

CATHOLIC DIOCESE OF MAITLAND - NEWCASTLE

ST JAMES PRIMARY SCHOOL

VISTA PARADE, KOTARA SOUTH

Sheet List	
Sheet Number	Sheet Name
0100	COVER SHEET + LOCATION PLAN
0200	SITE ANALYSIS
0201	SITE PLAN
0202	SITE PLAN - EXISTING
0203	NOTIFICATION PLAN
0204	SHADOW DIAGRAMS - SHEET 01
0205	SHADOW DIAGRAMS - SHEET 02
BLOCK A_0301	BLOCK A - FLOOR PLAN - GROUND
BLOCK A_0302	BLOCK A - FLOOR PLAN - LEVEL 1
BLOCK A_0303	BLOCK A - ROOF PLAN
BLOCK A_0401	BLOCK A - ELEVATIONS - 01
BLOCK A_0402	BLOCK A - ELEVATIONS - 02
BLOCK A_0501	BLOCK A - SECTIONS - 01
BLOCK B_0302	BLOCK B - FLOOR PLAN - LEVEL 1 - PROPOSED
BLOCK B_0304	BLOCK B - ROOF PLAN
BLOCK B_0401	BLOCK B - ELEVATIONS - SHEET 1
BLOCK B_0402	BLOCK B - ELEVATIONS - SHEET 2
BLOCK B_0501	BLOCK B - SECTIONS - SHEET 1
BLOCK B_0502	BLOCK B - SECTIONS - SHEET 2
BLOCK C_0301	BLOCK C - FLOOR PLAN - GROUND FLOOR
BLOCK C_0302	BLOCK C - ROOF PLAN
BLOCK C_0401	BLOCK C - ELEVATIONS - SHEET 1
BLOCK C_0501	BLOCK C - SECTIONS - SHEET 1
BLOCK I_0301	BLOCK I - FLOOR PLAN - GROUND
BLOCK I_0302	BLOCK I - FLOOR PLAN - LEVEL 1
BLOCK I_0303	BLOCK I - ROOF PLAN
BLOCK I_0401	BLOCK I - ELEVATIONS - SHEET 1
BLOCK I_0402	BLOCK I - ELEVATIONS - SHEET 2
BLOCK I_0501	BLOCK I - SECTIONS - SHEET 1
EEC_0301	FLOOR PLAN - GROUND
EEC_0302	ROOF PLAN
EEC_0401	ELEVATIONS - SHEET 1
EEC_0501	SECTIONS - SHEET 1



LOCATION PLAN NOT TO SCALE

PLAN LEGEND			
	PROPOSED NEW BUILDING		EXISTING TREE TO REMAIN
	EXISTING BUILDING TO BE RETAINED		REMOVED TREE
	PROPOSED VEHICLE PAVEMENT		PROPOSED TREE
	EXISTING PAVEMENT EO BE RETAINED		PROPOSED LANDSCAPING
	PROPOSED PEDESTRIAN PAVEMENT		INDICATIVE FLOODWAY LOCATION
	EXISTING STRUCTURE TO BE DEMOLISHED		EXISTING SEWER EASEMENT
	PROPOSED AWNING		

REV	DATE	DESCRIPTION	BY	CHK
B	10.05.2019	FOR DA 50%	UK	KB
C	29.05.2019	FOR CONSULTANT INFORMATION	ME	
D	29.06.2019	FOR QA	ME	TH
E	09.07.2019	FOR SEE REPORT	MD	
F	16.07.2019	FOR DA	ME	
G	08.08.2019	FOR CLIENT INFORMATION	ME	
H	12.08.2019	FOR REVISED DA	ME	
I	24.02.2023	FOR REVISED DA	SH	

BUILDER TO CONFIRM ALL DETAILS, SETOUTS (TILE, ETC.), FALLS & CONNECTIONS ON SITE BEFORE CONSTRUCTION

PRINT DATE: 12/08/2019 1:44:18 PM FILE PATH: C:\Users\marrie\Documents\2656_St James Kotara_Marrie\BDO\05.rvt



webber

Phone 02 4928 1070
PO Box 607 The Junction NSW 2291
www.webberarchitects.com
Suite 3, Level 1, 428 Hunter Street Newcastle NSW 2300
newcastle@webberarchitects.com
Suite 206, 8 Clarke Street Crows Nest NSW 2065
sydney@webberarchitects.com


ISSUED
FOR DA APPROVAL
NOT FOR CONSTRUCTION

SHEET NUMBER: 2656 / 0100 / 1

COVER SHEET + LOCATION PLAN
ST JAMES PRIMARY SCHOOL
CATHOLIC DIOCESE OF MAITLAND - NEWCASTLE
VISTA PARADE, KOTARA SOUTH
COMMENCEMENT DATE: NOV. 2018



PROJECT NORTH

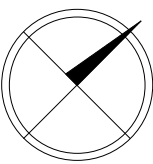

THIS DRAWING AND DESIGN EXPRESSED ARE COPYRIGHT AND REMAIN THE PROPERTY OF WEBBER ARCHITECTS. IN ACCORDANCE WITH THE COMMONWEALTH COPYRIGHT ACT 1969 THIS DRAWING AND DESIGN IN WHOLE OR PART MAY NOT BE USED UNLESS LICENCED BY WEBBER ARCHITECTS. VERIFY ALL DIMENSIONS AND FALLS ON SITE BEFORE CONSTRUCTION AND DO NOT SCALE FROM DRAWING.



REV	DATE	DESCRIPTION	BY	CHK
A	28.06.2019	FOR QA	ME	TH
B	05.07.2019	FOR SEE REPORT	MD	
C	16.07.2019	FOR DA	ME	
D	08.08.2019	FOR CLIENT INFORMATION	ME	
E	12.08.2019	FOR REVISED DA	ME	

PRINT DATE: 12/08/2019 1:44:22 PM FILE PATH: C:\Users\marnie\Documents\2656 - St James Kotara - Marnie8D\05 r



Phone 02 4926 1078
PO Box 807 The Junction NSW 2291
www.webberarchitects.com

Suite 3, Level 1, 426 Hunter Street Newcastle NSW 2300
newcastle@webberarchitects.com


Suite 206, 8 Clarke Street Crows Nest NSW 2061
sydney@webberarchitects.com

ISSUED
FOR DA APPROVAL
NOT FOR CONSTRUCTION

SHEET NUMBER : 2656 / 0200 / E

SITE ANALYSIS ST JAMES PRIMARY SCHOOL CATHOLIC DIOCESE OF MAITLAND - NEWCASTLE VISTA PARADE, KOTARA SOUTH	
COMMENCEMENT DATE: NOV. 2018	SCALE As indicated @ A1

SCALE
As indicated @ A1

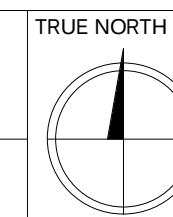

TRUE NORTH




BUILDER TO CONFIRM ALL DETAILS, SETOUTS (TILE, ETC.), FALLS & CONNECTIONS ON SITE BEFORE CONSTRUCTION

PRINT DATE: 26/10/2022 3:06:21 PM FILE PATH: C:\Users\VictoriaMuller\Documents\12656 - St James Kotara victoriaK7Y9D.cvd




ISSUED
FOR DA APPROVAL
NOT FOR CONSTRUCTION
SHEET NUMBER: 2656 / 0201 / II

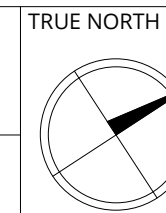

TRUE NORTH

SAFETY IN DESIGN LEGEND	
CODE	HAZARD DESCRIPTION
	INDICATES AMENITIES, FACILITIES & FIRST AID
	INDICATES HIGH RISK ACTIVITIES ASSOCIATED WITH LIVE ELECTRICAL HAZARDS
	INDICATES HIGH RISK ACTIVITIES ASSOCIATED WITH EARTHWORKS/EXCAVATION
	INDICATES HIGH RISK ACTIVITIES ASSOCIATED WITH FIRE & EMERGENCIES
	INDICATES HIGH RISK ACTIVITIES ASSOCIATED WITH MANUAL TASKS AND/OR MAINTENANCE ACCESS
	INDICATES HIGH RISK ACTIVITIES ASSOCIATED WITH EXPOSURE TO NOISE
	INDICATES HIGH RISK ACTIVITIES ASSOCIATED WITH PLANT
	INDICATES HIGH RISK ACTIVITIES ASSOCIATED WITH THE MOVEMENT OF PEOPLE & MATERIALS
	INDICATES PROJECT SPECIFIC RISKS
	INDICATES HIGH RISK ACTIVITIES ASSOCIATED WITH HAZARDOUS SUBSTANCES
	INDICATES HIGH RISK ACTIVITIES ASSOCIATED WITH STRUCTURAL SAFETY AND DEMOLITION
	INDICATES HIGH RISK ACTIVITIES ASSOCIATED WITH WORKING ENVIRONMENT/CONFINED SPACE
	INDICATES HIGH RISK ACTIVITIES ASSOCIATED WITH WORKING AT HEIGHTS, FALLING OBJECTS

PLAN LEGEND			
	PROPOSED NEW BUILDING		EXISTING TREE TO REMAIN
	EXISTING BUILDING TO BE RETAINED		REMOVED TREE
	PROPOSED VEHICLE PAVEMENT		PROPOSED TREE
	EXISTING PAVEMENT EO BE RETAINED		PROPOSED LANDSCAPING
	PROPOSED PEDESTRIAN PAVEMENT		INDICATIVE FLOODWAY LOCATION
	EXISTING STRUCTURE TO BE DEMOLISHED		EXISTING SEWER EASEMENT
	PROPOSED AWNING		

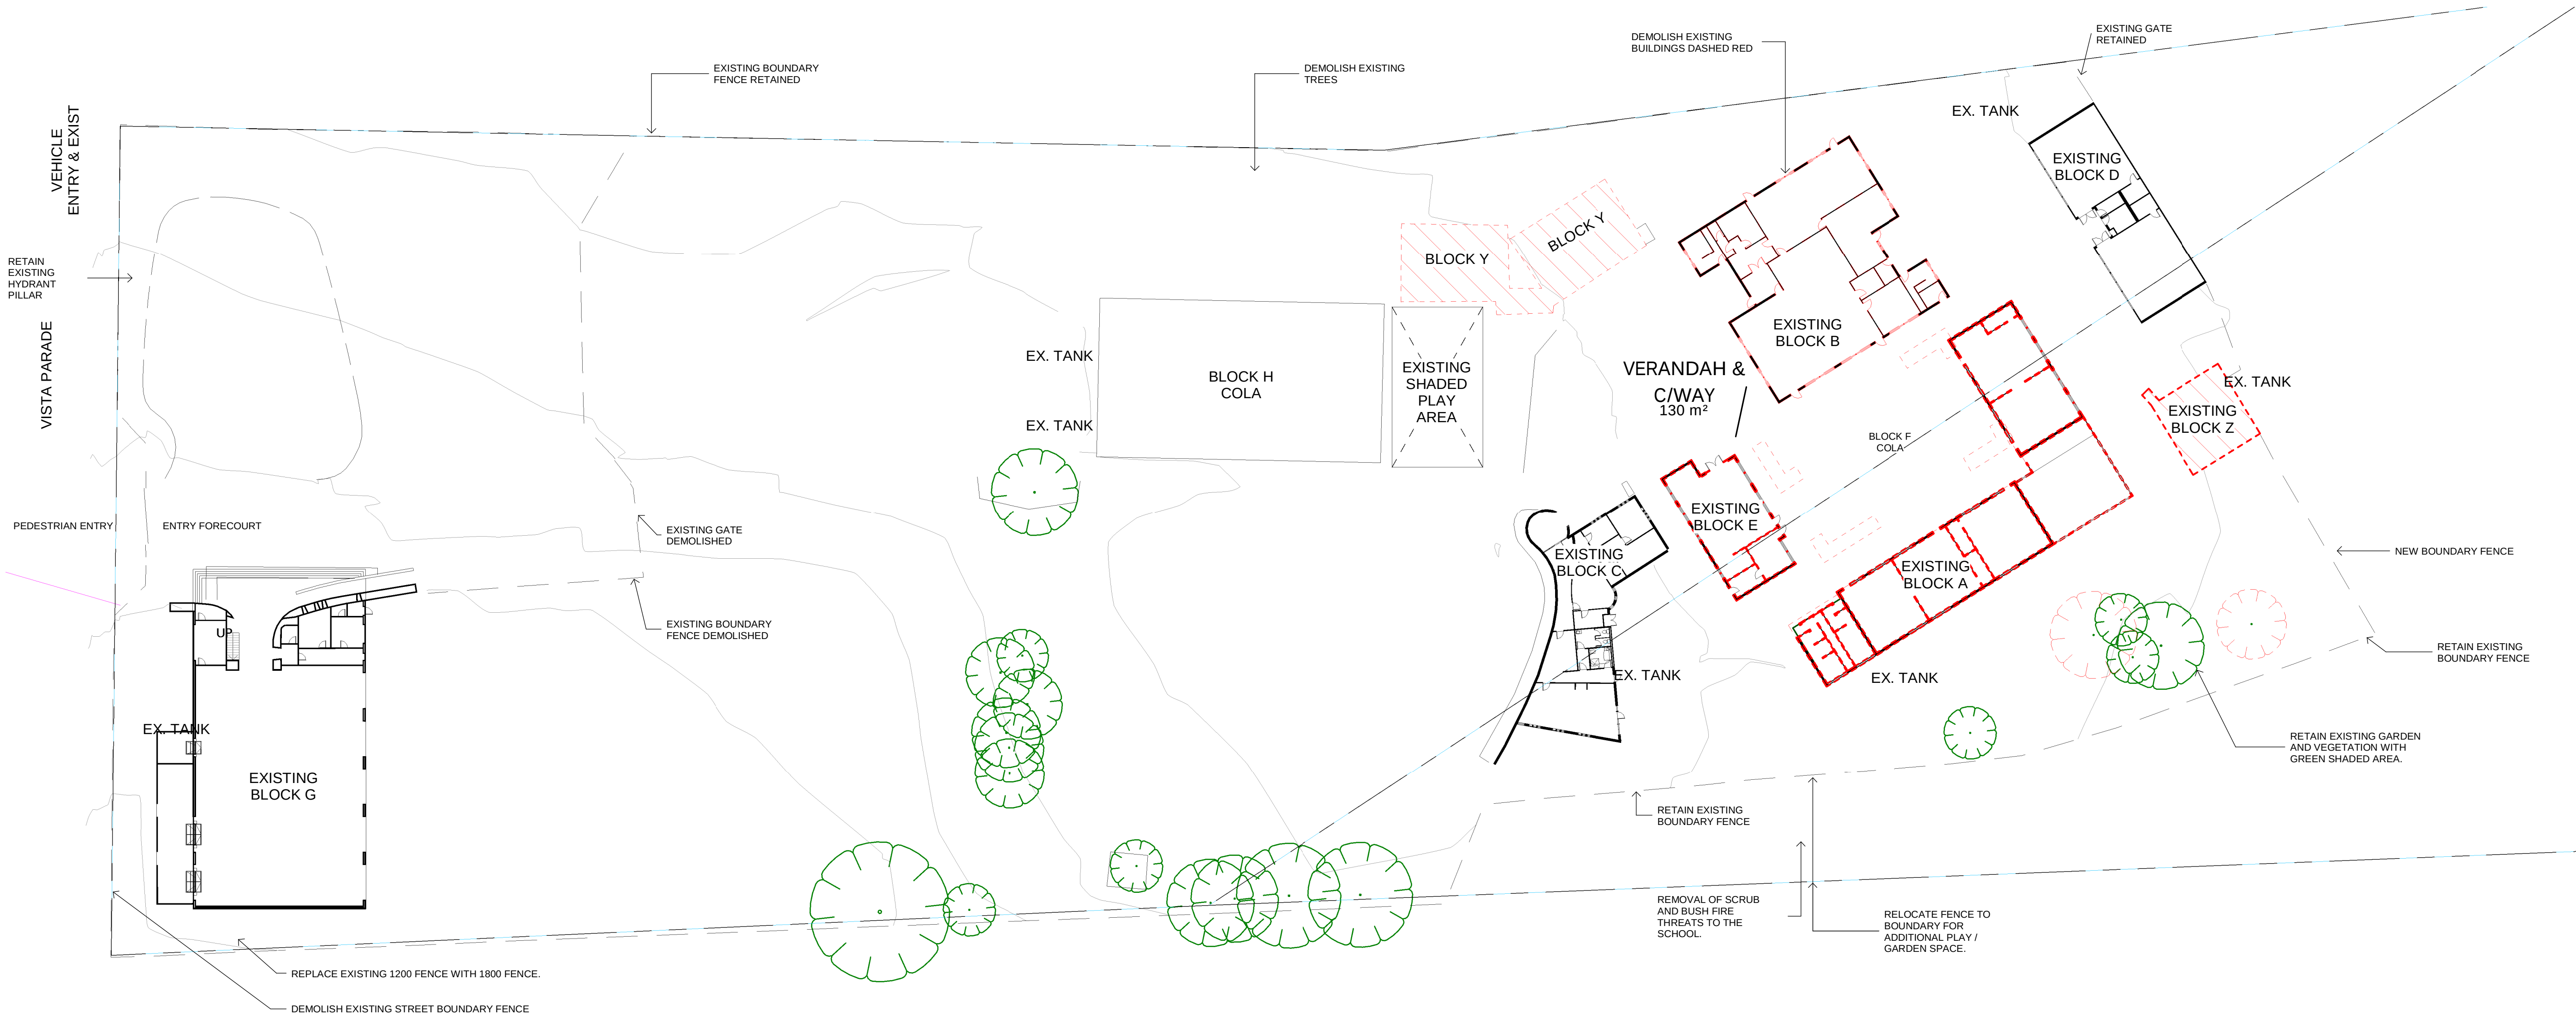

1 SITE PLAN - EXISTING
SCALE 1:400

REV	DATE	DESCRIPTION	BY	CHK
A	10.05.2019	FOR DA 50%	UK	KB
B	20.06.2019	FOR QA	ME	TH
C	05.07.2019	FOR SEE REPORT	MD	
D	16.07.2019	FOR DA	ME	
E	06.08.2019	FOR CLIENT INFORMATION	ME	
F	12.08.2019	FOR REVISED DA	ME	

PRINT DATE: 12/08/2019 1:44:47 PM FILE PATH: C:\Users\marrie\Documents\2656_St James Kotara_Mairie\BDO\05.rvt





webber

Phone 02 4928 1070
PO Box 607 The Junction NSW 2291
www.webberarchitects.com
Suite 3, Level 1, 428 Hunter Street Newcastle NSW 2300
newcastle@webberarchitects.com
Suite 206, 8 Clarke Street Crows Nest NSW 2065
sydney@webberarchitects.com


ISSUED
FOR DA APPROVAL
NOT FOR CONSTRUCTION
SHEET NUMBER: 2656 / 0202 / F

SITE PLAN - EXISTING
ST JAMES PRIMARY SCHOOL
CATHOLIC DIOCESE OF MAITLAND - NEWCASTLE
VISTA PARADE, KOTARA SOUTH
COMMENCEMENT DATE: NOV. 2018

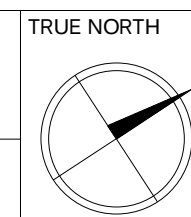 


BUILDER TO CONFIRM ALL DETAILS, SETOUTS (TILE, ETC.), FALLS & CONNECTIONS ON SITE BEFORE CONSTRUCTION


THIS DRAWING AND DESIGN EXPRESSED ARE COPYRIGHT AND REMAIN THE PROPERTY OF WEBBER ARCHITECTS. IN ACCORDANCE WITH THE COMMONWEALTH COPYRIGHT ACT 1969 THIS DRAWING AND DESIGN IN WHOLE OR PART MAY NOT BE USED UNLESS LICENCED BY WEBBER ARCHITECTS. VERIFY ALL DIMENSIONS AND FALLS ON SITE BEFORE CONSTRUCTION AND DO NOT SCALE FROM DRAWING.

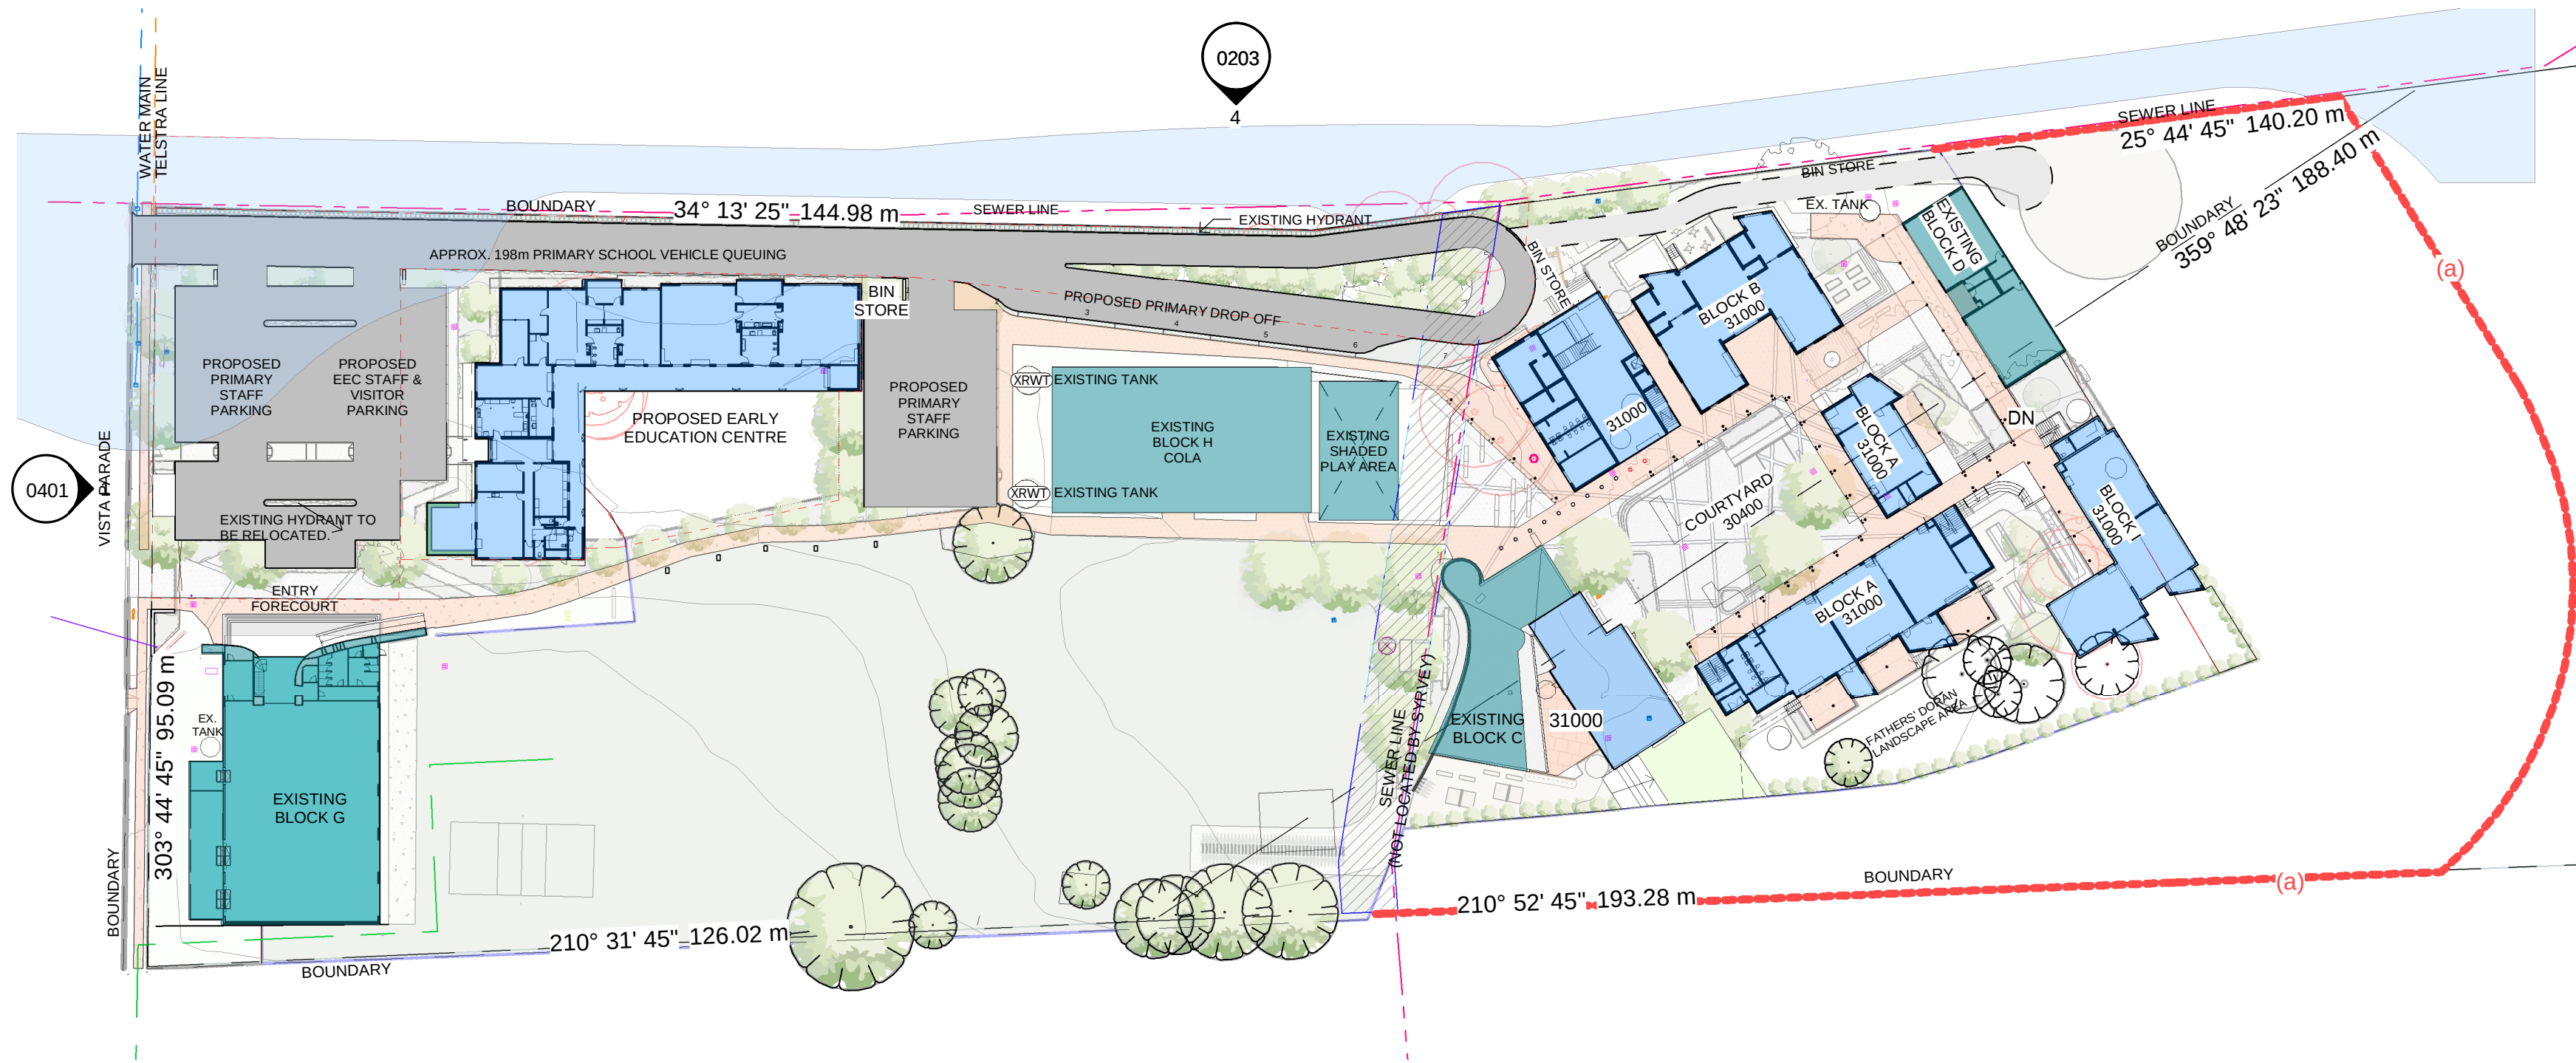

1 SITE - NOTIFICATION PLAN
SCALE 1:700

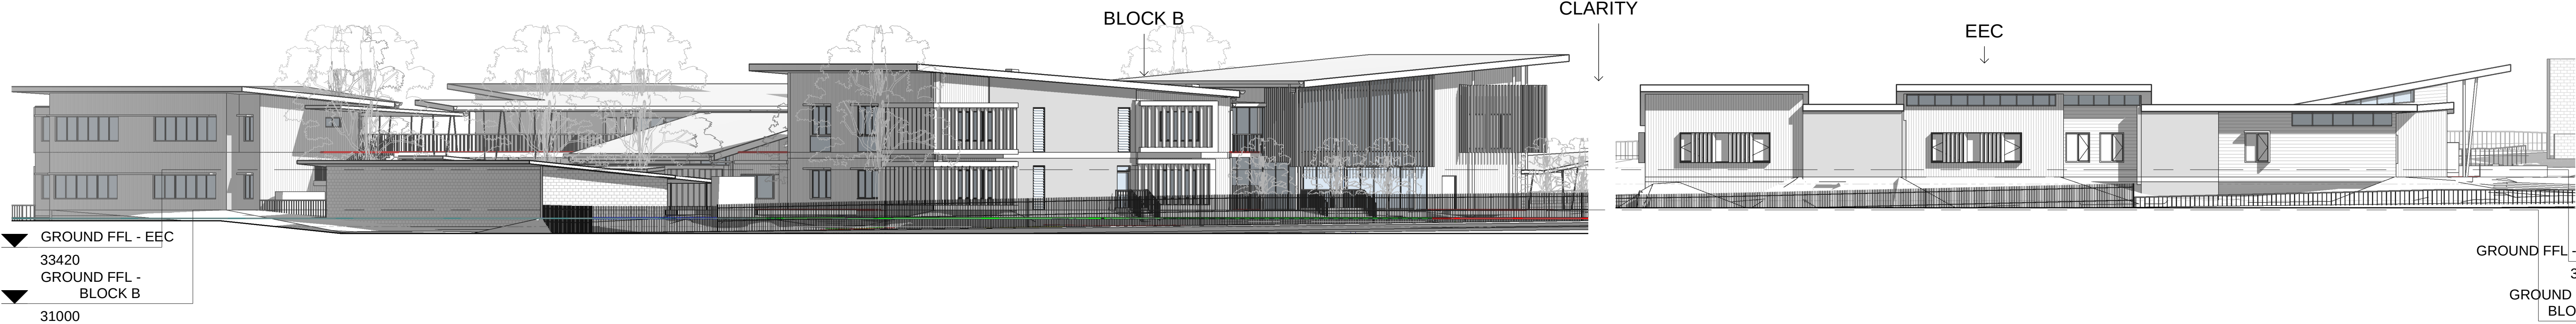

3 NOTIFICATION - WEST ELEVATION
SCALE 1:200

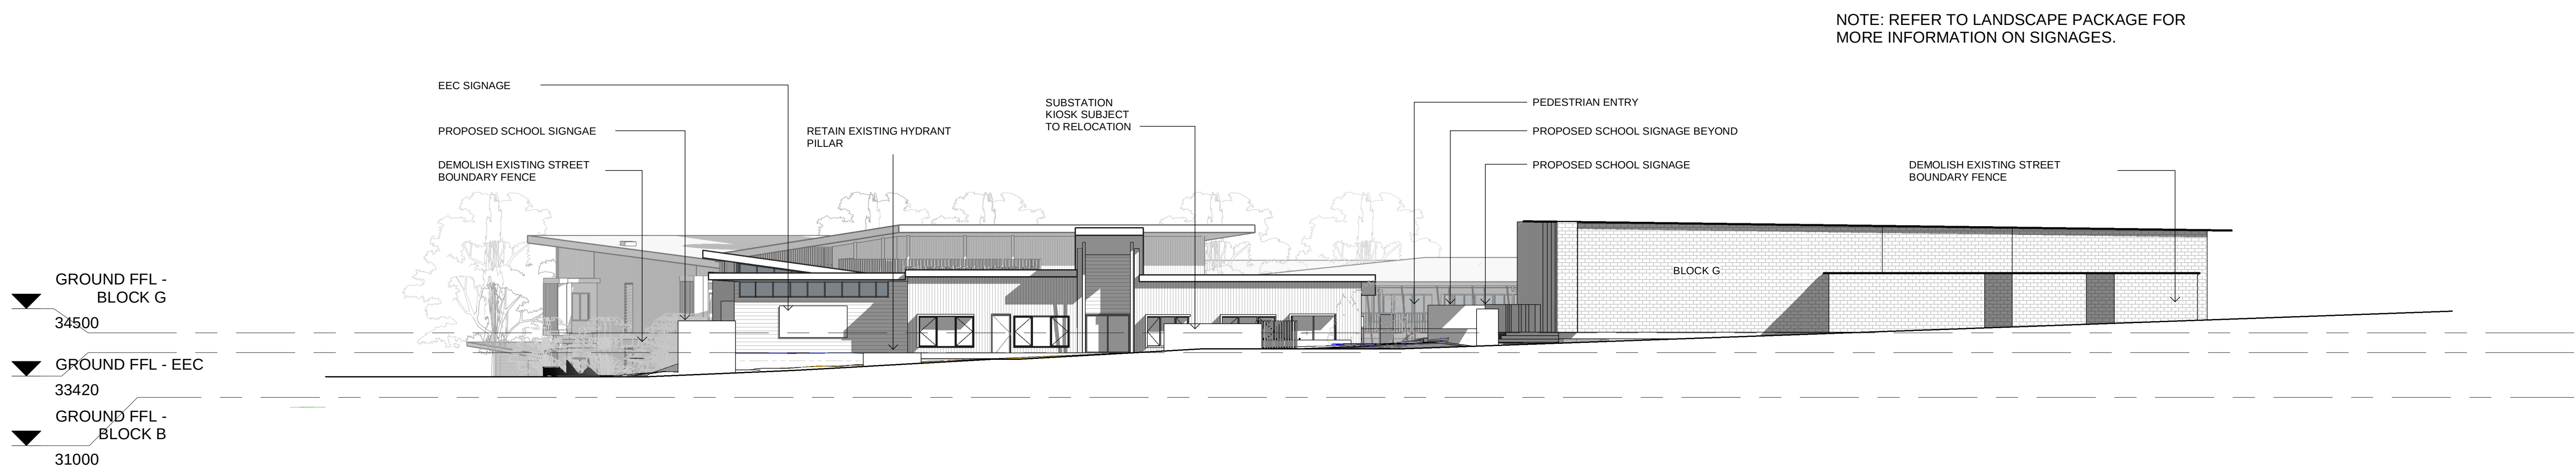

2 NOTIFICATION - SOUTH ELEVATION
SCALE 1:200

REV	DATE	DESCRIPTION	BY	CHK
A	05.07.2019	FOR SRS REPORT	MD	
B	15.07.2019	FOR DA	ME	
C	08.08.2019	FOR CLIENT INFORMATION	ME	
D	12.08.2019	FOR REVISED DA	ME	

BUILDER TO CONFIRM ALL DETAILS, SETOUTS (TILE, ETC.), FALLS & CONNECTIONS ON SITE BEFORE CONSTRUCTION

PRINT DATE: 12/08/2019 1:45:30 PM FILE PATH: C:\Users\marrie\Documents\2656_St James Kotara_Marin8D026.rvt



webber


Phone 02 4928 1070
PO Box 607 The Junction NSW 2291
www.webberarchitects.com
Suite 3, Level 1, 428 Hunter Street Newcastle NSW 2300
newcastle@webberarchitects.com
Suite 206, 8 Clarke Street Crows Nest NSW 2055
sydney@webberarchitects.com

ISSUED
FOR S4.55 APPROVAL
NOT FOR CONSTRUCTION

SHEET NUMBER: 2656 / 0203 / D

NOTIFICATION PLAN
ST JAMES PRIMARY SCHOOL
CATHOLIC DIOCESE OF MAITLAND - NEWCASTLE
VISTA PARADE, KOTARA SOUTH
COMMENCEMENT DATE: NOV. 2018

SCALE
As indicated

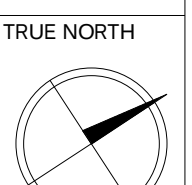

THIS DRAWING AND DESIGN EXPRESSED ARE COPYRIGHT AND REMAIN THE PROPERTY OF WEBBER ARCHITECTS. IN ACCORDANCE WITH THE COMMONWEALTH COPYRIGHT ACT 1968 THIS DRAWING AND DESIGN IN WHOLE OR PART MAY NOT BE USED UNLESS LICENCED BY WEBBER ARCHITECTS. VERIFY ALL DIMENSIONS AND FALLS ON SITE BEFORE CONSTRUCTION AND DO NOT SCALE FROM DRAWING.



2 JUNE 22ND 9AM
SCALE 1:500



1 JUNE 22ND 12PM
SCALE 1:500

REV	DATE	DESCRIPTION	BY	CHK
A	28.05.2019	FOR CONSULTANT INFORMATION	ME	
B	16.07.2019	FOR DA	ME	
C	08.08.2019	FOR CLIENT INFORMATION	ME	
D	12.08.2019	FOR REVISED DA	ME	

BUILDER TO CONFIRM ALL DETAILS, SETOUTS (TILE, ETC.), FALLS & CONNECTIONS ON SITE BEFORE CONSTRUCTION

PRINT DATE: 12/08/2019 1:45:53 PM FILE PATH: C:\Users\marrie\Documents\2656_St James Kotara_Marrie\BDO5.rvt




webber

Phone 02 4928 1070
PO Box 607 The Junction NSW 2291
www.webberarchitects.com
Suite 3, Level 1, 428 Hunter Street Newcastle NSW 2300
newcastle@webberarchitects.com
Suite 206, 8 Clarke Street Crows Nest NSW 2065
sydney@webberarchitects.com
newcastle@webberarchitects.com

ISSUED
FOR DA APPROVAL
NOT FOR CONSTRUCTION
SHEET NUMBER: 2656 / 0204 / D

SHADOW DIAGRAMS - SHEET 01
ST JAMES PRIMARY SCHOOL
CATHOLIC DIOCESE OF MAITLAND - NEWCASTLE
VISTA PARADE, KOTARA SOUTH
COMMENCEMENT DATE: NOV. 2018

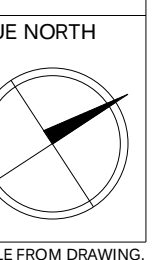

THIS DRAWING AND DESIGN EXPRESSED ARE COPYRIGHT AND REMAIN THE PROPERTY OF WEBBER ARCHITECTS. IN ACCORDANCE WITH THE COMMONWEALTH COPYRIGHT ACT 1968 THIS DRAWING AND DESIGN IN WHOLE OR PART MAY NOT BE USED UNLESS LICENCED BY WEBBER ARCHITECTS. VERIFY ALL DIMENSIONS AND FALLS ON SITE BEFORE CONSTRUCTION AND DO NOT SCALE FROM DRAWING.



1 JUNE 22ND 3PM
SCALE 1:500

REV	DATE	DESCRIPTION	BY	CHK
A	28.05.2019	FOR CONSULTANT INFORMATION	ME	
B	16.07.2019	FOR DA	ME	
C	08.08.2019	FOR CLIENT INFORMATION	ME	
D	12.08.2019	FOR REVISED DA	ME	

BUILDER TO CONFIRM ALL DETAILS, SETOUTS (TILE, ETC.), FALLS & CONNECTIONS ON SITE BEFORE CONSTRUCTION

PRINT DATE: 12/08/2019 1:46:06 PM FILE PATH: C:\Users\marrie\Documents\2656_St James Kotara_Marrie\BDO\05.rvt




webber


Phone 02 4928 1070
PO Box 607 The Junction NSW 2291
www.webberarchitects.com
Suite 3, Level 1, 428 Hunter Street Newcastle NSW 2300
newcastle@webberarchitects.com
Suite 206, 8 Clarke Street Crows Nest NSW 2065
sydney@webberarchitects.com
Newcastle: 02 4928 1070 Sydney: 02 9550 1000 (02) 9550 1000

ISSUED
FOR DA APPROVAL
NOT FOR CONSTRUCTION
SHEET NUMBER: 2656 / 0205 / D


SHADOW DIAGRAMS - SHEET 02
ST JAMES PRIMARY SCHOOL
CATHOLIC DIOCESE OF MAITLAND - NEWCASTLE
VISTA PARADE, KOTARA SOUTH
COMMENCEMENT DATE: NOV. 2018

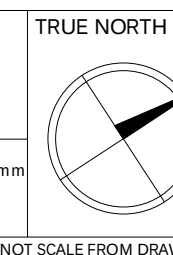

THIS DRAWING AND DESIGN EXPRESSED ARE COPYRIGHT AND REMAIN THE PROPERTY OF WEBBER ARCHITECTS. IN ACCORDANCE WITH THE COMMONWEALTH COPYRIGHT ACT 1969 THIS DRAWING AND DESIGN IN WHOLE OR PART MAY NOT BE USED UNLESS LICENCED BY WEBBER ARCHITECTS. VERIFY ALL DIMENSIONS AND FALLS ON SITE BEFORE CONSTRUCTION AND DO NOT SCALE FROM DRAWING.

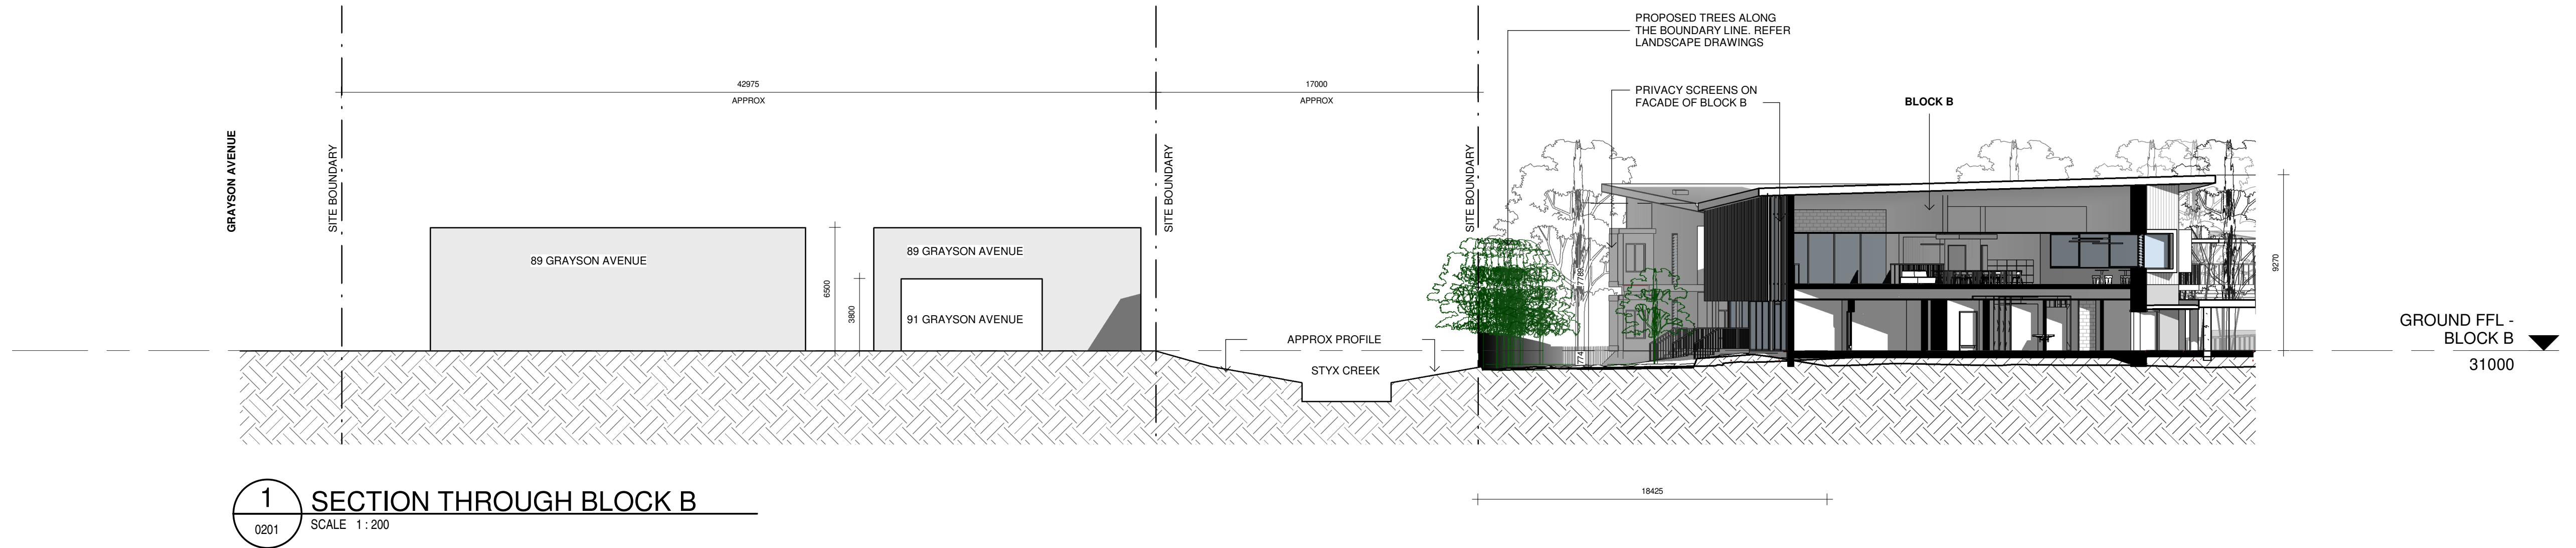

NOTE: ALL INFORMATION SHOWN BEYOND SITE BOUNDARY IS INDICATIVE ONLY
EXTRAPOLATED FROM AVAILABLE INFORMATION.

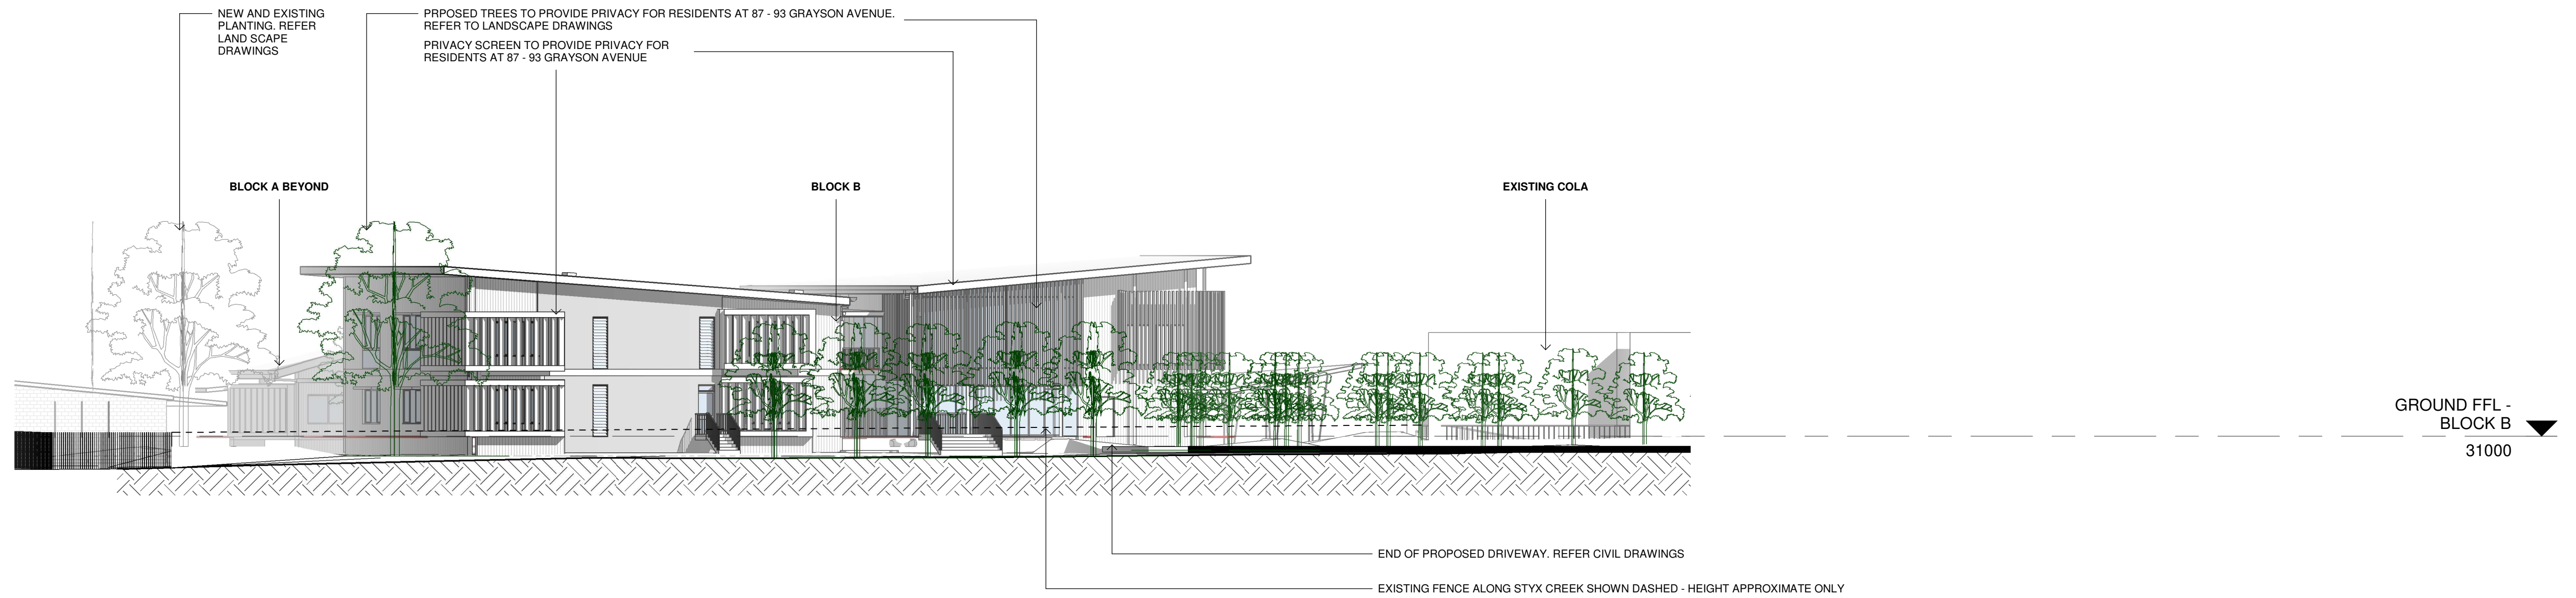

REV	DATE	DESCRIPTION	BY	CHK
A	14.07.2020	FOR CLIENT REVIEW	ME	

BUILDER TO CONFIRM ALL DETAILS, SETOUTS (TILE, ETC.), FALLS & CONNECTIONS ON SITE BEFORE CONSTRUCTION

PRINT DATE: 14/07/2020 5:18:02 PM FILE PATH: C:\Users\chris.h\Documents\Beit Local\32656 St James kotara_chris.h\32656.rvt



webber


Phone 02 4828 1078
PO Box 807 The Junction NSW 2291
www.webberarchitects.com
Suite 3, Level 1, 426 Hunter Street Newcastle NSW 2300
newcastle@webberarchitects.com
Suite 205, 8 Clarke Street Crows Nest NSW 2065
sydney@webberarchitects.com

ISSUED
PRELIMINARY ONLY
SHEET NUMBER: 2656 / 0207 / A

ADDITIONAL DRAWINGS FOR DA RFI
ST JAMES PRIMARY SCHOOL
CATHOLIC DIOCESE OF MAITLAND - NEWCASTLE
VISTA PARADE, KOTARA SOUTH
COMMENCEMENT DATE: NOV. 2018

SCALE
1:200

THIS DRAWING AND DESIGN EXPRESSED ARE COPYRIGHT AND REMAIN THE PROPERTY OF WEBBER ARCHITECTS. IN ACCORDANCE WITH THE COMMONWEALTH COPYRIGHT ACT 1968 THIS DRAWING AND DESIGN IN WHOLE OR PART MAY NOT BE USED UNLESS LICENCED BY WEBBER ARCHITECTS. VERIFY ALL DIMENSIONS AND FALLS ON SITE BEFORE CONSTRUCTION AND DO NOT SCALE FROM DRAWING

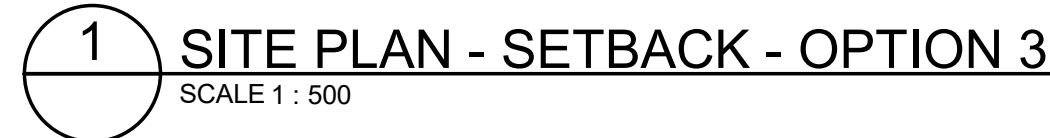

2 SITE PLAN - Callout 1
0201 SCALE1 : 300

REV	DATE	DESCRIPTION	BY	CHK
D	12.08.2022	FOR CLIENT REVIEW	VM	
E	30.08.2022	FOR CLIENT REVIEW	VM	
F	30.09.2022	FOR CONSULTANT COORDINATION	VM	
G	05.10.2022	FOR CLIENT REVIEW	VM	
H	12.10.2022	FOR COUNCIL REVIEW	VM	
I	17.10.2022	FOR COUNCIL REVIEW	VM	
J	26.10.2022	FOR COUNCIL REVIEW	VM	

BUILDER TO CONFIRM ALL DETAILS, SETOUTS (TILE, ETC.). FALLS & CONNECTIONS ON SITE BEFORE CONSTRUCTION


PRINT DATE: 26/10/2022 3:05:38 PM FILE PATH: C:\Users\VictoriaMuller\Documents\2656_St James Kotara_victoriaK7Y9D.rvt



webber

Phone 02 4926 1078 PO Box 807 The Junction NSW 2291 www.webberarchitects.com	ISSUED FOR \$4.55 APPROVAL
1, 426 Hunter Street Newcastle NSW 2300 newcastle@webberarchitects.com	
06, 8 Clarke Street Crows Nest NSW 2065 sydney@webberarchitects.com	SHEET NUMBER : 2656 / 0222 /

SITE PLAN - SETBACK - OPTION 3 ST JAMES PRIMARY SCHOOL CATHOLIC DIOCESE OF MAITLAND - NEWCASTLE VISTA PARADE, KOTARA SOUTH COMMENCEMENT DATE: NOV. 2018	
---	--

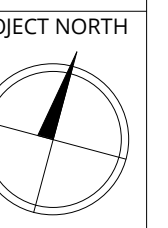

PROJECT NORTH

AW1	AWNING - TYPE 1
AW2	AWNING - TYPE 2
AW4	AWNING - TYPE 4
B1	BALUSTRADE - TYPE 1
B2	BALUSTRADE - TYPE 2
BS1	BAG STORAGE - TYPE 1
COL1	COLUMN - TYPE 1
DP1	DOWNPIPE - TYPE 1
EG1	EAVES GUTTER - TYPE 1
FB1	FACE BRICK - TYPE 1
FHR	FIRE HOSE REEL (TBC)
LWC1	LIGHT WEIGHT CLADDING - TYPE 1
MAT1	ENTRY MAT
MRB	METAL ROOF BARGE CAPPING
MRC1	METAL ROOF CAPPING - TYPE 1
MR51	METAL ROOF SHEETING - TYPE 1
PAV1	PAVING - TYPE 1
PH	PIGEON HOLE
PPB1	PAINTED PLASTERBOARD - TYPE 1
S1	SCREEN - TYPE 1

PROPOSED I BLOCK

UNENCLOSED TRAVEL STAIR 02
12.09 m²

STORE 03
13.89 m²

HOME BASE 10
81.49 m²

OUTDOOR LEARNING 03
25.64 m²

WITHDRAWAL 02
17.81 m²

OUTDOOR LEARNING 02
15.00 m²

WITHDRAWAL 01
10.83 m²

OUTDOOR LEARNING 01
18.61 m²

HOME BASE 9
83.45 m²

HOME BASE 8
81.71 m²

STUDENT WC 02
15.32 m²

STORE 02
12.37 m²

STUDENT WC 01
15.32 m²

SERVICES 01
5.31 m²

UNENCLOSED TRAVEL STAIR 01
11.13 m²

UNENCLOSED TRAVEL STAIR 02
36.34 m²

OFFICE 01
13.78 m²

WITHDRAWAL 03
15.18 m²

OUTDOOR LEARNING 08
22.47 m²

STORE 04
7.92 m²

SERVICES 02
2.81 m²

HOME BASE 11
71.08 m²

STUDENT WC 03
5.55 m²

COURTYARD

PROPOSED BLOCK B

PROPOSED BLOCK C

1 BLOCK A 0501

2 BLOCK A 0402

3 BLOCK A 0401

4 BLOCK A 0403

5 BLOCK A 0404

6 BLOCK A 0405

161 BLOCK A 0560

<

A collection of 12 geometric shapes, including rectangles, squares, and L-shapes, some of which are shaded black.

REV	DATE	DESCRIPTION	BY	CHK
F	10.04.2019	FOR CLIENT INFORMATION	ME	KB
G	10.05.2019	FOR DA 50%	MD	
H	28.06.2019	FOR QA	ME	TH
I	05.07.2019	FOR SEE REPORT	MD	
J	16.07.2019	FOR DA	ME	
K	08.08.2019	FOR CLIENT INFORMATION	ME	
L	12.08.2019	FOR REVISED DA	ME	

BUILDER TO CONFIRM ALL DETAILS, SETOUTS (TILE, ETC.), FALLS & CONNECTIONS ON SITE BEFORE CONSTRUCTION

PRINT DATE: 12/08/2019 1:18:49 PM FILE PATH: C:\Users\marnie\Documents\2656 PS Block A Marnie8D\Q5.rvt



webber

Phone 02 4926 1078
PO Box 807 The Junction NSW 2291
www.webberarchitects.com

Suite 3, Level 1, 426 Hunter Street Newcastle NSW 2300
newcastle@webberarchitects.com

Suite 206, 6 Clarke Street Crows Nest NSW 2065
sydney@webberarchitects.com

ISSUED

FOR DA APPROVAL

NOT FOR CONSTRUCTION

HEET NUMBER: 2656 / BLOCK A_0301 / L


BLOCK A - FLOOR PLAN - GROUND
ST JAMES PRIMARY SCHOOL KOTARA
CATHOLIC DIOCESE OF MAITLAND - NEWCASTLE
VISTA PARADE, KOTARA SOUTH

COMMENCEMENT DATE :


COMMENCEMENT DATE: _____



TRUE NORTH

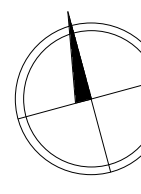


THIS DRAWING AND DESIGN EXPRESSED ARE COPYRIGHT AND REMAIN THE PROPERTY OF WEBBER ARCHITECTS. IN ACCORDANCE WITH THE COMMONWEALTH COPYRIGHT ACT 1968 THIS DRAWING AND DESIGN IN WHOLE OR PART MAY NOT BE USED UNLESS LICENCED BY WEBBER ARCHITECTS. VERIFY ALL DIMENSIONS AND FALLS ON SITE BEFORE CONSTRUCTION AND DO NOT SCALE FROM DRAWING.

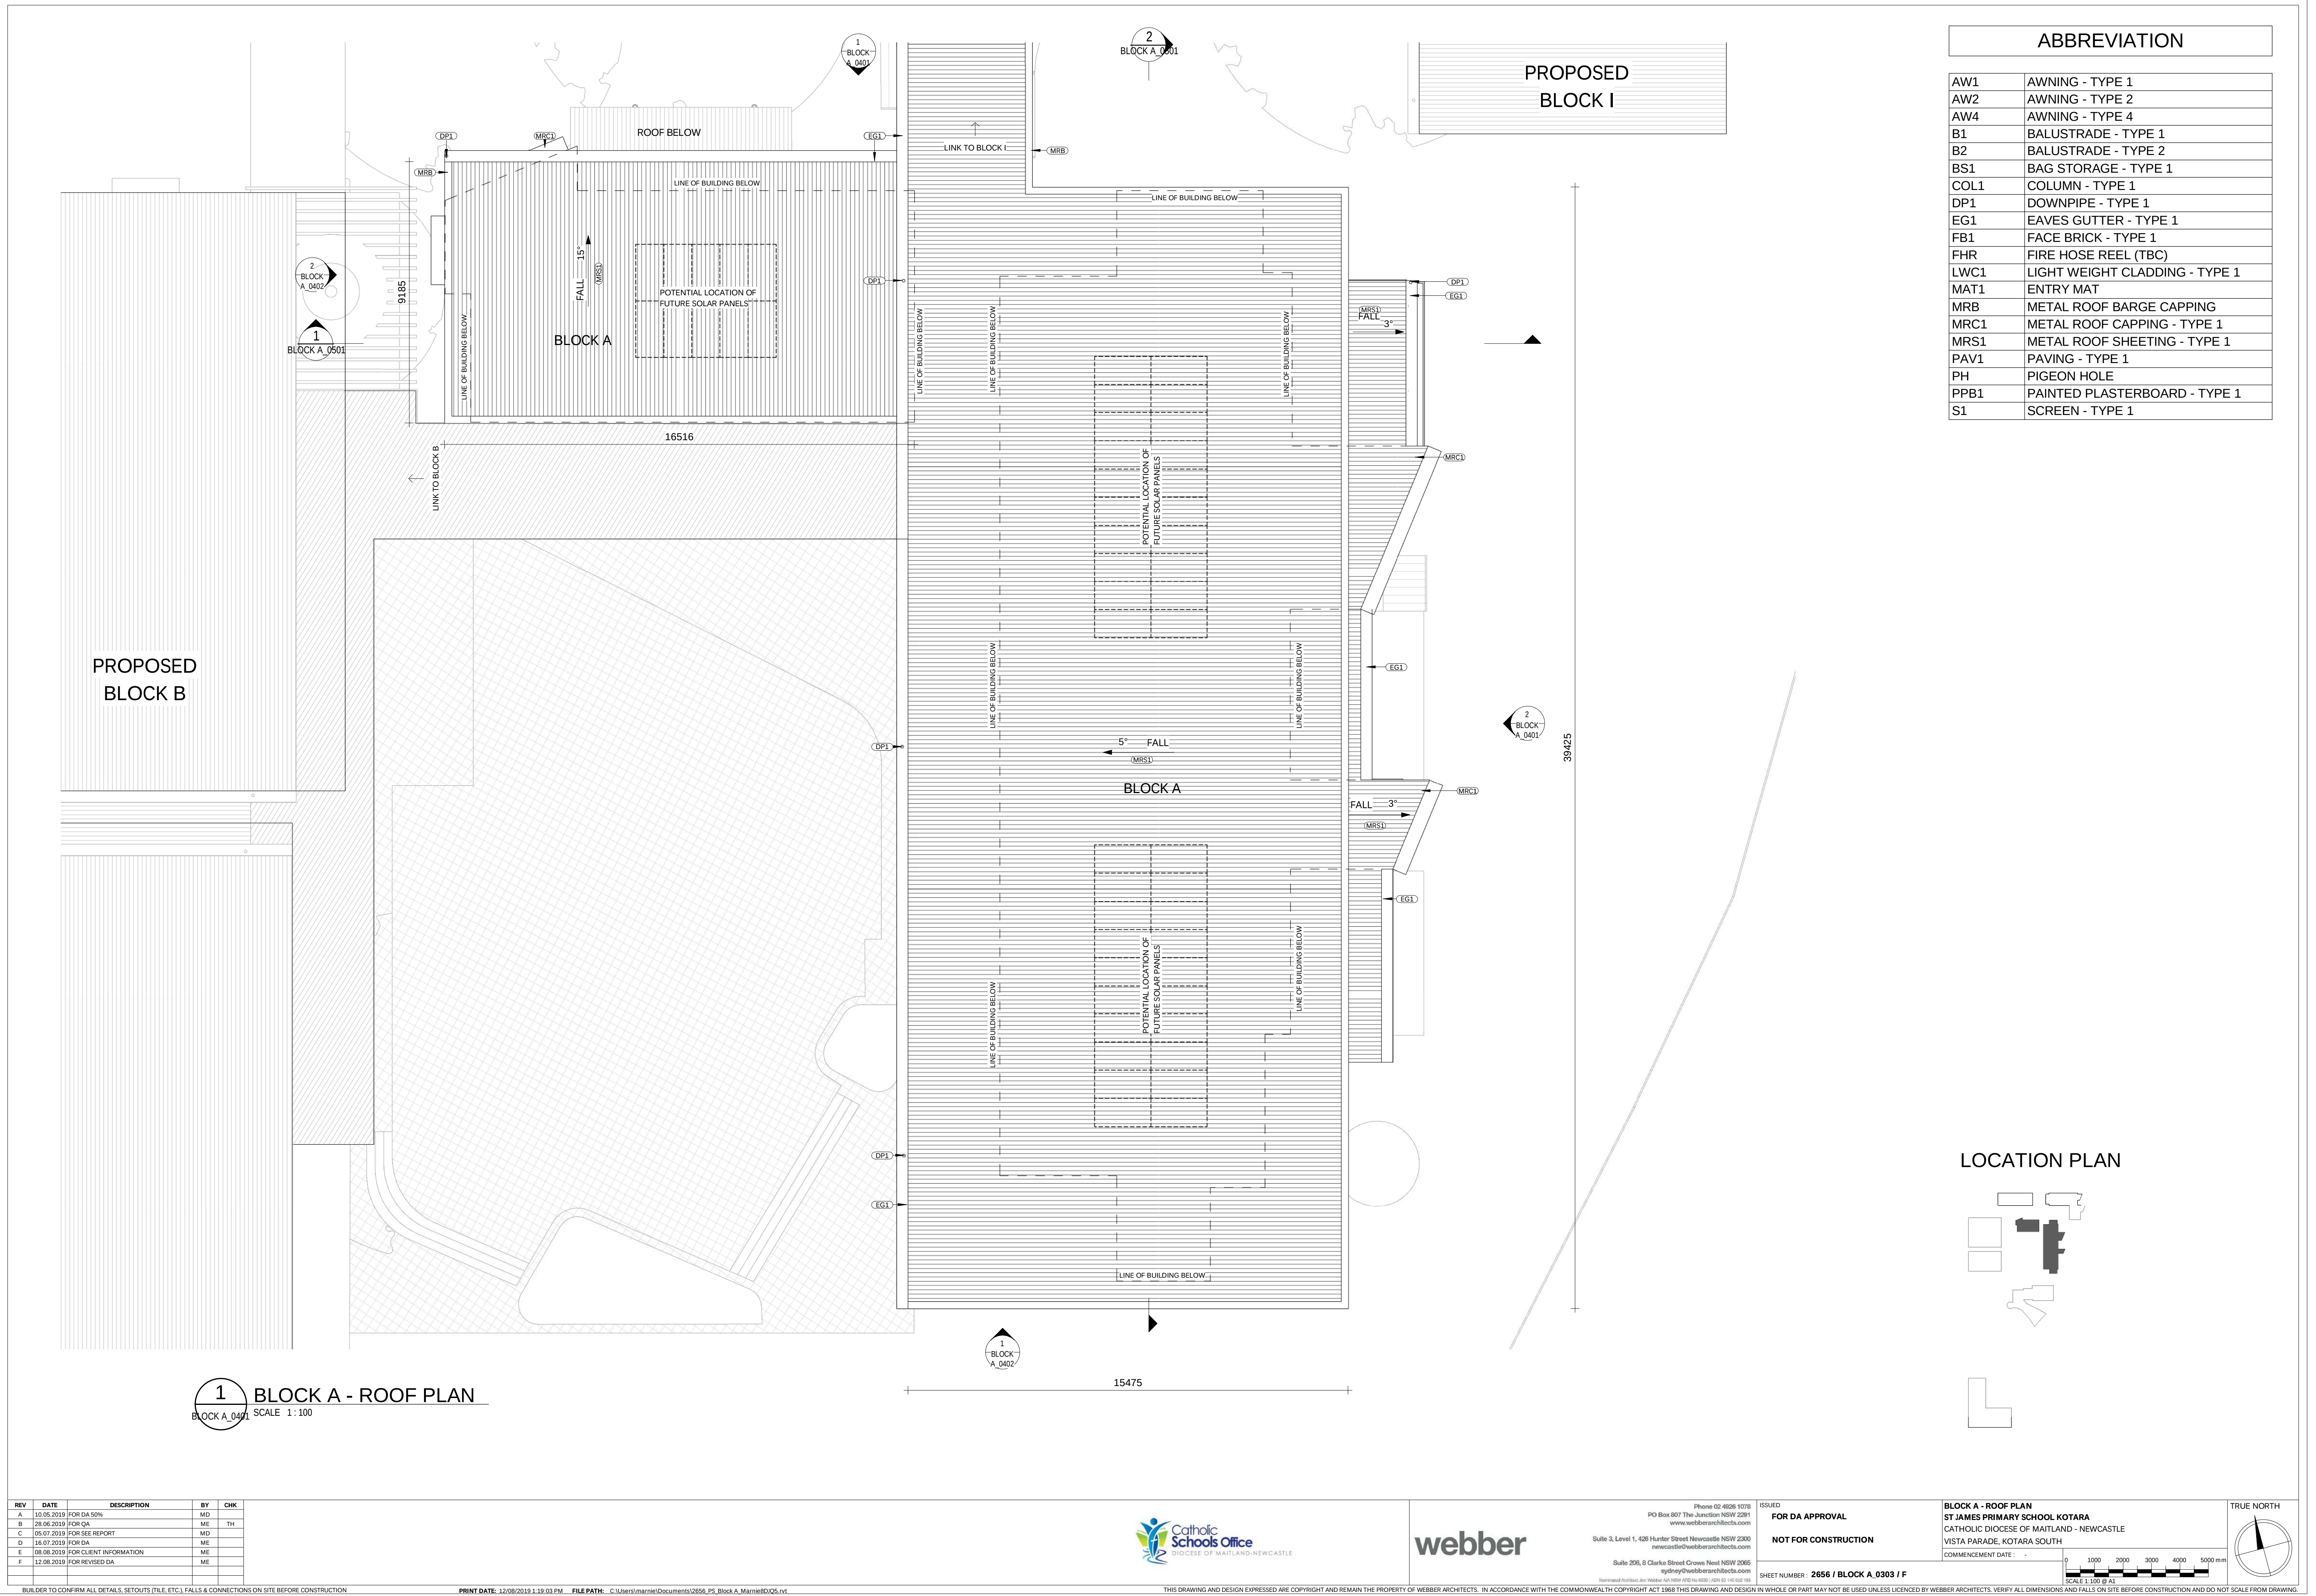

ABBREVIATION	
AW1	AWNING - TYPE 1
AW2	AWNING - TYPE 2
AW4	AWNING - TYPE 4
B1	BALUSTRADE - TYPE 1
B2	BALUSTRADE - TYPE 2
BS1	BAG STORAGE - TYPE 1
COL1	COLUMN - TYPE 1
DP1	DOWNSPIPE - TYPE 1
EG1	EAVES GUTTER - TYPE 1
FB1	FACE BRICK - TYPE 1
FHR	FIRE HOSE REEL (TBC)
LWC1	LIGHT WEIGHT CLADDING - TYPE 1
MAT1	ENTRY MAT
MRB	METAL ROOF BARGE CAPPING
MRC1	METAL ROOF CAPPING - TYPE 1
MRS1	METAL ROOF SHEETING - TYPE 1
PAV1	PAVING - TYPE 1
PH	PIGEON HOLE
PPB1	PAINTED PLASTERBOARD - TYPE 1
S1	SCREEN - TYPE 1

LOCATION PLAN

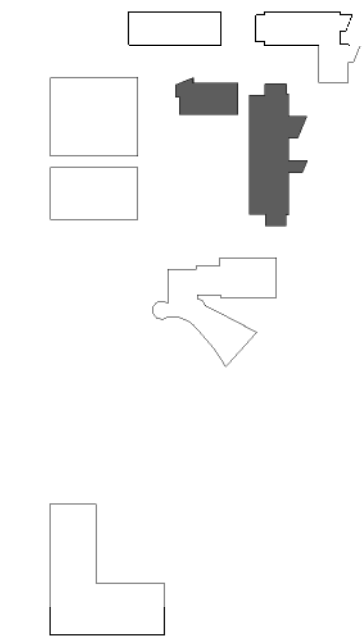

REV	DATE	DESCRIPTION	BY	CHK
A	10.05.2019	FOR DA 50%	MD	
B	20.06.2019	FOR QA	ME	TH
C	05.07.2019	FOR SEE REPORT	MD	
D	16.07.2019	FOR DA	ME	
E	06.08.2019	FOR CLIENT INFORMATION	ME	
F	12.08.2019	FOR REVISED DA	ME	

PRINT DATE: 12/08/2019 1:10:03 PM FILE PATH: C:\Users\marrie\Documents\2656_PS_Block A_Marie\8005.rvt





webber

Phone 02 4928 1070
PO Box 807 The Junction NSW 2281
www.webberarchitects.com
Suite 3, Level 1, 428 Hunter Street Newcastle NSW 2300
newcastle@webberarchitects.com
Suite 206, 8 Clarke Street Crows Nest NSW 2065
sydney@webberarchitects.com
Newcastle Practice: 02 4928 1070 Fax: 02 4928 1071 Sydney: 02 4928 1070

ISSUED
FOR DA APPROVAL
NOT FOR CONSTRUCTION


SHEET NUMBER: 2656 / BLOCK A.0303 / F

BLOCK A - ROOF PLAN
ST JAMES PRIMARY SCHOOL KOTARA
CATHOLIC DIOCESE OF MAITLAND - NEWCASTLE
VISTA PARADE, KOTARA SOUTH
COMMENCEMENT DATE: -

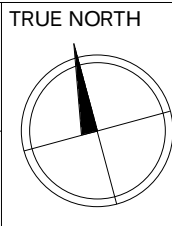 


ABBREVIATION

AW1	AWNING - TYPE 1
AW2	AWNING - TYPE 2
AW4	AWNING - TYPE 4
B1	BALUSTRADE - TYPE 1
B2	BALUSTRADE - TYPE 2
BS1	BAG STORAGE - TYPE 1
COL1	COLUMN - TYPE 1
DP1	DOWNPIPE - TYPE 1
EG1	EAVES GUTTER - TYPE 1
FB1	FACE BRICK - TYPE 1
FHR	FIRE HOSE REEL (TBC)
LWC1	LIGHT WEIGHT CLADDING - TYPE 1
MAT1	ENTRY MAT
MRB	METAL ROOF BARGE CAPPING
MRC1	METAL ROOF CAPPING - TYPE 1
MRS1	METAL ROOF SHEETING - TYPE 1
PAV1	PAVING - TYPE 1
PH	PIGEON HOLE
PPB1	PAINTED PLASTERBOARD - TYPE 1
S1	SCREEN - TYPE 1

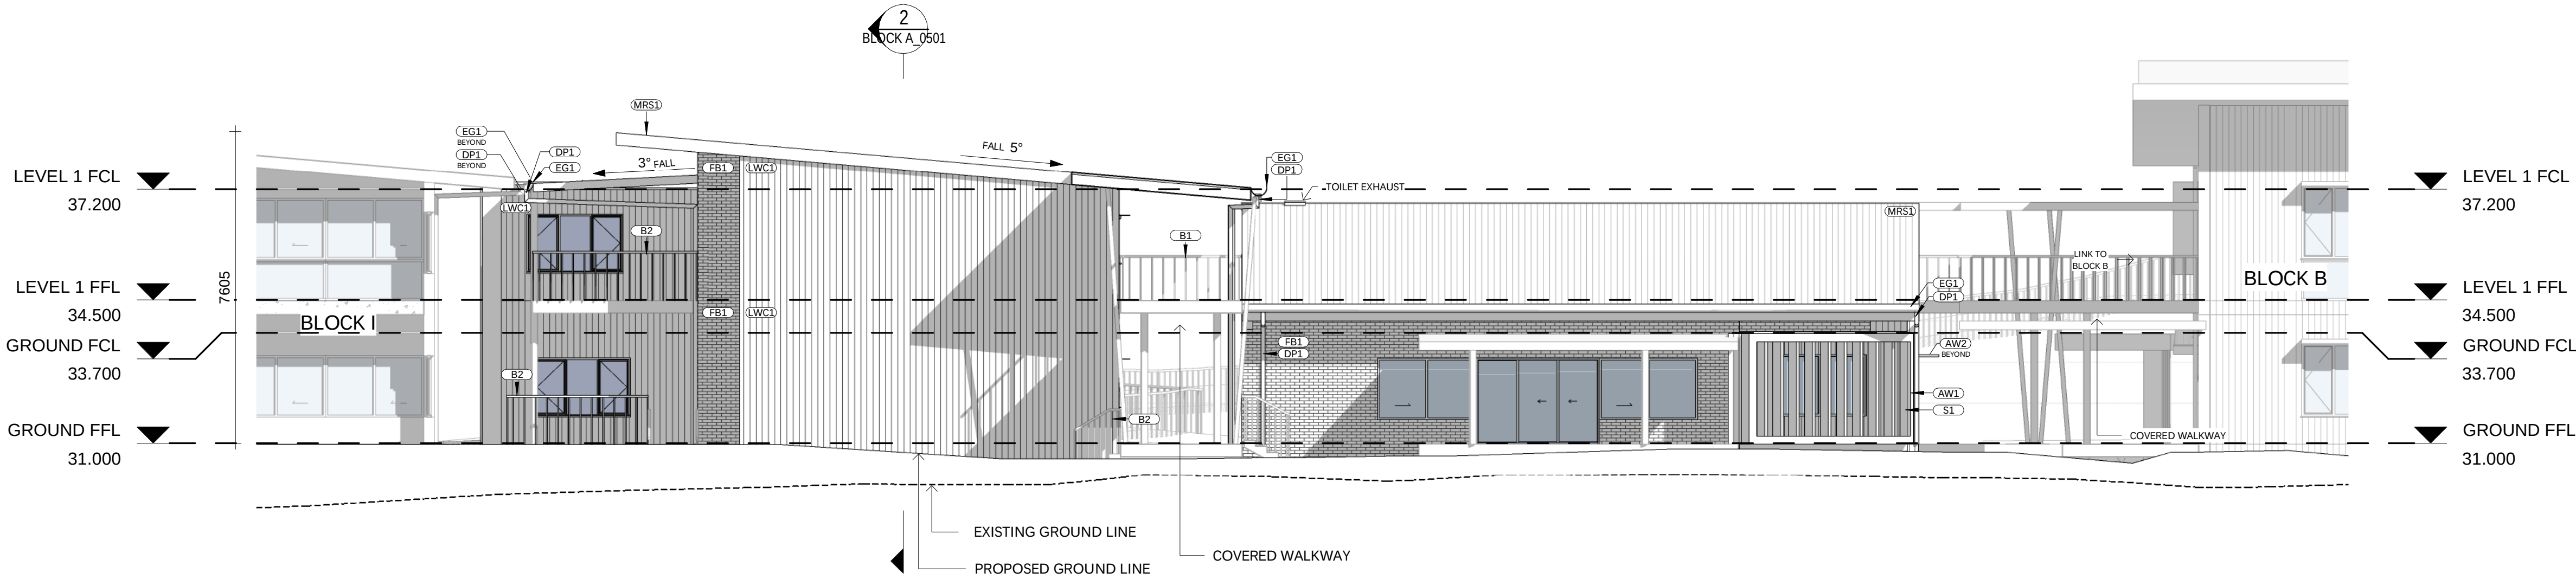


1 NORTH ELEVATION
302 SCALE 1:100

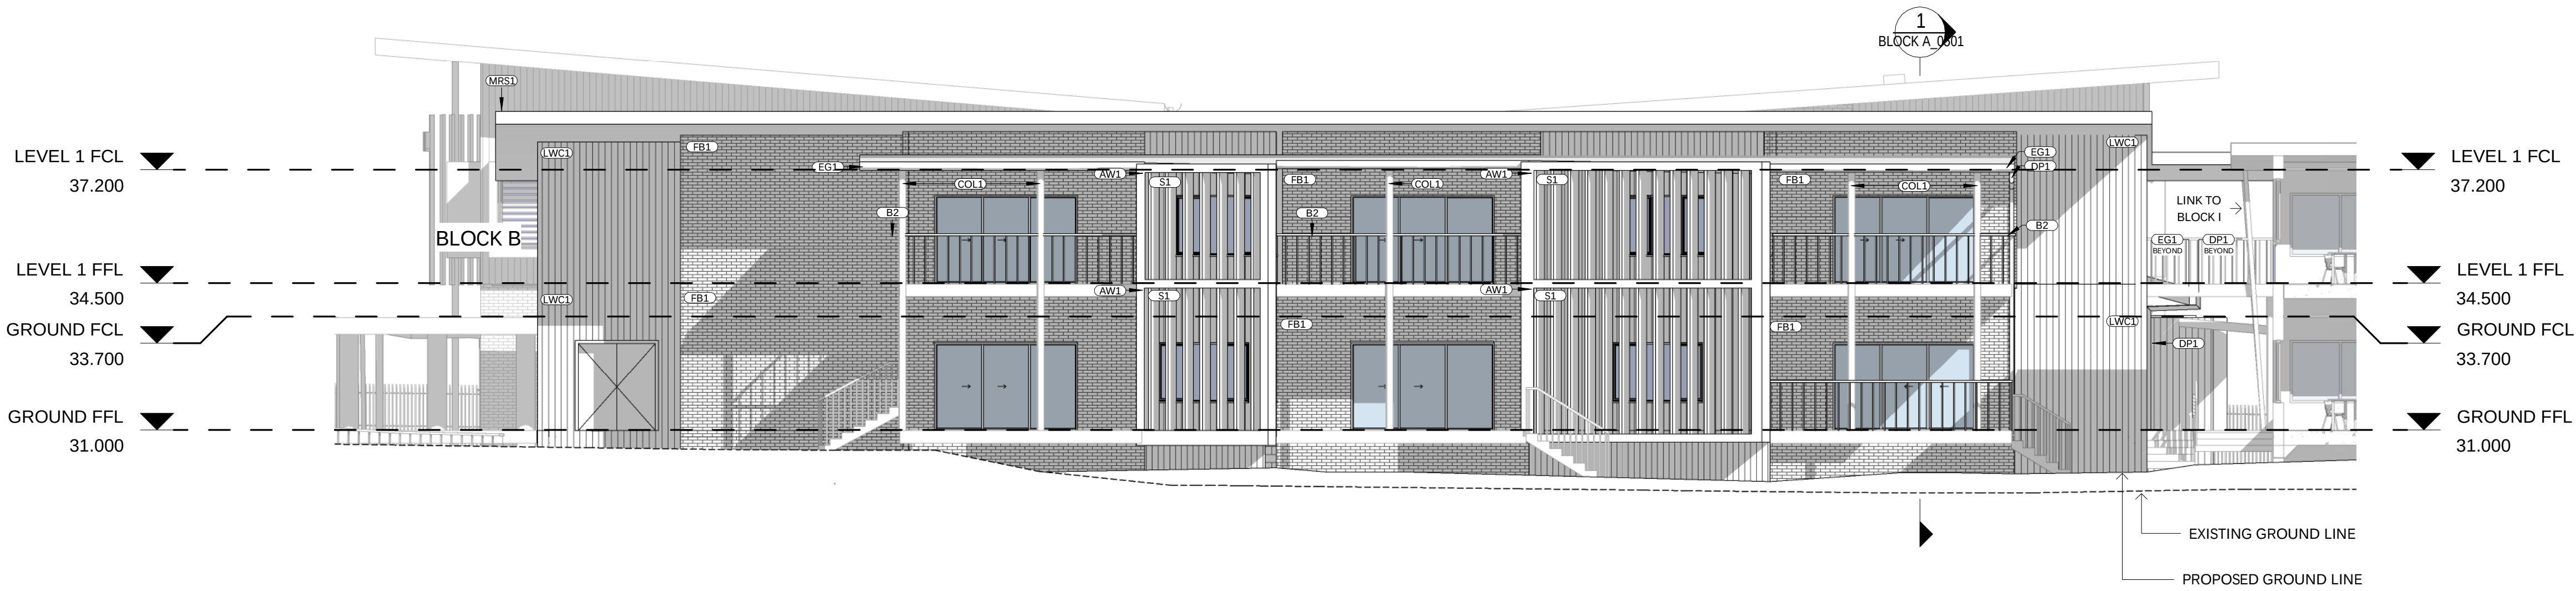

2 EAST ELEVATION
302 SCALE 1:100

LOCATION PLAN

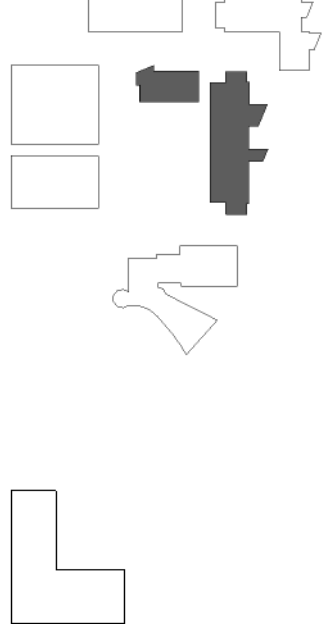

REV	DATE	DESCRIPTION	BY	CHK
A	10.05.2019	FOR DA 50%	MD	
B	20.06.2019	FOR QA	ME	TH
C	05.07.2019	FOR SEE REPORT	MD	
D	16.07.2019	FOR DA	ME	
E	06.08.2019	FOR CLIENT INFORMATION	ME	
F	12.08.2019	FOR REVISED DA	ME	

BUILDER TO CONFIRM ALL DETAILS, SETOUTS (PILE, ETC.), FALLS & CONNECTIONS ON SITE BEFORE CONSTRUCTION

PRINT DATE: 12/08/2019 1:10:21 PM FILE PATH: C:\Users\marrie\Documents\2656_PS_Block A_Marrie\B0\Q5.rvt



webber

Phone 02 4928 1070
PO Box 807 The Junction NSW 2291
www.webberarchitects.com
Suite 3, Level 1, 428 Hunter Street Newcastle NSW 2300
newcastle@webberarchitects.com
Suite 206, 8 Clarke Street Crows Nest NSW 2058
sydney@webberarchitects.com
Newcastle Portland Ave Webber Arch NSW 2291 (02) 4928 1070

ISSUED
FOR DA APPROVAL
NOT FOR CONSTRUCTION

SHEET NUMBER: 2656 / BLOCK A, 0401 / F


BLOCK A - ELEVATIONS - 01
ST JAMES PRIMARY SCHOOL KOTARA
CATHOLIC DIOCESE OF MAITLAND - NEWCASTLE
VISTA PARADE, KOTARA SOUTH

COMMENCEMENT DATE: -
0 1000 2000 3000 4000 5000 mm
SCALE 1:100 @ A1


THIS DRAWING AND DESIGN EXPRESSED ARE COPYRIGHT AND REMAIN THE PROPERTY OF WEBBER ARCHITECTS. IN ACCORDANCE WITH THE COMMONWEALTH COPYRIGHT ACT 1969 THIS DRAWING AND DESIGN IN WHOLE OR PART MAY NOT BE USED UNLESS LICENCED BY WEBBER ARCHITECTS. VERIFY ALL DIMENSIONS AND FALLS ON SITE BEFORE CONSTRUCTION AND DO NOT SCALE FROM DRAWING.

ABBREVIATION

AW1	AWNING - TYPE 1
AW2	AWNING - TYPE 2
AW4	AWNING - TYPE 4
B1	BALUSTRADE - TYPE 1
B2	BALUSTRADE - TYPE 2
BS1	BAG STORAGE - TYPE 1
COL1	COLUMN - TYPE 1
DP1	DOWNPIPE - TYPE 1
EG1	EAVES GUTTER - TYPE 1
FB1	FACE BRICK - TYPE 1
FHR	FIRE HOSE REEL (TBC)
LWC1	LIGHT WEIGHT CLADDING - TYPE 1
MAT1	ENTRY MAT
MRB	METAL ROOF BARGE CAPPING
MRC1	METAL ROOF CAPPING - TYPE 1
MRS1	METAL ROOF SHEETING - TYPE 1
PAV1	PAVING - TYPE 1
PH	PIGEON HOLE
PPB1	PAINTED PLASTERBOARD - TYPE 1
S1	SCREEN - TYPE 1

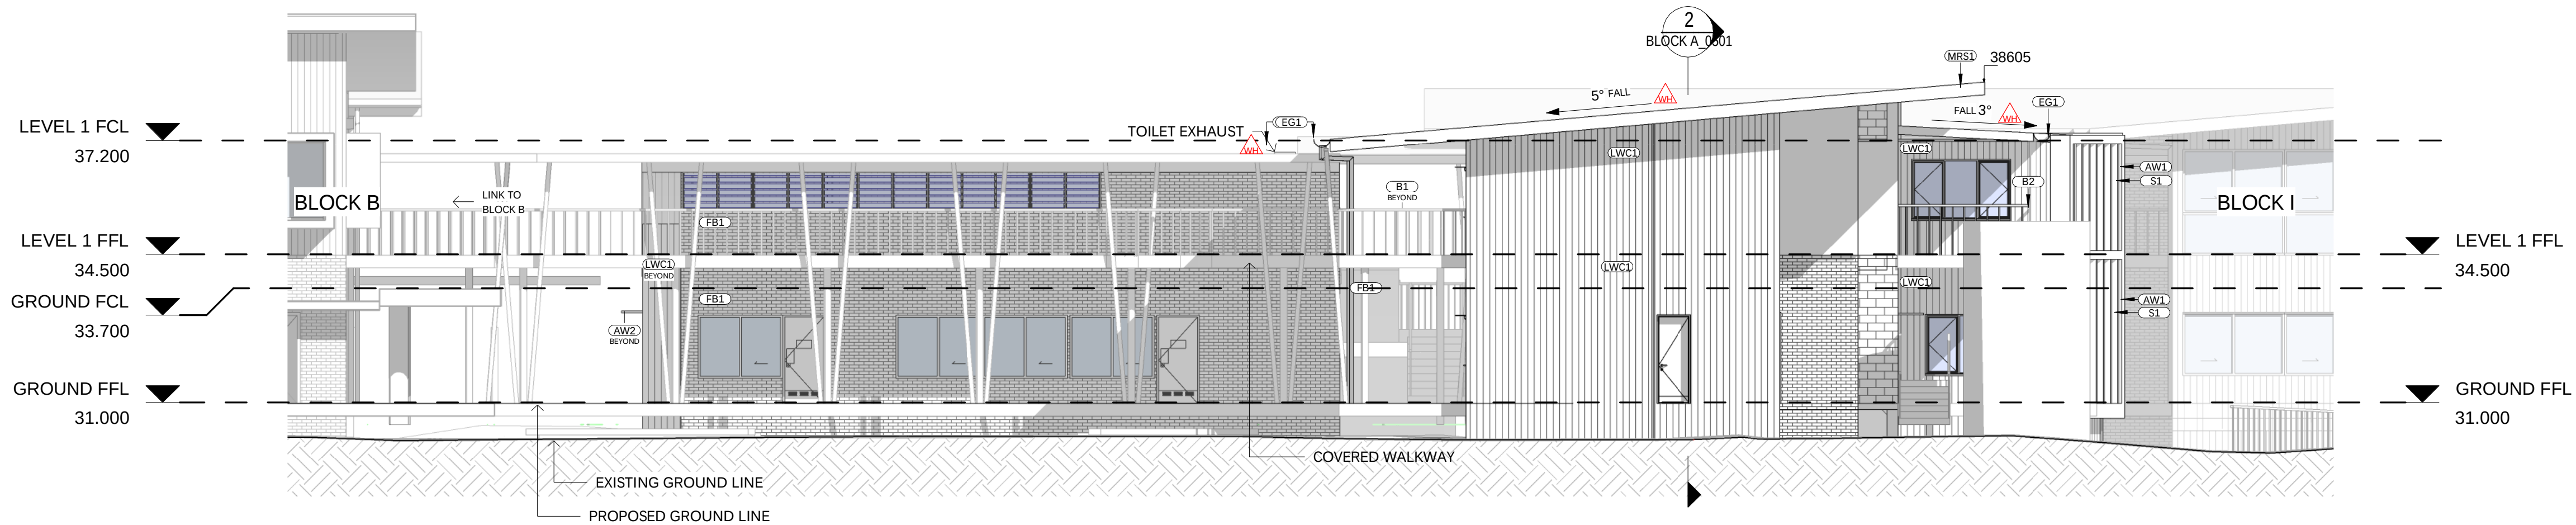


1 SOUTH ELEVATION
SCALE 1:100

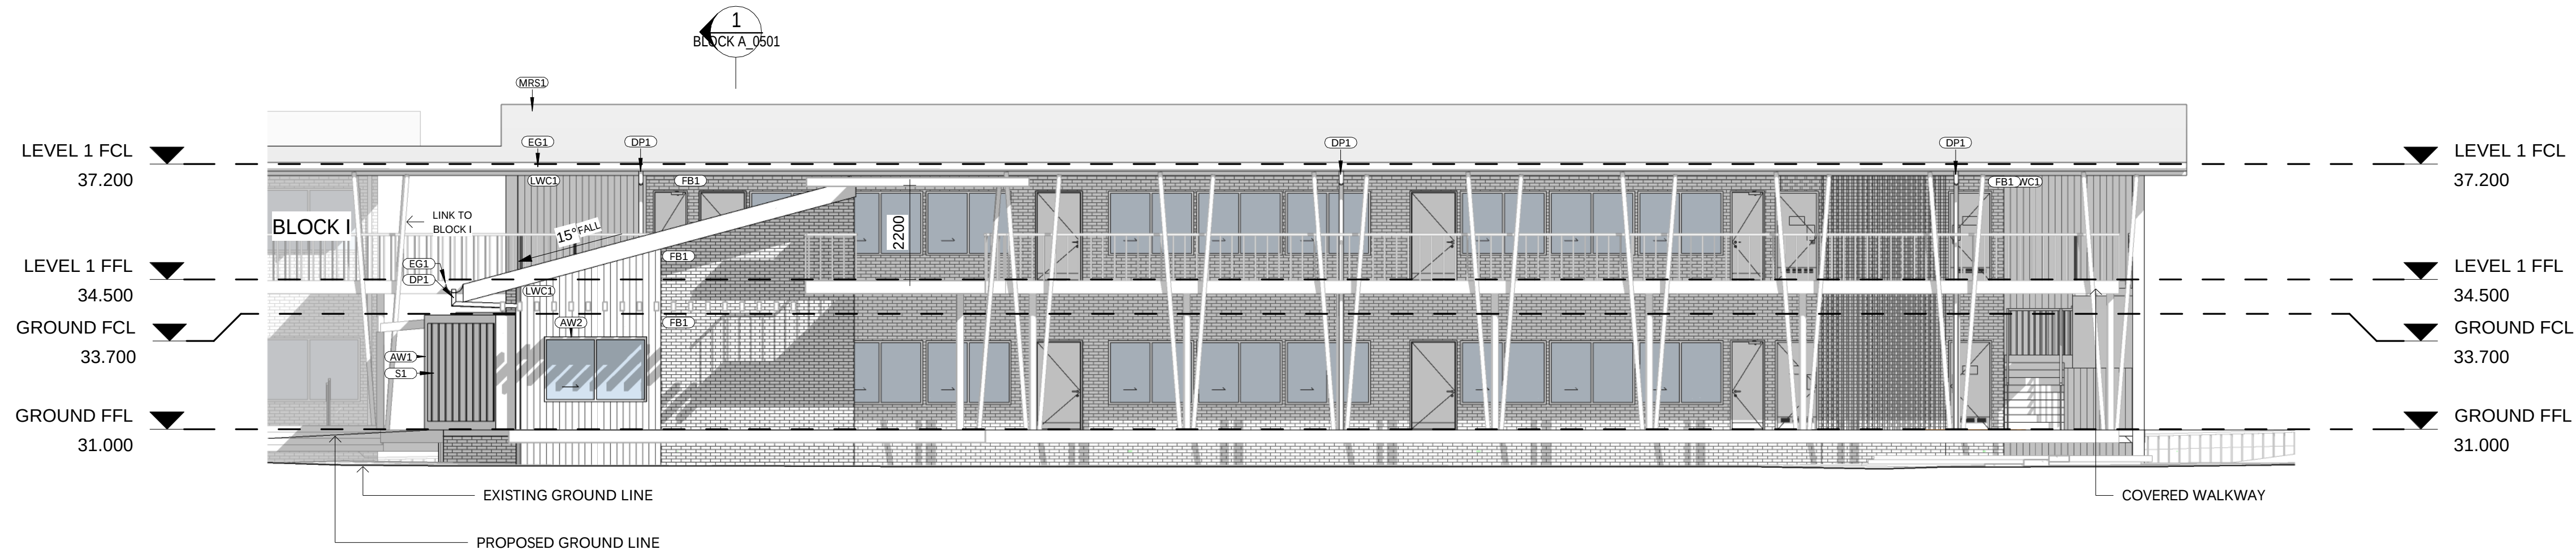

2 WEST ELEVATION
SCALE 1:100

LOCATION PLAN

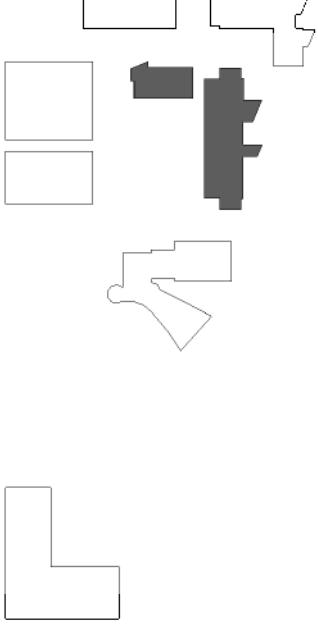

REV	DATE	DESCRIPTION	BY	CHK
A	10.05.2019	FOR DA 50%	MD	
B	20.06.2019	FOR QA	ME	TH
C	05.07.2019	FOR SEE REPORT	MD	
D	16.07.2019	FOR DA	ME	
E	06.08.2019	FOR CLIENT INFORMATION	ME	
F	12.08.2019	FOR REVISED DA	ME	

BUILDER TO CONFIRM ALL DETAILS, SETOUTS (TILE, ETC.), FALLS & CONNECTIONS ON SITE BEFORE CONSTRUCTION

PRINT DATE: 12/08/2019 1:10:31 PM FILE PATH: C:\Users\marie\Documents\2656_P5_Block A_Mairie\SD\Q5.rvt



webber

Phone 02 4928 1070
PO Box 807 The Junction NSW 2281
www.webberarchitects.com
Suite 3, Level 1, 428 Hunter Street Newcastle NSW 2300
newcastle@webberarchitects.com
Suite 206, 8 Clarke Street Crows Nest NSW 2058
sydney@webberarchitects.com
Sydney NSW 2058 Australia
Phone 02 9550 1000 Fax 02 9550 1001 Email info@webberarchitects.com

ISSUED
FOR DA APPROVAL
NOT FOR CONSTRUCTION

SHEET NUMBER: **2656 / BLOCK A, 0402 / F**


BLOCK A - ELEVATIONS - 02
ST JAMES PRIMARY SCHOOL KOTARA
CATHOLIC DIOCESE OF MAITLAND - NEWCASTLE
VISTA PARADE, KOTARA SOUTH

COMMENCEMENT DATE: -
0 1000 2000 3000 4000 5000 mm
SCALE 1:100 @ A1


THIS DRAWING AND DESIGN EXPRESSED ARE COPYRIGHT AND REMAIN THE PROPERTY OF WEBBER ARCHITECTS. IN ACCORDANCE WITH THE COMMONWEALTH COPYRIGHT ACT 1969 THIS DRAWING AND DESIGN IN WHOLE OR PART MAY NOT BE USED UNLESS LICENCED BY WEBBER ARCHITECTS. VERIFY ALL DIMENSIONS AND FALLS ON SITE BEFORE CONSTRUCTION AND DO NOT SCALE FROM DRAWING.

ABBREVIATION

AW1	AWNING - TYPE 1
AW2	AWNING - TYPE 2
AW4	AWNING - TYPE 4
B1	BALUSTRADE - TYPE 1
B2	BALUSTRADE - TYPE 2
BS1	BAG STORAGE - TYPE 1
COL1	COLUMN - TYPE 1
DP1	DOWNPIPE - TYPE 1
EG1	EAVES GUTTER - TYPE 1
FB1	FACE BRICK - TYPE 1
FHR	FIRE HOSE REEL (TBC)
LWC1	LIGHT WEIGHT CLADDING - TYPE 1
MAT1	ENTRY MAT
MRB	METAL ROOF BARGE CAPPING
MRC1	METAL ROOF CAPPING - TYPE 1
MRS1	METAL ROOF SHEETING - TYPE 1
PAV1	PAVING - TYPE 1
PH	PIGEON HOLE
PPB1	PAINTED PLASTERBOARD - TYPE 1
S1	SCREEN - TYPE 1

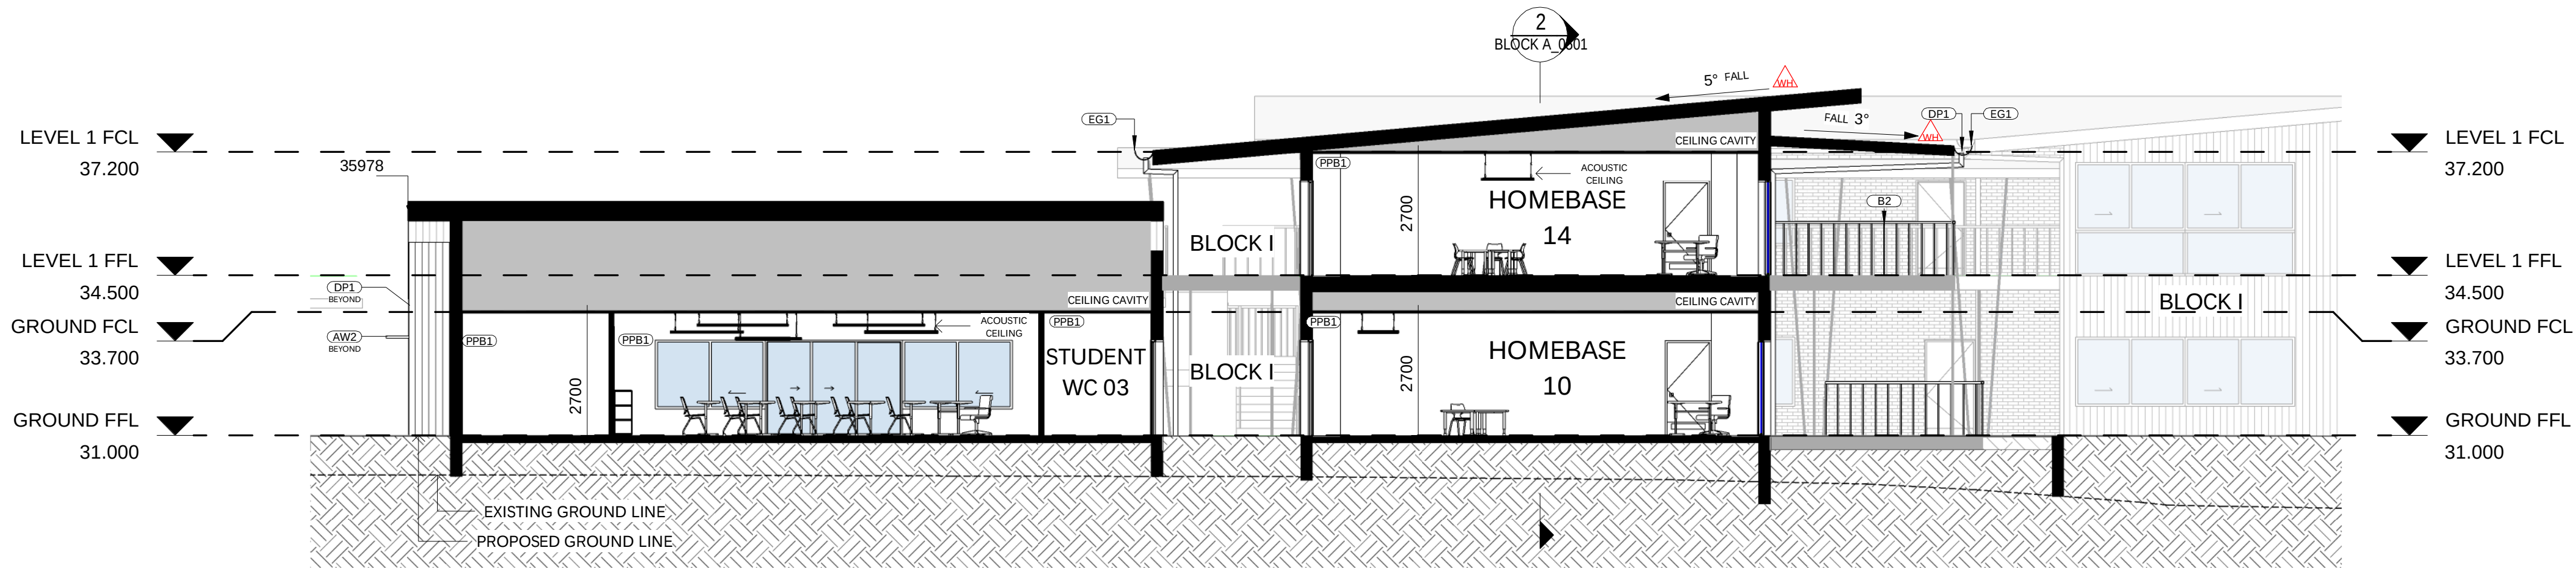


1 SECTION 1
SCALE 1:100

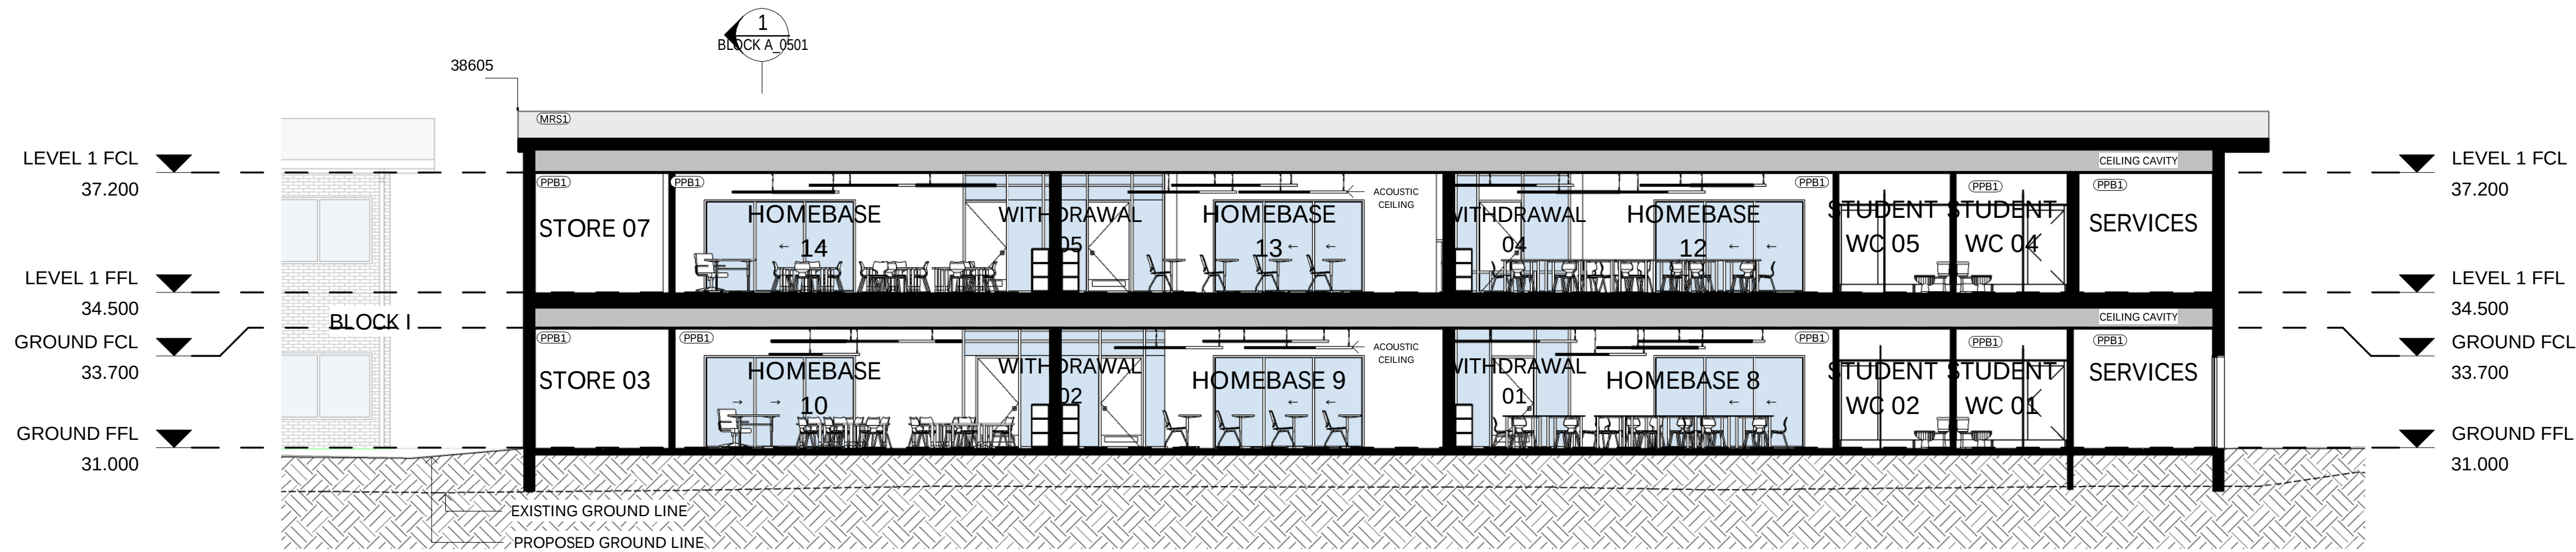

2 SECTION 2
SCALE 1:100

LOCATION PLAN

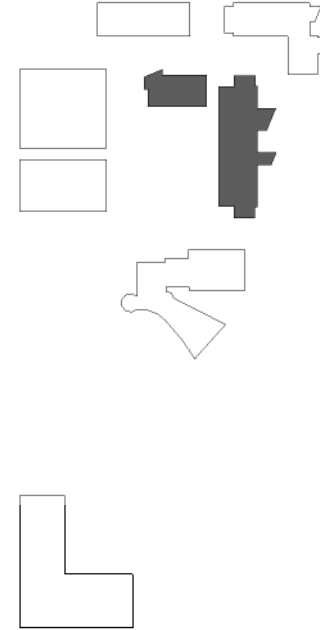

REV	DATE	DESCRIPTION	BY	CHK
A	10.05.2019	FOR DA 50%	MD	
B	20.06.2019	FOR QA	ME	TH
C	05.07.2019	FOR SEE REPORT	MD	
D	16.07.2019	FOR DA	ME	
E	06.08.2019	FOR CLIENT INFORMATION	ME	
F	12.08.2019	FOR REVISED DA	ME	

BUILDER TO CONFIRM ALL DETAILS, SETOUTS (TILE, ETC.), FALLS & CONNECTIONS ON SITE BEFORE CONSTRUCTION

PRINT DATE: 12/08/2019 1:10:36 PM FILE PATH: C:\Users\marrie\Documents\2656_PS_Block A_Marrie\0501.rvt



webber

Phone 02 4928 1070
PO Box 807 The Junction NSW 2281
www.webberarchitects.com
Suite 3, Level 1, 428 Hunter Street Newcastle NSW 2300
newcastle@webberarchitects.com
Suite 206, 8 Clarke Street Crows Nest NSW 2055
sydney@webberarchitects.com
Sydney NSW 2055
10/01/2019 14:52:18

ISSUED
FOR DA APPROVAL
NOT FOR CONSTRUCTION

SHEET NUMBER: 2656 / BLOCK A, 0501 / F

BLOCK A - SECTIONS - 01
ST JAMES PRIMARY SCHOOL KOTARA
CATHOLIC DIOCESE OF MAITLAND - NEWCASTLE
VISTA PARADE, KOTARA SOUTH

COMMENCEMENT DATE: -
0 1000 2000 3000 4000 5000 mm
SCALE 1:100 @ A1


THIS DRAWING AND DESIGN EXPRESSED ARE COPYRIGHT AND REMAIN THE PROPERTY OF WEBBER ARCHITECTS. IN ACCORDANCE WITH THE COMMONWEALTH COPYRIGHT ACT 1968 THIS DRAWING AND DESIGN IN WHOLE OR PART MAY NOT BE USED UNLESS LICENCED BY WEBBER ARCHITECTS. VERIFY ALL DIMENSIONS AND FALLS ON SITE BEFORE CONSTRUCTION AND DO NOT SCALE FROM DRAWING.



ABBREVIATION	
AW1	AWNING - TYPE 1
AW2	AWNING - TYPE 2
AW3	AWNING - TYPE 3
AW4	AWNING - TYPE 4
B1	BALUSTRADE - TYPE 1
B2	BALUSTRADE - TYPE 2
BS1	BAG STORAGE - TYPE 1
COL1	COLUMN - TYPE 1
DP1	DOWNPIPE - TYPE 1
DPS	DOWNPIPE SPREADER
EG1	EAVES GUTTER - TYPE 1
FB2	FACE BRICK - TYPE 2
FHR	FIRE HOSE REEL (TBC)
LWC1	LIGHT WEIGHT CLADDING - TYPE 1
LWC2	LIGHT WEIGHT CLADDING - TYPE 2
MAT1	ENTRY MAT
MRB	METAL ROOF BARGE CAPPING
MRC1	METAL ROOF CAPPING - TYPE 1
MRS1	METAL ROOF SHEETING - TYPE 1
MRS2	METAL ROOF SHEETING - TYPE 2
MRS3	METAL ROOF SHEETING - TYPE 3
PAV1	PAVING - TYPE 1
PH	PIGEON HOLE
S1	SCREEN - TYPE 1
S2	SCREEN - TYPE 2
XCOL	EXISTING COLUMN
XF1	EXISTING FENCE

NOTE: FURNITURE LAYOUT IS INDICATIVE ONLY

LOCATION PLAN

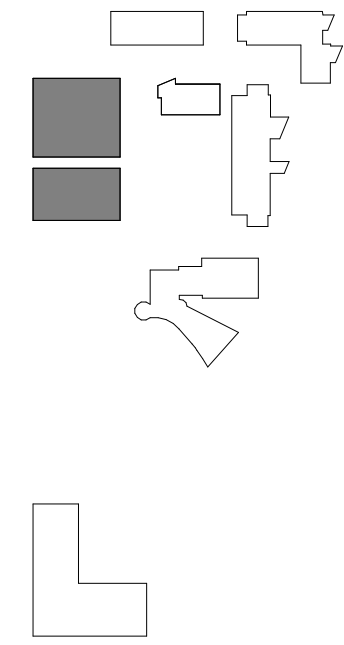

1 FLOOR PLAN - GROUND - PROPOSED
BLOCK B, 0401 SCALE 1:100

REV	DATE	DESCRIPTION	BY	CHK
F	10.05.2019	FOR DA 50%	ME	TH
G	28.06.2019	FOR QA	ME	TH
H	05.07.2019	FOR SEE REPORT	MD	
I	16.07.2019	FOR DA	ME	
J	08.08.2019	FOR CLIENT INFORMATION	ME	
K	12.08.2019	FOR REVISED DA	ME	
L	14.07.2020	FOR CLIENT REVIEW	ME	

BUILDER TO CONFIRM ALL DETAILS, SETOUTS (TILE, ETC), FALLS & CONNECTIONS ON SITE BEFORE CONSTRUCTION

PRINT DATE: 14/07/2020 5:15:27 PM FILE PATH: C:\Users\chris.h\Documents\Revit Local\2656_P5_Block B_chris.h\38VQ.rvt





webber

Phone 02 4926 1070
PO Box 807 The Junction NSW 2291
www.webberarchitects.com
Suite 3, Level 1, 428 Hunter Street Newcastle NSW 2300
newcastle@webberarchitects.com
Suite 206, 8 Clarke Street Crows Nest NSW 2058
sydney@webberarchitects.com
www.webberarchitects.com

ISSUED
FOR DA APPROVAL
NOT FOR CONSTRUCTION

SHEET NUMBER: 2656 / BLOCK B, 0301 / L

BLOCK B - FLOOR PLAN - GROUND - PROPOSED
ST JAMES PRIMARY SCHOOL KOTARA
CATHOLIC DIOCESE OF MAITLAND - NEWCASTLE
VISTA PARADE, KOTARA SOUTH
COMMENCEMENT DATE: 17.01.2019

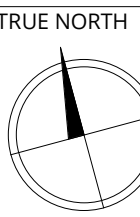 

THIS DRAWING AND DESIGN EXPRESSED ARE COPYRIGHT AND REMAIN THE PROPERTY OF WEBBER ARCHITECTS. IN ACCORDANCE WITH THE COMMONWEALTH COPYRIGHT ACT 1968 THIS DRAWING AND DESIGN IN WHOLE OR PART MAY NOT BE USED UNLESS LICENCED BY WEBBER ARCHITECTS. VERIFY ALL DIMENSIONS AND FALLS ON SITE BEFORE CONSTRUCTION AND DO NOT SCALE FROM DRAWING.



NOTE: FURNITURE LAYOUT IS INDICATIVE ONLY

BUILDER TO CONFIRM ALL DETAILS, SETOUTS (TILE, ETC.), FALLS & CONNECTIONS ON SITE BEFORE CONSTRUCTION

PRINT DATE: 12/08/2019 1:08:22 PM FILE PATH: C:\Users\marnie\Documents\12656 PS Block B Marnie8D\Q5.rvt




ISSUED
FOR DA APPROVAL
NOT FOR CONSTRUCTION


SHEET NUMBER: 2656 / BLOCK B_0302 / K

BLOCK B - FLOOR PLAN - LEVEL 1 - PROPOSED
ST JAMES PRIMARY SCHOOL KOTARA
 CATHOLIC DIOCESE OF MAITLAND - NEWCASTLE
 VISTA PARADE, KOTARA SOUTH

COMMENCEMENT DATE : 17.01.2019

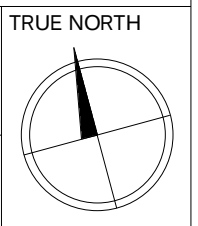


THIS DRAWING AND DESIGN EXPRESSED ARE COPYRIGHT AND REMAIN THE PROPERTY OF WEBBER ARCHITECTS. IN ACCORDANCE WITH THE COMMONWEALTH COPYRIGHT ACT 1968 THIS DRAWING AND DESIGN IN WHOLE OR PART MAY NOT BE USED UNLESS LICENCED BY WEBBER ARCHITECTS. VERIFY ALL DIMENSIONS AND FALLS ON SITE BEFORE CONSTRUCTION AND DO NOT SCALE FROM DRAWING.

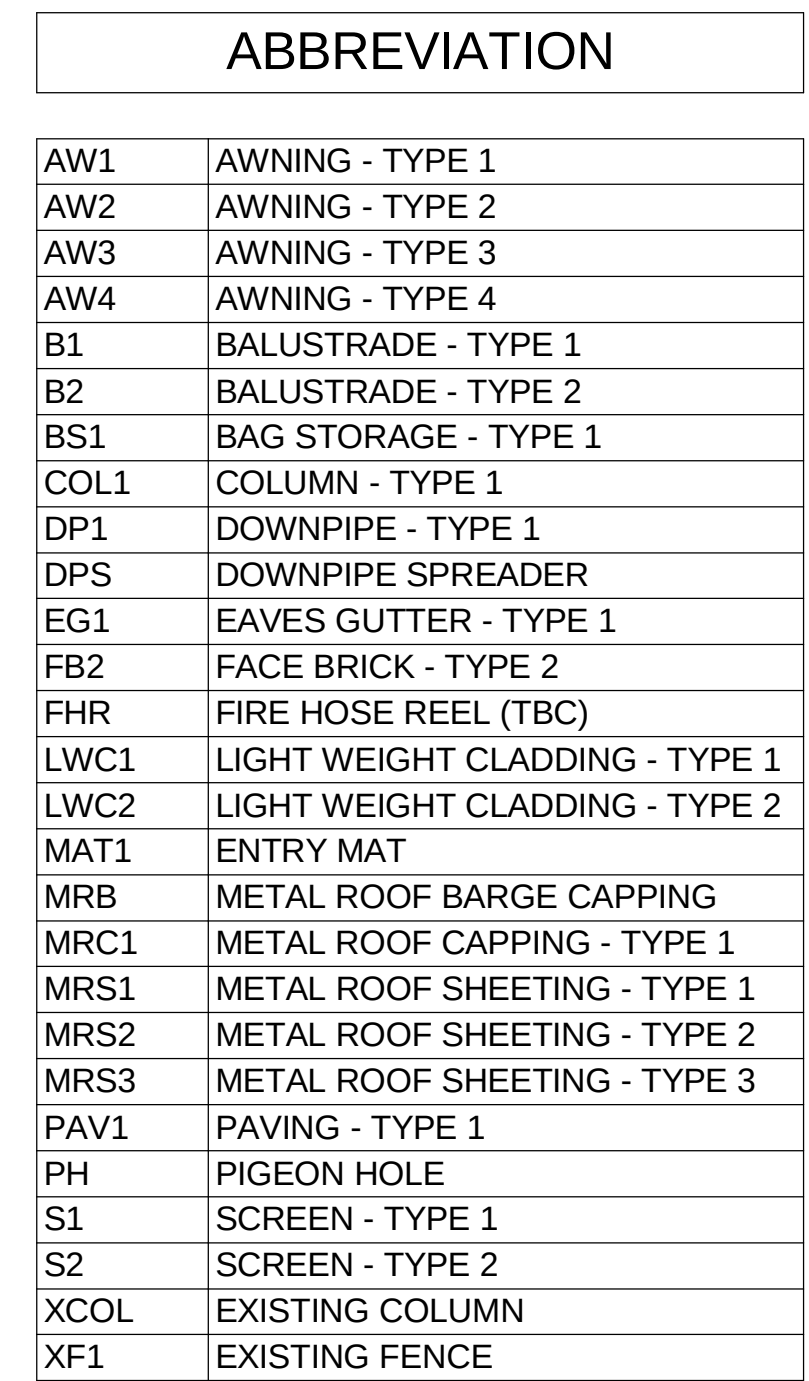


REV	DATE	DESCRIPTION	BY	CHK
A	10.05.2019	FOR DA 50%	ME	
B	28.06.2019	FOR QA	ME	TH
C	05.07.2019	FOR SEE REPORT	MD	
D	16.07.2019	FOR DA	ME	
E	08.08.2019	FOR CLIENT INFORMATION	ME	
F	12.08.2019	FOR REVISED DA	ME	

ABBREVIATION

AW1	AWNING - TYPE 1
AW2	AWNING - TYPE 2
AW3	AWNING - TYPE 3
AW4	AWNING - TYPE 4
B1	BALUSTRADE - TYPE 1
B2	BALUSTRADE - TYPE 2
BS1	BAG STORAGE - TYPE 1
COL1	COLUMN - TYPE 1
DP1	DOWNPIPE - TYPE 1
DPS	DOWNPIPE SPREADER
EG1	EAVES GUTTER - TYPE 1
FB2	FACE BRICK - TYPE 2
FHR	FIRE HOSE REEL (TBC)
LWC1	LIGHT WEIGHT CLADDING - TYPE 1
LWC2	LIGHT WEIGHT CLADDING - TYPE 2
MAT1	ENTRY MAT
MRB	METAL ROOF BARGE CAPPING
MRC1	METAL ROOF CAPPING - TYPE 1
MRS1	METAL ROOF SHEETING - TYPE 1
MRS2	METAL ROOF SHEETING - TYPE 2
MRS3	METAL ROOF SHEETING - TYPE 3
PAV1	PAVING - TYPE 1
PH	PIGEON HOLE
S1	SCREEN - TYPE 1
S2	SCREEN - TYPE 2
XCOL	EXISTING COLUMN
XF1	EXISTING FENCE

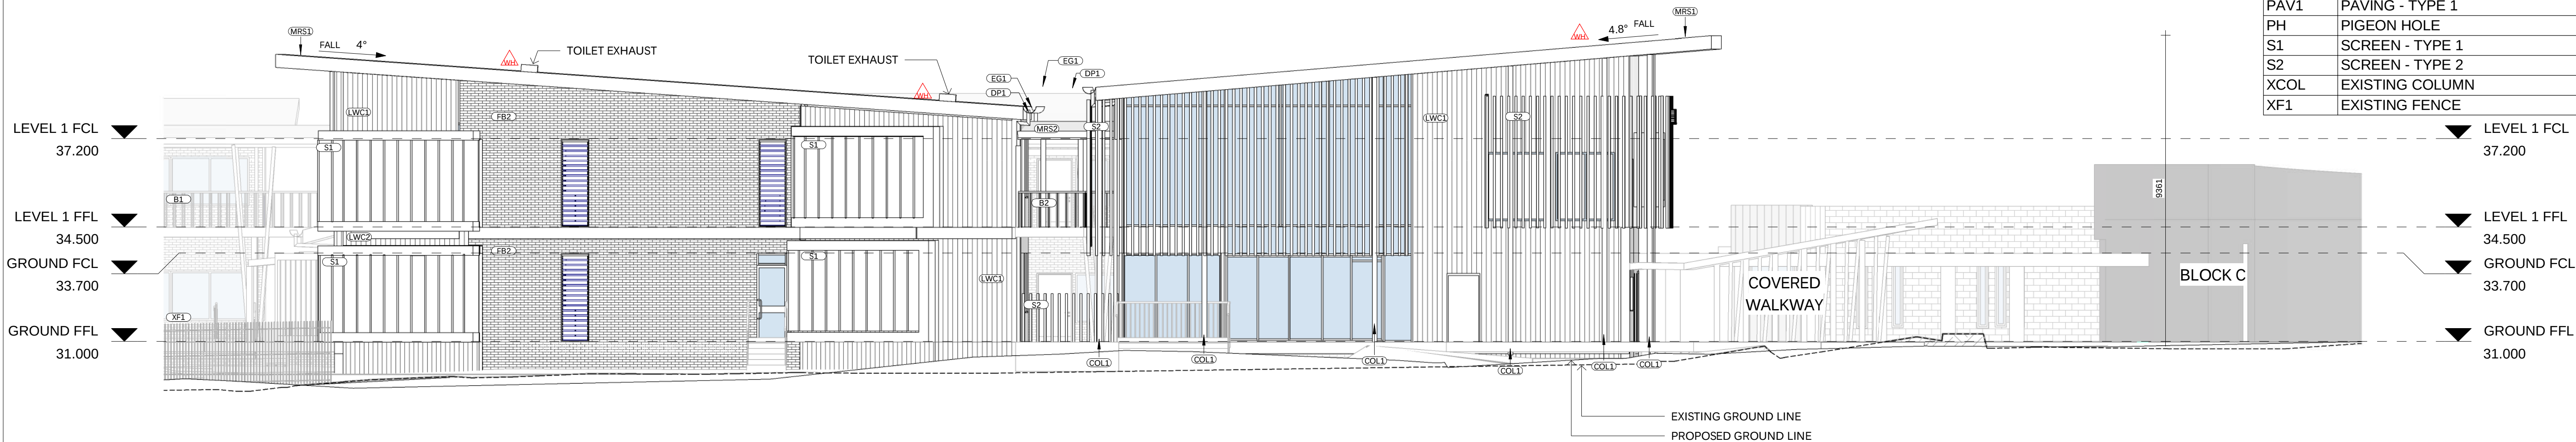


3 ELEVATION 01
BLOCK B_0301 SCALE 1:100

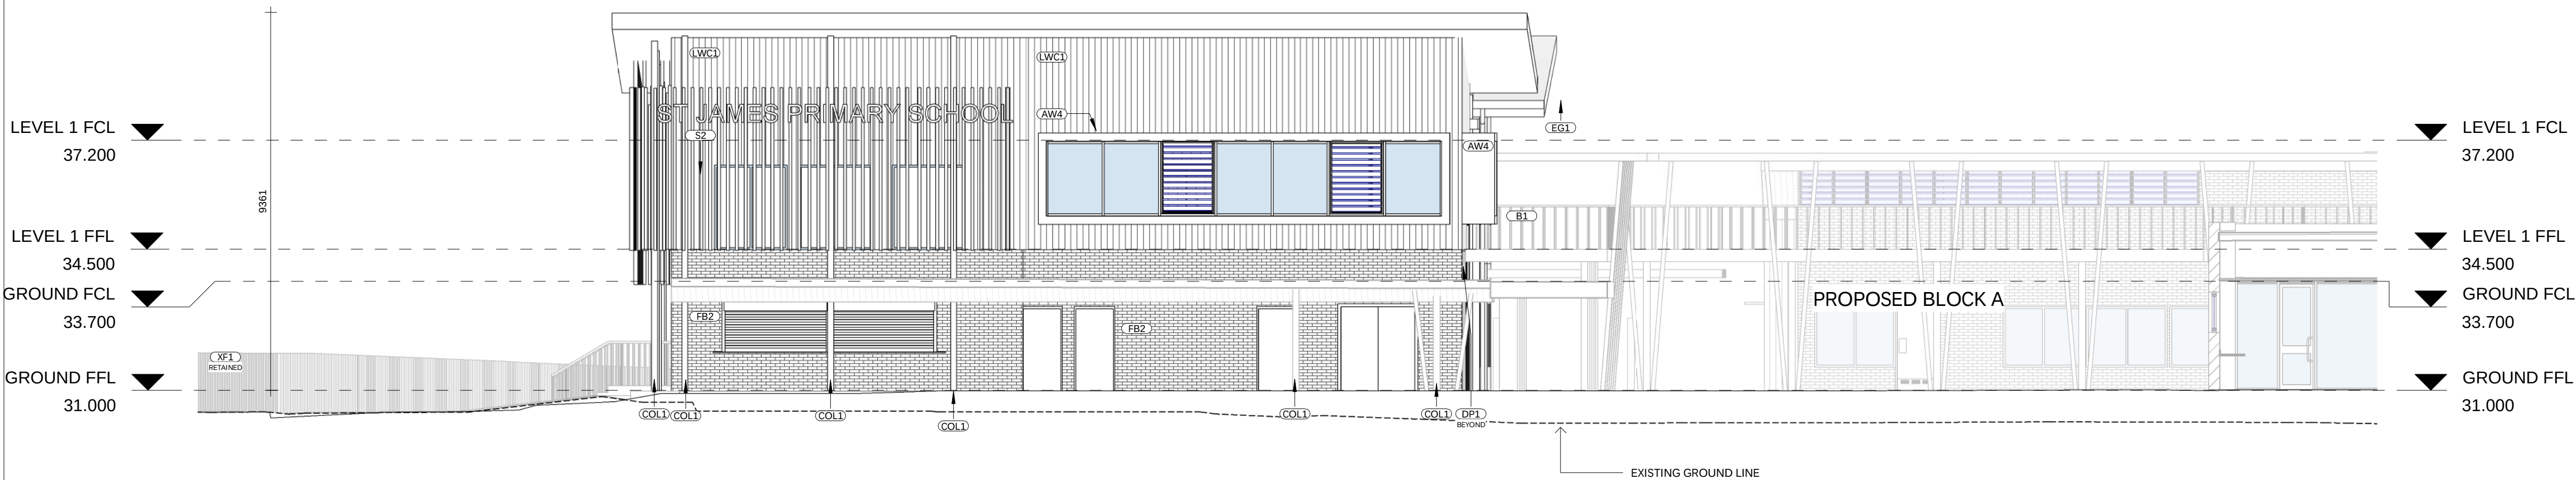

2 ELEVATION 2
BLOCK B_0301 SCALE 1:100

LOCATION PLAN

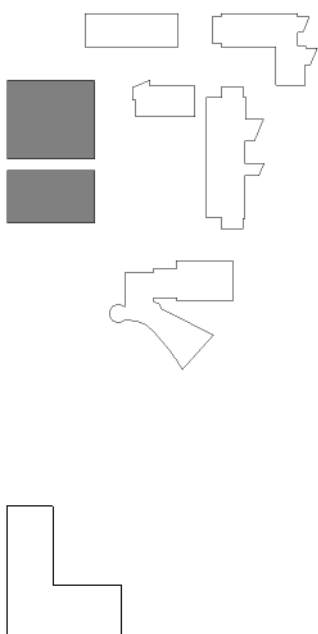

REV	DATE	DESCRIPTION	BY	CHK
A	10.05.2019	FOR DA 50%	ME	
B	20.06.2019	FOR QA	ME	TH
C	05.07.2019	FOR SEE REPORT	MD	
D	16.07.2019	FOR DA	ME	
E	06.08.2019	FOR CLIENT INFORMATION	ME	
F	12.08.2019	FOR REVISED DA	ME	

BUILDER TO CONFIRM ALL DETAILS, SETOUTS (TILE, ETC.), FALLS & CONNECTIONS ON SITE BEFORE CONSTRUCTION

PRINT DATE: 12/08/2019 1:09:30 PM FILE PATH: C:\Users\marrie\Documents\2656_P5_Block B_Marrie\B0301.rvt




webber

Phone 02 4928 1070
PO Box 807 The Junction NSW 2281
www.webberarchitects.com
Suite 3, Level 1, 428 Hunter Street Newcastle NSW 2300
newcastle@webberarchitects.com
Suite 206, 8 Clarke Street Crows Nest NSW 2055
sydney@webberarchitects.com
Newcastle Port Macquarie Sydney Wollongong Newcastle NSW 2281 1300 431 145 032 188

ISSUED
FOR DA APPROVAL
NOT FOR CONSTRUCTION

SHEET NUMBER: 2656 / BLOCK B_0401 / F


BLOCK B - ELEVATIONS - SHEET 1
ST JAMES PRIMARY SCHOOL KOTARA
CATHOLIC DIOCESE OF MAITLAND - NEWCASTLE
VISTA PARADE, KOTARA SOUTH
COMMENCEMENT DATE: 17.01.2019

 

THIS DRAWING AND DESIGN EXPRESSED ARE COPYRIGHT AND REMAIN THE PROPERTY OF WEBBER ARCHITECTS. IN ACCORDANCE WITH THE COMMONWEALTH COPYRIGHT ACT 1969 THIS DRAWING AND DESIGN IN WHOLE OR PART MAY NOT BE USED UNLESS LICENCED BY WEBBER ARCHITECTS. VERIFY ALL DIMENSIONS AND FALLS ON SITE BEFORE CONSTRUCTION AND DO NOT SCALE FROM DRAWING.

ABBREVIATION


AW1	AWNING - TYPE 1
AW2	AWNING - TYPE 2
AW3	AWNING - TYPE 3
AW4	AWNING - TYPE 4
B1	BALUSTRADE - TYPE 1
B2	BALUSTRADE - TYPE 2
BS1	BAG STORAGE - TYPE 1
COL1	COLUMN - TYPE 1
DP1	DOWNPIPE - TYPE 1
DPS	DOWNPIPE SPREADER
EG1	EAVES GUTTER - TYPE 1
FB2	FACE BRICK - TYPE 2
FHR	FIRE HOSE REEL (TBC)
LWC1	LIGHT WEIGHT CLADDING - TYPE 1
LWC2	LIGHT WEIGHT CLADDING - TYPE 2
MAT1	ENTRY MAT
MRB	METAL ROOF BARGE CAPPING
MRC1	METAL ROOF CAPPING - TYPE 1
MRS1	METAL ROOF SHEETING - TYPE 1
MRS2	METAL ROOF SHEETING - TYPE 2
MRS3	METAL ROOF SHEETING - TYPE 3
PAV1	PAVING - TYPE 1
PH	PIGEON HOLE
S1	SCREEN - TYPE 1
S2	SCREEN - TYPE 2
XCOL	EXISTING COLUMN
XF1	EXISTING FENCE

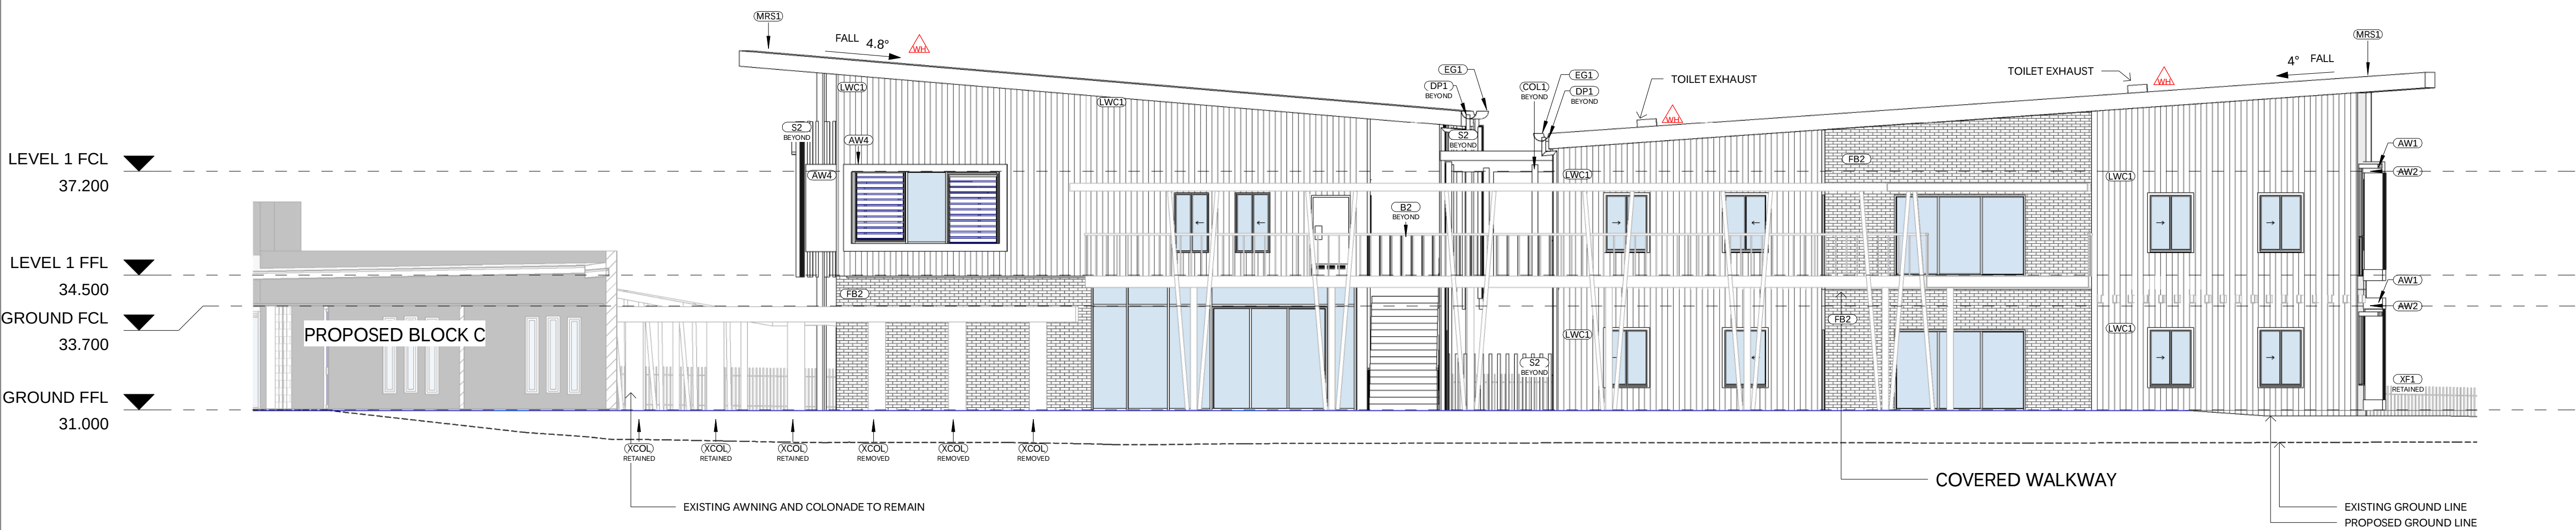

2 ELEVATION 03
BLOCK B_0301 SCALE 1:100


2
BLOCK B_0501

1
BLOCK B_0001

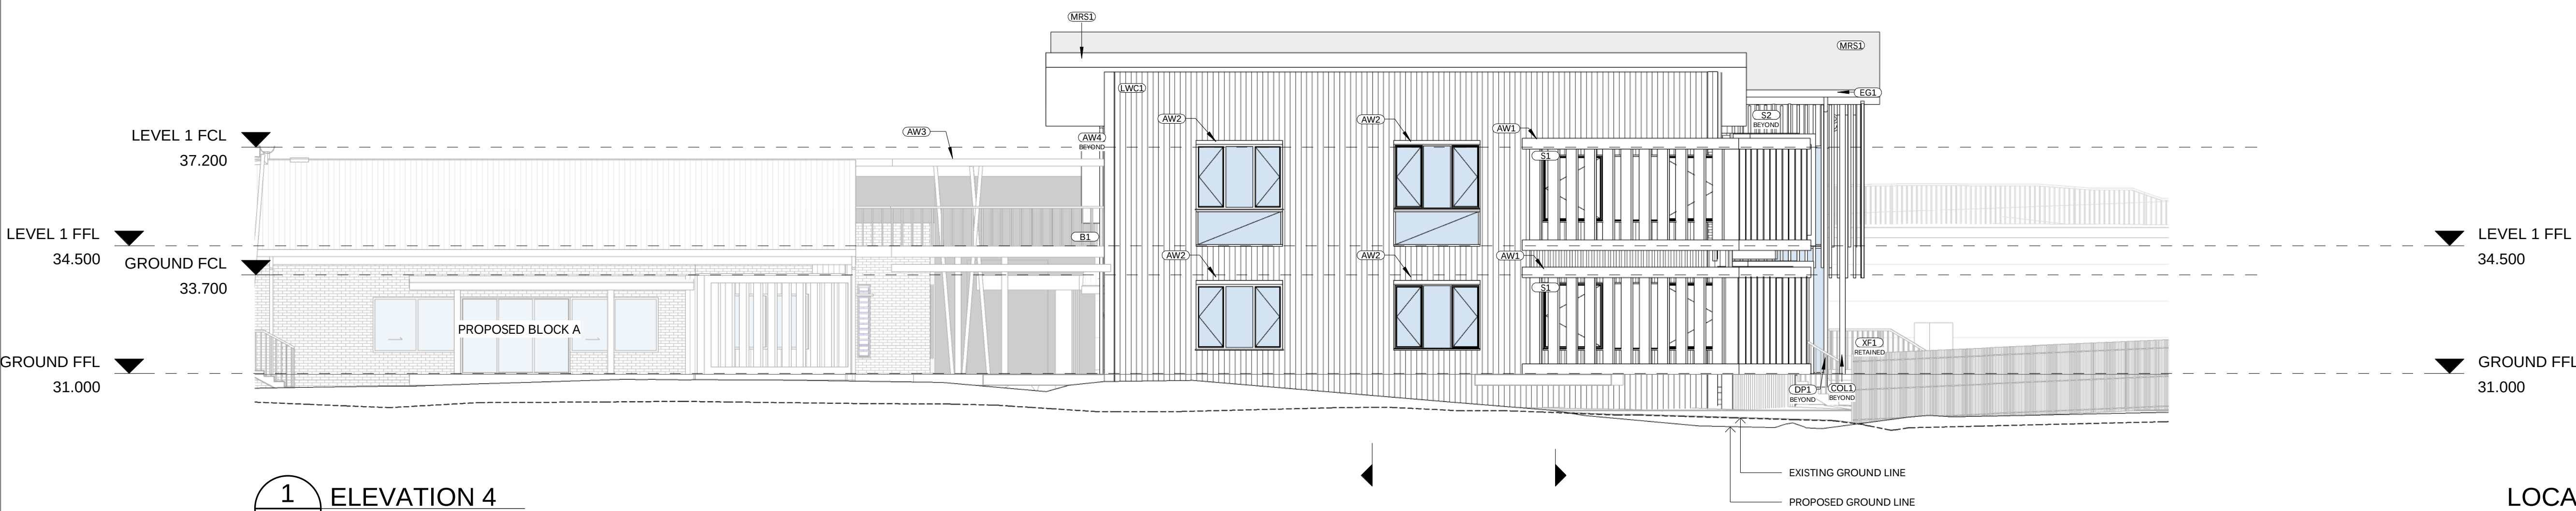

1 ELEVATION 4
BLOCK B_0302 SCALE 1:100

LOCATION PLAN

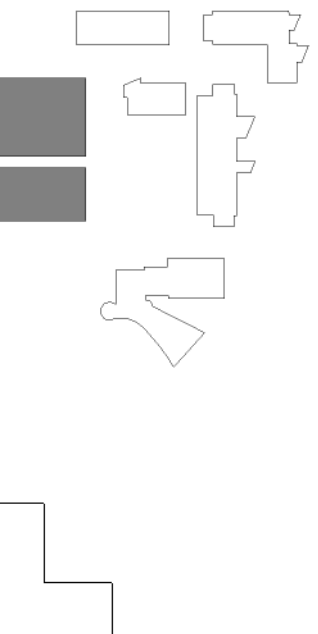

REV	DATE	DESCRIPTION	BY	CHK
A	10.05.2019	FOR DA 50%	ME	TH
B	20.06.2019	FOR QA	ME	TH
C	05.07.2019	FOR SEE REPORT	MD	
D	16.07.2019	FOR DA	ME	
E	06.08.2019	FOR CLIENT INFORMATION	ME	
F	12.08.2019	FOR REVISED DA	ME	

BUILDER TO CONFIRM ALL DETAILS, SETOUTS (TILE, ETC.), FALLS & CONNECTIONS ON SITE BEFORE CONSTRUCTION

PRINT DATE: 12/08/2019 1:09:40 PM FILE PATH: C:\Users\marrie\Documents\2656_PS_Block B_MarineSD\Q5.rvt



webber


Phone 02 4928 1070
PO Box 807 The Junction NSW 2291
www.webberarchitects.com.au
Suite 3, Level 1, 428 Hunter Street Newcastle NSW 2300
newcastle@webberarchitects.com.au
Suite 206, 8 Clarke Street Crows Nest NSW 2065
sydney@webberarchitects.com.au

ISSUED
FOR DA APPROVAL
NOT FOR CONSTRUCTION

SHEET NUMBER: 2656 / BLOCK B_0402 / F

BLOCK B - ELEVATIONS - SHEET 2
ST JAMES PRIMARY SCHOOL KOTARA
CATHOLIC DIOCESE OF MAITLAND - NEWCASTLE
VISTA PARADE, KOTARA SOUTH


COMMENCEMENT DATE: 17.01.2019

 


THIS DRAWING AND DESIGN EXPRESSED ARE COPYRIGHT AND REMAIN THE PROPERTY OF WEBBER ARCHITECTS. IN ACCORDANCE WITH THE COMMONWEALTH COPYRIGHT ACT 1968 THIS DRAWING AND DESIGN IN WHOLE OR PART MAY NOT BE USED UNLESS LICENCED BY WEBBER ARCHITECTS. VERIFY ALL DIMENSIONS AND FALLS ON SITE BEFORE CONSTRUCTION AND DO NOT SCALE FROM DRAWING.

ABBREVIATION

AW1	AWNING - TYPE 1
AW2	AWNING - TYPE 2
AW3	AWNING - TYPE 3
AW4	AWNING - TYPE 4
B1	BALUSTRADE - TYPE 1
B2	BALUSTRADE - TYPE 2
BS1	BAG STORAGE - TYPE 1
COL1	COLUMN - TYPE 1
DP1	DOWNPIPE - TYPE 1
DPS	DOWNPIPE SPREADER
EG1	EAVES GUTTER - TYPE 1
FB2	FACE BRICK - TYPE 2
FHR	FIRE HOSE REEL (TBC)
LWC1	LIGHT WEIGHT CLADDING - TYPE 1
LWC2	LIGHT WEIGHT CLADDING - TYPE 2
MAT1	ENTRY MAT
MRB	METAL ROOF BARGE CAPPING
MRC1	METAL ROOF CAPPING - TYPE 1
MRS1	METAL ROOF SHEETING - TYPE 1
MRS2	METAL ROOF SHEETING - TYPE 2
MRS3	METAL ROOF SHEETING - TYPE 3
PAV1	PAVING - TYPE 1
PH	PIGEON HOLE
S1	SCREEN - TYPE 1
S2	SCREEN - TYPE 2
XCOL	EXISTING COLUMN
XF1	EXISTING FENCE

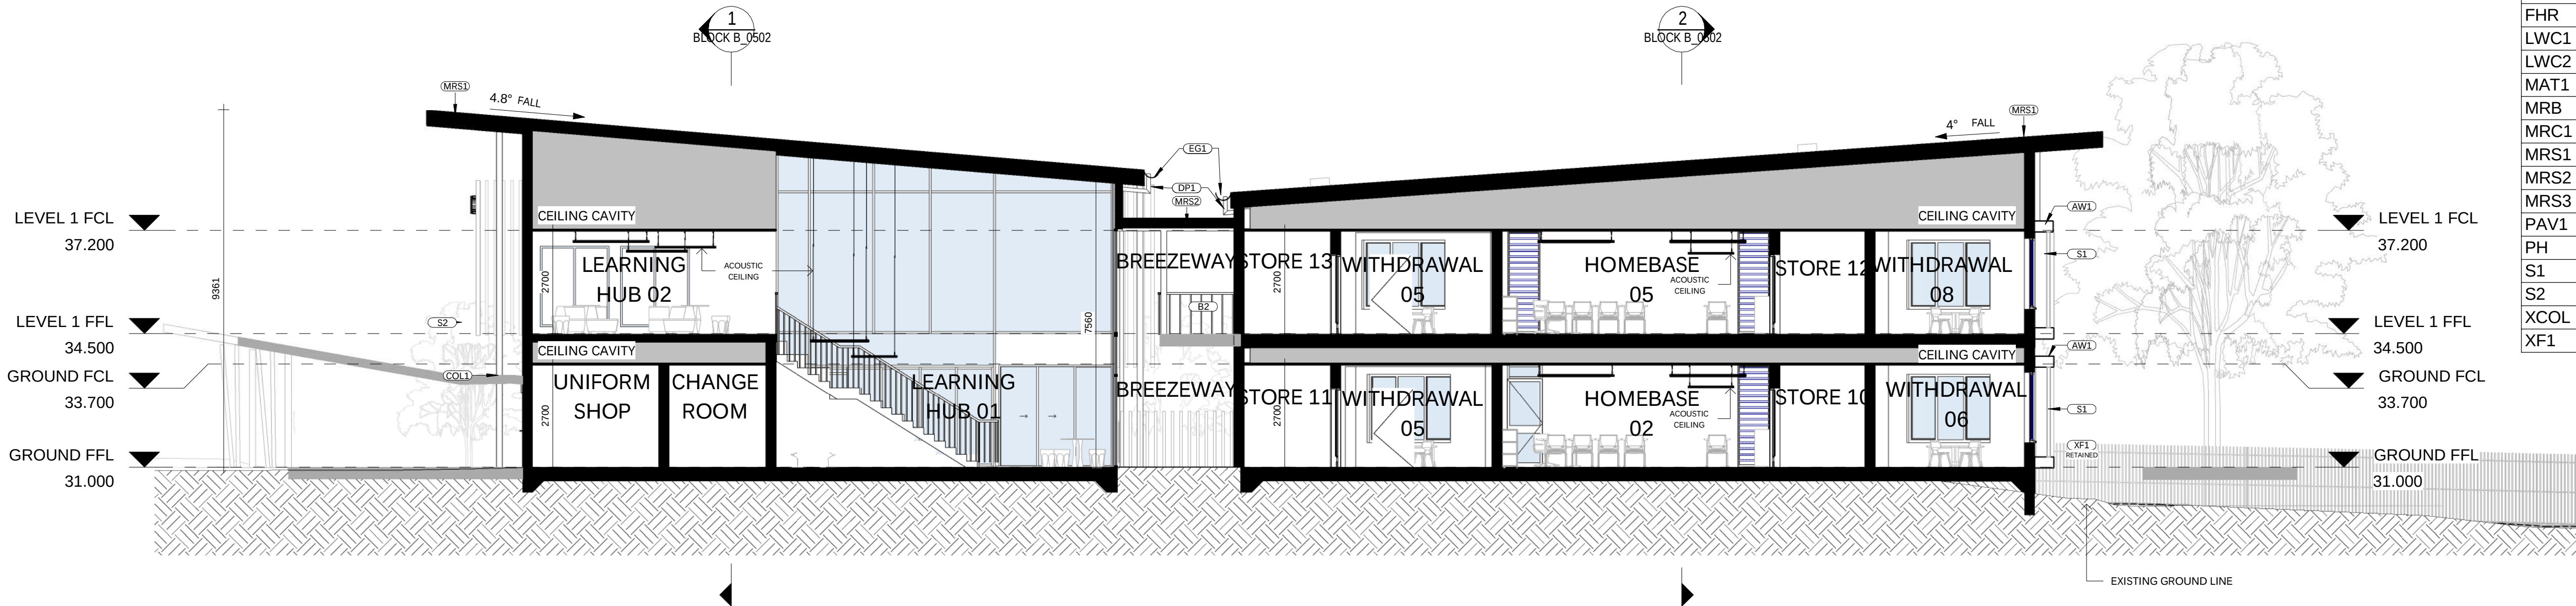


1 SECTION 01
BLOCK B_0502 SCALE 1:100

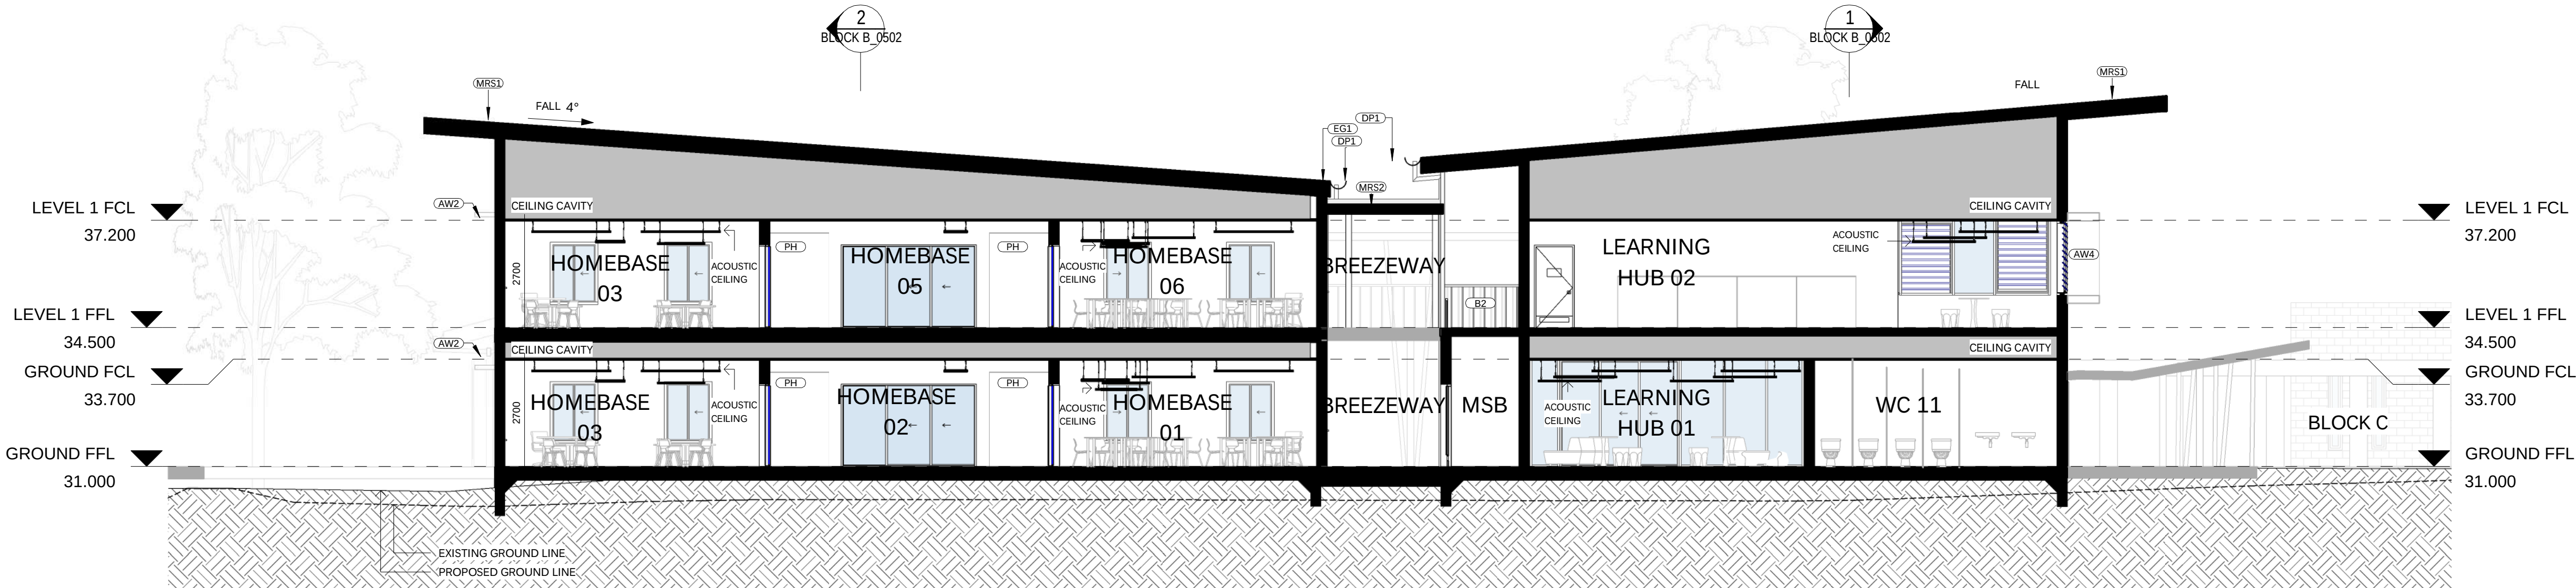

2 SECTION 02
BLOCK B_0501 SCALE 1:100

LOCATION PLAN

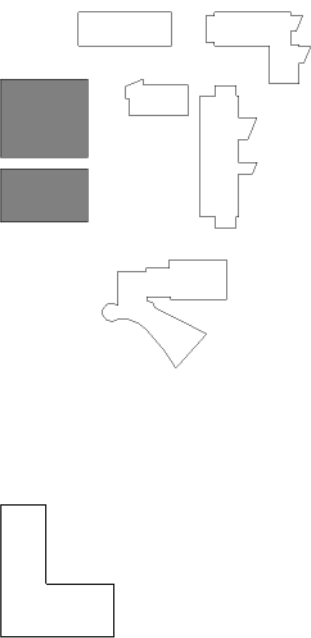

REV	DATE	DESCRIPTION	BY	CHK
A	10.05.2019	FOR DA 50%	ME	
B	20.06.2019	FOR QA	ME	TH
C	05.07.2019	FOR SEE REPORT	MD	
D	16.07.2019	FOR DA	ME	
E	06.08.2019	FOR CLIENT INFORMATION	ME	
F	12.08.2019	FOR REVISED DA	ME	

BUILDER TO CONFIRM ALL DETAILS, SETOUTS (TILE, ETC.), FALLS & CONNECTIONS ON SITE BEFORE CONSTRUCTION

PRINT DATE: 12/08/2019 1:09:43 PM FILE PATH: C:\Users\marrie\Documents\2656_PS_Block B_MarineSD\05.rvt




webber

Phone 02 4928 1070
PO Box 807 The Junction NSW 2281
www.webberarchitects.com
Suite 3, Level 1, 428 Hunter Street Newcastle NSW 2300
newcastle@webberarchitects.com
Suite 206, 8 Clarke Street Crows Nest NSW 2058
sydney@webberarchitects.com
Sydney NSW Australia NSW 2058
Phone 02 9550 1000 Fax 02 9550 1001 Email info@webberarchitects.com

ISSUED
FOR DA APPROVAL
NOT FOR CONSTRUCTION

SHEET NUMBER: 2656 / BLOCK B_0501 / F



BLOCK B - SECTIONS - SHEET 1
ST JAMES PRIMARY SCHOOL KOTARA
CATHOLIC DIOCESE OF MAITLAND - NEWCASTLE
VISTA PARADE, KOTARA SOUTH
COMMENCEMENT DATE: 17.01.2019

 


THIS DRAWING AND DESIGN EXPRESSED ARE COPYRIGHT AND REMAIN THE PROPERTY OF WEBBER ARCHITECTS. IN ACCORDANCE WITH THE COMMONWEALTH COPYRIGHT ACT 1969 THIS DRAWING AND DESIGN IN WHOLE OR PART MAY NOT BE USED UNLESS LICENCED BY WEBBER ARCHITECTS. VERIFY ALL DIMENSIONS AND FALLS ON SITE BEFORE CONSTRUCTION AND DO NOT SCALE FROM DRAWING.

ABBREVIATION

AW1	AWNING - TYPE 1
AW2	AWNING - TYPE 2
AW3	AWNING - TYPE 3
AW4	AWNING - TYPE 4
B1	BALUSTRADE - TYPE 1
B2	BALUSTRADE - TYPE 2
BS1	BAG STORAGE - TYPE 1
COL1	COLUMN - TYPE 1
DP1	DOWNPIPE - TYPE 1
DPS	DOWNPIPE SPREADER
EG1	EAVES GUTTER - TYPE 1
FB2	FACE BRICK - TYPE 2
FHR	FIRE HOSE REEL (TBC)
LWC1	LIGHT WEIGHT CLADDING - TYPE 1
LWC2	LIGHT WEIGHT CLADDING - TYPE 2
MAT1	ENTRY MAT
MRB	METAL ROOF BARGE CAPPING
MRC1	METAL ROOF CAPPING - TYPE 1
MRS1	METAL ROOF SHEETING - TYPE 1
MRS2	METAL ROOF SHEETING - TYPE 2
MRS3	METAL ROOF SHEETING - TYPE 3
PAV1	PAVING - TYPE 1
PH	PIGEON HOLE
S1	SCREEN - TYPE 1
S2	SCREEN - TYPE 2
XCOL	EXISTING COLUMN
XF1	EXISTING FENCE

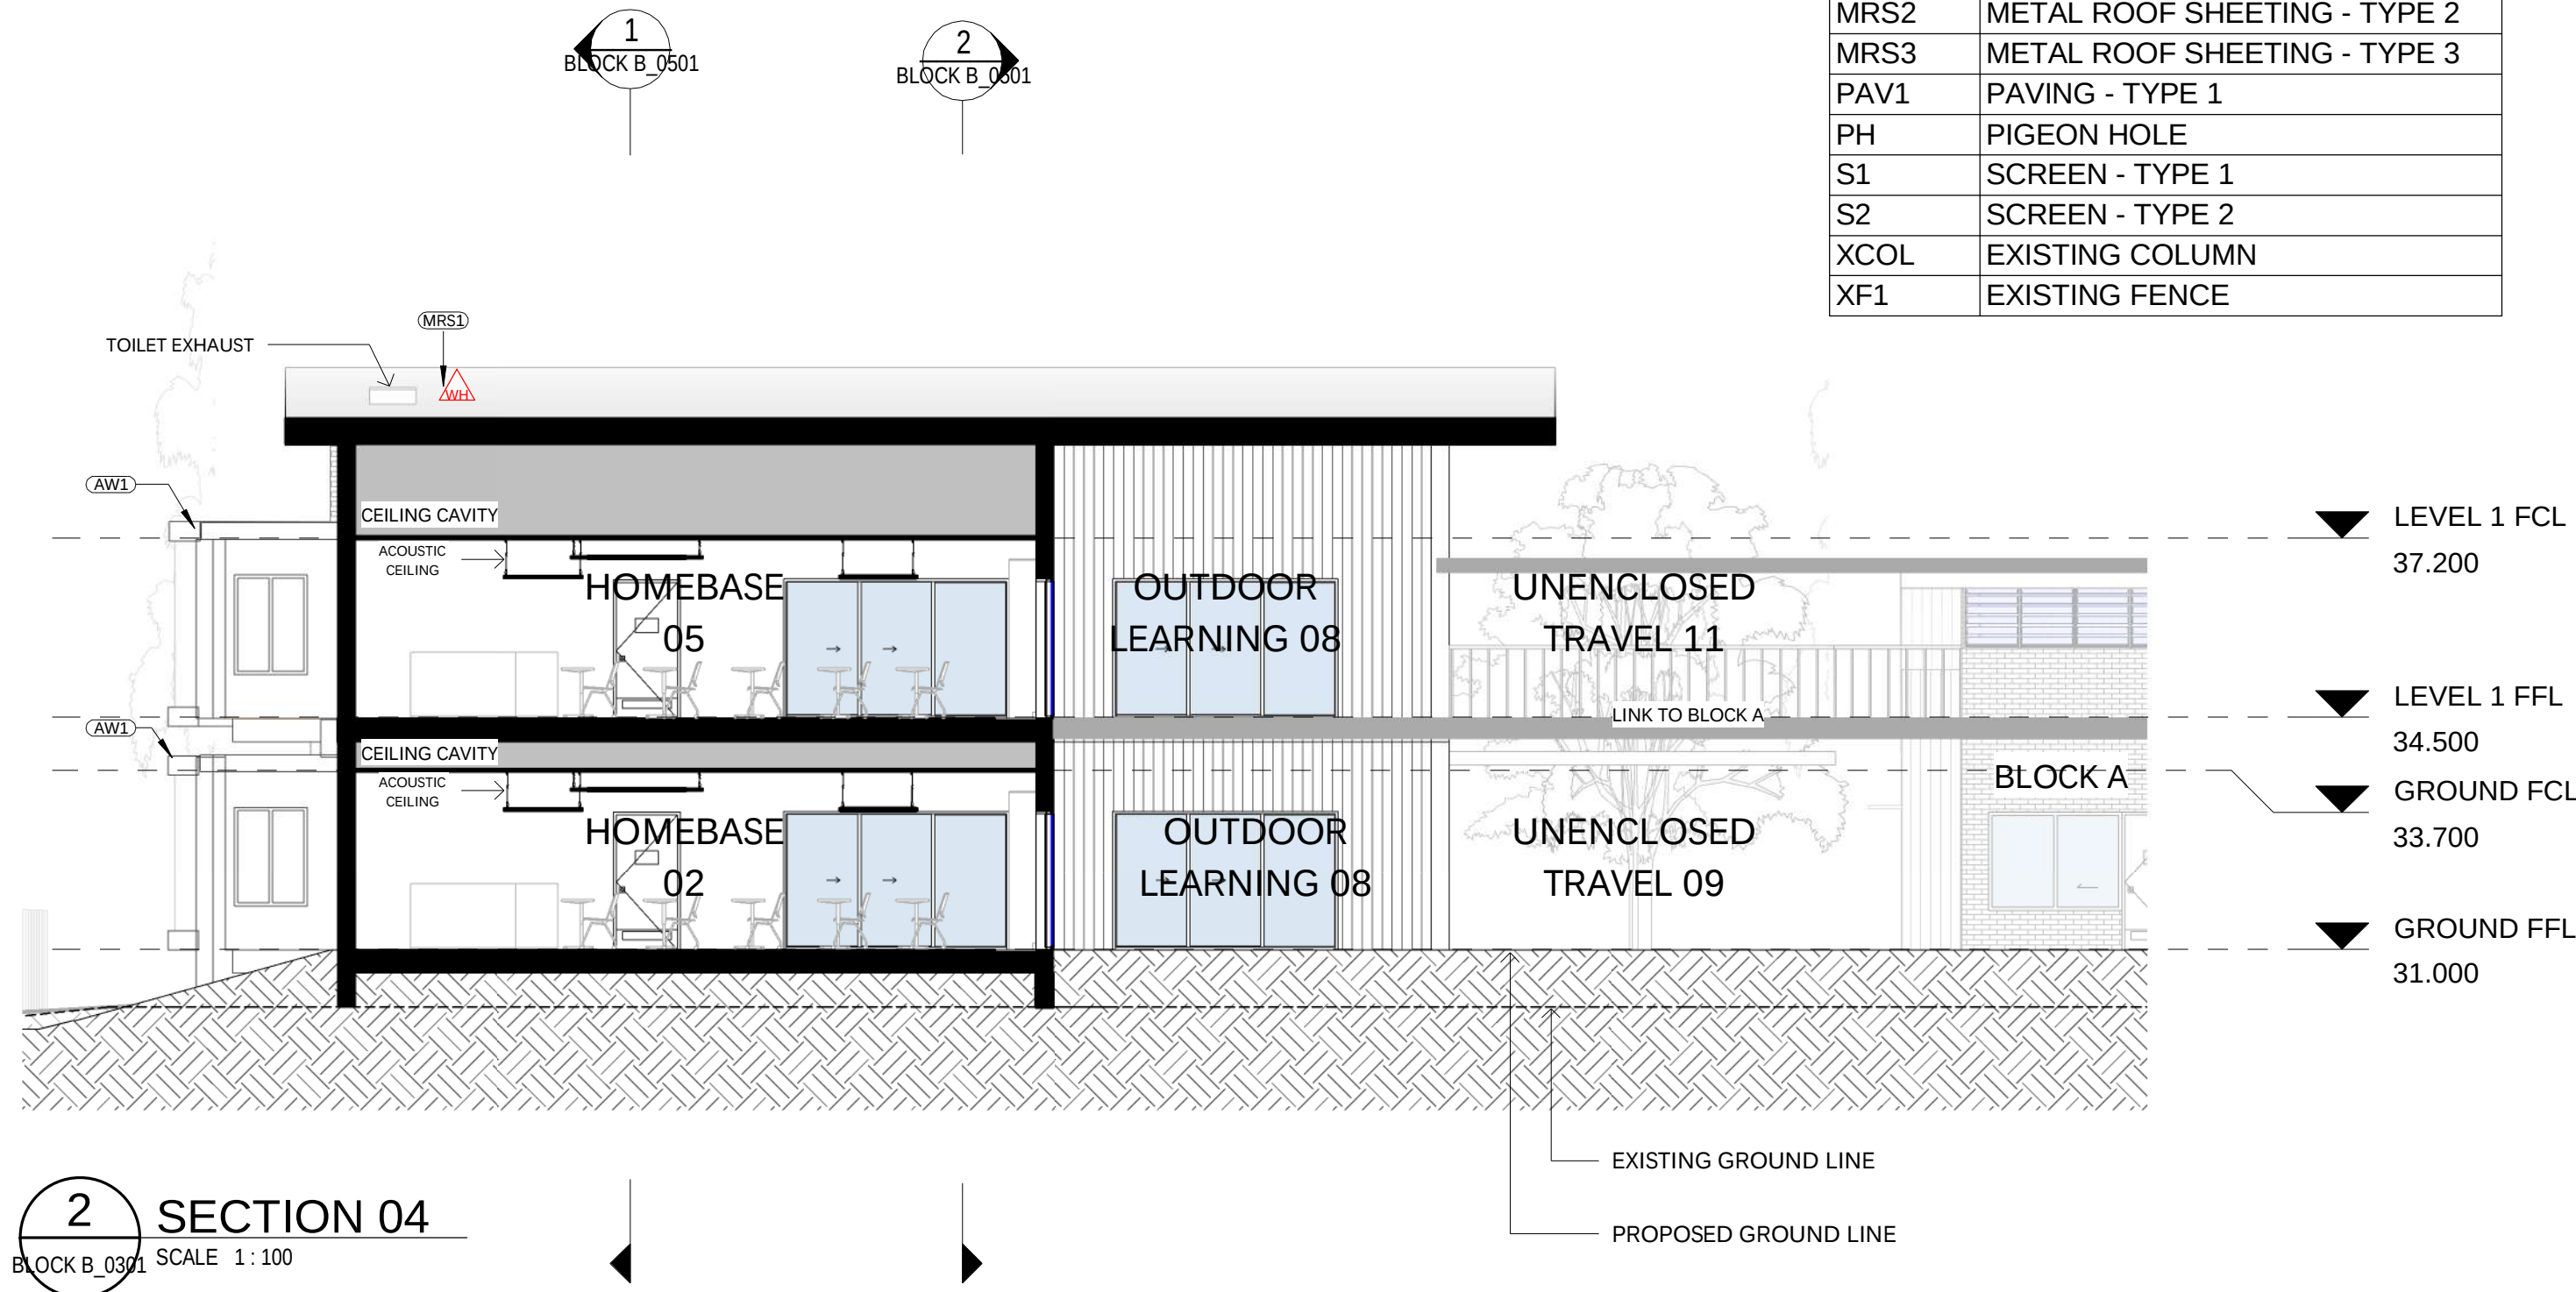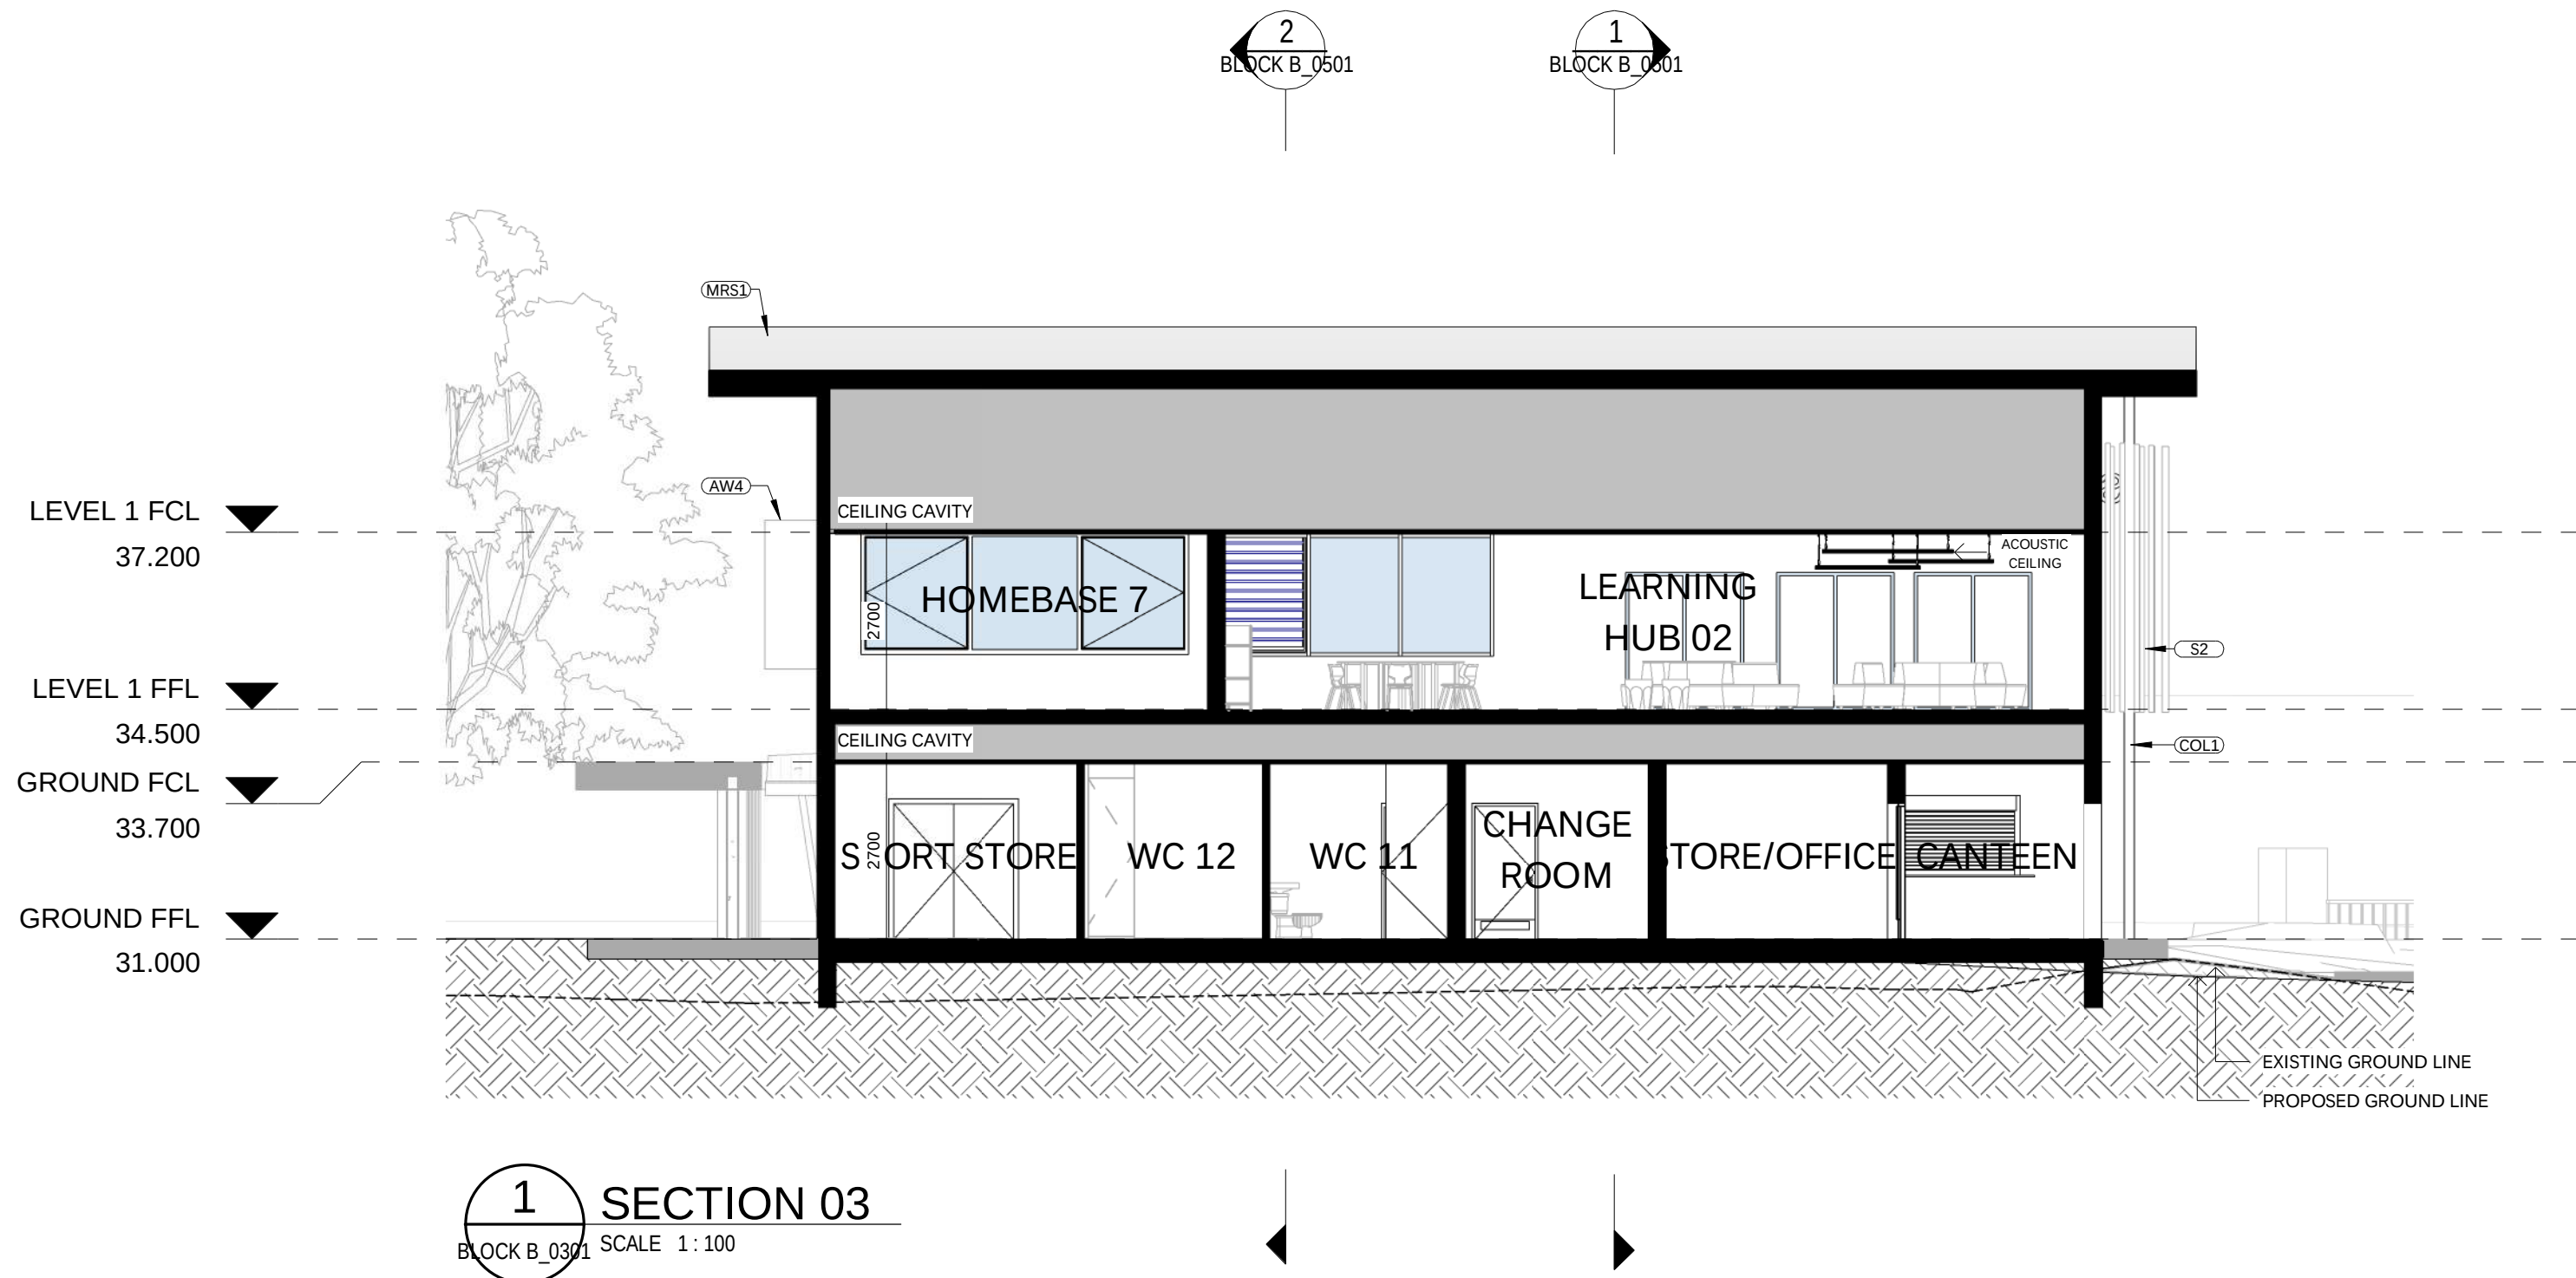

LOCATION PLAN

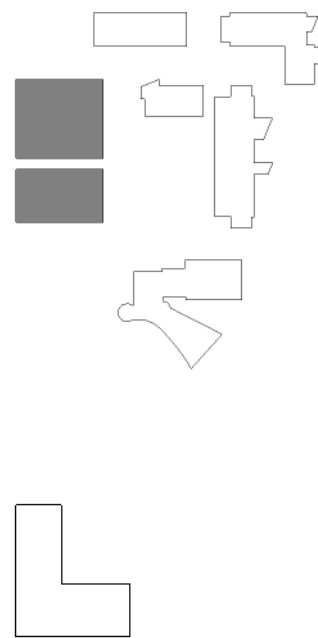

REV	DATE	DESCRIPTION	BY	CHK
A	10.05.2019	FOR DA 50%	ME	
B	20.06.2019	FOR QA	ME	TH
C	05.07.2019	FOR SEE REPORT	MD	
D	16.07.2019	FOR DA	ME	
E	06.08.2019	FOR CLIENT INFORMATION	ME	
F	12.08.2019	FOR REVISED DA	ME	

BUILDER TO CONFIRM ALL DETAILS, SETOUTS (TILE, ETC.), FALLS & CONNECTIONS ON SITE BEFORE CONSTRUCTION

PRINT DATE: 12/08/2019 1:09:46 PM FILE PATH: C:\Users\marie1\Documents\2656_PS_Block B_MarineSD\Q5.rvt




webber

Phone 02 4928 1070
PO Box 807 The Junction NSW 2281
www.webberarchitects.com
Suite 3, Level 1, 428 Hunter Street Newcastle NSW 2300
newcastle@webberarchitects.com
Suite 206, 8 Clarke Street Crows Nest NSW 2065
sydney@webberarchitects.com
Sydney-based Professional Services Webber Architects Pty Ltd (ABN 60 000 110 000) 100% 00 110 000 000

ISSUED
FOR DA APPROVAL
NOT FOR CONSTRUCTION

BLOCK B - SECTIONS - SHEET 2
ST JAMES PRIMARY SCHOOL KOTARA
CATHOLIC DIOCESE OF MAITLAND - NEWCASTLE
VISTA PARADE, KOTARA SOUTH
COMMENCEMENT DATE: 17.01.2019

 

SHEET NUMBER: 2656 / BLOCK B_0502 / F

THIS DRAWING AND DESIGN EXPRESSED ARE COPYRIGHT AND REMAIN THE PROPERTY OF WEBBER ARCHITECTS. IN ACCORDANCE WITH THE COMMONWEALTH COPYRIGHT ACT 1969 THIS DRAWING AND DESIGN IN WHOLE OR PART MAY NOT BE USED UNLESS LICENCED BY WEBBER ARCHITECTS. VERIFY ALL DIMENSIONS AND FALLS ON SITE BEFORE CONSTRUCTION AND DO NOT SCALE FROM DRAWING.

ABBREVIATIONS	
AW2	AWNING - TYPE 2
AW5	AWNING - TYPE 5
CON	CONCRETE
DP1	DOWNSPIPE - TYPE 1
EG2	EAVES GUTTER - TYPE 2
FB2	FACE BRICK - TYPE 2
LWC1	LIGHT WEIGHT CLADDING - TYPE 1
LWC2	LIGHT WEIGHT CLADDING - TYPE 2
MRS1	METAL ROOF SHEETING - TYPE 1
MWC	METAL WALL CAPPING
XCOL	EXISTING COLUMN
XRW	EXISTING RETAINING WALL



WALL ASSEMBLIES

DIAGRAMMICAL - ONLY FOR DESIGN INTENT



NOTE: FURNITURE LAYOUT IS INDICATIVE ONLY

LOCATION PLAN

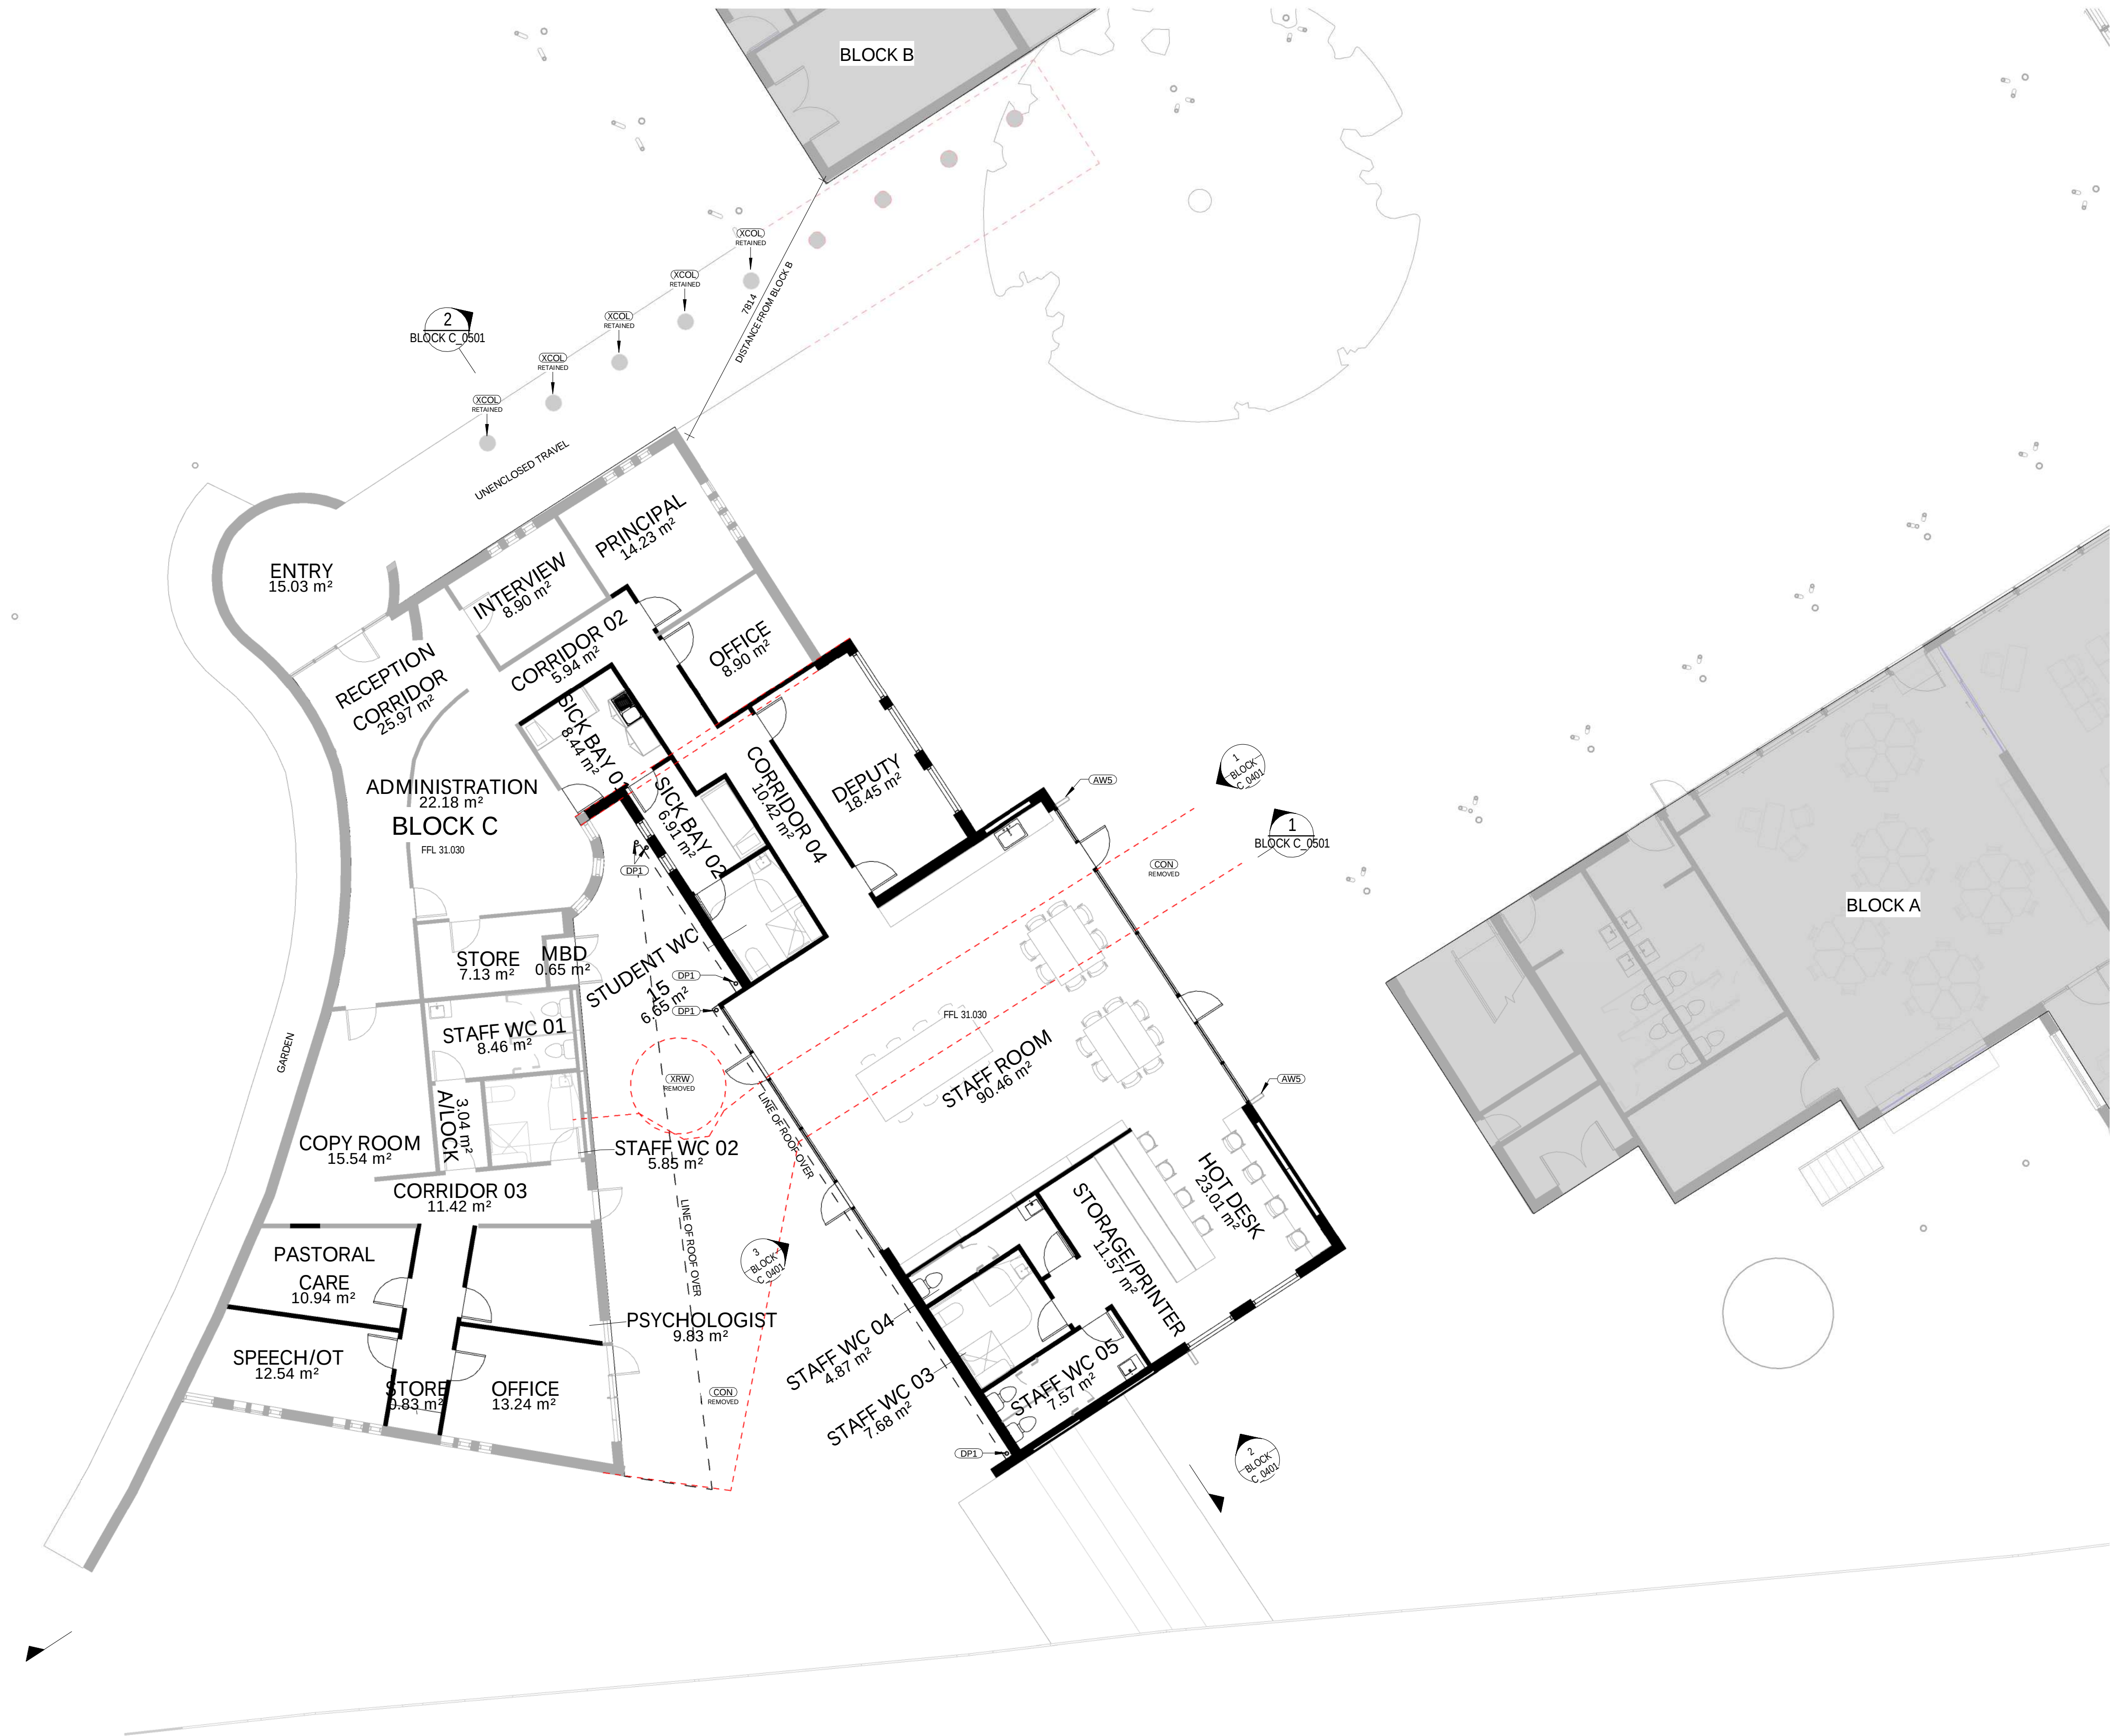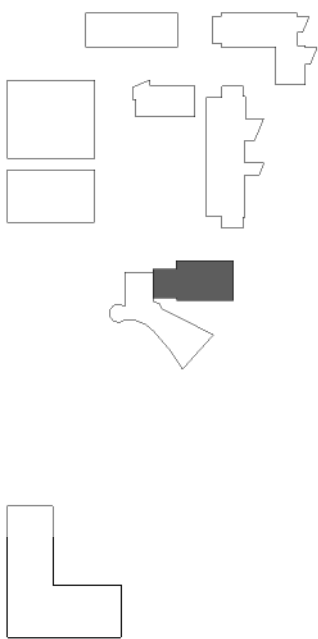

1 FLOOR PLAN - GROUND - PROPOSED
BLOCK C_0401 SCALE 1:100

REV	DATE	DESCRIPTION	BY	CHK
C	10.04.2019	FOR CLIENT INFORMATION	ME	KB
D	10.05.2019	FOR DA 50%	ME	
E	28.06.2019	FOR QA	ME	TH
F	05.07.2019	FOR SEE REPORT	MD	
G	16.07.2019	FOR DA	ME	
H	08.08.2019	FOR CLIENT INFORMATION	ME	
I	12.08.2019	FOR REVISED DA	ME	

BUILDER TO CONFIRM ALL DETAILS, SETOUTS (PILE, ETC.), FALLS & CONNECTIONS ON SITE BEFORE CONSTRUCTION

PRINT DATE: 12/08/2019 12:53:51 PM FILE PATH: C:\Users\marrie\Documents\2656_PS_Existing Block C_Marrie80UG.vr





webber

Phone 02 4928 1070
PO Box 807 The Junction NSW 2281
www.webberarchitects.com
Suite 3, Level 1, 428 Hunter Street Newcastle NSW 2300
newcastle@webberarchitects.com
Suite 206, 8 Clarke Street Crows Nest NSW 2055
sydney@webberarchitects.com
National Australia Bank Building 100 Market Street Sydney NSW 2000
1300 433 145 022 188

ISSUED
FOR DA APPROVAL
NOT FOR CONSTRUCTION

SHEET NUMBER: 2656 / BLOCK C_0301 / 1

BLOCK C - FLOOR PLAN - GROUND FLOOR
ST JAMES PRIMARY SCHOOL KOTARA
CATHOLIC DIOCESE OF MAITLAND - NEWCASTLE
VISTA PARADE, KOTARA SOUTH
COMMENCEMENT DATE: 18.11.2019

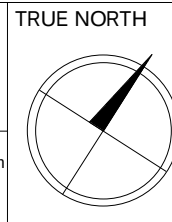 

THIS DRAWING AND DESIGN EXPRESSED ARE COPYRIGHT AND REMAIN THE PROPERTY OF WEBBER ARCHITECTS. IN ACCORDANCE WITH THE COMMONWEALTH COPYRIGHT ACT 1969 THIS DRAWING AND DESIGN IN WHOLE OR PART MAY NOT BE USED UNLESS LICENCED BY WEBBER ARCHITECTS. VERIFY ALL DIMENSIONS AND FALLS ON SITE BEFORE CONSTRUCTION AND DO NOT SCALE FROM DRAWING.

ABBREVIATIONS

AW2	AWNING - TYPE 2
AW5	AWNING - TYPE 5
CON	CONCRETE
DP1	DOWNPIPE - TYPE 1
EG2	EAVES GUTTER - TYPE 2
FB2	FACE BRICK - TYPE 2
LWC1	LIGHT WEIGHT CLADDING - TYPE 1
LWC2	LIGHT WEIGHT CLADDING - TYPE 2
MRS1	METAL ROOF SHEETING - TYPE 1
MWC	METAL WALL CAPPING
XCOL	EXISTING COLUMN
XRW	EXISTING RETAINING WALL

WALL ASSEMBLIES


DIAGRAMMICAL - ONLY FOR DESIGN INTENT

	EXISTING
	DEMOLISHED
	NEW



1 ROOF PLAN
BLOCK C_0302 SCALE 1:100

LOCATION PLAN

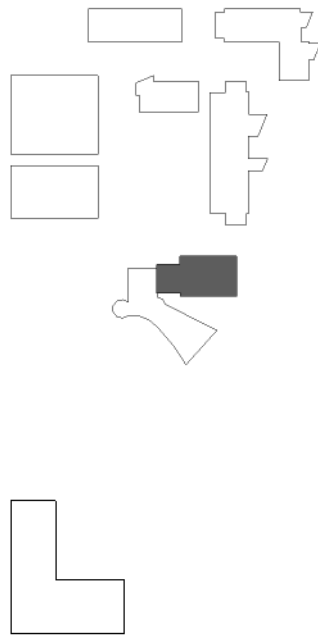

REV	DATE	DESCRIPTION	BY	CHK
A	10.05.2019	FOR DA 50%	ME	
B	20.06.2019	FOR QA	ME	TH
C	05.07.2019	FOR SEE REPORT	MD	
D	16.07.2019	FOR DA	ME	
E	06.08.2019	FOR CLIENT INFORMATION	ME	
F	12.08.2019	FOR REVISED DA	ME	

BUILDER TO CONFIRM ALL DETAILS, SETOUTS (TILE, ETC.), FALLS & CONNECTIONS ON SITE BEFORE CONSTRUCTION

PRINT DATE: 12/08/2019 12:53:54 PM FILE PATH: C:\Users\marie\Documents\2656_PS_Existing Block C_Marine80UG.rvt




webber

Phone 02 4628 1070
PO Box 807 The Junction NSW 2281
www.webberarchitects.com
Suite 3, Level 1, 428 Hunter Street Newcastle NSW 2300
newcastle@webberarchitects.com
Suite 206, 8 Clarke Street Crows Nest NSW 2065
sydney@webberarchitects.com
Sydney NSW 2065
Phone 02 4628 1070
PO Box 807 The Junction NSW 2281
www.webberarchitects.com


ISSUED
FOR DA APPROVAL
NOT FOR CONSTRUCTION

SHEET NUMBER: 2656 / BLOCK C_0302 / F

BLOCK C - ROOF PLAN
ST JAMES PRIMARY SCHOOL KOTARA
CATHOLIC DIOCESE OF MAITLAND - NEWCASTLE
VISTA PARADE, KOTARA SOUTH
COMMENCEMENT DATE: 18.11.2019

 

TRUE NORTH

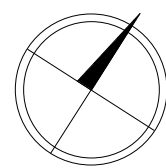

THIS DRAWING AND DESIGN EXPRESSED ARE COPYRIGHT AND REMAIN THE PROPERTY OF WEBBER ARCHITECTS. IN ACCORDANCE WITH THE COMMONWEALTH COPYRIGHT ACT 1968 THIS DRAWING AND DESIGN IN WHOLE OR PART MAY NOT BE USED UNLESS LICENCED BY WEBBER ARCHITECTS. VERIFY ALL DIMENSIONS AND FALLS ON SITE BEFORE CONSTRUCTION AND DO NOT SCALE FROM DRAWING.


AW2	AWNING - TYPE 2
AW5	AWNING - TYPE 5
CON	CONCRETE
DP1	DOWNPIPE - TYPE 1
EG2	EAVES GUTTER - TYPE 2
FB2	FACE BRICK - TYPE 2
LWC1	LIGHT WEIGHT CLADDING - TYPE 1
LWC2	LIGHT WEIGHT CLADDING - TYPE 2
MR51	METAL ROOF SHEETING - TYPE 1
MWC	METAL WALL CAPPING
XCOL	EXISTING COLUMN
XRW	EXISTING RETAINING WALL



The diagram illustrates a network structure with several nodes and edges. One node is highlighted in black, while the others are white. The connections form a complex web, with some nodes having multiple incoming or outgoing edges. The black node is located in the lower-middle part of the diagram.

BUILDER TO CONFIRM ALL DETAILS, SETOUTS (TILE, ETC.), FALLS & CONNECTIONS ON SITE BEFORE CONSTRUCTION

PRINT DATE: 12/08/2019 12:54:04 PM FILE PATH: C:\Users\marnie\Documents\12656 PS Existing Block C Marnie8D\Q5.rv

 

Phone 02 4926 1078
PO Box 807 The Junction NSW 2291
www.webberarchitects.com

Suite 3, Level 1, 426 Hunter Street Newcastle NSW 2300
newcastle@webberarchitects.com


Suite 206, 8 Clarke Street Crows Nest NSW 2065
sydney@webberarchitects.com

SHEET NUMBER: 2656 / BLOCK C 0401 / F


COMMENCEMENT DATE : 18.11.2019

ABBREVIATIONS

AW2	AWNING - TYPE 2
AW5	AWNING - TYPE 5
CON	CONCRETE
DP1	DOWNPIPE - TYPE 1
EG2	EAVES GUTTER - TYPE 2
FB2	FACE BRICK - TYPE 2
LWC1	LIGHT WEIGHT CLADDING - TYPE 1
LWC2	LIGHT WEIGHT CLADDING - TYPE 2
MRS1	METAL ROOF SHEETING - TYPE 1
MWC	METAL WALL CAPPING
XCOL	EXISTING COLUMN
XRW	EXISTING RETAINING WALL

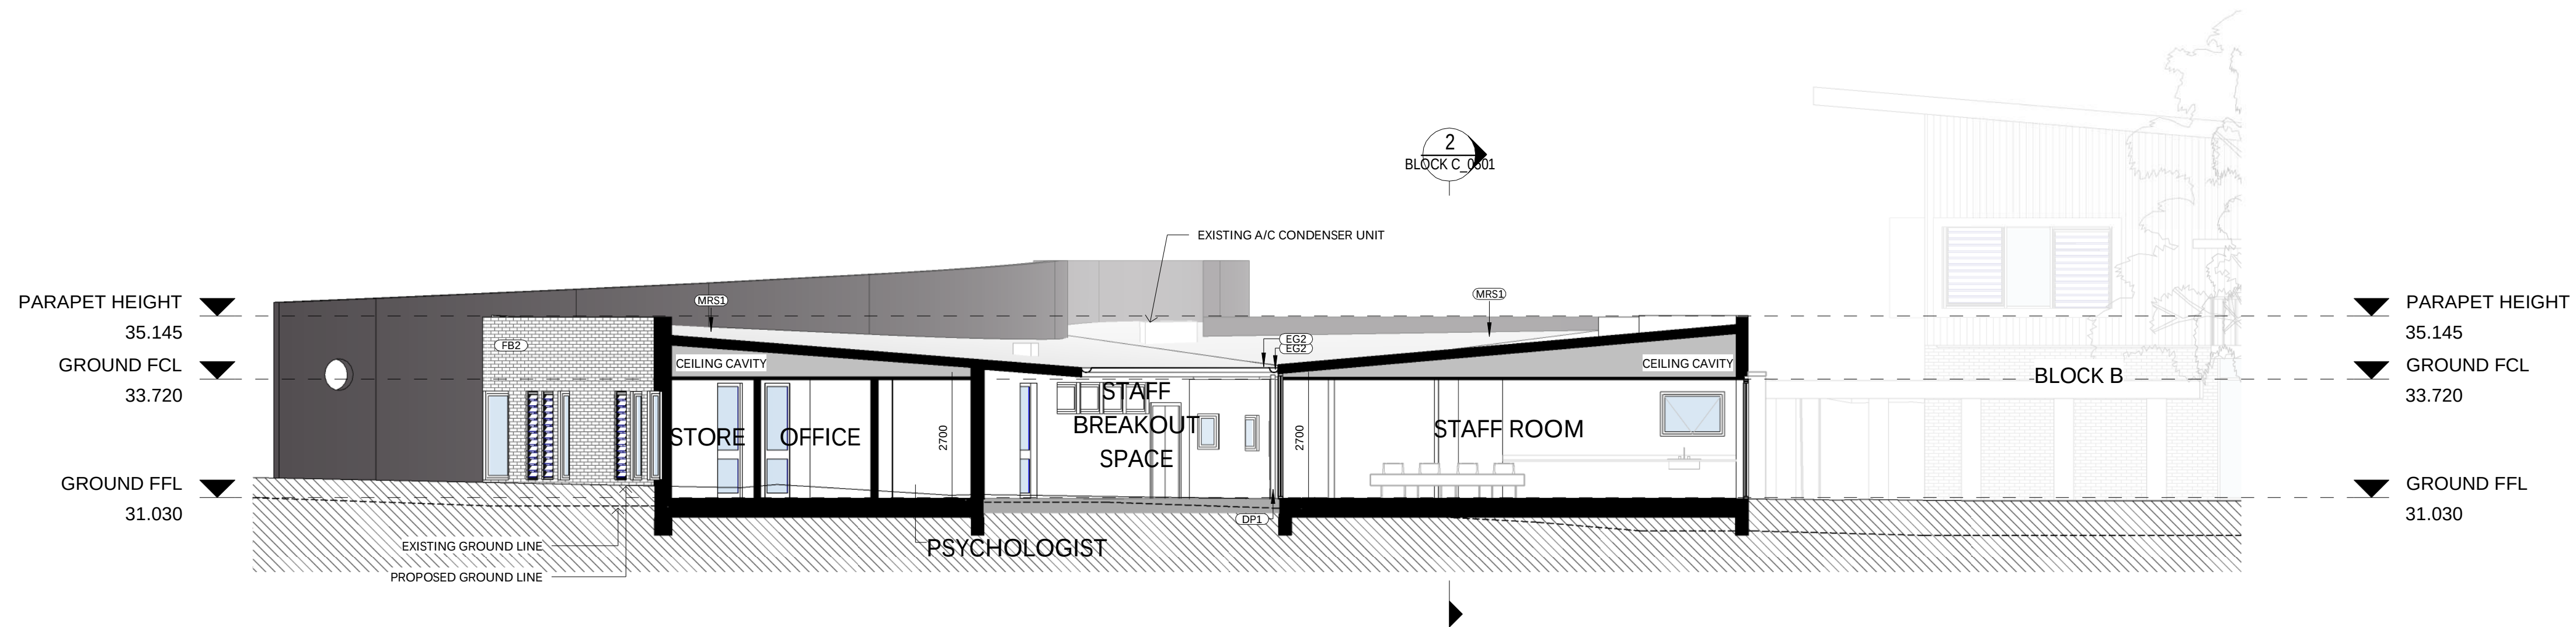


1 SECTION 01
BLOCK C_0301 SCALE 1:100

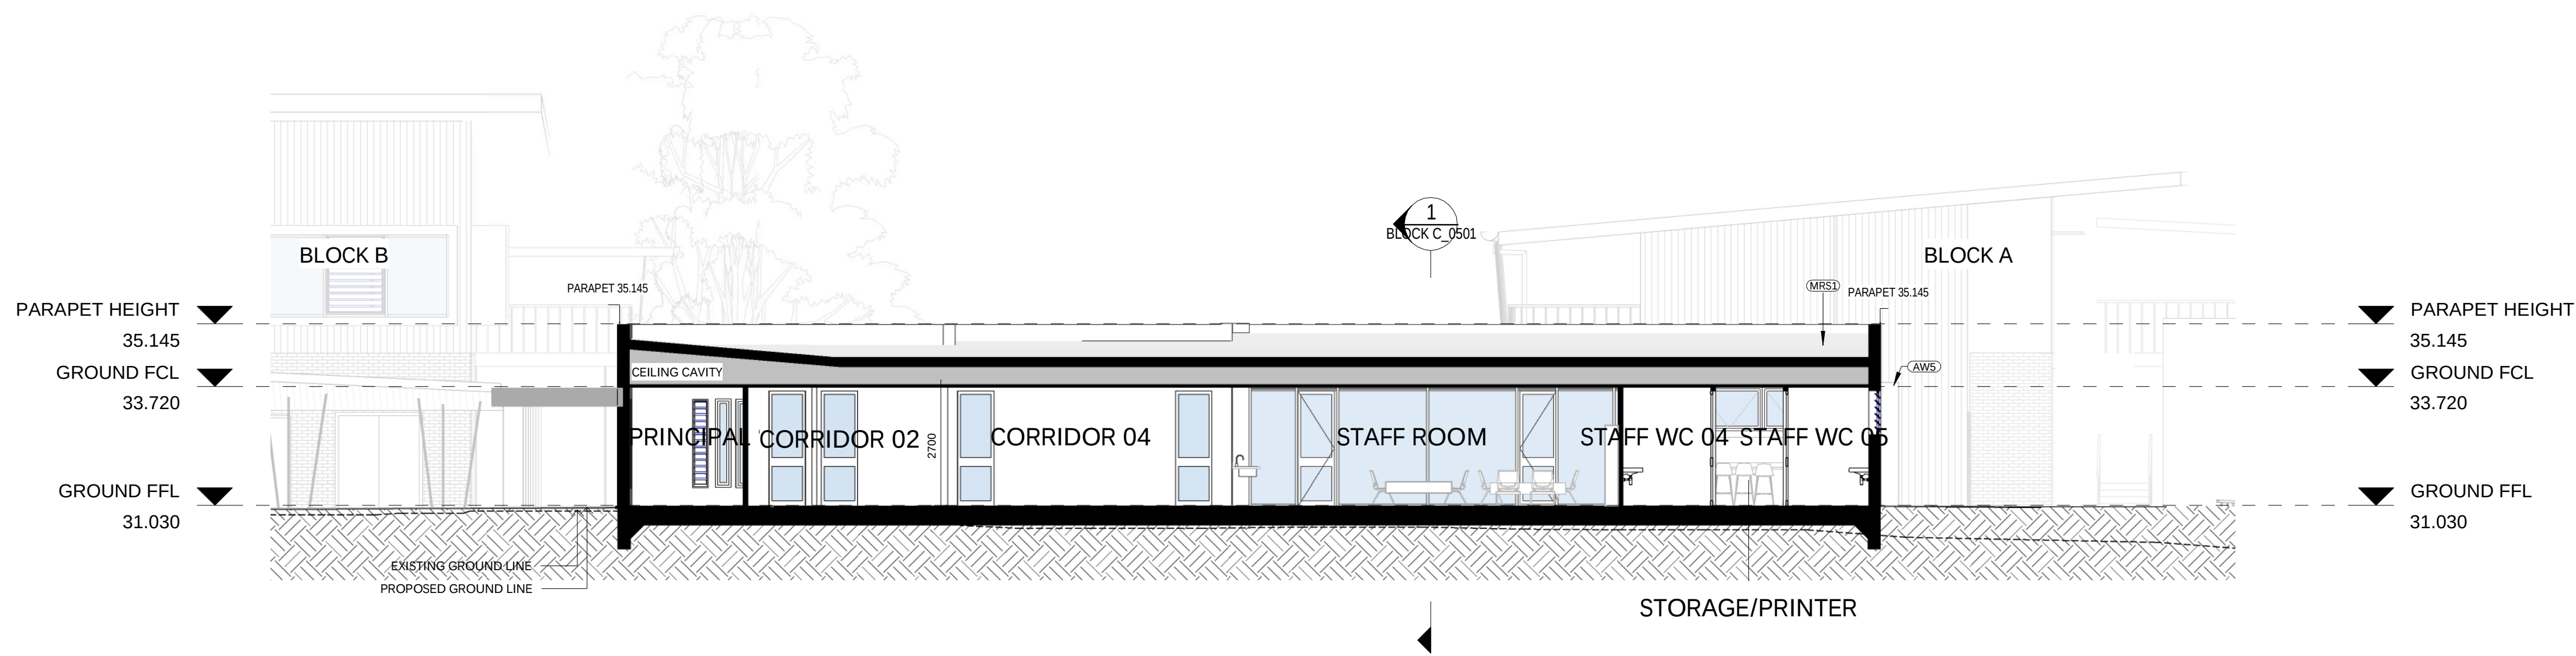

2 SECTION 02
BLOCK C_0501 SCALE 1:100

LOCATION PLAN

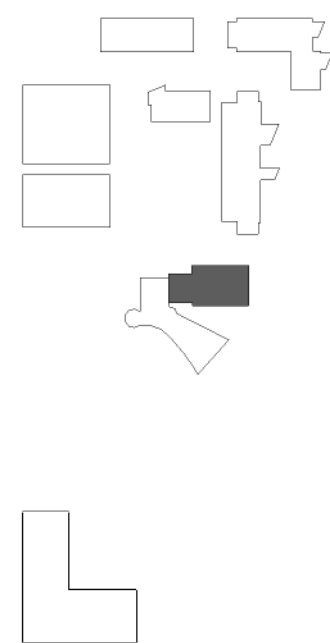

REV	DATE	DESCRIPTION	BY	CHK
A	10.05.2019	FOR DA 50%	ME	
B	20.06.2019	FOR QA	ME	TH
C	05.07.2019	FOR SEE REPORT	MD	
D	16.07.2019	FOR DA	ME	
E	06.08.2019	FOR CLIENT INFORMATION	ME	
F	12.08.2019	FOR REVISED DA	ME	

BUILDER TO CONFIRM ALL DETAILS, SETOUTS (TILE, ETC.), FALLS & CONNECTIONS ON SITE BEFORE CONSTRUCTION

PRINT DATE: 12/08/2019 12:54:08 PM FILE PATH: C:\Users\marie\Documents\2656_PS_Existing Block C_Marie80U05.rvt



webber

Phone 02 4928 1070
PO Box 807 The Junction NSW 2281
www.webberarchitects.com
Suite 3, Level 1, 428 Hunter Street Newcastle NSW 2300
newcastle@webberarchitects.com
Suite 206, 8 Clarke Street Crows Nest NSW 2065
sydney@webberarchitects.com
Sydney NSW 2065
10/10/2019 10:10:10 AM 10/10/2019 10:10:10 AM

ISSUED
FOR DA APPROVAL

BLOCK C - SECTIONS - SHEET 1
ST JAMES PRIMARY SCHOOL KOTARA
CATHOLIC DIOCESE OF MAITLAND - NEWCASTLE
VISTA PARADE, KOTARA SOUTH
COMMENCEMENT DATE: 18.11.2019

SHEET NUMBER: 2656 / BLOCK C_0501 / F


0 1000 2000 3000 4000 5000 mm
SCALE 1:100 @ A1

THIS DRAWING AND DESIGN EXPRESSED ARE COPYRIGHT AND REMAIN THE PROPERTY OF WEBBER ARCHITECTS. IN ACCORDANCE WITH THE COMMONWEALTH COPYRIGHT ACT 1968 THIS DRAWING AND DESIGN IN WHOLE OR PART MAY NOT BE USED UNLESS LICENCED BY WEBBER ARCHITECTS. VERIFY ALL DIMENSIONS AND FALLS ON SITE BEFORE CONSTRUCTION AND DO NOT SCALE FROM DRAWING.

ABBREVIATION


AW1	AWNING - TYPE 1
AW2	AWNING - TYPE 2
B1	BALUSTRADE - TYPE 1
BS1	BAG STORAGE - TYPE 1
DP1	DOWNPIPE - TYPE 1
EG1	EAVES GUTTER - TYPE 1
FB1	FACE BRICK - TYPE 1
FHR	FIRE HOSE REEL (TBC)
LWC1	LIGHT WEIGHT CLADDING - TYPE 1
MAT1	ENTRY MAT
MRC1	METAL ROOF CAPPING - TYPE 1
MRS	METAL ROOF SHEETING
MRS1	METAL ROOF SHEETING - TYPE 1
MRS2	METAL ROOF SHEETING - TYPE 2
MRS3	METAL ROOF SHEETING - TYPE 3
PAV1	PAVING - TYPE 1
PH	PIGEON HOLE
PPB1	PAINTED PLASTERBOARD - TYPE 1
S1	SCREEN - TYPE 1

NOTE: FURNITURE LAYOUT IS INDICATIVE ONLY

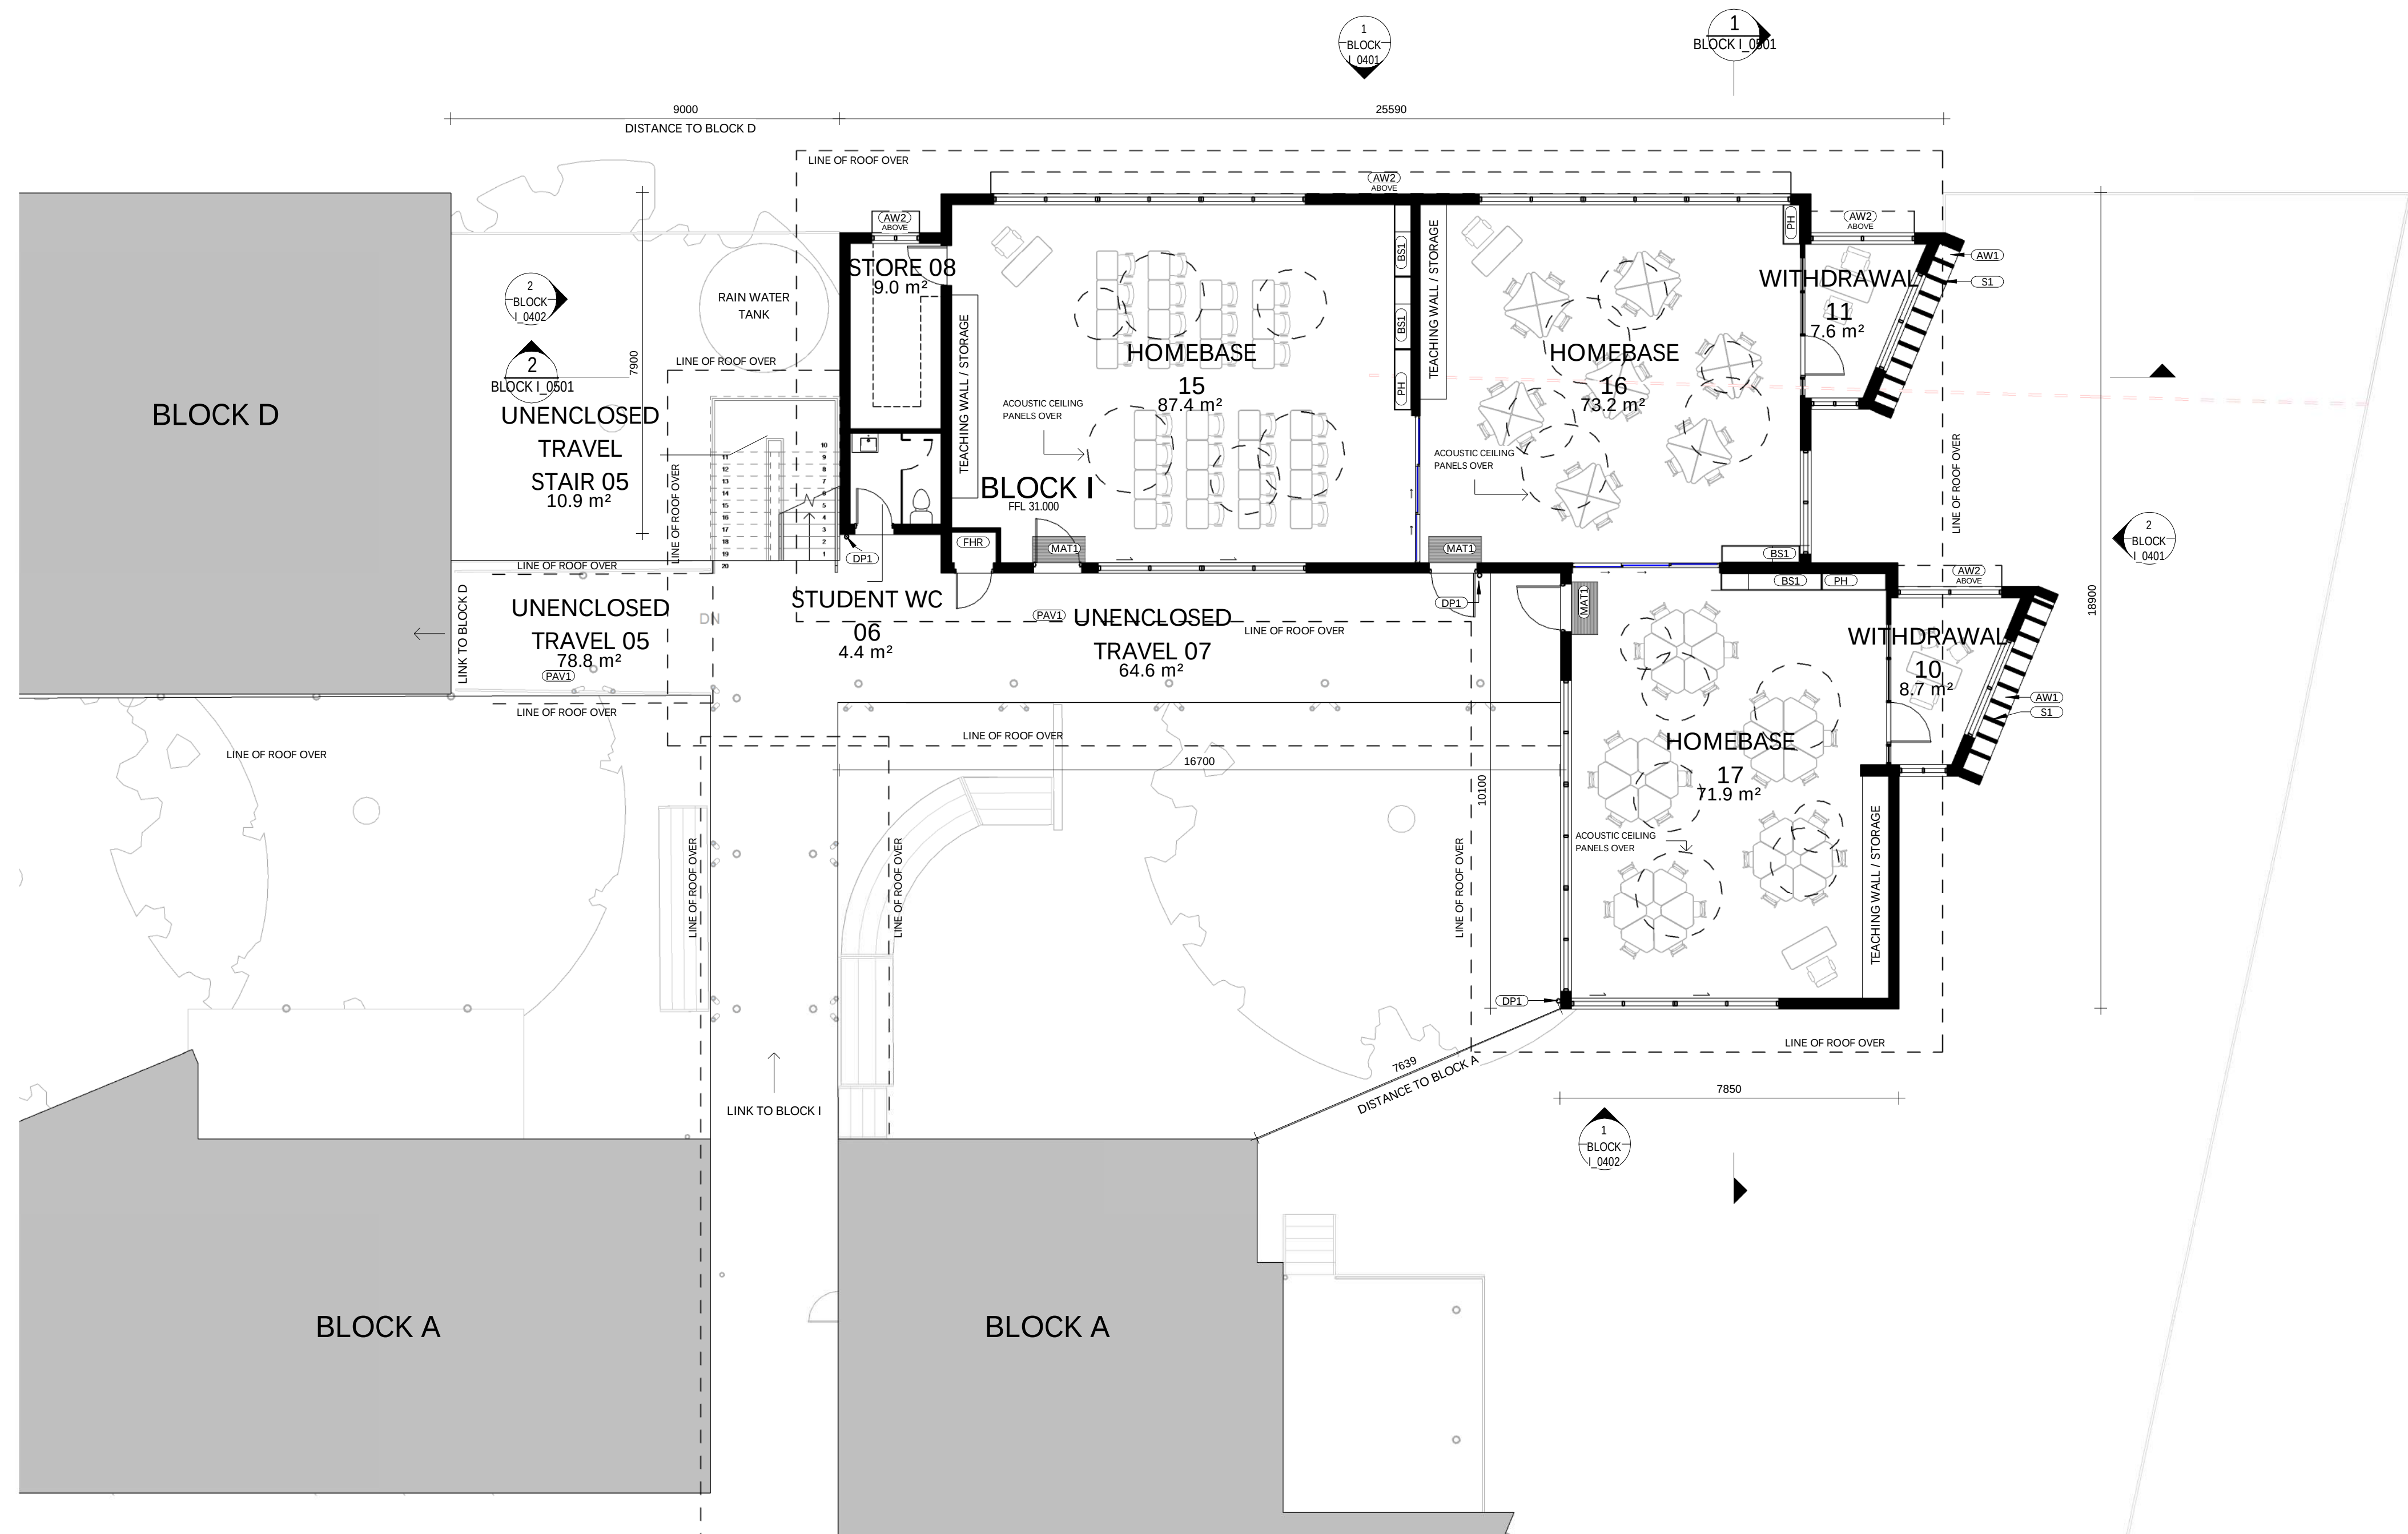

1 **BLOCK I - FLOOR PLAN - GROUND**
BLOCK I_0401 SCALE 1:100

LOCATION PLAN

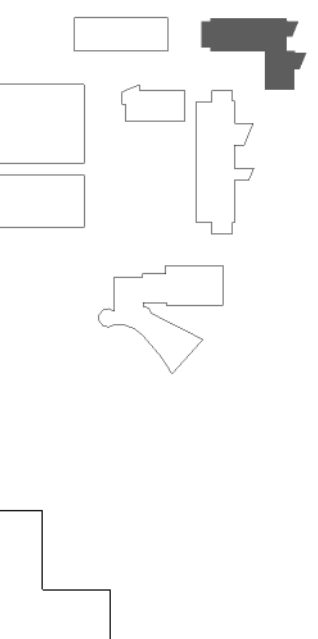

REV	DATE	DESCRIPTION	BY	CHK
C	10.04.2019	FOR CLIENT INFORMATION	ME	KB
D	10.05.2019	FOR DA 50%	MD	
E	28.06.2019	FOR QA	ME	TH
F	05.07.2019	FOR SEE REPORT	MD	
G	16.07.2019	FOR DA	ME	
H	08.08.2019	FOR CLIENT INFORMATION	ME	
I	12.08.2019	FOR REVISED DA	ME	

BUILDER TO CONFIRM ALL DETAILS, SETOUTS (TILE, ETC.), FALLS & CONNECTIONS ON SITE BEFORE CONSTRUCTION

PRINT DATE: 12/08/2019 12:48:21 PM FILE PATH: C:\Users\marnie\Documents\2656 PS Proposed Block I Marnie8D\IOS ryt



webber

Phone 02 4926 1078
PO Box 807 The Junction NSW 2221
www.webberarchitects.com

Suite 3, Level 1, 426 Hunter Street Newcastle NSW 2300
newcastle@webberarchitects.com

Suite 206, 8 Clarke Street Crows Nest NSW 2065
sydney@webberarchitects.com

Named Architect for Webber AIA NSW AFD No 6303 | ADH 30 140 692 196

ISSUED

FOR DA APPROVAL

NOT FOR CONSTRUCTION


HEET NUMBER : 2656 / BLOCK I_0301 / I

BLOCK I - FLOOR PLAN - GROUND
ST JAMES PRIMARY SCHOOL KOTARA
 CATHOLIC DIOCESE OF MAITLAND - NEWCASTLE
 VISTA PARADE, KOTARA SOUTH
 COMMENCEMENT DATE : 18.11.2019

COMMENCEMENT DATE : 18.11.2019


0 1000 2000 3000 4000 5000 mm

SCALE 1:100 @ 41

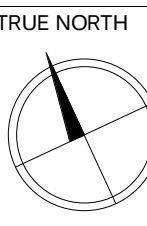


ABBREVIATION

AW1	AWNING - TYPE 1
AW2	AWNING - TYPE 2
B1	BALUSTRADE - TYPE 1
BS1	BAG STORAGE - TYPE 1
DP1	DOWNPIPE - TYPE 1
EG1	EAVES GUTTER - TYPE 1
FB1	FACE BRICK - TYPE 1
FHR	FIRE HOSE REEL (TBC)
LWC1	LIGHT WEIGHT CLADDING - TYPE 1
MAT1	ENTRY MAT
MRC1	METAL ROOF CAPPING - TYPE 1
MRS	METAL ROOF SHEETING
MRS1	METAL ROOF SHEETING - TYPE 1
MRS2	METAL ROOF SHEETING - TYPE 2
MRS3	METAL ROOF SHEETING - TYPE 3
PAV1	PAVING - TYPE 1
PH	PIGEON HOLE
PPB1	PAINTED PLASTERBOARD - TYPE 1
S1	SCREEN - TYPE 1

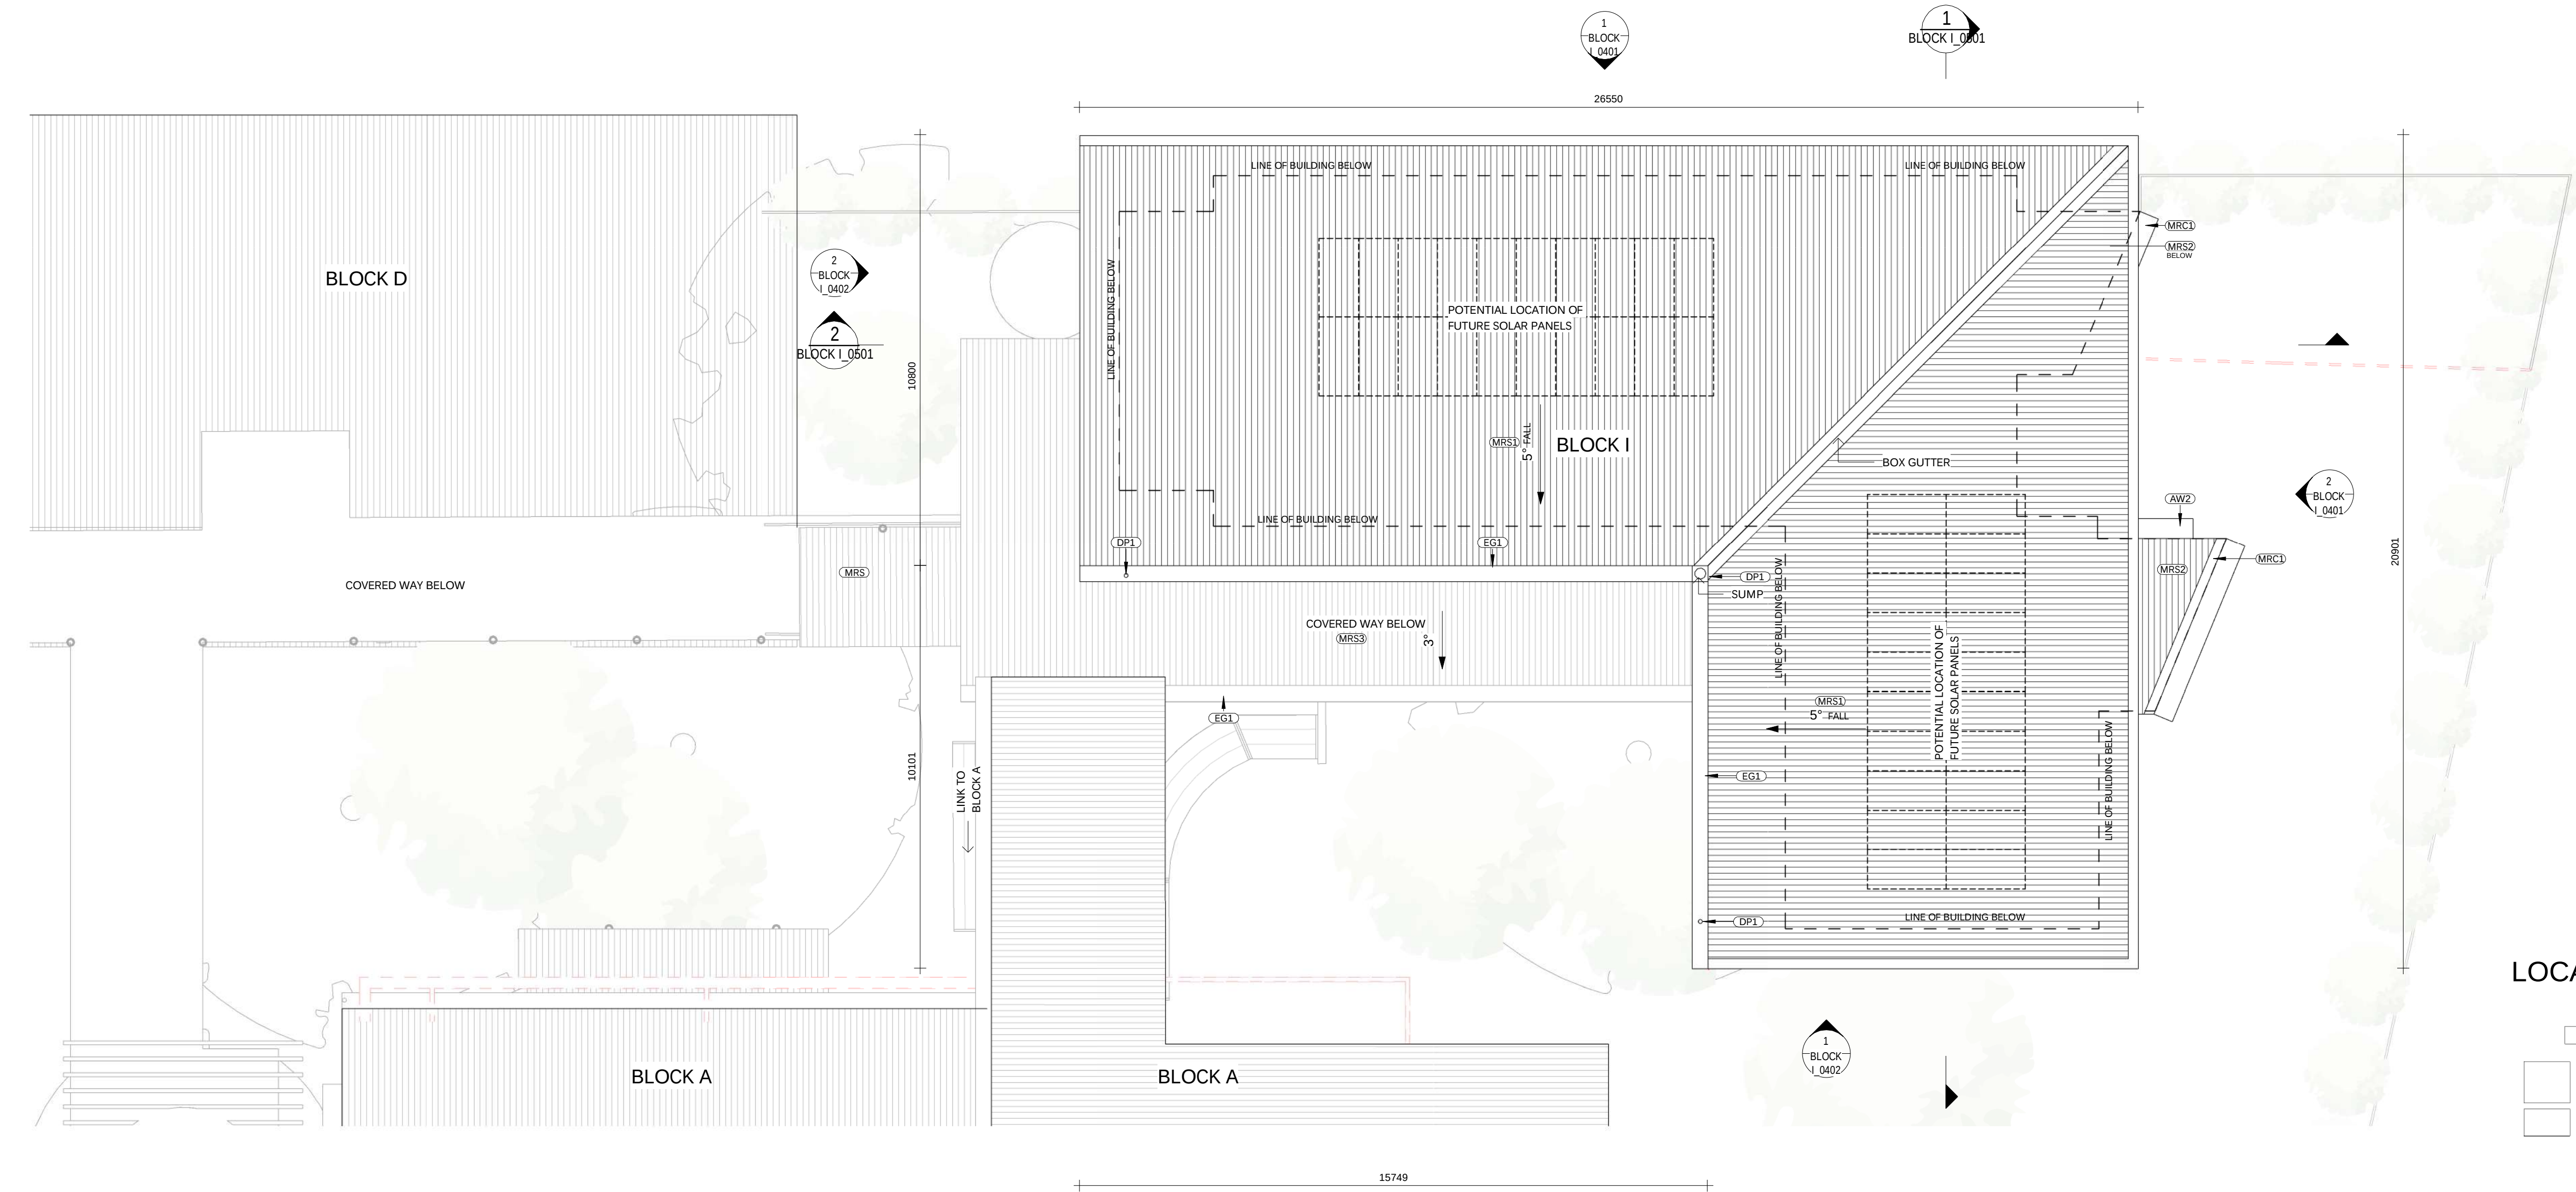

LOCATION PLAN

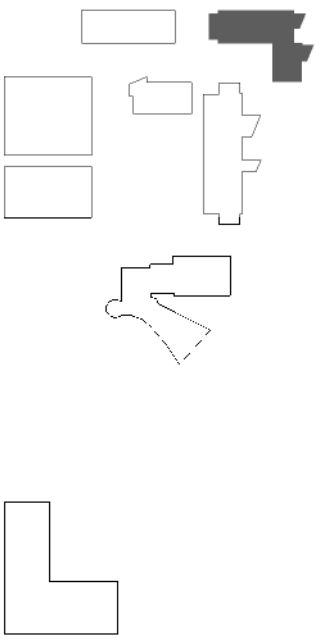

1 BLOCK I - ROOF PLAN
BLOCK I 0401 SCALE 1:100

REV	DATE	DESCRIPTION	BY	CHK
A	10.05.2019	FOR DA 50%	MD	
B	20.06.2019	FOR QA	ME	TH
C	05.07.2019	FOR SEE REPORT	MD	
D	16.07.2019	FOR DA	ME	
E	06.08.2019	FOR CLIENT INFORMATION	ME	
F	12.08.2019	FOR REVISED DA	ME	

BUILDER TO CONFIRM ALL DETAILS, SETOUTS (PILE, ETC.), FALLS & CONNECTIONS ON SITE BEFORE CONSTRUCTION

PRINT DATE: 12/08/2019 12:48:27 PM FILE PATH: C:\Users\marnie\Documents\2656_PS_Proposed Block I_Marnie\80105.rvt




webber


Phone 02 4928 1070
PO Box 807 The Junction NSW 2281
www.webberarchitects.com
Suite 3, Level 1, 428 Hunter Street Newcastle NSW 2300
newcastle@webberarchitects.com
Suite 206, 8 Clarke Street Crows Nest NSW 2056
sydney@webberarchitects.com
Newcastle Port Macquarie Wollumban NSW 2257 2251 2252 2253 

ABBREVIATION

AW1	AWNING - TYPE 1
AW2	AWNING - TYPE 2
B1	BALUSTRADE - TYPE 1
BS1	BAG STORAGE - TYPE 1
DP1	DOWNPIPE - TYPE 1
EG1	EAVES GUTTER - TYPE 1
FB1	FACE BRICK - TYPE 1
FHR	FIRE HOSE REEL (TBC)
LWC1	LIGHT WEIGHT CLADDING - TYPE 1
MAT1	ENTRY MAT
MRC1	METAL ROOF CAPPING - TYPE 1
MRS	METAL ROOF SHEETING
MRS1	METAL ROOF SHEETING - TYPE 1
MRS2	METAL ROOF SHEETING - TYPE 2
MRS3	METAL ROOF SHEETING - TYPE 3
PAV1	PAVING - TYPE 1
PH	PIGEON HOLE
PPB1	PAINTED PLASTERBOARD - TYPE 1
S1	SCREEN - TYPE 1

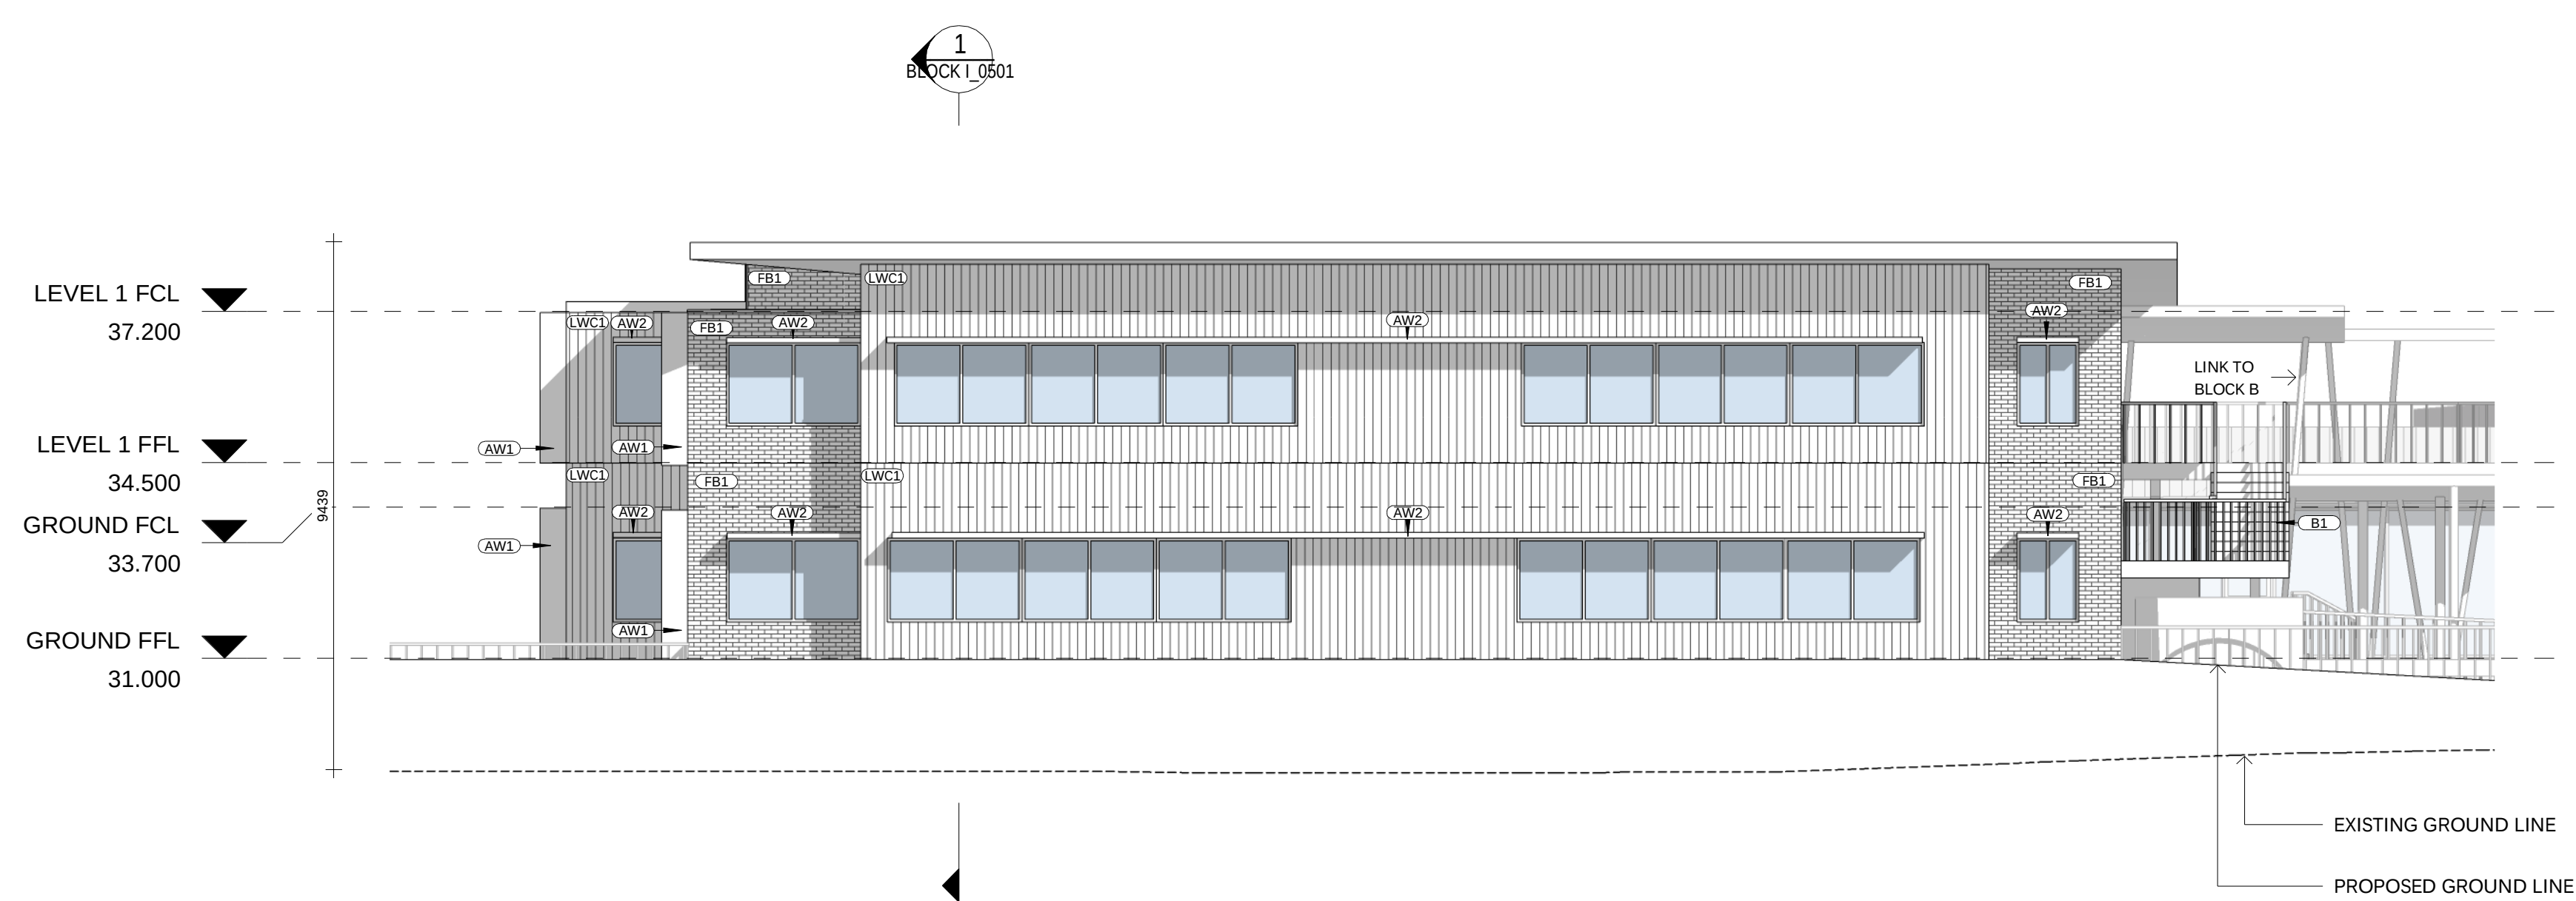


1 NORTH ELEVATION
BLOCK I_0401 SCALE 1:100

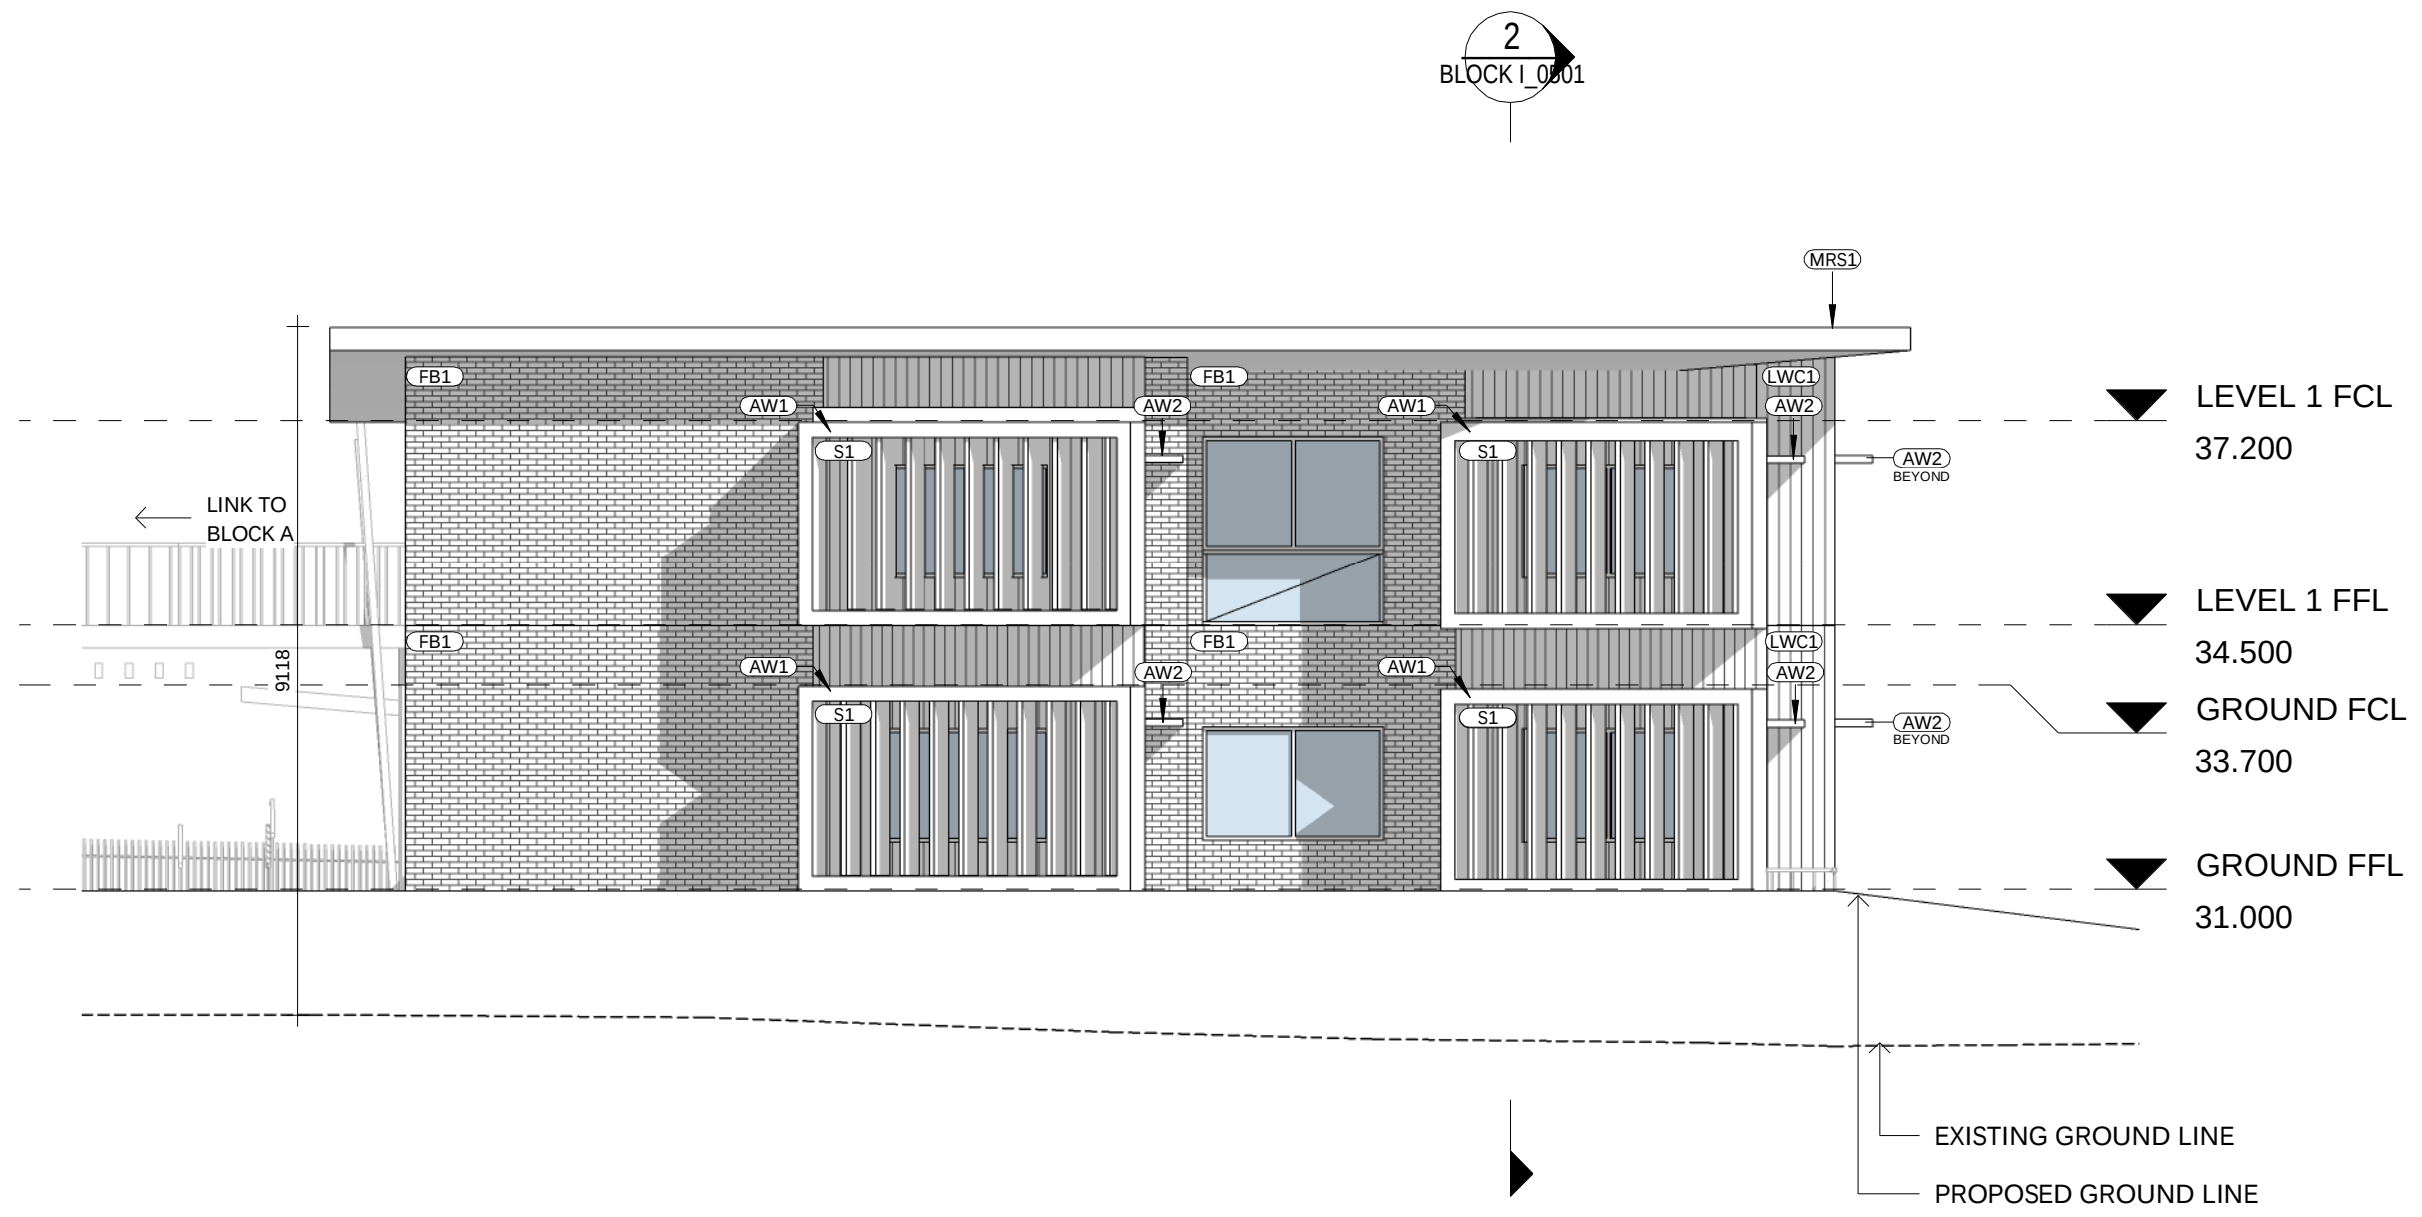

2 EAST ELEVATION
BLOCK I_0401 SCALE 1:100

LOCATION PLAN

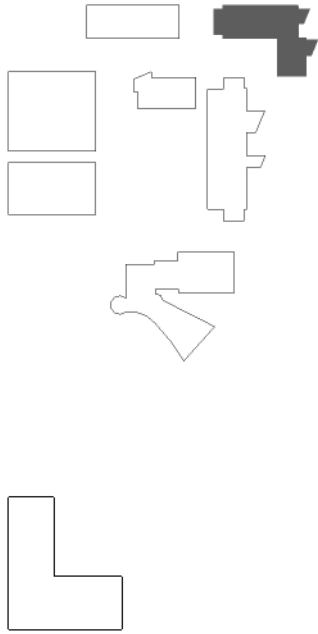

REV	DATE	DESCRIPTION	BY	CHK
A	10.05.2019	FOR DA 50%	MD	
B	20.06.2019	FOR QA	ME	TH
C	05.07.2019	FOR SEE REPORT	MD	
D	16.07.2019	FOR DA	ME	
E	06.08.2019	FOR CLIENT INFORMATION	ME	
F	12.08.2019	FOR REVISED DA	ME	

BUILDER TO CONFIRM ALL DETAILS, SETOUTS (TILE, ETC.), FALLS & CONNECTIONS ON SITE BEFORE CONSTRUCTION

PRINT DATE: 12/08/2019 12:48:37 PM FILE PATH: C:\Users\marrie\Documents\2656_PS_Proposed Block I_Mairie80\05.rvt




webber

Phone 02 4928 1070
PO Box 807 The Junction NSW 2281
www.webberarchitects.com
Suite 3, Level 1, 428 Hunter Street Newcastle NSW 2300
newcastle@webberarchitects.com
Suite 206, 8 Clarke Street Crows Nest NSW 2058
sydney@webberarchitects.com
Newcastle Port Macquarie Webber Architects Pty Ltd ABN 62 625 132 131 (2014) 145 032 188

ISSUED
FOR DA APPROVAL
NOT FOR CONSTRUCTION

SHEET NUMBER: 2656 / BLOCK I_0401 / F

BLOCK I - ELEVATIONS - SHEET 1
ST JAMES PRIMARY SCHOOL KOTARA
CATHOLIC DIOCESE OF MAITLAND - NEWCASTLE
VISTA PARADE, KOTARA SOUTH
COMMENCEMENT DATE: 18.11.2019

 

THIS DRAWING AND DESIGN EXPRESSED ARE COPYRIGHT AND REMAIN THE PROPERTY OF WEBBER ARCHITECTS. IN ACCORDANCE WITH THE COMMONWEALTH COPYRIGHT ACT 1968 THIS DRAWING AND DESIGN IN WHOLE OR PART MAY NOT BE USED UNLESS LICENCED BY WEBBER ARCHITECTS. VERIFY ALL DIMENSIONS AND FALLS ON SITE BEFORE CONSTRUCTION AND DO NOT SCALE FROM DRAWING.

ABBREVIATION

AW1	AWNING - TYPE 1
AW2	AWNING - TYPE 2
B1	BALUSTRADE - TYPE 1
BS1	BAG STORAGE - TYPE 1
DP1	DOWNPIPE - TYPE 1
EG1	EAVES GUTTER - TYPE 1
FB1	FACE BRICK - TYPE 1
FHR	FIRE HOSE REEL (TBC)
LWC1	LIGHT WEIGHT CLADDING - TYPE 1
MAT1	ENTRY MAT
MRC1	METAL ROOF CAPPING - TYPE 1
MRS	METAL ROOF SHEETING
MRS1	METAL ROOF SHEETING - TYPE 1
MRS2	METAL ROOF SHEETING - TYPE 2
MRS3	METAL ROOF SHEETING - TYPE 3
PAV1	PAVING - TYPE 1
PH	PIGEON HOLE
PPB1	PAINTED PLASTERBOARD - TYPE 1
S1	SCREEN - TYPE 1



REV	DATE	DESCRIPTION	BY	CHK
A	10.05.2019	FOR DA 50%	MD	
B	28.06.2019	FOR QA	ME	TH
C	05.07.2019	FOR SEE REPORT	MD	
D	16.07.2019	FOR DA	ME	
E	08.08.2019	FOR CLIENT INFORMATION	ME	
F	12.08.2019	FOR REVISED DA	ME	

BUILDER TO CONFIRM ALL DETAILS, SETOUTS (TILE, ETC.), FALLS & CONNECTIONS ON SITE BEFORE CONSTRUCTION

PRINT DATE: 12/08/2019 12:48:44 PM FILE PATH: C:\Users\marnie\Documents\12656 PS Proposed Block I Marnie8D\Q5.rvt



webber

Phone 02 4926 1078
PO Box 807 The Junction NSW 2291
www.webberarchitects.com

Suite 3, Level 1, 426 Hunter Street Newcastle NSW 2300
newcastle@webberarchitects.com

Suite 206, 8 Clarke Street Crows Nest NSW 2065
sydney@webberarchitects.com

Nominated Architect, Jen Webber NA NSW AFD No 6030 / AFDN 83 140 652 198

ISSUED

FOR DA APPROVAL


BLOCK I - ELEVATIONS - SHEET 2
ST JAMES PRIMARY SCHOOL KOTARA
 CATHOLIC DIOCESE OF MAITLAND - NEWCASTLE
 VISTA PARADE, KOTARA SOUTH
 COMMENCEMENT DATE : 18.11.2019

SHEET NUMBER: 2656 / BLOCK I_0402 / F


THIS DRAWING AND DESIGN EXPRESSED ARE COPYRIGHT AND REMAIN THE PROPERTY OF WEBBER ARCHITECTS. IN ACCORDANCE WITH THE COMMONWEALTH COPYRIGHT ACT 1968 THIS DRAWING AND DESIGN IN WHOLE OR PART MAY NOT BE USED UNLESS LICENCED BY WEBBER ARCHITECTS. VERIFY ALL DIMENSIONS AND FALLS ON SITE BEFORE CONSTRUCTION AND DO NOT SCALE FROM DRAWING.

ABBREVIATION

AW1	AWNING - TYPE 1
AW2	AWNING - TYPE 2
B1	BALUSTRADE - TYPE 1
BS1	BAG STORAGE - TYPE 1
DP1	DOWNPIPE - TYPE 1
EG1	EAVES GUTTER - TYPE 1
FB1	FACE BRICK - TYPE 1
FHR	FIRE HOSE REEL (TBC)
LWC1	LIGHT WEIGHT CLADDING - TYPE 1
MAT1	ENTRY MAT
MRC1	METAL ROOF CAPPING - TYPE 1
MRS	METAL ROOF SHEETING
MRS1	METAL ROOF SHEETING - TYPE 1
MRS2	METAL ROOF SHEETING - TYPE 2
MRS3	METAL ROOF SHEETING - TYPE 3
PAV1	PAVING - TYPE 1
PH	PIGEON HOLE
PPB1	PAINTED PLASTERBOARD - TYPE 1
S1	SCREEN - TYPE 1

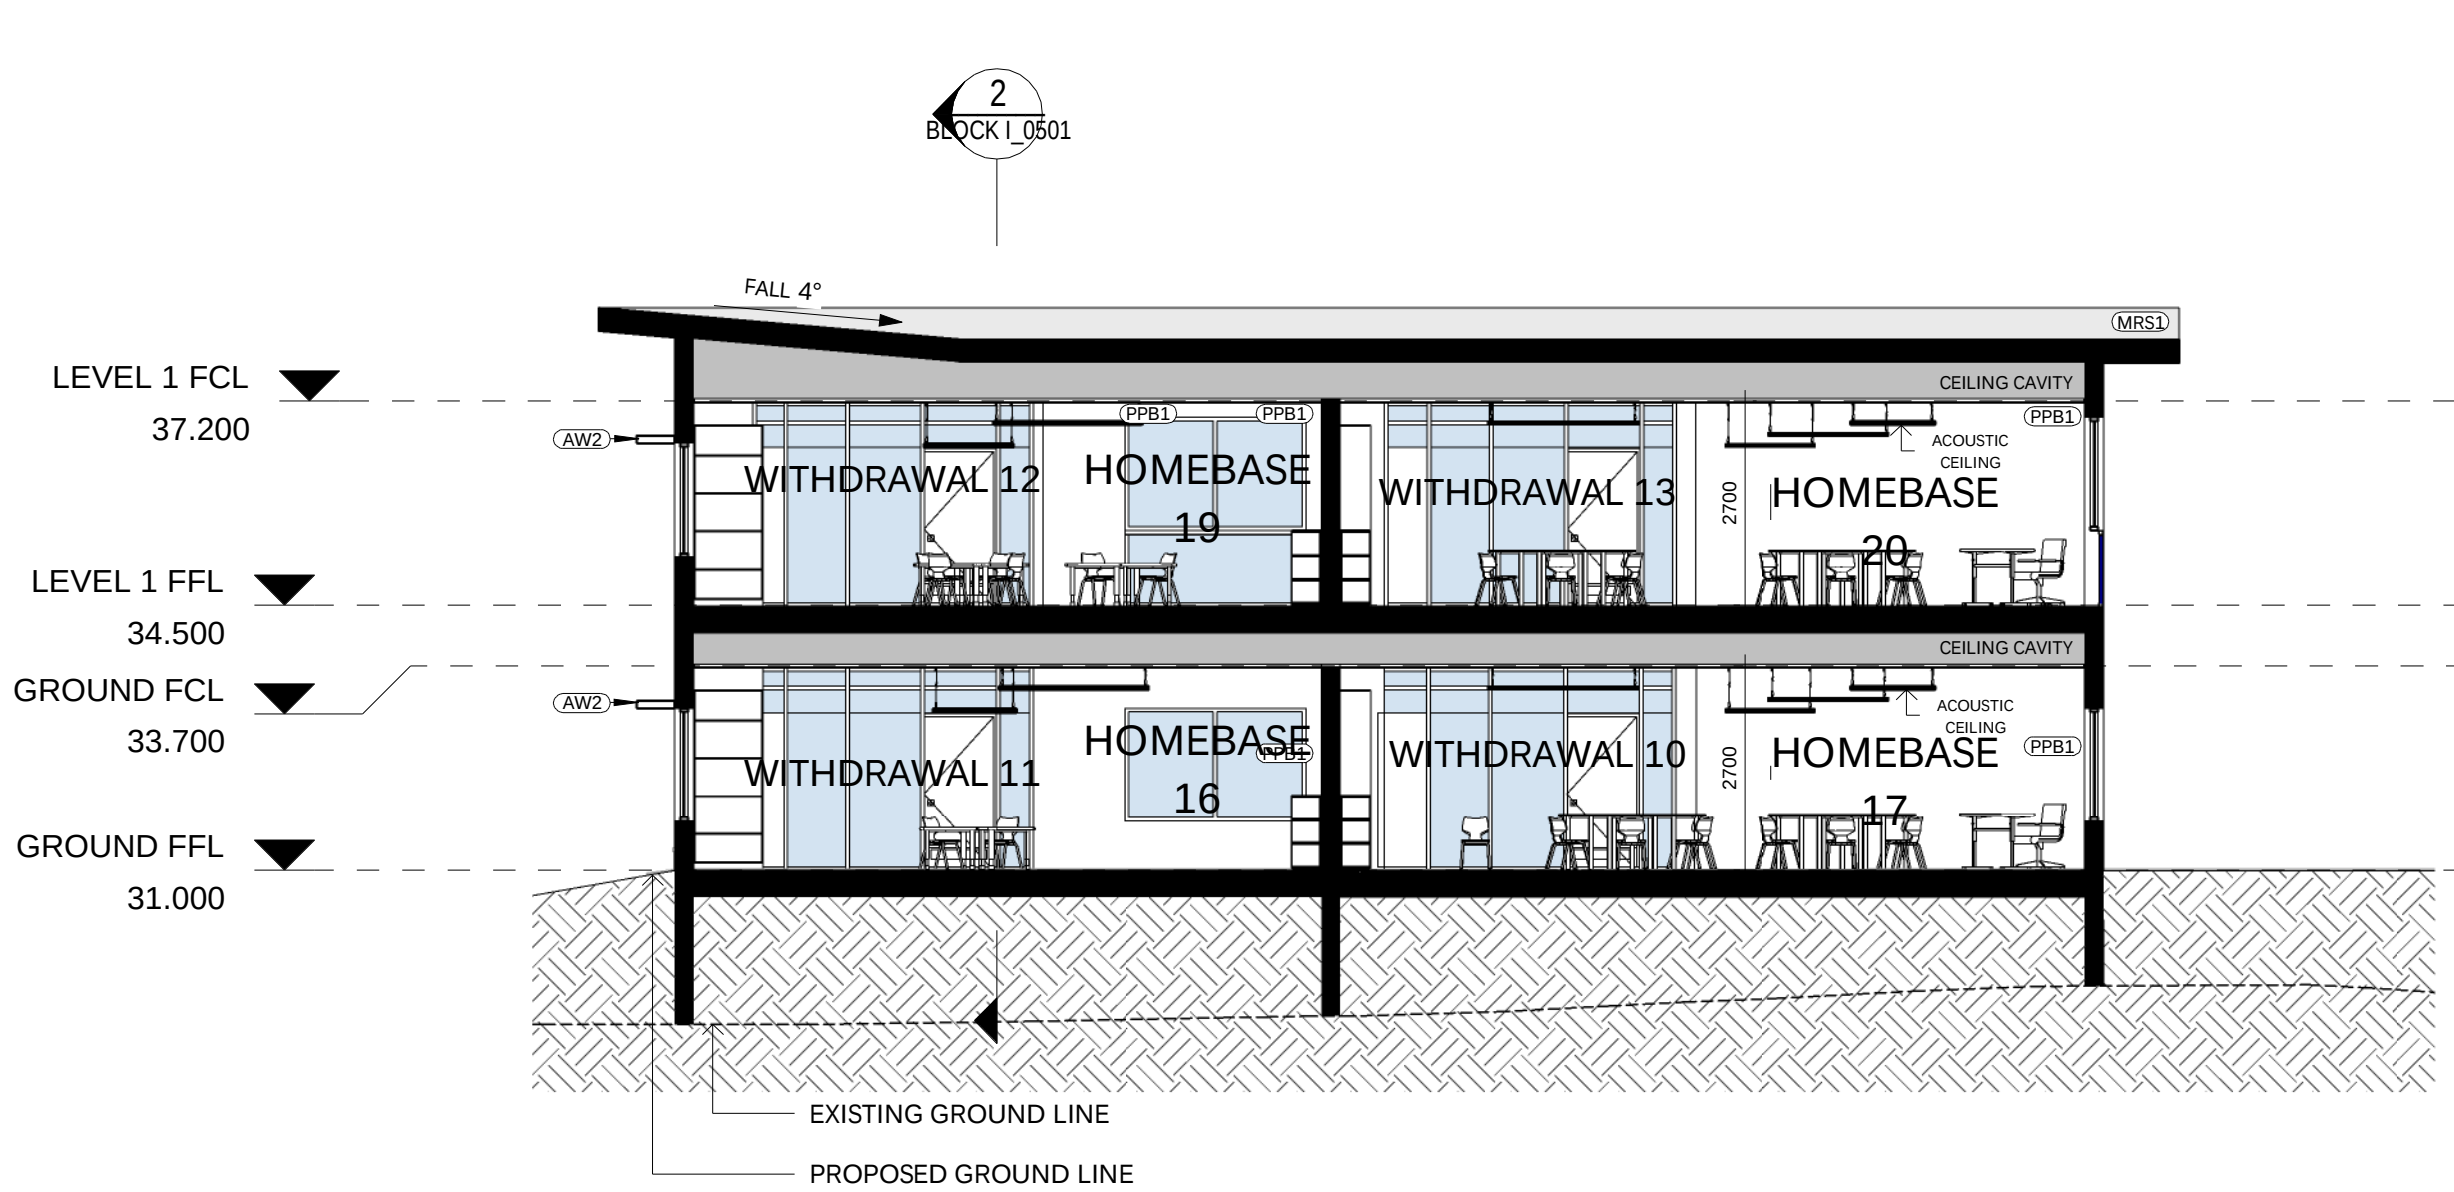


1 SECTION 1
302 SCALE 1:100

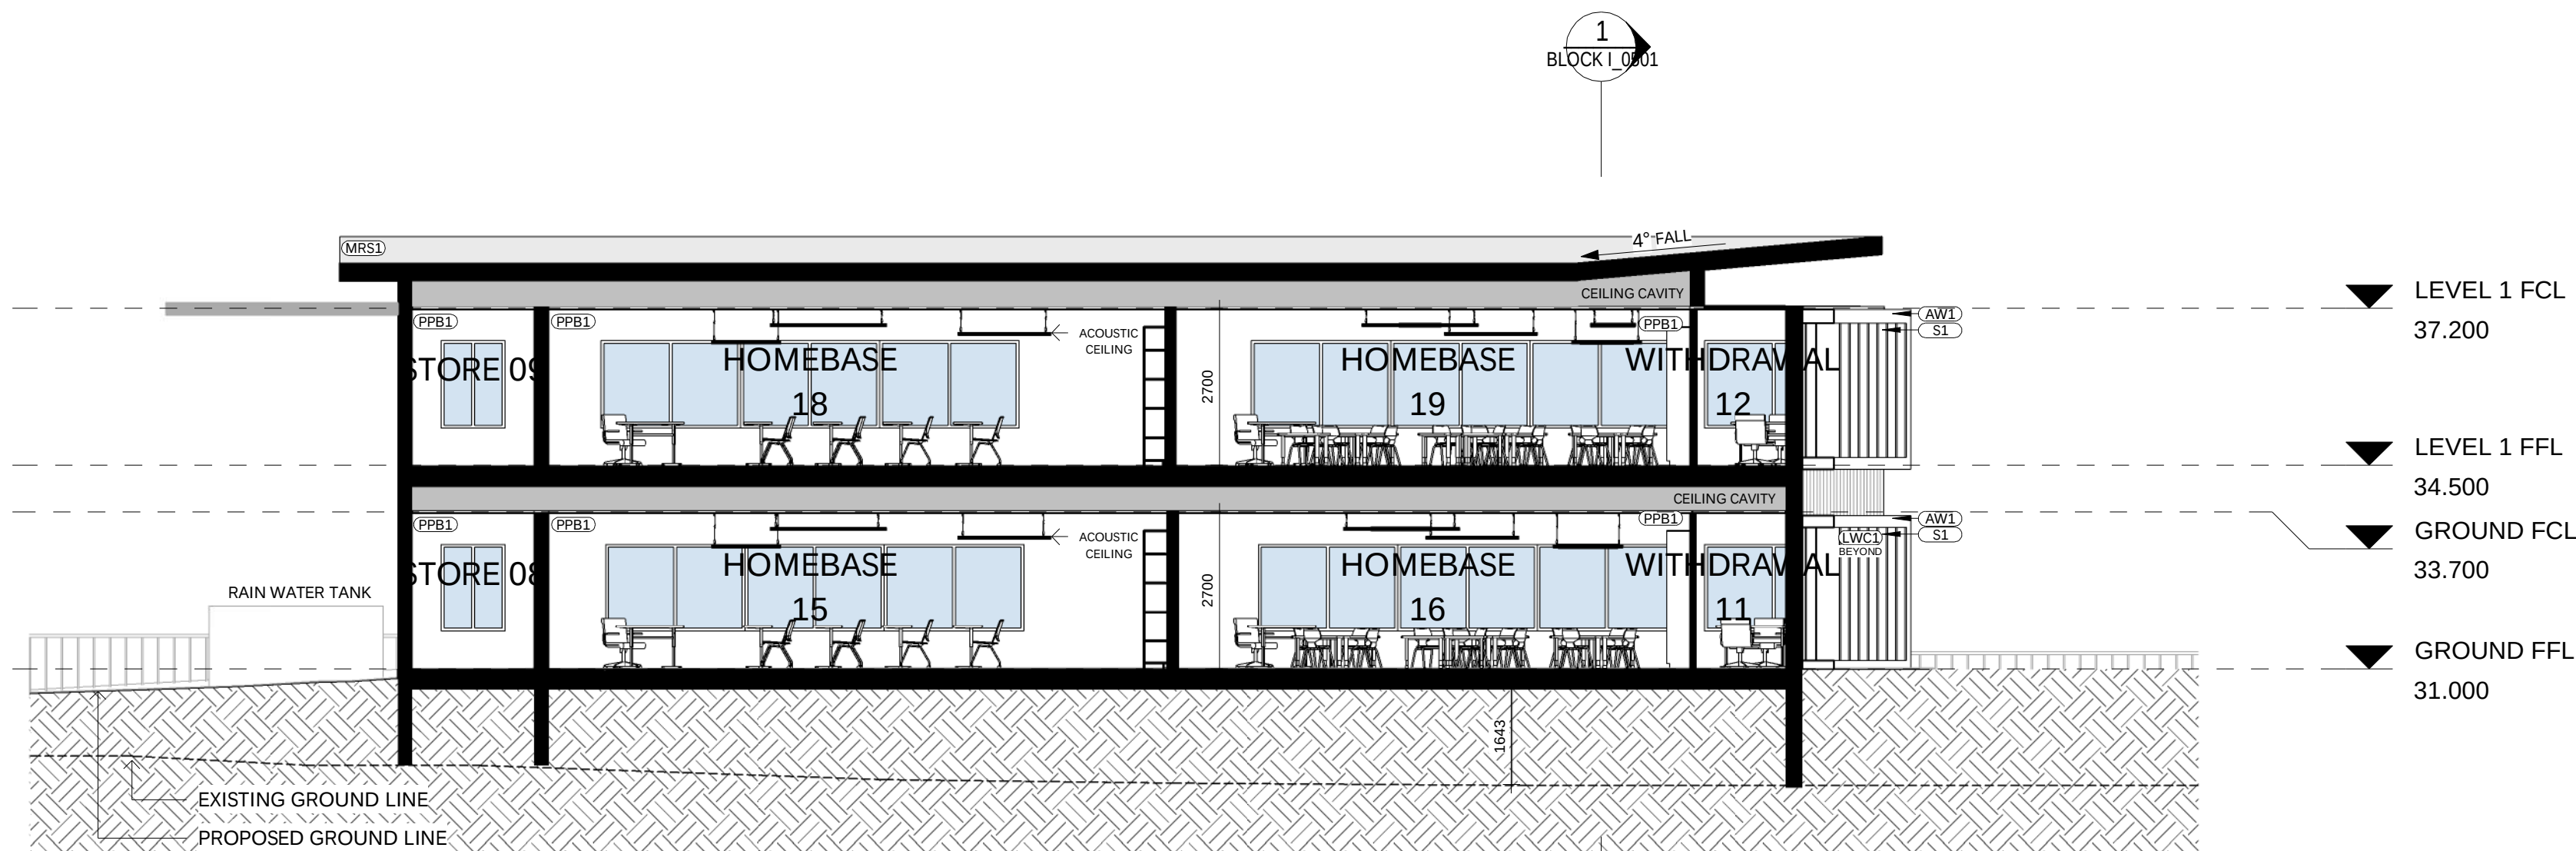

2 SECTION 2
302 SCALE 1:100

LOCATION PLAN

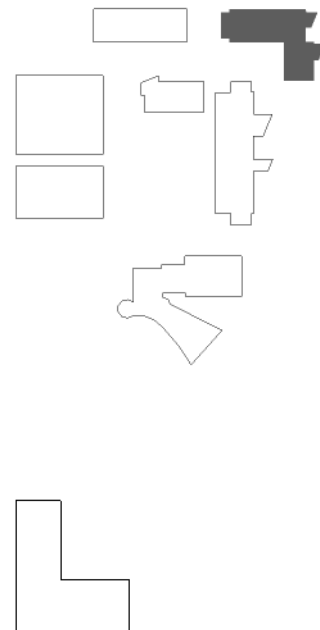

REV	DATE	DESCRIPTION	BY	CHK
A	10.05.2019	FOR DA 50%	MD	
B	20.06.2019	FOR QA	ME	TH
C	05.07.2019	FOR SEE REPORT	MD	
D	16.07.2019	FOR DA	ME	
E	06.08.2019	FOR CLIENT INFORMATION	ME	
F	12.08.2019	FOR REVISED DA	ME	

BUILDER TO CONFIRM ALL DETAILS, SETOUTS (TILE, ETC.), FALLS & CONNECTIONS ON SITE BEFORE CONSTRUCTION

PRINT DATE: 12/08/2019 12:48:46 PM FILE PATH: C:\Users\marrie\Documents\2656_PS_Proposed Block I_Mairrie80\05.rvt




webber

Phone 02 4928 1070
PO Box 807 The Junction NSW 2281
www.webberarchitects.com
Suite 3, Level 1, 428 Hunter Street Newcastle NSW 2300
newcastle@webberarchitects.com
Suite 206, 8 Clarke Street Crows Nest NSW 2065
sydney@webberarchitects.com
Sydney NSW 2065
Phone 02 4928 1070
PO Box 807 The Junction NSW 2281
www.webberarchitects.com

ISSUED
FOR DA APPROVAL
NOT FOR CONSTRUCTION

SHEET NUMBER: 2656 / BLOCK I, 0501 / F


BLOCK I - SECTIONS - SHEET 1
ST JAMES PRIMARY SCHOOL KOTARA
CATHOLIC DIOCESE OF MAITLAND - NEWCASTLE
VISTA PARADE, KOTARA SOUTH
COMMENCEMENT DATE: 18.11.2019

 


THIS DRAWING AND DESIGN EXPRESSED ARE COPYRIGHT AND REMAIN THE PROPERTY OF WEBBER ARCHITECTS. IN ACCORDANCE WITH THE COMMONWEALTH COPYRIGHT ACT 1969 THIS DRAWING AND DESIGN IN WHOLE OR PART MAY NOT BE USED UNLESS LICENCED BY WEBBER ARCHITECTS. VERIFY ALL DIMENSIONS AND FALLS ON SITE BEFORE CONSTRUCTION AND DO NOT SCALE FROM DRAWING.

ABBREVIATIONS

AW1	AWNING - TYPE 1
AW2	AWNING - TYPE 2
BS	BAG STORAGE
COL1	COLUMN - TYPE 1
CON1	CONCRETE - TYPE 1
DP1	DOWNPIPE - TYPE 1
DP2	DOWNPIPE - TYPE 2
EG	EAVES GUTTER
FB2	FACE BRICK - TYPE 2
LWC2	LIGHT WEIGHT CLADDING - TYPE 2
LWC3	LIGHT WEIGHT CLADDING - TYPE 3
MAT	FLOOR MAT
MRB	METAL ROOF BARGE CAPPING
MRC1	METAL ROOF CAPPING - TYPE 1
MRS1	METAL ROOF SHEETING - TYPE 1
MRS2	METAL ROOF SHEETING - TYPE 2

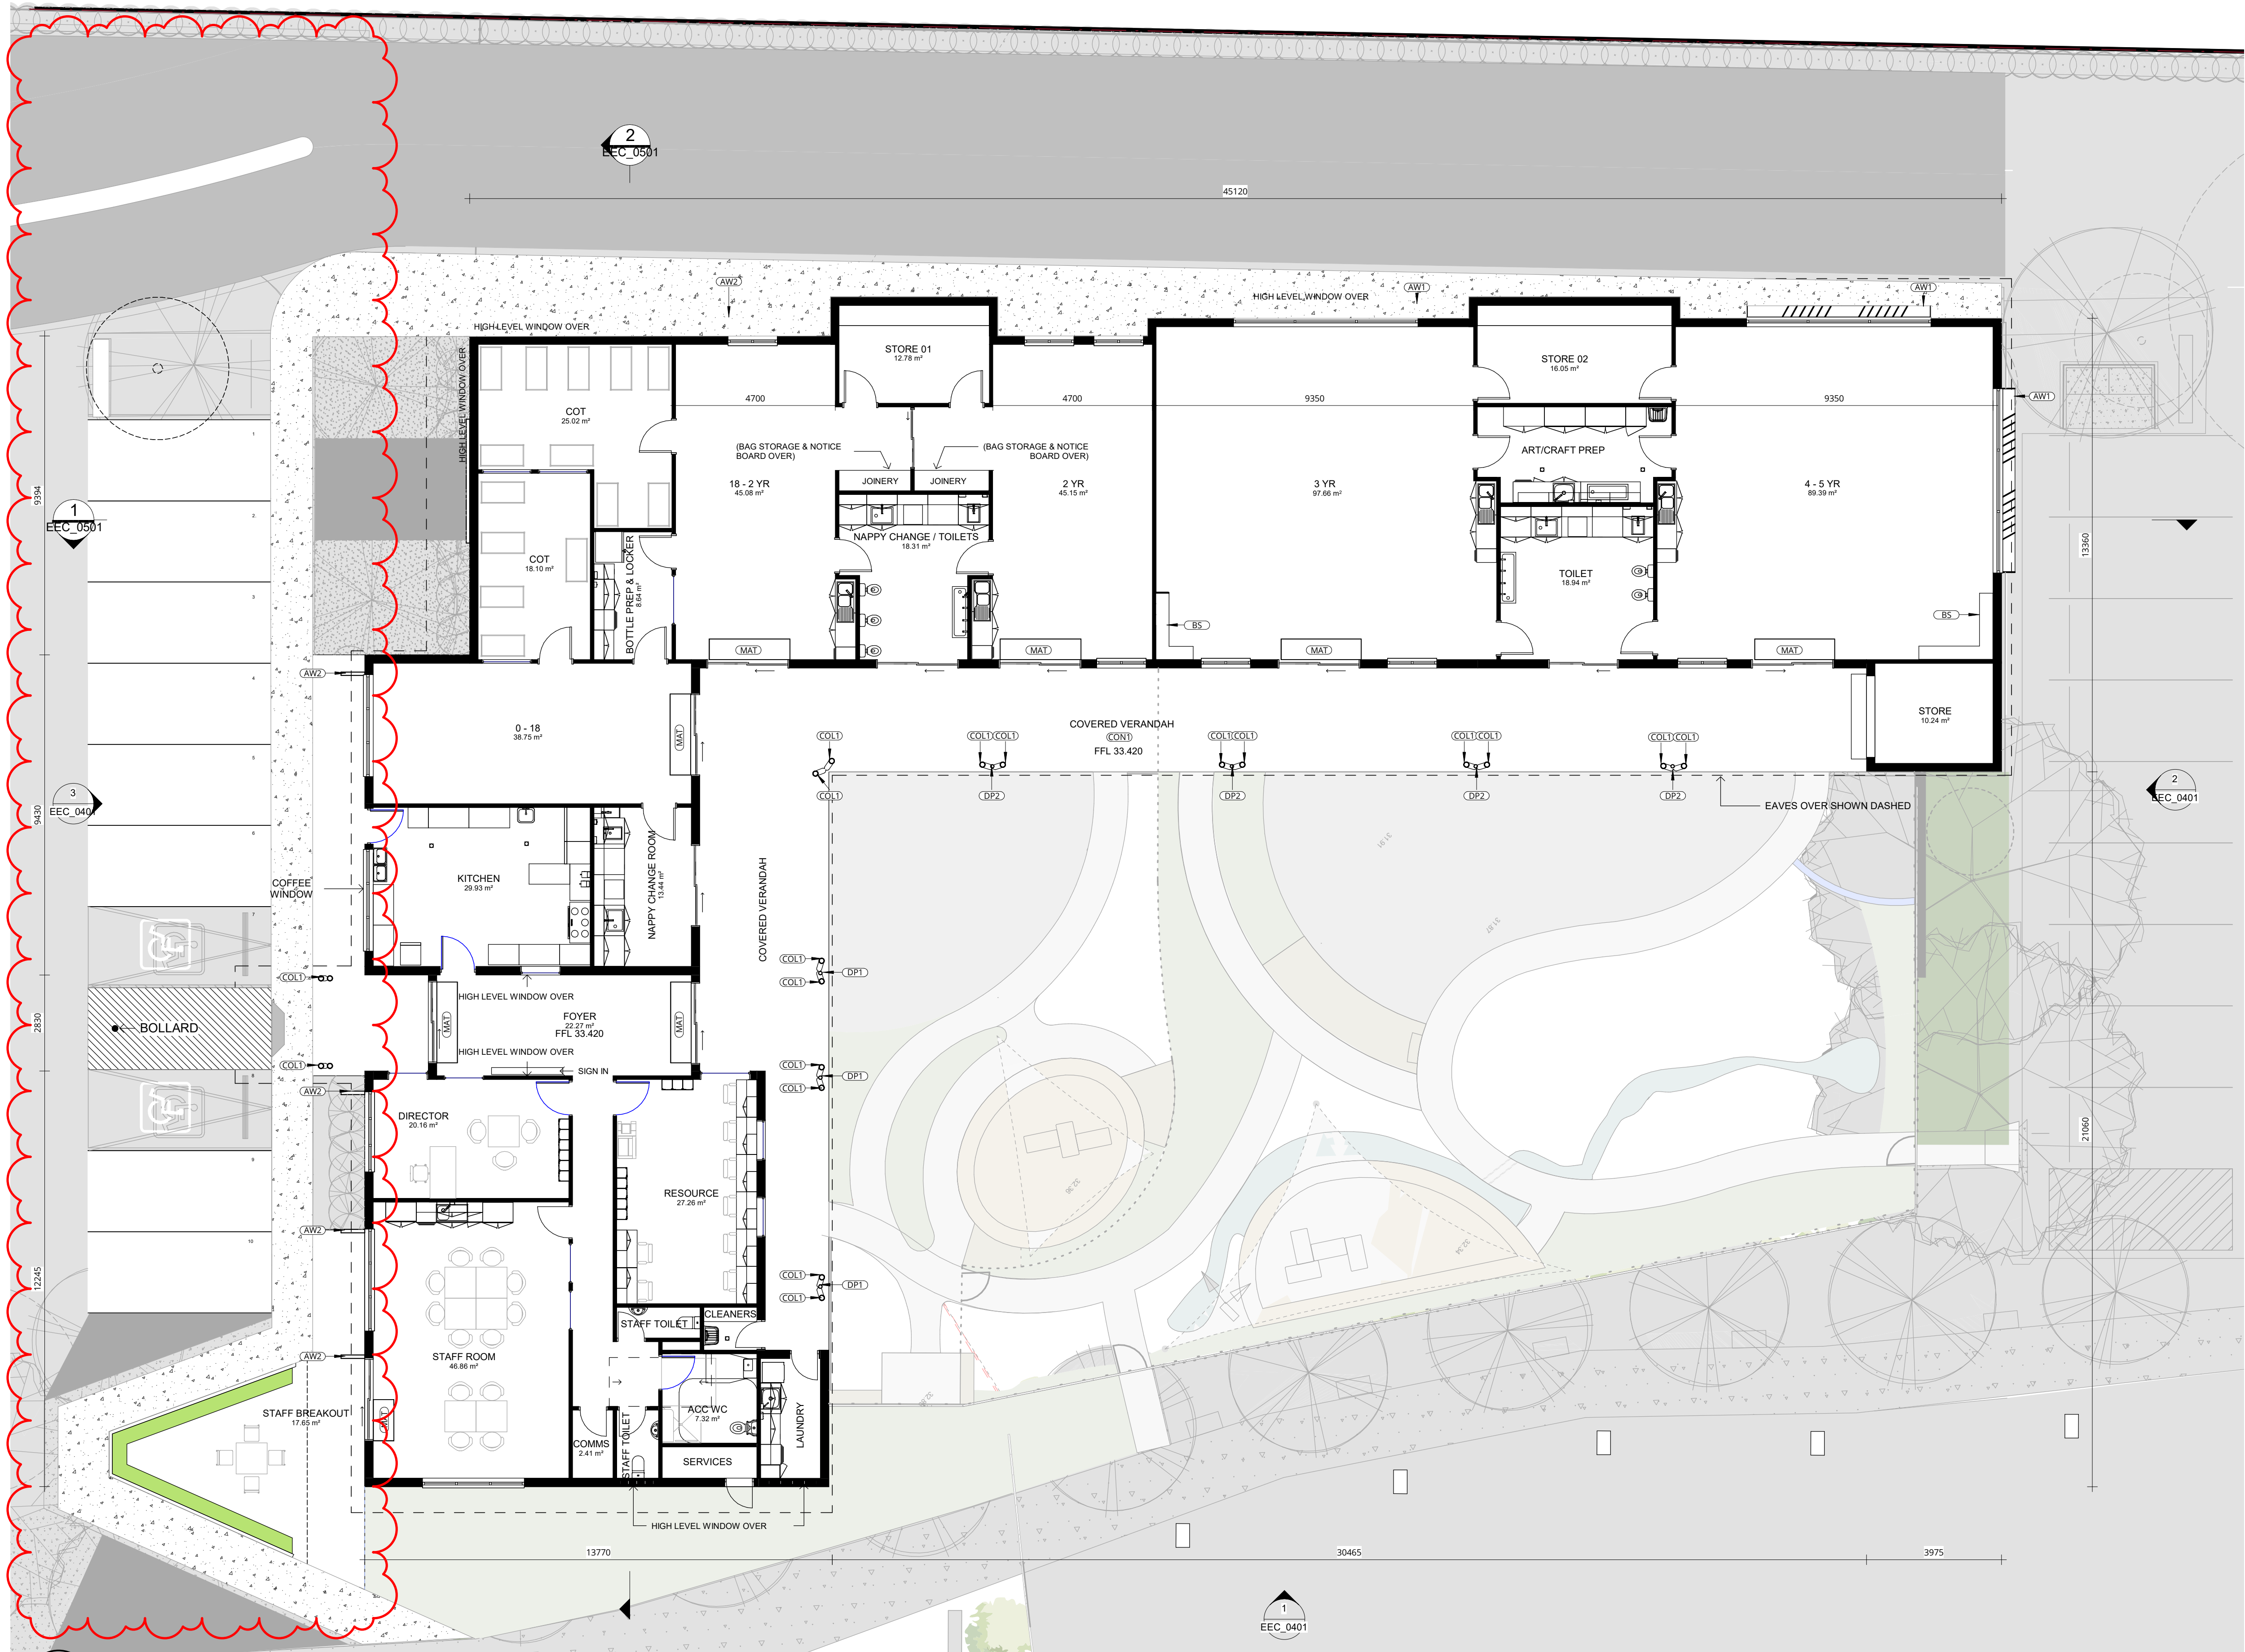

LOCATION PLAN

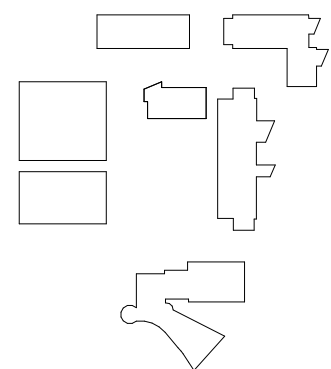

1 FLOOR PLAN - GROUND - EEC
EEC_040 SCALE 1:100

REV	DATE	DESCRIPTION	BY	CHK
L	24.06.2022	FOR CLIENT REVIEW	VM	
M	09.08.2022	FOR CLIENT REVIEW	VM	
N	10.08.2022	FOR CLIENT REVIEW	VM	
O	12.08.2022	FOR CLIENT REVIEW	VM	
P	30.08.2022	FOR CLIENT REVIEW	VM	
Q	30.09.2022	FOR CONSULTANT COORDINATION	VM	
R	05.10.2022	FOR CLIENT REVIEW	VM	

PRINT DATE: 31/10/2022 12:06:08 PM FILE PATH: C:\Users\Victoria Muller\Documents\2656_EEC St Nicholas Kotara_Main_victoria.k7y9d.rvt





webber

Phone 02 4926 1070
PO Box 907 The Junction NSW 2291
www.webberarchitects.com
Suite 3, Level 1, 428 Hunter Street Newcastle NSW 2300
newcastle@webberarchitects.com
Suite 206, 8 Clarke Street Crows Nest NSW 2058
sydney@webberarchitects.com
www.webberarchitects.com


ISSUED
FOR DA APPROVAL
NOT FOR CONSTRUCTION
SHEET NUMBER: 2656 / EEC_0301 / R

FLOOR PLAN - GROUND
ST JAMES PRIMARY SCHOOL KOTARA
CATHOLIC DIOCESE OF MAITLAND - NEWCASTLE
VISTA PARADE, KOTARA SOUTH
COMMENCEMENT DATE: 17.01.2019

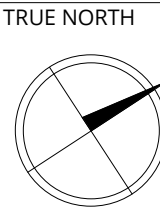
 


ABBREVIATIONS

AW1	AWNING - TYPE 1
AW2	AWNING - TYPE 2
BS	BAG STORAGE
COL1	COLUMN - TYPE 1
CON1	CONCRETE - TYPE 1
DP1	DOWNPIPE - TYPE 1
DP2	DOWNPIPE - TYPE 2
EG	EAVES GUTTER
FB2	FACE BRICK - TYPE 2
LWC2	LIGHT WEIGHT CLADDING - TYPE 2
LWC3	LIGHT WEIGHT CLADDING - TYPE 3
MAT	FLOOR MAT
MRB	METAL ROOF BARGE CAPPING
MRC1	METAL ROOF CAPPING - TYPE 1
MRS1	METAL ROOF SHEETING - TYPE 1
MRS2	METAL ROOF SHEETING - TYPE 2

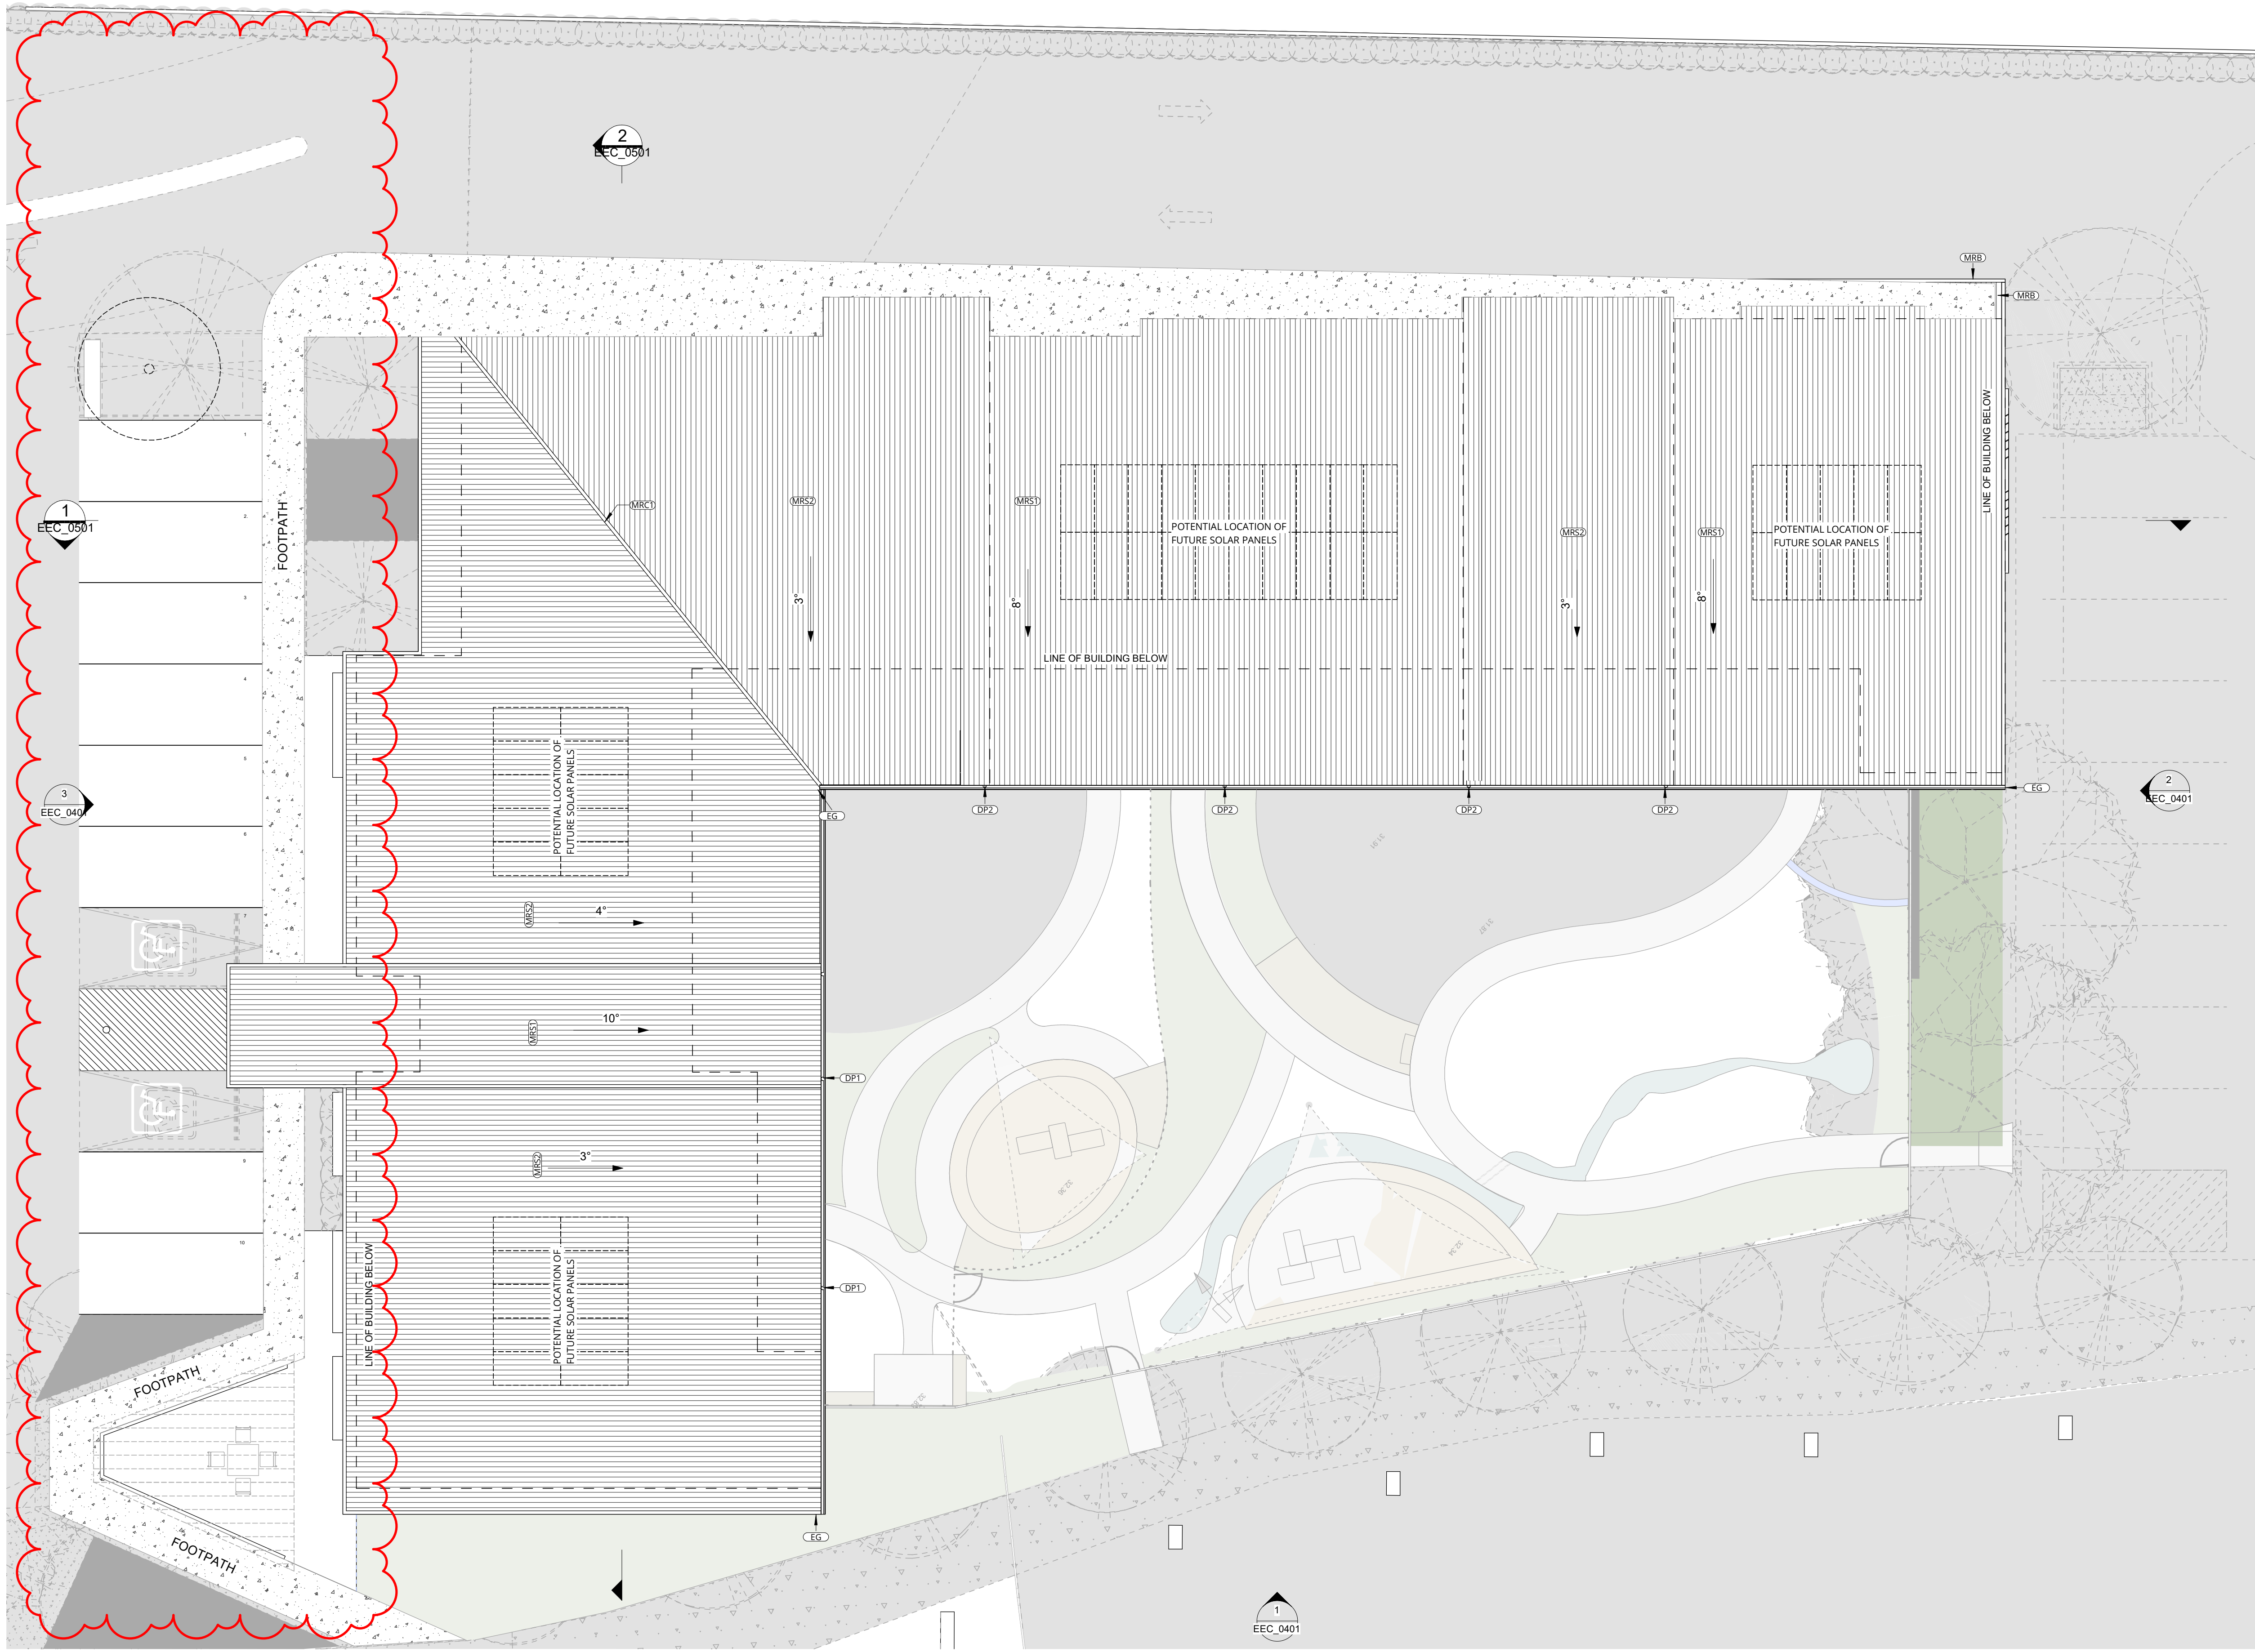

LOCATION PLAN

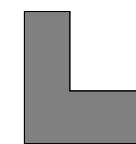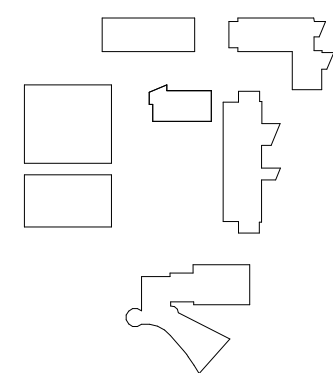

1 ROOF
EEC_0401
SCALE 1 : 100

REV	DATE	DESCRIPTION	BY	CHK
H	24.06.2022	FOR CLIENT REVIEW	VM	
I	09.08.2022	FOR CLIENT REVIEW	VM	
J	10.08.2022	FOR CLIENT REVIEW	VM	
K	12.08.2022	FOR CLIENT REVIEW	VM	
L	30.08.2022	FOR CLIENT REVIEW	VM	
M	30.09.2022	FOR CONSULTANT COORDINATION	VM	
N	05.10.2022	FOR CLIENT REVIEW	VM	

BUILDER TO CONFIRM ALL DETAILS, SETOUTS (TILE, ETC), FALLS & CONNECTIONS ON SITE BEFORE CONSTRUCTION

PRINT DATE: 31/10/2022 12:06:16 PM FILE PATH: C:\Users\VictoriaMuller\Documents\2656_EEC-St Nicholas Kotara_Main_victoriaK7Y9D.rvt



webber

Phone 02 4928 1070
PO Box 907 The Junction NSW 2201
www.webberarchitects.com
Suite 3, Level 1, 428 Hunter Street Newcastle NSW 2300
newcastle@webberarchitects.com
Suite 206, 9 Clarke Street Crows Nest NSW 2058
sydney@webberarchitects.com
Newcastle Architectural Services Pty Ltd (ABN 62 629 100 000) (NSW) 03 155 532 188
Sydney Architectural Services Pty Ltd (ABN 62 629 100 000) (NSW) 03 155 532 188


ISSUED
FOR DA APPROVAL
NOT FOR CONSTRUCTION

SHEET NUMBER: 2656 / EEC_0302 / N

ROOF PLAN
ST JAMES PRIMARY SCHOOL KOTARA
CATHOLIC DIOCESE OF MAITLAND - NEWCASTLE
VISTA PARADE, KOTARA SOUTH
COMMENCEMENT DATE: 17.01.2019





0 1000 2000 3000 4000 5000 mm
SCALE 1:100 @ A1
SCALE FROM DRAWING

TRUE NORTH

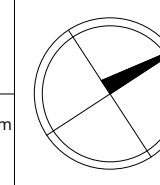


ABBREVIATIONS

AW1	AWNING - TYPE 1
AW2	AWNING - TYPE 2
BS	BAG STORAGE
COL1	COLUMN - TYPE 1
CON1	CONCRETE - TYPE 1
DP1	DOWNPIPE - TYPE 1
DP2	DOWNPIPE - TYPE 2
EG	EAVES GUTTER
FB2	FACE BRICK - TYPE 2
LWC2	LIGHT WEIGHT CLADDING - TYPE 2
LWC3	LIGHT WEIGHT CLADDING - TYPE 3
MAT	FLOOR MAT
MRB	METAL ROOF BARGE CAPPING
MRC1	METAL ROOF CAPPING - TYPE 1
MRS1	METAL ROOF SHEETING - TYPE 1
MRS2	METAL ROOF SHEETING - TYPE 2

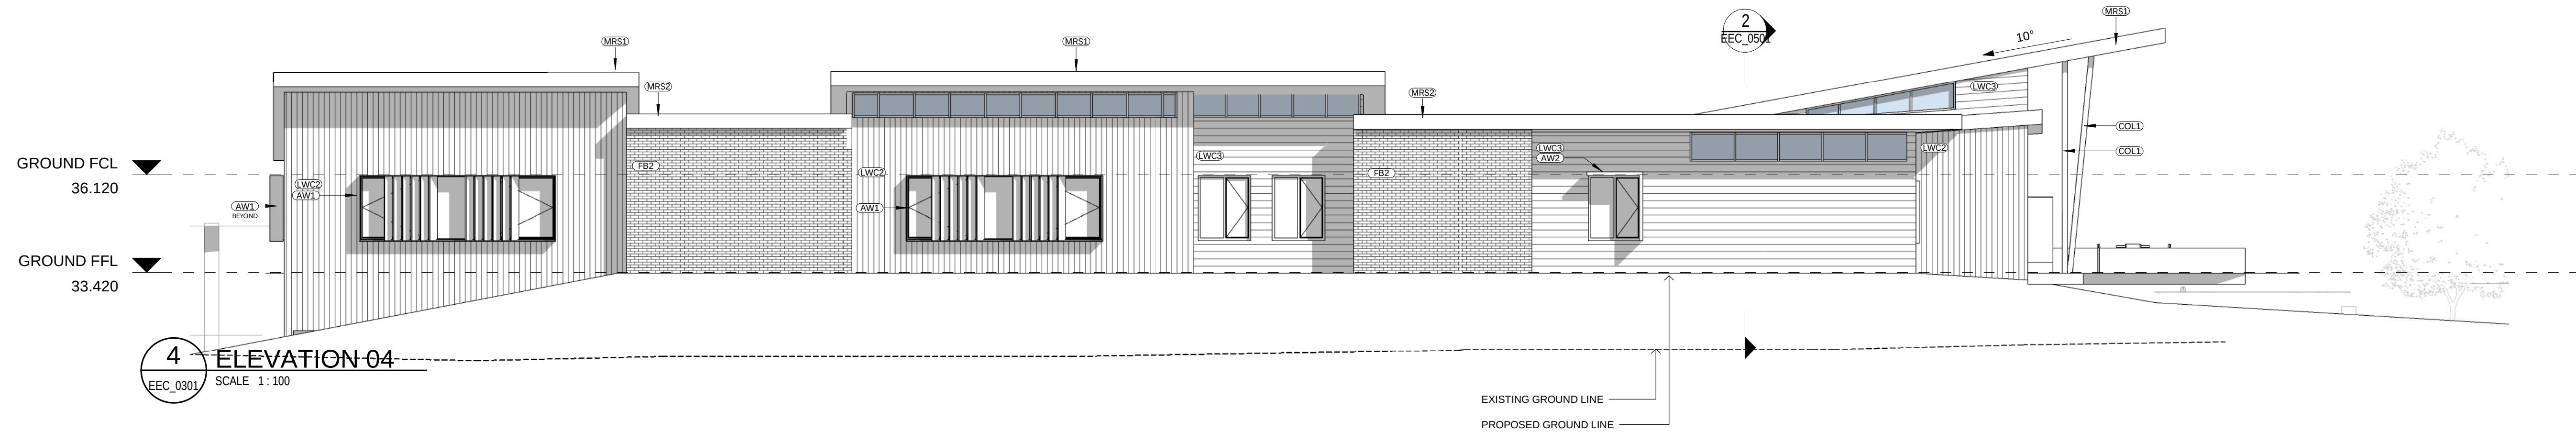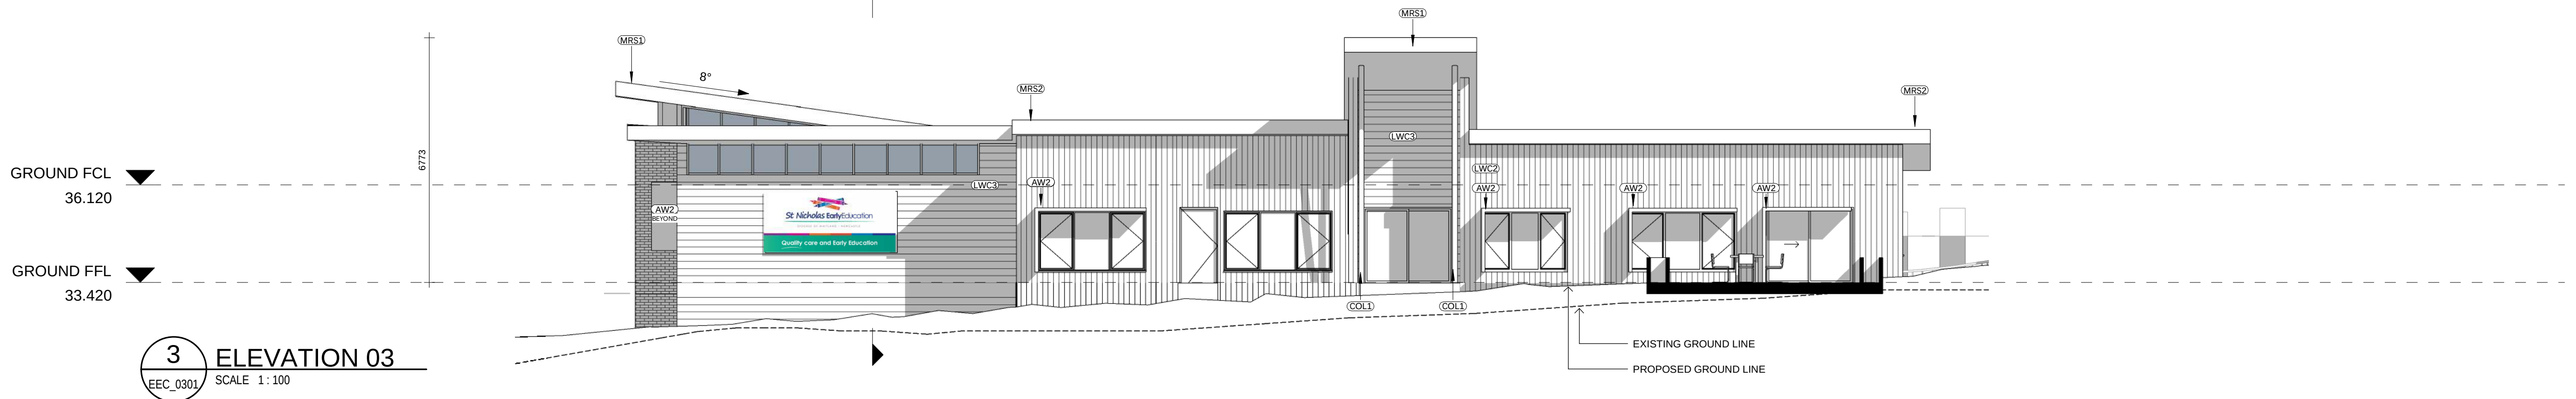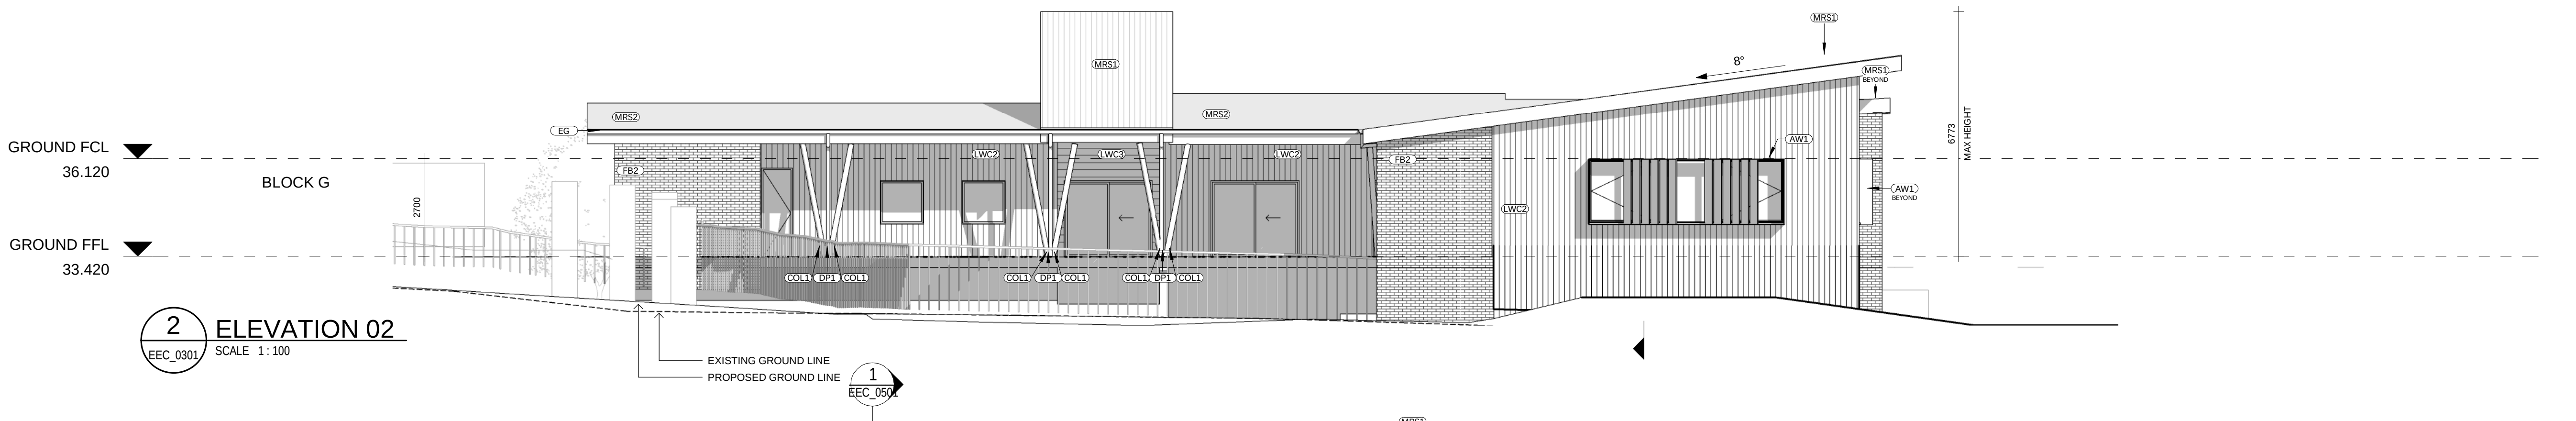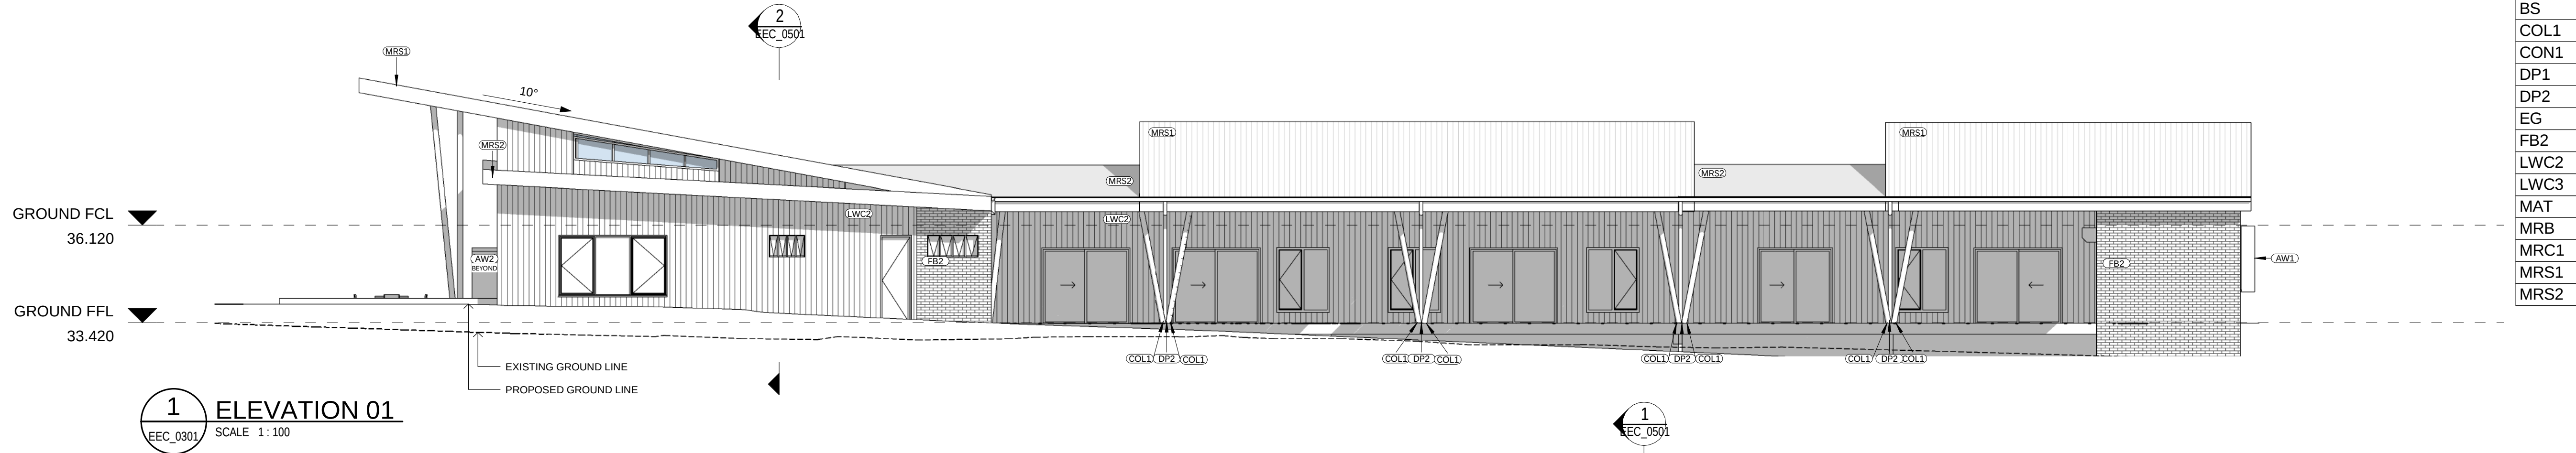

LOCATION PLAN

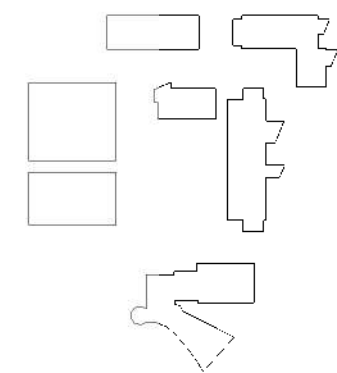

REV	DATE	DESCRIPTION	BY	CHK
A	17.06.2019	FOR CONSULTANT INFORMATION	ME	
B	29.06.2019	FOR QA	ME	
C	05.07.2019	FOR SEE REPORT	ME	TH
D	16.07.2019	FOR DA	ME	
E	06.08.2019	FOR CLIENT INFORMATION	ME	
F	12.08.2019	FOR REVISED DA	ME	

BUILDER TO CONFIRM ALL DETAILS, SETOUTS (TILE, ETC.), FALLS & CONNECTIONS ON SITE BEFORE CONSTRUCTION

PRINT DATE: 12/08/2019 12:59:28 PM FILE PATH: C:\Users\m\me\Documents\2656_EEC_St Nicholas Kotara_Main_Mat\me\SD045.rvt

THIS DRAWING AND DESIGN EXPRESSED ARE COPYRIGHT AND REMAIN THE PROPERTY OF WEBBER ARCHITECTS. IN ACCORDANCE WITH THE COMMONWEALTH COPYRIGHT ACT 1968 THIS DRAWING AND DESIGN IN WHOLE OR PART MAY NOT BE USED UNLESS LICENCED BY WEBBER ARCHITECTS. VERIFY ALL DIMENSIONS AND FALLS ON SITE BEFORE CONSTRUCTION AND DO NOT SCALE FROM DRAWING.




webber

Phone 02 4928 1070
PO Box 807 The Junction NSW 2281
www.webberarchitects.com
Suite 3, Level 1, 428 Hunter Street Newcastle NSW 2300
newcastle@webberarchitects.com
Suite 206, 8 Clarke Street Crows Nest NSW 2065
sydney@webberarchitects.com

ISSUED
FOR DA APPROVAL
NOT FOR CONSTRUCTION



SHEET NUMBER: 2656 / EEC_0401 / F

ELEVATIONS - SHEET 1
ST JAMES PRIMARY SCHOOL KOTARA
CATHOLIC DIOCESE OF MAITLAND - NEWCASTLE
VISTA PARADE, KOTARA SOUTH
COMMENCEMENT DATE: 17.01.2019

 


ABBREVIATIONS

AW1	AWNING - TYPE 1
AW2	AWNING - TYPE 2
BS	BAG STORAGE
COL1	COLUMN - TYPE 1
CON1	CONCRETE - TYPE 1
DP1	DOWNPIPE - TYPE 1
DP2	DOWNPIPE - TYPE 2
EG	EAVES GUTTER
FB2	FACE BRICK - TYPE 2
LWC2	LIGHT WEIGHT CLADDING - TYPE 2
LWC3	LIGHT WEIGHT CLADDING - TYPE 3
MAT	FLOOR MAT
MRB	METAL ROOF BARGE CAPPING
MRC1	METAL ROOF CAPPING - TYPE 1
MRS1	METAL ROOF SHEETING - TYPE 1
MRS2	METAL ROOF SHEETING - TYPE 2

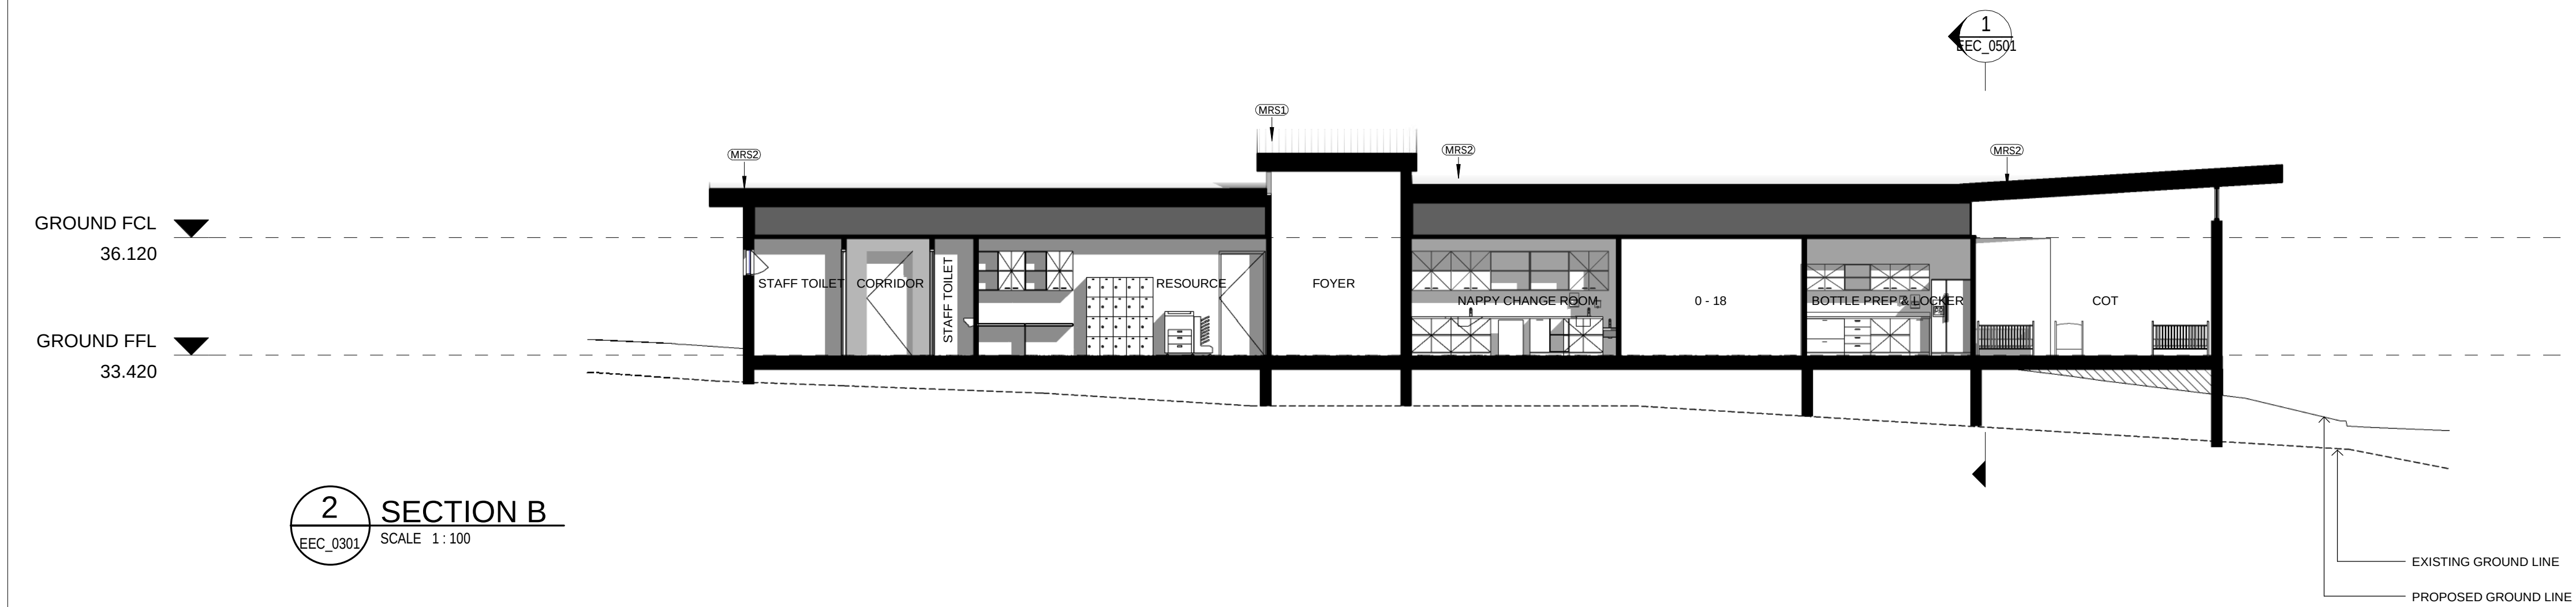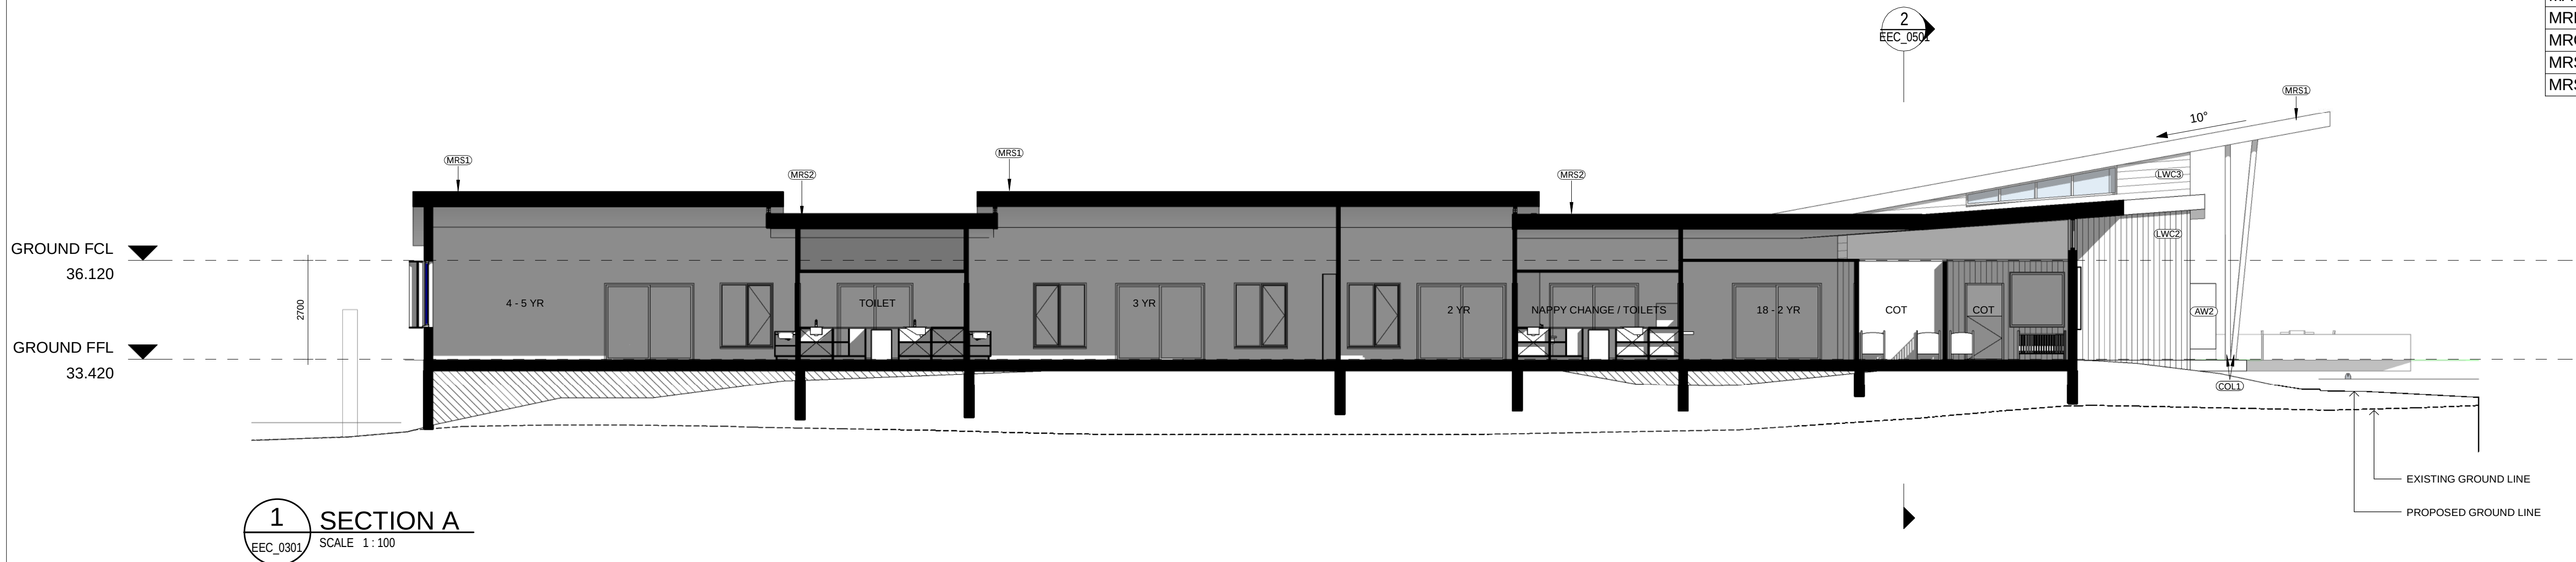

LOCATION PLAN

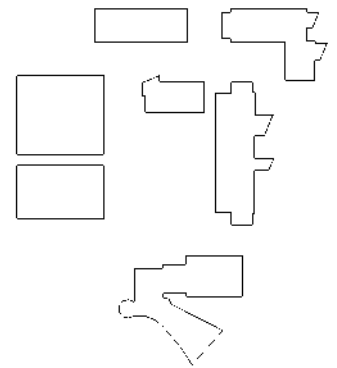

REV	DATE	DESCRIPTION	BY	CHK
A	17.06.2019	FOR CONSULTANT INFORMATION	ME	
B	29.06.2019	FOR QA	ME	
C	05.07.2019	FOR SEE REPORT	ME	TH
D	16.07.2019	FOR DA	ME	
E	06.08.2019	FOR CLIENT INFORMATION	ME	
F	12.08.2019	FOR REVISED DA	ME	

BUILDER TO CONFIRM ALL DETAILS, SETOUTS (TILE, ETC.), FALLS & CONNECTIONS ON SITE BEFORE CONSTRUCTION

PRINT DATE: 12/08/2019 12:59:32 PM FILE PATH: C:\Users\marrie1\Documents\2656_EEC_St Nicholas Kotara_Main_Marrie80205.rvt

THIS DRAWING AND DESIGN EXPRESSED ARE COPYRIGHT AND REMAIN THE PROPERTY OF WEBBER ARCHITECTS. IN ACCORDANCE WITH THE COMMONWEALTH COPYRIGHT ACT 1969 THIS DRAWING AND DESIGN IN WHOLE OR PART MAY NOT BE USED UNLESS LICENCED BY WEBBER ARCHITECTS. VERIFY ALL DIMENSIONS AND FALLS ON SITE BEFORE CONSTRUCTION AND DO NOT SCALE FROM DRAWING.



webber

Phone 02 4928 1070
PO Box 807 The Junction NSW 2281
www.webberarchitects.com
Suite 3, Level 1, 428 Hunter Street Newcastle NSW 2300
newcastle@webberarchitects.com
Suite 206, 8 Clarke Street Crows Nest NSW 2065
sydney@webberarchitects.com

ISSUED
FOR DA APPROVAL
NOT FOR CONSTRUCTION

SHEET NUMBER: 2656 / EEC_0501 / F

SECTIONS - SHEET 1
ST JAMES PRIMARY SCHOOL KOTARA
CATHOLIC DIOCESE OF MAITLAND - NEWCASTLE
VISTA PARADE, KOTARA SOUTH

COMMENCEMENT DATE: 17.01.2019
0 1000 2000 3000 4000 5000 mm
SCALE 1:100 @ A1