


1. SKYLIGHTS AND CLERESTORIES SIMPLIFIED, REDUCED AND RELOCATED TO IMPROVE LIVING ROOM AMENITY, WITHIN APPROVED MAX RL'S.
2. NEW FLAT SKYLIGHT OVER LOBBY
3. FINAL LOCATIONS PROVIDED FOR ROOFTOP SERVICES (WITHIN APPROVED RL'S), FOLLOWING DETAILED CONSULTANT INPUT

ANY VARIATIONS OR DEVIATIONS FROM APPROVED
CONSTRUCTION DRAWINGS MUST BE REVIEWED
AND APPROVED BY PCA OR NOMINATED CERTIFYING
AUTHORITY.

REFER TO CURRENT BASIX REPORT FOR ADDITIONAL
REQUIREMENTS TO ONES NOTED ON PLANS

ALL DIMENSIONS AND SETOUTS ARE TO BE VERIFIED ON SITE AND ALL OMISSIONS OR ANY DISCREPANCIES TO BE NOTIFIED TO THE ARCHITECT. FIGURED DIMENSIONS TO BE USED AT ALL TIME. **DO NOT SCALE MEASUREMENTS** OFF DRAWINGS.

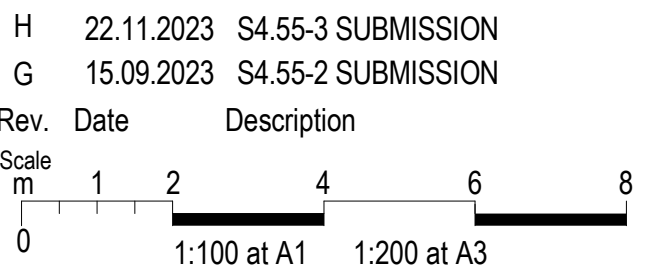

CD ARCHITECTS

© Copyright

The copyright of this drawing together with any other documents prepared by chanine design (CD) remains the property of CD. CD grants licence for the use of this document for the purpose for which it is intended. The licence is not transferable without permission from CD.

Nominated Architect: Lijana Ermilova 7887, ABN 24 243 205 327




Drawing Title
GENERAL INFORMATION SERIES
SITE PLAN

Job no.	Drawing no.	Rev.
---------	-------------	------

Drawn by	Checked by	Approved by	Date
HS	LE	LE	OCT. 2023


S4.55-3 PROPOSED LIST OF MODIFICATIONS

1. RETAIL BREAKOUT SPACE REALLOCATED TO COMMERCIAL
2. GLAZING ADDED TO COMMERCIAL SPACE
3. 10 PIVOTABLE WALL MOUNTED BIKE RACKS RELOCATED ON GROUND FLOOR
4. 2 PIVOTABLE WALL MOUNTED BIKE RACKS RELOCATED TO BASEMENT ADJACENT TO LIFT
5. HEIGHT OF SOLID BRICK WALL IN LOBBY INCREASED TO 2200mm (FROM 2000mm) TO ACCOMODATE WALL MOUNTED BIKE RACK
6. HIT & MISS BRICK WALL WITHIN COMMERCIAL REMOVED

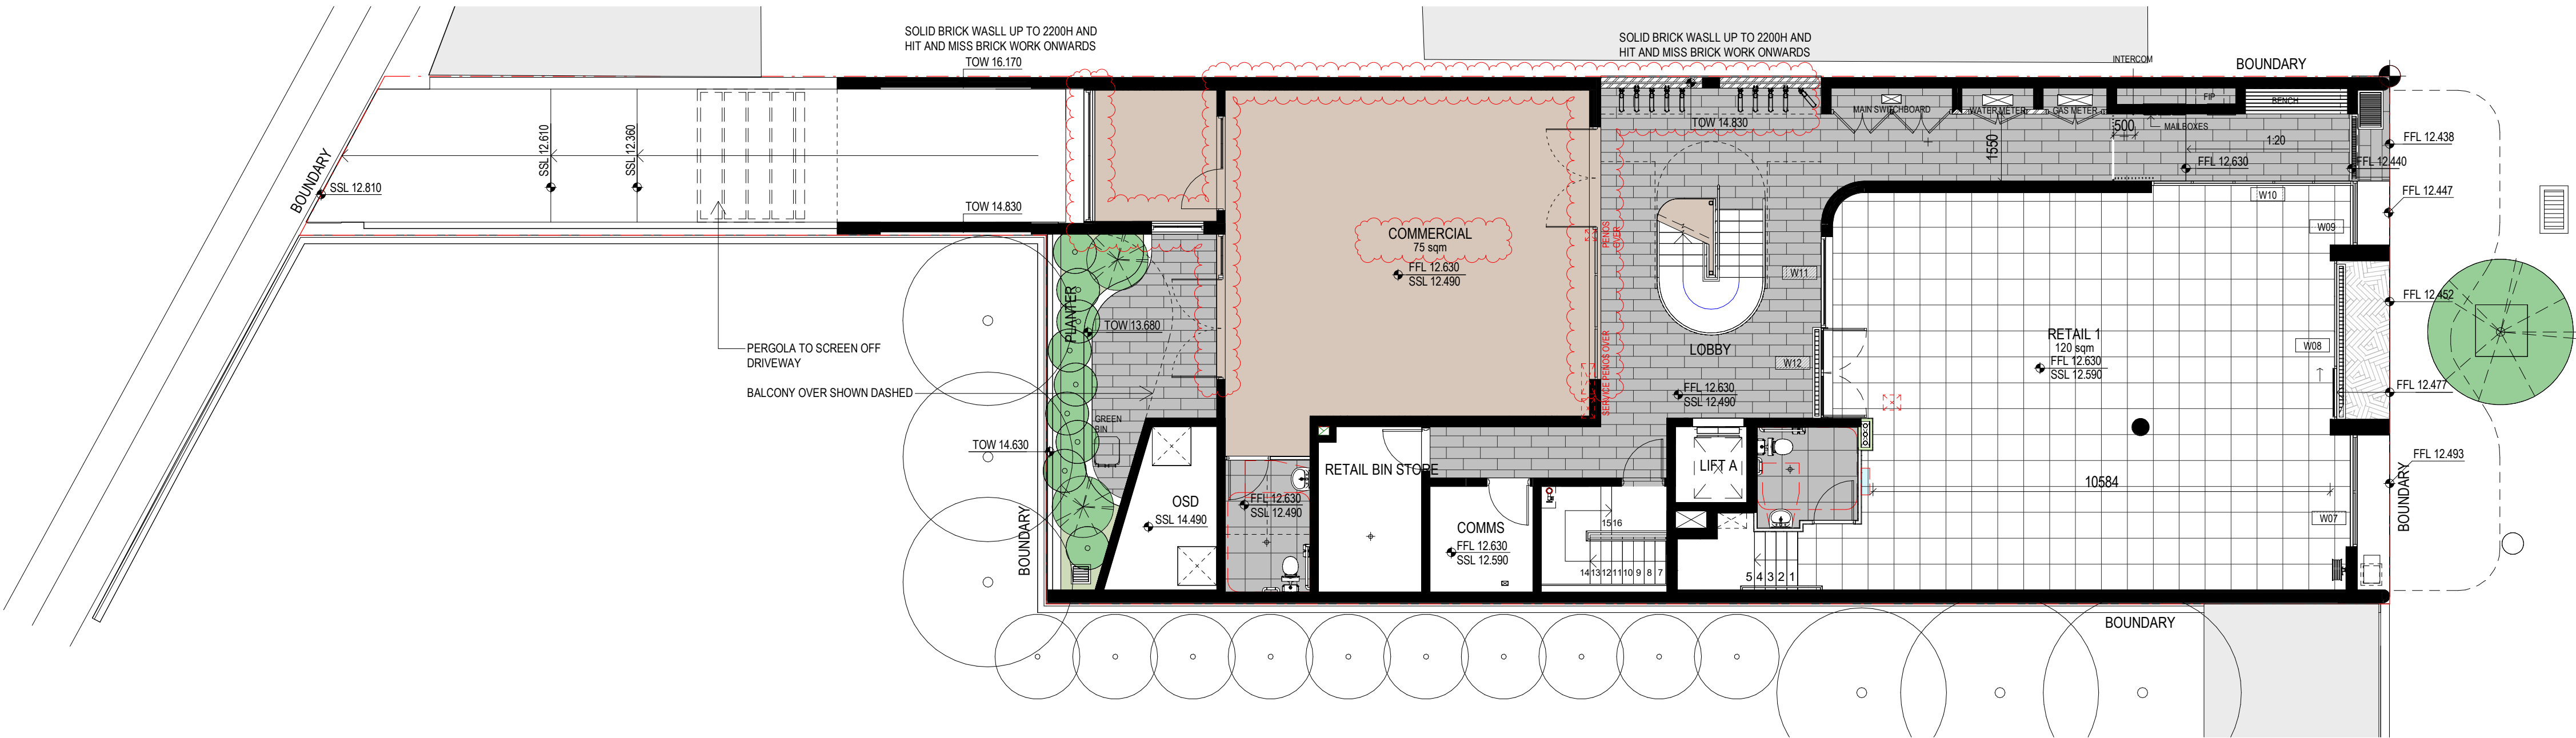

2 GROUND LEVEL

1 : 100

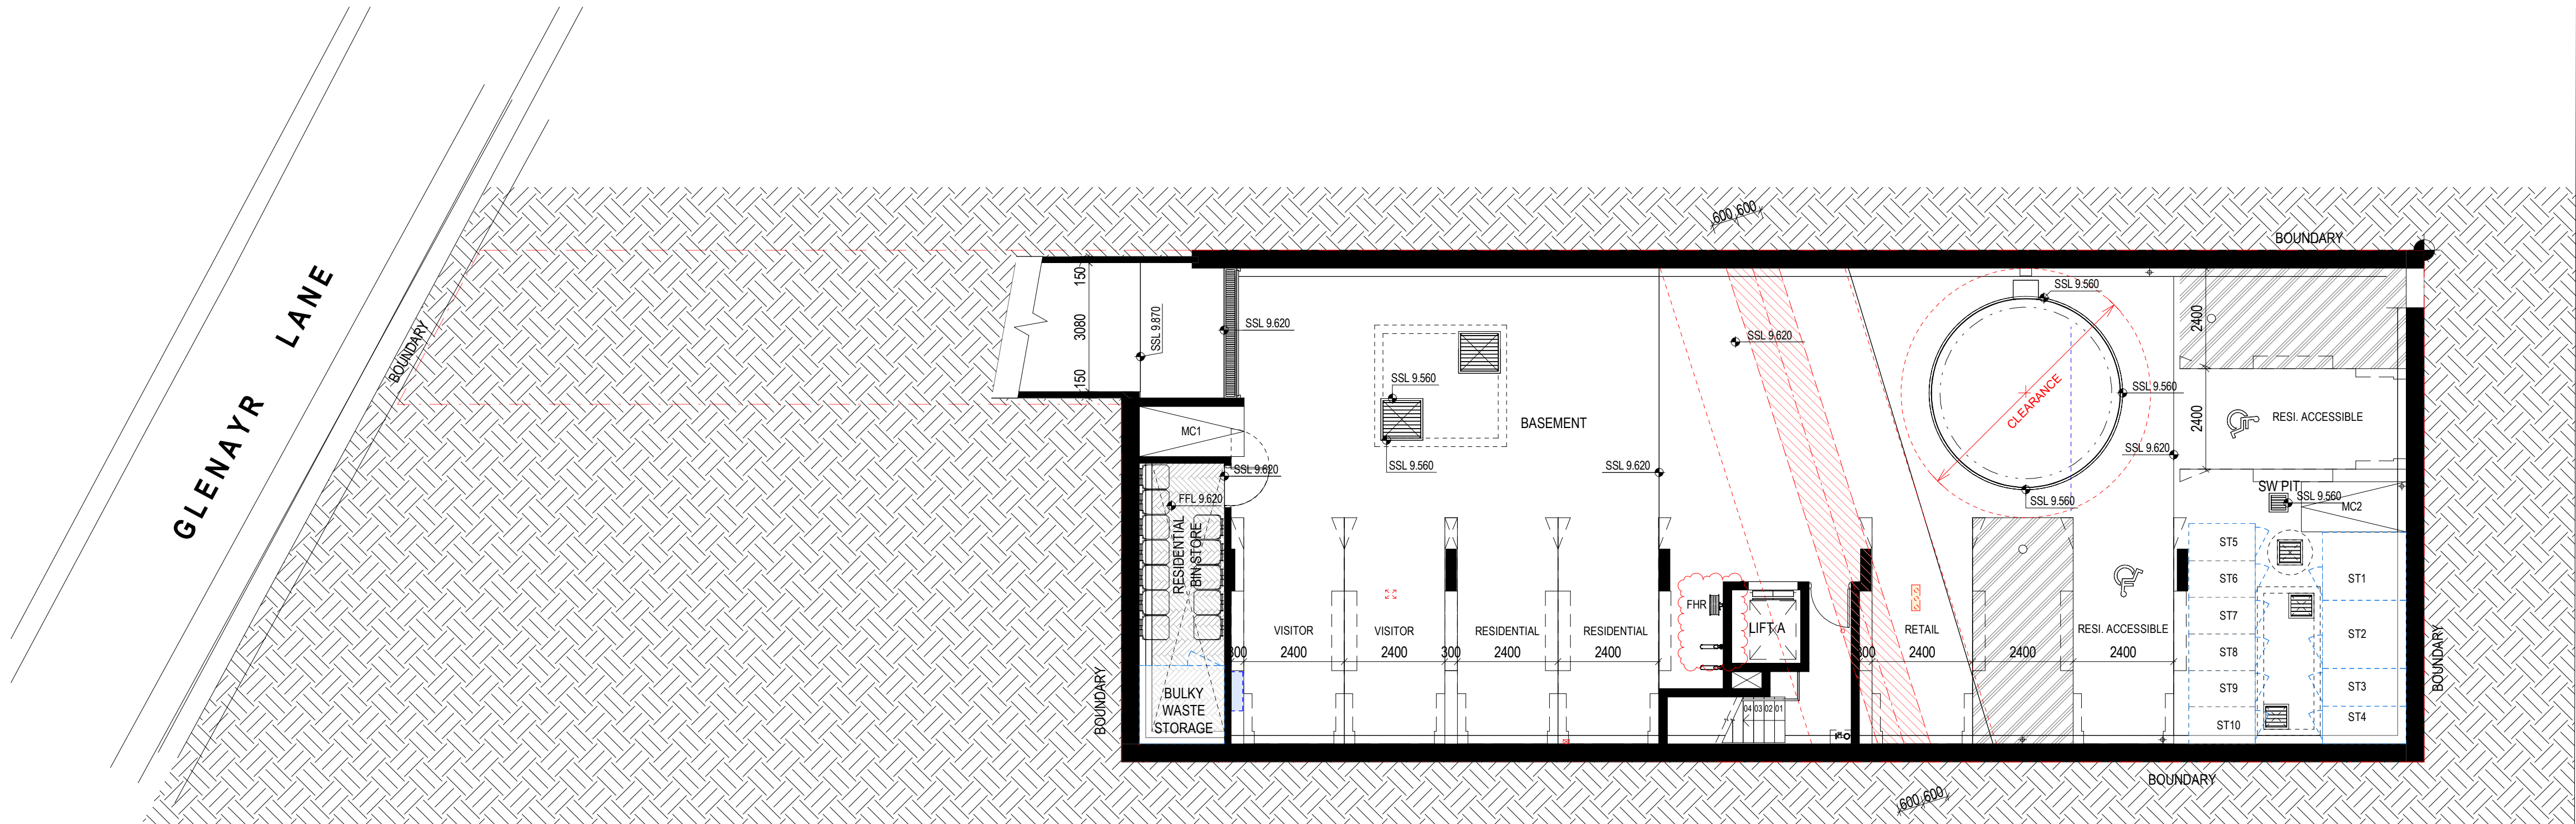

1 BASEMENT

1 : 100

REFERENCES

ANY VARIATIONS OR DEVIATIONS FROM APPROVED CONSTRUCTION DRAWINGS MUST BE REVIEWED AND APPROVED BY PCA OR NOMINATED CERTIFYING AUTHORITY.

DRAWINGS TO BE READ IN CONJUNCTION WITH BUT NOT LIMITED TO ALL STRUCTURAL ENGINEERS, STORMWATER ENGINEERS, LANDSCAPE ARCHITECTS, FIRE PROTECTION, ESSENTIAL ELECTRICAL SERVICES AND MECHANICAL SERVICES PLANS & OTHER ASSOCIATED PLANS & REPORTS

REFER TO CURRENT BASIX REPORT FOR ADDITIONAL REQUIREMENTS TO ONES NOTED ON PLANS

NOTES

ALL DIMENSIONS AND SETOUTS ARE TO BE VERIFIED ON SITE AND ALL OMISSIONS OR ANY DISCREPANCIES TO BE NOTIFIED TO THE ARCHITECT. FIGURED DIMENSIONS TO BE USED AT ALL TIME. **DO NOT SCALE** MEASUREMENTS OFF DRAWINGS.

LEGEND

LEVELS DEFINITIONS

- RL REDUCED LEVEL
- SSL STRUCTURAL SLAB LEVEL
- FFL FINISHED FLOOR LEVEL
- TOW TOP OF WALL
- TOK TOP OF KERB
- TOH TOP OF HOB
- TOP TOP OF PARAPET

ABBREVIATIONS

- B BOLLARD
- BO BALCONY OUTLET
- BP BICYCLE PARKING
- BV BOOSTER VALVE
- C COMMS CUPBOARD
- CPE CARPARK EXHAUST
- CPS CARPARK SUPPLY
- CJ CONDENSER UNIT
- DP DOWNPIPE
- DOF DRAINAGE OVERFLOW
- E ELECTRICAL
- FE FIRE EXTINGUISHER
- FH FIRE HYDRANT
- FHR FIRE HOSE REEL
- FIP FIRE INDICATOR PANEL
- FW FLOOR WASTE
- GC GARBAGE CHUTE
- GD GRATED DRAIN
- GE GARBAGE EXHAUST
- GP GRATED PIT
- GT GREASE TRAP
- H HYDRAULIC RISER
- HYD HYDRAULIC CUPBOARD
- KE KITCHEN EXHAUST
- M MECHANICAL RISER
- MSB MAIN SWITCH BOARD
- OF OVERFLOW
- PD PLANTER DRAIN OUTLET
- PS PRIVACY SCREENING
- R/E RETAIL EXHAUST
- RWO RAINWATER OUTLET
- SD SPOON DRAIN
- ST STORAGE
- TE TOILET EXHAUST
- TGSI TACTILE GROUND SURFACE INDICATOR
- WM WATER METER CUPBOARD

- R 22.11.2023 S4.55-3 SUBMISSION
- Q 17.02.2023 ISSUE FOR COUNCIL COND.
- P 25.01.2023 ISSUE FOR COUNCIL COND.

Rev.	Date	Description
Scale	m	1 2 4 6 8
0	1:100 at A1	1:200 at A3

Project Architect

DDA
CDARCHITECTS

LEVEL 2, 60 PARK STREET
SYDNEY NSW 2000
P: 02 9267 2000
W: www.cdarchitects.com.au

© Copyright

The copyright of this drawing together with any other documents prepared by channe design (CD) remains the property of CD. CD grants licence for the use of this document for the purpose for which it is intended. The licence is not transferable without permission from CD.

Nominated Architect: Lijana Ermilova 7887, ABN 24 243 205 327



Project

PROPOSED RESIDENTIAL FLAT BUILDING

97 GLENAYR
AVENUE, BONDI,
NSW 2026

Drawing Title

GENERAL ARRANGEMENT PLAN SERIES


BASEMENT & GROUND

S4.55-3 SUBMISSION

Job no.	Drawing no.	Rev.	
J23562C	S455_101	R	
Drawn by	Checked by	Approved by	Date
HS	LE	LE	OCT. 2023


S4.55-3 PROPOSED LIST OF MODIFICATIONS

1. HEIGHT OF SOLID BRICK WALL IN LOBBY INCREASED TO 2200mm (FROM 2000mm) TO ACCOMODATE WALL MOUNTED BIKE RACKS

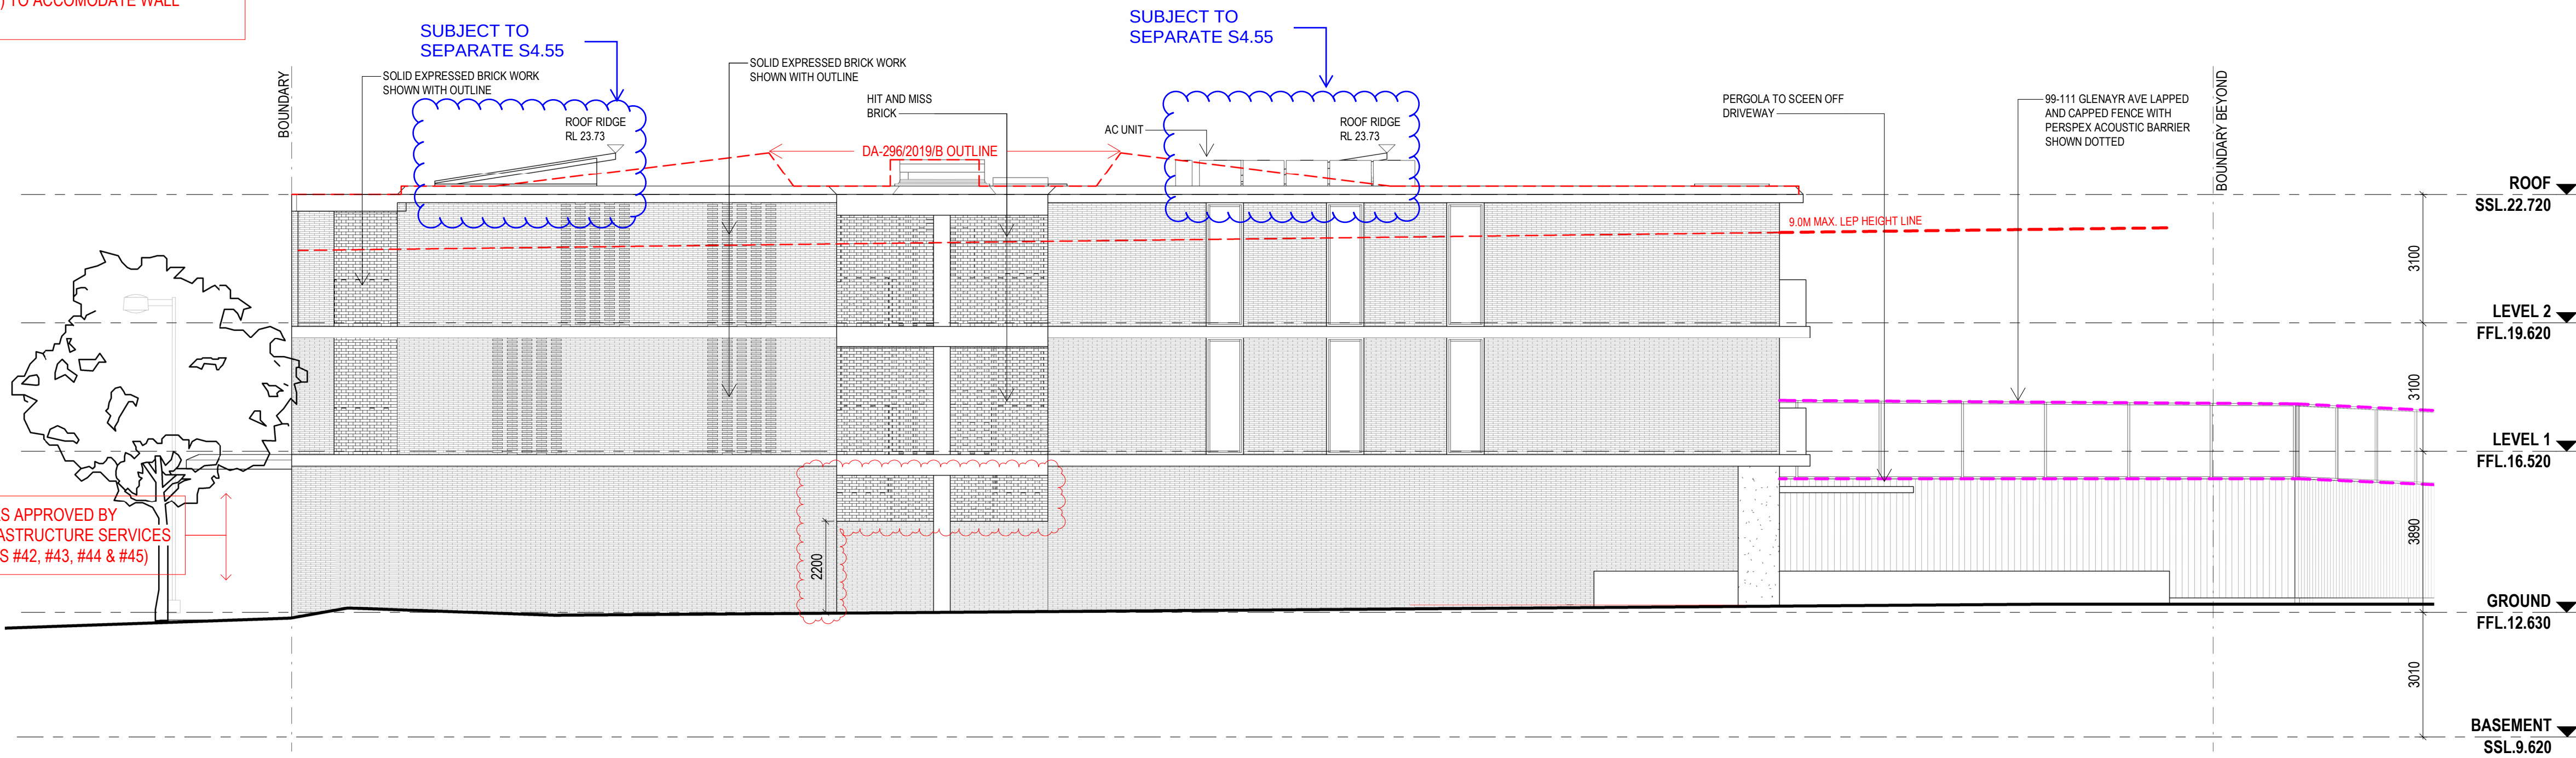

01 ELEVATION - NORTH

1:100

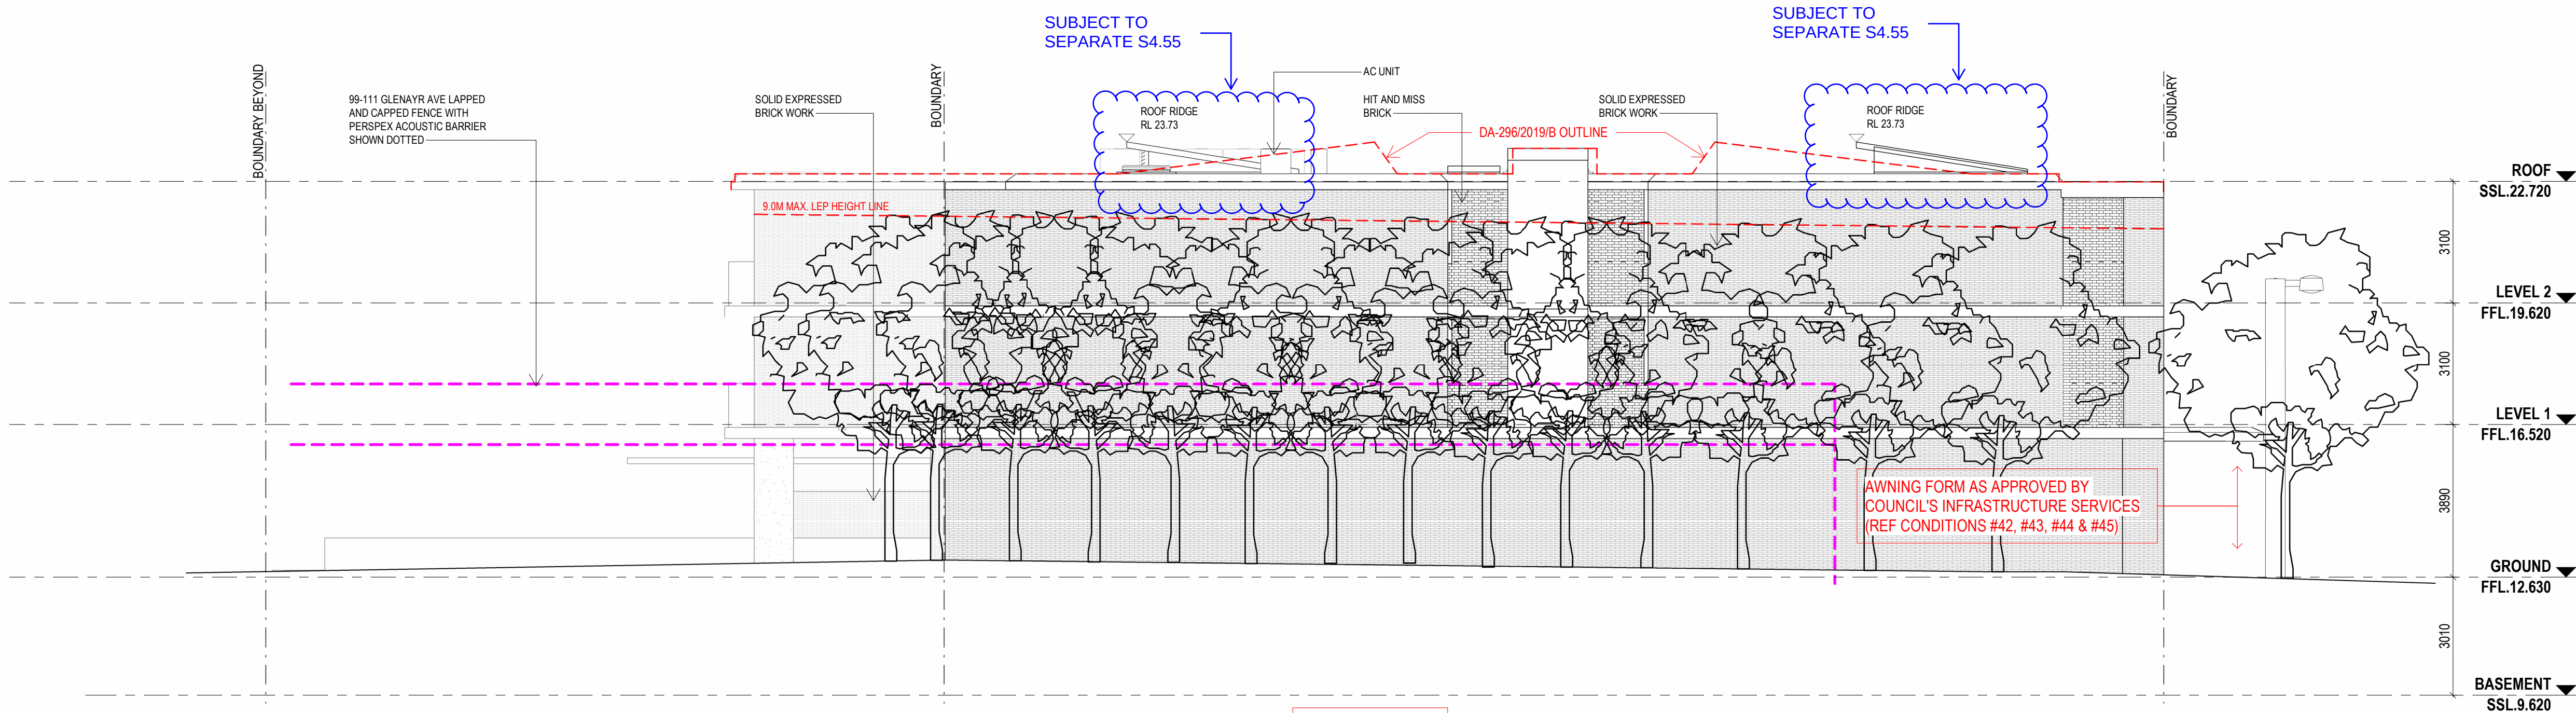

02 ELEVATION - SOUTH

1:100

NO CHANGE

NOTE:
ORIGINAL DESIGN BY PBD ARCHITECTS
APPLICATION NO: DA-296/2019/B
DATE: 30/11/2022

REFERENCES

ANY VARIATIONS OR DEVIATIONS FROM APPROVED CONSTRUCTION DRAWINGS MUST BE REVIEWED AND APPROVED BY PCA OR NOMINATED CERTIFYING AUTHORITY.

DRAWINGS TO BE READ IN CONJUNCTION WITH BUT NOT LIMITED TO ALL STRUCTURAL ENGINEERS, STORMWATER ENGINEERS, LANDSCAPE ARCHITECTS, FIRE PROTECTION, ESSENTIAL ELECTRICAL SERVICES AND MECHANICAL SERVICES PLANS & OTHER ASSOCIATED PLANS & REPORTS

REFER TO CURRENT BASIX REPORT FOR ADDITIONAL REQUIREMENTS TO ONES NOTED ON PLANS

NOTES

ALL DIMENSIONS AND SETOUTS ARE TO BE VERIFIED ON SITE AND ALL OMISSIONS OR ANY DISCREPANCIES TO BE NOTIFIED TO THE ARCHITECT. FIGURED DIMENSIONS TO BE USED AT ALL TIME. **DO NOT SCALE** MEASUREMENTS OFF DRAWINGS.

MATERIAL LEGEND...

AWD	ALUMINIUM FRAME WINDOWS & DOORS - DULUX POWDERCOAT FINISH MONUMENT
BR1	FACE BRICK WORK
BR2	HIT & MISS BRICK WORK
BT1	BRICK TILE
BT2	BRICK TILE STACK BOND
BT3	EXPRESSED BRICK TILE FINISH
CG	CLEAR GLASS
OC1	EXPOSED CONCRETE FINISH
OG	OBSCURED GLASS

N	22.11.2023	S4.55-3 SUBMISSION
M	22.11.2023	S4.55-3 SUBMISSION
Rev.	Date	Description
Scale	m	0 1 2 4 6 8
		1:100 at A1 1:200 at A3

Project Architect
DDA
CDARCHITECTS
LEVEL 2, 60 PARK STREET
SYDNEY NSW 2000
P: 02 9267 2000
W: www.cdarchitects.com.au
© Copyright
The copyright of this drawing together with any other documents prepared by charnie design (CD) remains the property of CD. CD grants licence for the use of this document for the purpose for which it is intended. The licence is not transferable without permission from CD.
Nominated Architect: Lijana Ermilova 7887, ABN 24 243 205 327



Project
PROPOSED RESIDENTIAL FLAT BUILDING

97 GLENAYR AVENUE, BONDI, NSW 2026

Drawing Title
GENERAL ARRANGEMENT ELEVATION SERIES
NORTH & SOUTH ELEVATION

S4.55-3 SUBMISSION		
Job no.	Drawing no.	Rev.
J23562C	S455_200	N
Drawn by	Checked by	Approved by
HS	LE	LE
		Date
		OCT. 2023

S4.55-3 PROPOSED LIST OF MODIFICATIONS

- RETAIL BREAKOUT SPACE CHANGED REALLOCATED INTO COMMERCIAL OFFICE
- ADDITIONAL GLAZING ADDED TO NEWLY INTRODUCED AND COMMERCIAL OFFICE
- 10 BIKE RACKS RELOCATED ON GROUND FLOOR
- HEIGHT OF SOLID BRICK WALL IN LOBBY INCREASED TO 2200mm (FROM 2000mm) TO ACCOMODATE WALL MOUNTED BIKE RACK

REFERENCES


ANY VARIATIONS OR DEVIATIONS FROM APPROVED CONSTRUCTION DRAWINGS MUST BE REVIEWED AND APPROVED BY PCA OR NOMINATED CERTIFYING AUTHORITY.

DRAWINGS TO BE READ IN CONJUNCTION WITH BUT NOT LIMITED TO ALL STRUCTURAL ENGINEERS, STORMWATER ENGINEERS, LANDSCAPE ARCHITECTS, FIRE PROTECTION, ESSENTIAL ELECTRICAL SERVICES AND MECHANICAL SERVICES PLANS & OTHER ASSOCIATED PLANS & REPORTS

REFER TO CURRENT BASIX REPORT FOR ADDITIONAL REQUIREMENTS TO ONES NOTED ON PLANS


NOTES

ALL DIMENSIONS AND SETOUTS ARE TO BE VERIFIED ON SITE AND ALL OMISSIONS OR ANY DISCREPANCIES TO BE NOTIFIED TO THE ARCHITECT. FIGURED DIMENSIONS TO BE USED AT ALL TIME. **DO NOT SCALE** MEASUREMENTS OFF DRAWINGS.

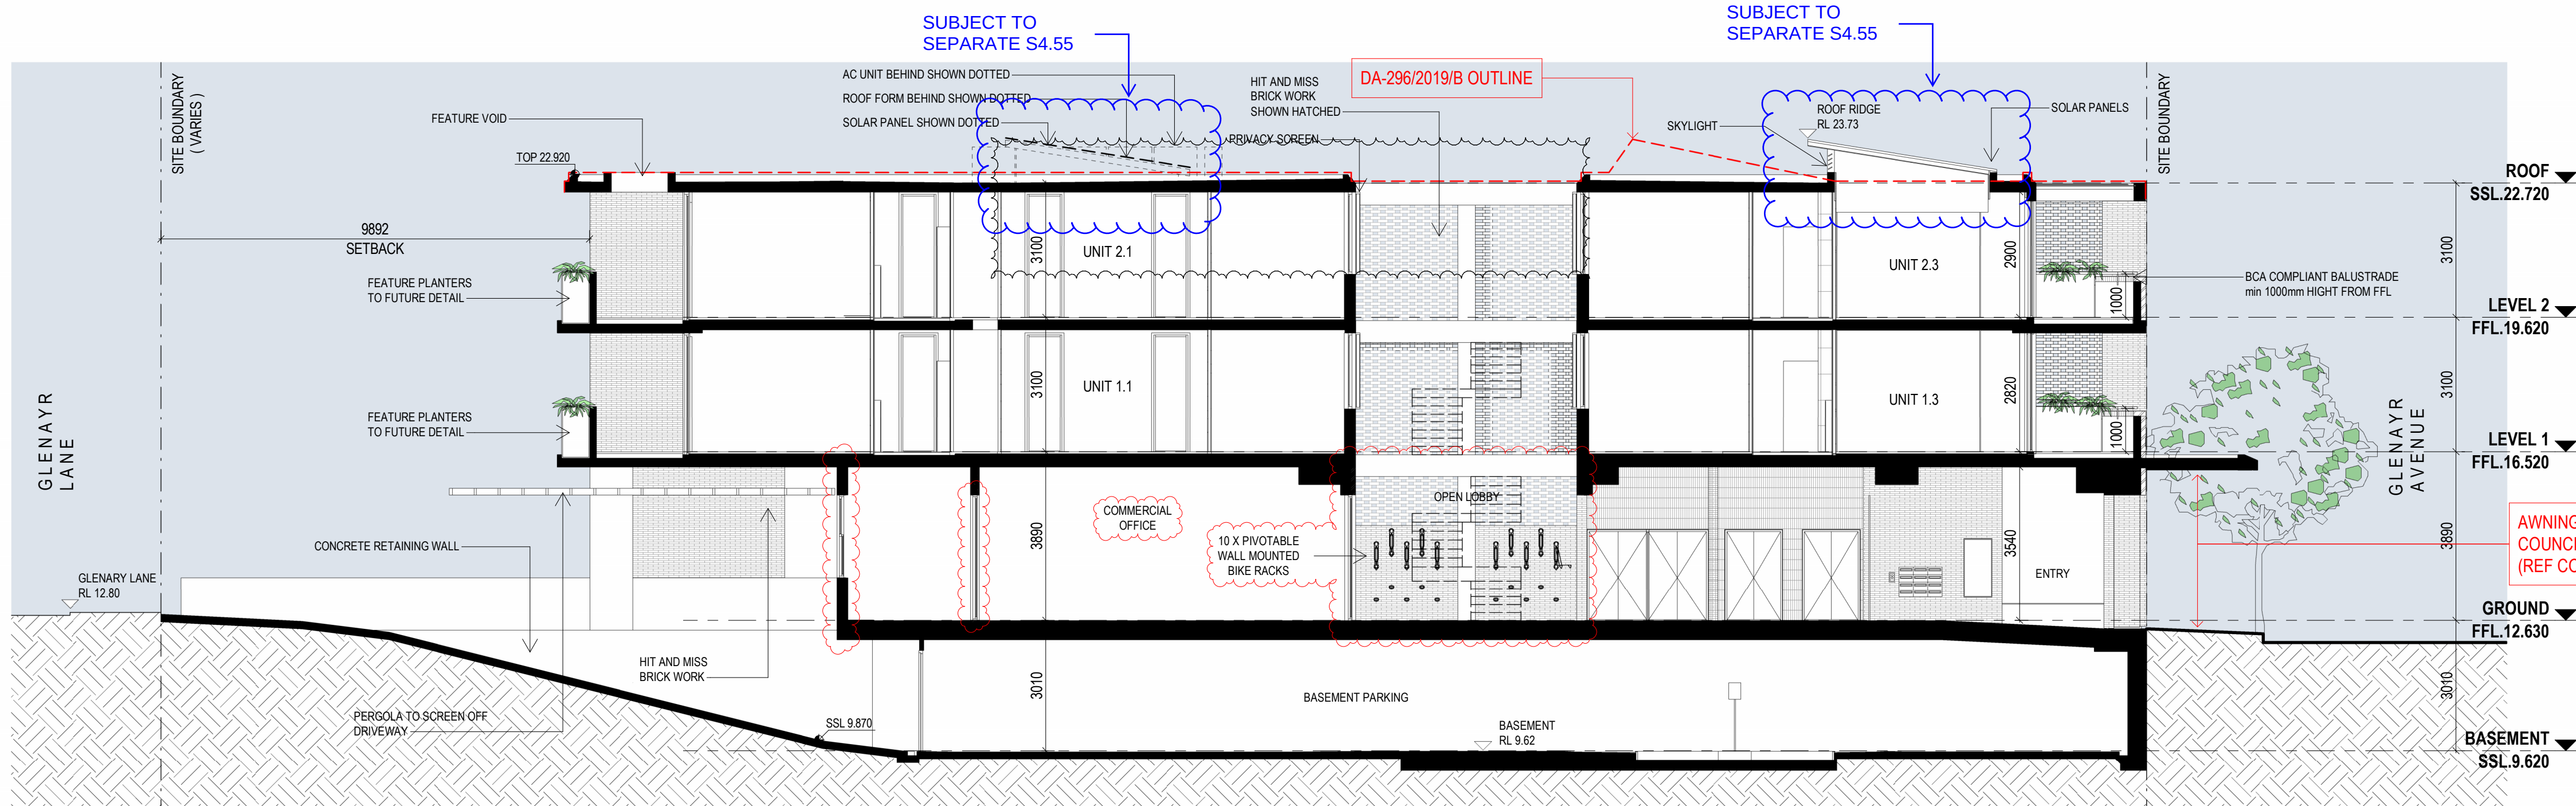

01 SECTION - A

1:100

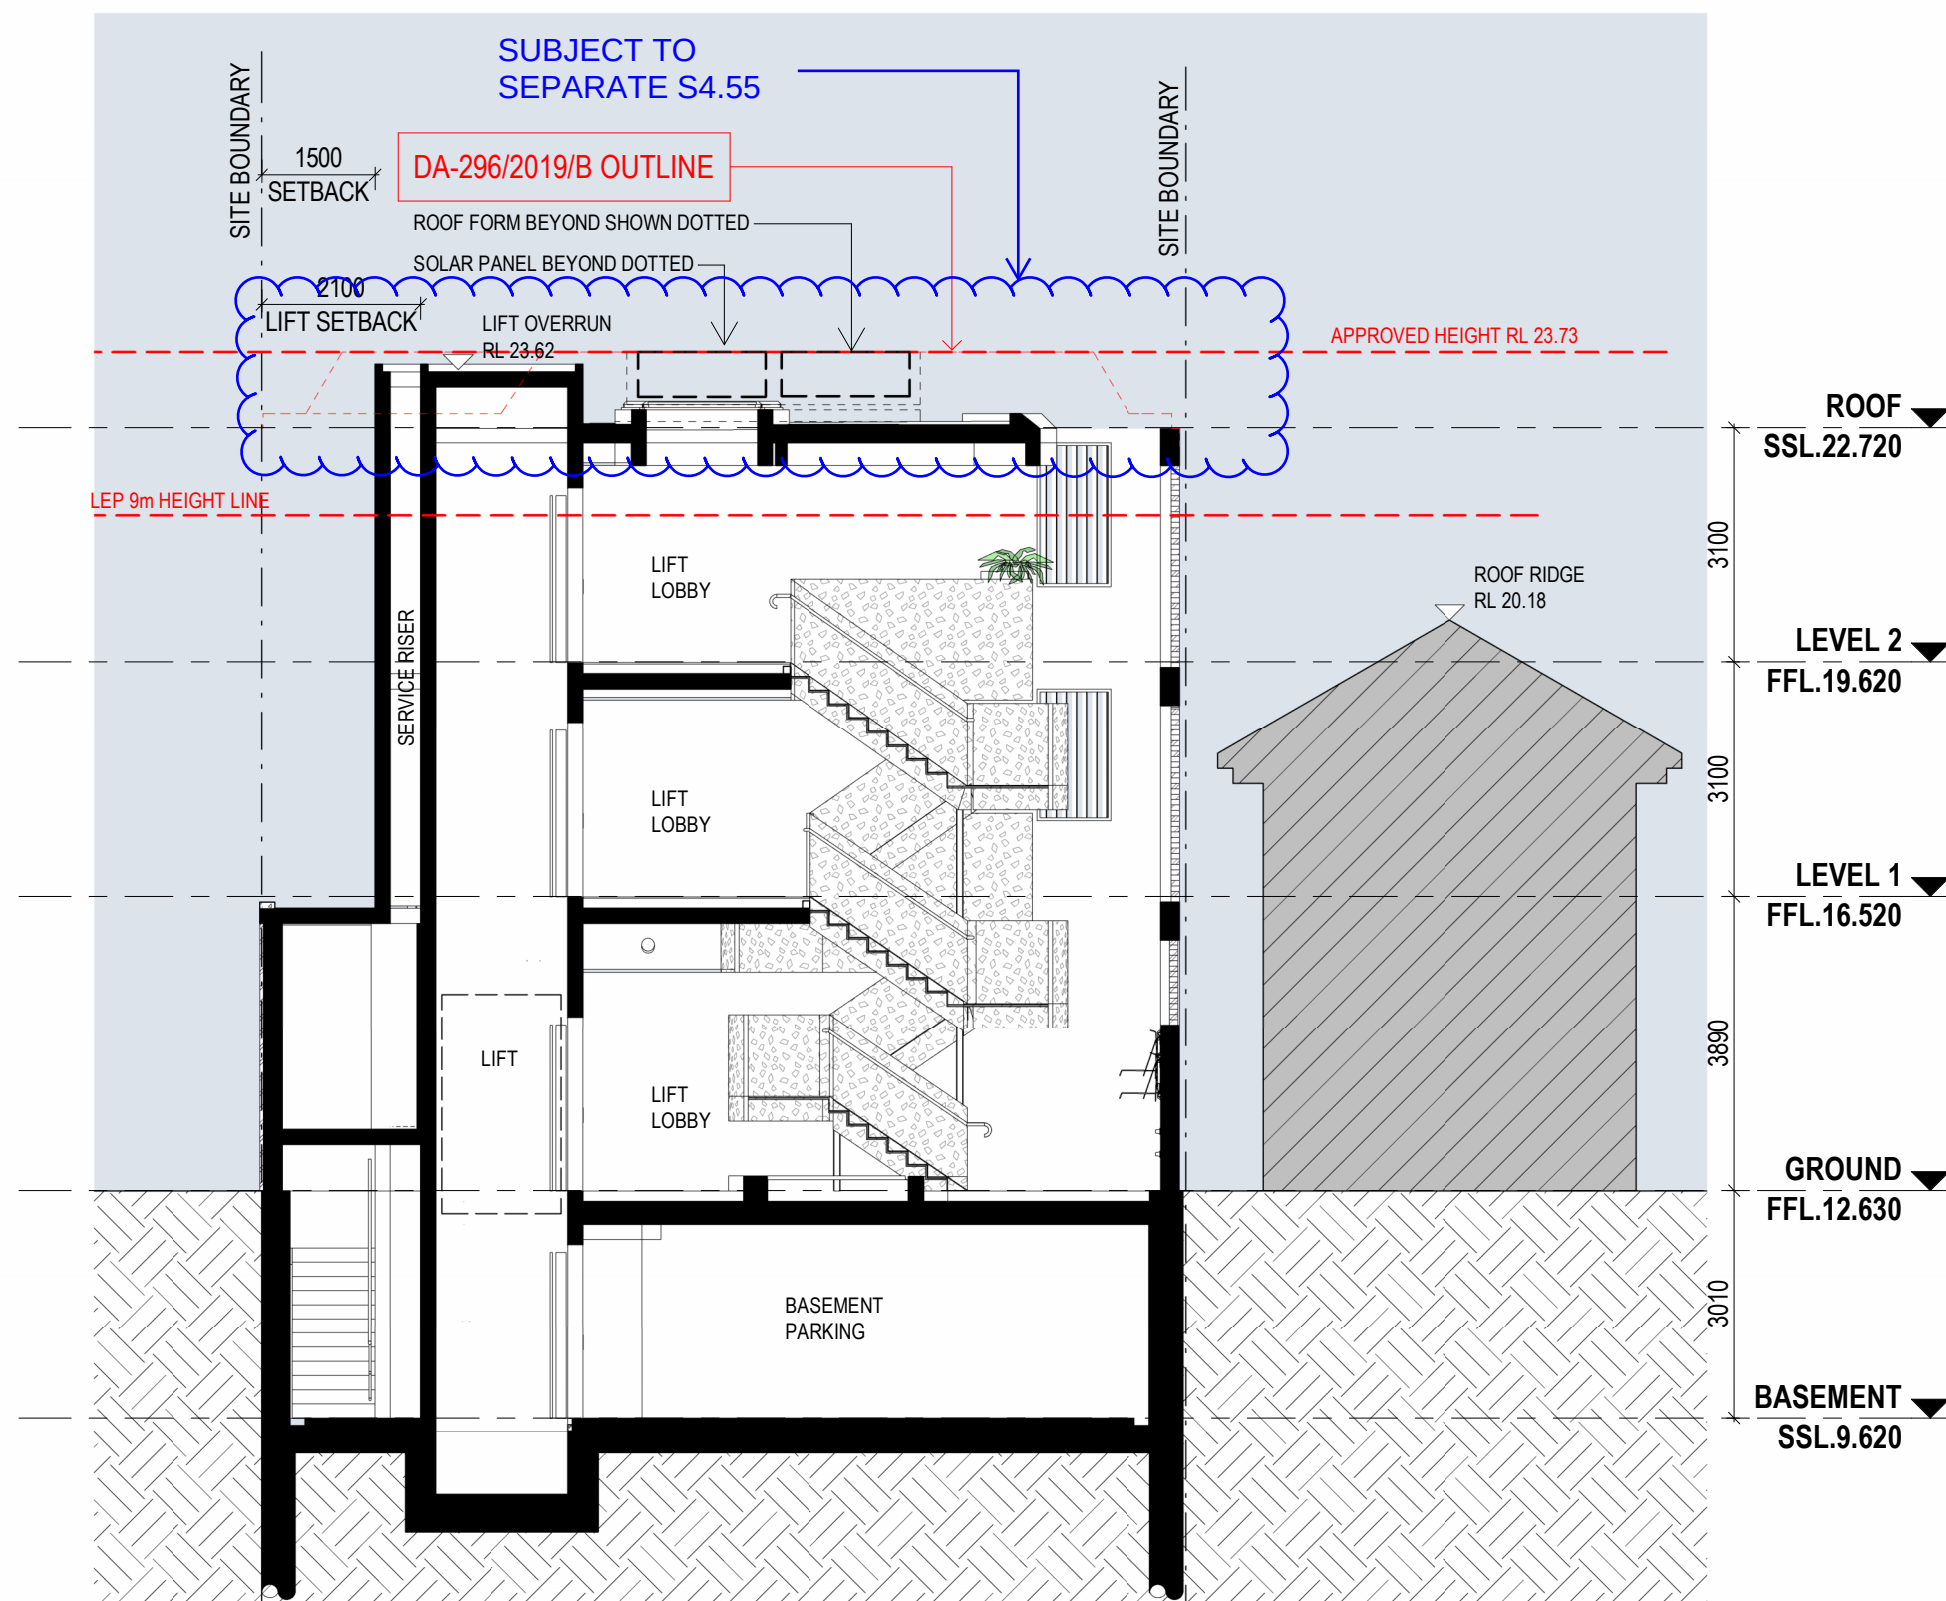

NO CHANGE

02 SECTION - B

1:100

Rev.	Date	Description
O	22.11.2023	S4.55-3 SUBMISSION
N	22.11.2023	S4.55-3 SUBMISSION

Scale
m 0 1 2 4 6 8
1:100 at A1 1:200 at A3

Project Architect
DDA
CDARCHITECTS
LEVEL 2, 60 PARK STREET
SYDNEY NSW 2000
P: 02 9267 2000
W: www.cdarchitects.com.au
© Copyright
The copyright of this drawing together with any other documents prepared by charnie design (CD) remains the property of CD. CD grants licence for the use of this document for the purpose for which it is intended. The licence is not transferable without permission from CD.
Nominated Architect: Lijana Ermilova 7887, ABN 24 243 205 327



Project

PROPOSED RESIDENTIAL FLAT BUILDING

97 GLENAYR AVENUE, BONDI, NSW 2026


Drawing Title
**GENERAL ARRANGEMENT SECTION SERIES
SECTION 01**

S4.55-3 SUBMISSION


Job no.	Drawing no.	Rev.
---------	-------------	------

J23562C	S455_300	O
---------	----------	---


Drawn by	Checked by	Approved by	Date
HS	LE	LE	OCT. 2023

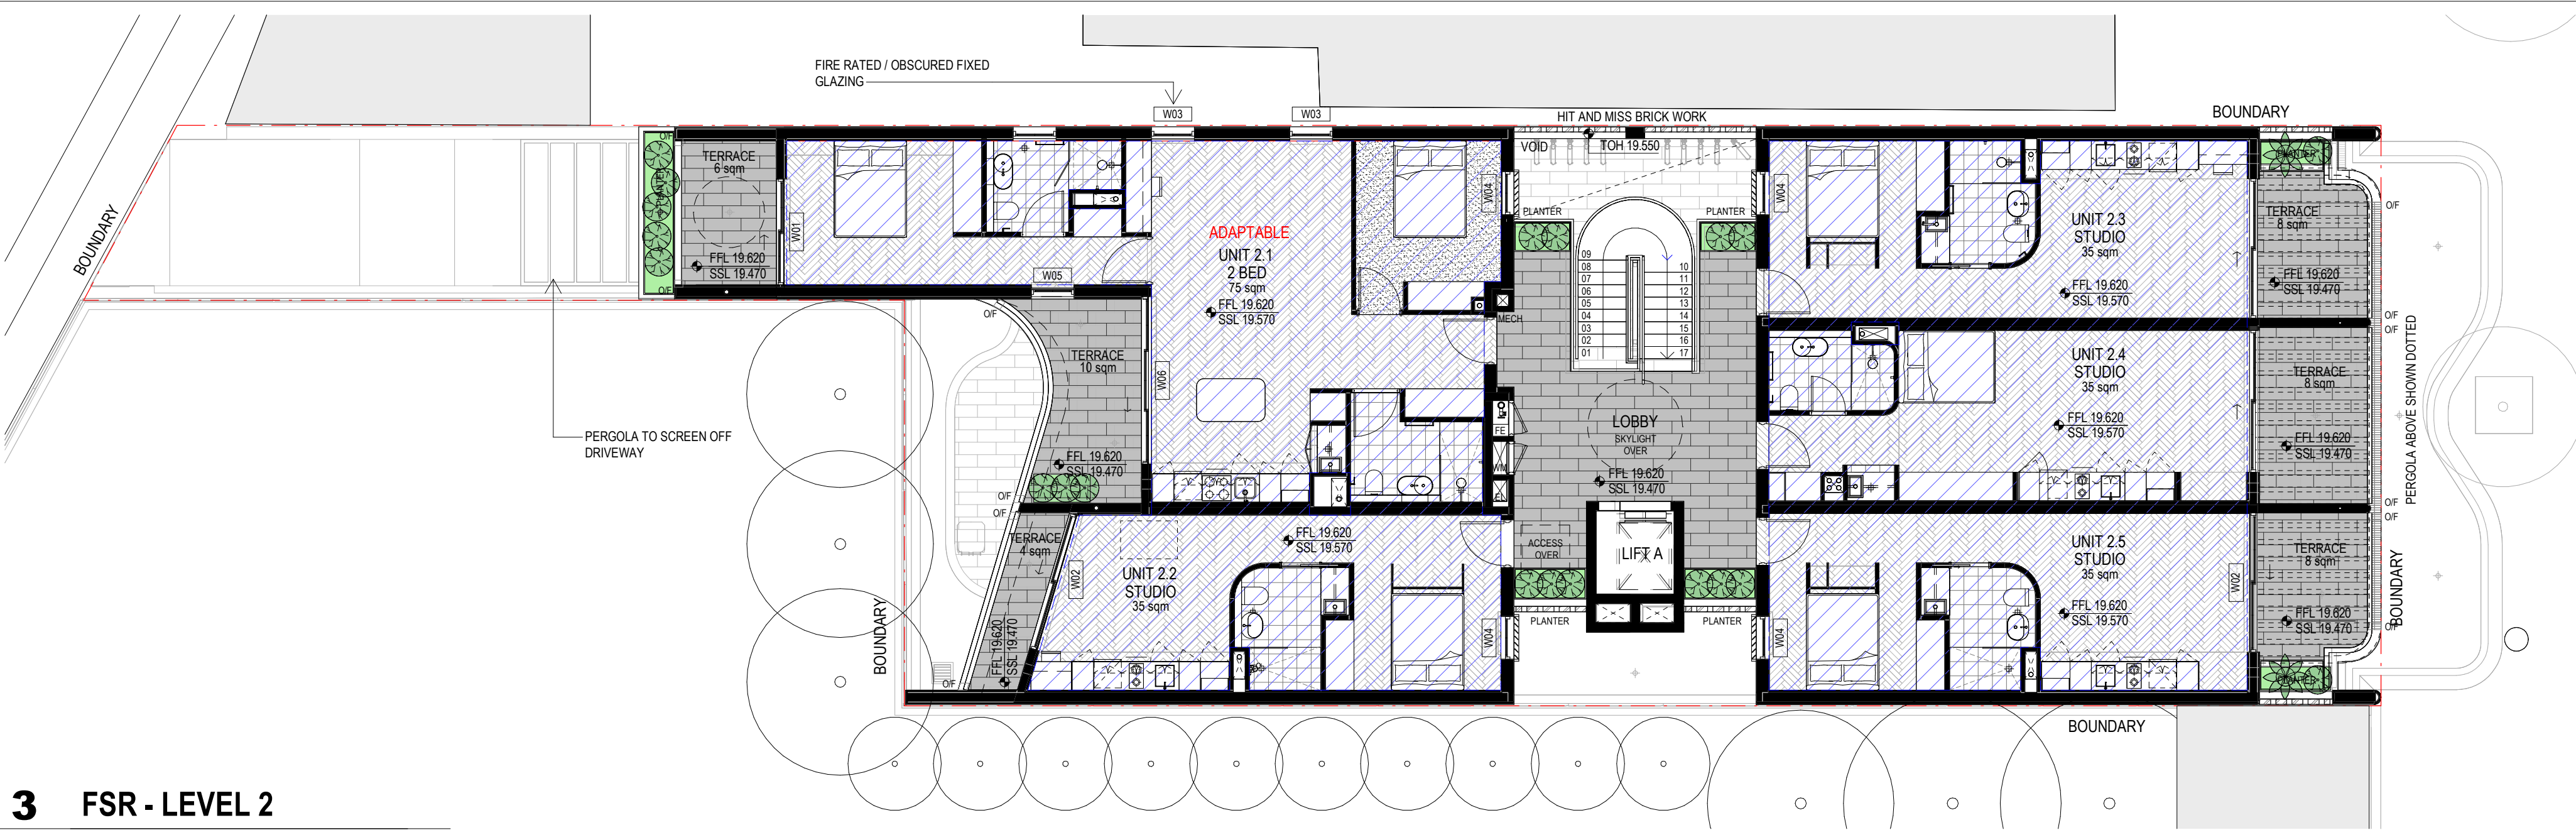

3 FSR - LEVEL 2

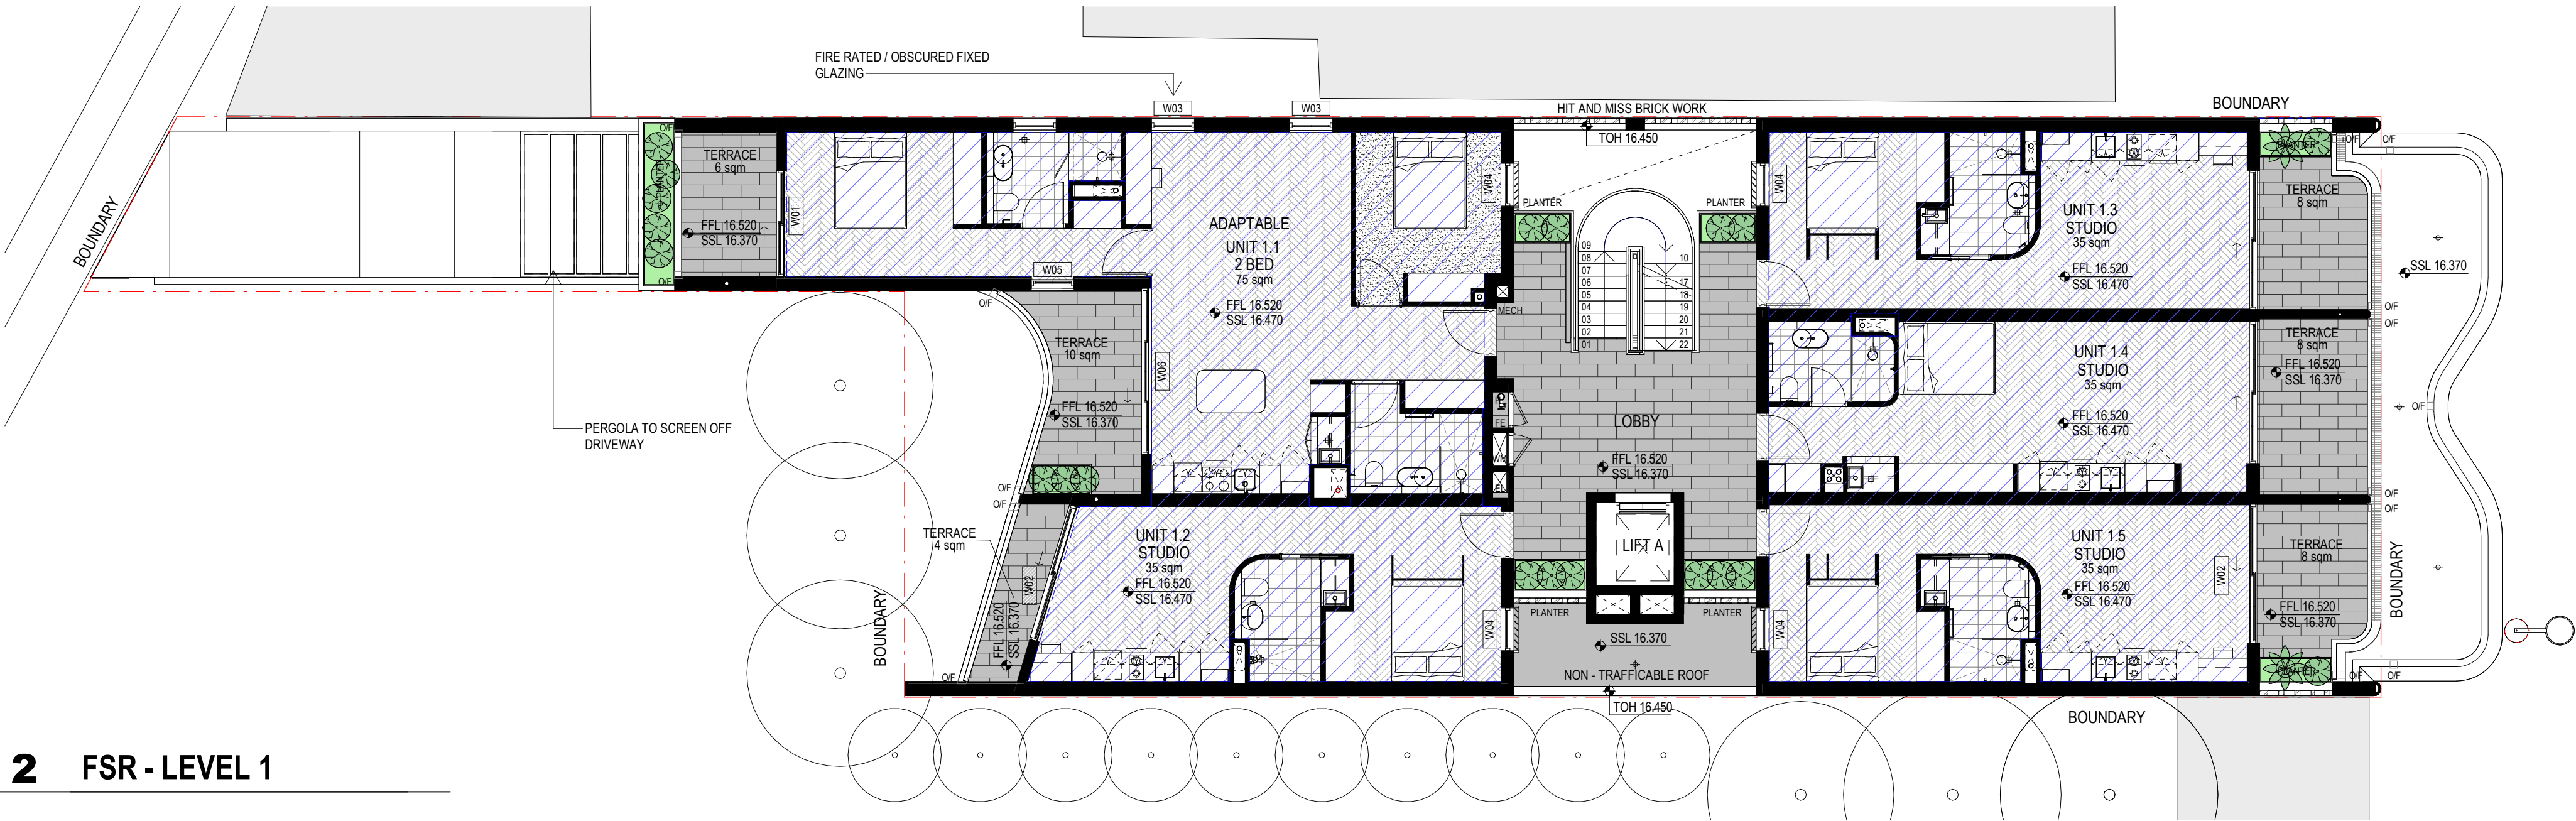

2 FSR - LEVEL 1

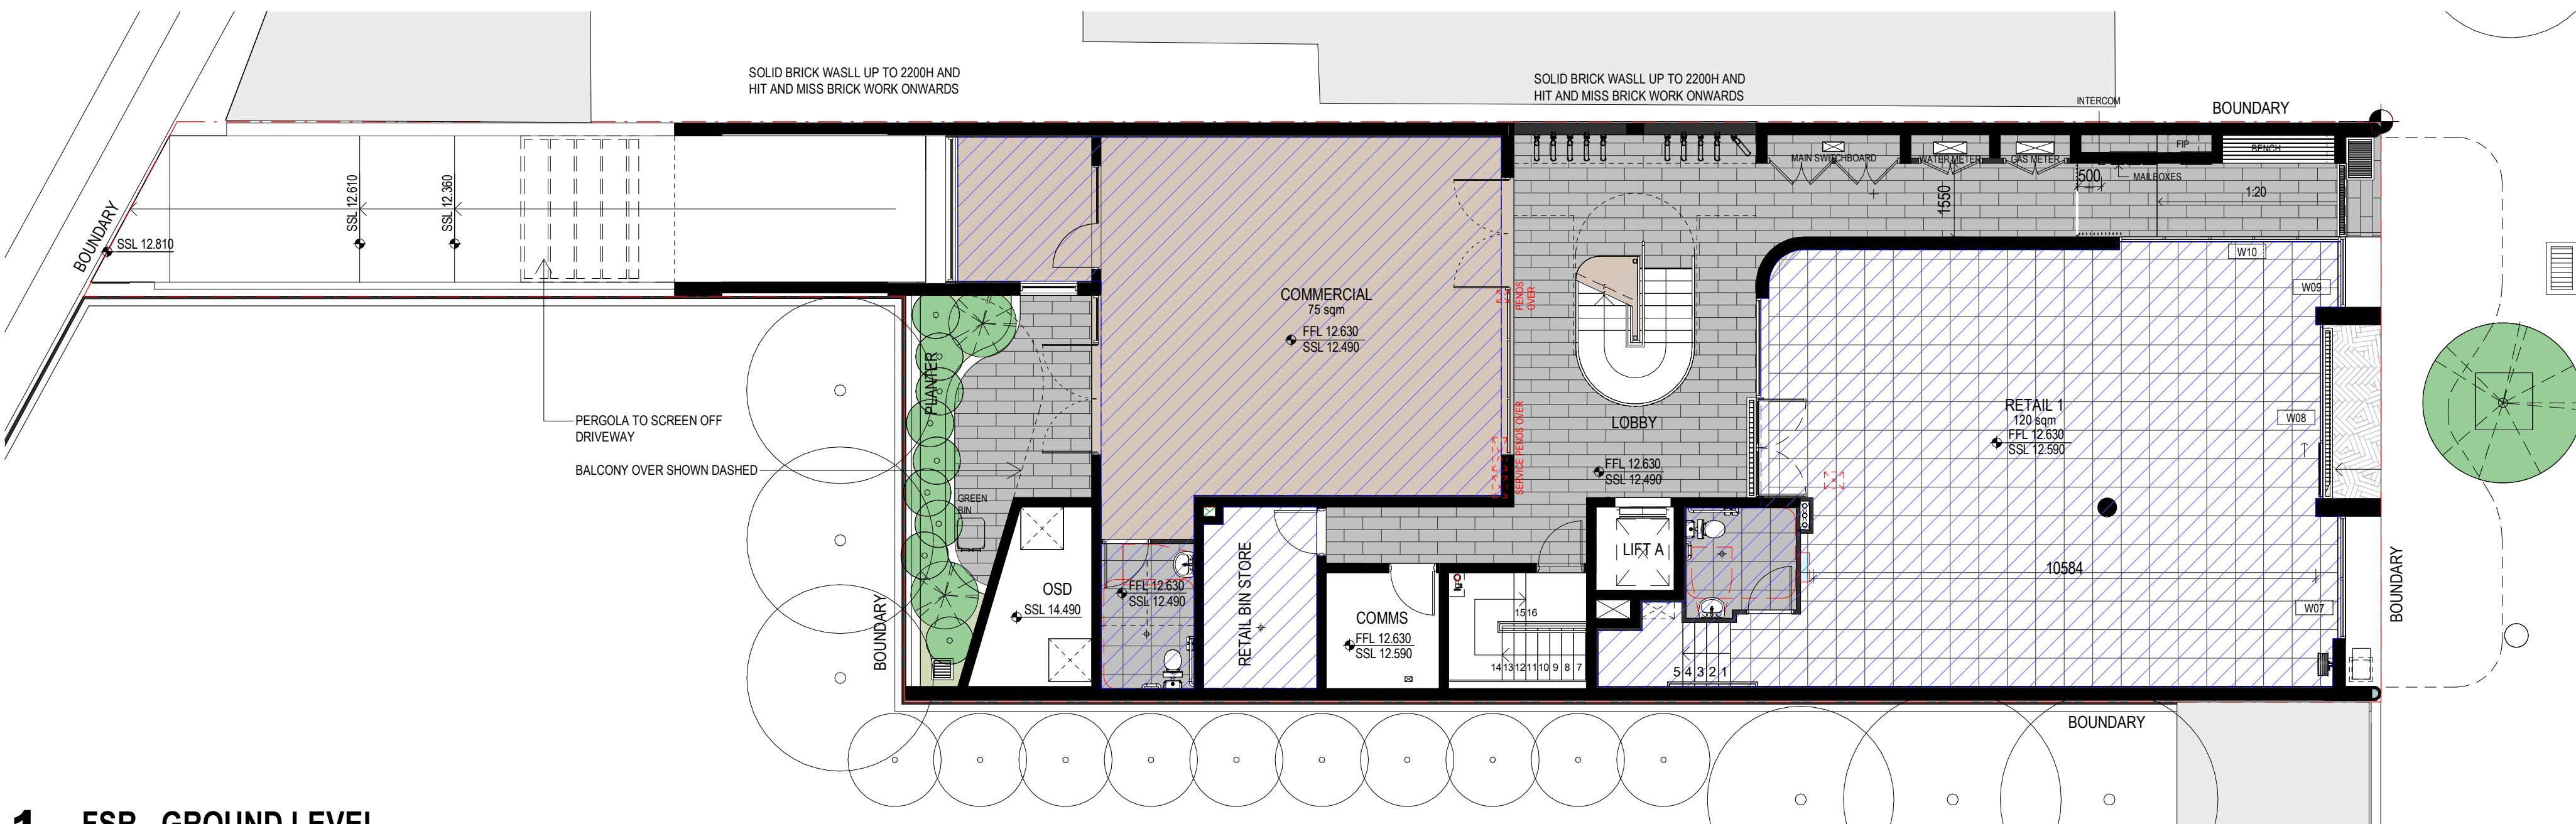

1 FSR - GROUND LEVEL

S4.55-3 PROPOSED LIST OF MODIFICATIONS

- FSR ADJUSTED WITH RE-ALLOCATION OF COMMERCIAL

NOTE:
ORIGINAL DESIGN BY PBD ARCHITECTS
APPLICATION NO: DA-296/2019/B
DATE: 30/11/2022

REFERENCES

ANY VARIATIONS OR DEVIATIONS FROM APPROVED CONSTRUCTION DRAWINGS MUST BE REVIEWED AND APPROVED BY PCA OR NOMINATED CERTIFYING AUTHORITY.

DRAWINGS TO BE READ IN CONJUNCTION WITH BUT NOT LIMITED TO ALL STRUCTURAL ENGINEERS, STORMWATER ENGINEERS, LANDSCAPE ARCHITECTS, FIRE PROTECTION, ESSENTIAL ELECTRICAL SERVICES AND MECHANICAL SERVICES PLANS & OTHER ASSOCIATED PLANS & REPORTS

REFER TO CURRENT BASIX REPORT FOR ADDITIONAL REQUIREMENTS TO ONES NOTED ON PLANS

NOTES

ALL DIMENSIONS AND SETOUTS ARE TO BE VERIFIED ON SITE AND ALL OMISSIONS OR ANY DISCREPANCIES TO BE NOTIFIED TO THE ARCHITECT. FIGURED DIMENSIONS TO BE USED AT ALL TIME. **DO NOT SCALE** MEASUREMENTS OFF DRAWINGS.

M 22.11.2023 S4.55-3 SUBMISSION

Rev. Date Description

Scale
m 1 2 4 6 8
0 1:100 at A1 1:200 at A3

Project Architect

DDA
CDARCHITECTS

LEVEL 2, 60 PARK STREET
SYDNEY NSW 2000
P: 02 9267 2000
W: www.cdarchitects.com.au

© Copyright

The copyright of this drawing together with any other documents prepared by charnie design (CD) remains the property of CD. CD grants licence for the use of this document for the purpose for which it is intended. The licence is not transferable without permission from CD.

Nominated Architect: Lijana Ermilova 7887, ABN 24 243 205 327

Member
Australian
Institute of
Architects

Project

PROPOSED RESIDENTIAL FLAT BUILDING

97 GLENAYR
AVENUE, BONDI,
NSW 2026

Drawing Title

FSR CALCULATIONS

S4.55-3 SUBMISSION

Job no. Drawing no. Rev.

J23562C S455_500 M

Drawn by Checked by Approved by Date
HS LE LE OCT. 2023

FSR CALCULATIONS

SITE AREA: 439.9m²
PERMISSIBLE FSR: 1:1
APPROVED DA GFA: 583.59m²
APPROVED DA FSR: 1.32:1

GROUND: 208.8m²


FIRST FLOOR: 226.9m²

NO CHANGE
SECOND FLOOR: 226.9m²
NO CHANGE

TOTAL PROPOSED GFA: 662.6m²

PROPOSED FSR: 1:1.5

LEGEND

  GROSS FLOOR AREA
 ENCLOSED AREA