


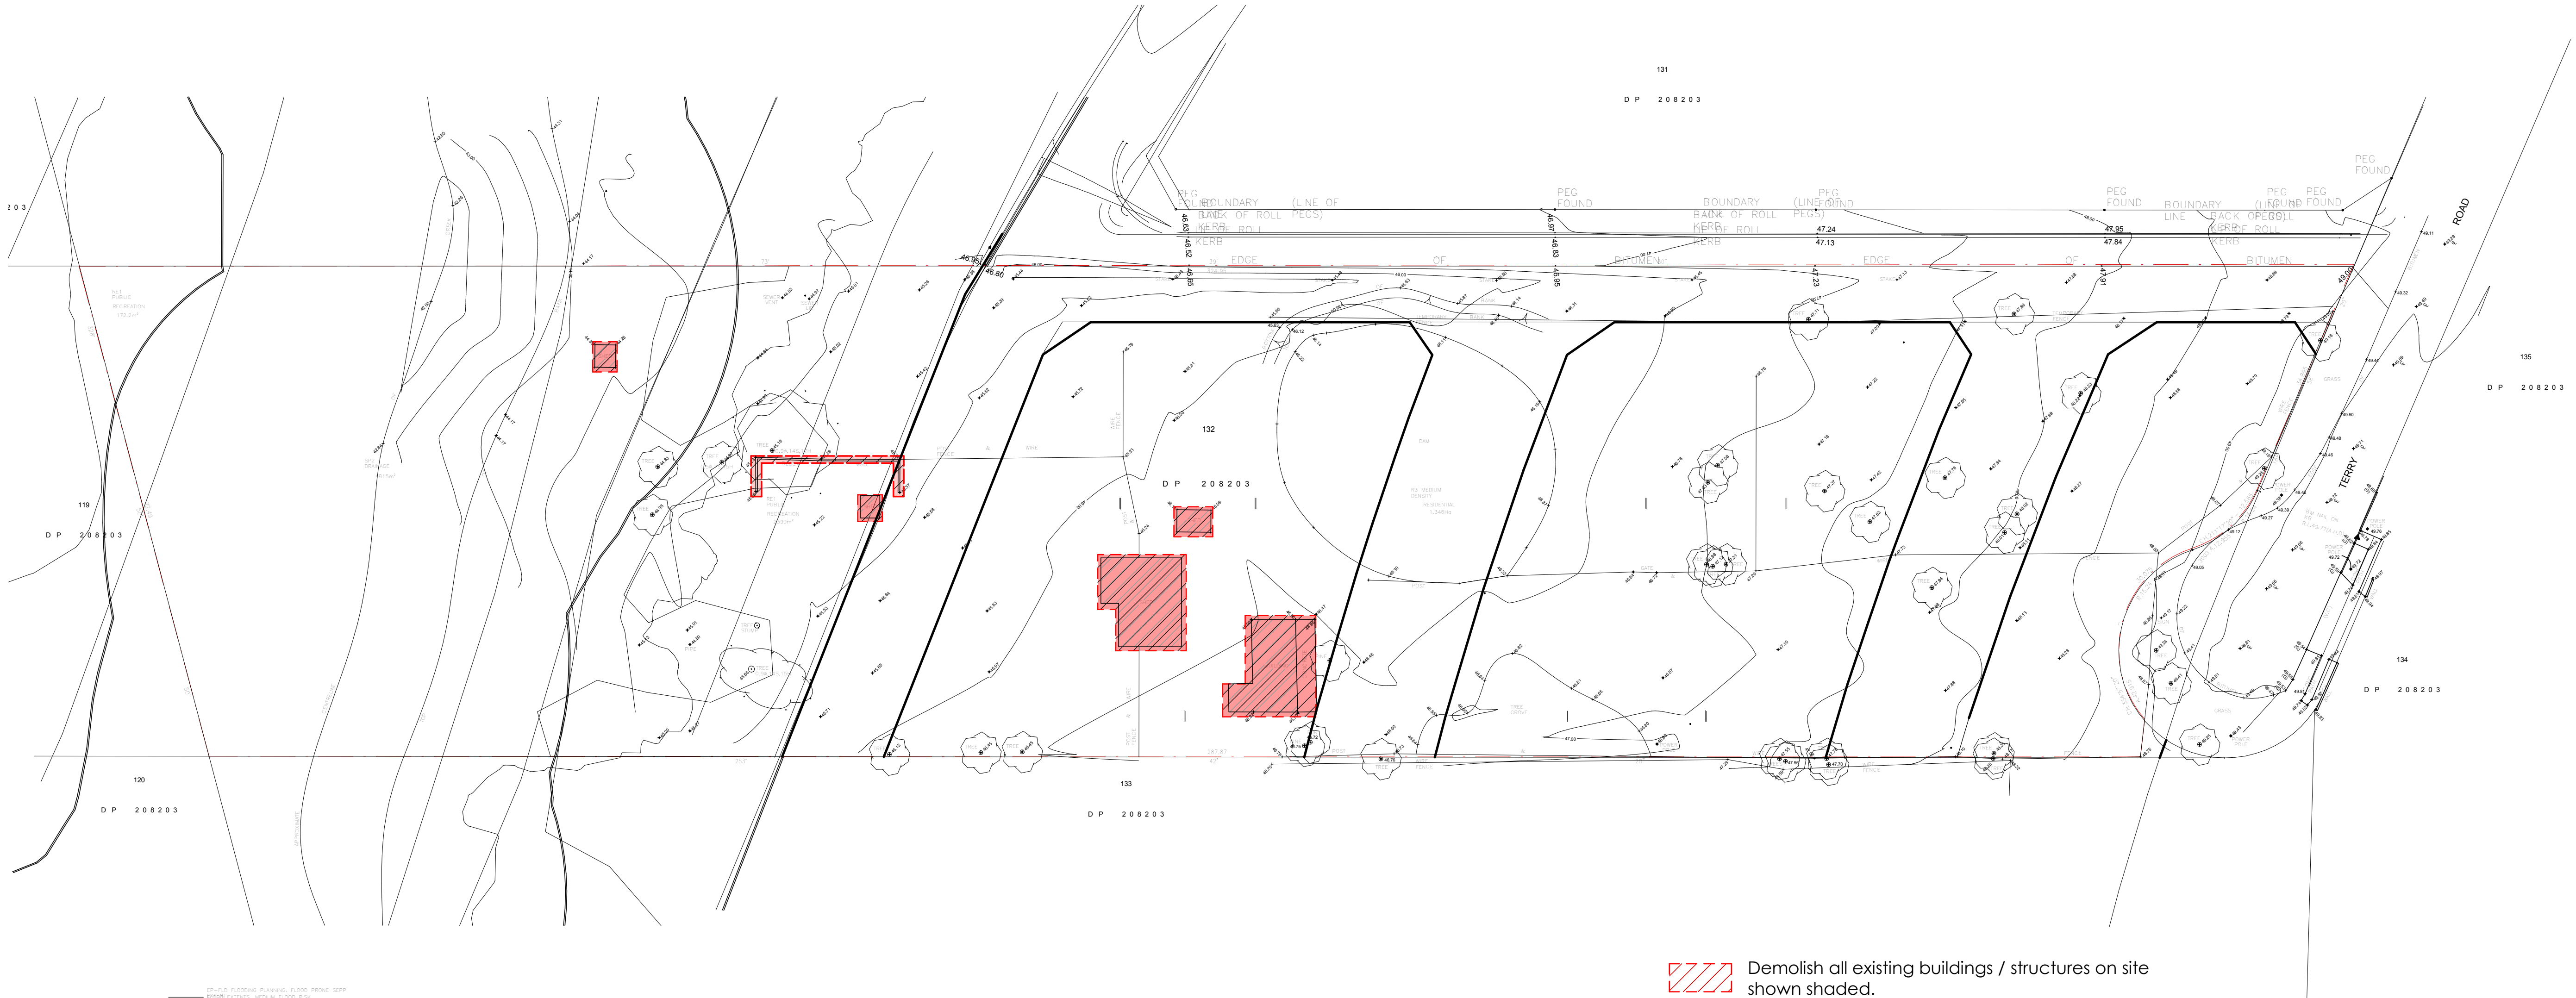


 Demolish all existing buildings / structures on site shown shaded.

NOTE : All existing fences & retaining walls to be demolished to suit new subdivisions

E	REVISED DEVELOPMENT APPLICATION	GK	08/10/2019
D	REVISED DEVELOPMENT APPLICATION	GK	24/09/2019
C	RESPONSE TO SECTION 34	FX	23/07/2019
B	CONTENTIONS DEMANDED	FX	05/03/2019

DO NOT SCALE from this drawing. Use given dimensions only.
Check all dimensions on the job prior to commencement of shop drawings or fabrication. Any discrepancies are to be referred to the Architect/Engineer/Designer prior to commencement of work

Client
PRISMA ROUSE HILL DEVELOPMENT PTY LTD

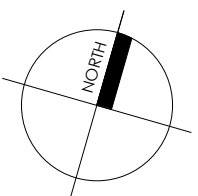

Scale 1:500
0 5m 10m 25m 50m

Project
RESIDENTIAL DEVELOPMENT
54 TERRY ROAD , ROUSE HILL NSW 2155

KANNFINCH
Kann Finch Group Pty Ltd 50 Carrington St Sydney NSW 2000
ACN 139 614 798 Tel +61 2 9299 4111
www.kannfinch.com
Nominated Architect: Stephen Jamison NSW ARB Reg No 5108


Drawing
DEMOLITION PLAN

Scales
1 : 500 @ A1

Drawn
FX
Checked
TDW

Drawing No.
DA0.02.3
Revision
E
Project No.
6618



24/01/2020 1:30:00 PM: Plot Date

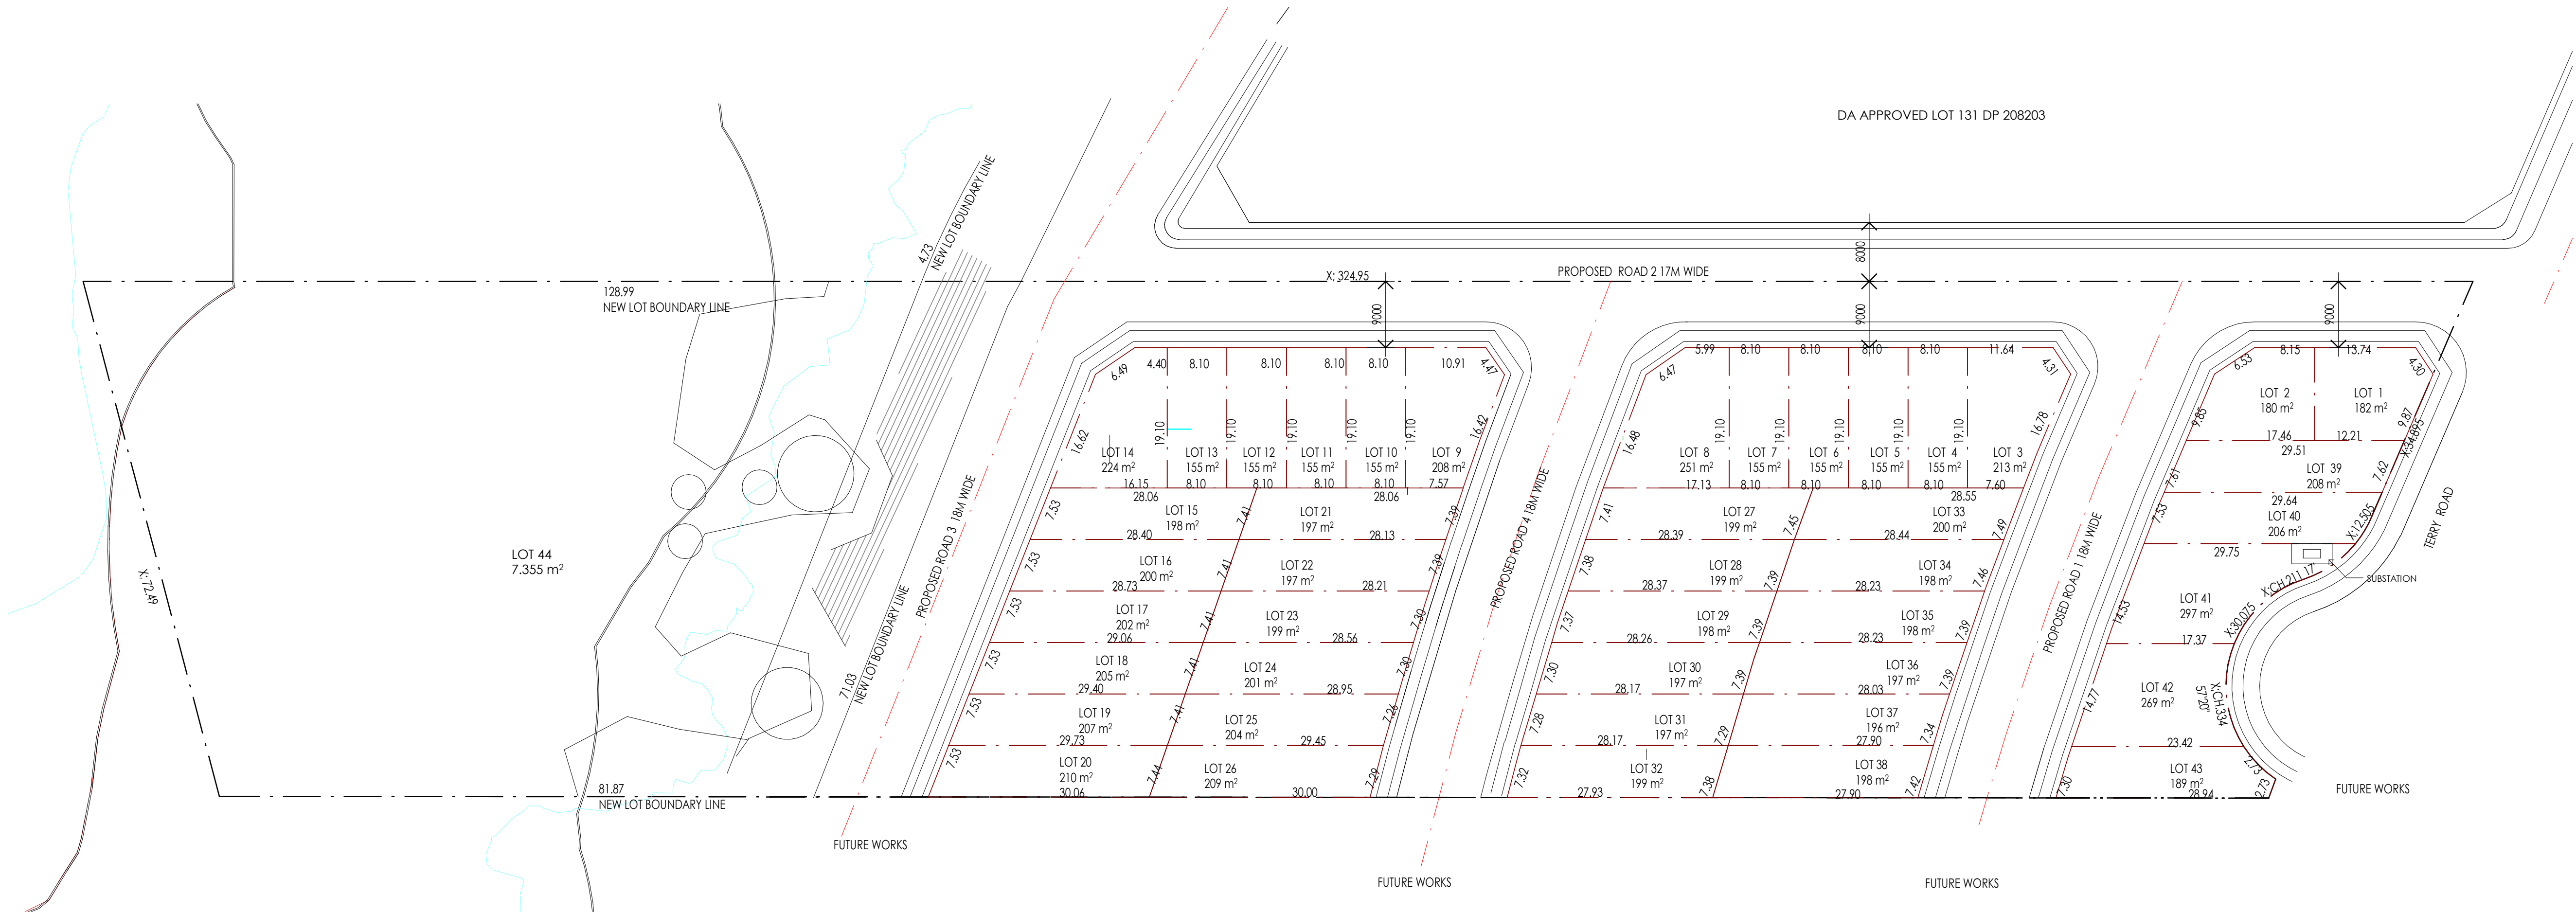

J	REVISED DEVELOPMENT APPLICATION	GK	08/10/2019
H	REVISED DEVELOPMENT APPLICATION	GK	24/09/2019
G	RESPONSE TO SECTION 34	FX	23/07/2019
F	FOR REVIEW	FX	19/07/2019
Rev.	Revision Description	Chk.	Date
DO NOT SCALE from this drawing. Use given dimensions only. Check all dimensions on the job prior to commencement of shop drawings or fabrication. Any discrepancies are to be referred to the Architect/Engineer/Designer prior to commencement of work			

Client

PRISMA ROUSE HILL DEVELOPMENT PTY LTD

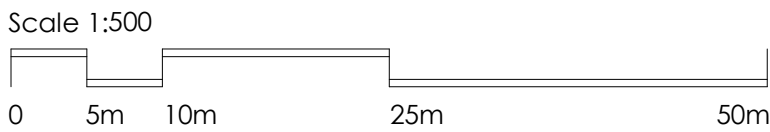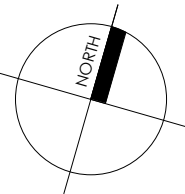

Project

RESIDENTIAL DEVELOPMENT

54 TERRY ROAD , ROUSE HILL NSW 2155

KANNFINCH

Kann Finch Group Pty Ltd 50 Carrington St Sydney NSW 2000
ACN 139 614 798 Tel +61 2 9299 4111
www.kannfinch.com
Nominated Architect: Stephen Jamison NSW ARB Reg No 5108

Drawing

SUBDIVISION PLAN
ULTIMATE

Scales
1 : 500 @ A1


Drawn
FX

Checked
TDW


Drawing No.

DA1.03
Revision
J

Project No.
6618

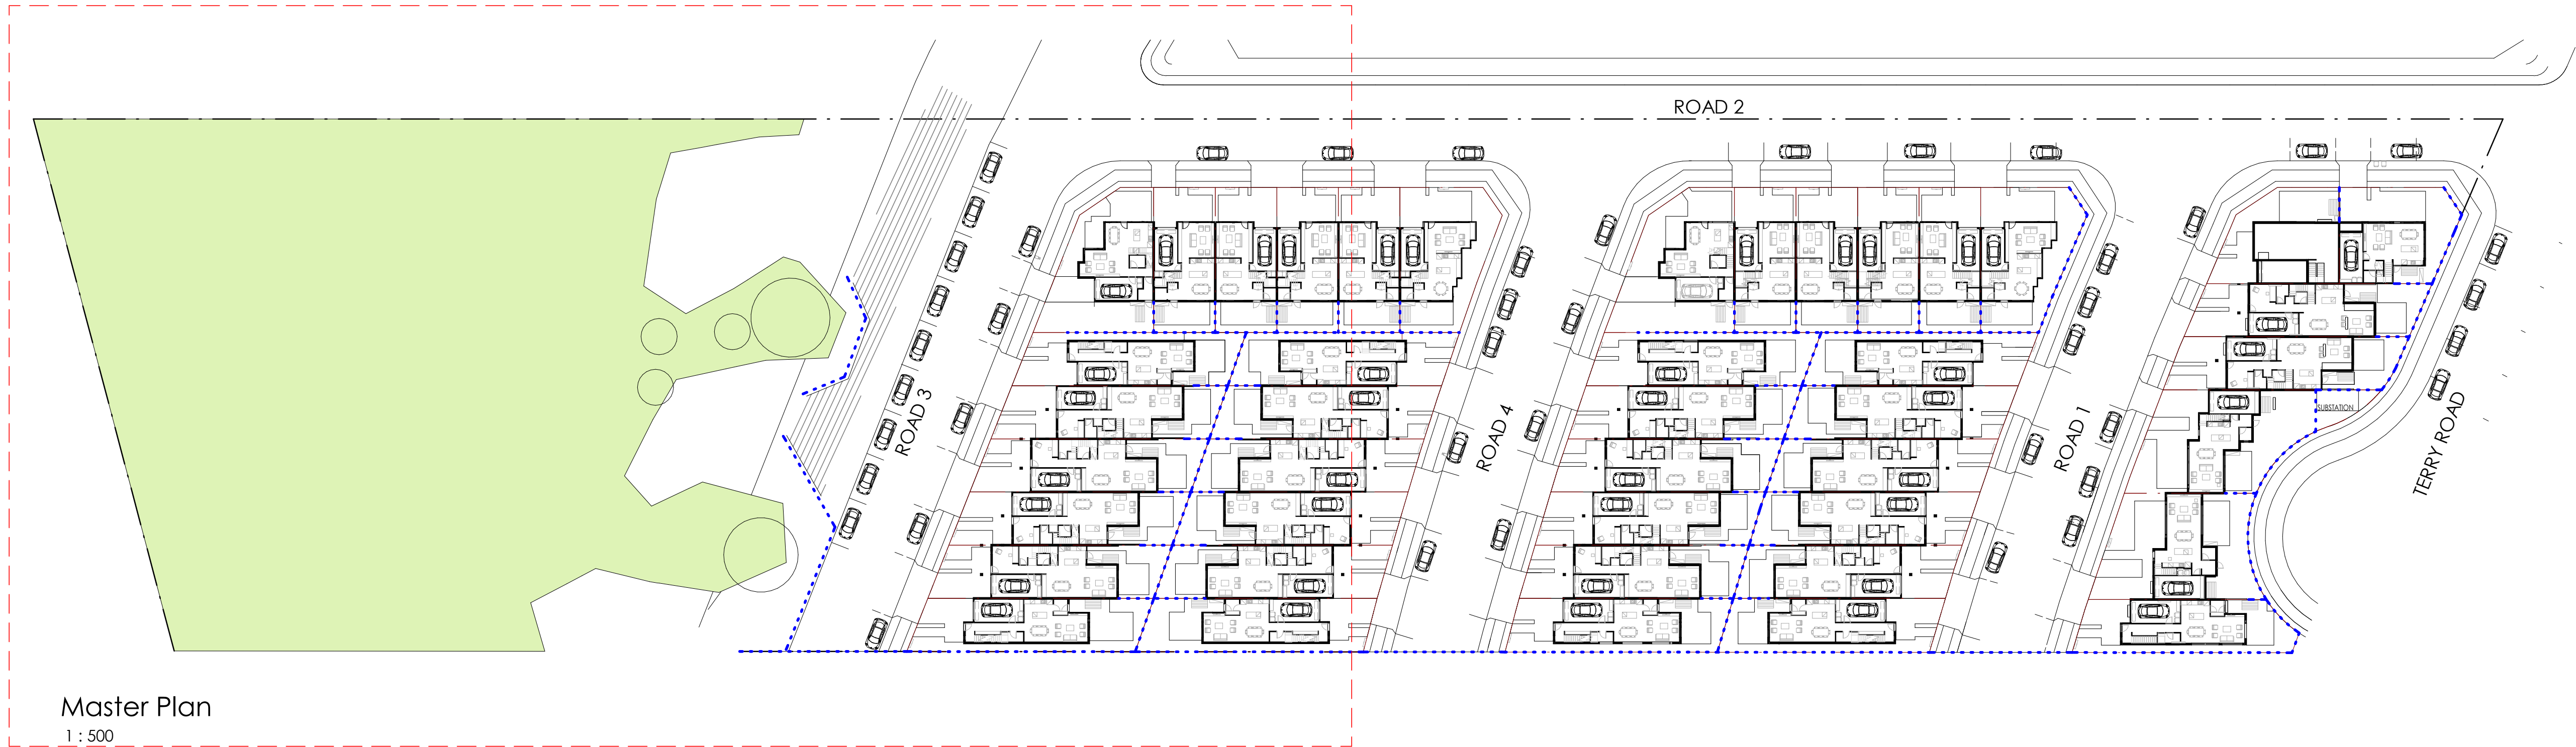


Master Plan
1 : 500

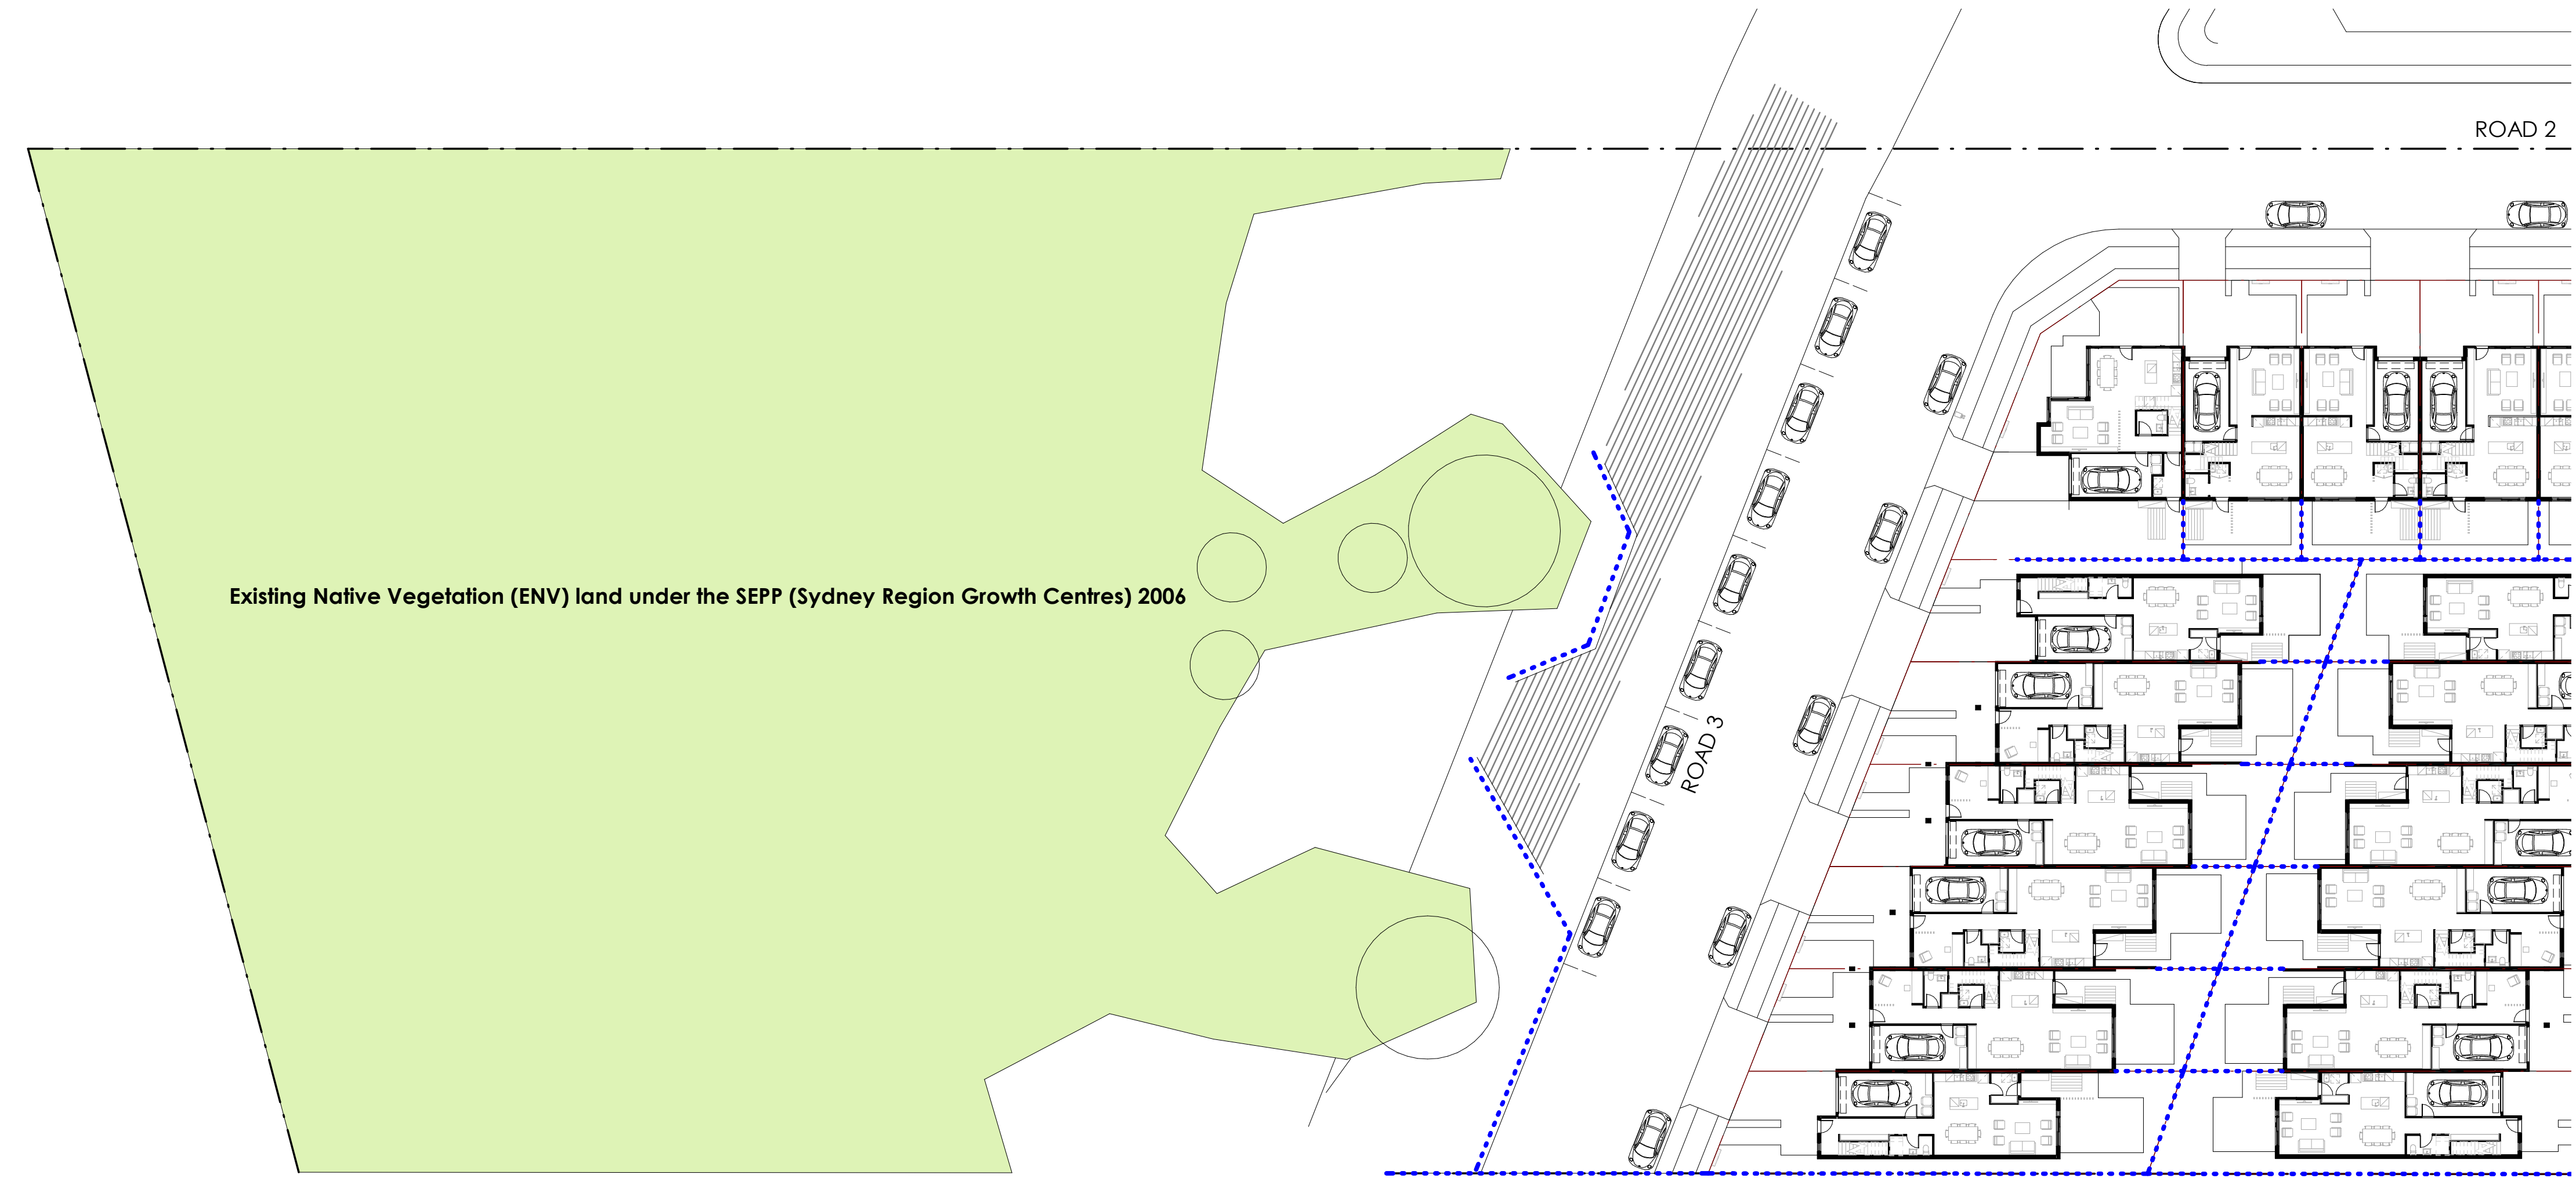

Biocert _ ENV
1 : 300

G	REVISED DEVELOPMENT APPLICATION	GK	08/10/2019
F	REVISED DEVELOPMENT APPLICATION	GK	24/09/2019
E	RESPONSE TO SECTION 34	FX	23/07/2019
D	FOR INFORMATION	FX	16/07/2019
Rev.	Revision Description	Chk.	Date
DO NOT SCALE from this drawing. Use given dimensions only. Check all dimensions on the job prior to commencement of shop drawings or fabrication. Any discrepancies are to be referred to the Architect/Engineer/Designer prior to commencement of work			

Client
PRISMA ROUSE HILL DEVELOPMENT PTY LTD

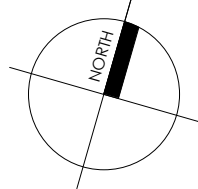


Project
RESIDENTIAL DEVELOPMENT
54 TERRY ROAD , ROUSE HILL NSW 2155

KANNFINCH
Kann Finch Group Pty Ltd 50 Carrington St Sydney NSW 2000
ACN 139 614 798 Tel +61 2 9299 4111
www.kannfinch.com
Nominated Architect: Stephen Jamison NSW ARB Reg No 5108


Drawing
MASTER PLAN - ENV
ULTIMATE
Scales
As indicated @ A1

Drawn
FX
Checked
NJ

Drawing No.
DA1.04.01
Revision
G
Project No.
6618

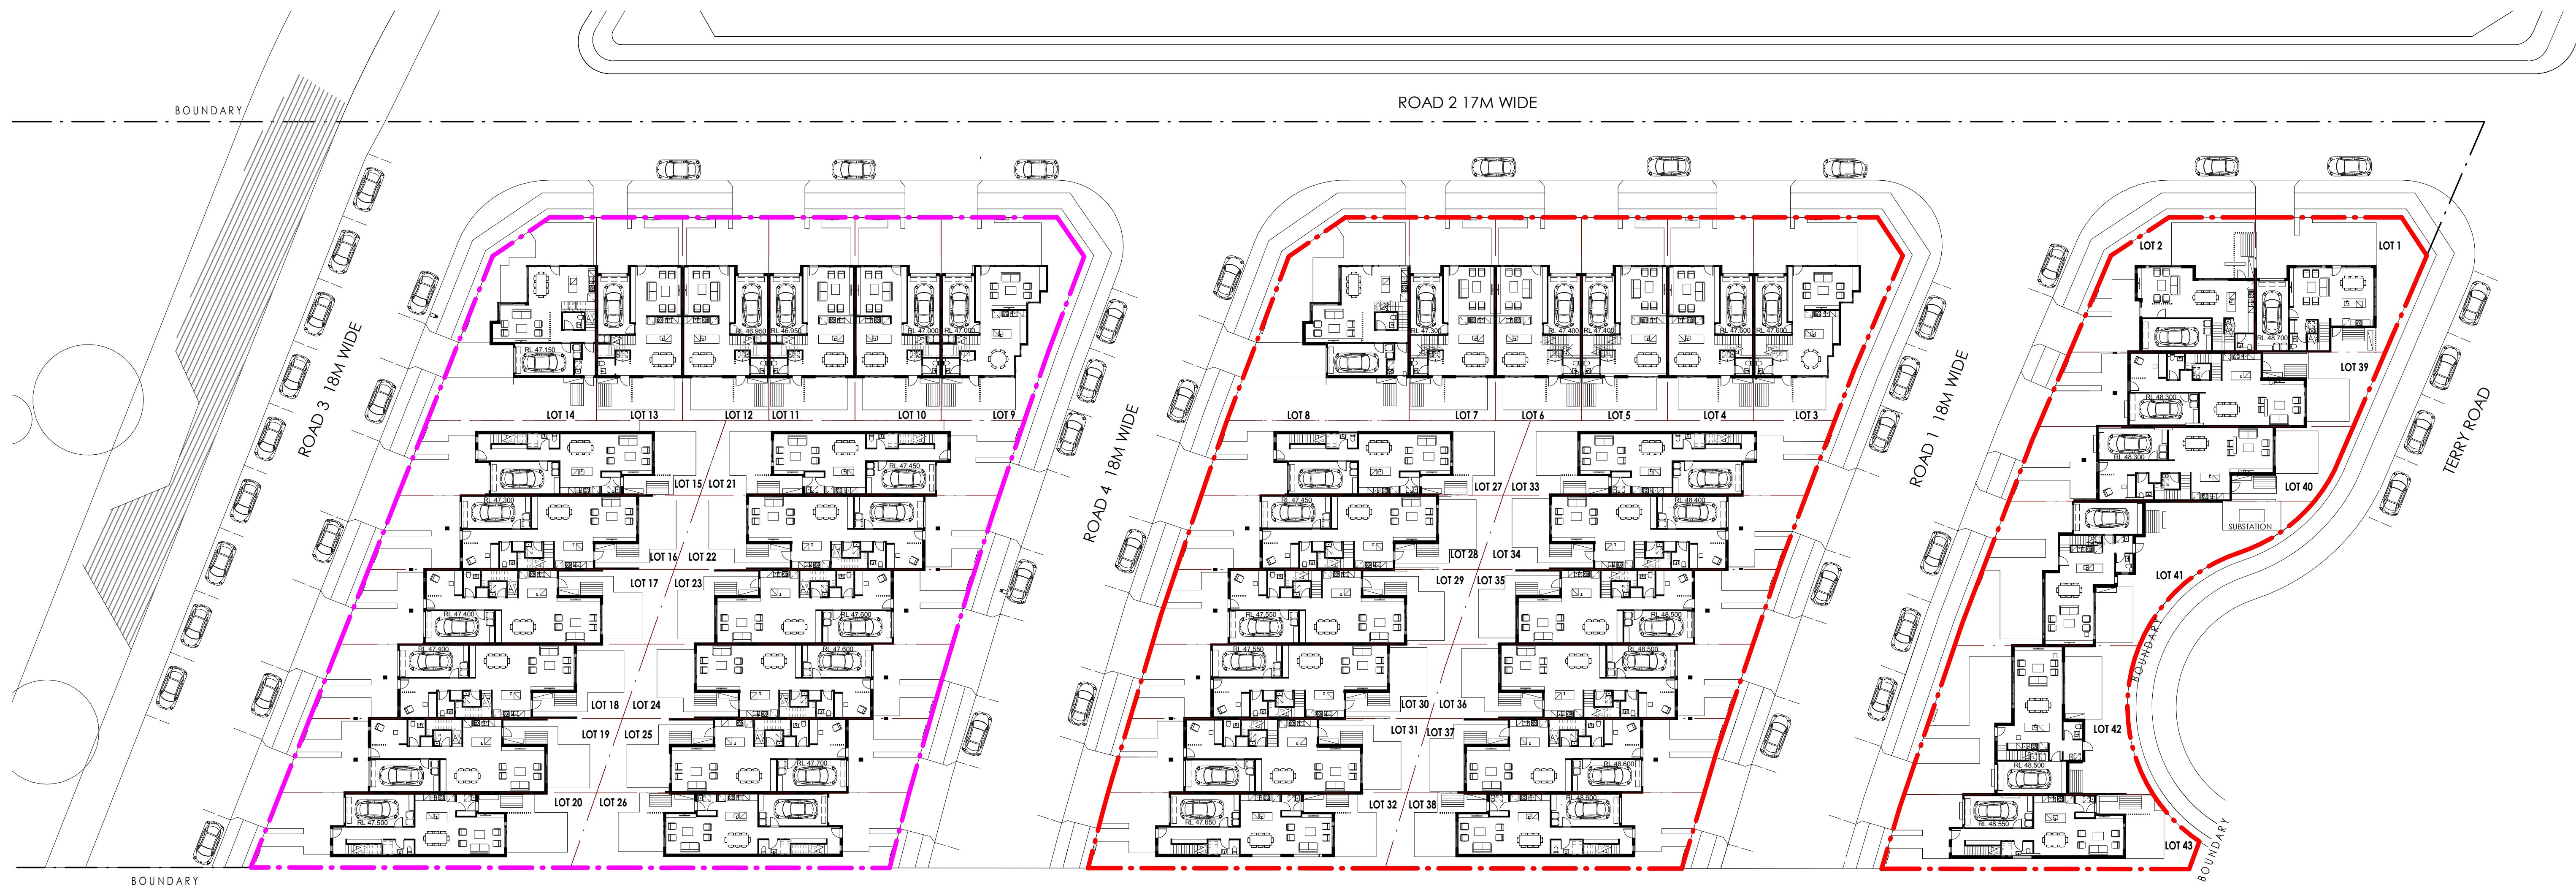

- STAGING**
- STAGE 1: DEMOLITION
 - STAGE 2: CIVIL WORKS
 - STAGE 3: — — — — —
 - STAGE 4: — — — — —

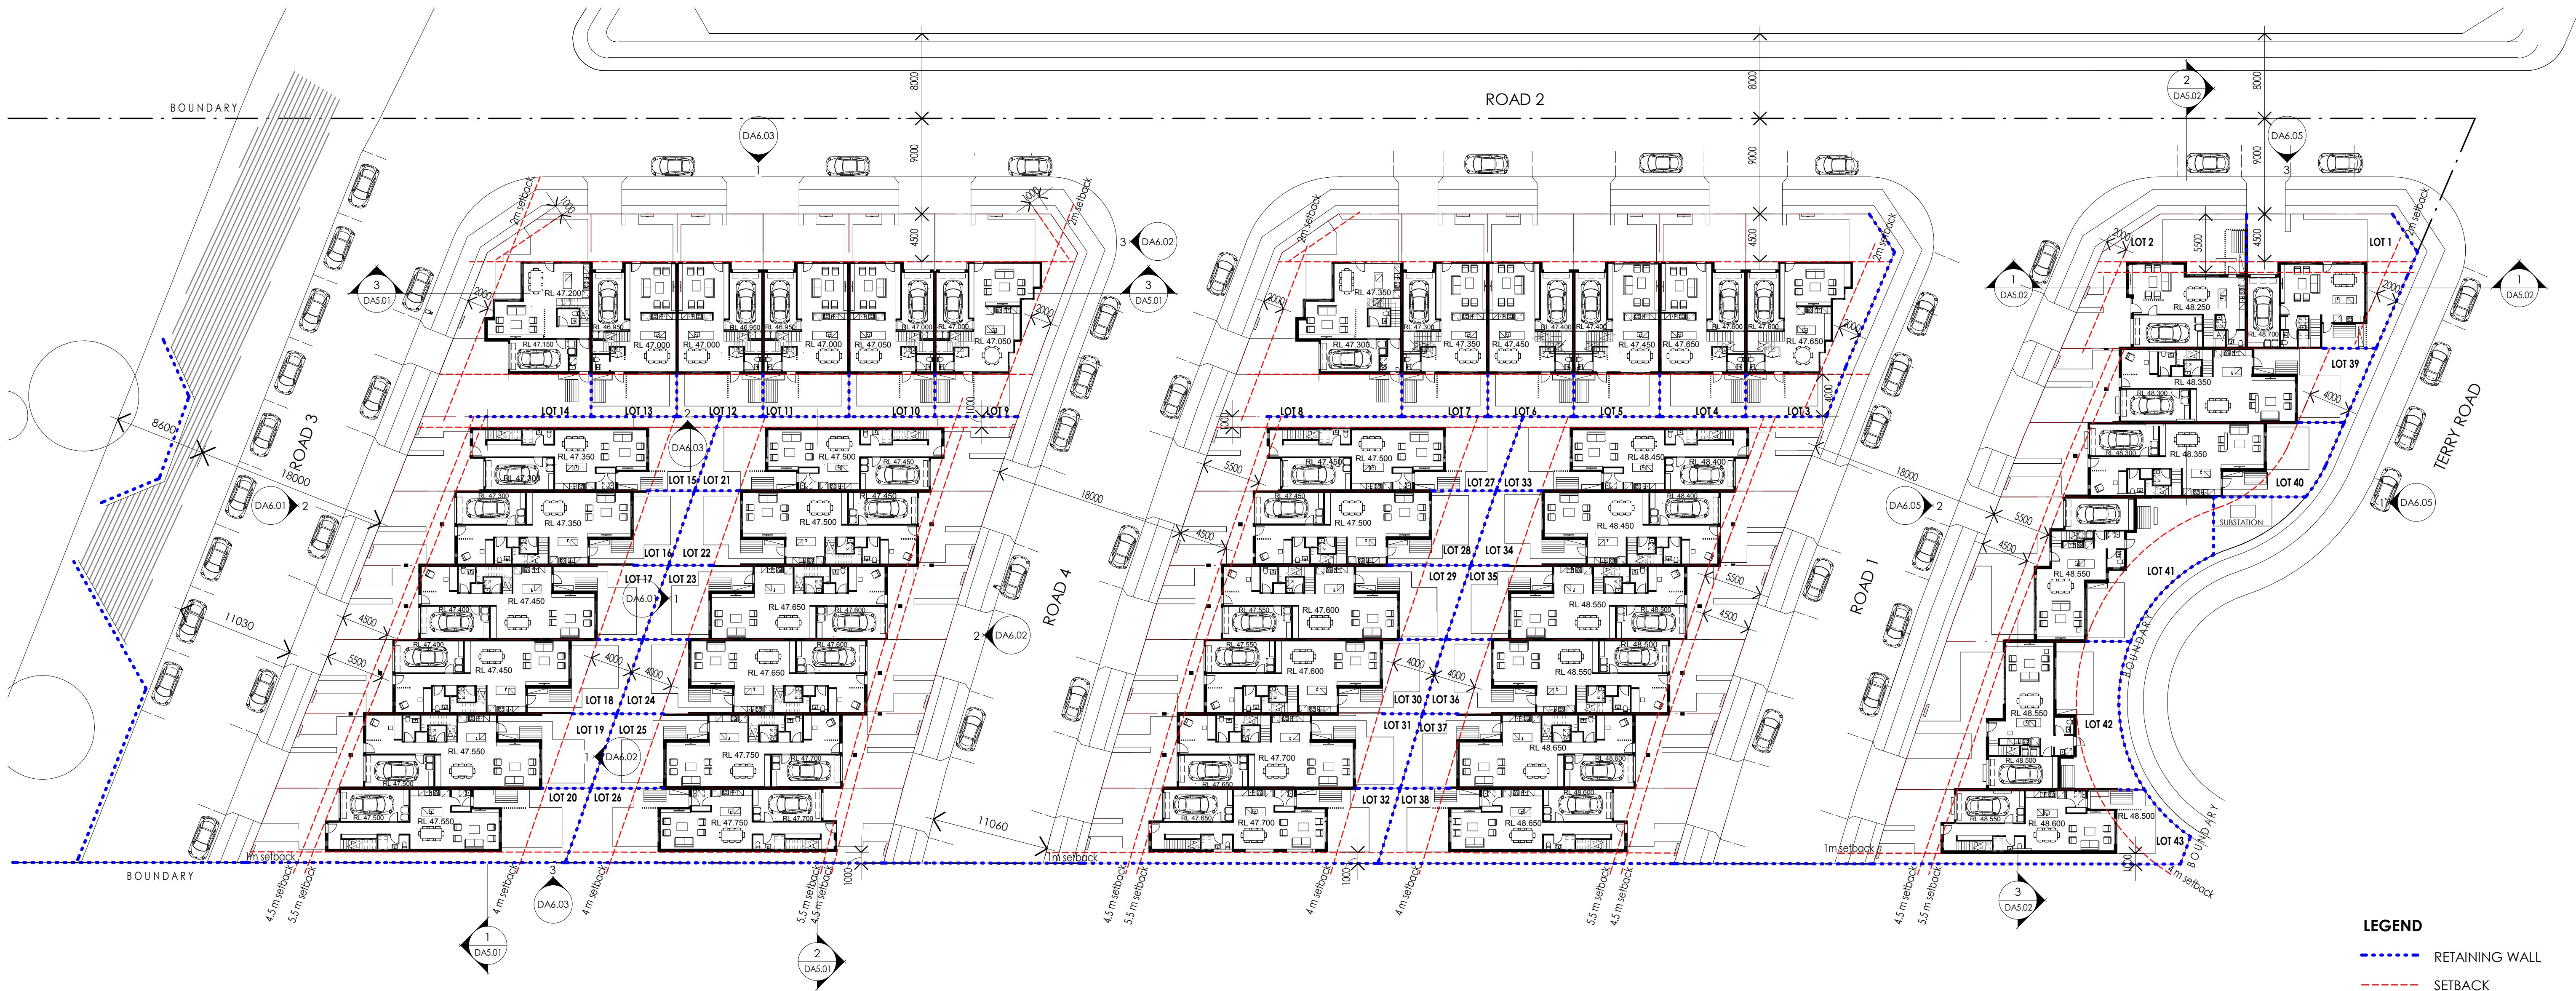


LEGEND

- RETAINING WALL
- SETBACK

P	REVISED DEVELOPMENT APPLICATION	GK	08/10/2019
N	REVISED DEVELOPMENT APPLICATION	GK	24/09/2019
M	RESPONSE TO SECTION 34	FX	23/07/2019
L	FOR REVIEW	FX	19/07/2019
Rev.	Revision Description	Chk.	Date
DO NOT SCALE from this drawing. Use given dimensions only. Check all dimensions on the job prior to commencement of shop drawings or fabrication. Any discrepancies are to be referred to the Architect/Engineer/Designer prior to commencement of work			

Client
PRISMA ROUSE HILL DEVELOPMENT PTY LTD

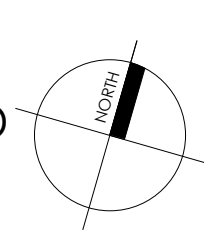

Scale 1:300
0 3m 6m 15m 30m

Project
RESIDENTIAL DEVELOPMENT
54 TERRY ROAD , ROUSE HILL NSW 2155

KANNFINCH
Kann Finch Group Pty Ltd 50 Carrington St Sydney NSW 2000
ACN 139 614 798 Tel +61 2 9299 4111
www.kannfinch.com
Nominated Architect: Stephen Jamison NSW ARB Reg No 5108

Drawing
GROUND FLOOR
ULTIMATE

Scales
1: 300 @ A1

Drawn
FX
Checked
NJ

Drawing No.
DA3.01
Revision
P
Project No.
6618



LEGEND


- RETAINING WALL
- SETBACK

Rev.	Revision Description	Chk.	Date
M	REVISED DEVELOPMENT APPLICATION	GK	08/10/2019
L	REVISED DEVELOPMENT APPLICATION	GK	24/09/2019
K	RESPONSE TO SECTION 34	FX	23/07/2019
J	FOR REVIEW	FX	19/07/2019

DO NOT SCALE from this drawing. Use given dimensions only.
Check all dimensions on the job prior to commencement of shop drawings or fabrication. Any discrepancies are to be referred to the Architect/Engineer/Designer prior to commencement of work

Client

PRISMA ROUSE HILL DEVELOPMENT PTY LTD

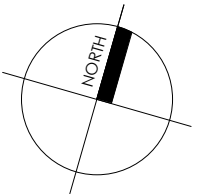

Scale 1:300

0 3m 6m 15m 30m

Project

RESIDENTIAL DEVELOPMENT

54 TERRY ROAD , ROUSE HILL NSW 2155

KANNFINCH

Kann Finch Group Pty Ltd 50 Carrington St Sydney NSW 2000
ACN 139 614 798 Tel +61 2 9299 4111
www.kannfinch.com
Nominated Architect: Stephen Jamison NSW ARB Reg No 5108

Drawing

LEVEL 1 FLOOR PLAN

Scales
1: 300 @ A1

Drawn
GK

Checked
NJ

Drawing No.

DA3.02

Revision

M

Project No.

6618



24/01/2020 1:31:21 PM: Plot Date



L	REVISED DEVELOPMENT APPLICATION	GK	08/10/2019
K	REVISED DEVELOPMENT APPLICATION	GK	24/09/2019
J	RESPONSE TO SECTION 34	FX	23/07/2019
H	FOR INFORMATION	FX	16/07/2019
Rev.	Revision Description	Chk.	Date
DO NOT SCALE from this drawing. Use given dimensions only. Check all dimensions on the job prior to commencement of shop drawings or fabrication. Any discrepancies are to be referred to the Architect/Engineer/Designer prior to commencement of work			

Client

PRISMA ROUSE HILL DEVELOPMENT PTY LTD

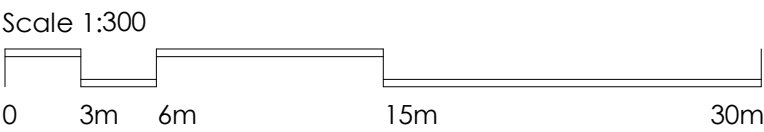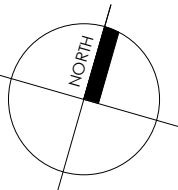

Project

RESIDENTIAL DEVELOPMENT

54 TERRY ROAD , ROUSE HILL NSW 2155

KANNFINCH

Kann Finch Group Pty Ltd 50 Carrington St Sydney NSW 2000
ACN 139 614 798 Tel +61 2 9299 4111
www.kannfinch.com
Nominated Architect: Stephen Jamison NSW ARB Reg No 5108

Drawing

ROOF PLAN

Scales
1 : 300 @ A1




Drawn
GK

Checked
NJ


Drawing No.
DA3.03
Revision
L

Project No.
6618

24/01/2020 1:31:40 PM: Plot Date

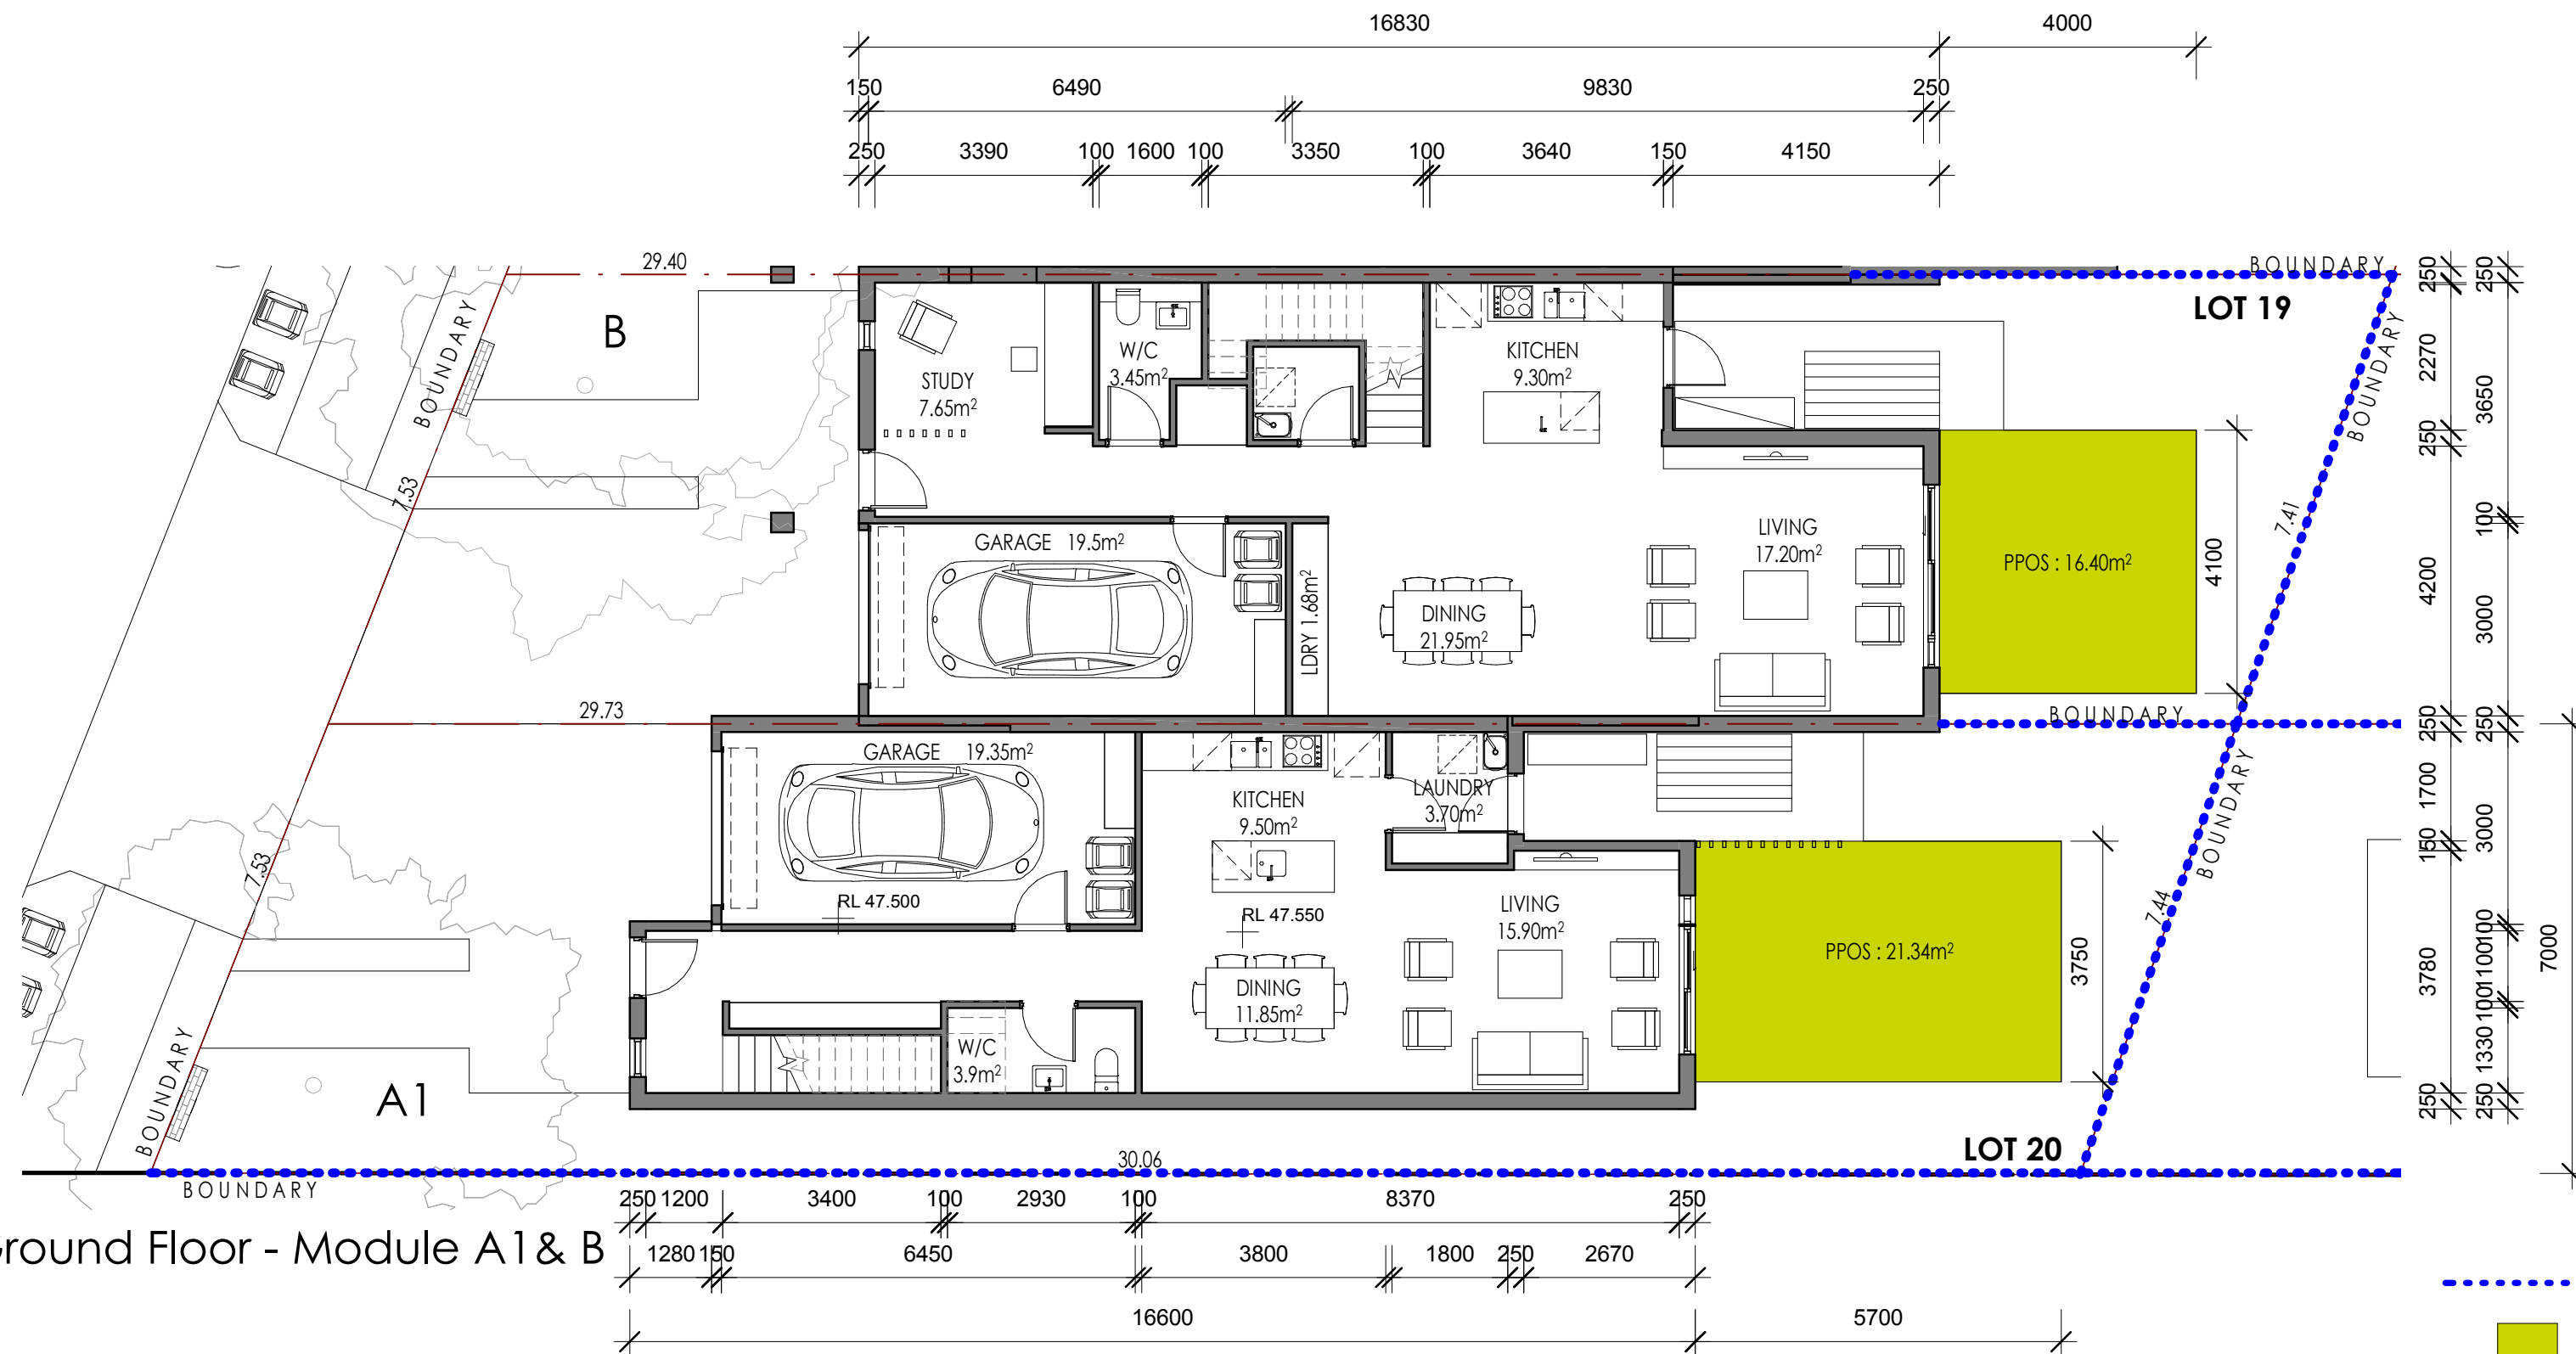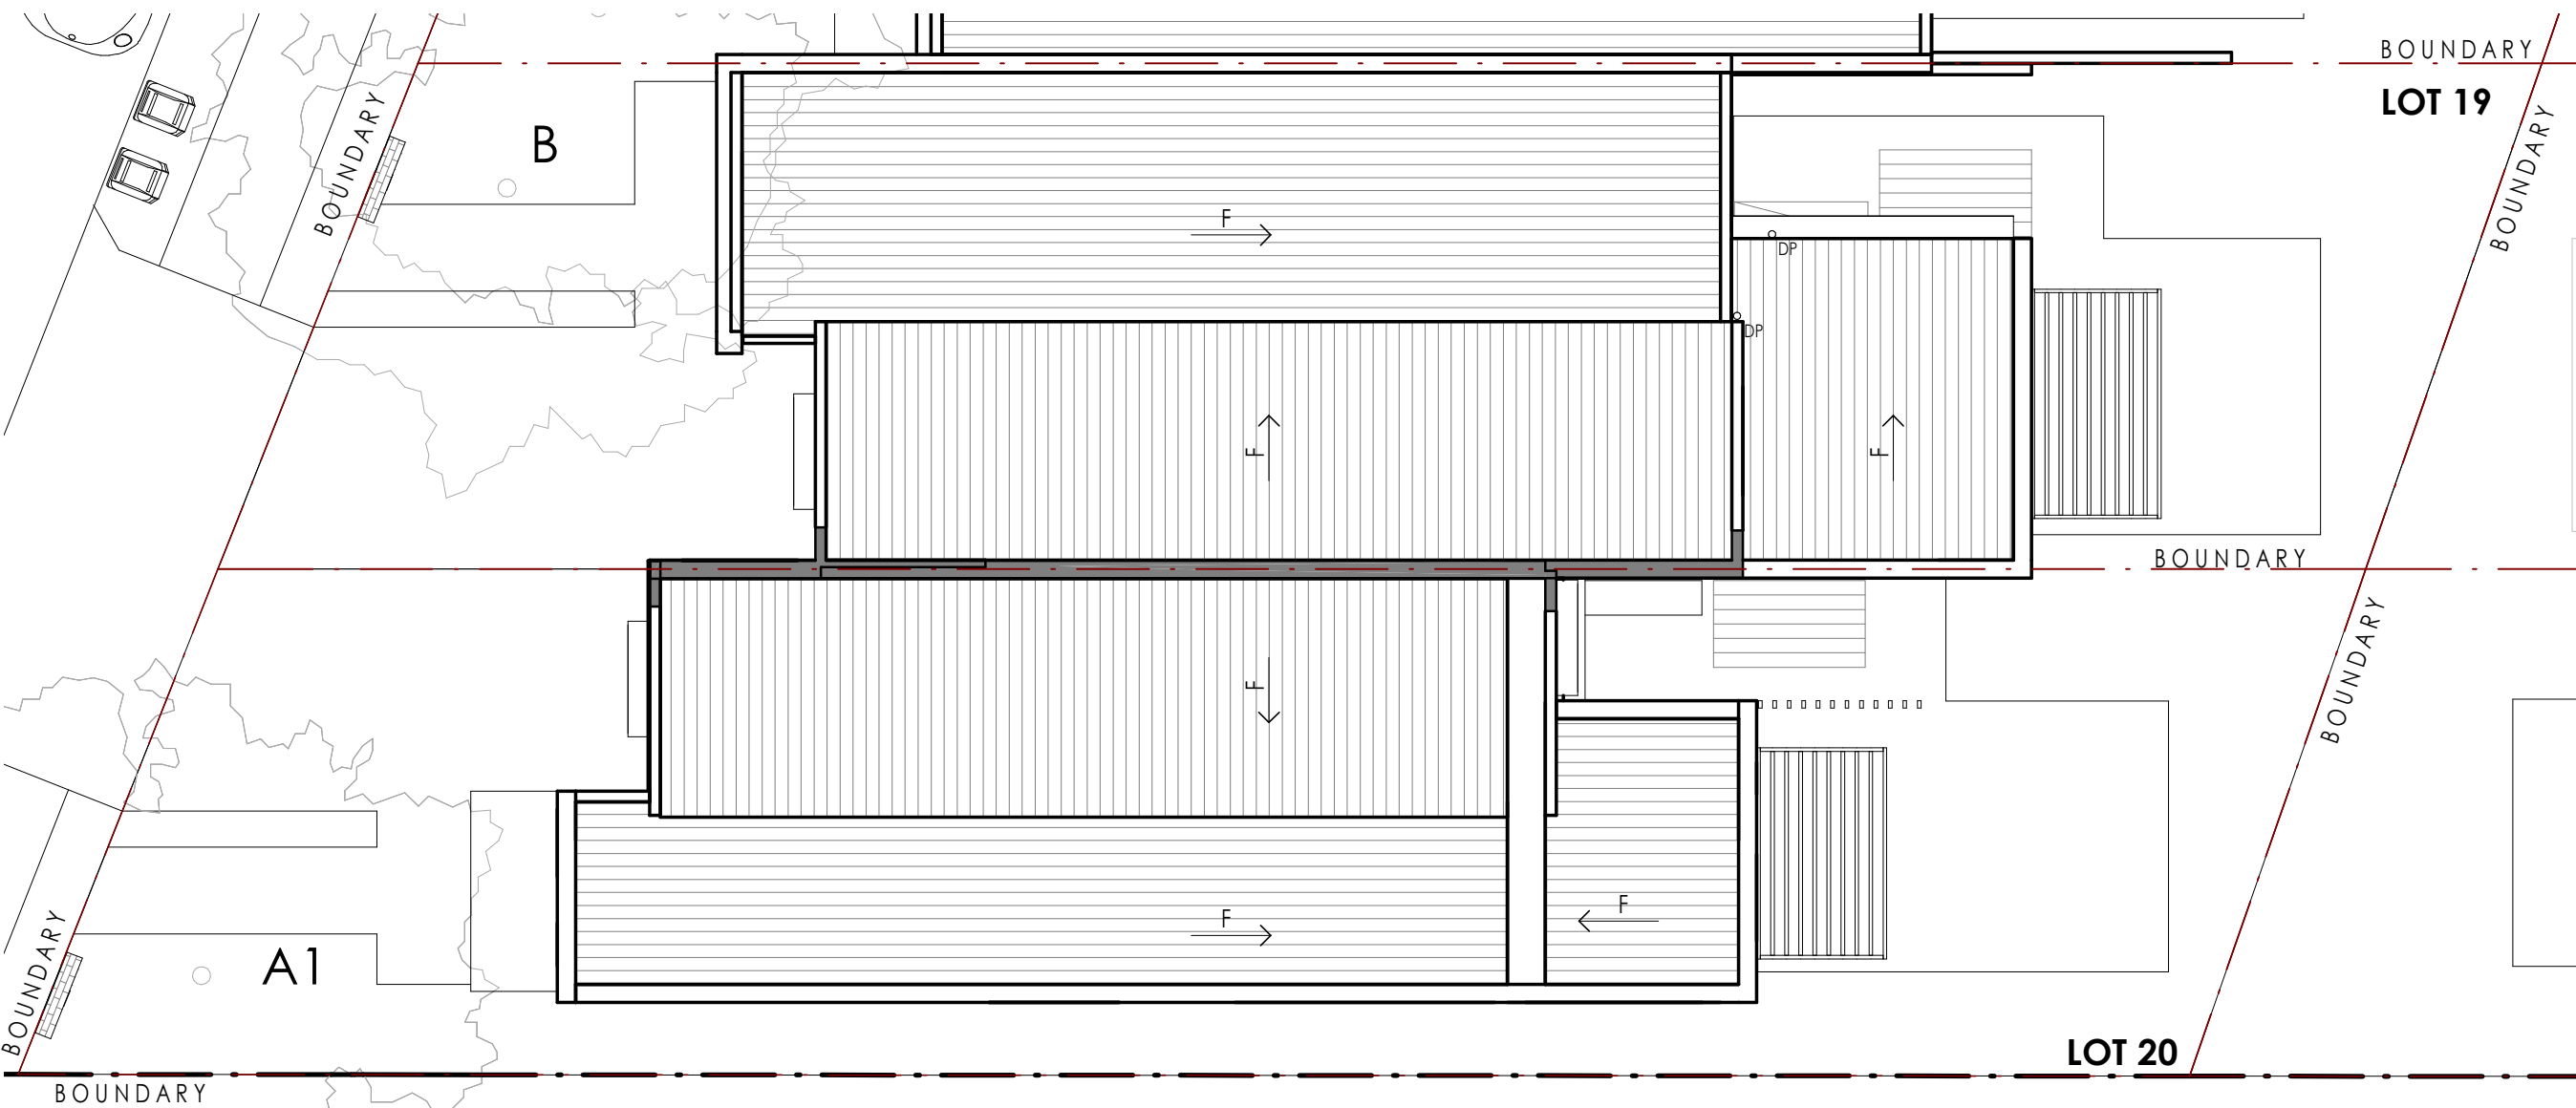
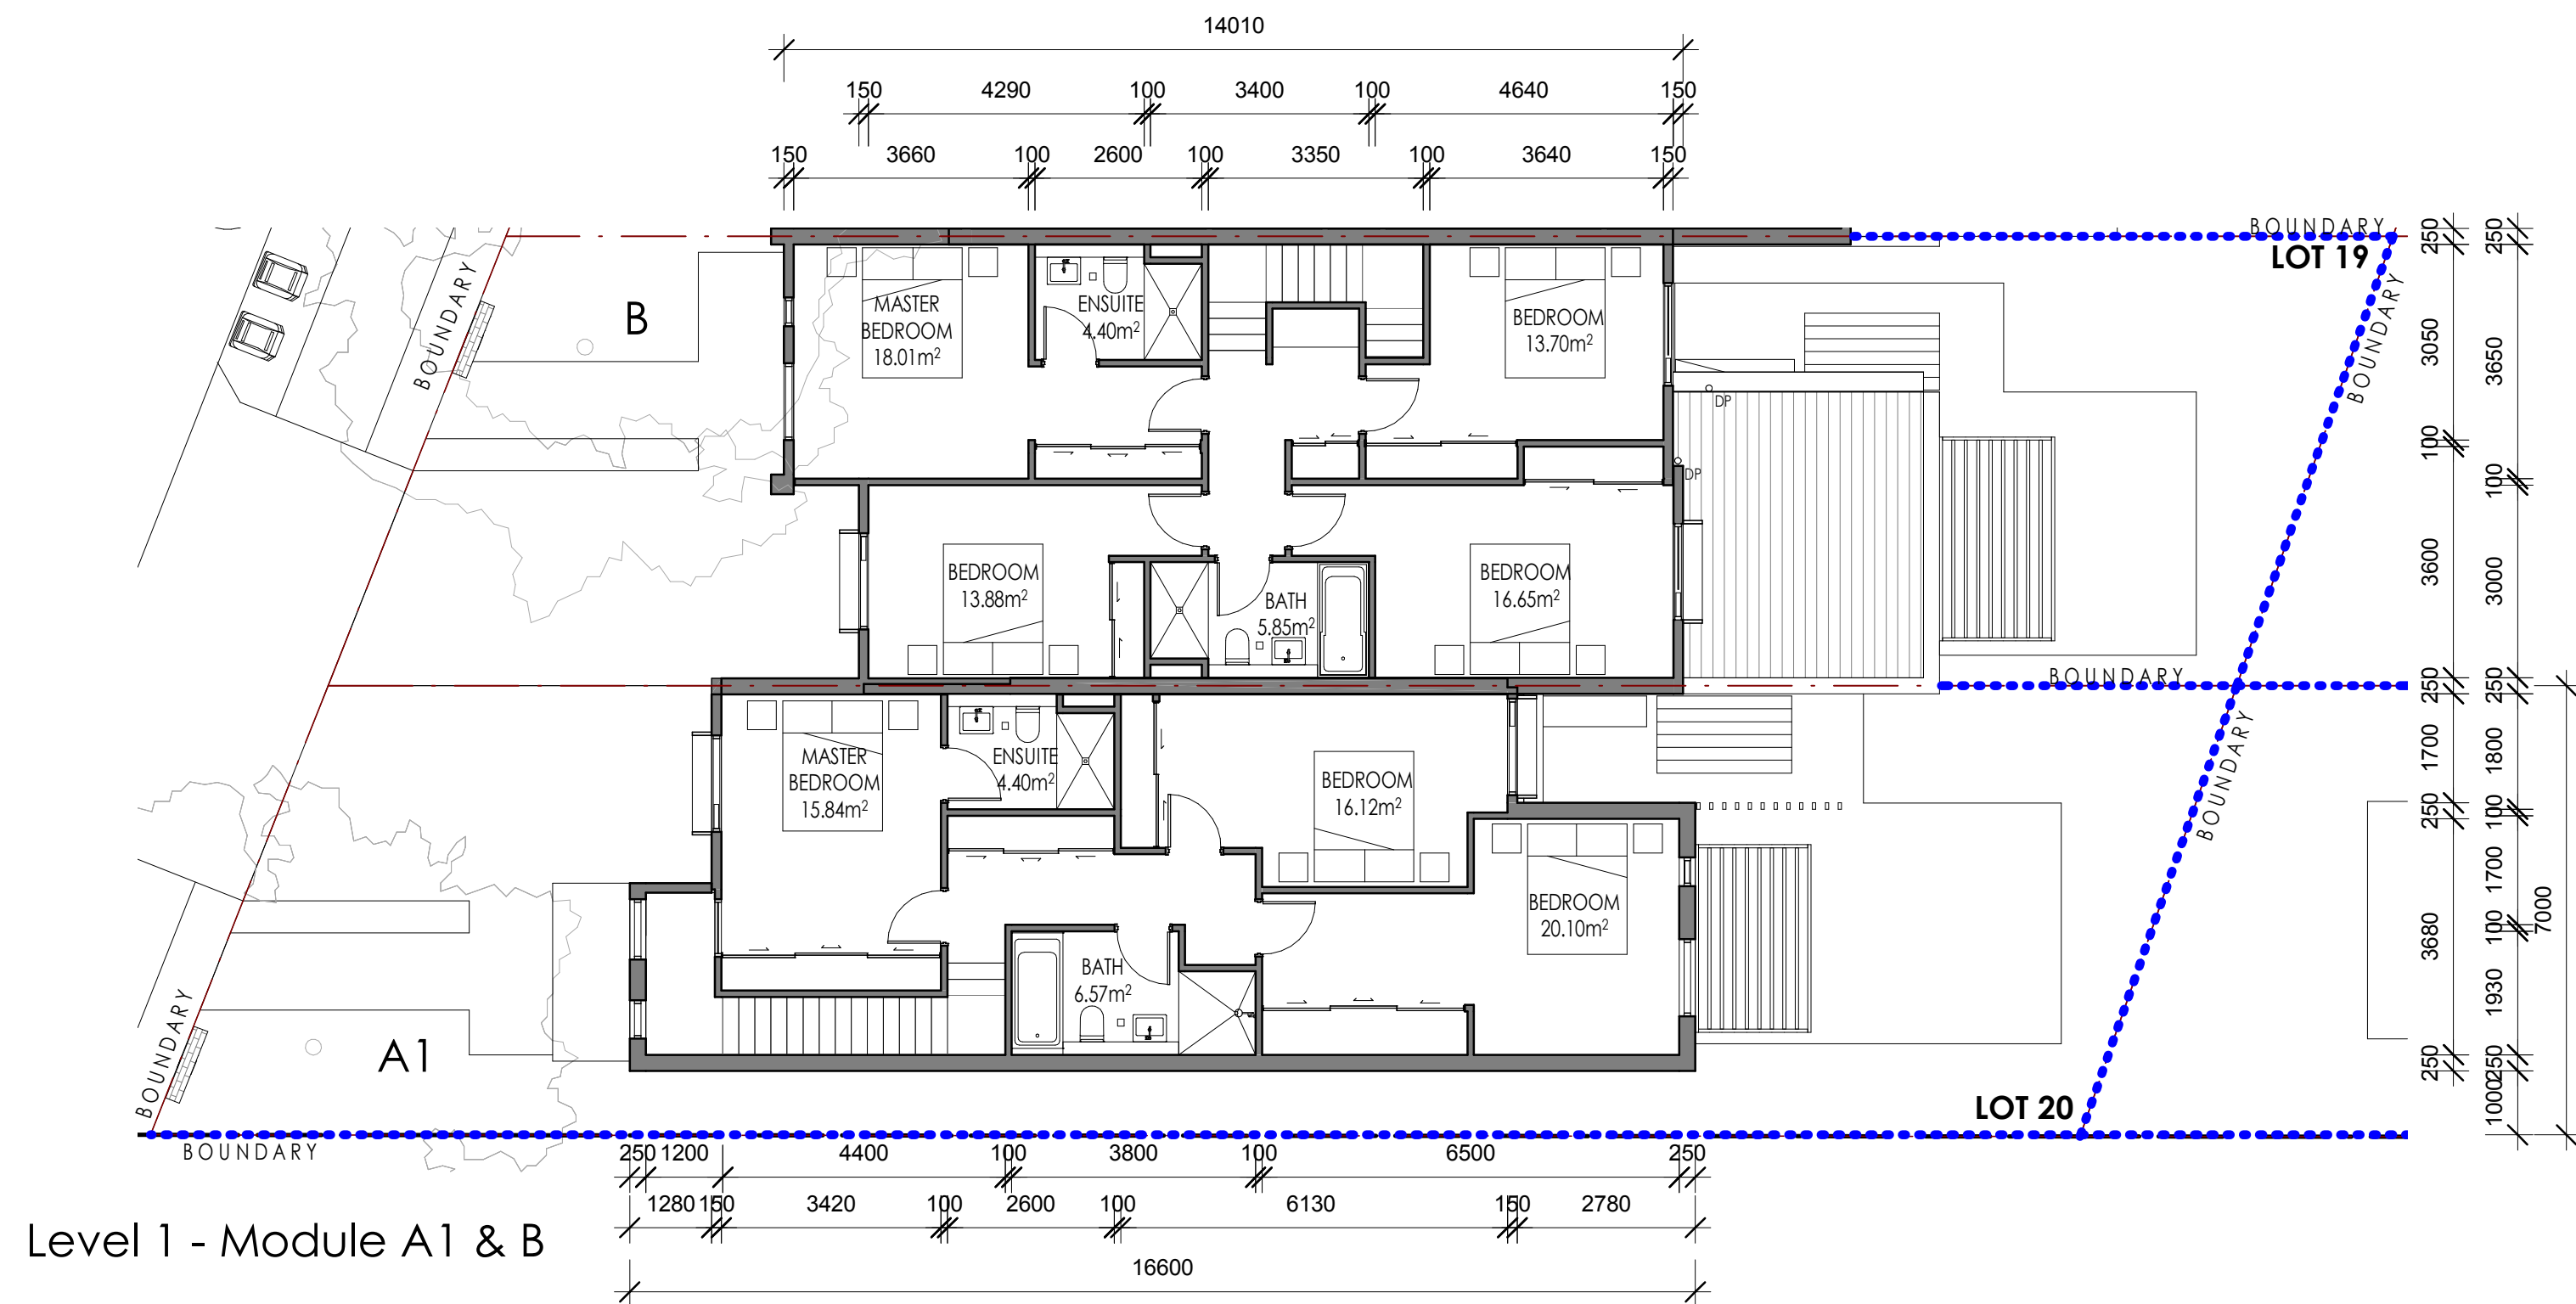


- RETAINING WALL
- PRINCIPAL PRIVATE OPEN SPACE (PPOS)
- * TYPICAL BIN COLLECTION POINT

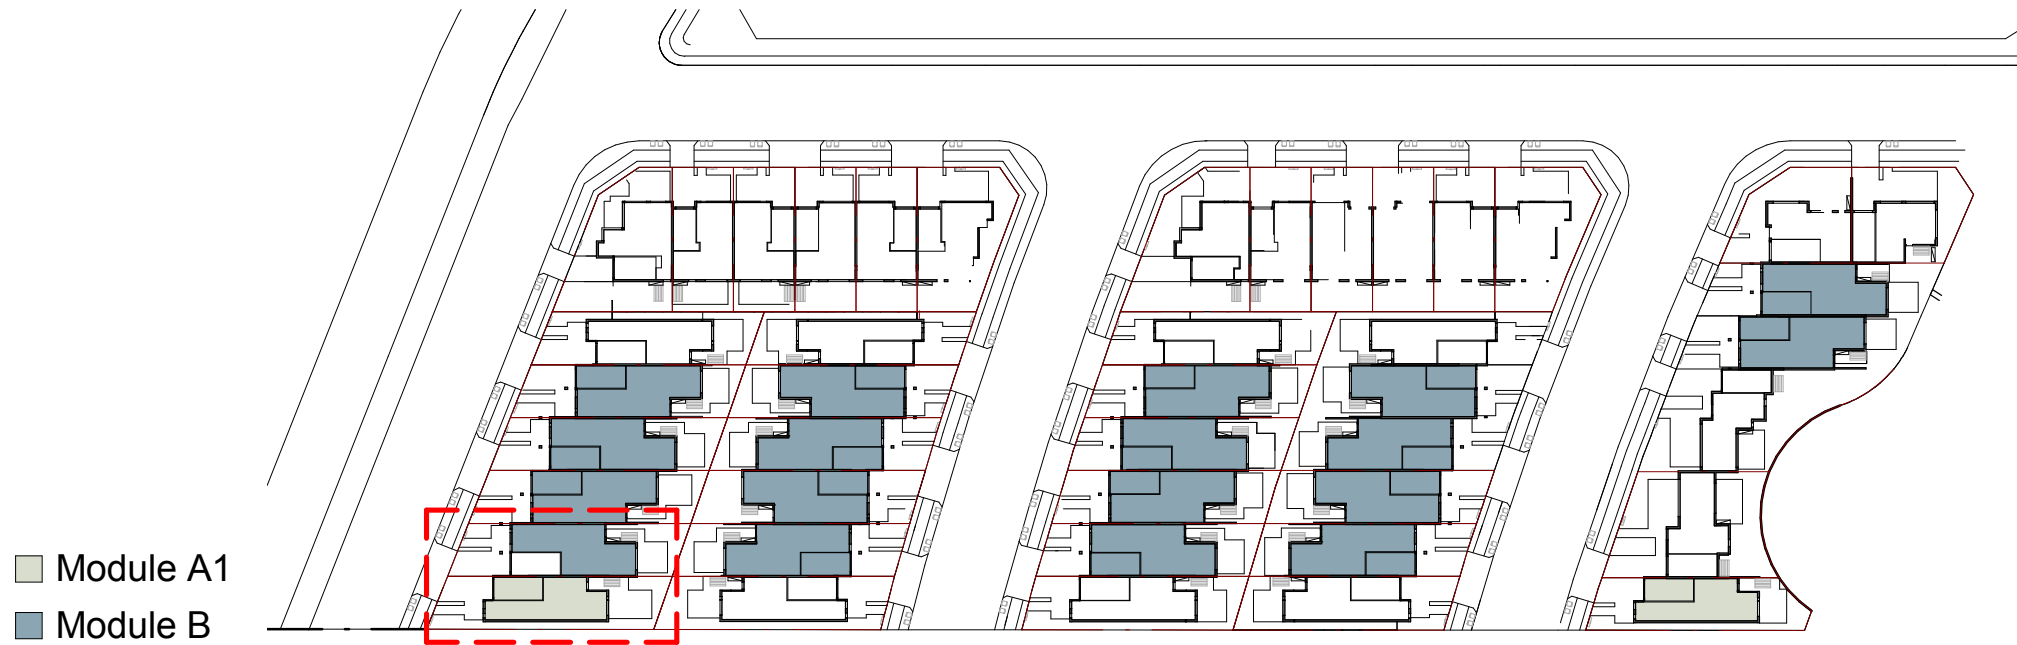

P	REVISED DEVELOPMENT APPLICATION	GK	08/10/2019
N	REVISED DEVELOPMENT APPLICATION	GK	24/09/2019
M	RESPONSE TO SECTION 34	FX	23/07/2019
L	FOR REVIEW	FX	19/07/2019
Rev.	Revision Description	Chk.	Date
DO NOT SCALE	from this drawing. Use given dimensions only.		
Check all dimensions	on the job prior to commencement of shop		
drawings or fabrication.	Any discrepancies are to be referred to		
the Architect/Engineer/Designer	prior to commencement of work		

Client
PRISMA ROUSE HILL DEVELOPMENT PTY LTD

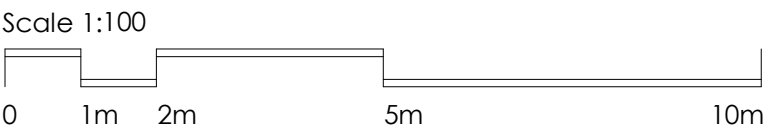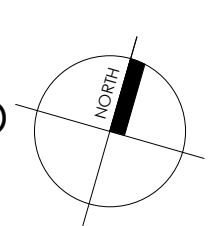

Project
RESIDENTIAL DEVELOPMENT
54 TERRY ROAD , ROUSE HILL NSW 2155

KANNFINCH
Kann Finch Group Pty Ltd 50 Carrington St Sydney NSW 2000
ACN 139 614 798 Tel +61 2 9299 4111
www.kannfinch.com
Nominated Architect: Stephen Jamison NSW ARB Reg No 5108




Drawing
FLOOR PLANS
MODULE A & B

Scales
As indicated @ A1

Drawn
FX
Checked
NJ

Drawing No.
DA3.04
Revision
P
Project No.
6618

24/01/2020 1:31:45 PM: Plot Date

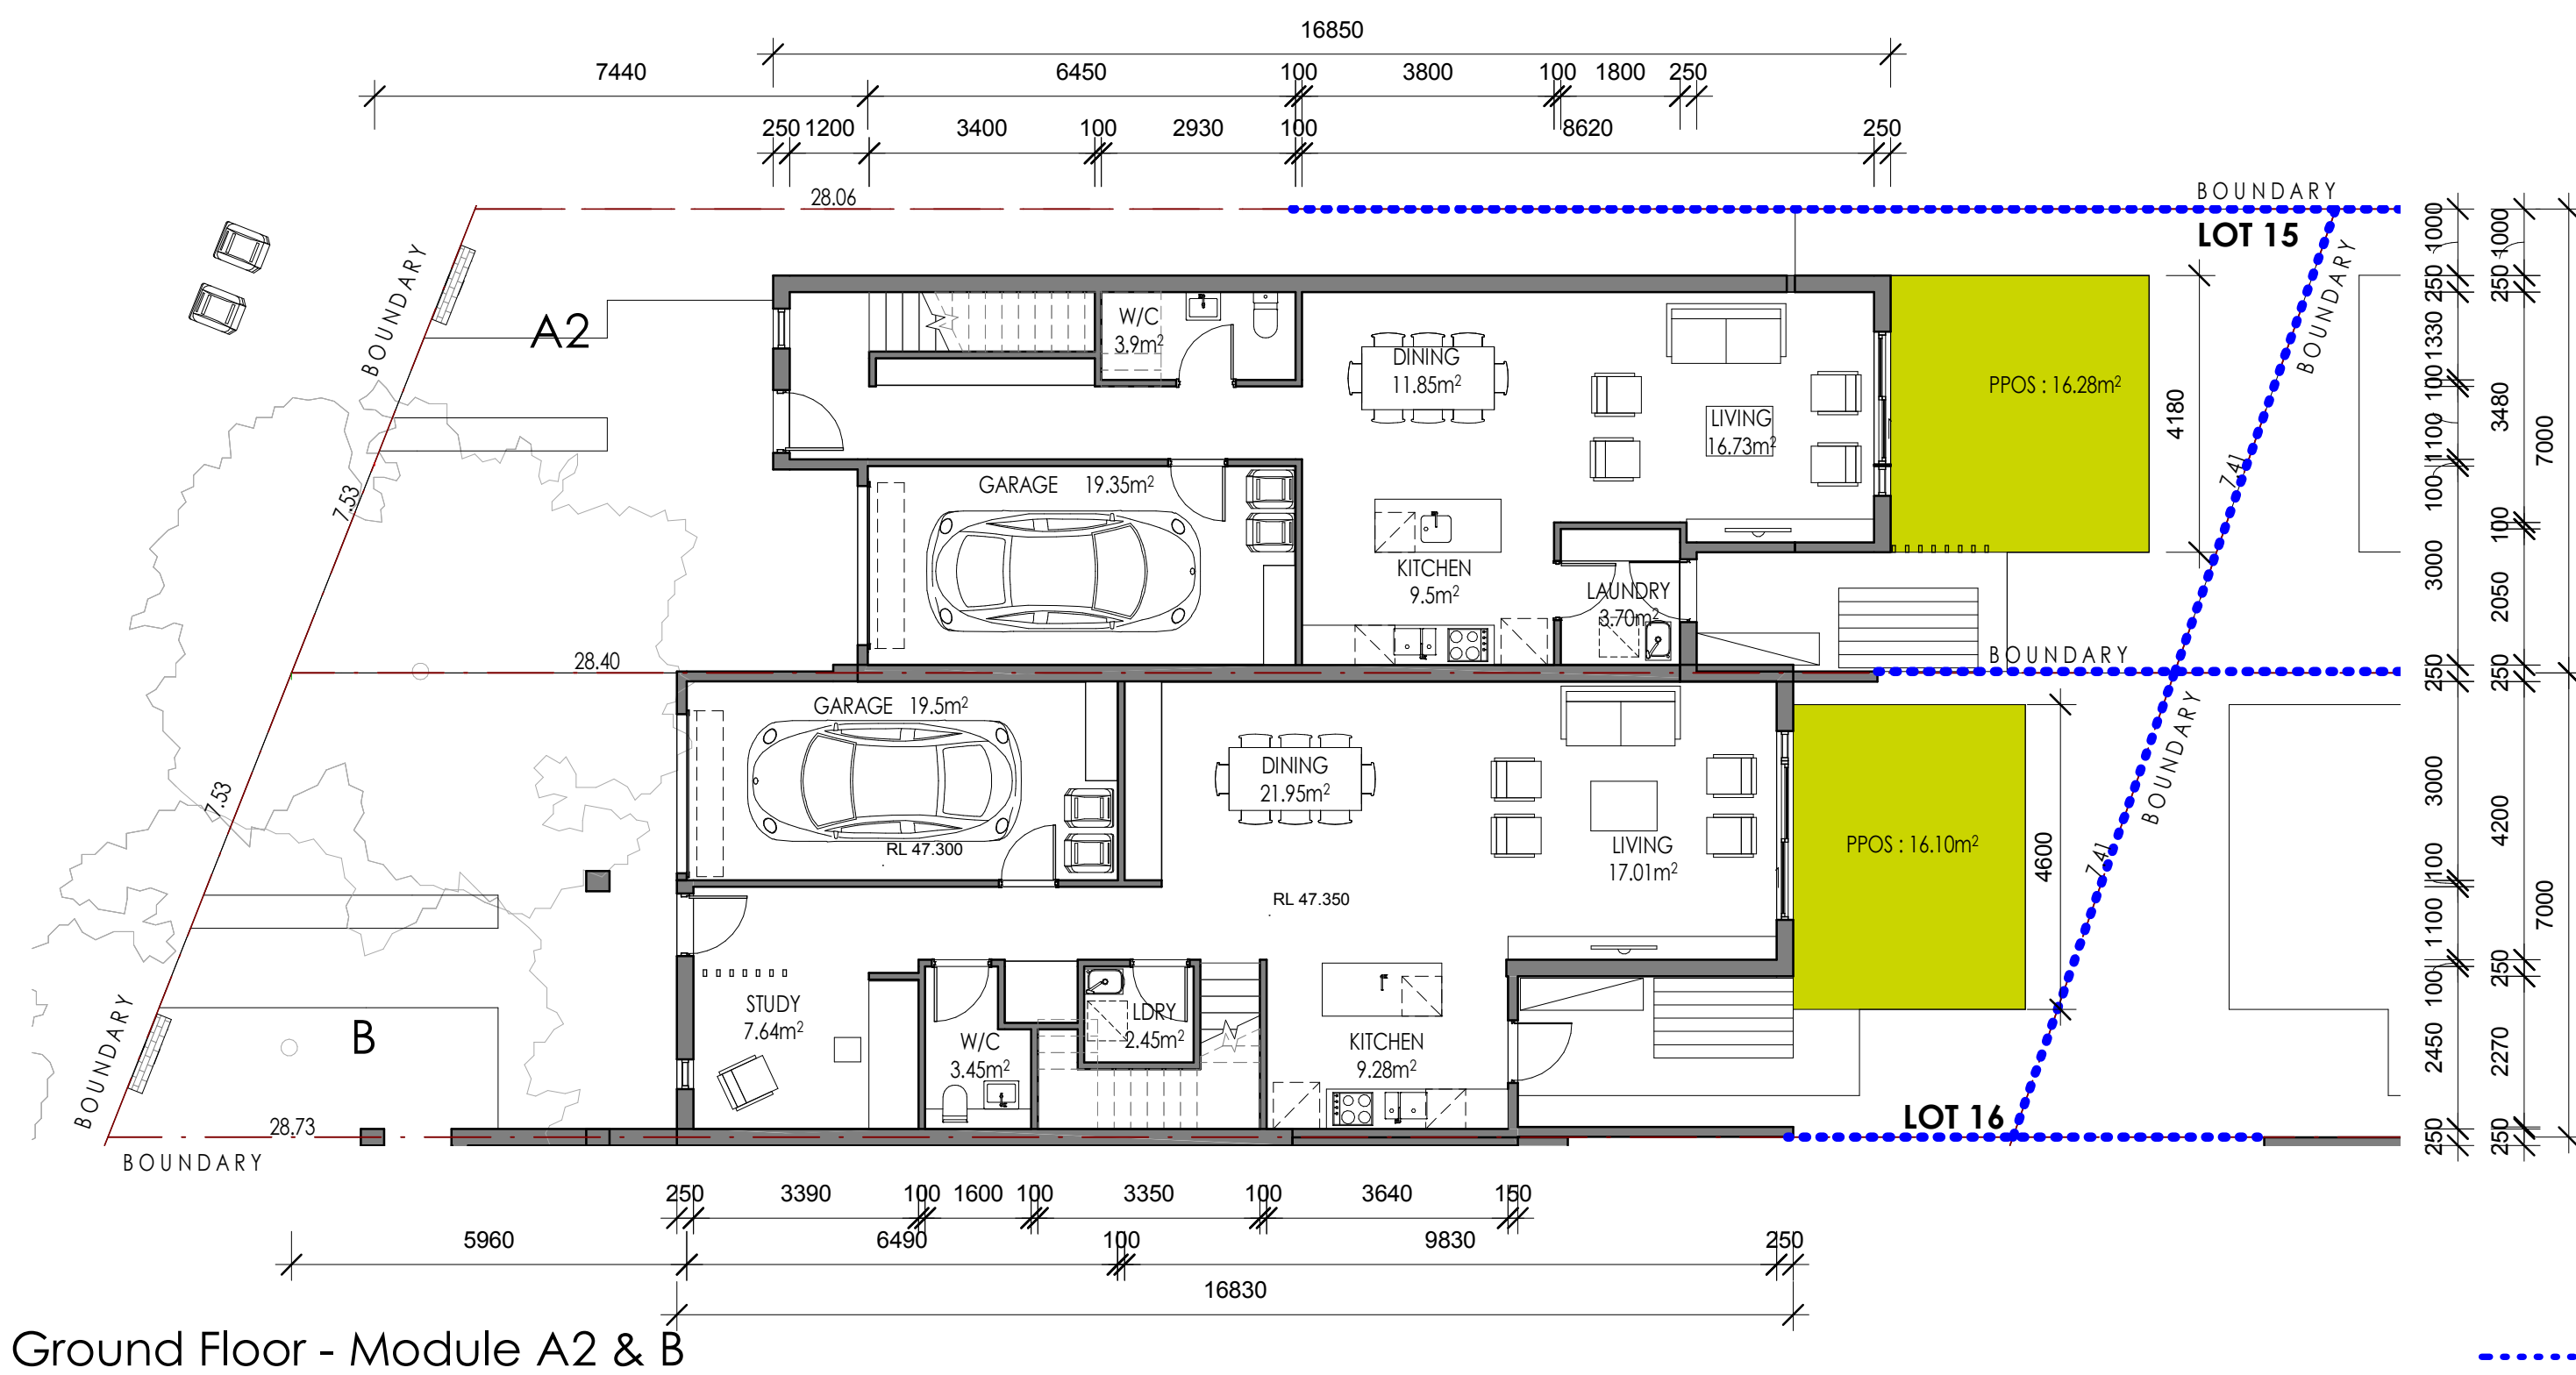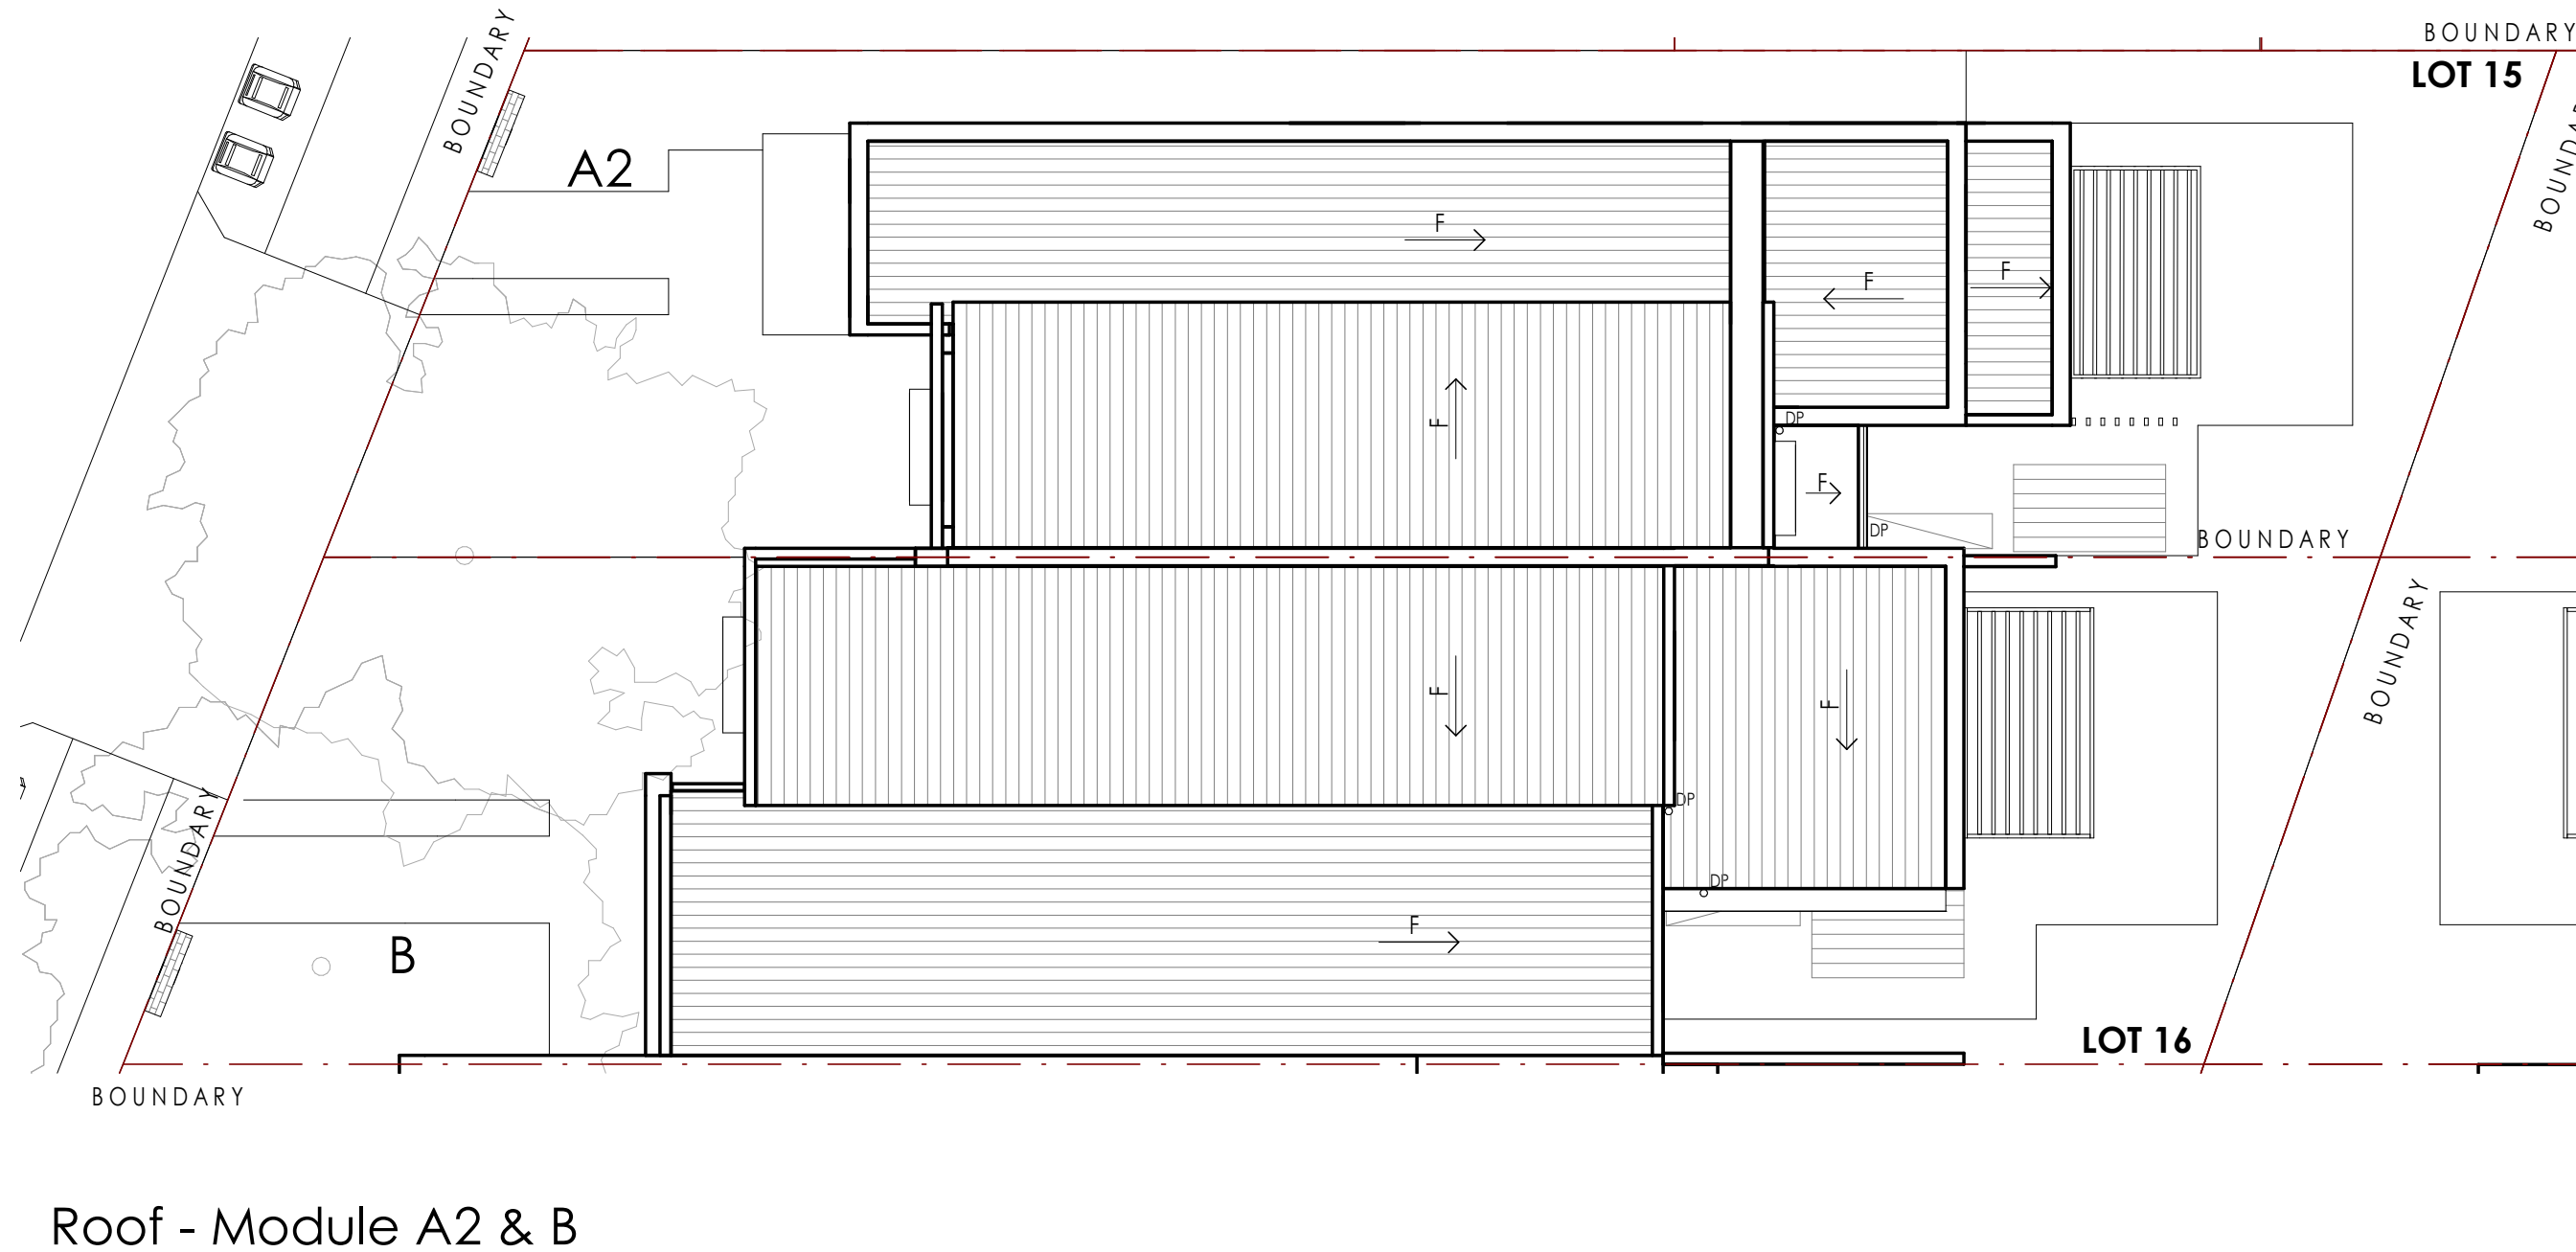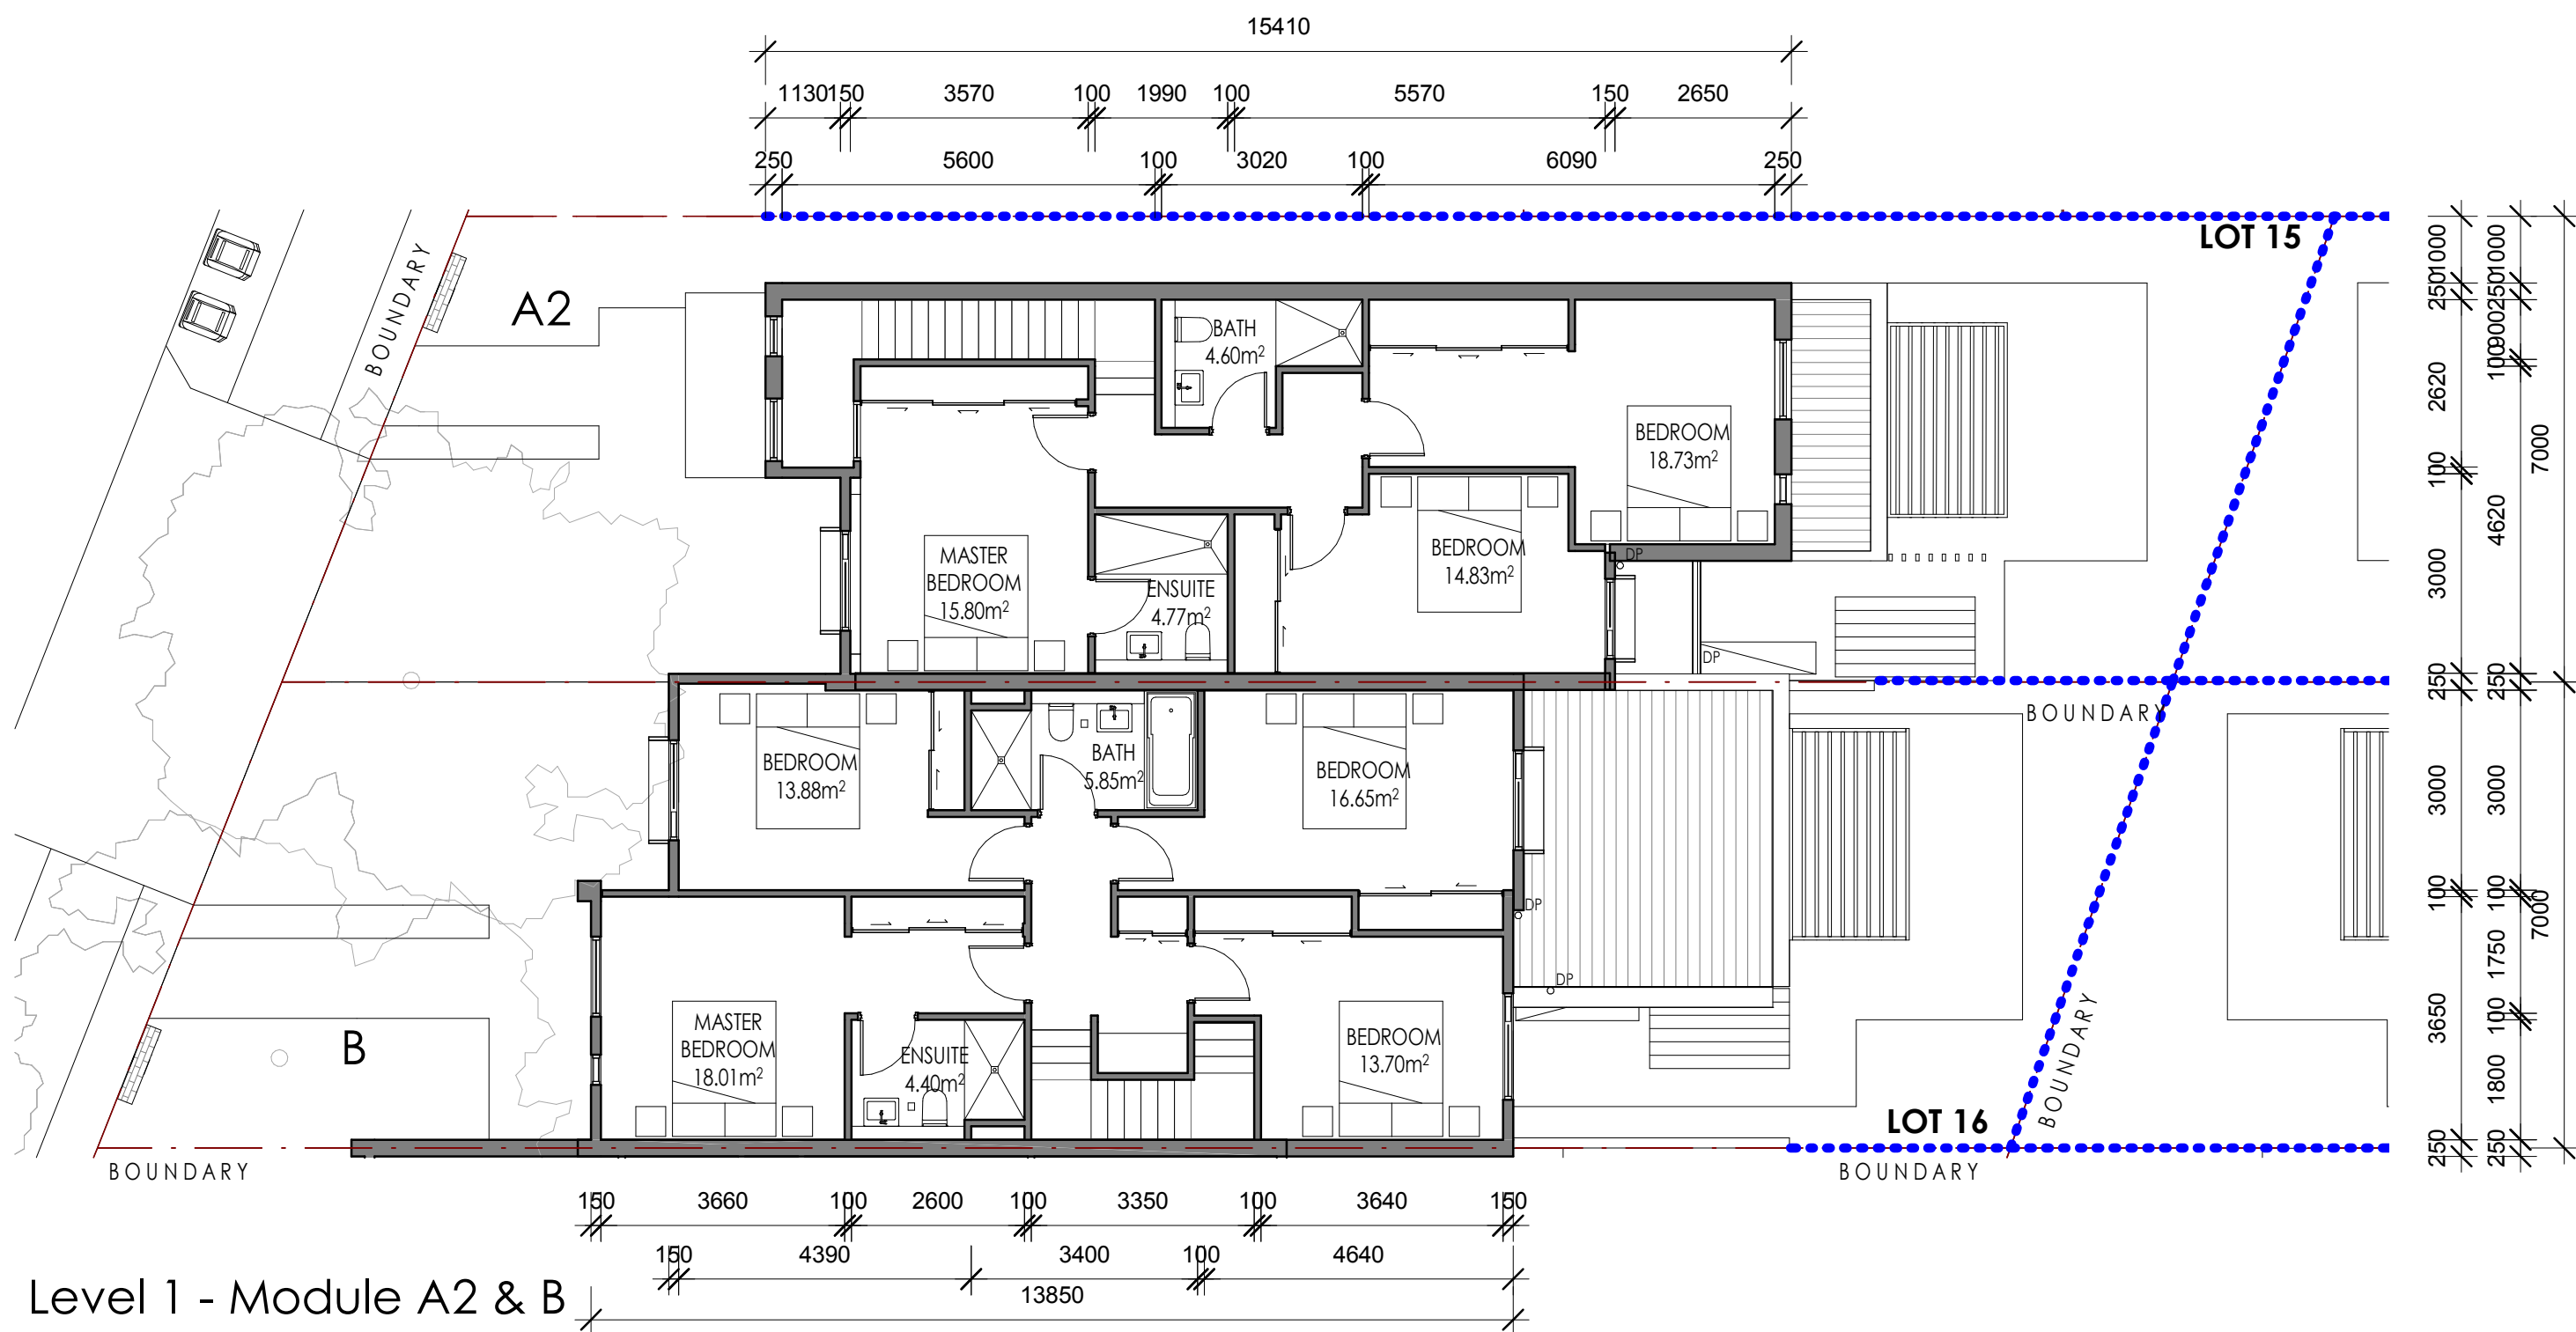



- RETAINING WALL
- PRINCIPAL PRIVATE OPEN SPACE (PPOS)
- * TYPICAL BIN COLLECTION POINT



Rev.	Revision Description	Chk.	Date
E	REVISED DEVELOPMENT APPLICATION	GK	08/10/2019
D	REVISED DEVELOPMENT APPLICATION	GK	24/09/2019
C	RESPONSE TO SECTION 34	FX	23/07/2019
B	FOR REVIEW	FX	19/07/2019

DO NOT SCALE from this drawing. Use given dimensions only.
Check all dimensions on the job prior to commencement of shop drawings or fabrication. Any discrepancies are to be referred to the Architect/Engineer/Designer prior to commencement of work

Client
PRISMA ROUSE HILL DEVELOPMENT PTY LTD

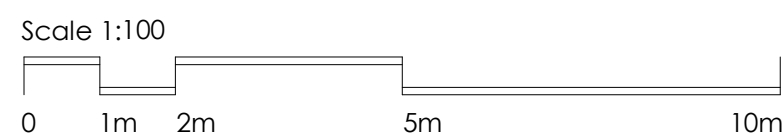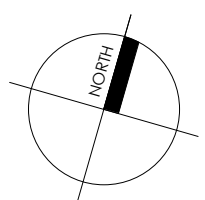

Project
RESIDENTIAL DEVELOPMENT
54 TERRY ROAD , ROUSE HILL NSW 2155




KANNFINCH
Kann Finch Group Pty Ltd 50 Carrington St Sydney NSW 2000
ACN 139 614 798 Tel +61 2 9299 4111
www.kannfinch.com
Nominated Architect: Stephen Jamison NSW ARB Reg No 5108

Drawing
FLOOR PLANS
Scales
As indicated @ A1


Drawn
GK
Checked
NJ

Drawing No.
DA3.04.01
Revision
E
Project No.
6618

24/01/2020 1:31:52 PM: Plot Date

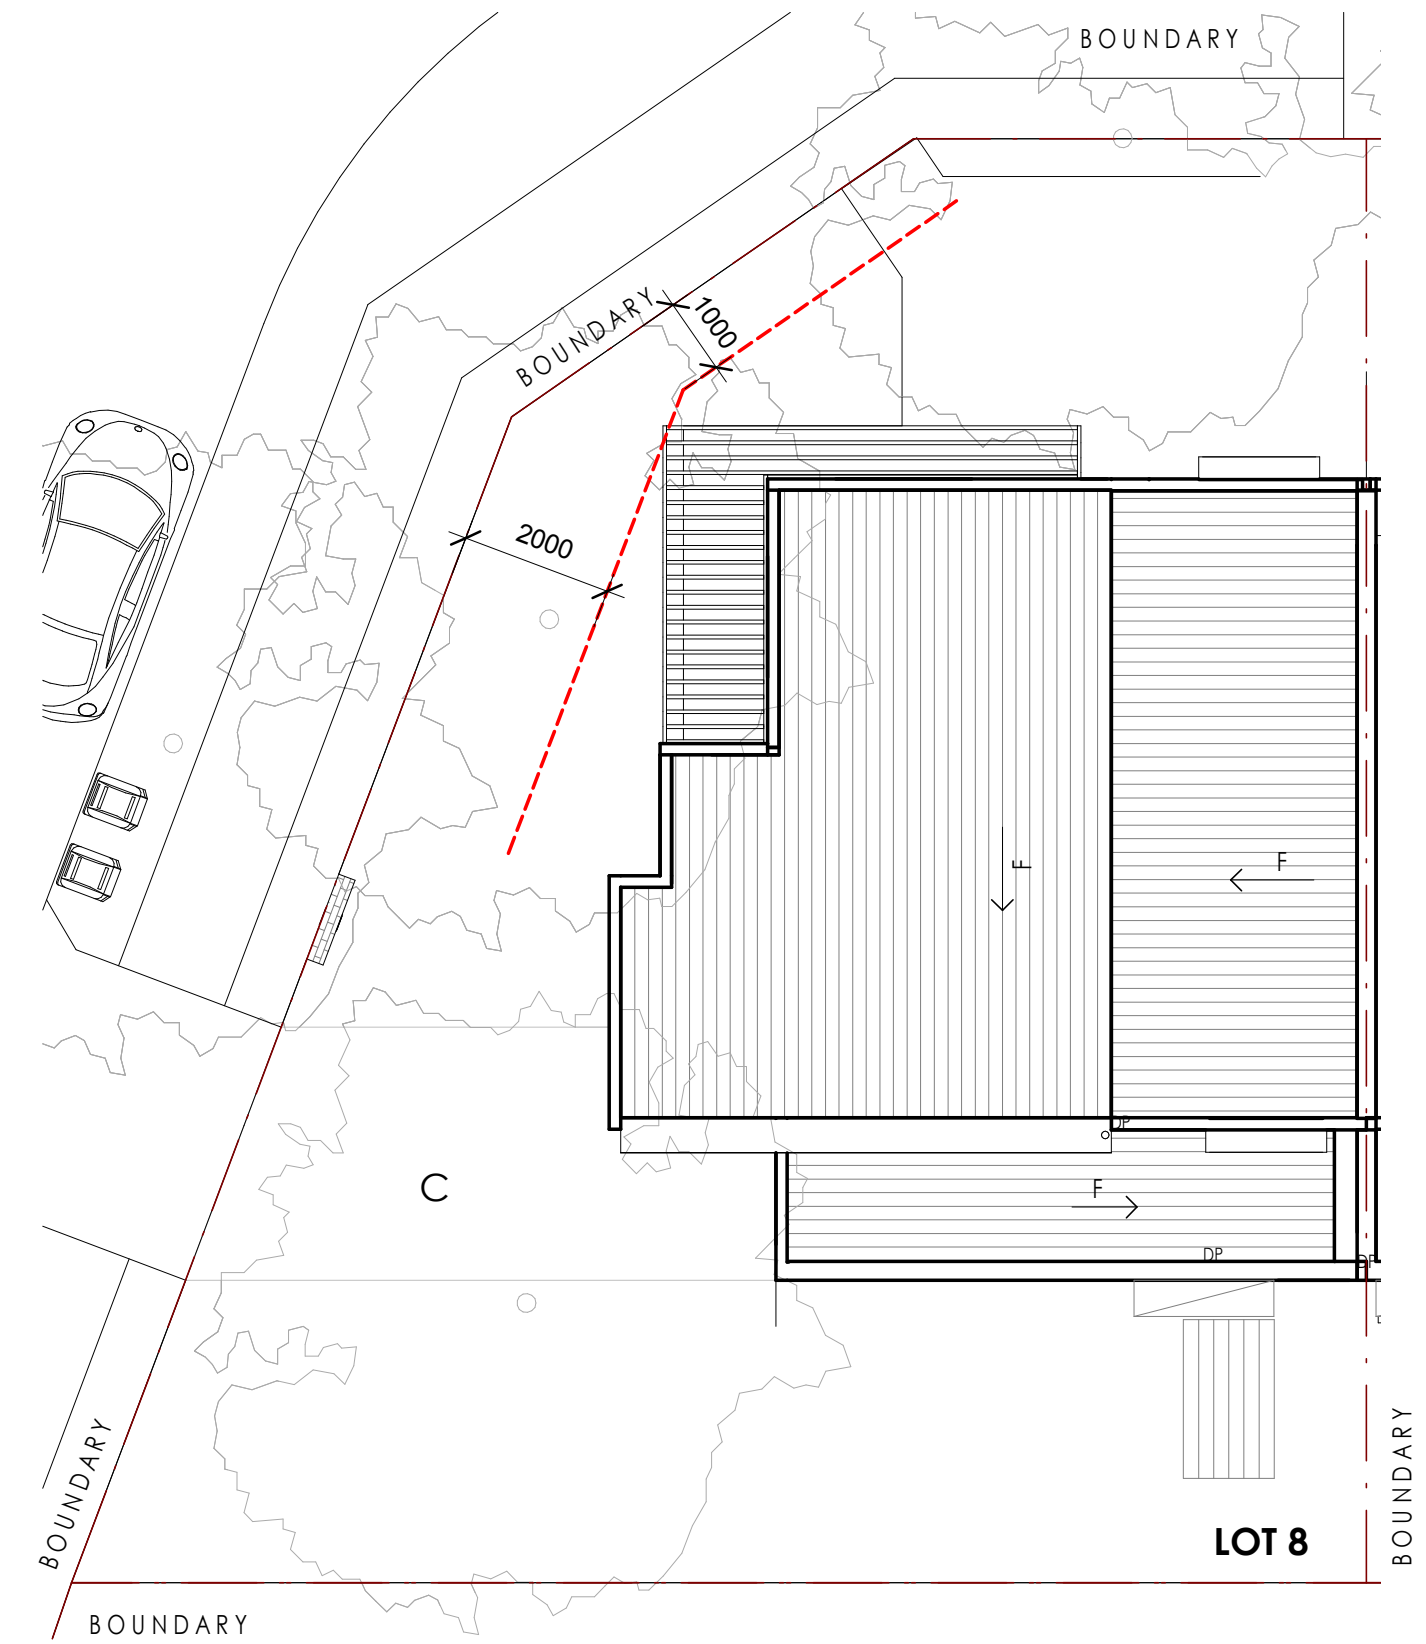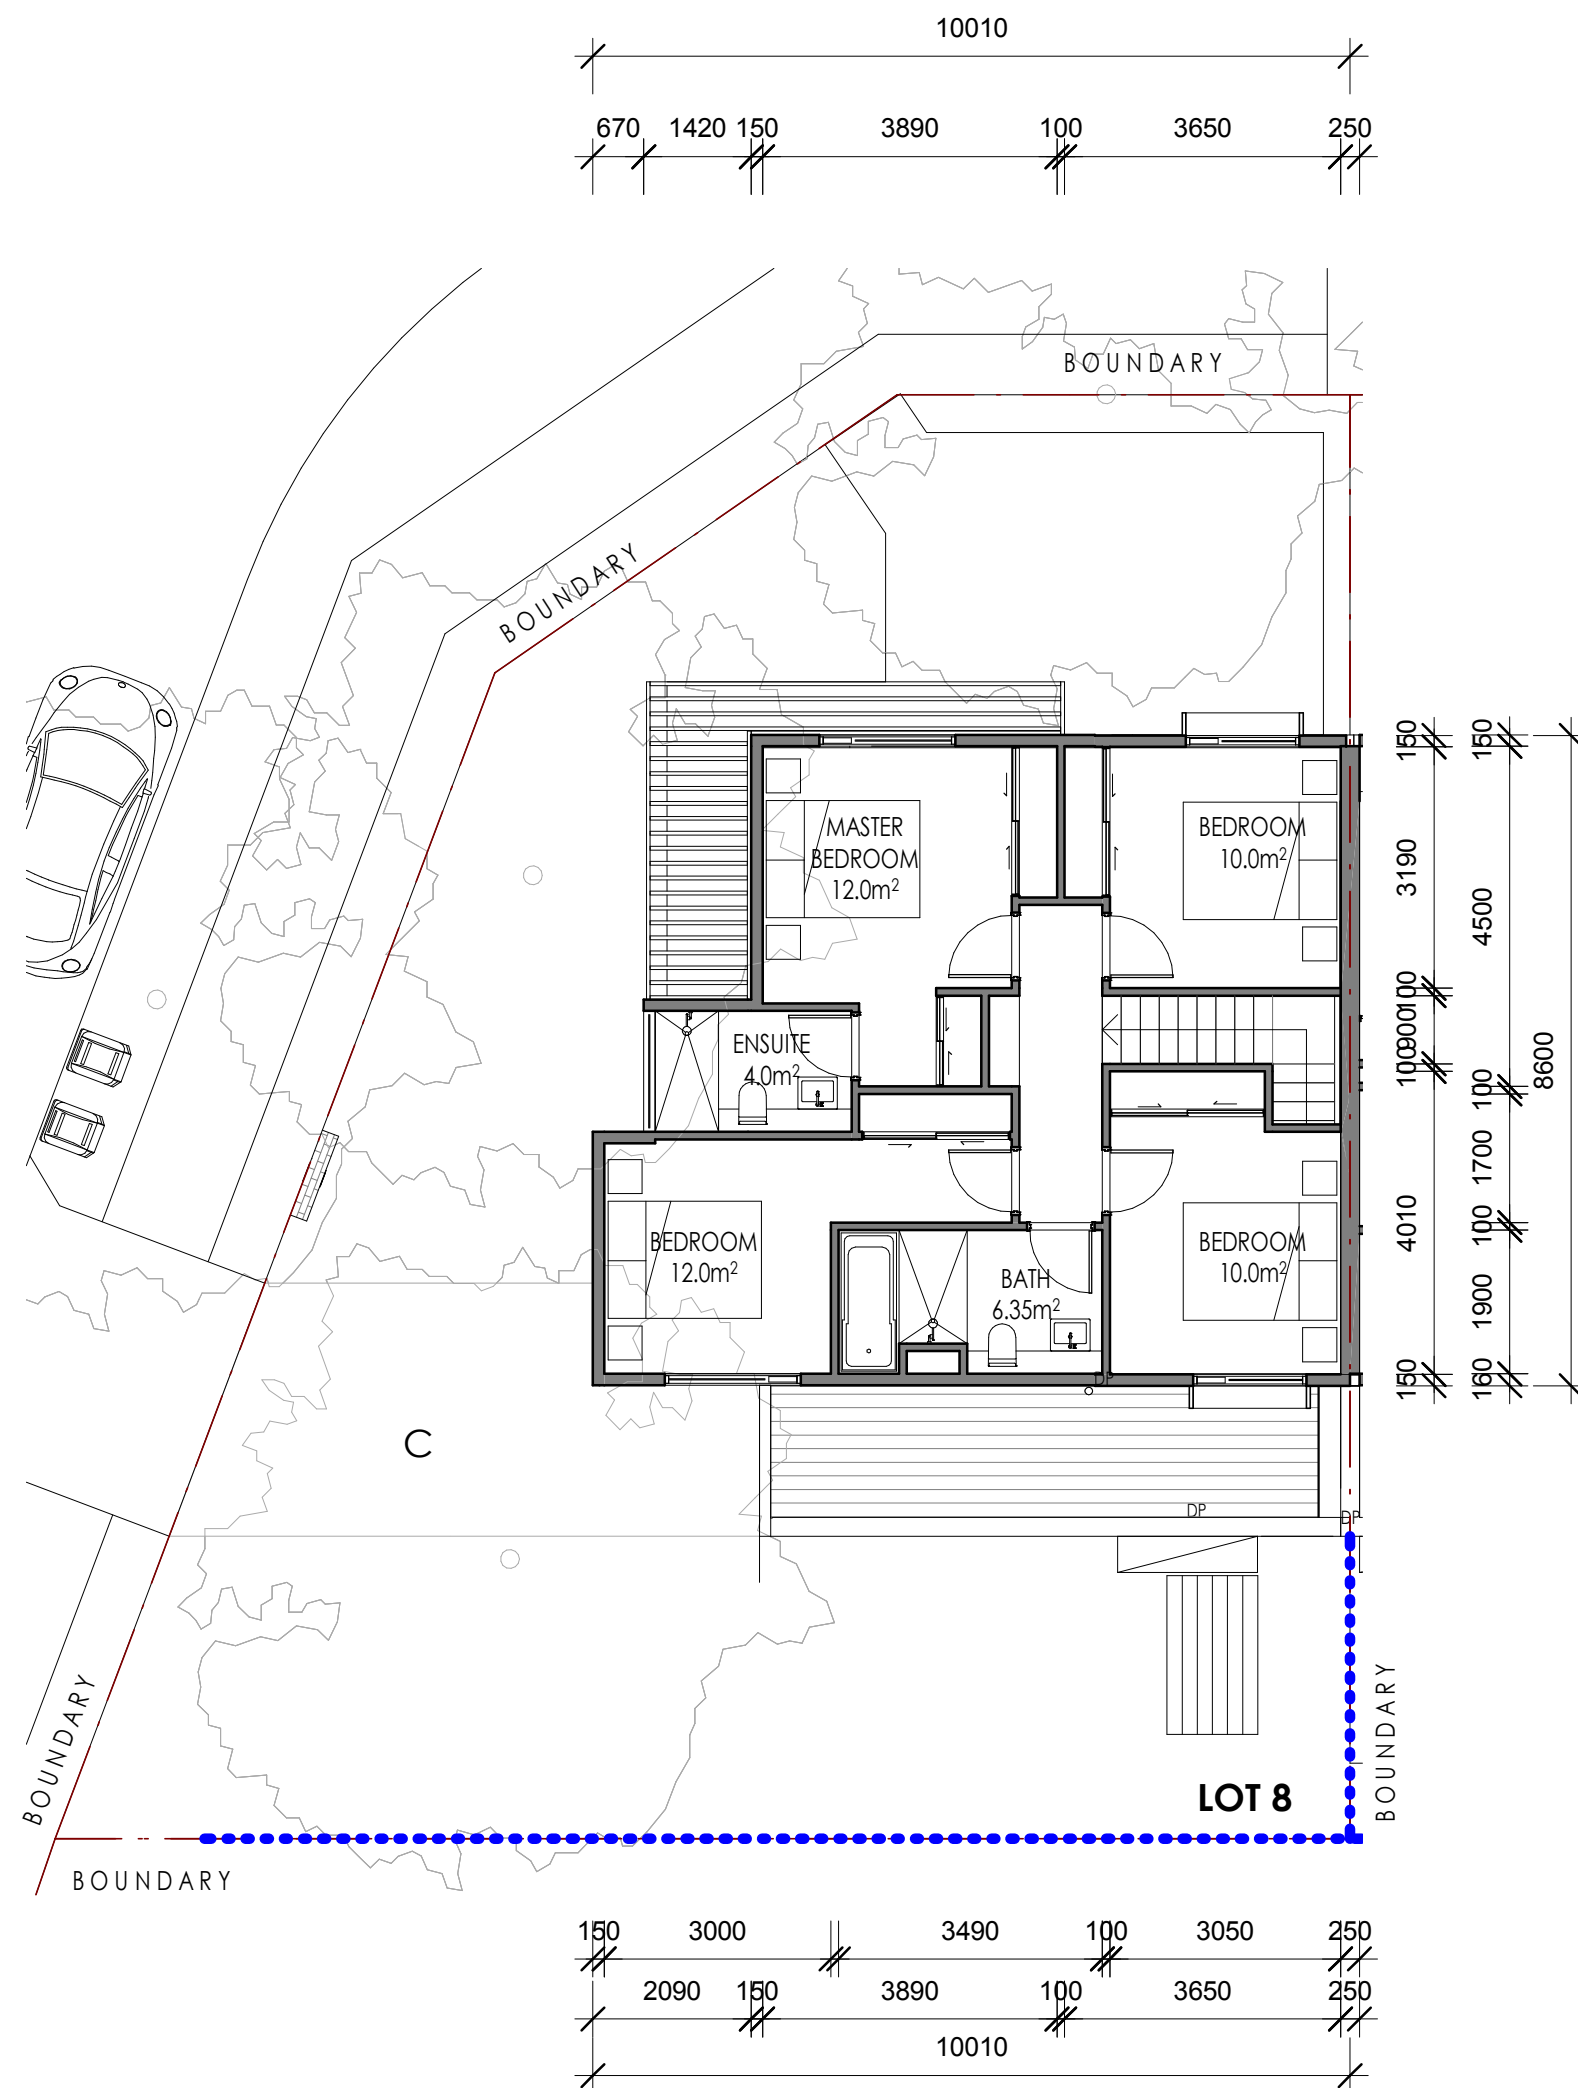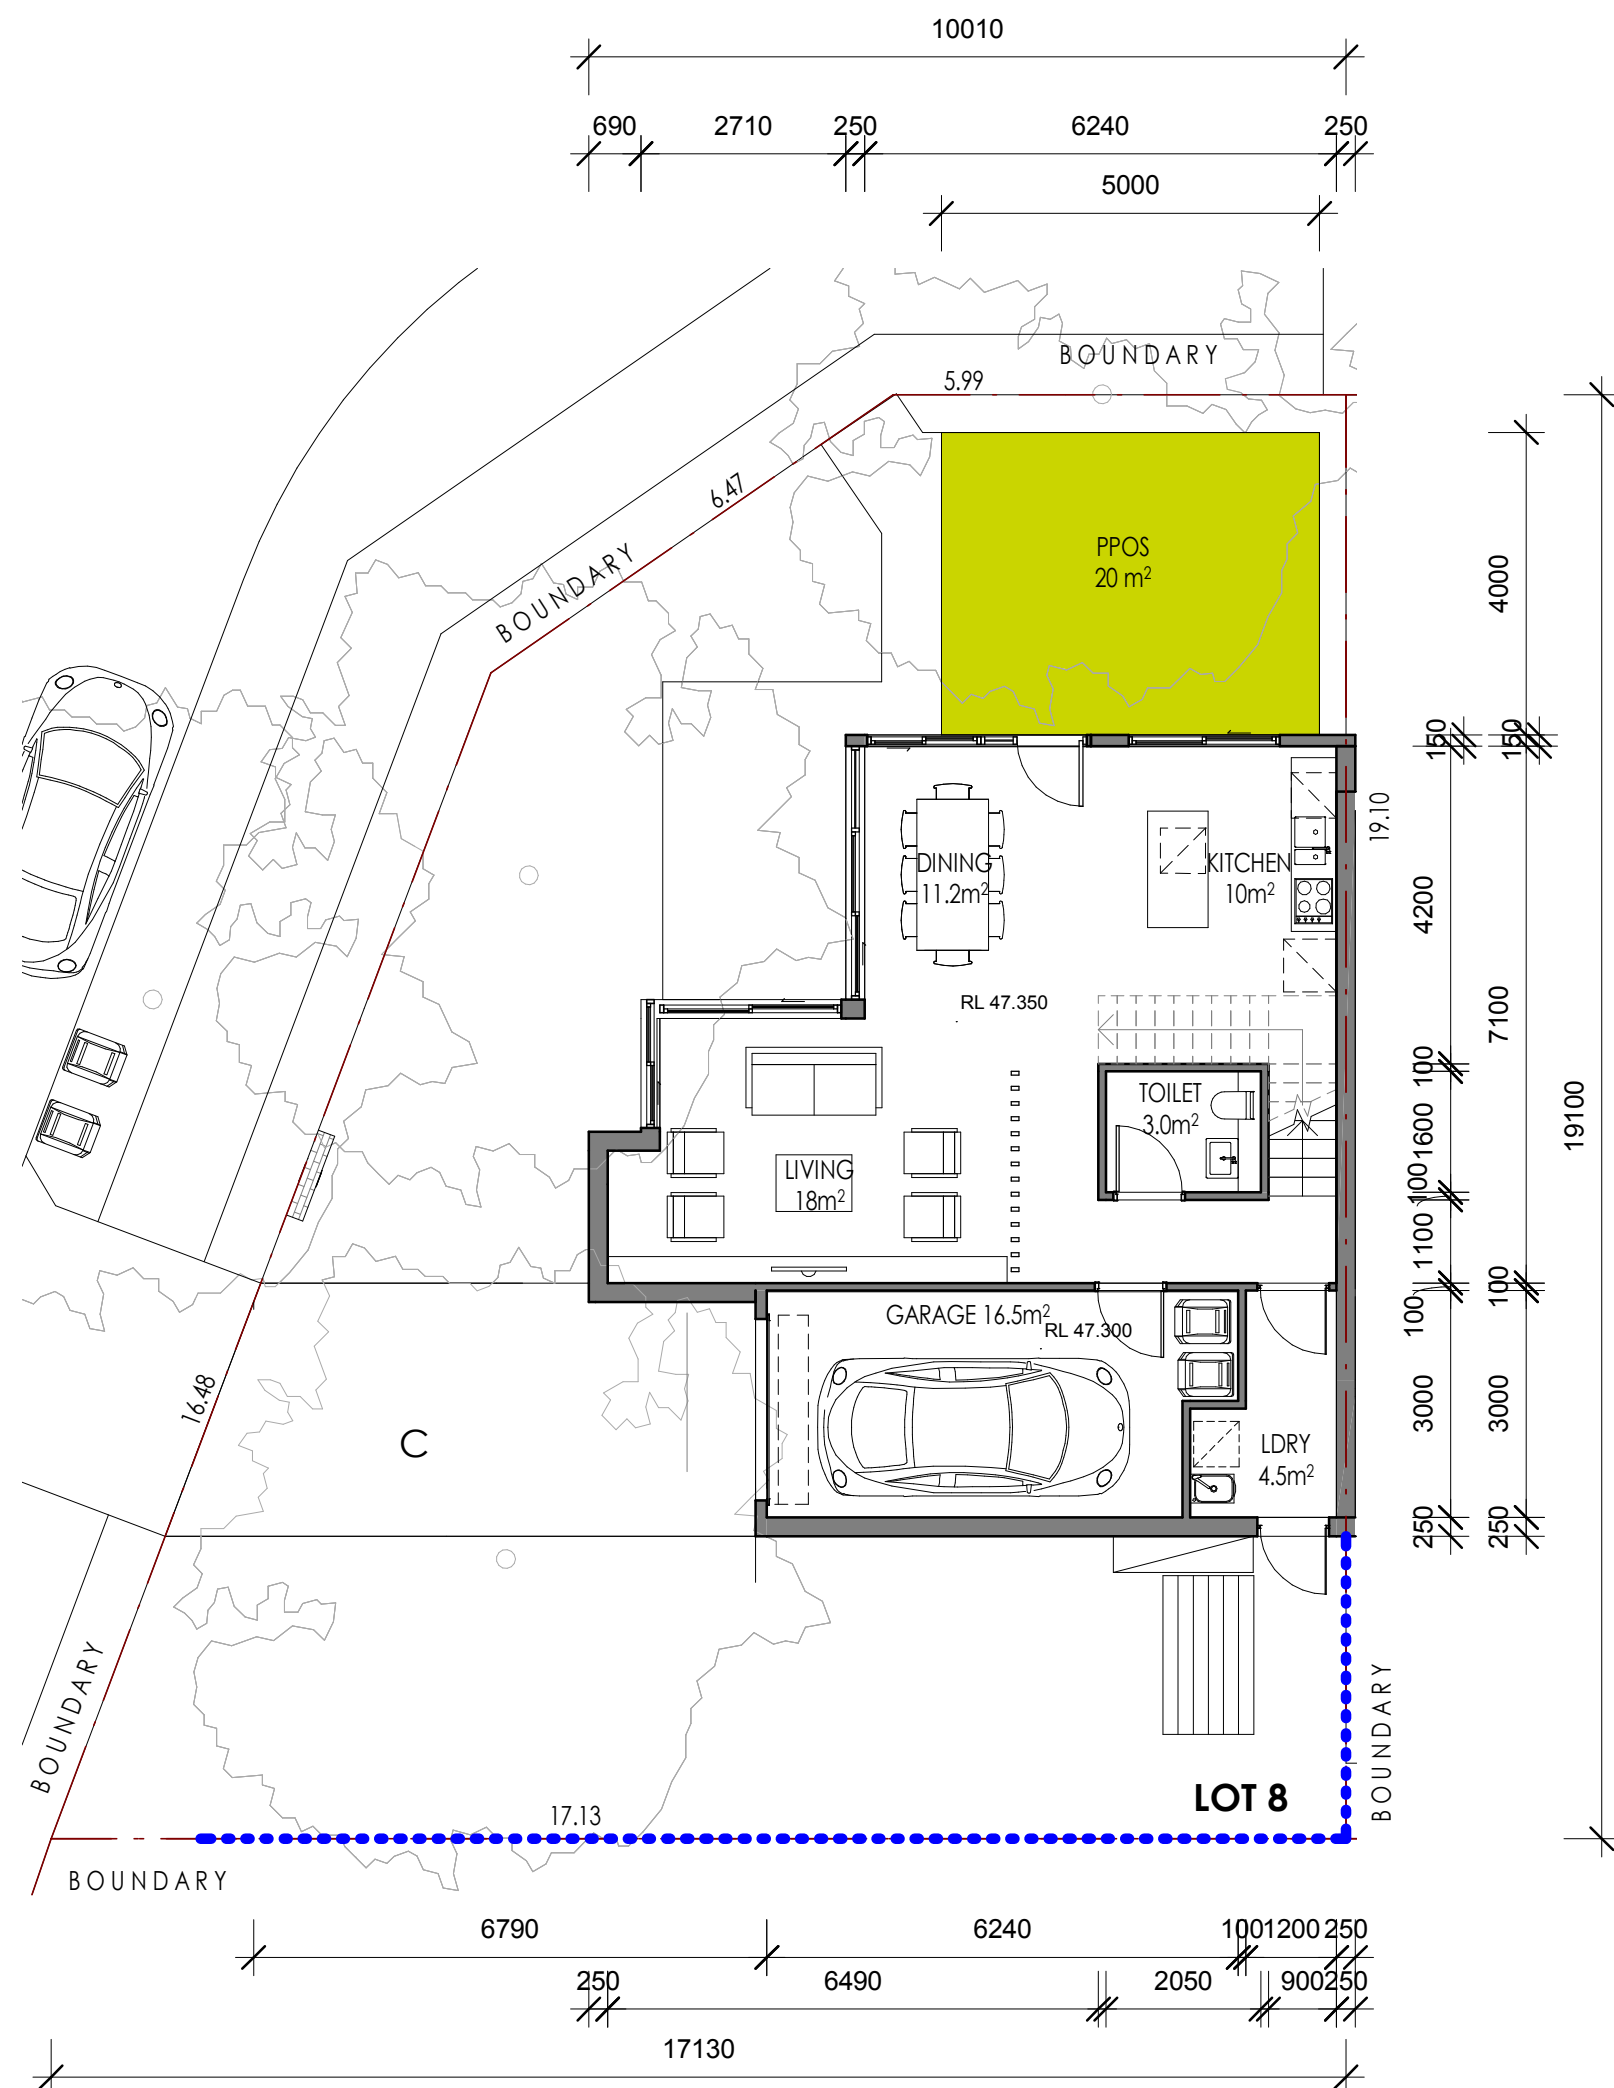



- RETAINING WALL
- PRINCIPAL PRIVATE OPEN SPACE (PPOS)
- * TYPICAL BIN COLLECTION POINT

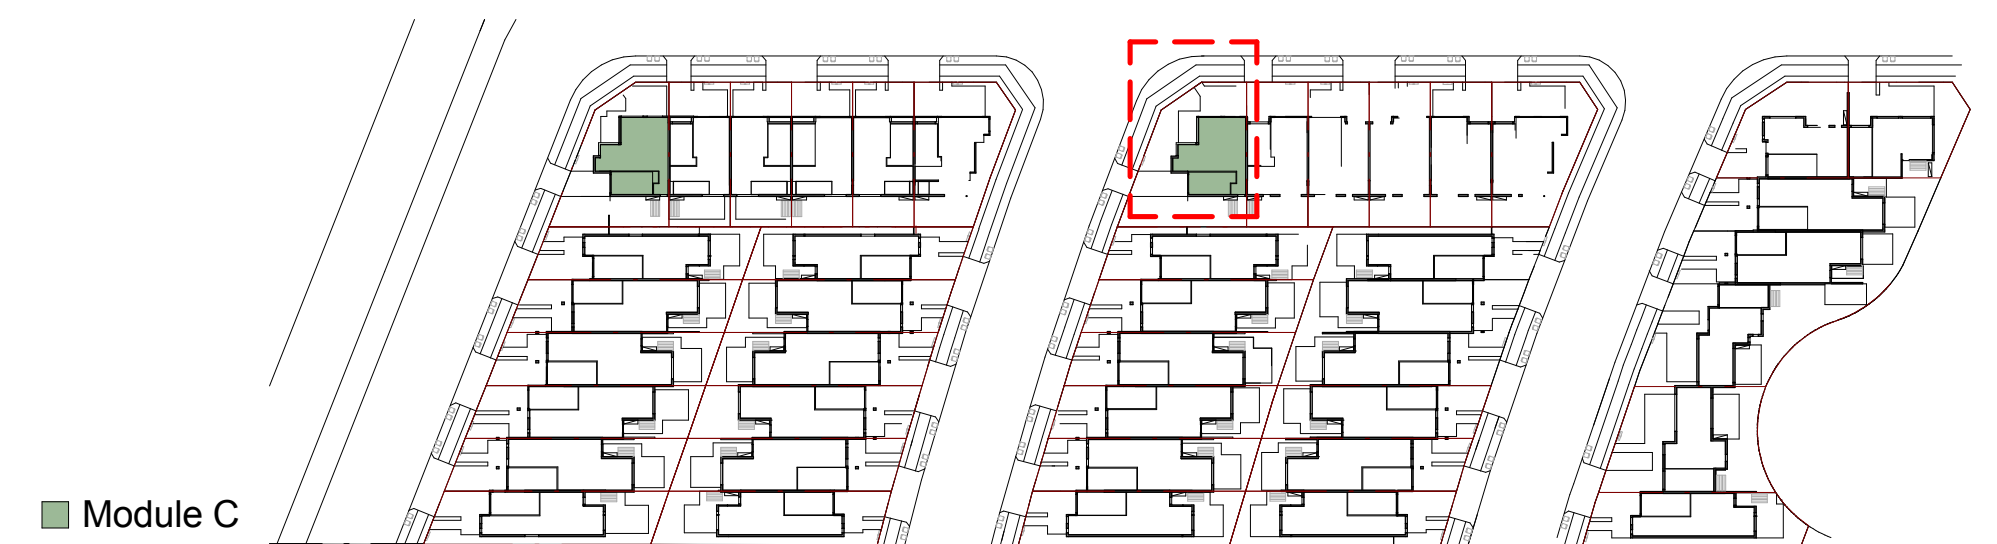

P	REVISED DEVELOPMENT APPLICATION	GK	08/10/2019
N	REVISED DEVELOPMENT APPLICATION	GK	24/09/2019
M	RESPONSE TO SECTION 34	FX	23/07/2019
L	FOR REVIEW	FX	19/07/2019
Rev.	Revision Description	Chk.	Date
DO NOT SCALE	from this drawing. Use given dimensions only. Check all dimensions on the job prior to commencement of shop drawings or fabrication. Any discrepancies are to be referred to the Architect/Engineer/Designer prior to commencement of work		

Client

PRISMA ROUSE HILL DEVELOPMENT PTY LTD

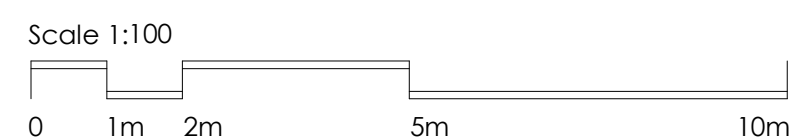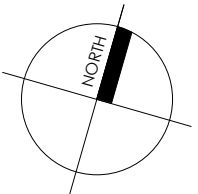

Project

RESIDENTIAL DEVELOPMENT

54 TERRY ROAD , ROUSE HILL NSW 2155

KANNFINCH

Kann Finch Group Pty Ltd 50 Carrington St Sydney NSW 2000
ACN 139 614 798 Tel +61 2 9299 4111
www.kannfinch.com
Nominated Architect: Stephen Jamison NSW ARB Reg No 5108

Drawing

FLOOR PLANS
MODULE C


Scales
As indicated @ A1

Drawn
FX


Checked
NJ

Drawing No.
DA3.05
Revision
P
Project No.
6618


24/01/2020 1:31:58 PM: Plot Date

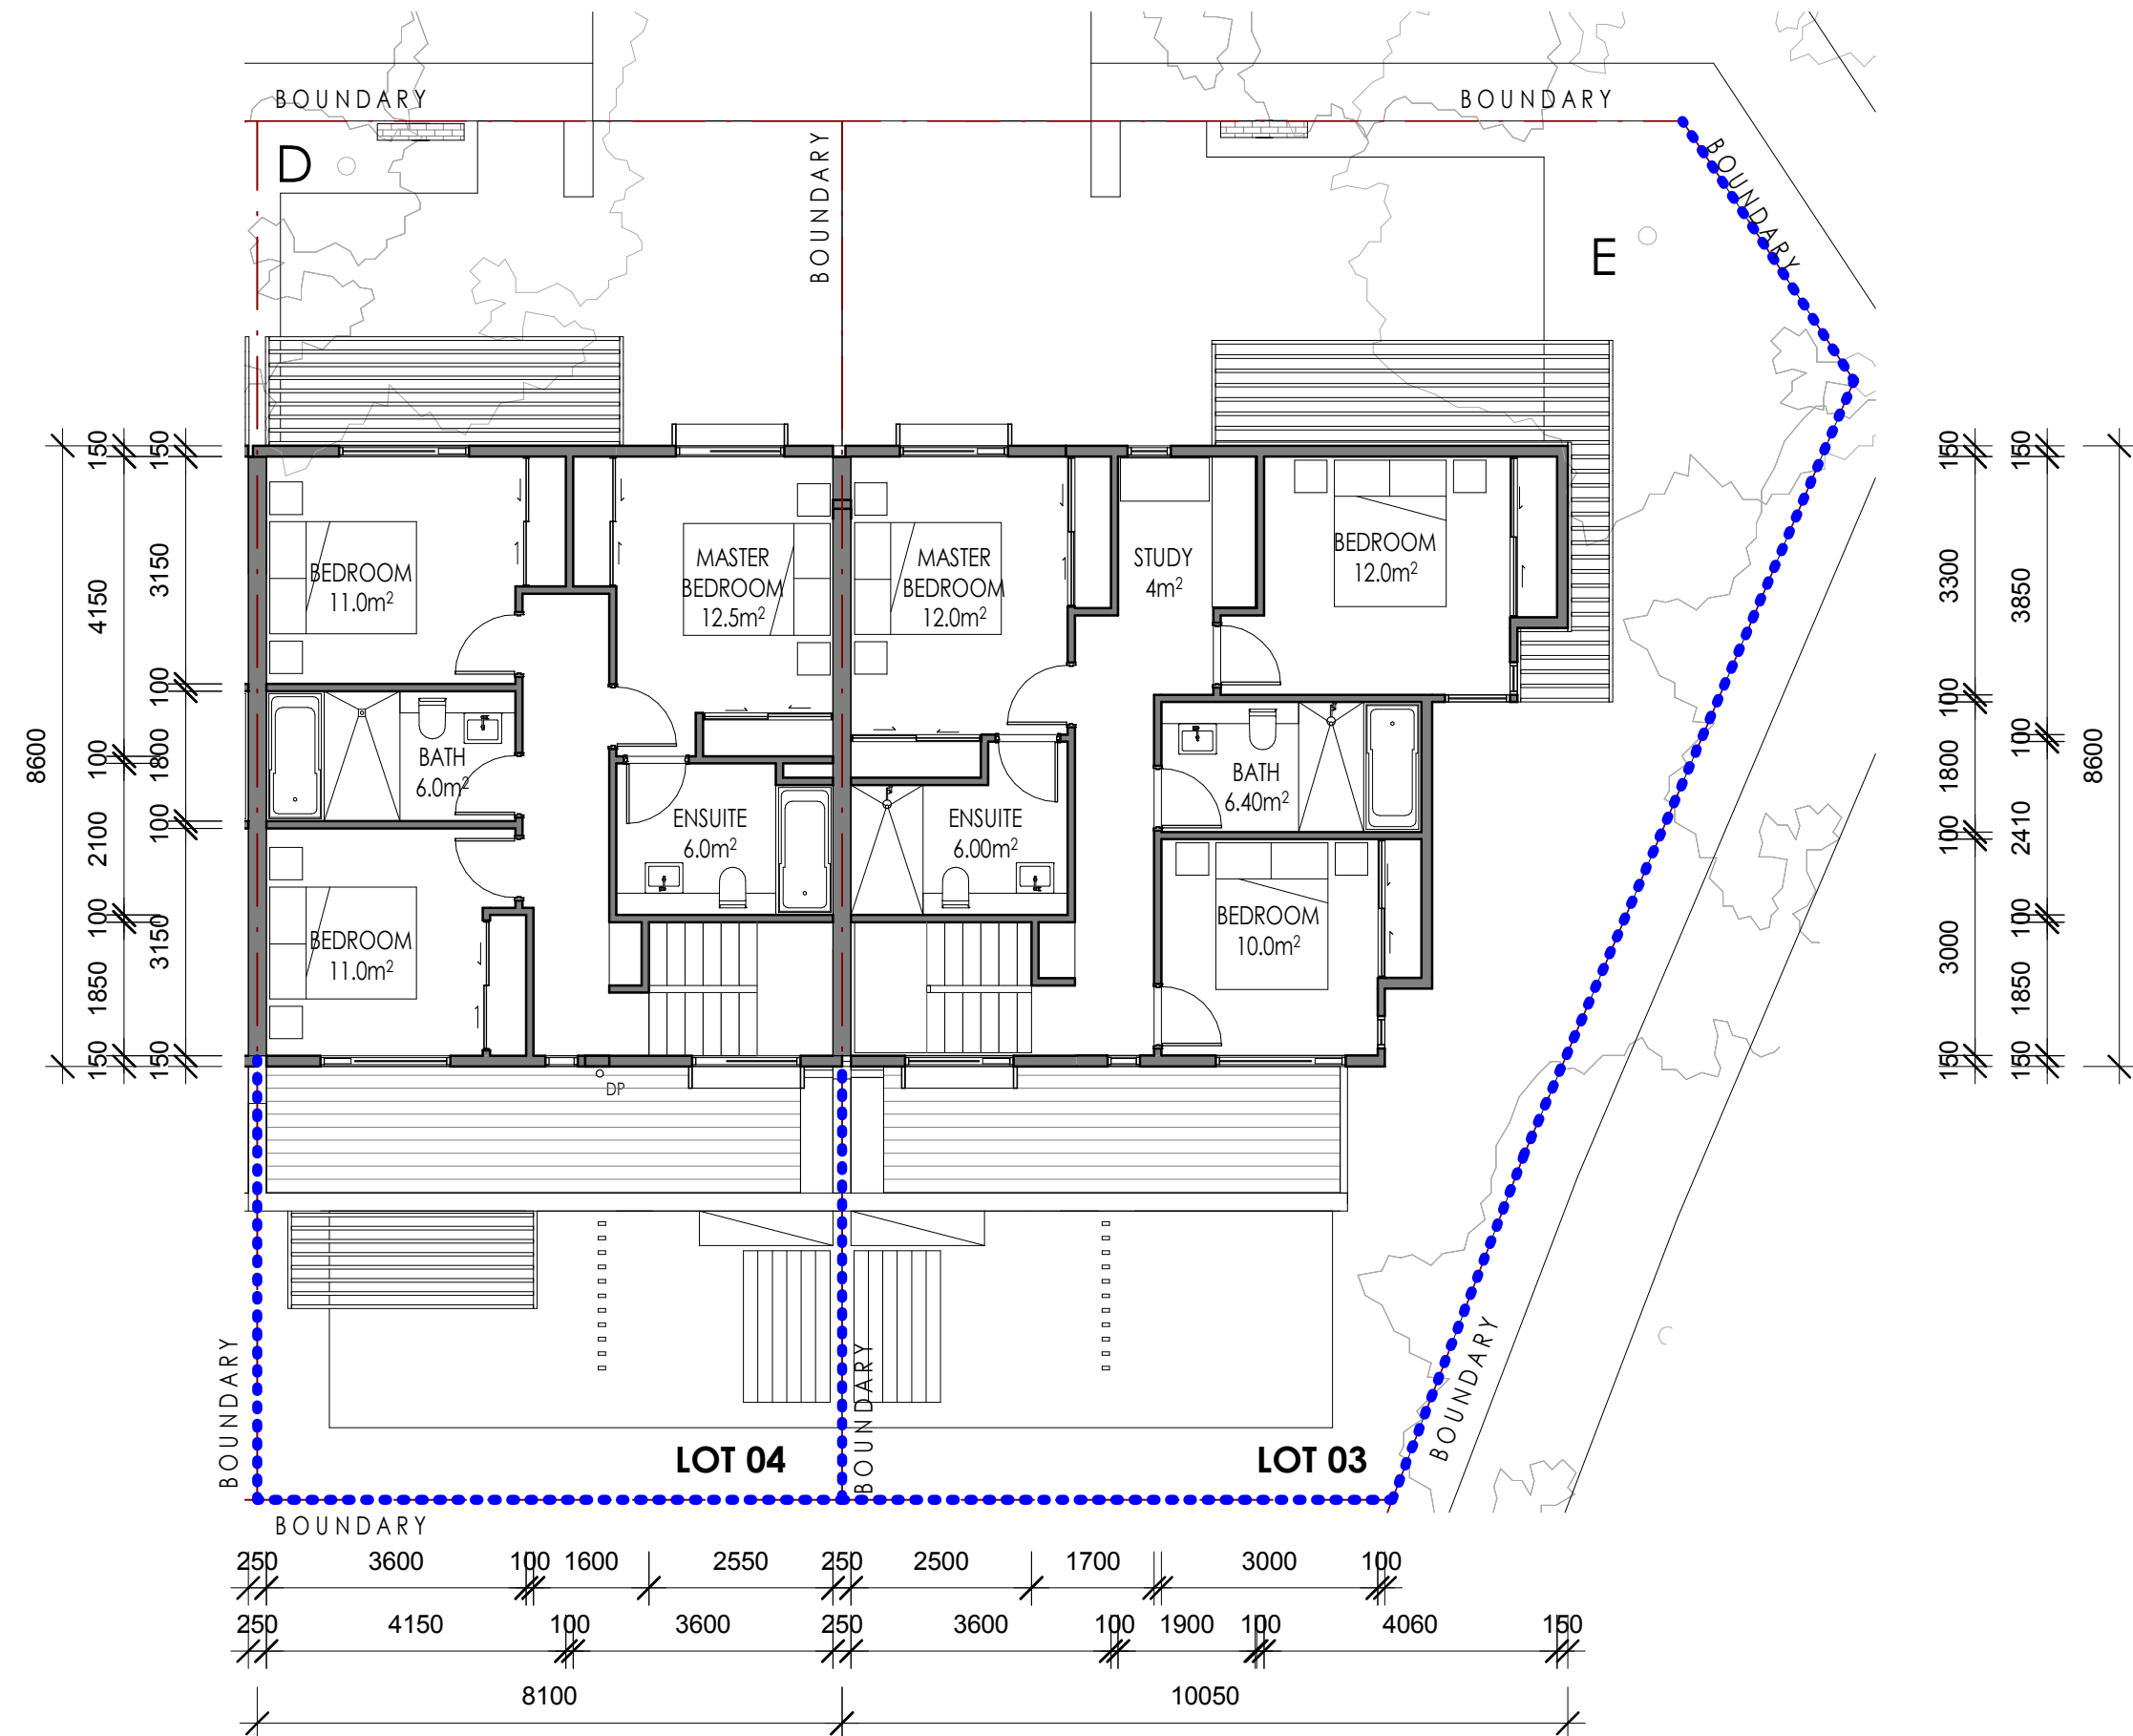

Level 1 - Module D & E

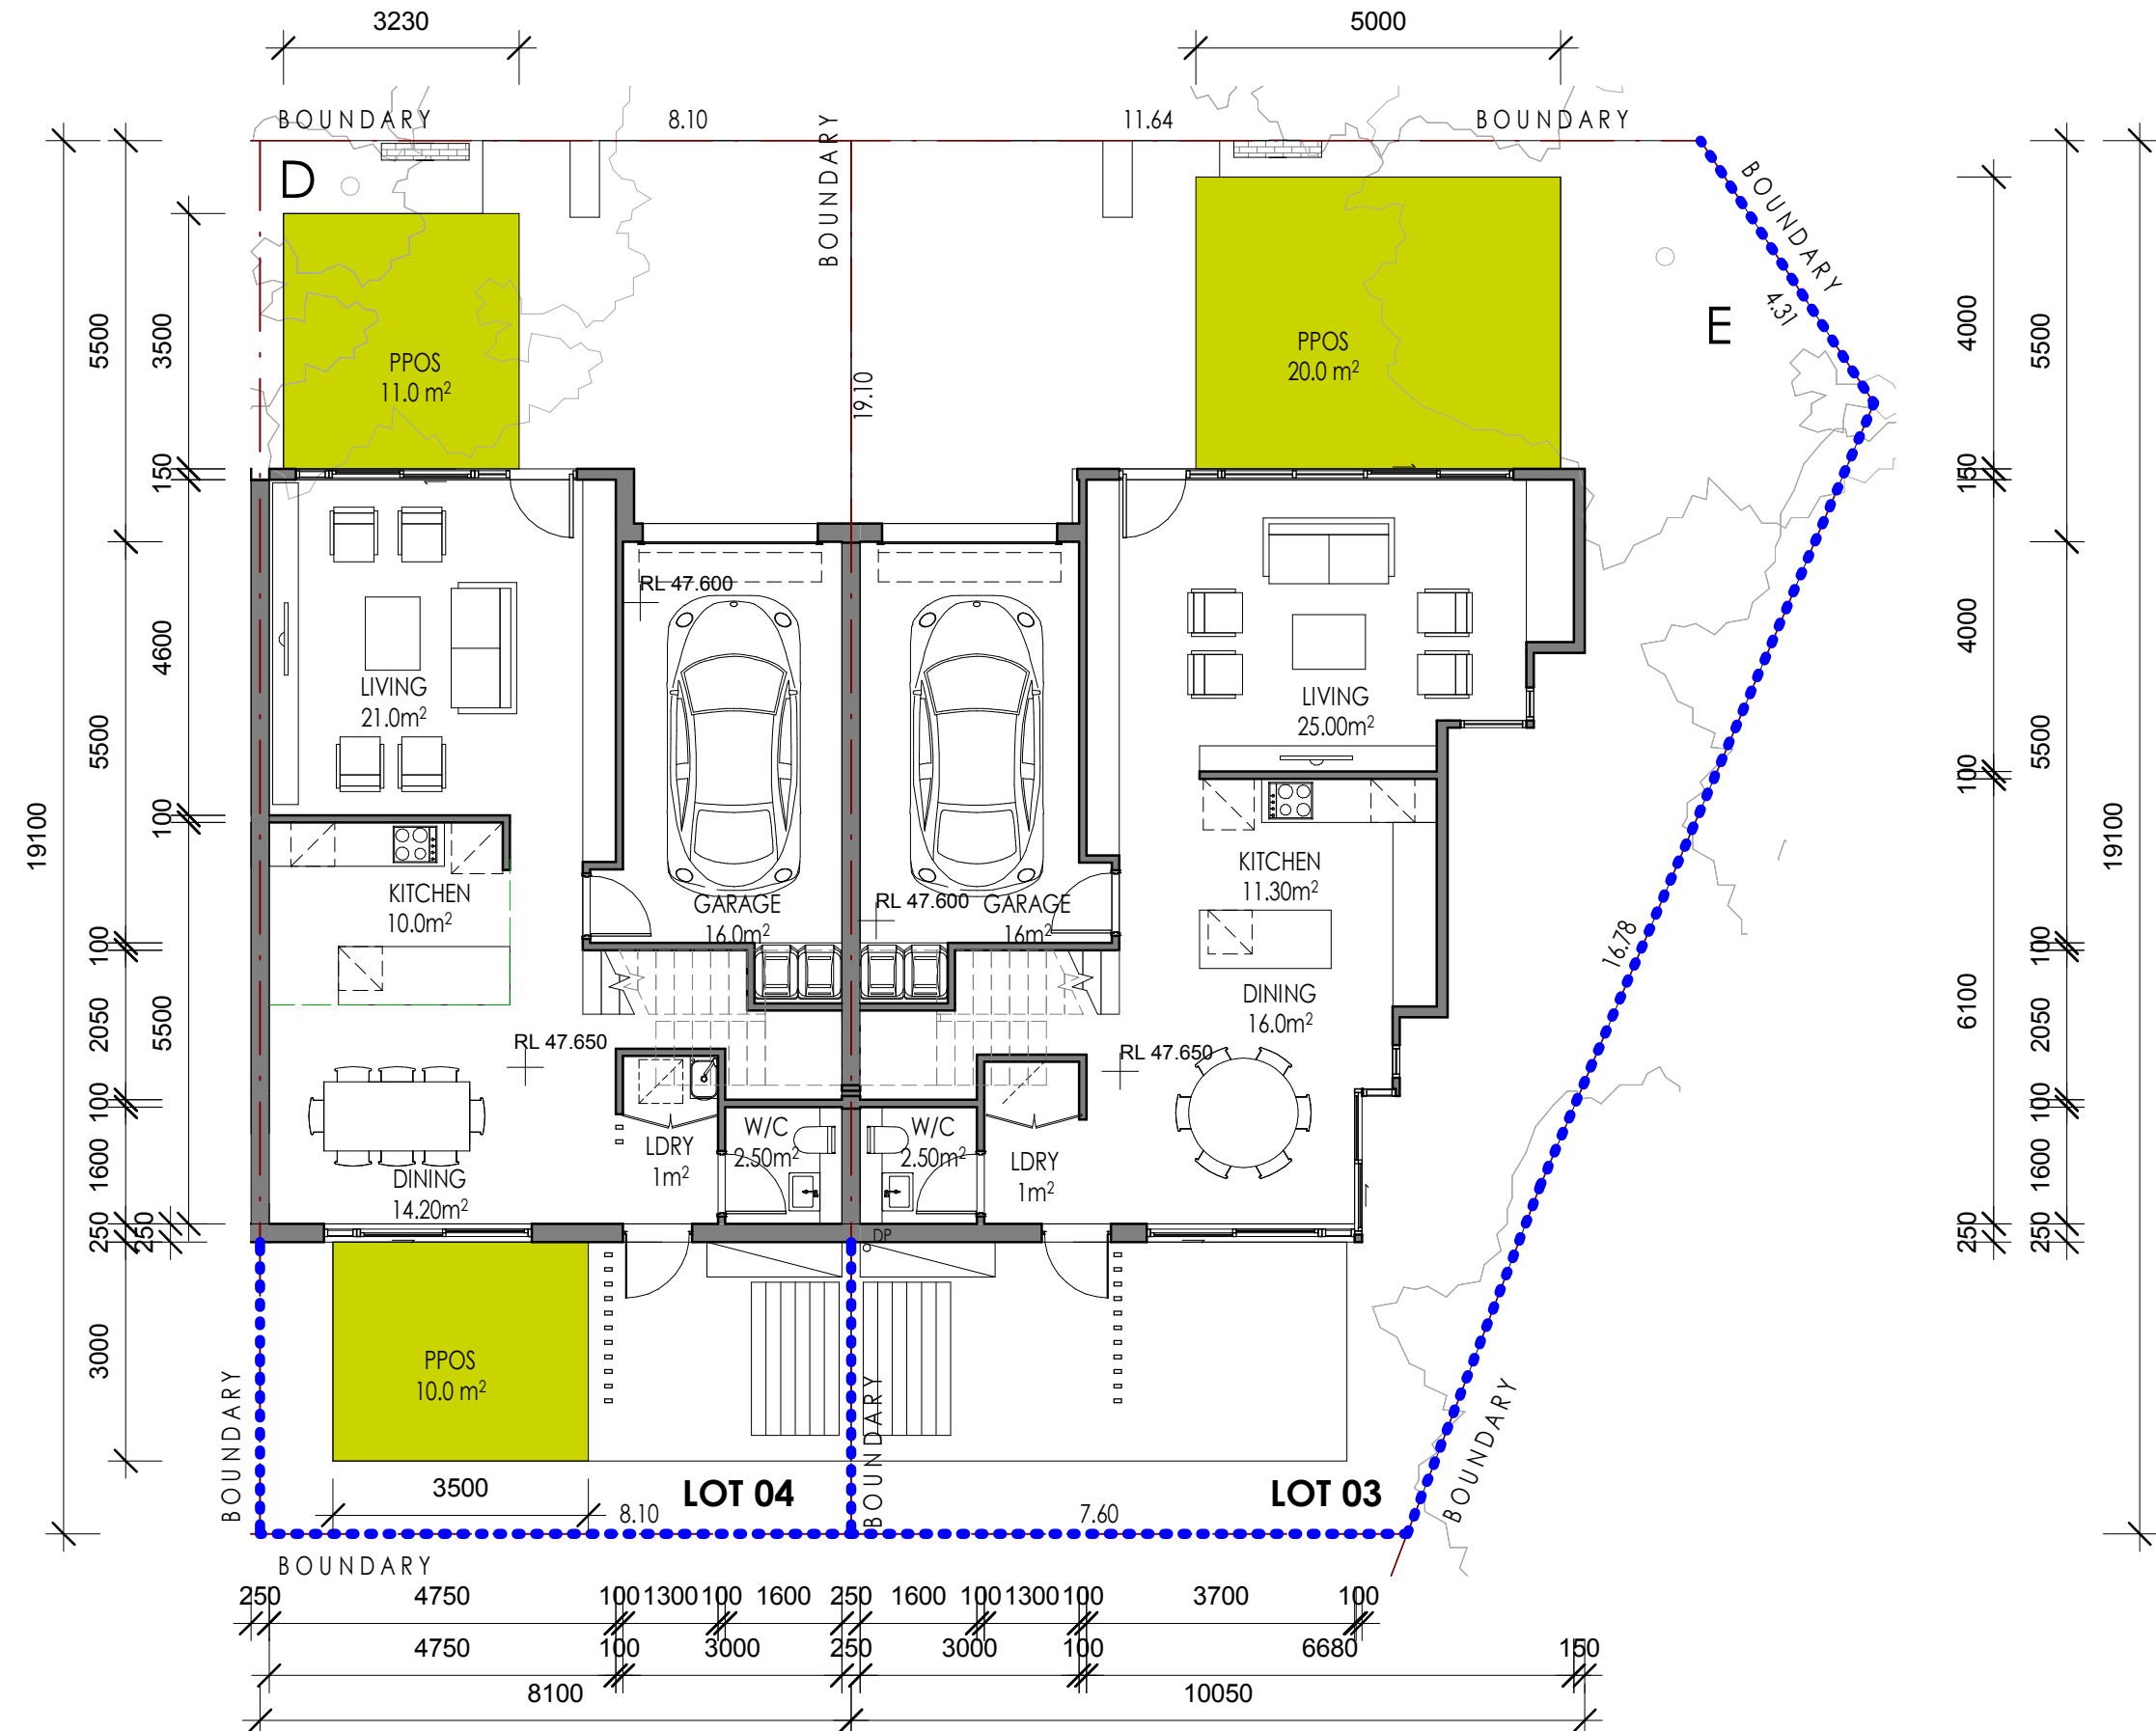


Ground Floor - Module D & E

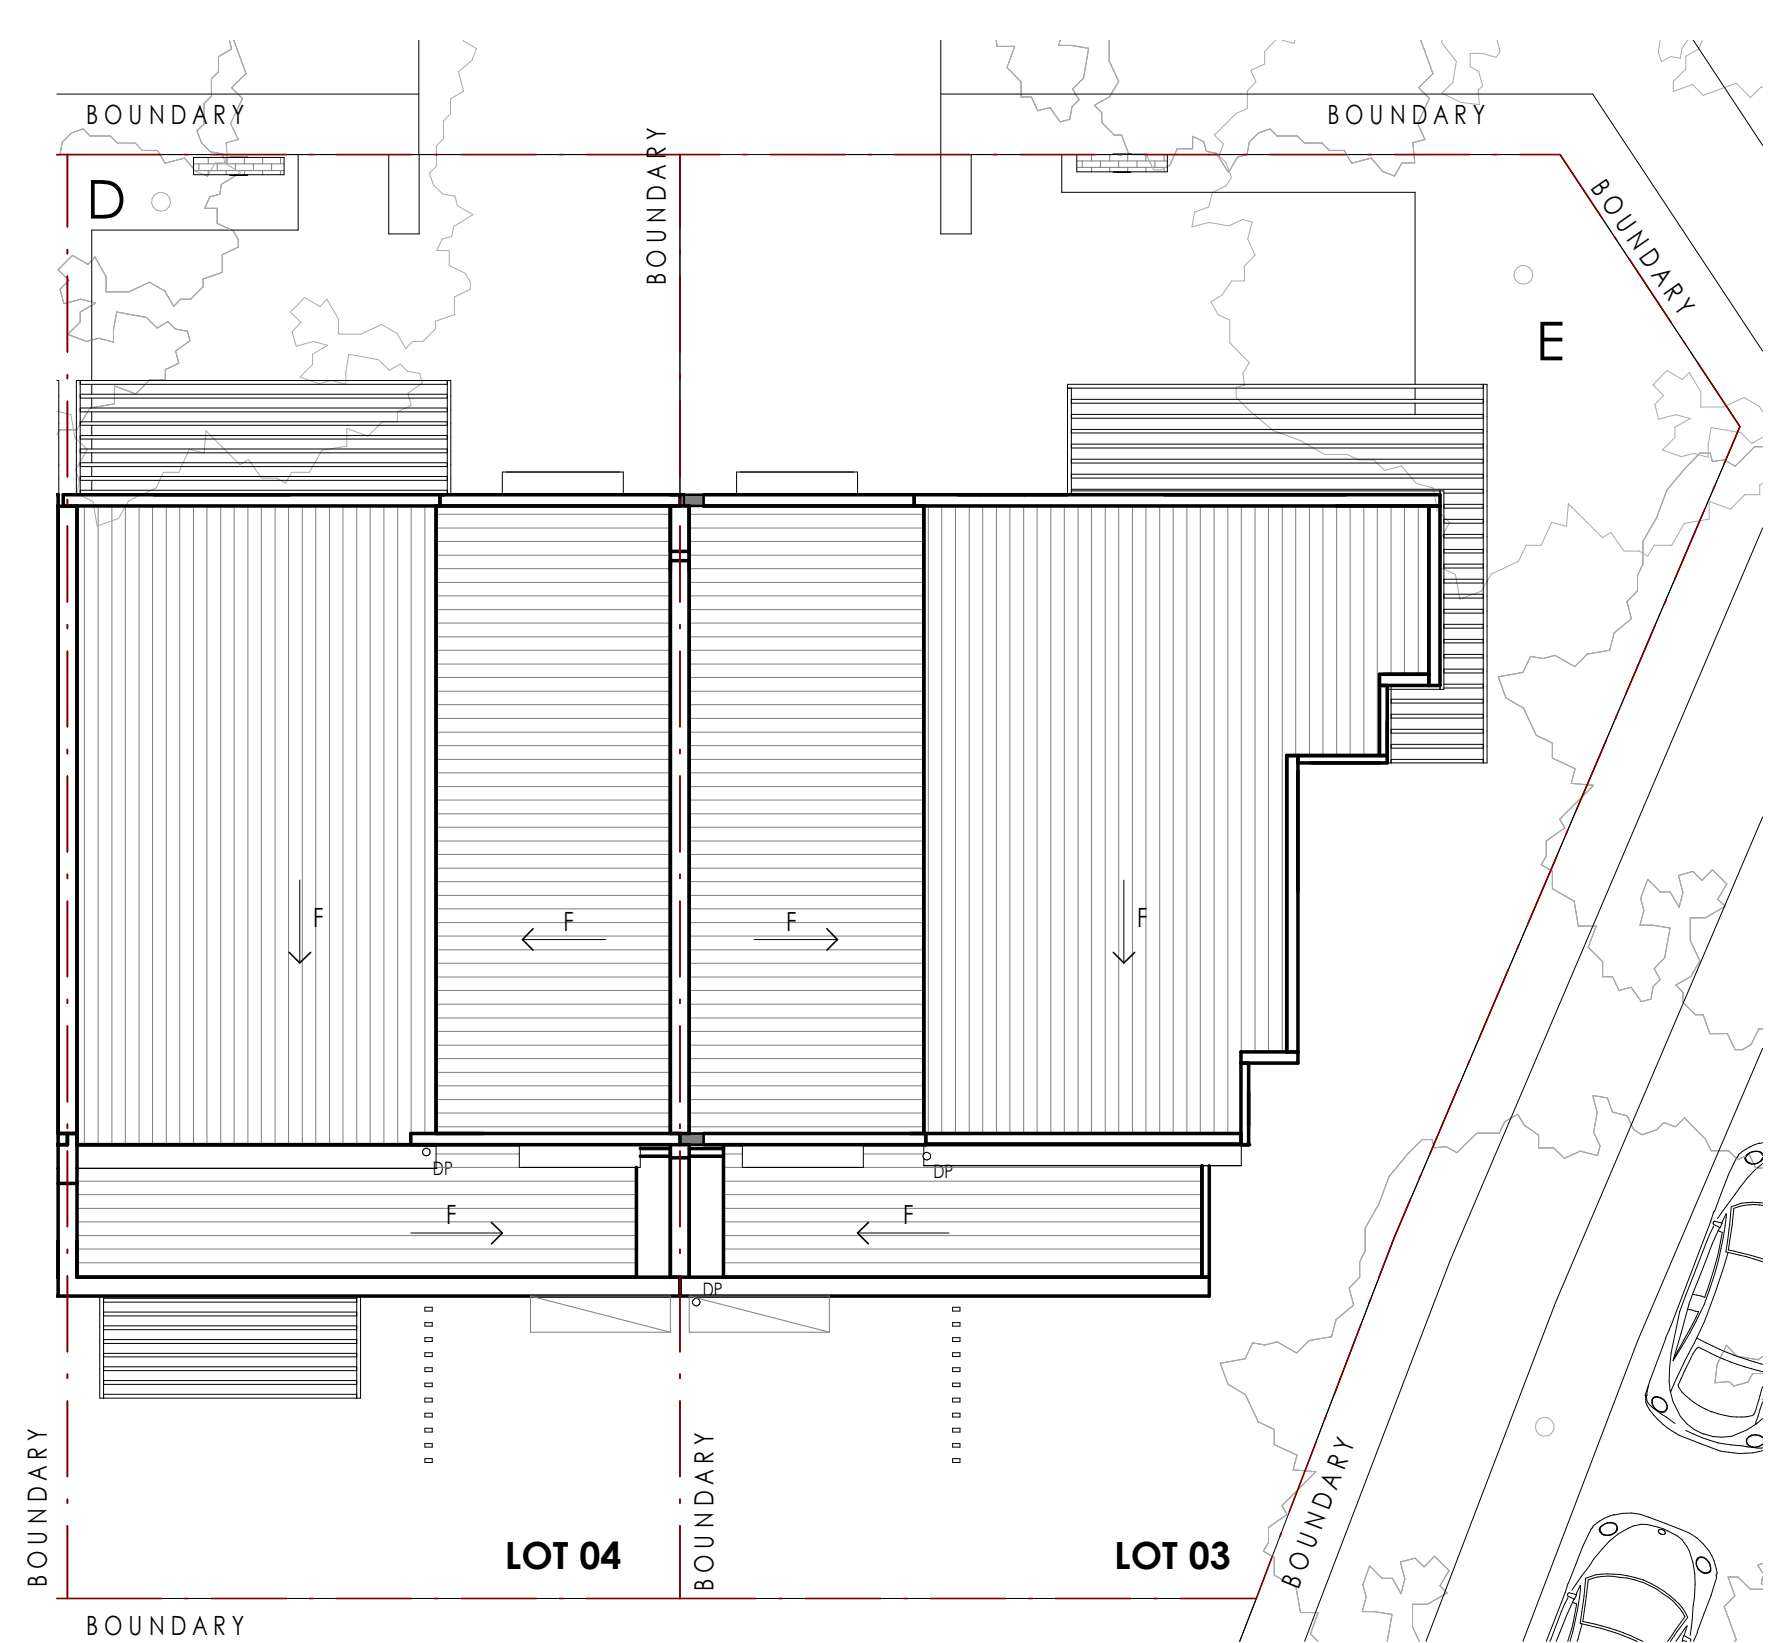

Roof - Module D & E

- RETAINING WALL
- PRINCIPAL PRIVATE OPEN SPACE (PPOS)
- * TYPICAL BIN COLLECTION POINT

- Module D
- Module E

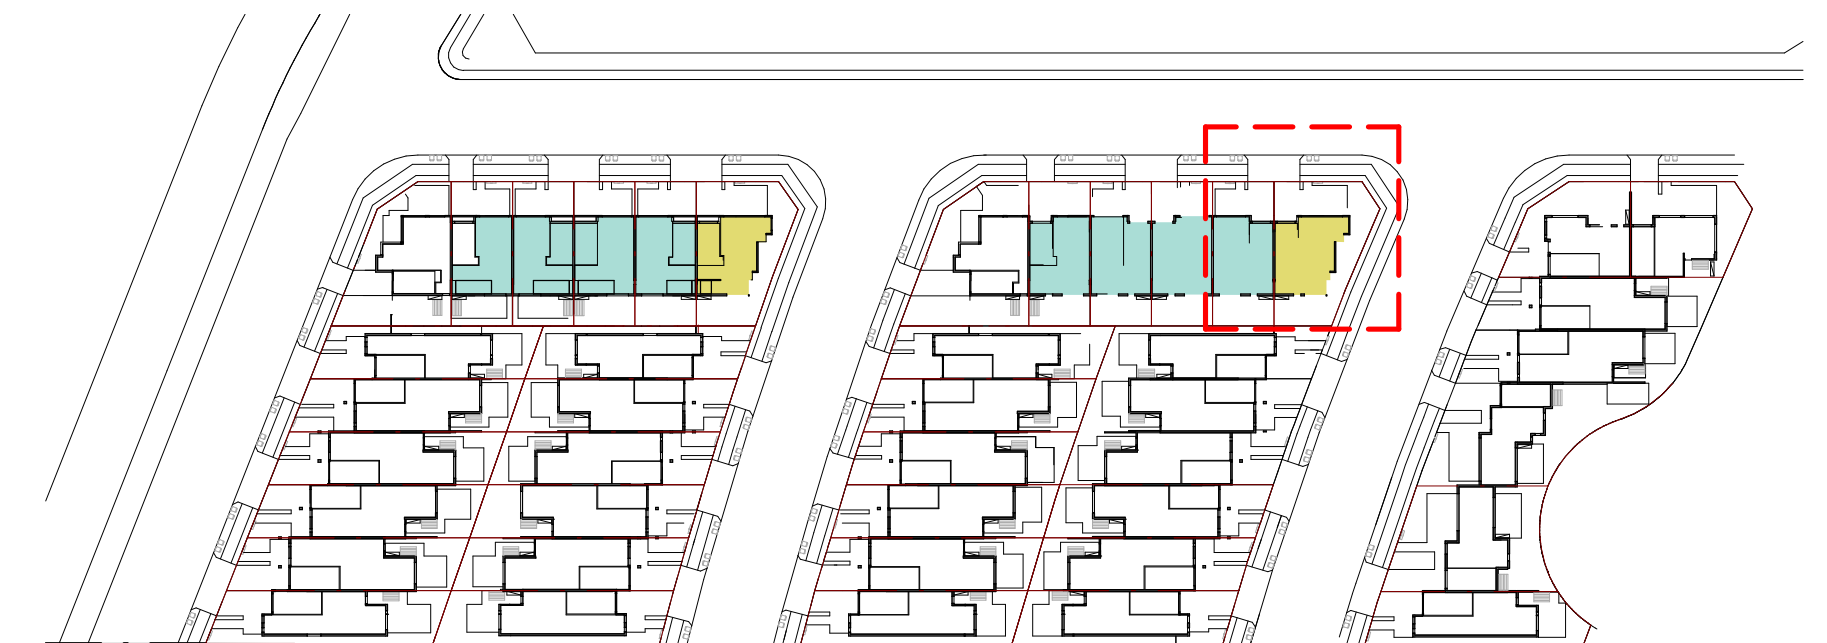


KEY PLAN


P	REVISED DEVELOPMENT APPLICATION	CK	08/10/2019
N	REVISED DEVELOPMENT APPLICATION	CK	24/09/2019
M	RESPONSE TO SECTION 34	FX	23/07/2019
L	FOR REVIEW	FX	19/07/2019
Rev.	Revision Description	Chk.	Date
DO NOT SCALE from this drawing. Use given dimensions only. Check all dimensions on the job prior to commencement of shop drawings or fabrication. Any discrepancies are to be referred to the Architect/Engineer/Designer prior to commencement of work			

Client

PRISMA ROUSE HILL DEVELOPMENT PTY LTD

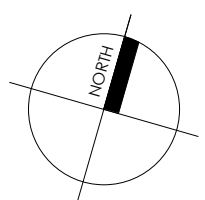

Scale 1:100

 

Project

RESIDENTIAL DEVELOPMENT

54 TERRY ROAD , ROUSE HILL NSW 2155

KANNFINCH

Kann Finch Group Pty Ltd 50 Carrington St Sydney NSW 2000
ACN 139 614 798 Tel +61 2 9299 4111
www.kannfinch.com
Nominated Architect: Stephen Jamison NSW ARB Reg No 5108

Drawing

FLOOR PLANS
MODULE D & E

Scales
As indicated @ A1


Drawn
FX

Checked
NJ


Drawing No.
DA3.06
Revision
P

Project No.
6618


24/01/2020 1:32:04 PM: Plot Date

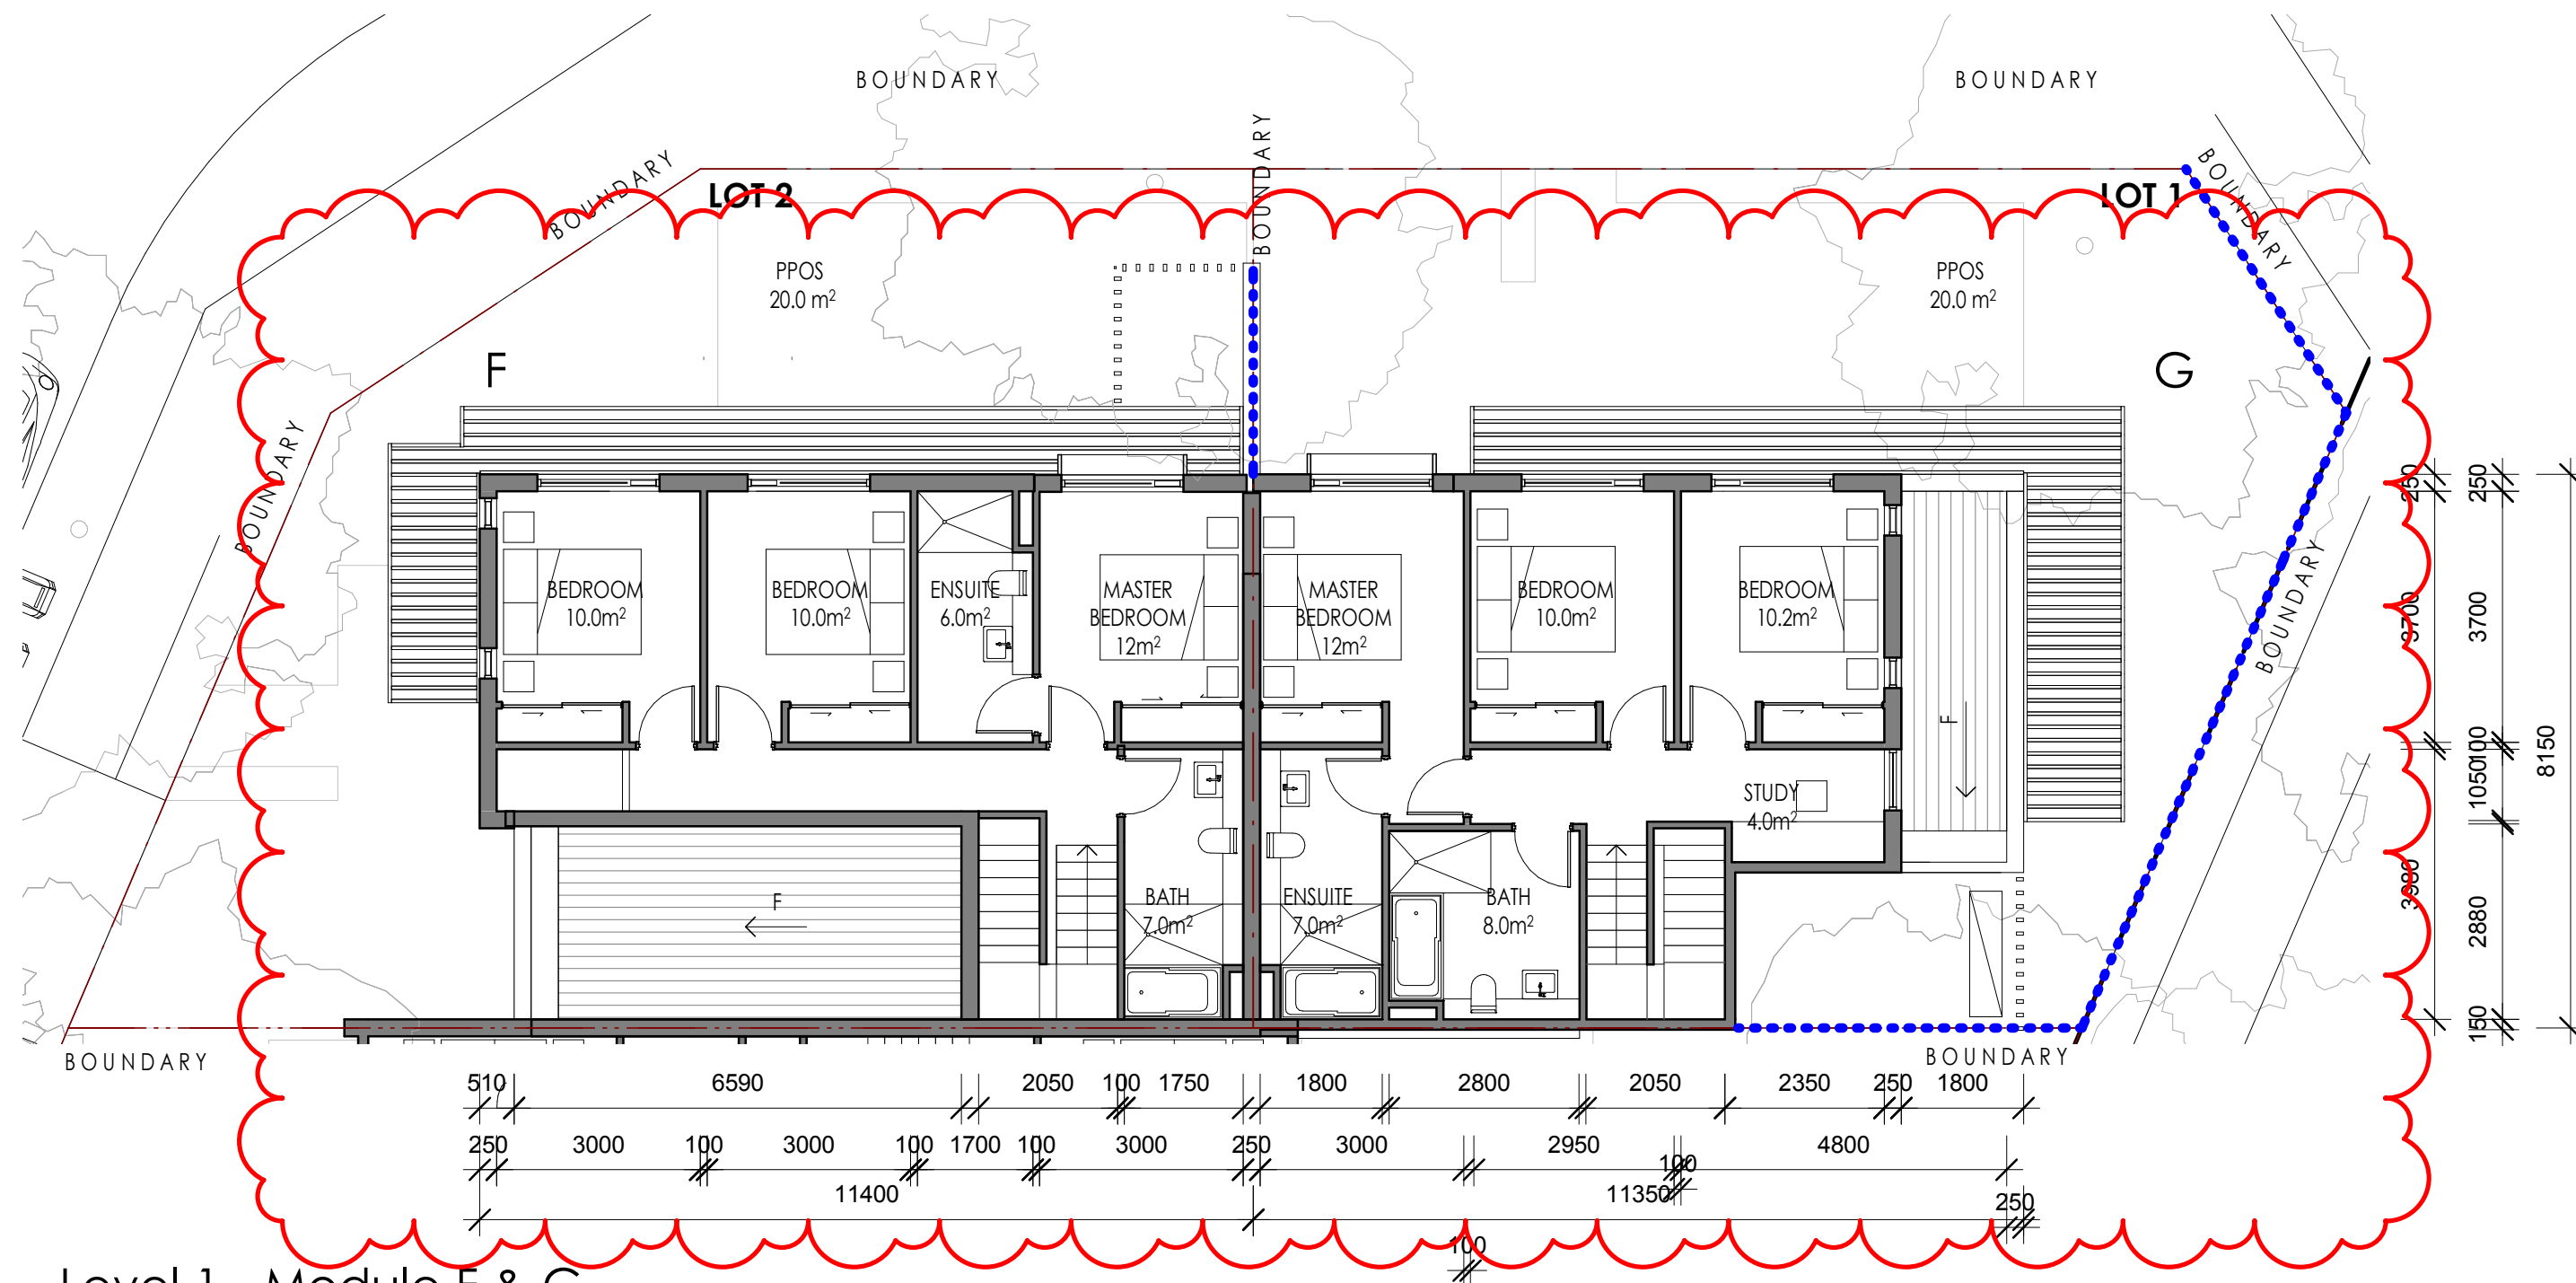

Level 1 - Module F & G

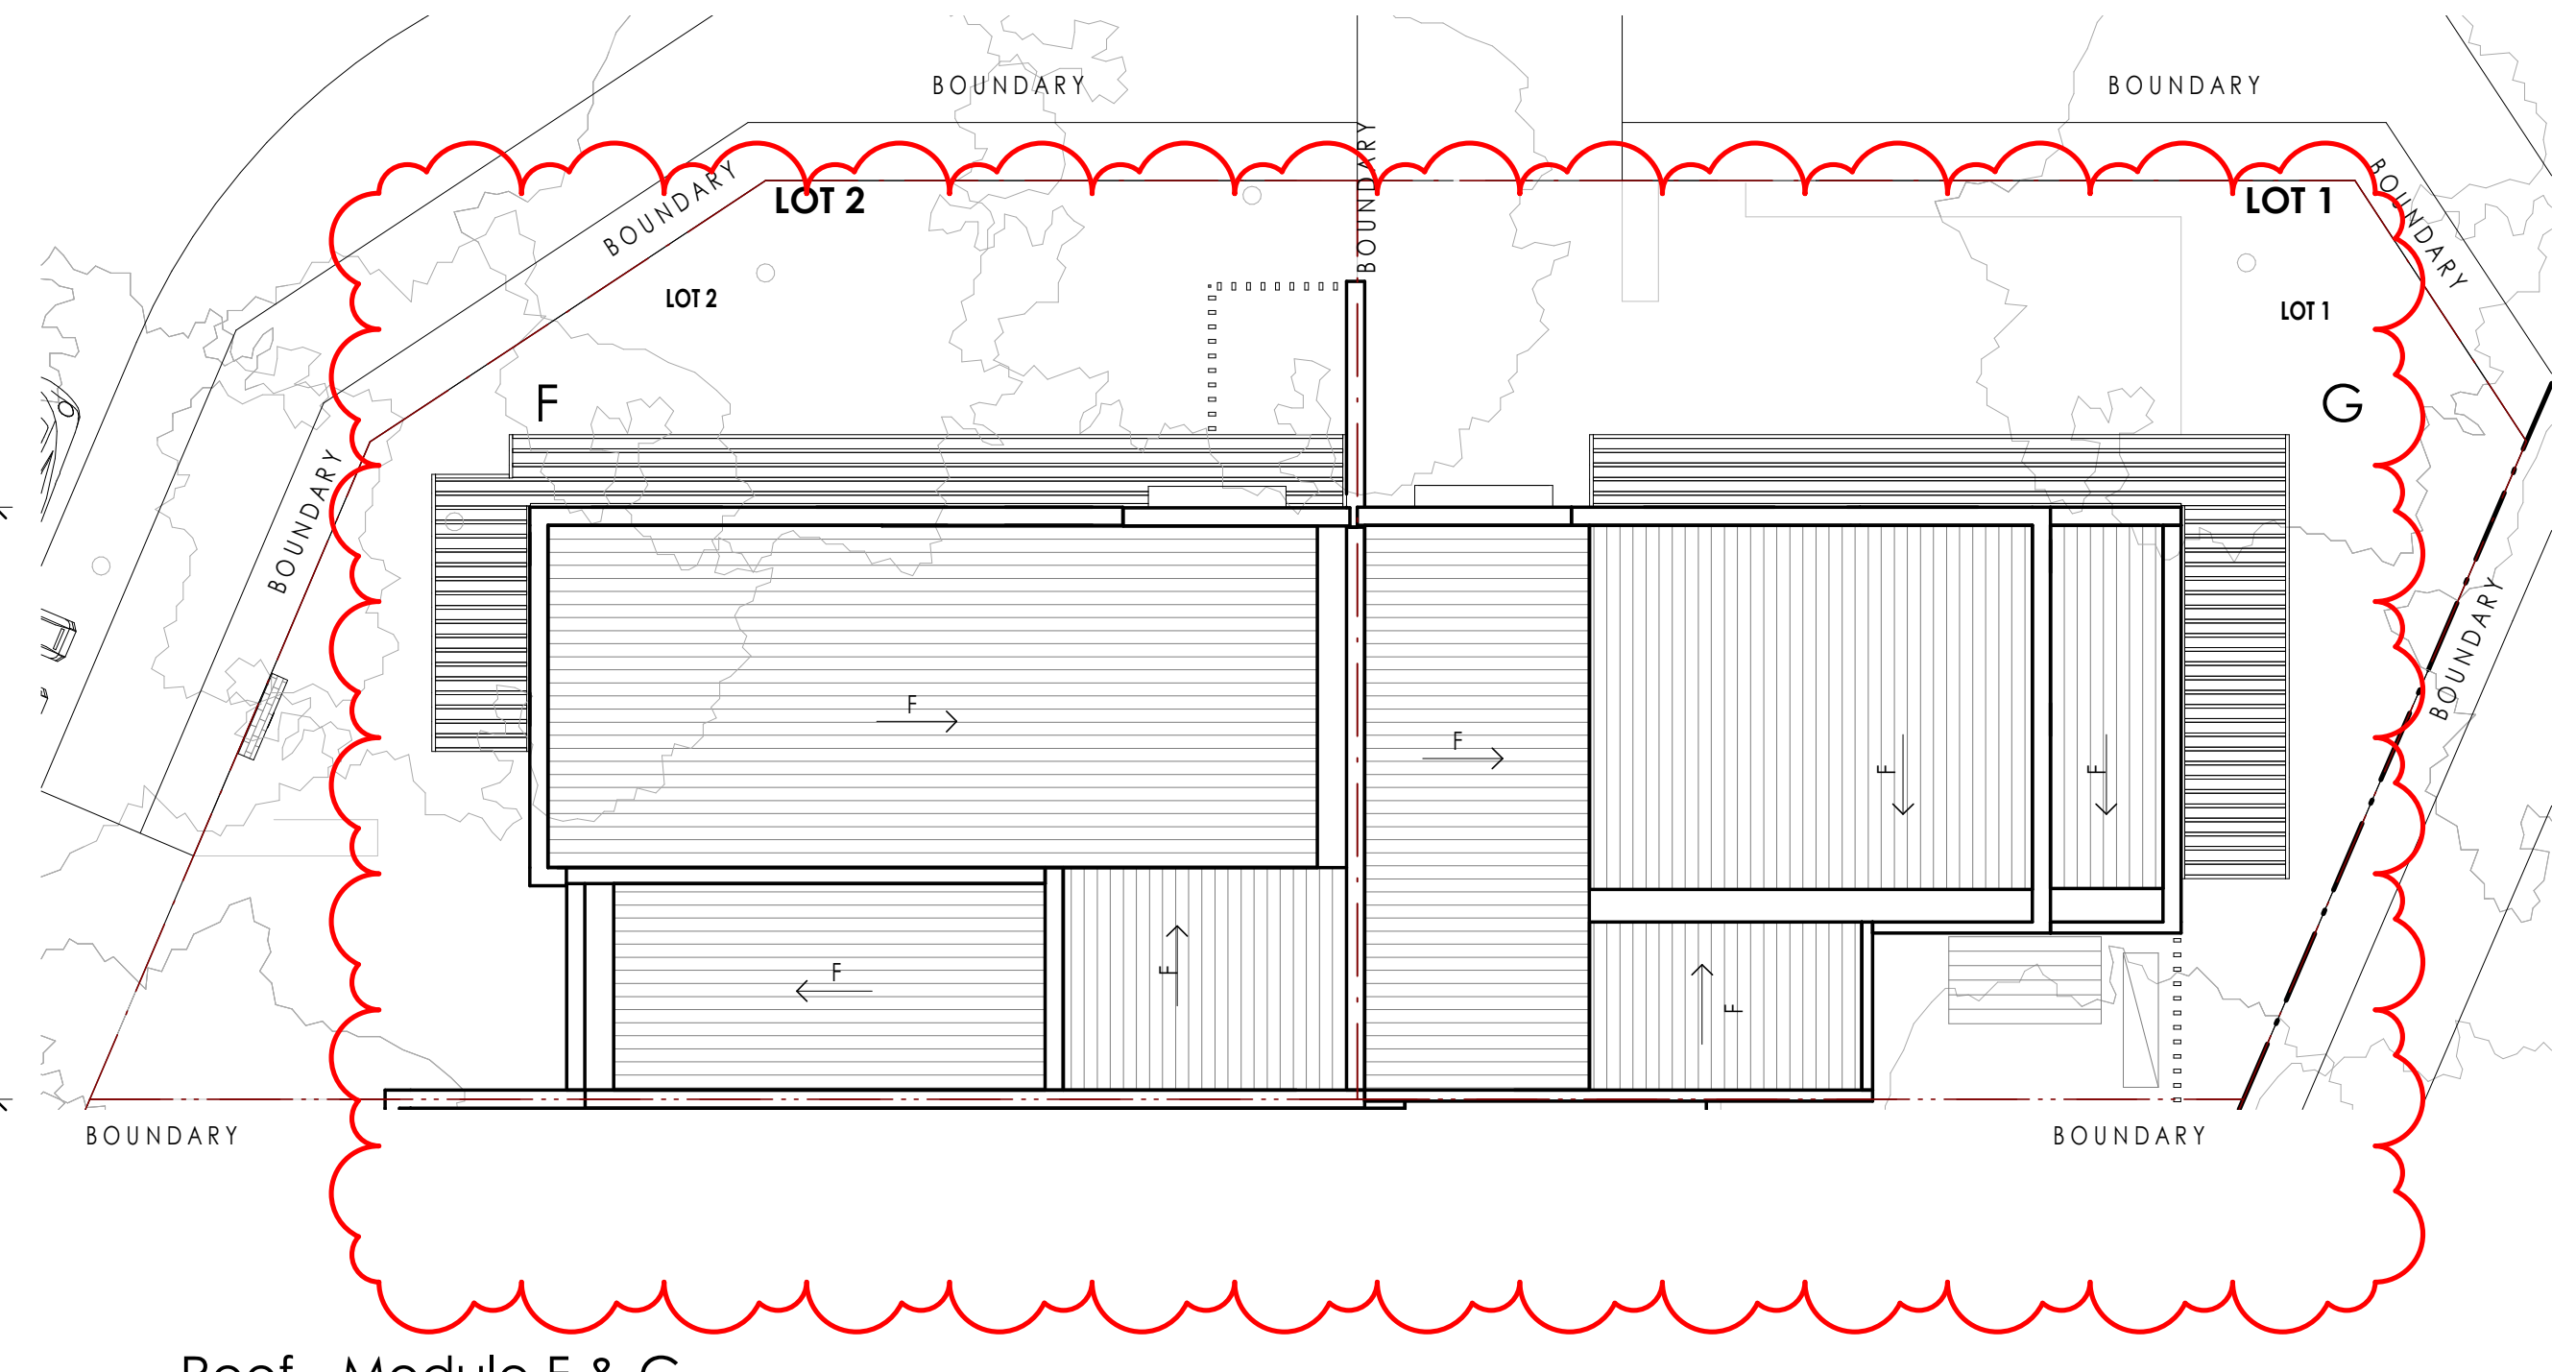


Roof - Module F & G

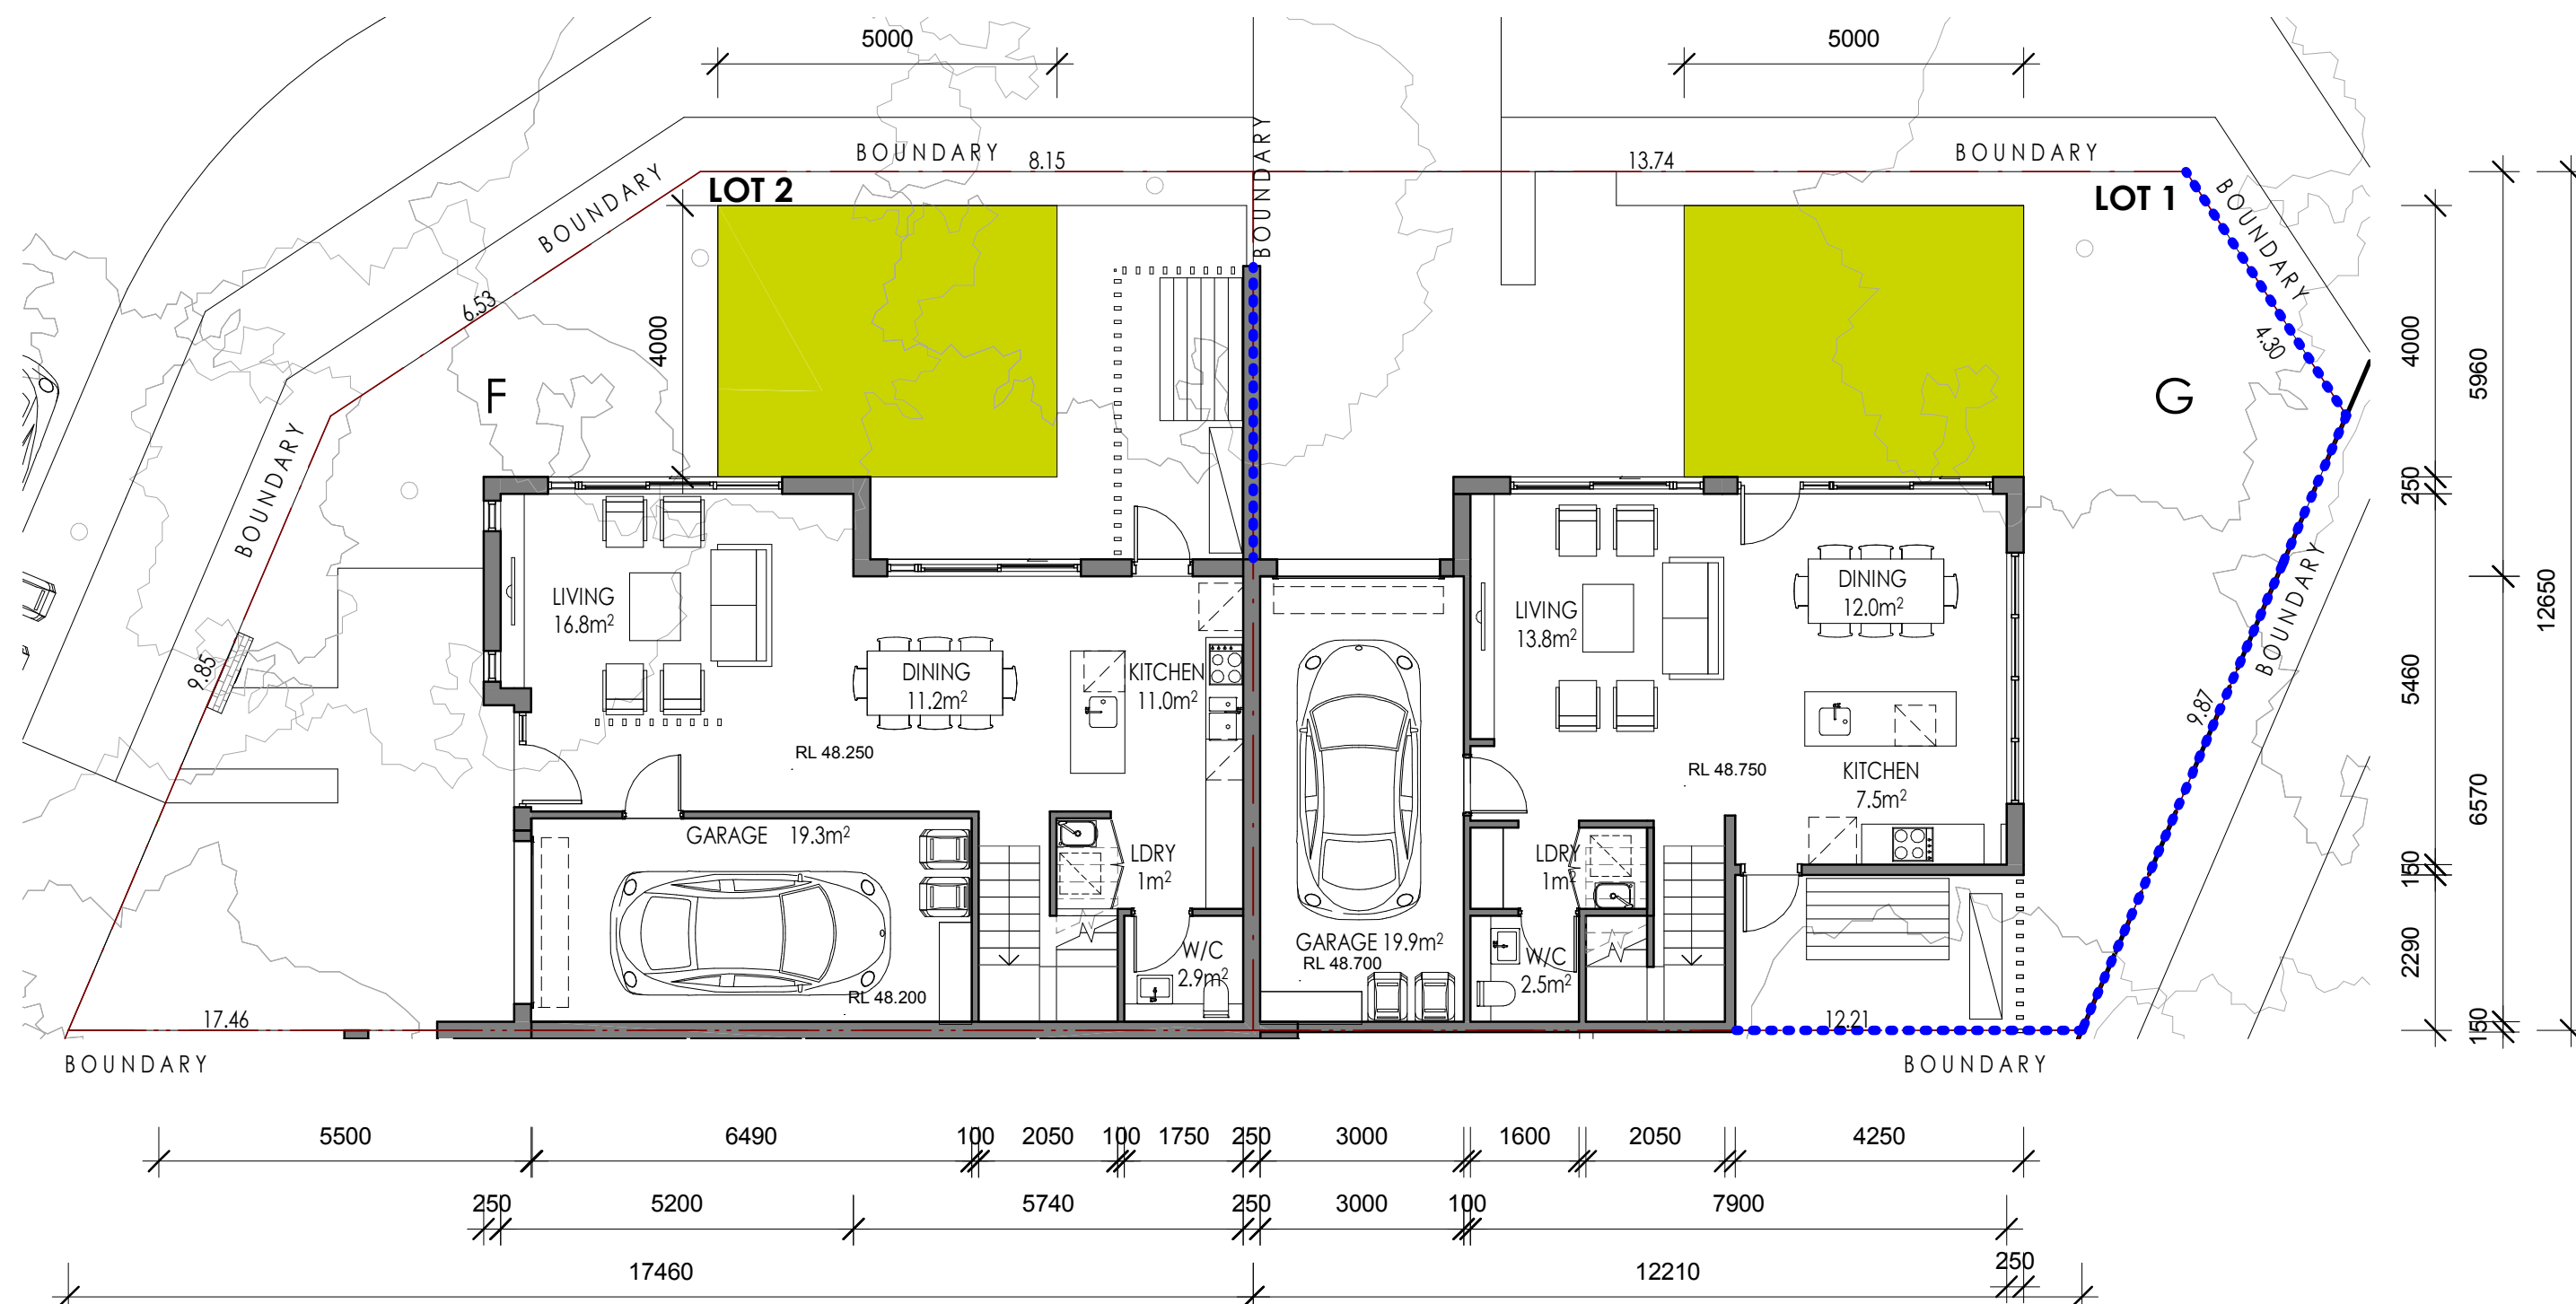

Ground Floor - Module F & G

- RETAINING WALL
- PRINCIPAL PRIVATE OPEN SPACE (PPOS)
- * TYPICAL BIN COLLECTION POINT

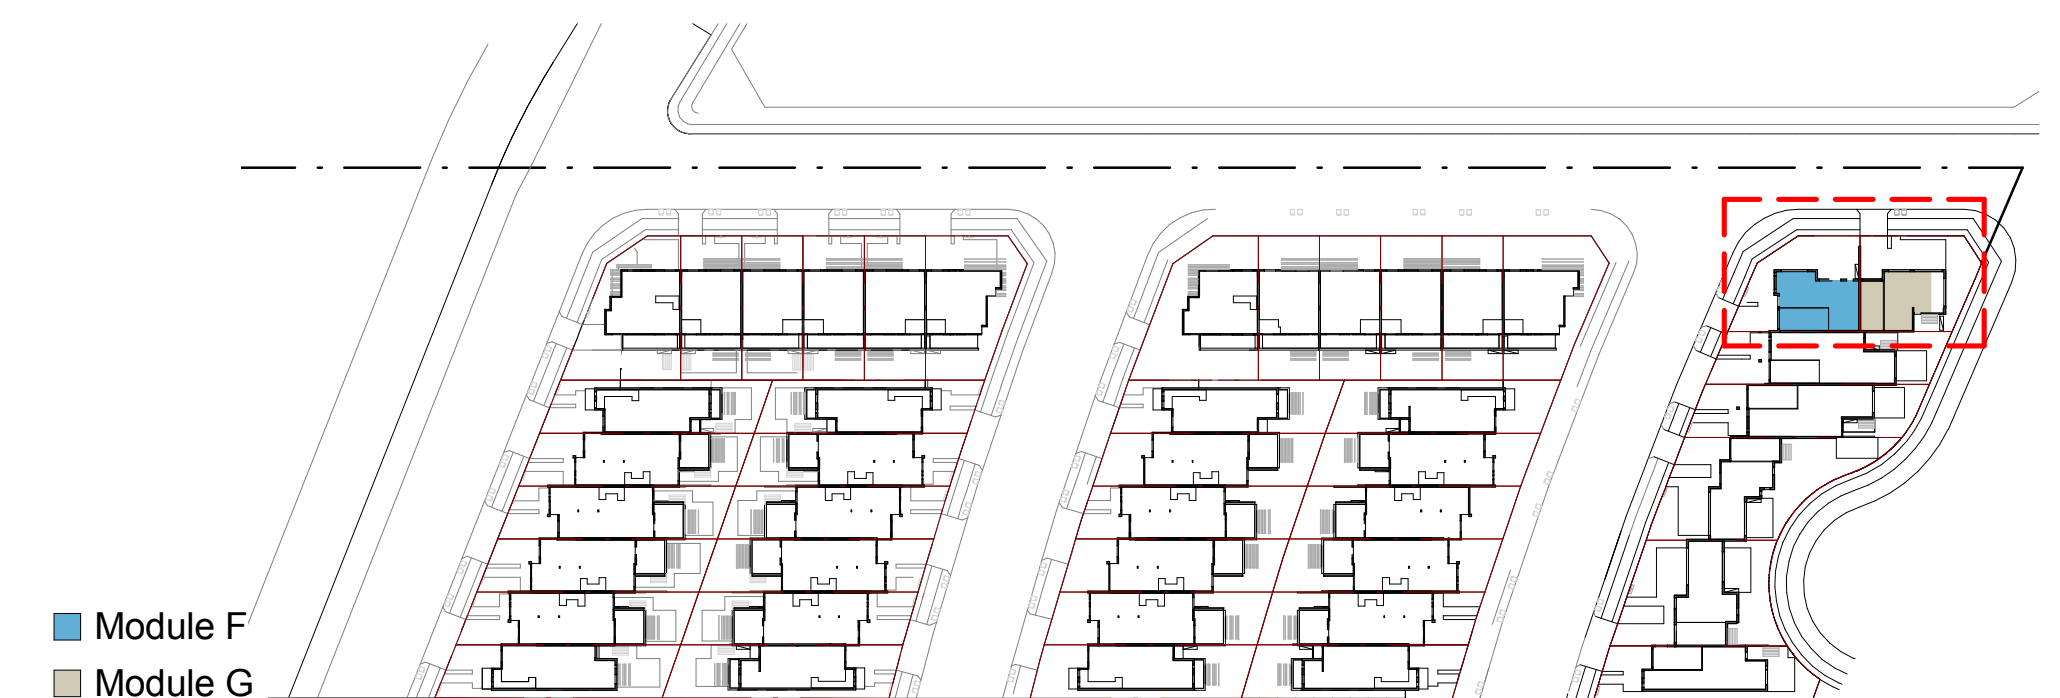

KEY PLAN

Q	REVISED DEVELOPMENT APPLICATION	FX	24/02/2020
P	REVISED DEVELOPMENT APPLICATION	GK	08/10/2019
N	REVISED DEVELOPMENT APPLICATION	GK	24/09/2019
M	RESPONSE TO SECTION 34	FX	23/07/2019
Rev.	Revision Description	Chk.	Date
DO NOT SCALE from this drawing. Use given dimensions only. Check all dimensions on the job prior to commencement of shop drawings or fabrication. Any discrepancies are to be referred to the Architect/Engineer/Designer prior to commencement of work			

Client

PRISMA ROUSE HILL DEVELOPMENT PTY LTD

Scale 1:100



Project

RESIDENTIAL DEVELOPMENT

54 TERRY ROAD , ROUSE HILL NSW 2155

KANNFINCH

Kann Finch Group Pty Ltd 50 Carrington St Sydney NSW 2000
ACN 139 614 798 Tel +61 2 9299 4111
www.kannfinch.com
Nominated Architect: Stephen Jamison NSW ARB Reg No 5108

Drawing

FLOOR PLANS
MODULE F & G

Scales
As indicated @ A1

Drawn
FX

Checked
NJ

Drawing No.

DA3.07




Revision

Q


Project No.

6618

24/01/2020 1:32:08 PM: Plot Date

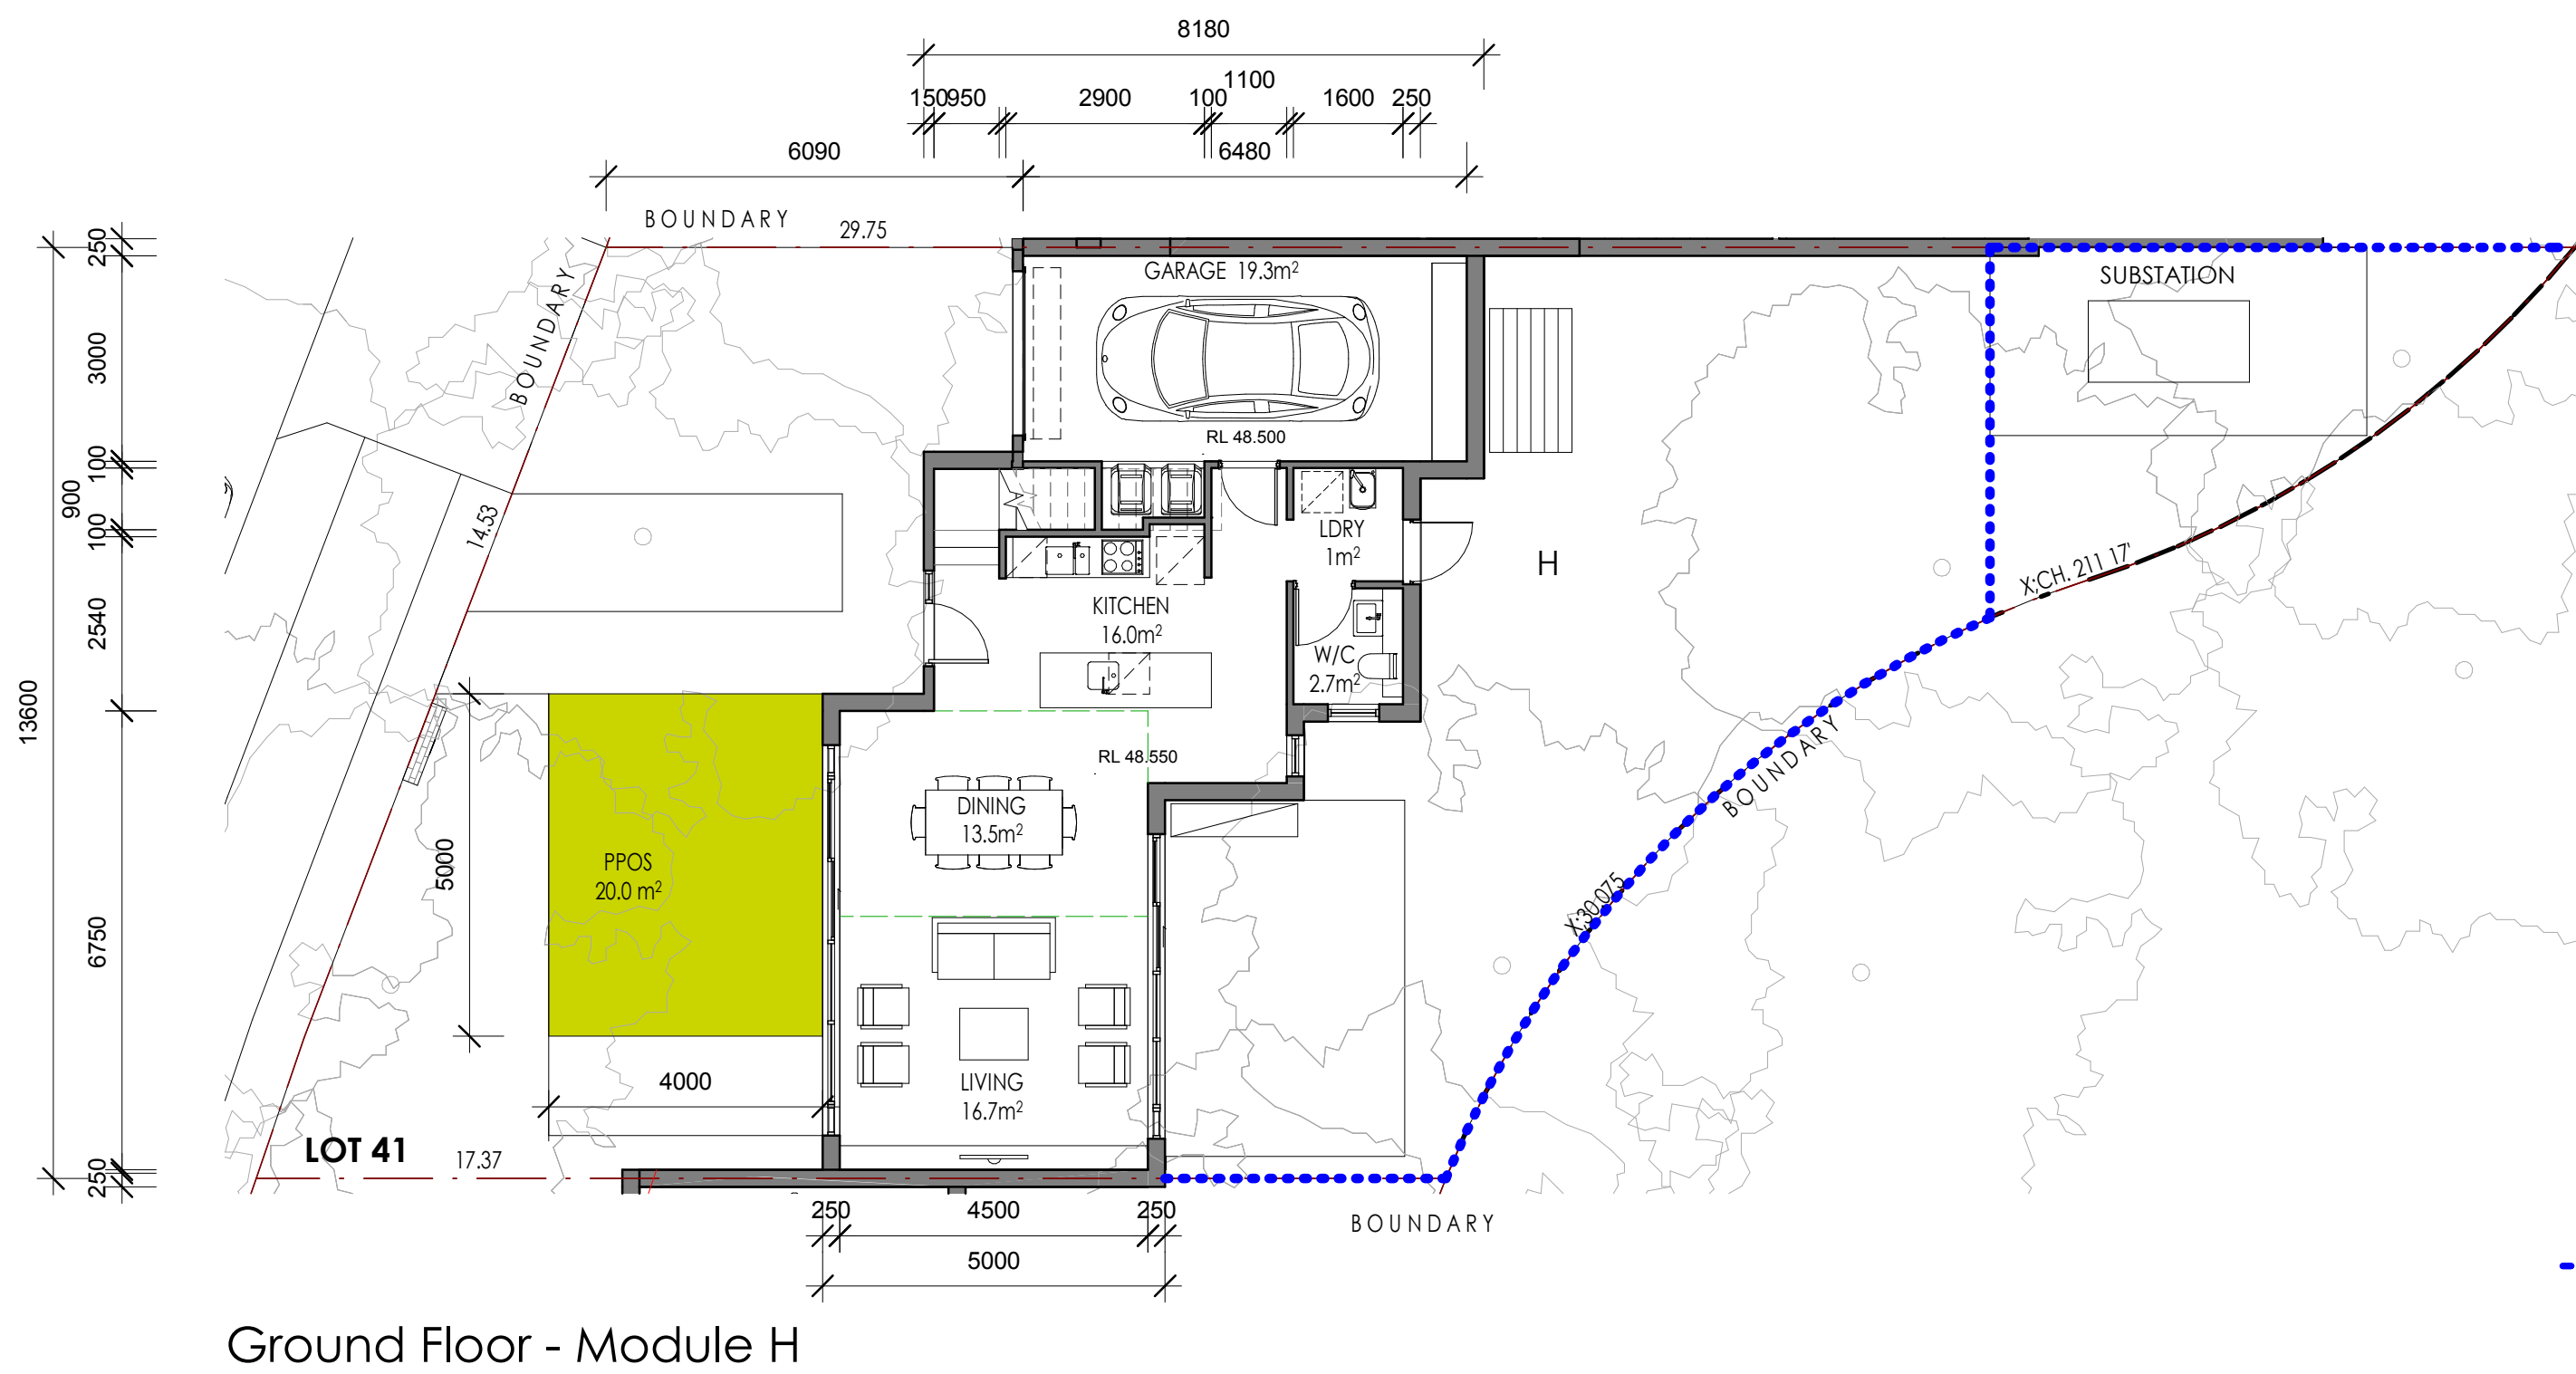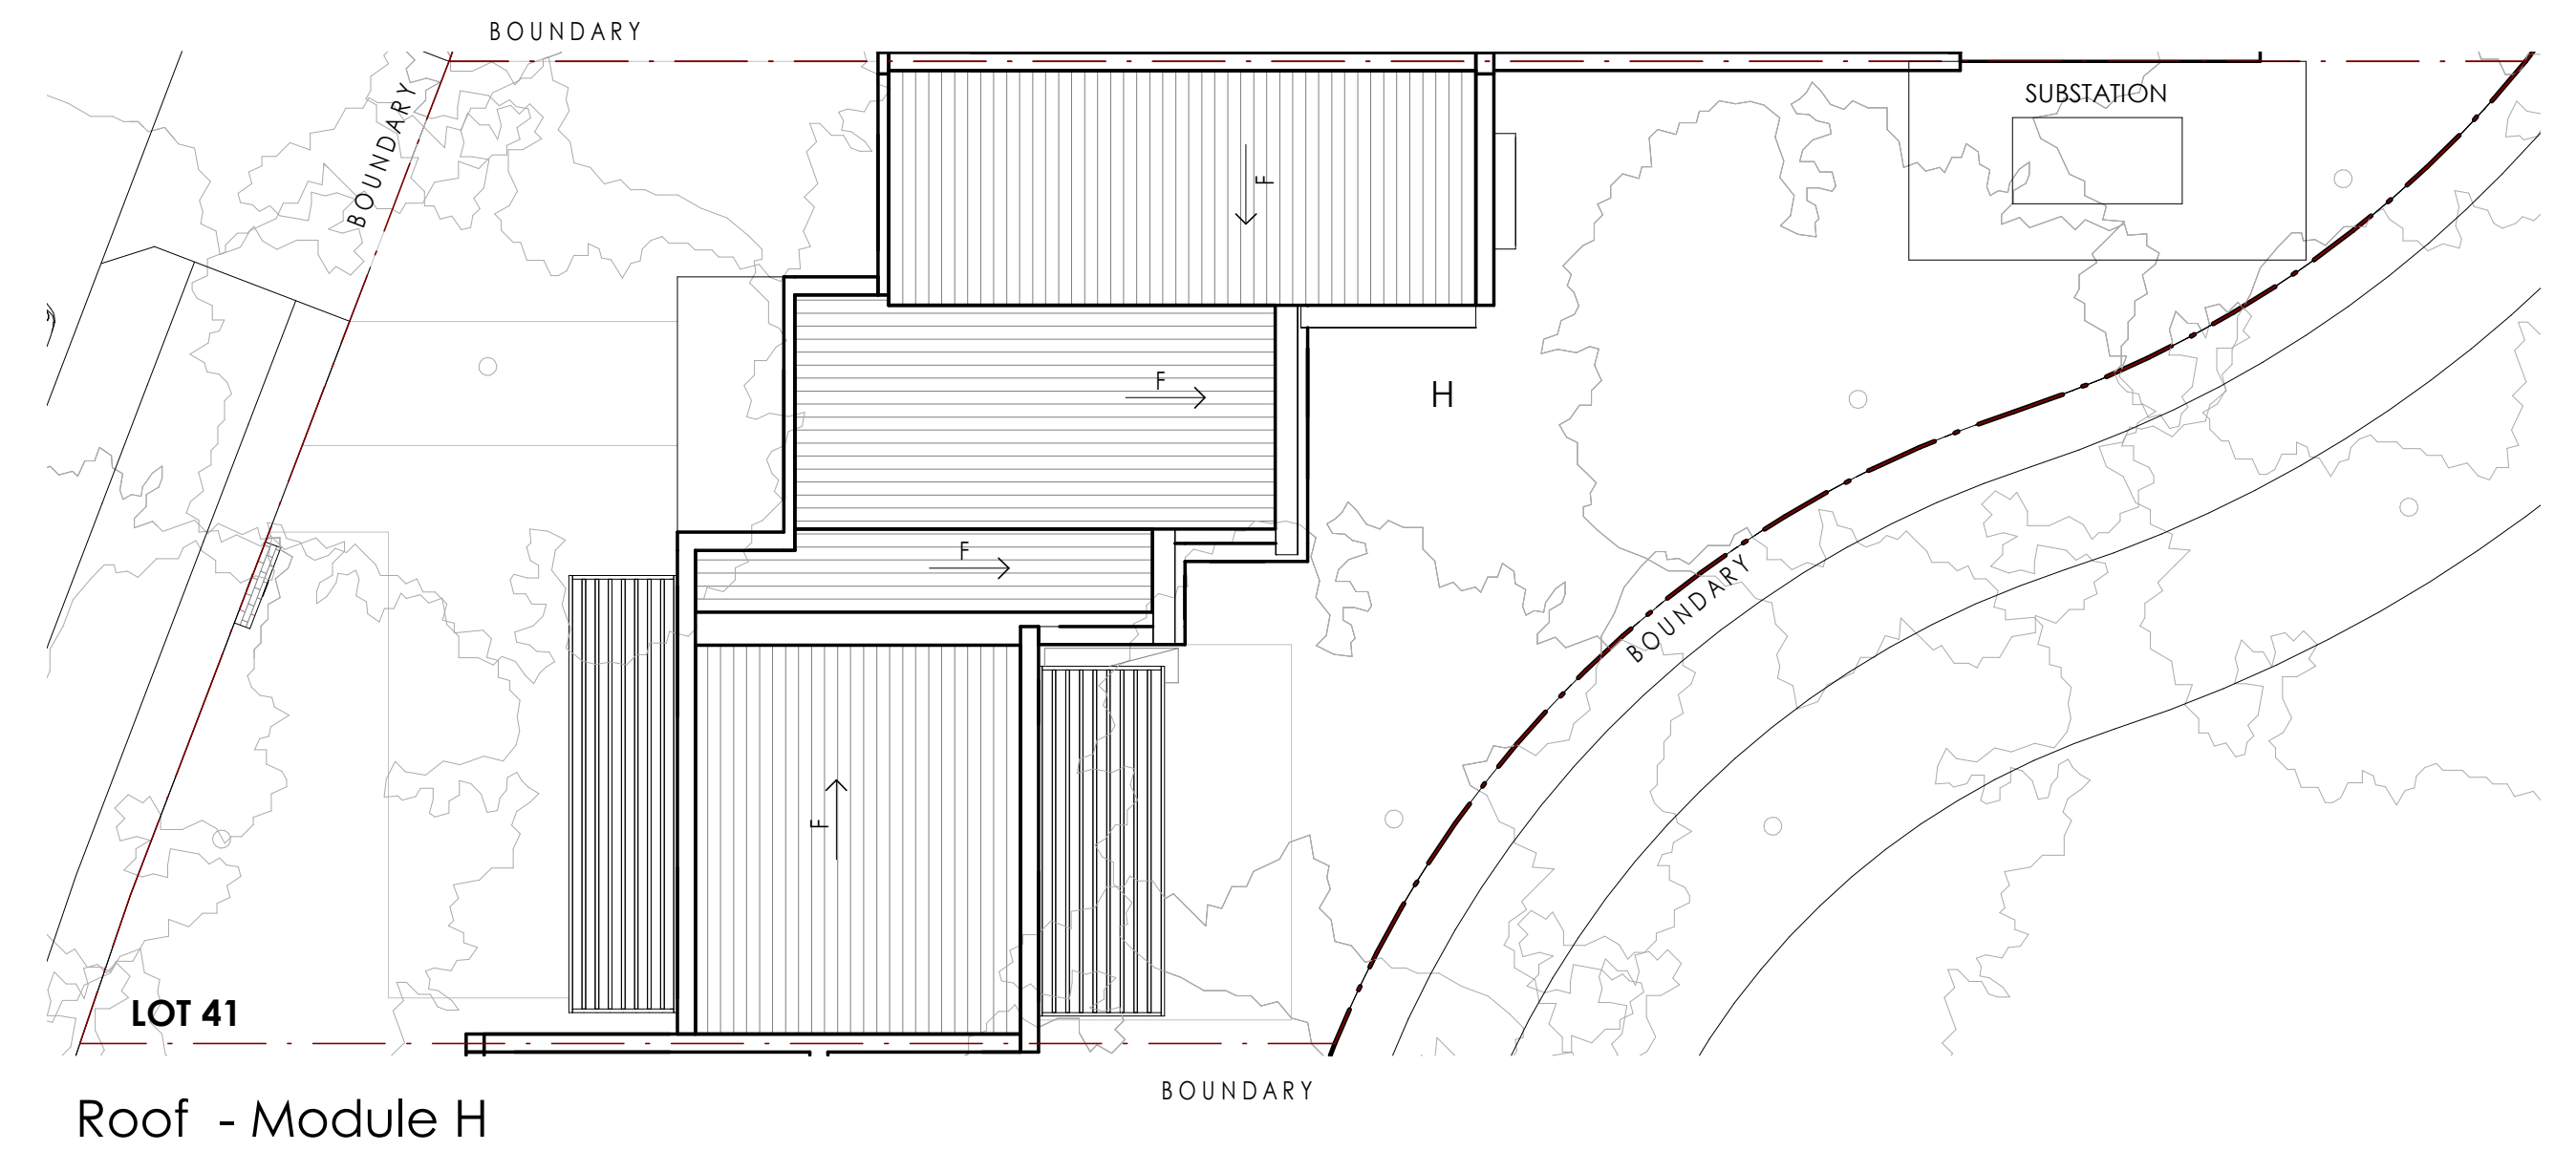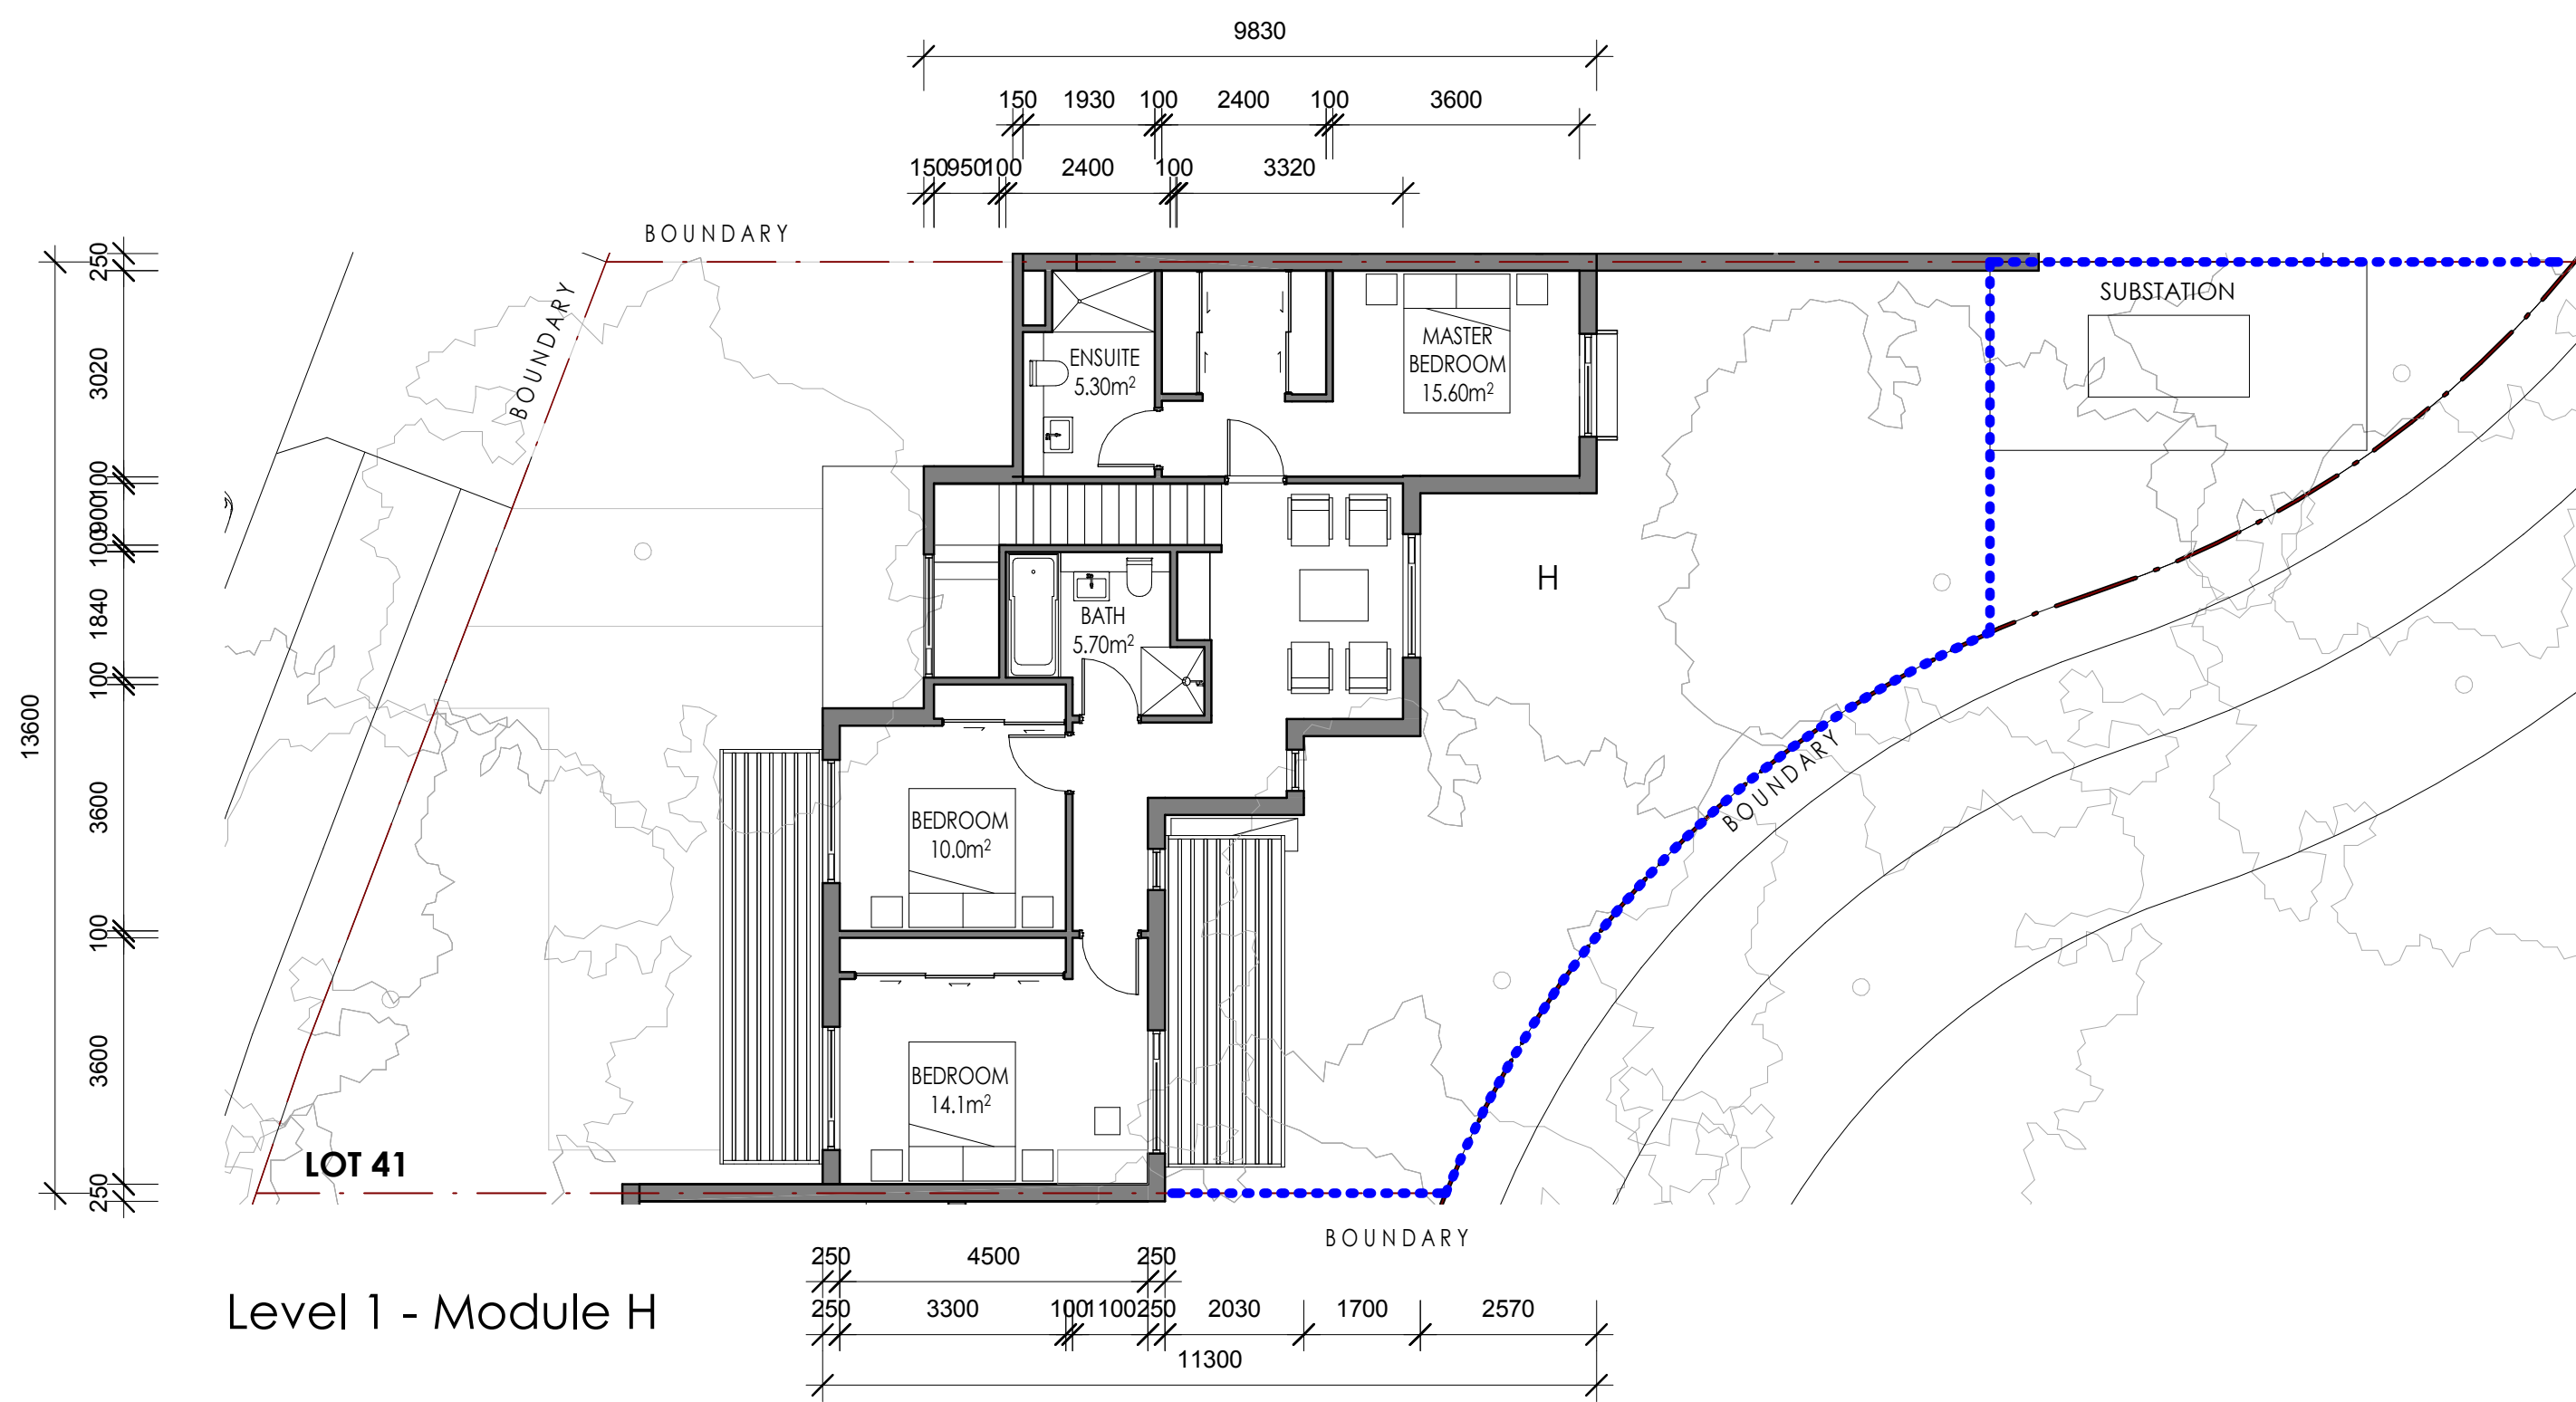



- RETAINING WALL
- PRINCIPAL PRIVATE OPEN SPACE (PPOS)
- * TYPICAL BIN COLLECTION POINT

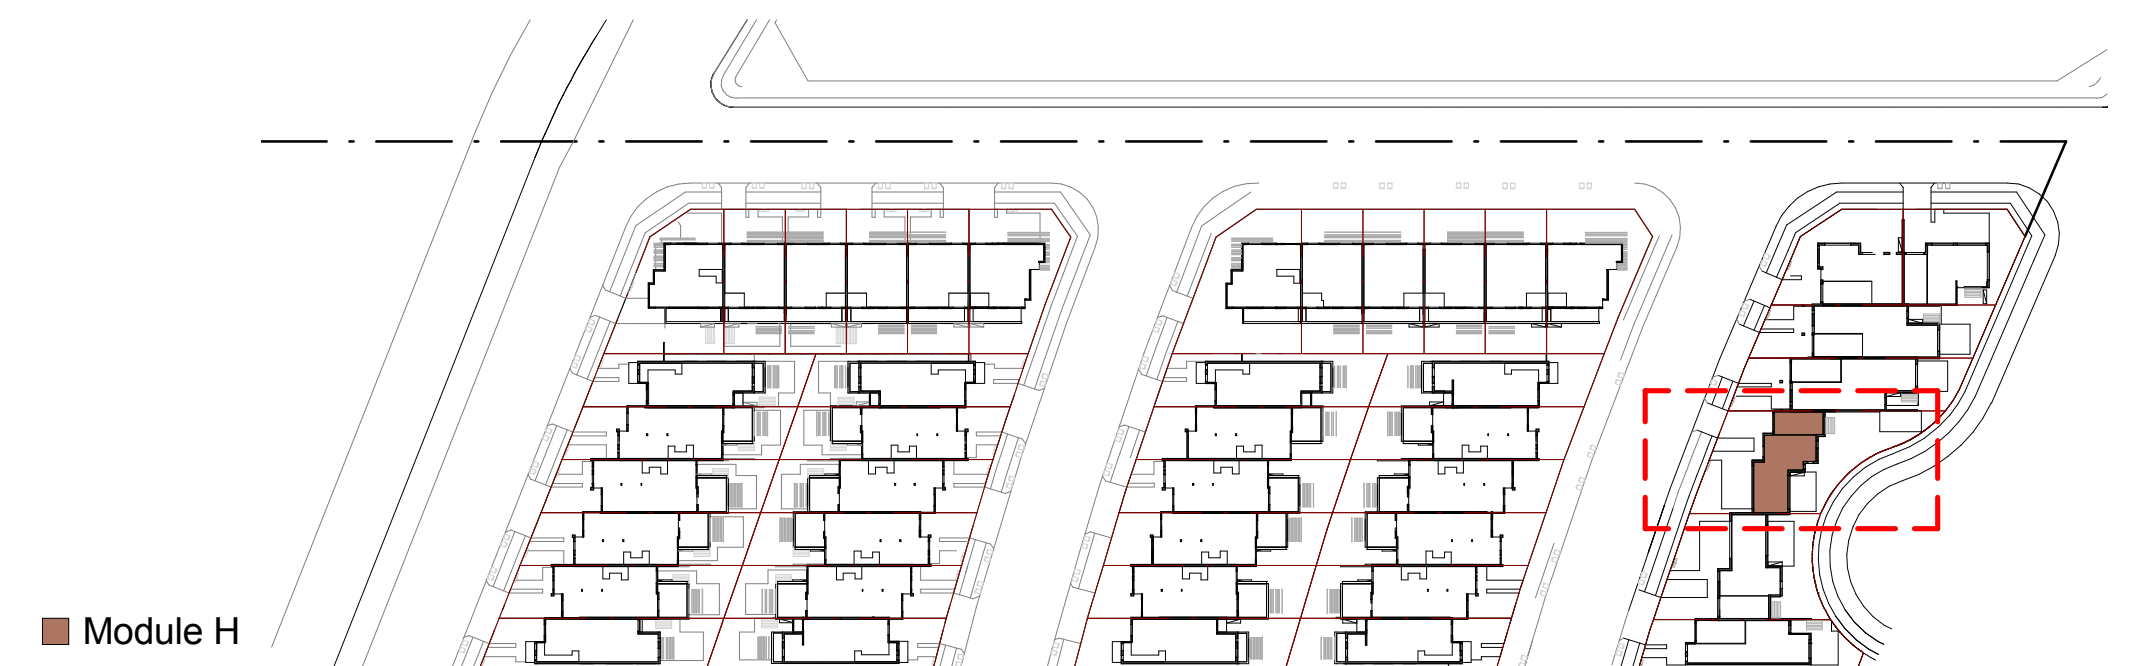

KEY PLAN

P	REVISED DEVELOPMENT APPLICATION	GK	08/10/2019
N	REVISED DEVELOPMENT APPLICATION	GK	24/09/2019
M	RESPONSE TO SECTION 34	FX	23/07/2019
L	FOR REVIEW	FX	19/07/2019
Rev.	Revision Description	Chk.	Date
DO NOT SCALE from this drawing. Use given dimensions only. Check all dimensions on the job prior to commencement of shop drawings or fabrication. Any discrepancies are to be referred to the Architect/Engineer/Designer prior to commencement of work			

Client
PRISMA ROUSE HILL DEVELOPMENT PTY LTD

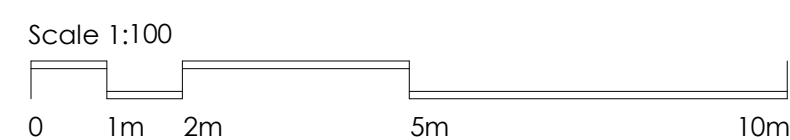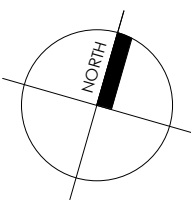





Project
RESIDENTIAL DEVELOPMENT
54 TERRY ROAD , ROUSE HILL NSW 2155

KANNFINCH
Kann Finch Group Pty Ltd 50 Carrington St Sydney NSW 2000
ACN 139 614 798 Tel +61 2 9299 4111
www.kannfinch.com
Nominated Architect: Stephen Jamison NSW ARB Reg No 5108

Drawing
FLOOR PLANS
MODULE H
Scales
As indicated @ A1

Drawn
FX
Checked
NJ

Drawing No.
DA3.08
Revision
P
Project No.
6618
24/01/2020 1:32:11 PM: Plot Date

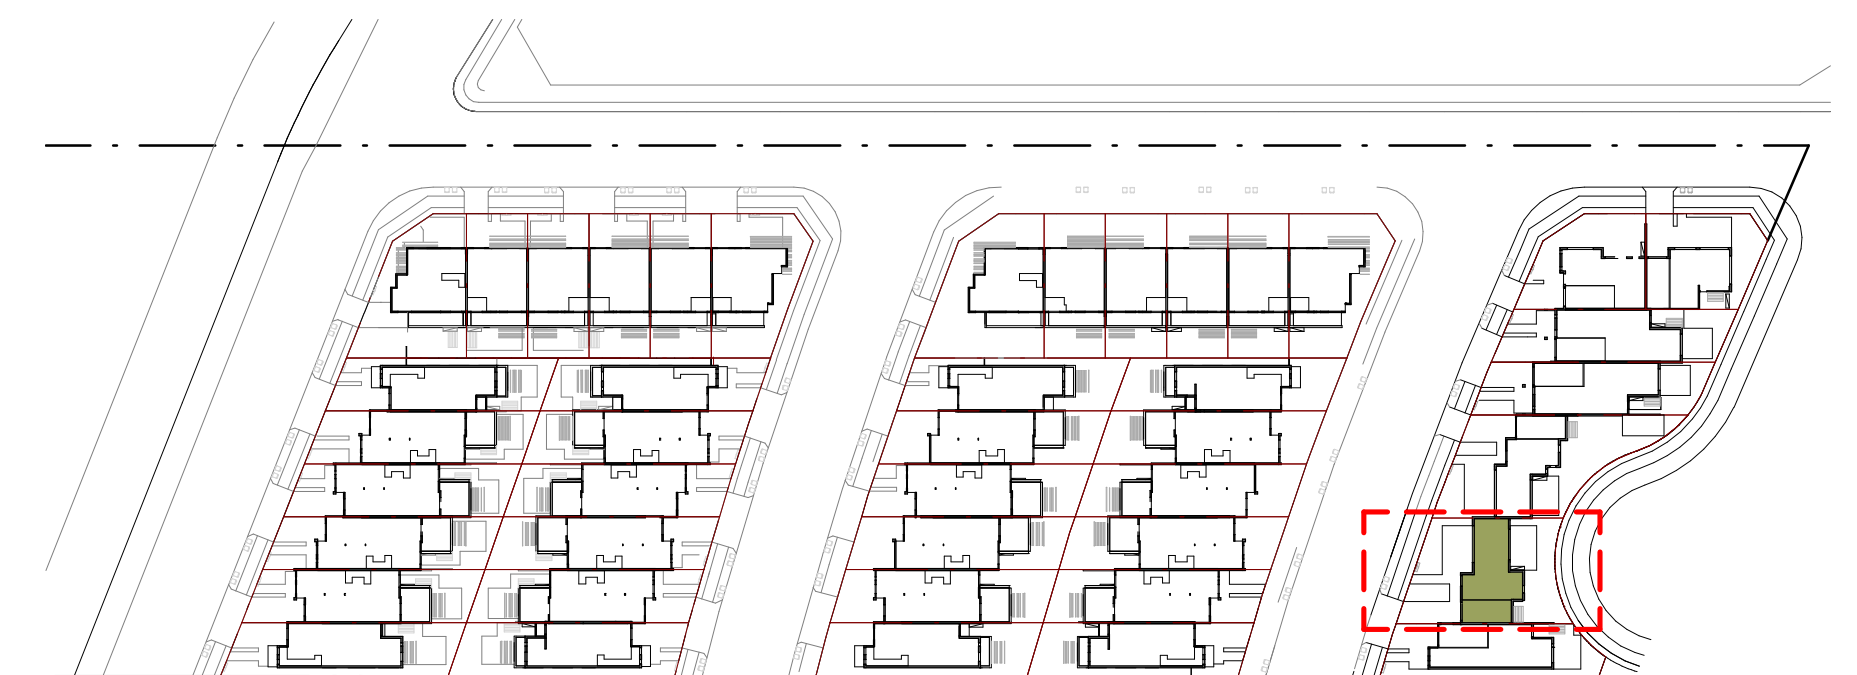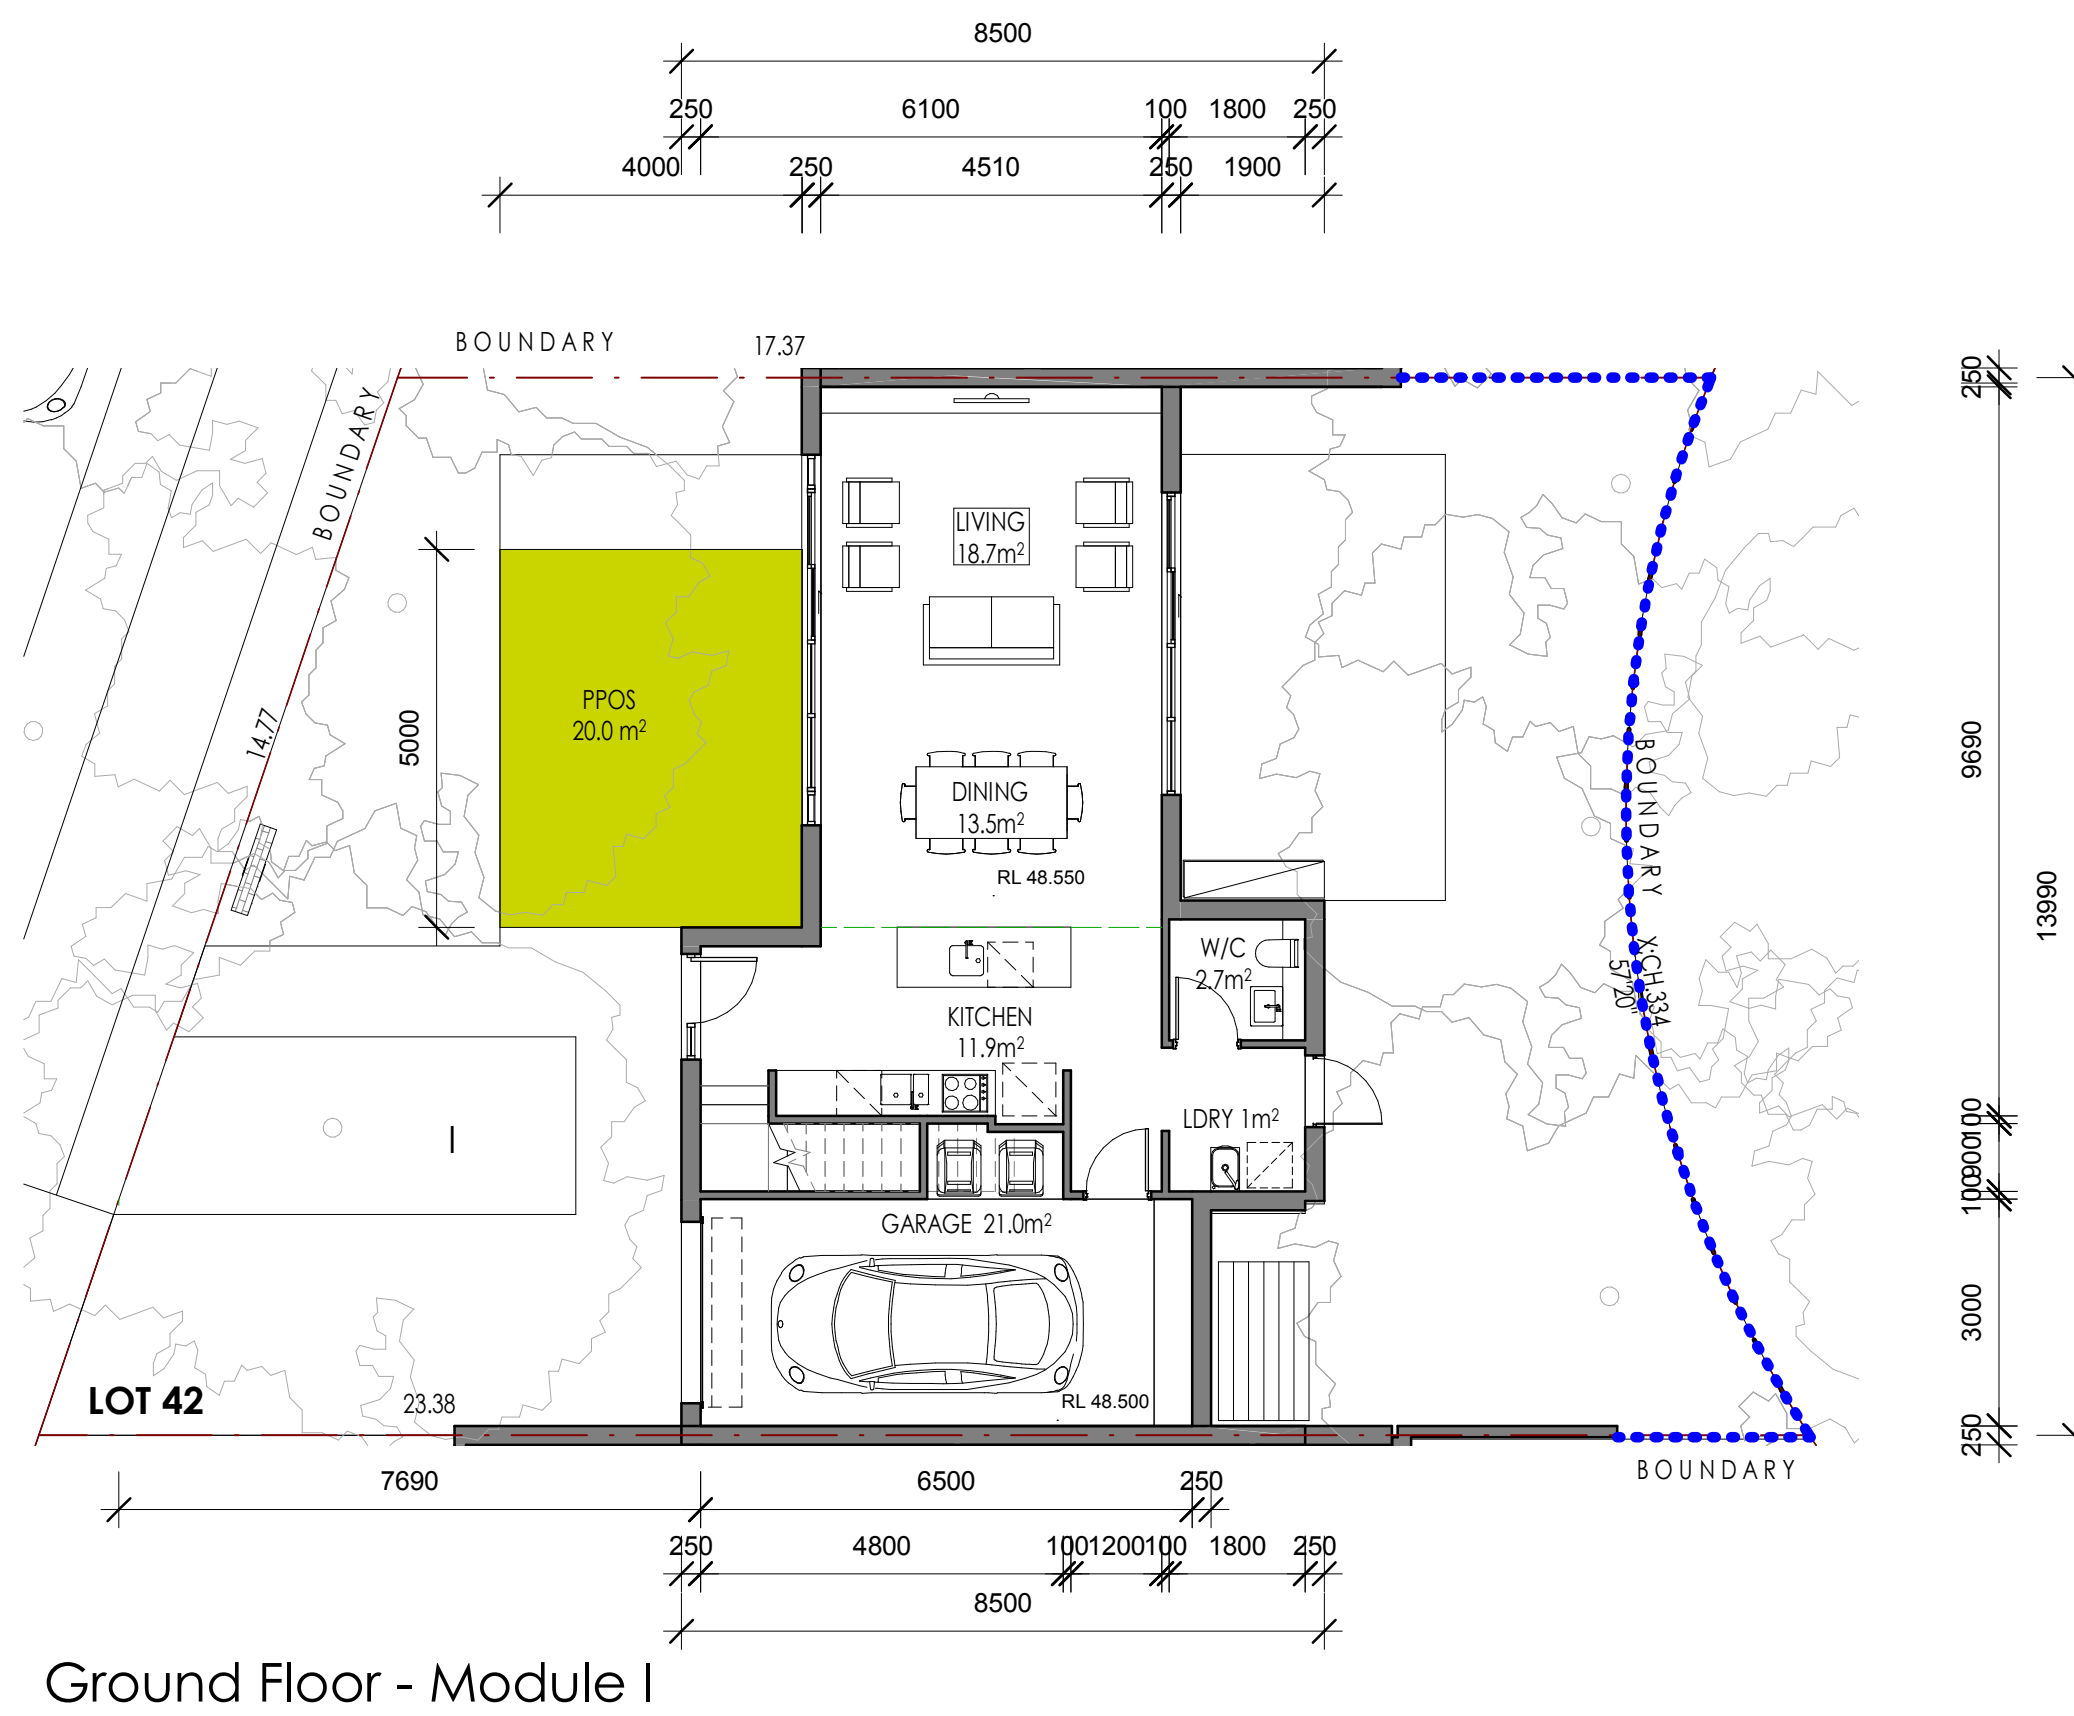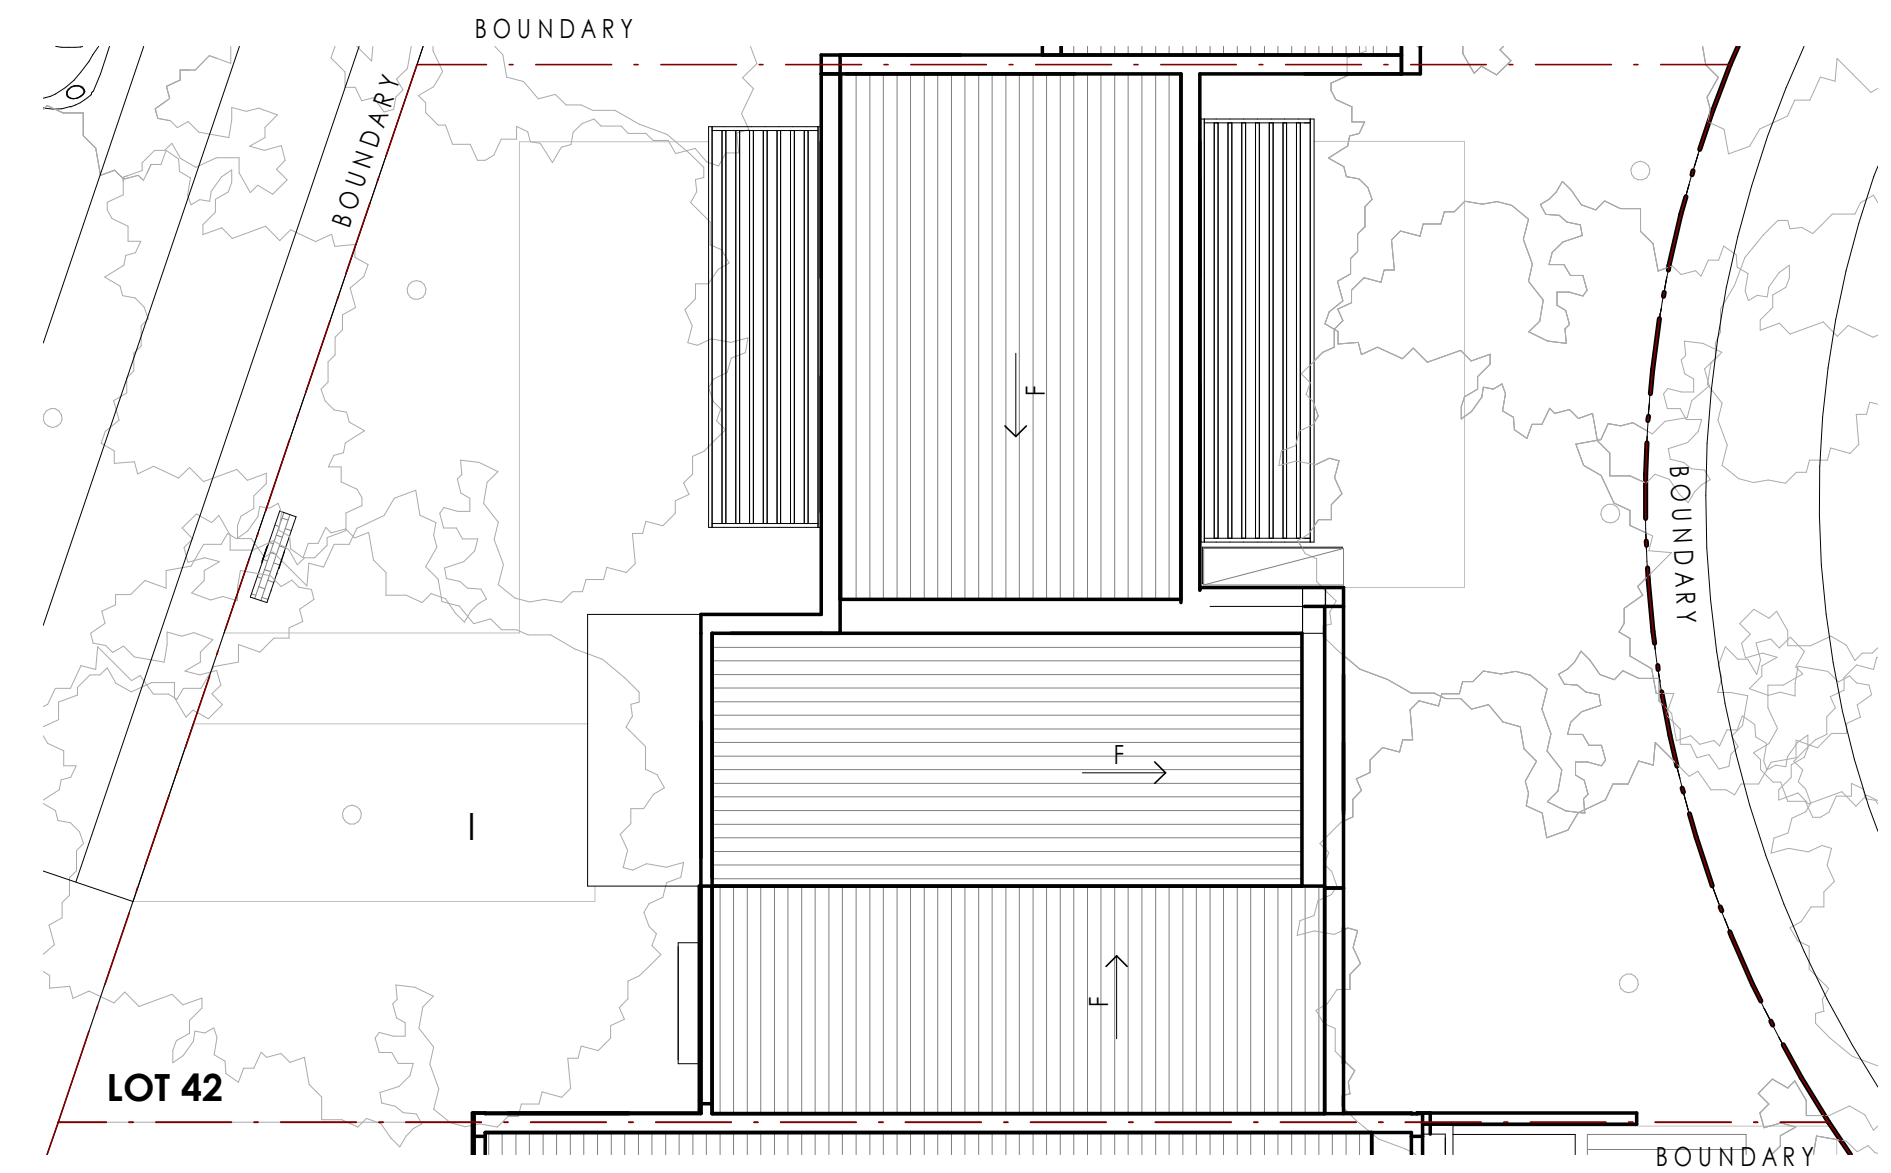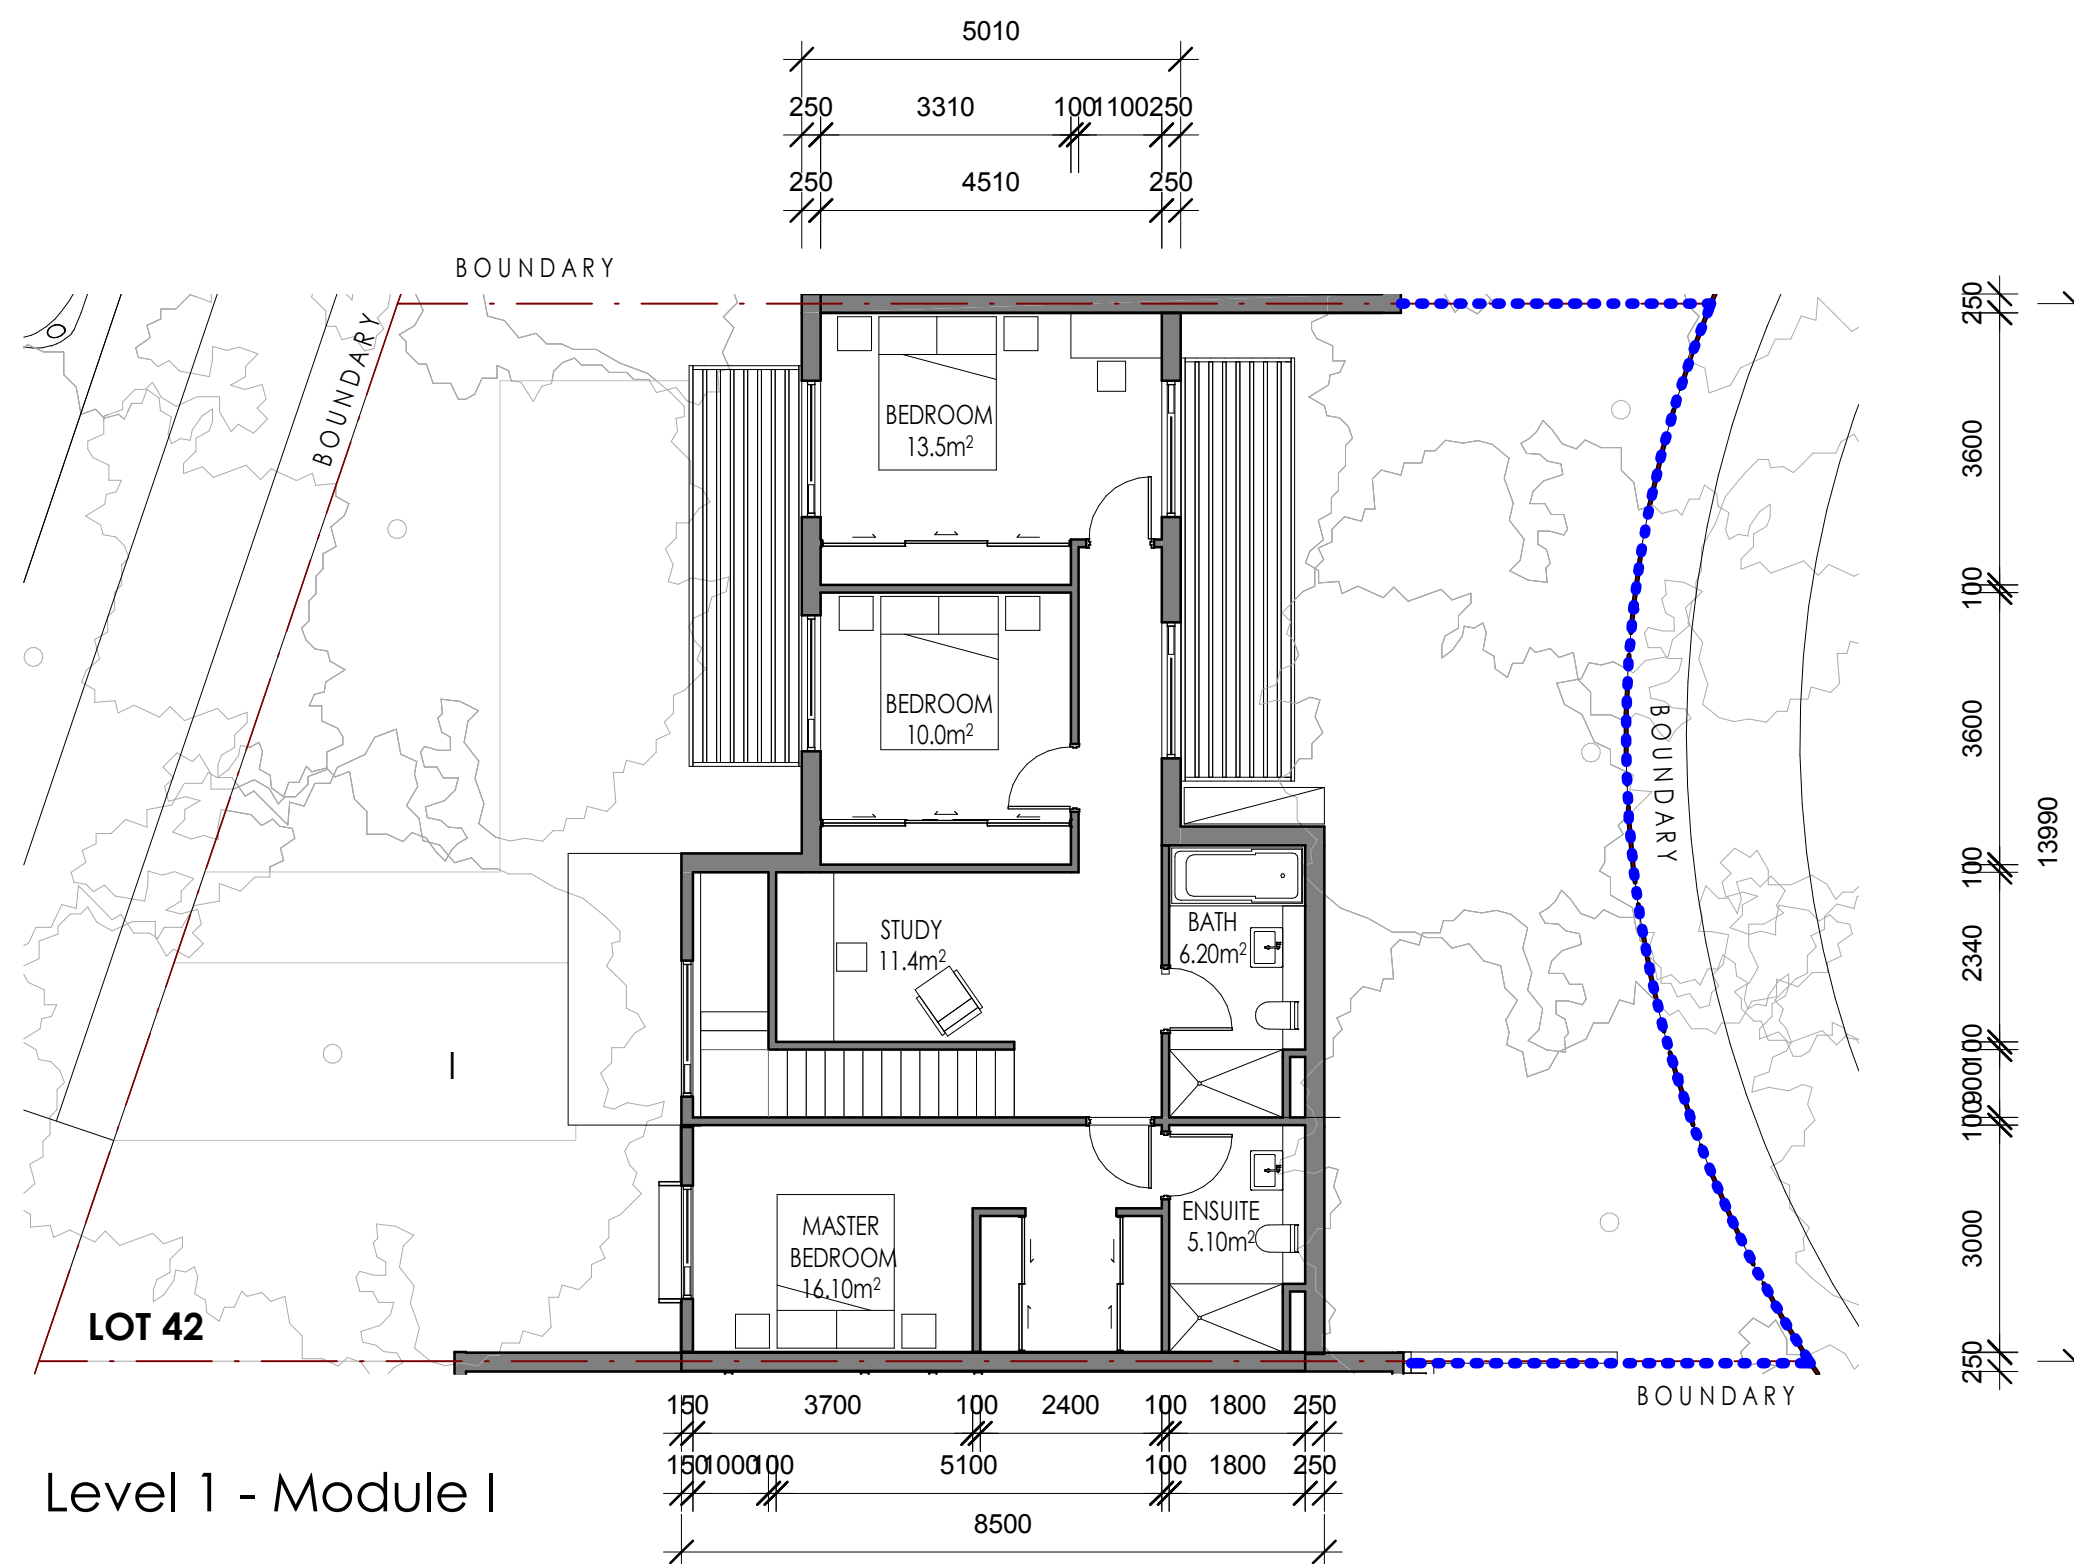


- RETAINING WALL
- PRINCIPAL PRIVATE OPEN SPACE (PPOS)
- * TYPICAL BIN COLLECTION POINT

P	REVISED DEVELOPMENT APPLICATION	GK	08/10/2019
N	REVISED DEVELOPMENT APPLICATION	GK	24/09/2019
M	RESPONSE TO SECTION 34	FX	23/07/2019
L	FOR REVIEW	FX	19/07/2019
Rev.	Revision Description	Chk.	Date
DO NOT SCALE	from this drawing. Use given dimensions only. Check all dimensions on the job prior to commencement of shop drawings or fabrication. Any discrepancies are to be referred to the Architect/Engineer/Designer prior to commencement of work		

Client

PRISMA ROUSE HILL DEVELOPMENT PTY LTD

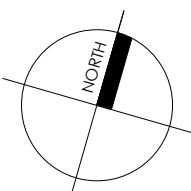

Scale 1:100



Project

RESIDENTIAL DEVELOPMENT

54 TERRY ROAD , ROUSE HILL NSW 2155

KANNFINCH

Kann Finch Group Pty Ltd 50 Carrington St Sydney NSW 2000
ACN 139 614 798 Tel +61 2 9299 4111
www.kannfinch.com
Nominated Architect: Stephen Jamison NSW ARB Reg No 5108

Drawing

FLOOR PLANS
MODULE I

Scales
As indicated @ A1


Drawn
FX

Checked
NJ


Drawing No.
DA3.09
Revision
P

Project No.
6618


24/01/2020 1:32:14 PM: Plot Date

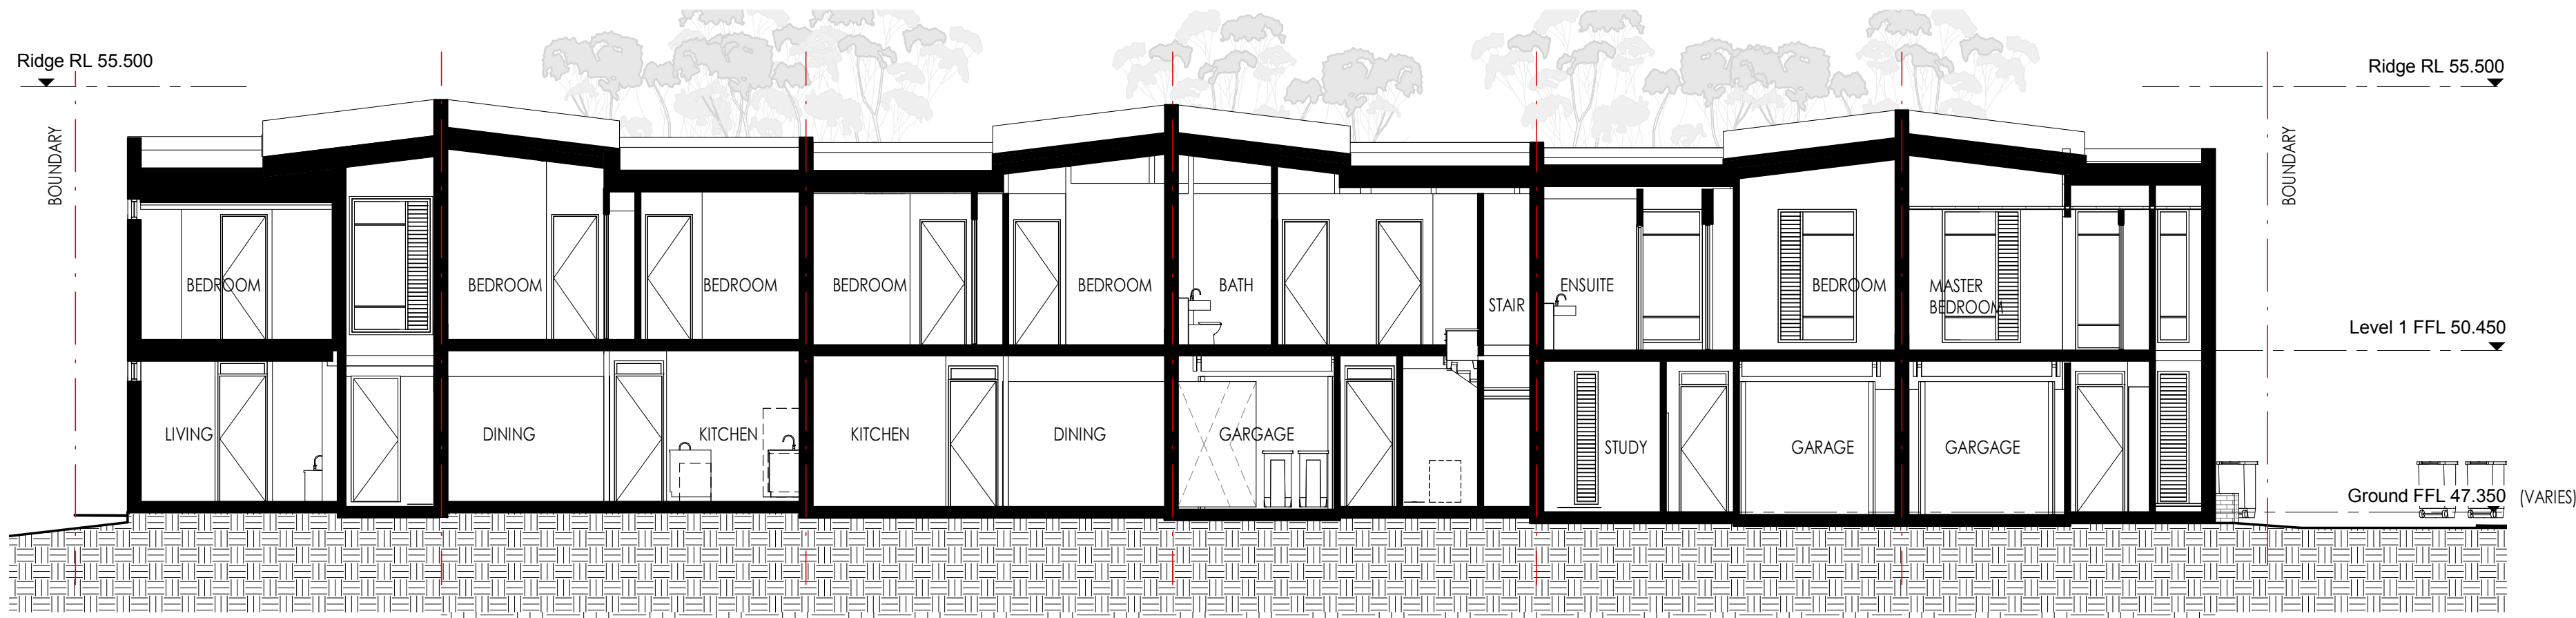


SECTION A
1 : 100

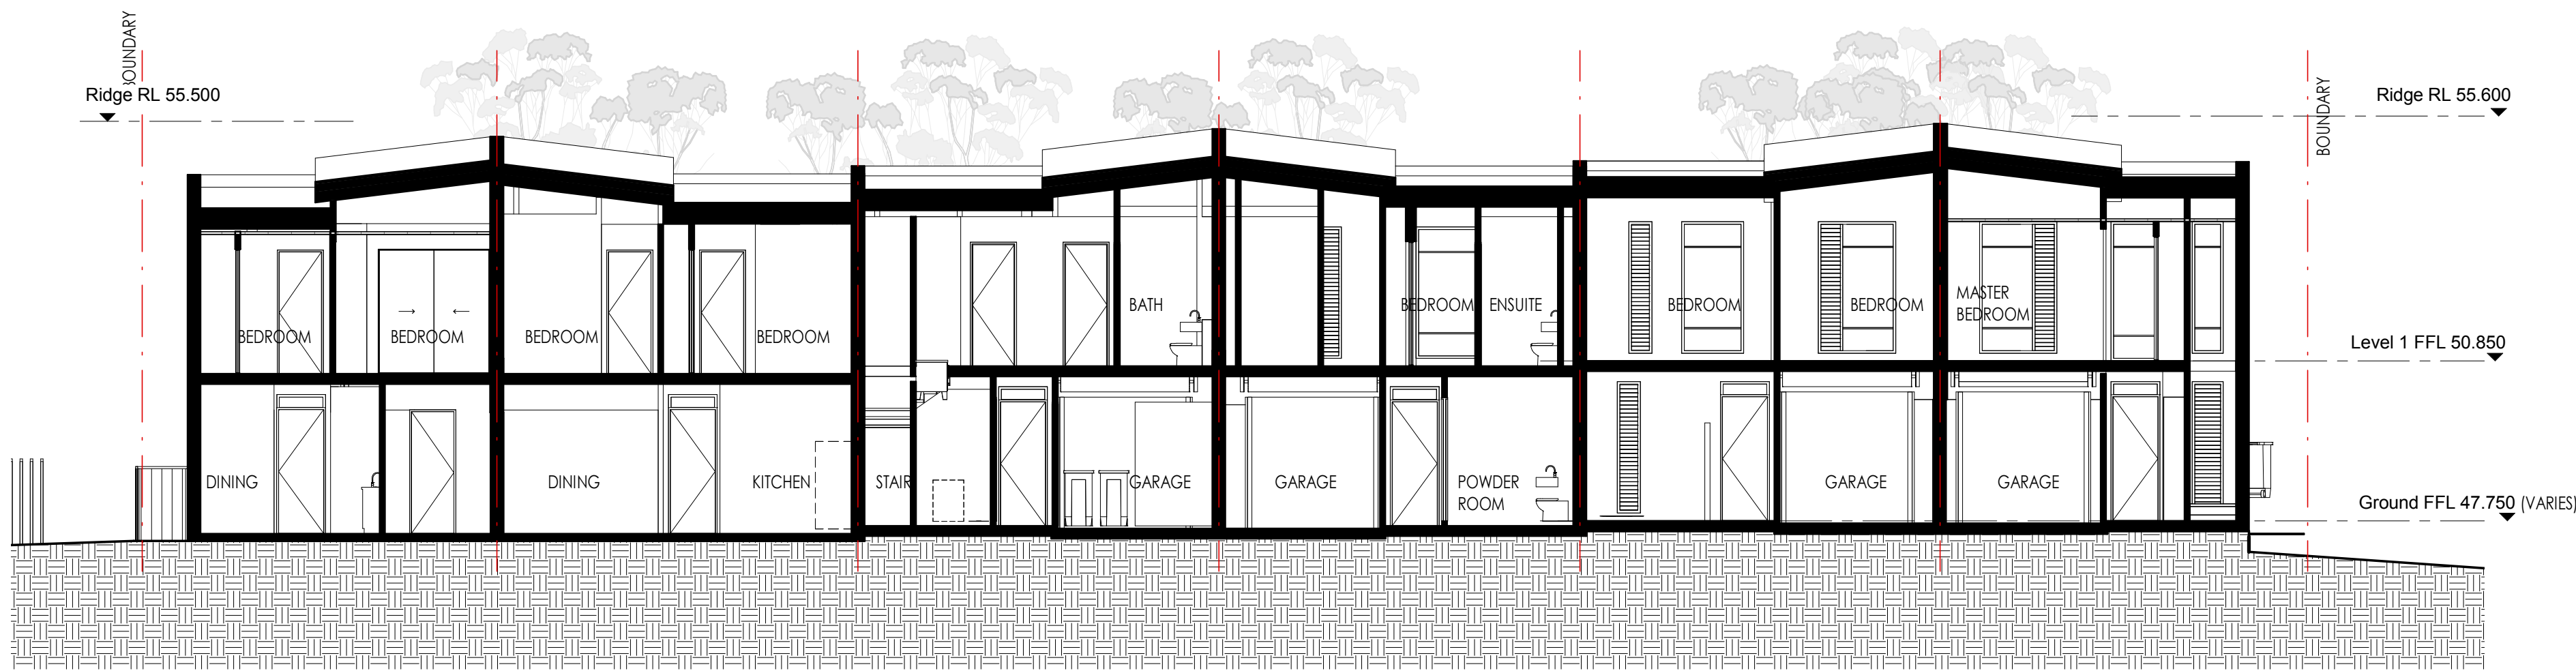

SECTION B
1 : 100

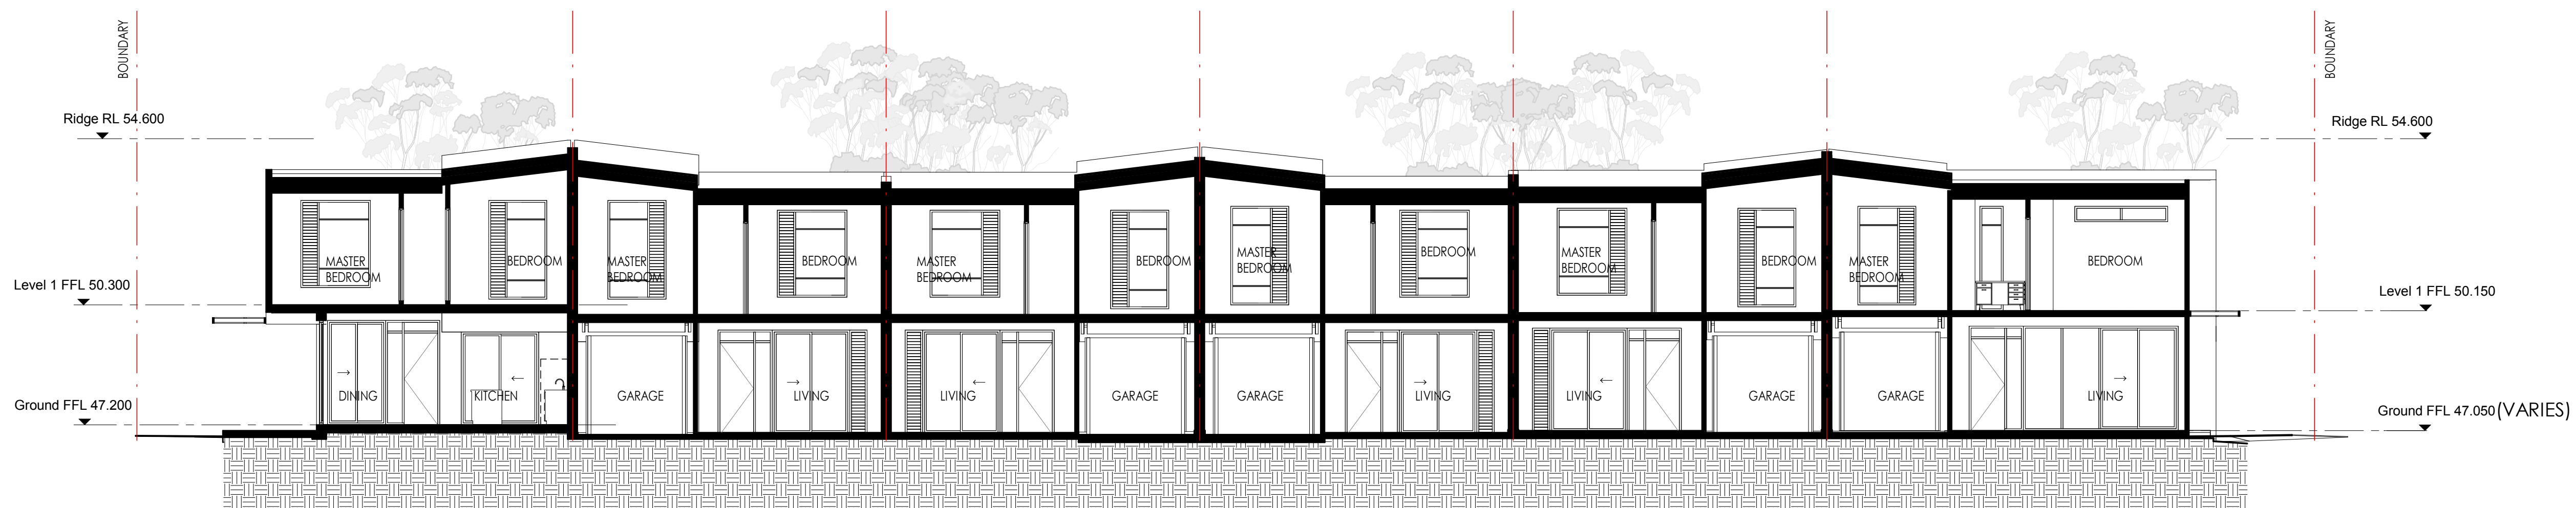

SECTION C
1 : 100

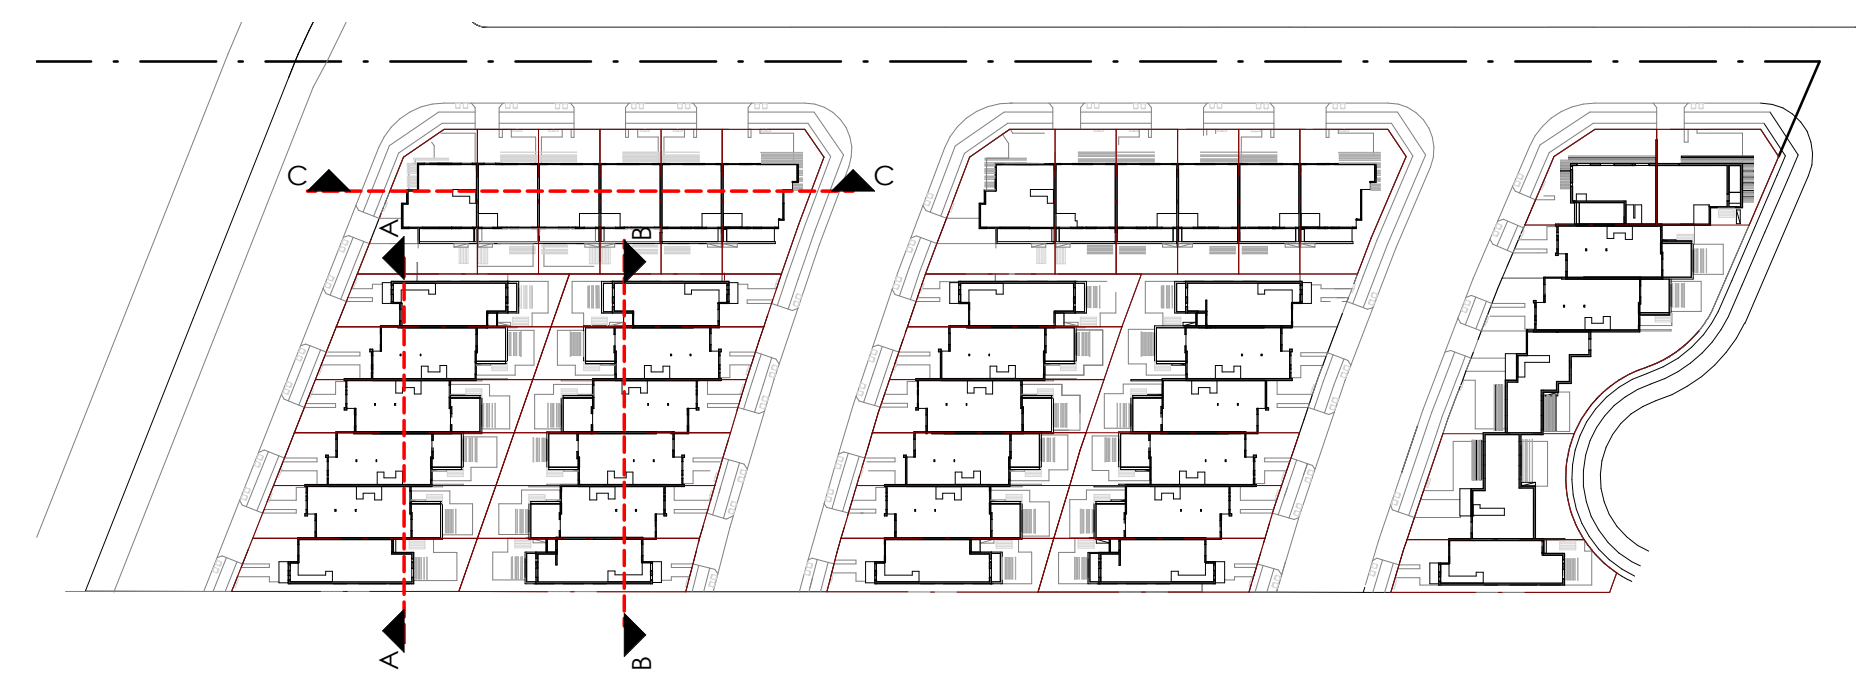

KEY PLAN

Rev.	Revision Description	Chk.	Date
L	REVISED DEVELOPMENT APPLICATION	GK	08/10/2019
K	REVISED DEVELOPMENT APPLICATION	GK	24/09/2019
J	RESPONSE TO SECTION 34	FX	23/07/2019
H	FOR REVIEW	FX	19/07/2019

DO NOT SCALE from this drawing. Use given dimensions only.
Check all dimensions on the job prior to commencement of shop drawings or fabrication. Any discrepancies are to be referred to the Architect/Engineer/Designer prior to commencement of work

Client
PRISMA ROUSE HILL DEVELOPMENT PTY LTD

Scale 1:100
0 1m 2m 5m 10m

Project
RESIDENTIAL DEVELOPMENT
54 TERRY ROAD , ROUSE HILL NSW 2155

KANNFINCH
Kann Finch Group Pty Ltd 50 Carrington St Sydney NSW 2000
ACN 139 614 798 Tel +61 2 9299 4111
www.kannfinch.com
Nominated Architect: Stephen Jamison NSW ARB Reg No 5108

Drawing
SECTIONS

Scales
As indicated @ A1


Drawn
FX
Checked
NJ

Drawing No.
DA5.01
Revision
L
Project No.
6618

24/01/2020 1:32:22 PM: Plot Date




SECTION A
1 : 100

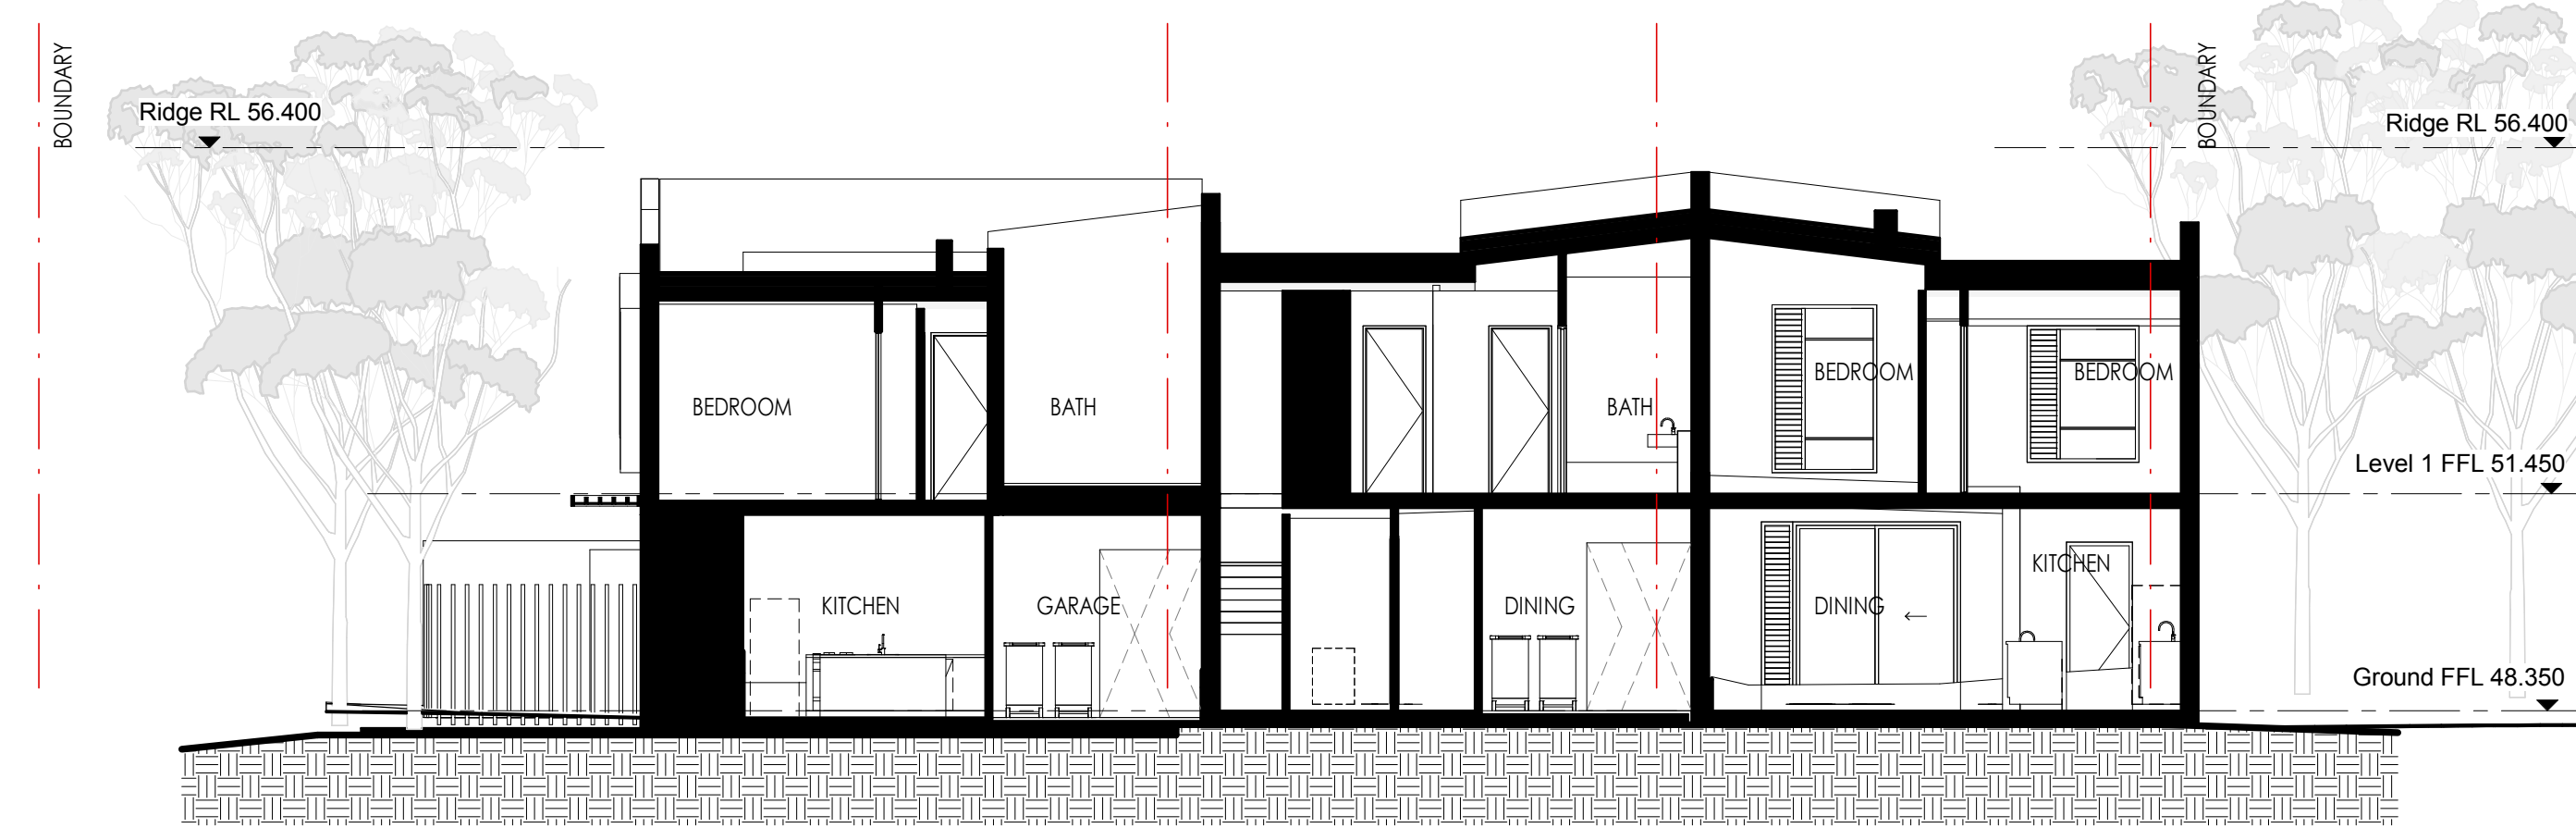

SECTION B
1 : 100



SECTION C
1 : 100

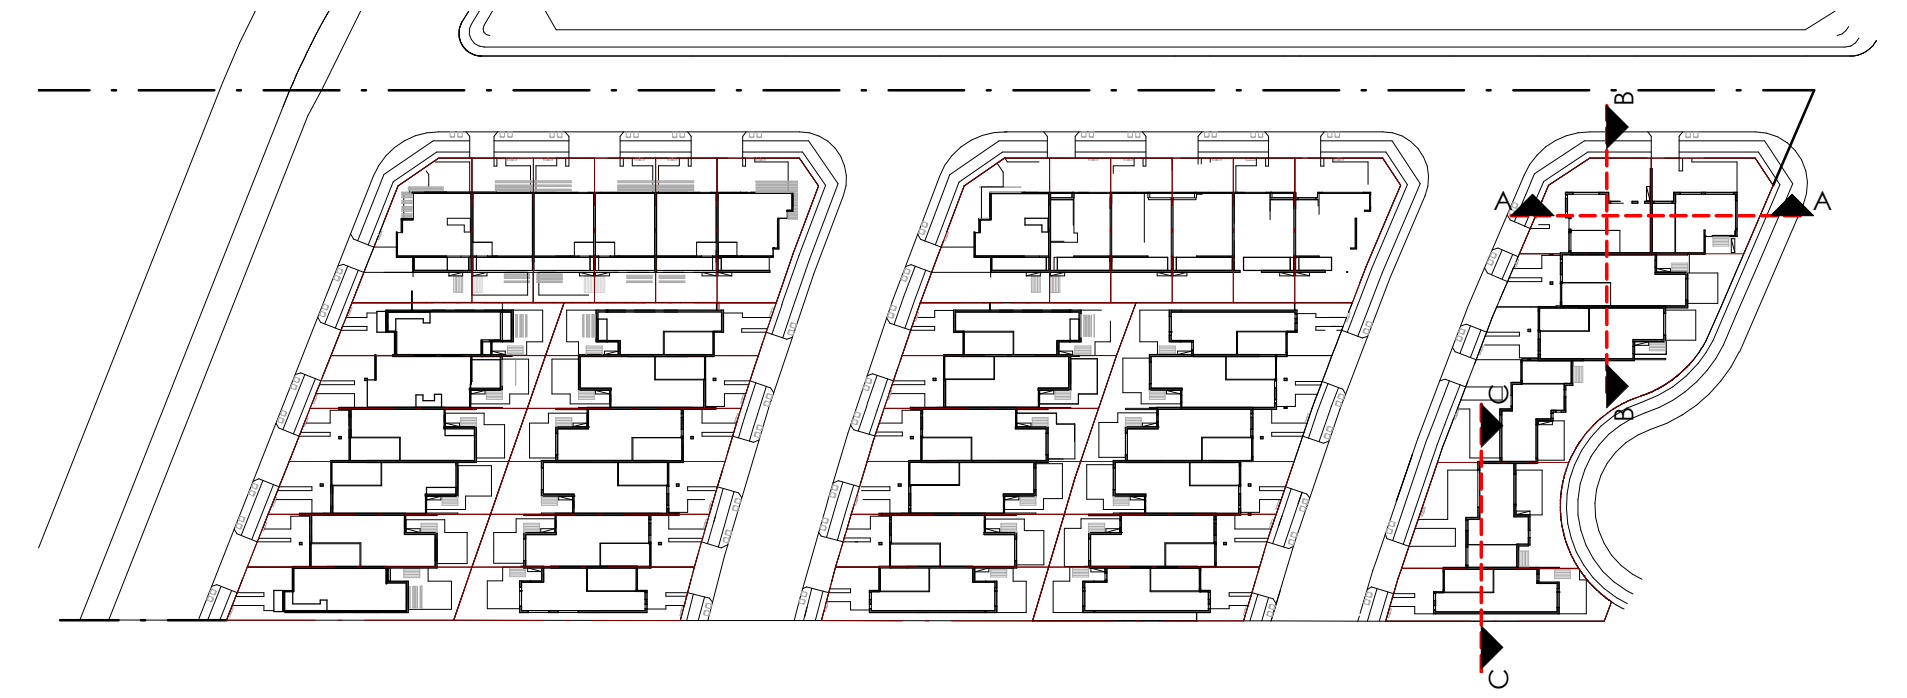


KEY PLAN

Rev.	Revision Description	Chk.	Date
L	REVISED DEVELOPMENT APPLICATION	GK	08/10/2019
K	REVISED DEVELOPMENT APPLICATION	GK	24/09/2019
J	RESPONSE TO SECTION 34	FX	23/07/2019
H	FOR REVIEW	FX	19/07/2019

DO NOT SCALE from this drawing. Use given dimensions only.
Check all dimensions on the job prior to commencement of shop drawings or fabrication. Any discrepancies are to be referred to the Architect/Engineer/Designer prior to commencement of work

Client

PRISMA ROUSE HILL DEVELOPMENT PTY LTD

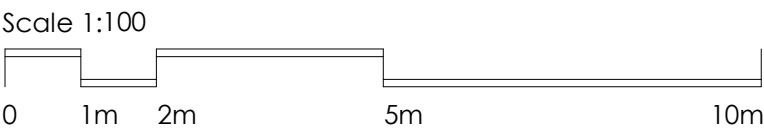

Project

RESIDENTIAL DEVELOPMENT

54 TERRY ROAD , ROUSE HILL NSW 2155

KANNFINCH
Kann Finch Group Pty Ltd 50 Carrington St Sydney NSW 2000
ACN 139 614 798 Tel +61 2 9299 4111
www.kannfinch.com
Nominated Architect: Stephen Jamison NSW ARB Reg No 5108

Drawing
SECTIONS


Scales
As indicated @ A1

Drawn
FX


Checked
NJ

Drawing No.
DA5.02
Revision
L
Project No.
6618

24/01/2020 1:32:28 PM: Plot Date

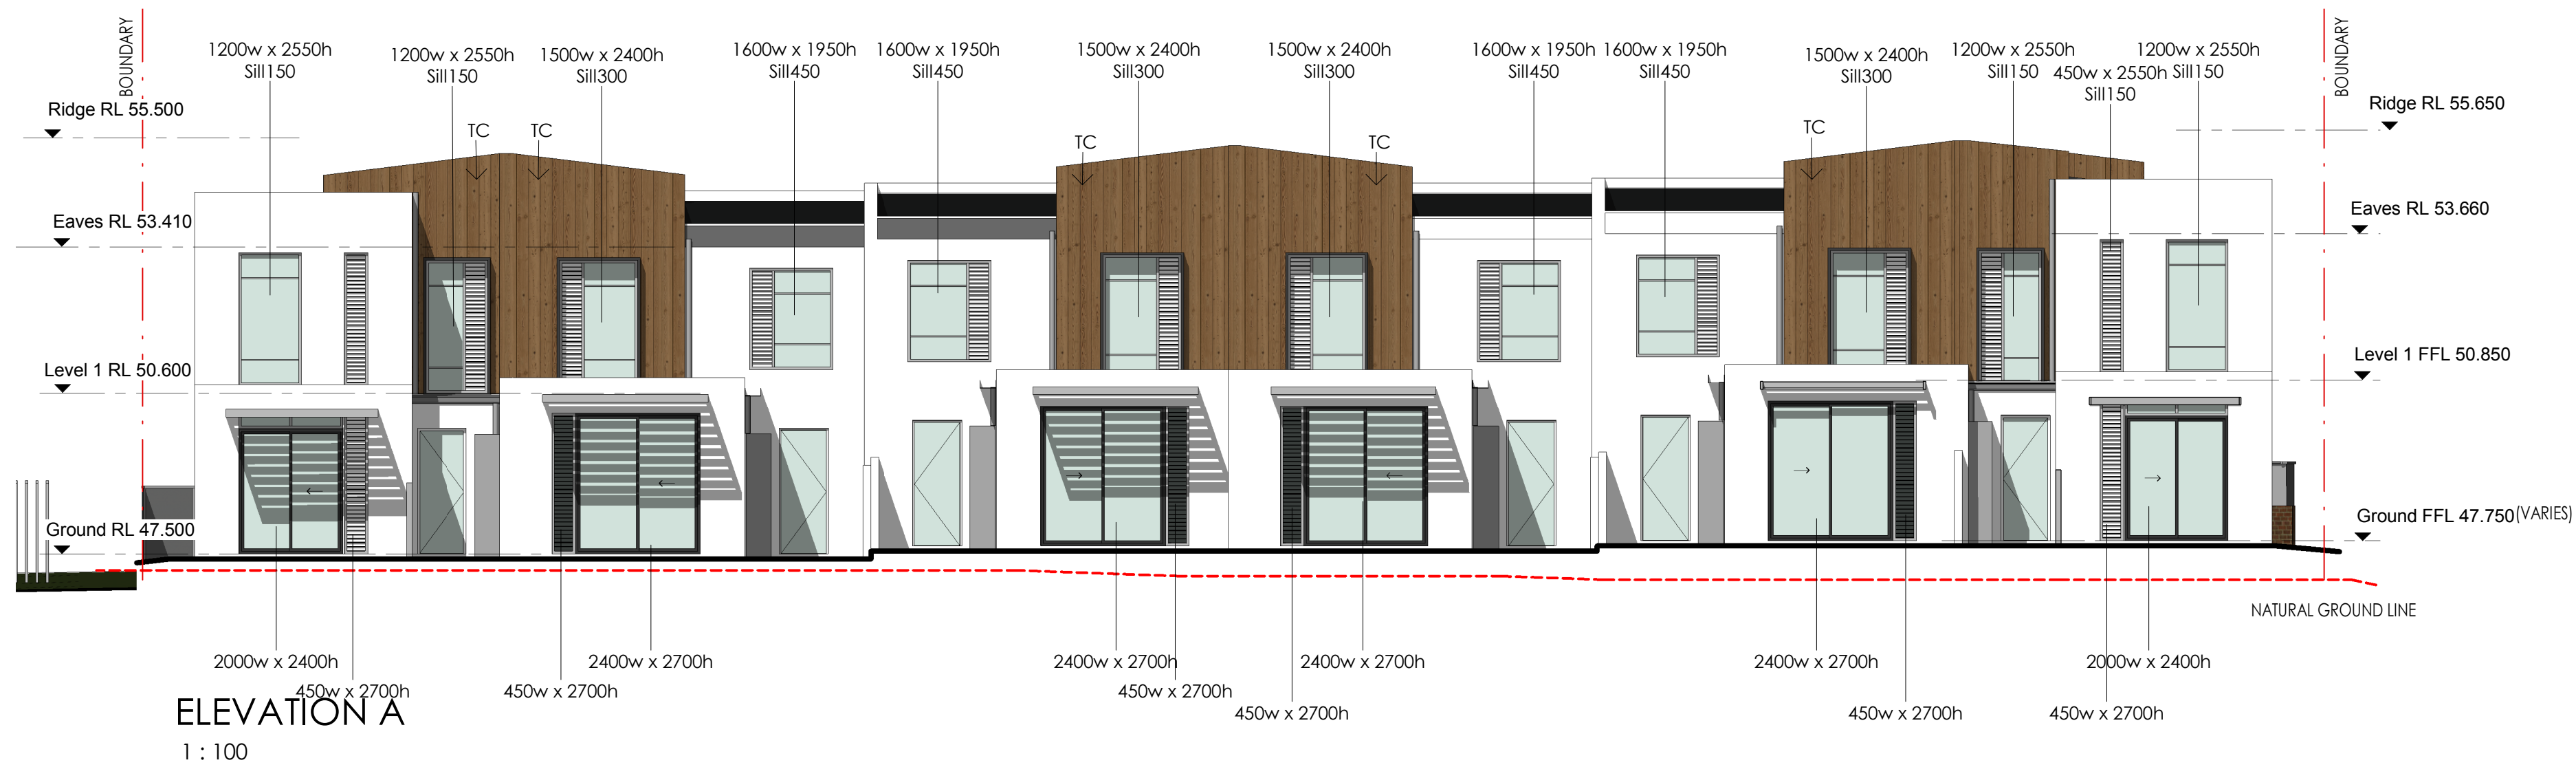


- LEGEND**
- BWK FACE BRICKWORK
 - CLD COLOUR THROUGH FC CLADDING EQ TO EQUITONE - COLUR VARIES
 - CMR CEMENT RENDER - PAINT FINISH
 - TC TIMBER PANEL CLADDING

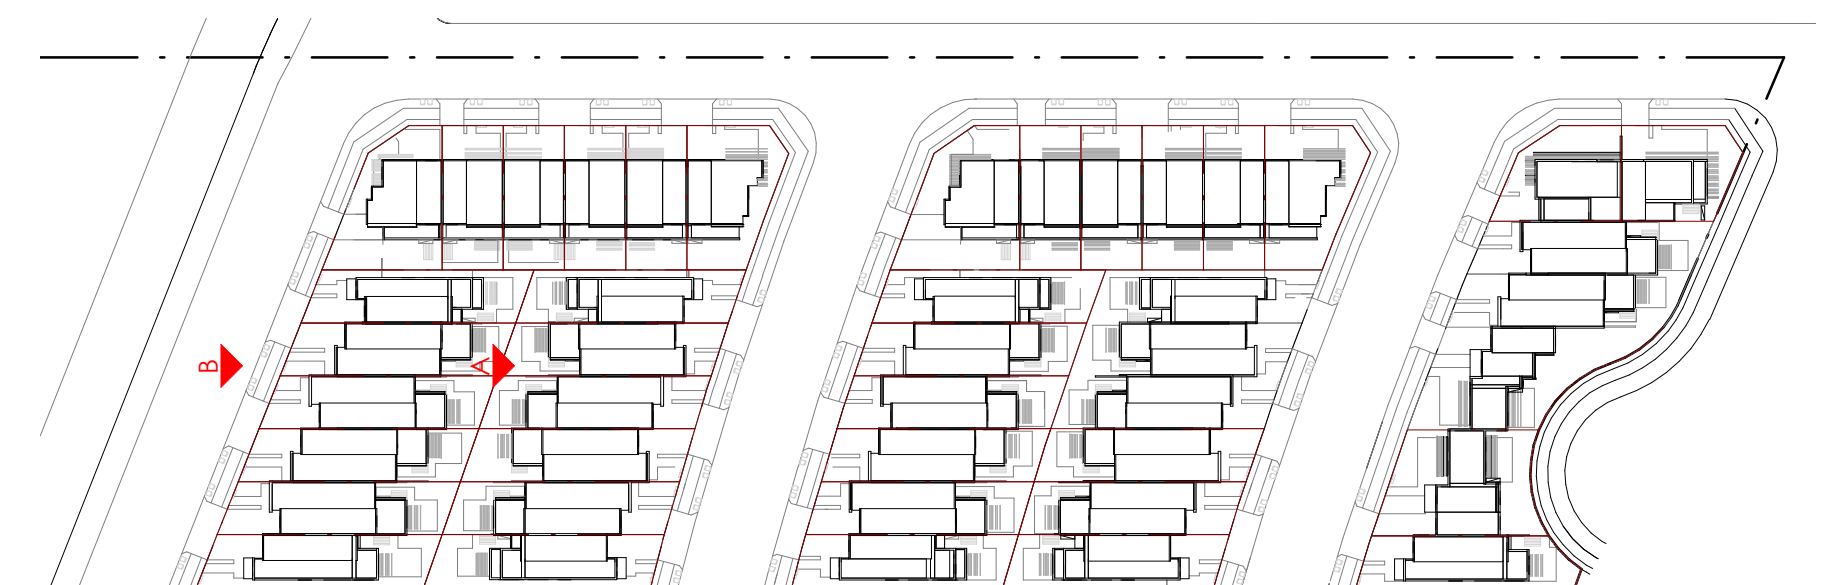

KEY PLAN

N	REVISED DEVELOPMENT APPLICATION	GK	08/10/2019
M	REVISED DEVELOPMENT APPLICATION	GK	24/09/2019
L	RESPONSE TO SECTION 34	FX	23/07/2019
K	FOR REVIEW	FX	19/07/2019
Rev.	Revision Description	Chk.	Date
DO NOT SCALE from this drawing. Use given dimensions only. Check all dimensions on the job prior to commencement of shop drawings or fabrication. Any discrepancies are to be referred to the Architect/Engineer/Designer prior to commencement of work			

Client
PRISMA ROUSE HILL DEVELOPMENT PTY LTD

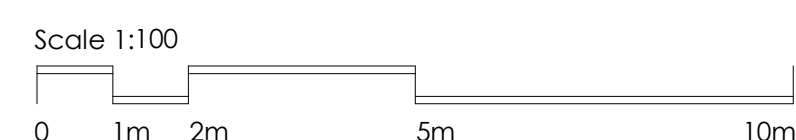

Project
RESIDENTIAL DEVELOPMENT
54 TERRY ROAD , ROUSE HILL NSW 2155

KANNFINCH
Kann Finch Group Pty Ltd 50 Carrington St Sydney NSW 2000
ACN 139 614 798 Tel +61 2 9299 4111
www.kannfinch.com
Nominated Architect: Stephen Jamison NSW ARB Reg No 5108


Drawing
ELEVATIONS

Scales
As indicated @ A1

Drawn
GM
Checked
NJ

Drawing No.
DA6.01
Revision
N
Project No.
6618


24/01/2020 1:33:07 PM: Plot Date

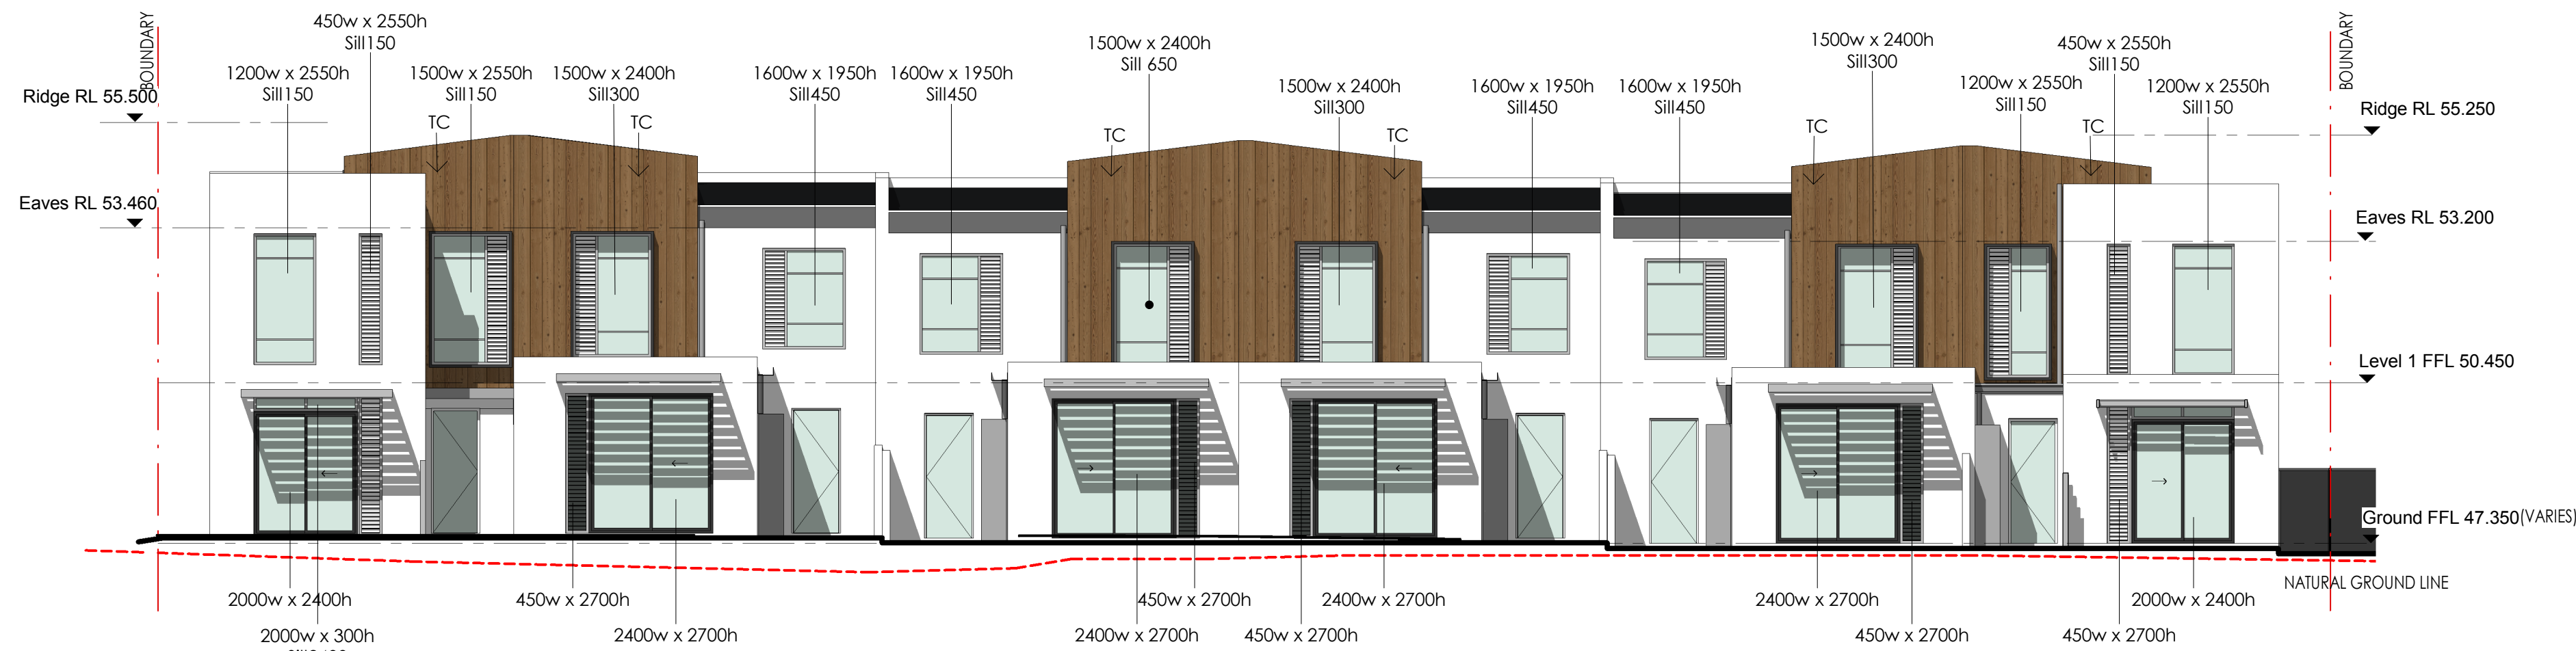

ELEVATION A
1 : 100




ELEVATION B
1 : 100

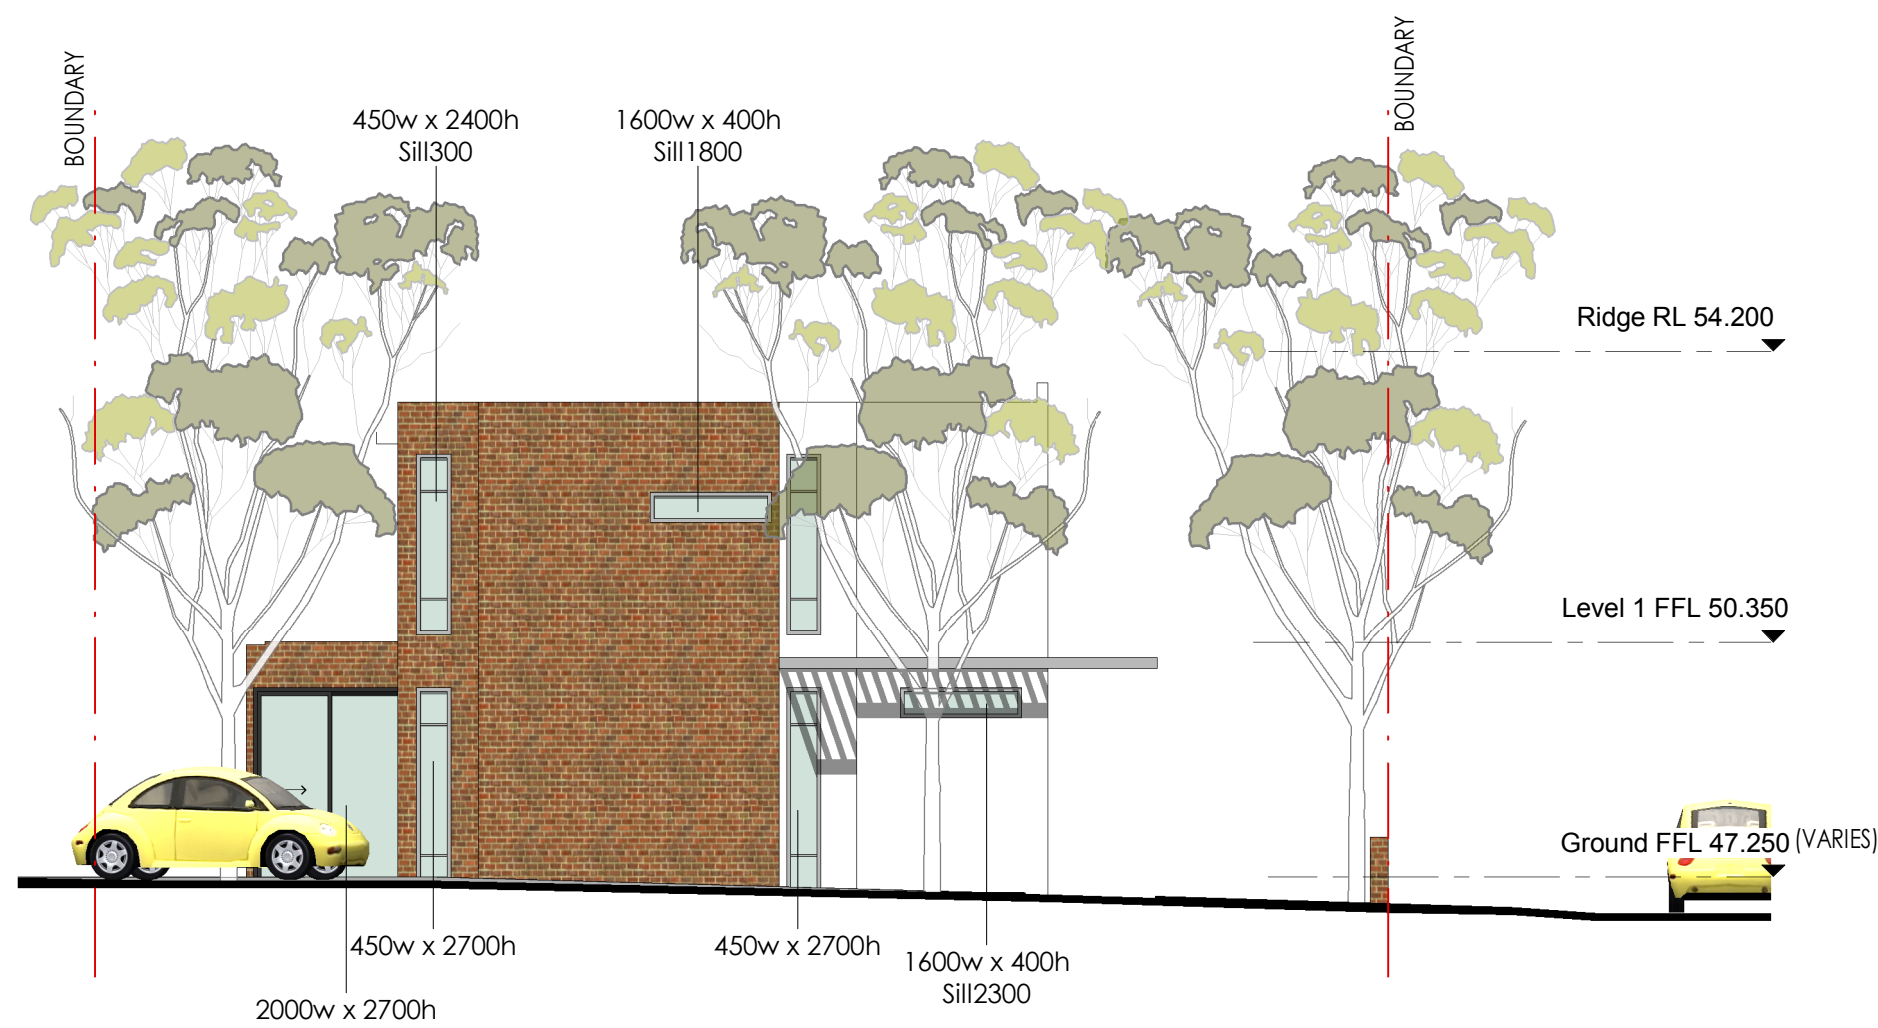

ELEVATION C
1 : 100

LEGEND

BWK FACE BRICKWORK
CLD COLOUR THROUGH FC CLADDING EQ TO
EQUITONE - COLUR VARIES
CMR CEMENT RENDER - PAINT FINISH
TC TIMBER PANEL CLADDING

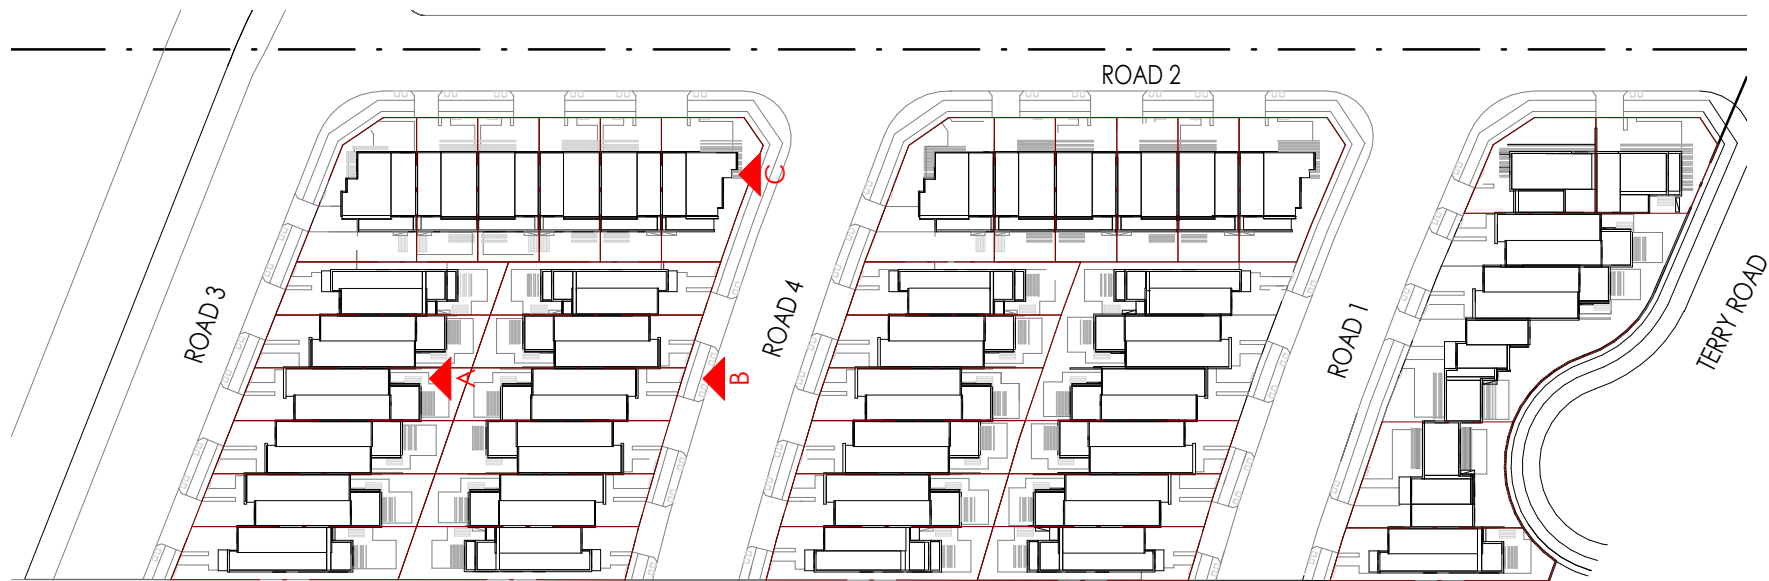


KEY PLAN

N	REVISED DEVELOPMENT APPLICATION	GK	08/10/2019
M	REVISED DEVELOPMENT APPLICATION	GK	24/09/2019
L	RESPONSE TO SECTION 34	FX	23/07/2019
K	FOR REVIEW	FX	19/07/2019

Rev. Revision Description Chk. Date
DO NOT SCALE from this drawing. Use given dimensions only.
Check all dimensions on the job prior to commencement of shop
drawings or fabrication. Any discrepancies are to be referred to
the Architect/Engineer/Designer prior to commencement of work

Client
PRISMA ROUSE HILL DEVELOPMENT PTY LTD

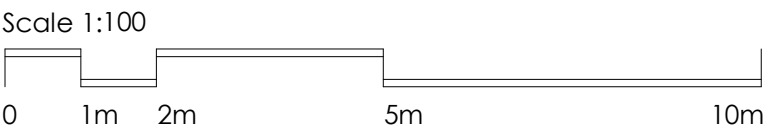

Project
RESIDENTIAL DEVELOPMENT
54 TERRY ROAD , ROUSE HILL NSW 2155

KANNFINCH
Kann Finch Group Pty Ltd 50 Carrington St Sydney NSW
2000
ACN 139 614 798 Tel +61 2 9299 4111
www.kannfinch.com
Nominated Architect: Stephen Jamison NSW ARB Reg No
5108

Drawing
ELEVATIONS

Scales
As indicated @ A1


Drawn
GK
Checked
NJ

Drawing No.
DA6.02
Revision
N
Project No.
6618




ELEVATION A

1 : 100

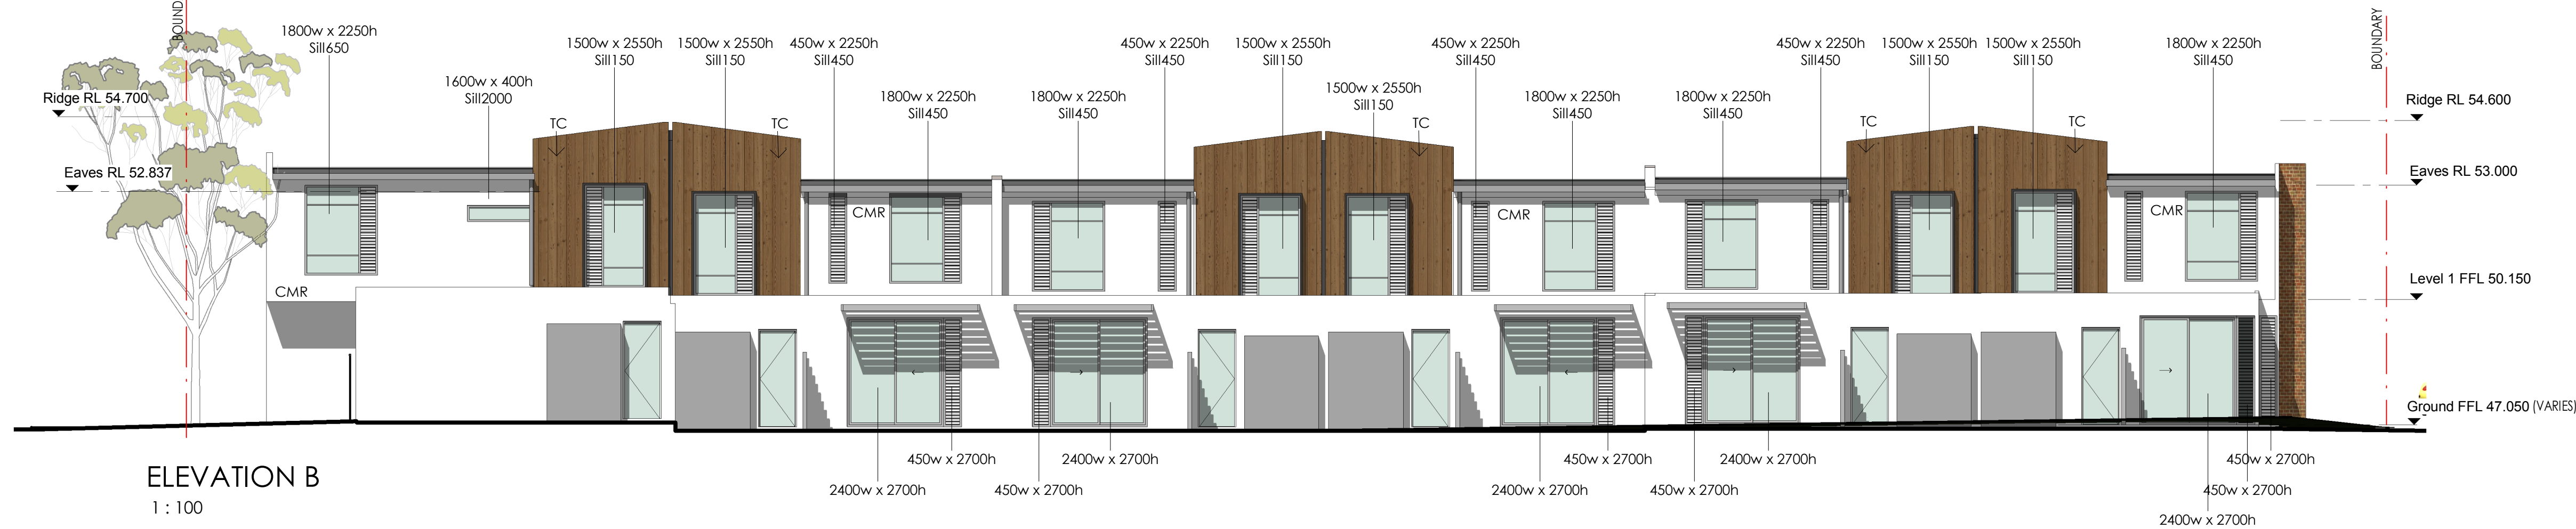

ELEVATION B

1 : 100

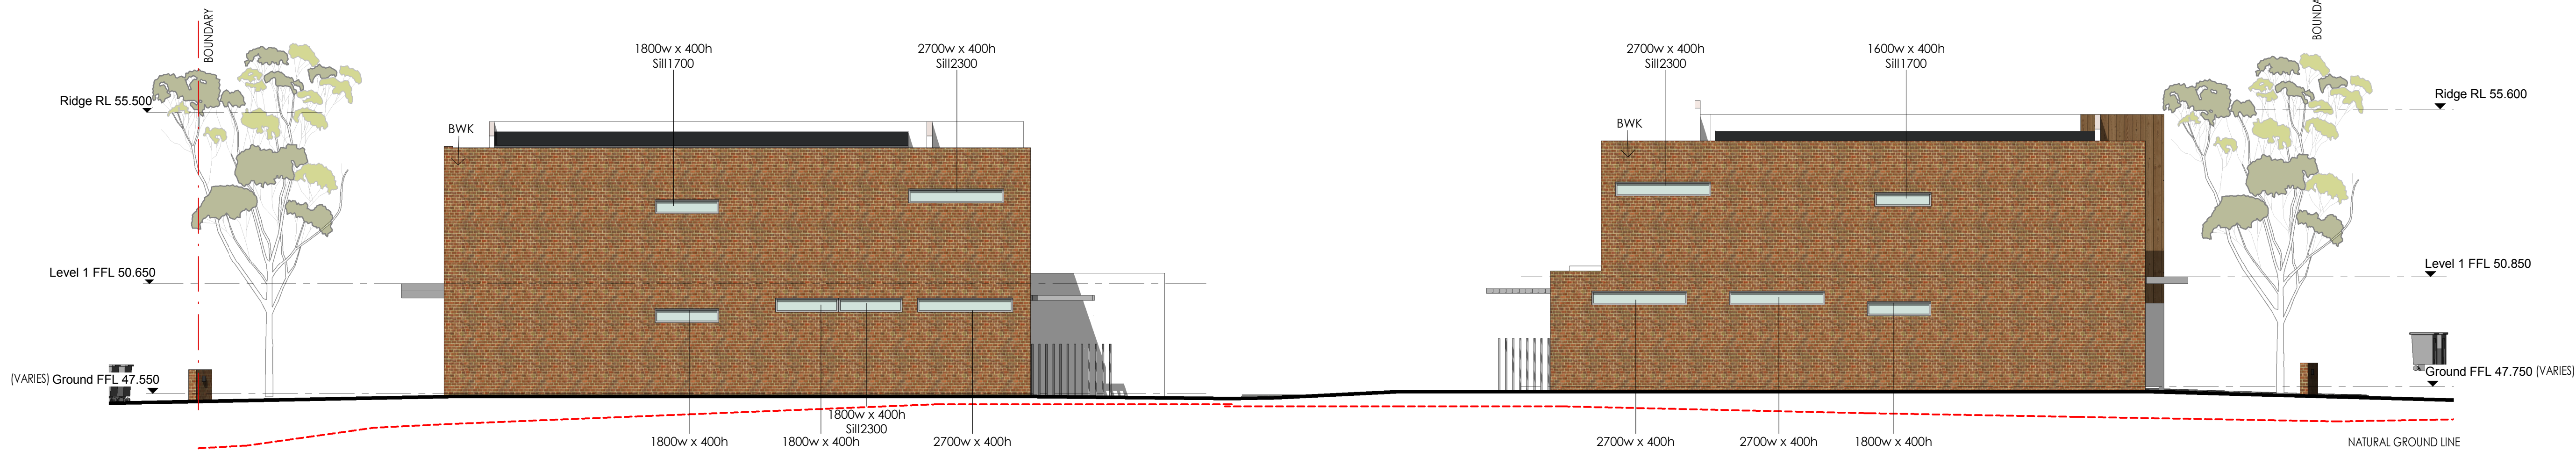


ELEVATION C

1 : 100

LEGEND

- BWK FACE BRICKWORK
CLD COLOUR THROUGH FC CLADDING EQ TO
EQUITONE - COLOUR VARIES
CMR CEMENT RENDER - PAINT FINISH
TC TIMBER PANEL CLADDING

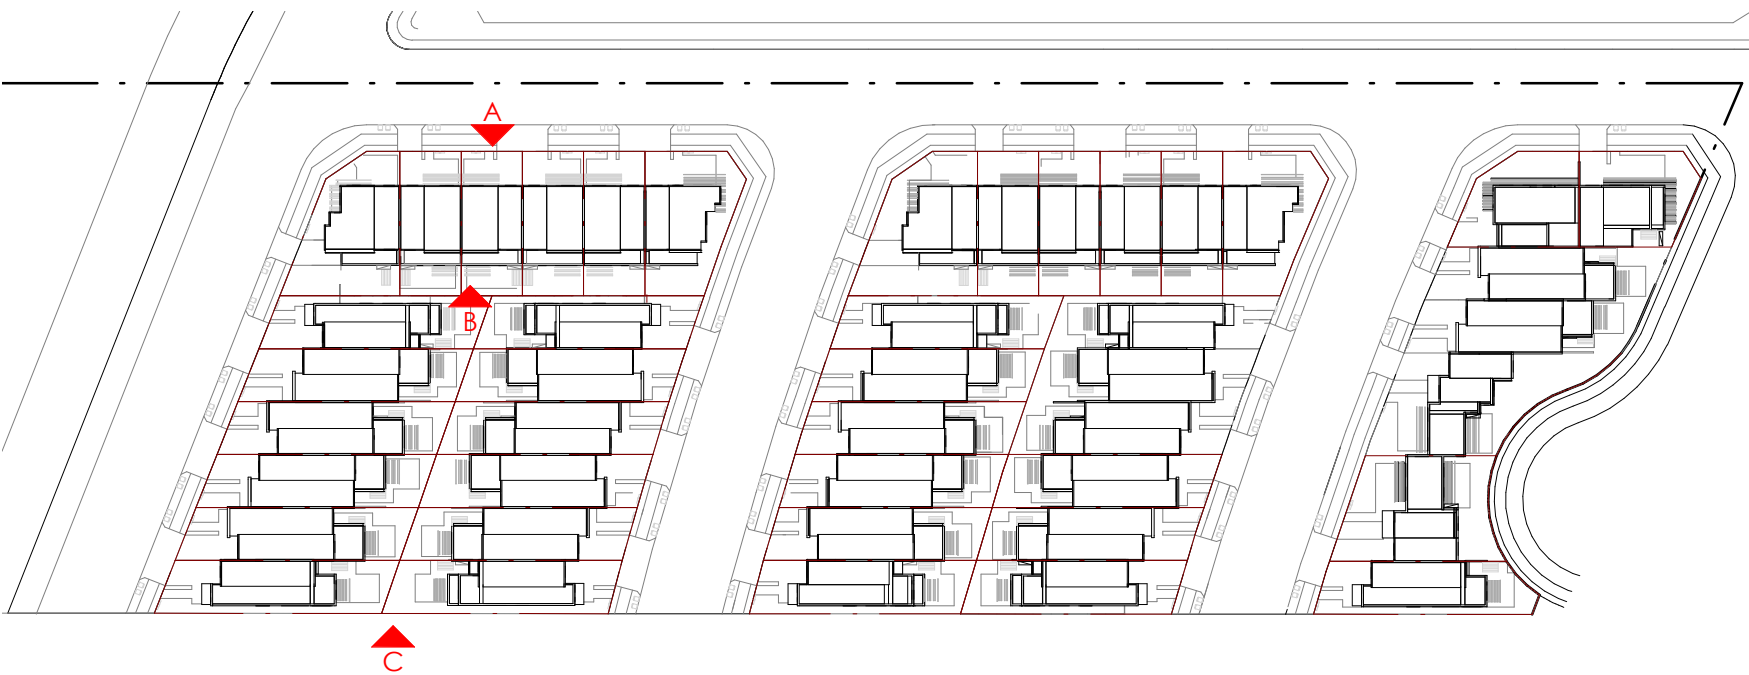


KEY PLAN

N	REVISED DEVELOPMENT APPLICATION	GK	08/10/2019
M	REVISED DEVELOPMENT APPLICATION	GK	24/09/2019
L	RESPONSE TO SECTION 34	FX	23/07/2019
K	FOR REVIEW	FX	19/07/2019

DO NOT SCALE from this drawing. Use given dimensions only.
Check all dimensions on the job prior to commencement of shop
drawings or fabrication. Any discrepancies are to be referred to
the Architect/Engineer/Designer prior to commencement of work

Client
PRISMA ROUSE HILL DEVELOPMENT PTY LTD

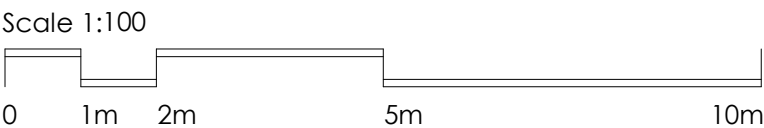

Project
RESIDENTIAL DEVELOPMENT
54 TERRY ROAD , ROUSE HILL NSW 2155

KANNFINCH
Kann Finch Group Pty Ltd 50 Carrington St Sydney NSW 2000
ACN 139 614 798 Tel +61 2 9299 4111
www.kannfinch.com
Nominated Architect: Stephen Jamison NSW ARB Reg No 5108

Drawing
ELEVATIONS




Scales
As indicated @ A1

Drawn
GM

Checked
NJ

Drawing No.
DA6.03
Revision
N
Project No.
6618

24/01/2020 1:34:09 PM: Plot Date

   

KEY PLAN

Drawing ELEVATIONS

Scales
As indicated @ A1

Drawn	Checked
GM	NJ

Drawing No.
DA6.05
Revision
P
Project No.
6618


01/2020 1:34:48 PM: Plot Date

P	REVISED DEVELOPMENT APPLICATION	FX	24/02/2020
N	REVISED DEVELOPMENT APPLICATION	GK	08/10/2019
M	REVISED DEVELOPMENT APPLICATION	GK	24/09/2019
L	RESPONSE TO SECTION 34	FX	23/07/2019

Client

PRISMA ROUSE HILL DEVELOPMENT PTY LTD

Scale 1:100

 

Project

RESIDENTIAL DEVELOPMENT

54 TERRY ROAD , ROUSE HILL NSW 2155

KANNFINCH

Kann Finch Group Pty Ltd 50 Carrington St Sydney NSW
2000
ACN 139 614 798 Tel +61 2 9299 4111
www.kannfinch.com
Nominated Architect; Stephen Jamison NSW ARB Reg No
5108




CMR



SATIN SILVER GREY



TC

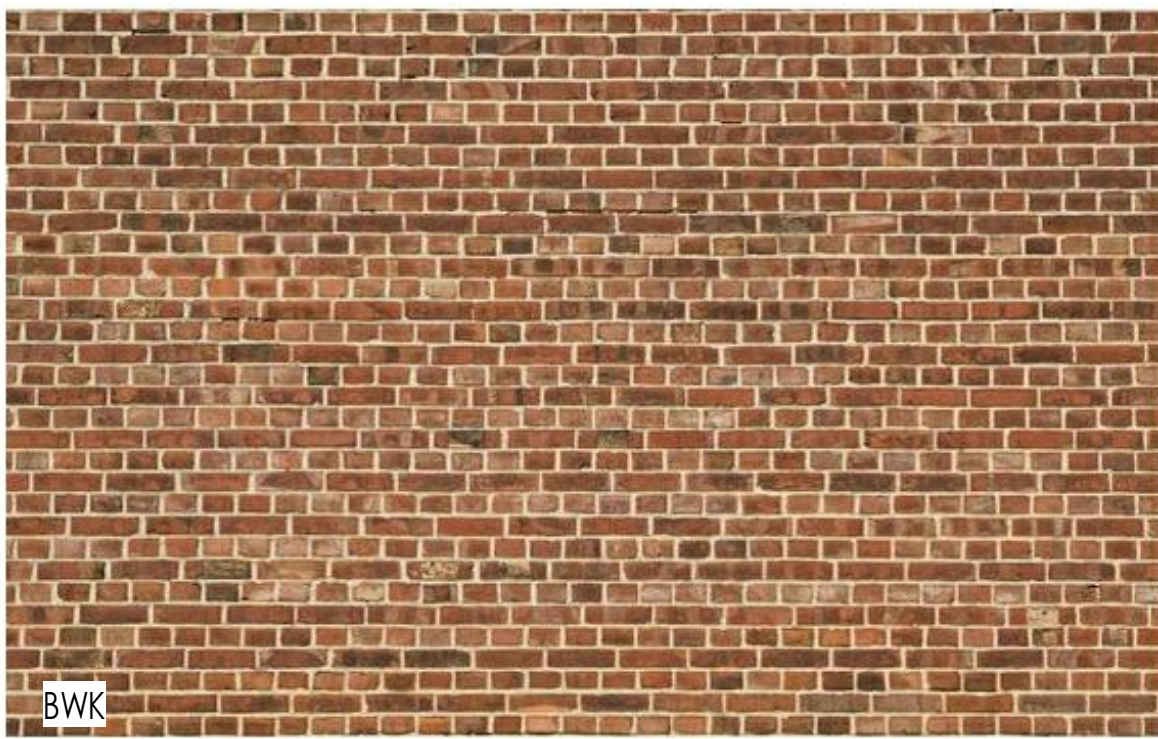

BWK



FDF



SCR



CLD



BF

FINISHES LEGEND

WINDOWS

- ANODISED ALUMINIUM FRAMES - SATIN SILVER GREY
- CLEAR GLAZING

EXTERNAL DOORS

- ANODISED ALUMINIUM FRAMES - SATIN SILVER GREY
- GARAGE DOORS - DARK CHARCOAL

WALLS AND CLADDING

- CMR CEMENT RENDER - PAINT FINISH

- BWK FACE BRICKWORK

- TC TIMBER PANEL CLADDING

- CLD COLOUR THROUGH FC CLADDING EQ TO EQUITONE - COLOUR VARIES

SCREEN

- BF BACK FENCE LAP AND CAP.TREATED PINE - STAINED BLACK 1800
- FDF FRONT DIVISION FENCE, PALISADE 1200-1500
- SCR HORIZONTAL TIMBER / SLATS 1800



REFERENCE IMAGE

H	REVISED DEVELOPMENT APPLICATION	GK	08/10/2019
G	REVISED DEVELOPMENT APPLICATION	GK	24/09/2019
F	RESPONSE TO SECTION 34	FX	23/07/2019
E	FOR REVIEW	FX	19/07/2019

Rev. Revision Description Chk. Date
DO NOT SCALE from this drawing. Use given dimensions only.
Check all dimensions on the job prior to commencement of shop
drawings or fabrication. Any discrepancies are to be referred to
the Architect/Engineer/Designer prior to commencement of work

Client

PRISMA ROUSE HILL DEVELOPMENT PTY LTD

Project

RESIDENTIAL DEVELOPMENT

54 TERRY ROAD , ROUSE HILL NSW 2155

KANNFINCH

Kann Finch Group Pty Ltd 50 Carrington St Sydney NSW
2000
ACN 139 614 798 Tel +61 2 9299 4111
www.kannfinch.com
Nominated Architect: Stephen Jamison NSW ARB Reg No
5108

Drawing

MATERIAL BOARD

Scales @ A1


Drawn
FX

Checked
NJ

Drawing No.
DA9.01
Revision
H



Project No.
6618

24/01/2020 1:46:20 PM: Plot Date

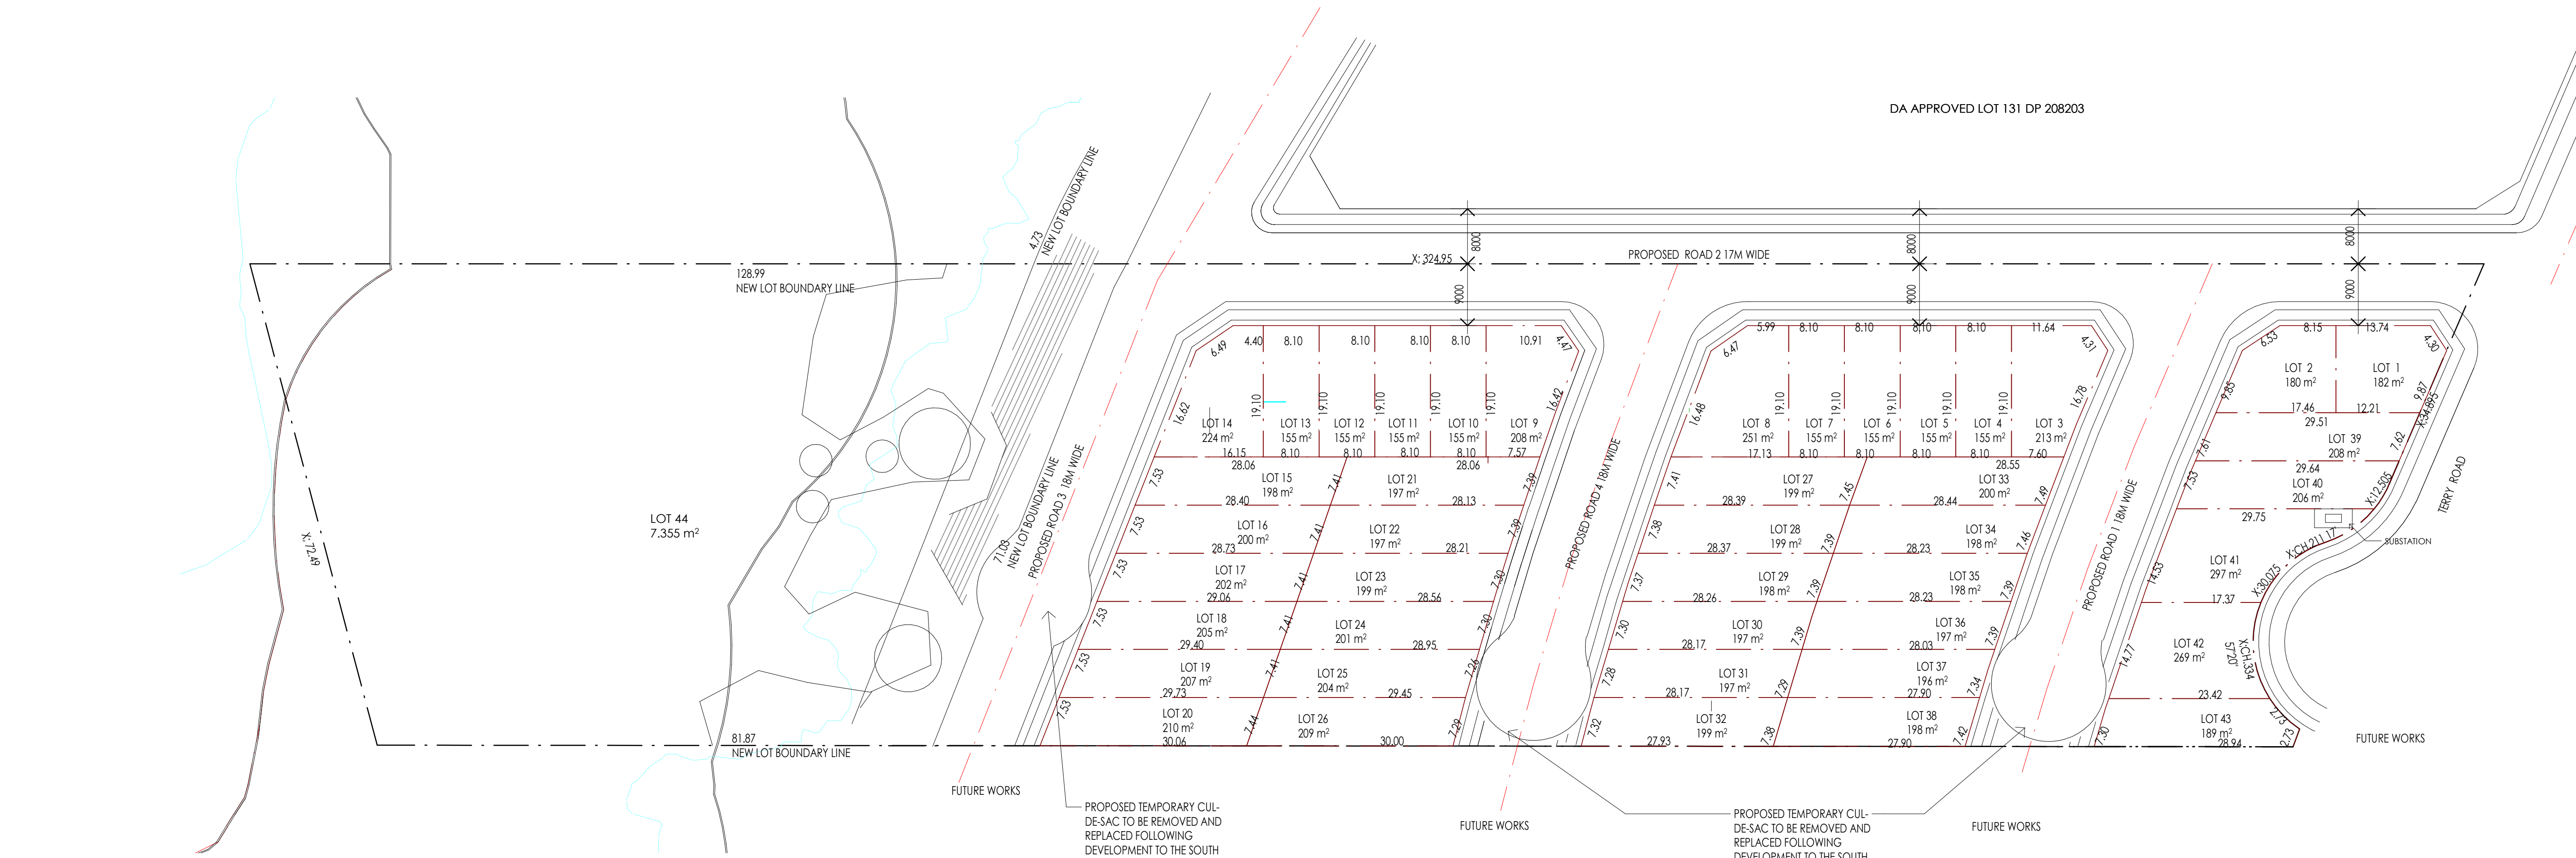

B	REVISED DEVELOPMENT APPLICATION	GK	08/10/2019
A	REVISED DEVELOPMENT APPLICATION	GK	24/09/2019
Rev.	Revision Description	Chk.	Date
DO NOT SCALE from this drawing. Use given dimensions only. Check all dimensions on the job prior to commencement of shop drawings or fabrication. Any discrepancies are to be referred to the Architect/Engineer/Designer prior to commencement of work			

Client
PRISMA ROUSE HILL DEVELOPMENT PTY LTD

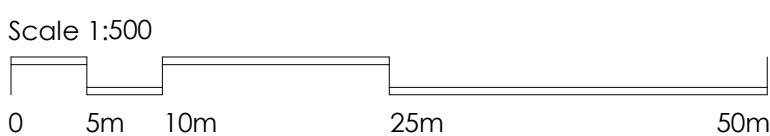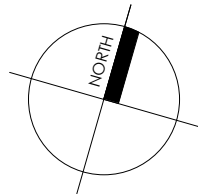

Project
RESIDENTIAL DEVELOPMENT
54 TERRY ROAD , ROUSE HILL NSW 2155

KANNFINCH
Kann Finch Group Pty Ltd 50 Carrington St Sydney NSW 2000
ACN 139 614 798 Tel +61 2 9299 4111
www.kannfinch.com
Nominated Architect: Stephen Jamison NSW ARB Reg No 5108

Drawing
SUBDIVISION PLAN - INTERIM

Scales
1 : 500 @ A1

Drawn
GM
Checked
NJ

Drawing No.
DA10.01
Revision
B
Project No.
6618

