


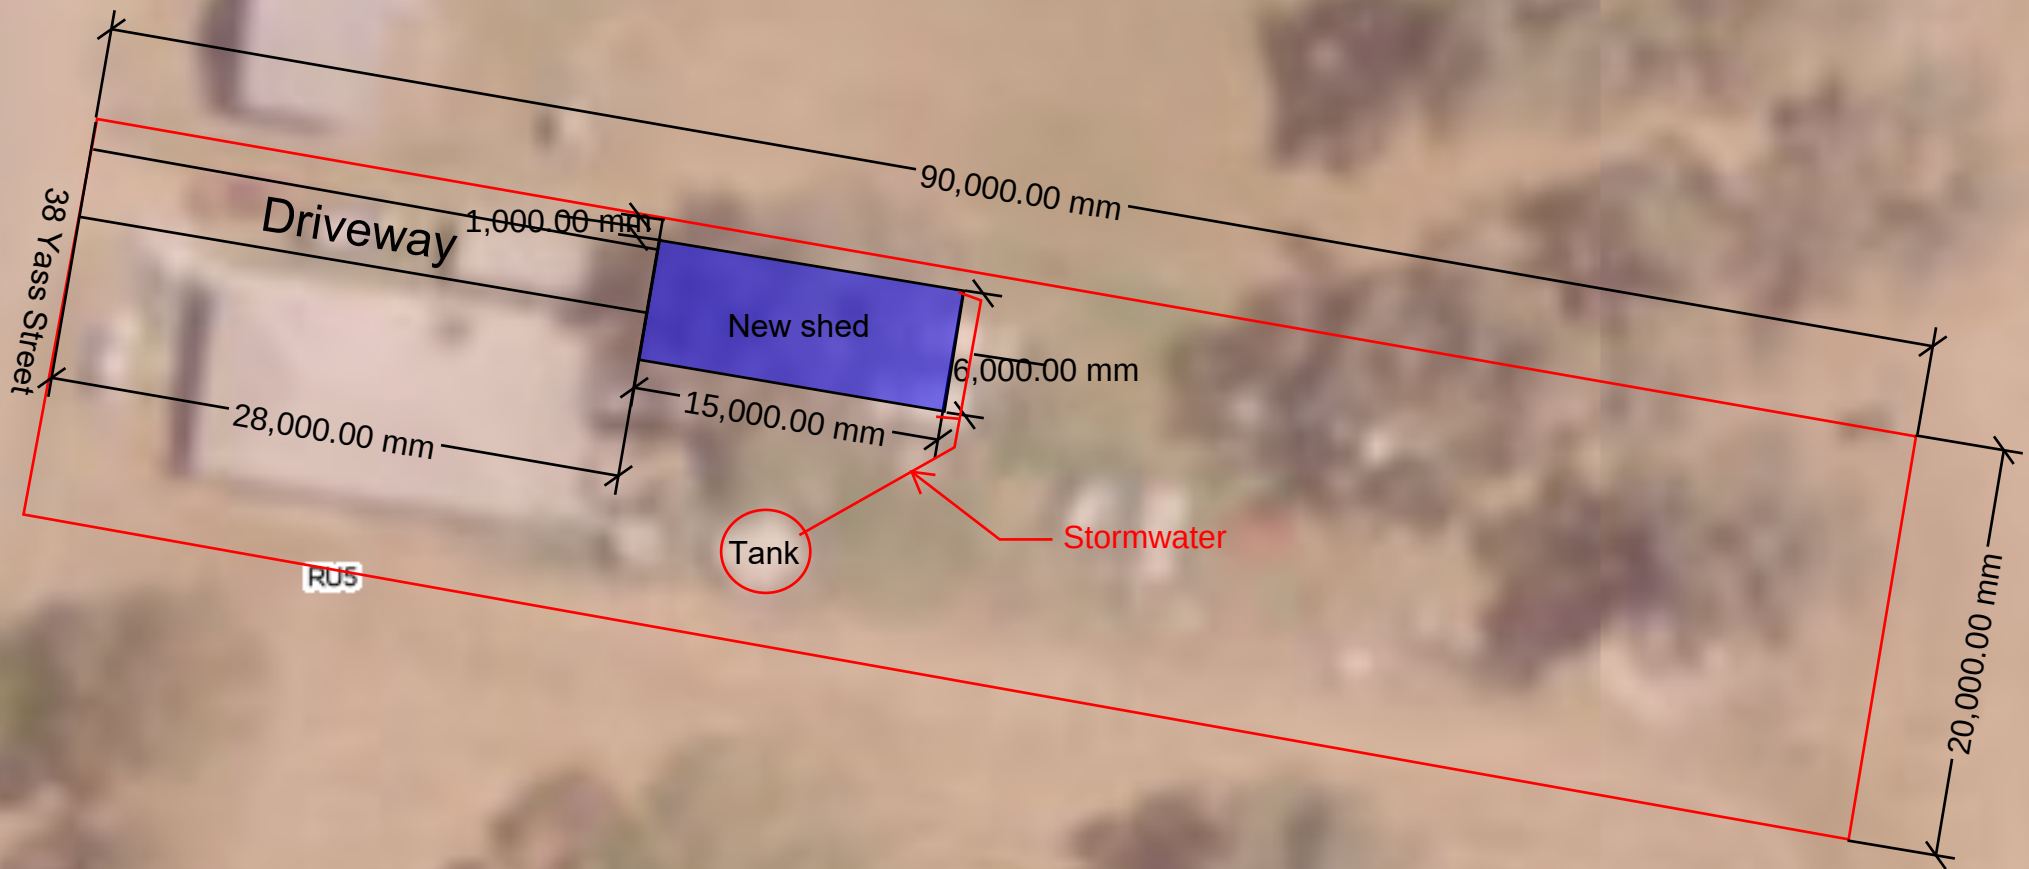

ENGINEERING SCHEDULE

CERTIFIED STEEL PORTAL FRAME SHED DESIGN IN ACCORDANCE WITH NCC 2022 FOR SITE WIND SPEED "40.36m/s" , WIND REGION "A3", TERRAIN CATEGORY "2.16", IMPORTANCE LEVEL "2"

Internal Pressure: 0.5
Design Snow Load: 0.00 KPa, Roof Snow Load: 0.00 KPa

Customer: Brent Armor
Site Address: 38 Yass St, Rye Park NSW 2586

Main Building: Span: 6, Length: 9, Height: 3, Roof Pitch: 11 degrees
The length being comprised of 5 bays, the largest bay is 3m bays.
Front Garaport: Span: 6, Length: 6, Height: 3
Left LeanTo: NA
Right LeanTo: NA

Total Kit Weight: 1831.03kg

INTERNAL PORTALS	END PORTALS
Column: 2C15015 Rafter: C15015 Knee Brace: NA Knee Brace Length: NA Apex Brace: C15015 Apex Brace Length: 3700	Column: C15015 Rafter: C15015 Knee Brace: NA Knee Brace Length: NA Apex Brace: NA Apex Brace Length: NA Endwall Mullion: C15015

LEFT LEAN TO PORTALS	RIGHT LEAN TO PORTALS
Internal Column: NA Internal Rafter: NA End Column: NA End Rafter: NA Knee Brace: NA Knee Brace Length: NA	Internal Column: NA Internal Rafter: NA End Column: NA End Rafter: NA Knee Brace: NA Knee Brace Length: NA

NOTE: All unclad intermediate columns are always back to back (refer to drawing: Floor Plan).

PURLINS AND GIRTS		
Eave Purlin: C10010		
Side Wall Girts: TH64075	Max Spacing: 1250	Overlap: 10%
Front End Wall Girts: TH64075	Max Spacing: 1250	Overlap: 10%
Back End Wall Girts: TH64075	Max Spacing: 1250	Overlap: 10%
Roof Purlins: TH64075	Max Spacing: 1000	Overlap: 10%

NOTE: Girt spacing will vary to a maximum 1.25m where window/s are located.

FASTENERS
Sleeve Anchor Bolts: M12x80 Sleeve Anchor Yellow Zinc Frame Bolts: M12x30 Purlin Assembly Zinc (Mild) Frame Screws: Frame Screw 14x14x22 Cross Bracing Strap: 32mm x 1.2 strap Open Bay Header Height: NA

COLOUR SCHEDULE
Roof Sheets: Monolith External Wall Sheets: Slate Grey Roller Doors: Monolith Flashings: Monolith PA Doors: Monolith Windows: Monolith

DOMESTIC & LIGHT INDUSTRIAL STEEL PORTAL FRAME SHED STRUCTURES

This structure is designed in compliance with AS4600, AS3600 and AS1170 1 to 4 as Importance Level 2 with a Live Load of 0.25kPa as "Air Leaky Structures" providing stability when openings are prevalent.

The structures are clad with corrugated pre-painted finish, 0.42mm walls and 0.42mm roof (compliant with AS1562.1 Metal) over cold formed 450 to 550mPa galvanized steel C sections primary frames.

Primary framing is fastened together with 4.6 Class galvanized bolts adequately tensioned on ground prior to erection.

Secondary framing steel bracing, with purlins and girts lapped, are all tek fastened to primary steel with a minimum of two (2) teks per connection as specified in details.

All rainwater products are compliant with AS2179.1 (Metal).

ENGINEERING

The undersigning engineer has checked that the design of the structure complies with relevant current Australian Standards as stated above and the following i.e AS4671- 2001 Steel Reinforcing materials, AS3600 - Concrete structures. However, he will not be present during construction, neither will he conduct inspections nor construction supervision.

The class 10a buildings are designed for erection on pad footings or slab based on soil of classification "A"- "P" with minimum bearing capacity 100kPa (i.e. organic soil is to be removed to a suitable material below natural surface).

Where (suitable) fill is required to level the site, it should be placed and compacted in layers of 150mm maximum.

Concrete pad footings and slab supply and placement is to be in compliance with AS2870-2011 Residential Slabs & Footings, AS3600-2009 Concrete Structures for A2 and B2 exposure (i.e. 25mPa strength @ 28 days strength) with recommended slump 75 to 80mm for light pneumatic tyred traffic all trafficable floors.

25mm deep concrete saw cut, to be made into the surface of the concrete slab every 6m in width or length as crack control joints.

For sites where these conditions are considered to be inadequate, a customized foundation design for the structure can be supplied to suit a specific purpose.

CONSTRUCTION

Erection of the structure is to be in compliance with local and state ordinances,

Occupational Health and Safety Regulations and with plans provided.


GENERAL


The designs as portrayed on the drawings remain the intellectual property of Best Sheds Pty Ltd and are provided for building approval and construction purposes only.

SNOW LOAD


Following conditions only apply to buildings with snow loading:

- No maintenance or roof traffic permitted on the roof while there is snow present.
- No other structure to be erected within 500mm of the gutters of this building.

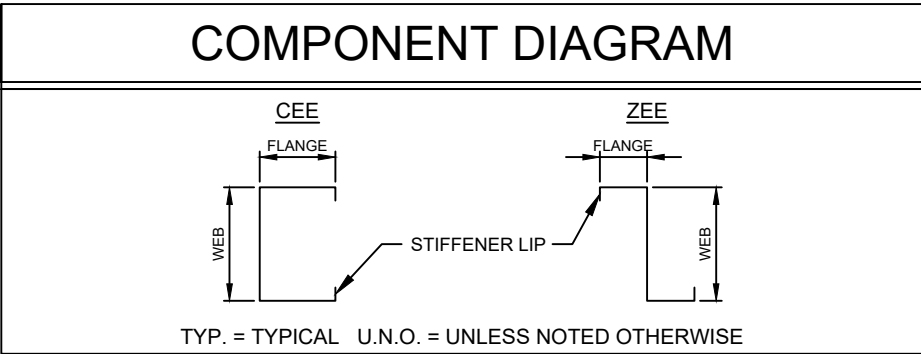


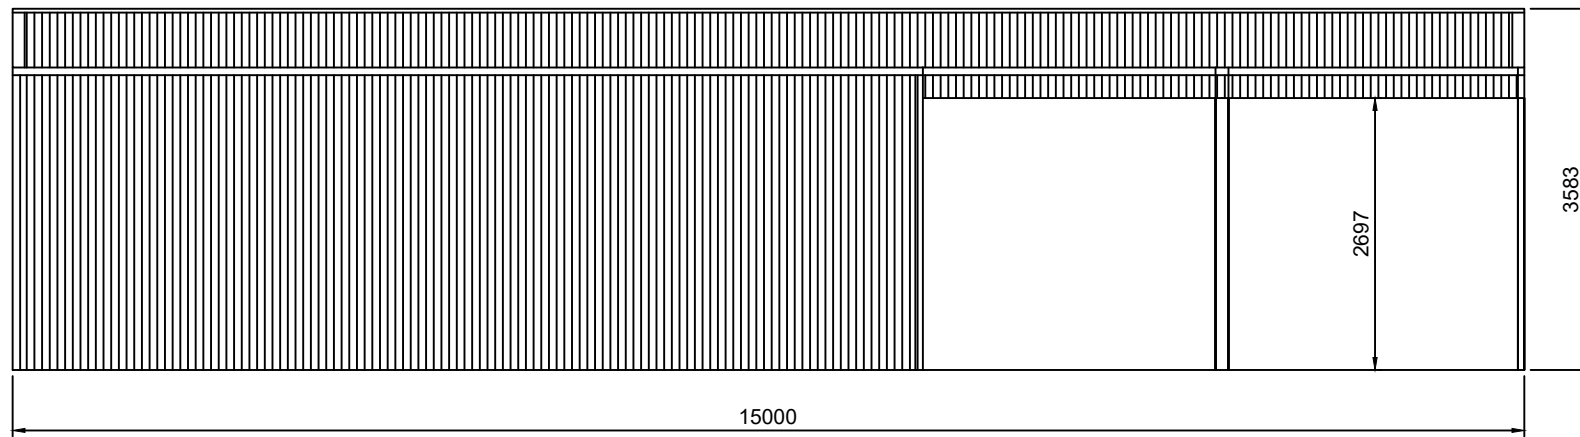


2 LEFT ELEVATION
SCALE: 1:75

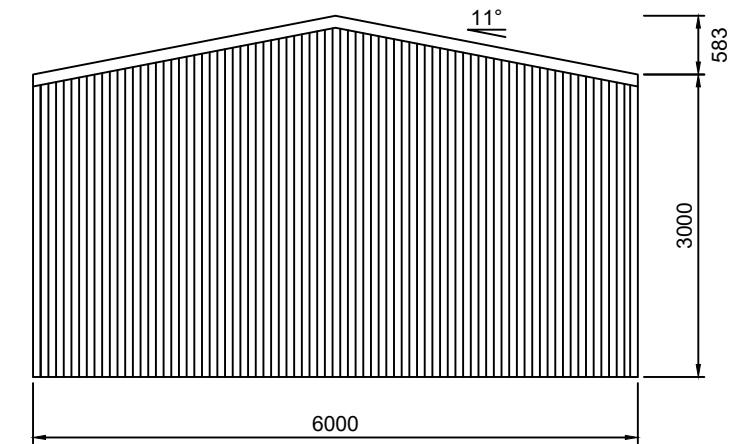


3 REAR ELEVATION
SCALE: 1:75
FRAME #6

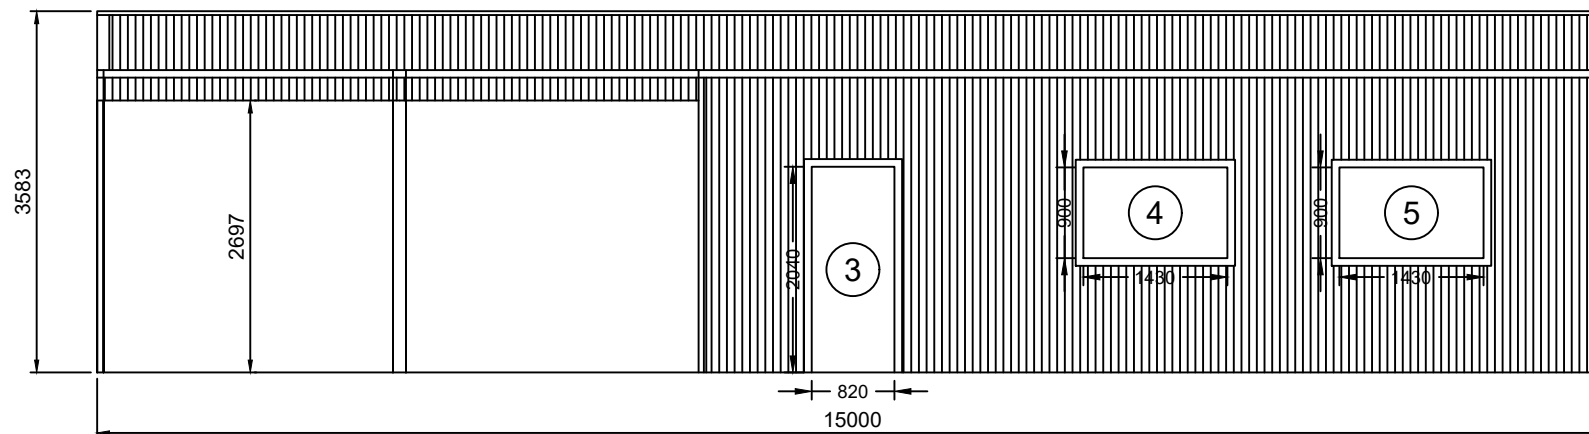


1 RIGHT ELEVATION
SCALE: 1:75

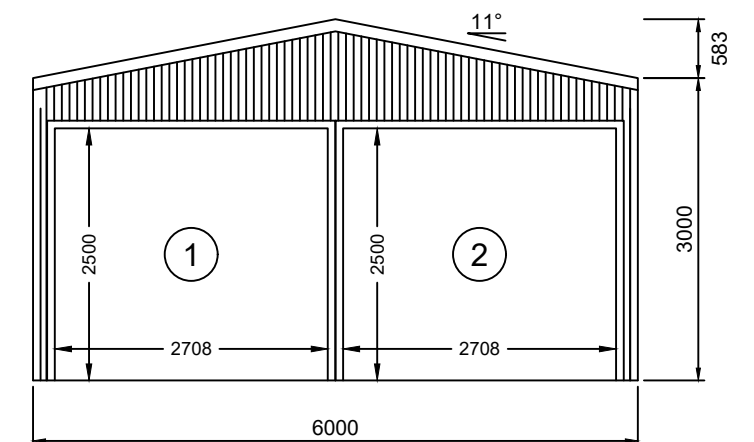


4 FRONT ELEVATION
SCALE: 1:75
FRAME #3

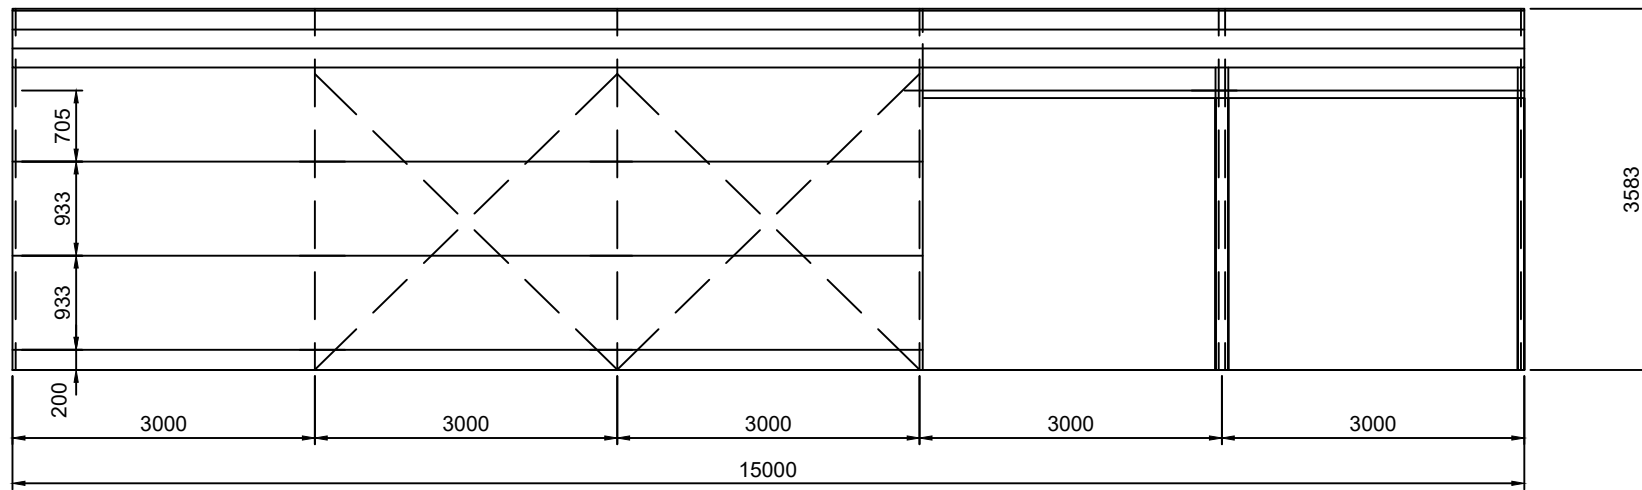


2 LEFT ELEVATION
3 SCALE: 1:75

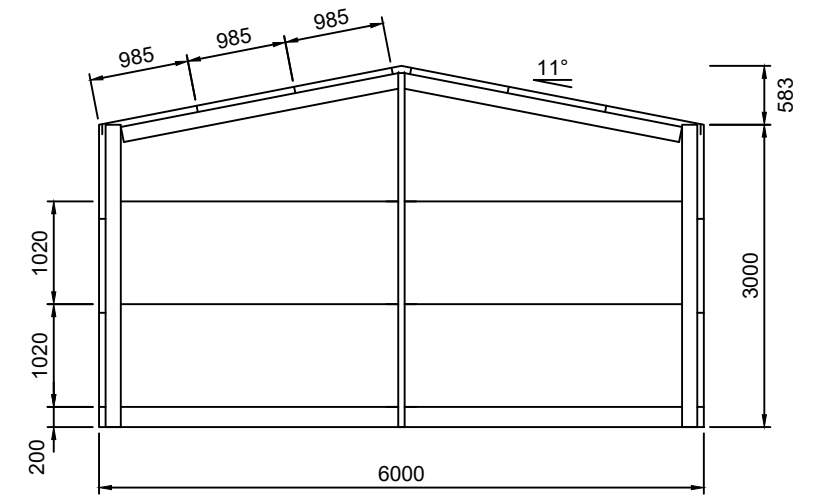


3 REAR ELEVATION
3 SCALE: 1:75 FRAME #6

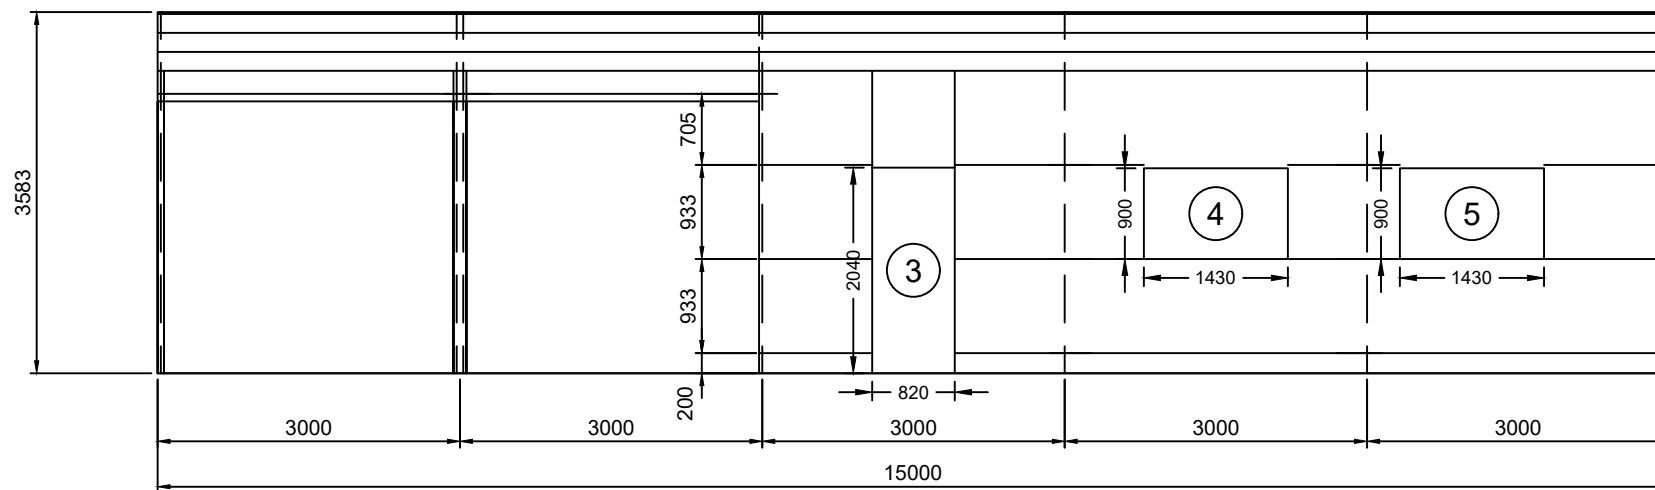


1 RIGHT ELEVATION
3 SCALE: 1:75

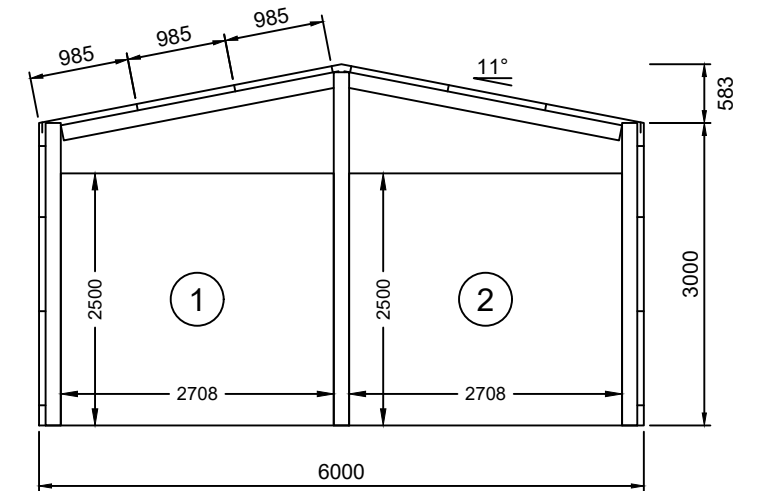

4 FRONT ELEVATION
3 SCALE: 1:75 FRAME #3

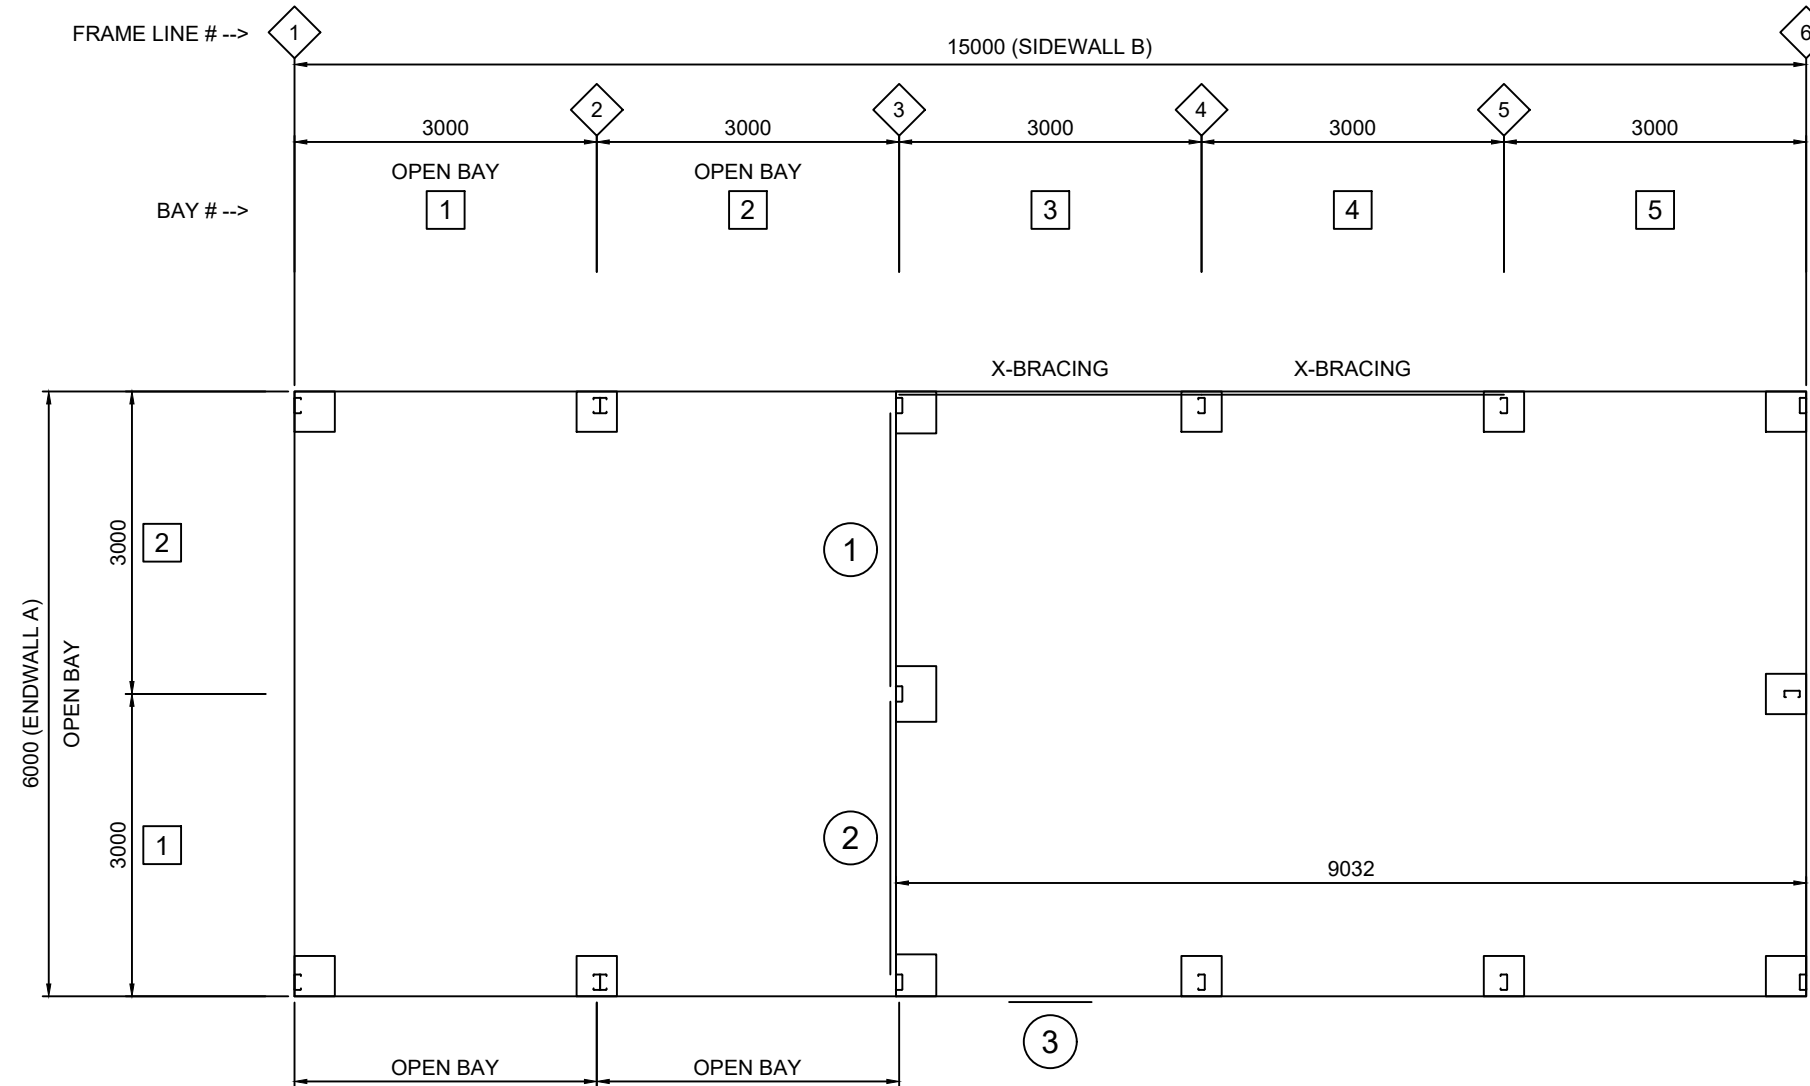

1 FLOOR PLAN
4 SCALE: 1:75

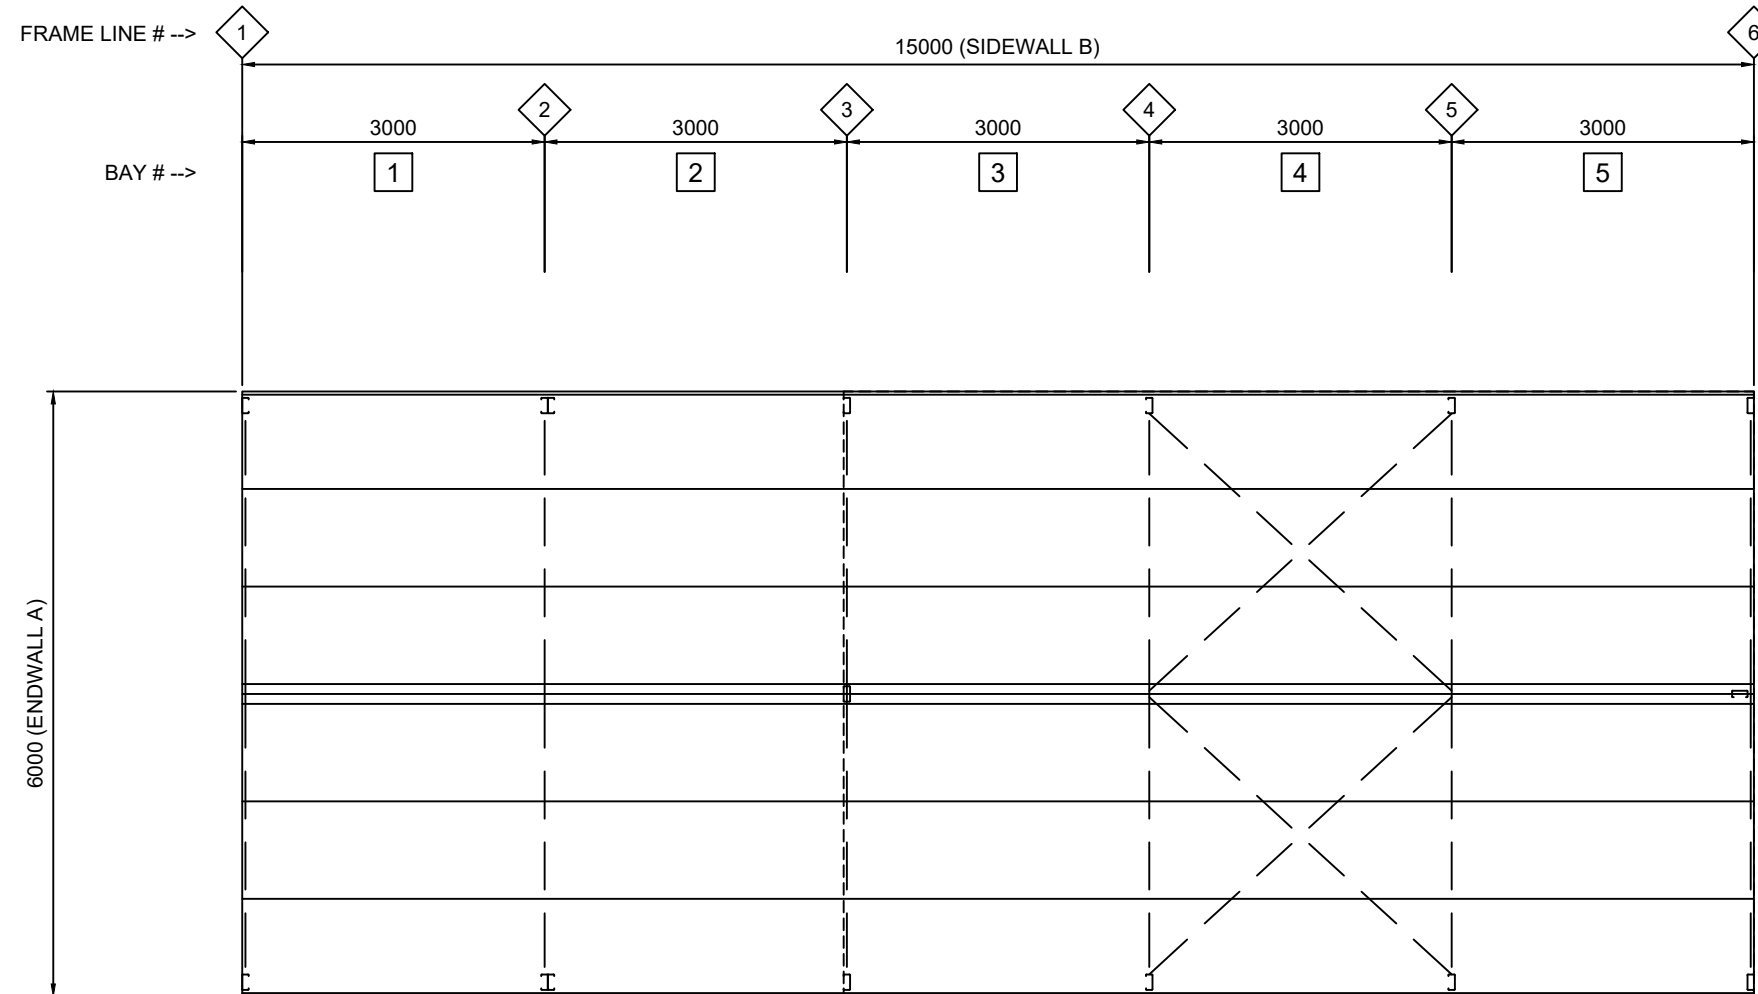

1 5 ROOF FRAMING PLAN SCALE: 1:75

SLAB FOUNDATIONS DOMESTIC / LIGHT INDUSTRIAL
(100mm MINIMUM CONCRETE SLAB INCLUDED)

SOIL CLASSIFICATION (COMPACTED)	REINFORCING IN SLAB	EDGE BEAM	PIER	EDGE BEAM (slab thickness not included)	
	MESH REINFORCING	TRENCH MESH	Ø x DEPTH	DEPTH	WIDTH
A, S, & M	SL72	---	450 x 400	---	---
M - D	SL82	L11TM3	---	300	300
H TO H - D	SL82	L11TM3	---	400	300
E TO E - D	SL82	L11TM4	---	400	400
P (DROP EDGE BEAM OR STANDARD EDGE BEAM WITH PIERS UNDER COLUMNS 300 INTO FIRM GROUND)	SL82	L11TM4	450Ø	400	400

THICKNESS: 100MM WITH MINIMUM 30MM COVER. REFER TO SLAB FOUNDATION TABLE FOR REINFORCING SPECIFICATION

STRENGTH: 25mPa

2 x M12 BOLTS

2 X 12MM DIA SLEEVE ANCHORS, 10MM DIA INTERNAL ROD-MIN 75MM LONG

REFER TO SLAB TABLE FOR MESH TYPE - 30MM COVER

POLYTHENE WATERPROOF MEMBRANE ON CONSOLIDATED SUB-BASE SHOWN DASHED

DEPTH

WIDTH

100

Z

ALTERNATE PIER DETAIL

NOTE: ENSURE EARTH/SOIL IS KEPT CLEAR OF WALL CLADDING AT ALL TIMES.

2C15015 COLUMN

600

450

H

EAVE CONNECTION

10G X 16MM SHEETING SCREW, REFER TO SCREW SPACING DIAGRAM FOR FREQUENCY

12G X 35MM SHEETING SCREW, REFER TO SCREW SPACING DIAGRAM FOR FREQUENCY

2 x 14G TEK SCREWS

SHEETING

C10010

C15015 COLUMN

I

ROOF SHEETING

12g x14 x 35mm LONG ROOF SCREWS

RIDGE PURLIN
(EVERY SECOND SCREW TO GO THROUGH THE RIDGE CAPPING AND ROOF SHEETING AND INTO THE RIDGE PURLIN)

INTERMEDIATE PURLIN

EAVE PURLIN

0.42 BMT CORRUGATED ROOF SHEETING

Y

SLAB DETAIL

INDICATES 12 mmØ GRADE 4.6 BOLT

4 X 14G TEK SCREWS

SGL. 1.9mm 11" HAUNCH BRACKET (SAME DEPTH AS MEMBERS)

2C15015 FRAME COLUMN

C15015 FRAME RAFTER

NOTE: ALL DOUBLE COMPONENTS SHALL BE SINGLE AT ENDWALLS.

E

PURLIN CONNECTION

C15015 FRAME RAFTER

SGL. 1.9mm 11" APEX BRACKET, WITH (8) 12 mmØ GRADE 4.6 BOLTS PER BRACKET

4 X 14G TEK SCREWS

1800 mm

(2) 12 mmØ GRADE 4.6 BOLTS AT EACH END OF APEX BRACE

C15015 APEX BRACE (OMIT AT ENDWALLS), 3700 mm LONG

F

GIRT CONNECTION

ATTACH OUTSIDE FLANGE OF ENDWALL MULLION TO APEX BRACKET WITH 5 X 14G TEK SCREWS

C15015 (OPEN SIDE OF CEE MAY FACE EITHER DIRECTION, U.N.O.)

C15015 ENDWALL RAFTER

NOTE: SEE DETAIL N/7 FOR ENDWALL MULLION BASE CONNECTION

G

TOP HAT CONNECTION

RAFTER/EAVE PURLIN

COLUMN

6 x 14G TEK SCREWS

COLUMN ADJACENT TO ROLLER DOOR AFTER NOTCHED OUT

A

HAUNCH CONNECTION

INDICATES 12 mmØ GRADE 4.6 BOLT

4 X 14G TEK SCREWS

SGL. 1.9mm 11" HAUNCH BRACKET (SAME DEPTH AS MEMBERS)

2C15015 FRAME COLUMN

C15015 FRAME RAFTER

NOTE: ALL DOUBLE COMPONENTS SHALL BE SINGLE AT ENDWALLS.

B

APEX CONNECTION

C15015 FRAME RAFTER

SGL. 1.9mm 11" APEX BRACKET, WITH (8) 12 mmØ GRADE 4.6 BOLTS PER BRACKET

4 X 14G TEK SCREWS

1800 mm

(2) 12 mmØ GRADE 4.6 BOLTS AT EACH END OF APEX BRACE

C15015 APEX BRACE (OMIT AT ENDWALLS), 3700 mm LONG

C2

ENDWALL MULLION TO RAFTER PEAK CONDITION

ATTACH OUTSIDE FLANGE OF ENDWALL MULLION TO APEX BRACKET WITH 5 X 14G TEK SCREWS

C15015 (OPEN SIDE OF CEE MAY FACE EITHER DIRECTION, U.N.O.)

C15015 ENDWALL RAFTER

NOTE: SEE DETAIL N/7 FOR ENDWALL MULLION BASE CONNECTION

D











ENDWALL MULLION ROTATED


RAFTER/EAVE PURLIN

COLUMN

6 x 14G TEK SCREWS

COLUMN ADJACENT TO ROLLER DOOR AFTER NOTCHED OUT

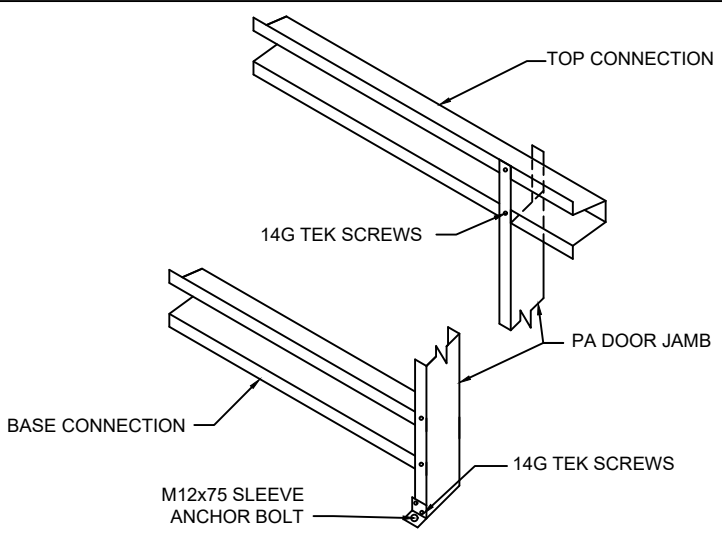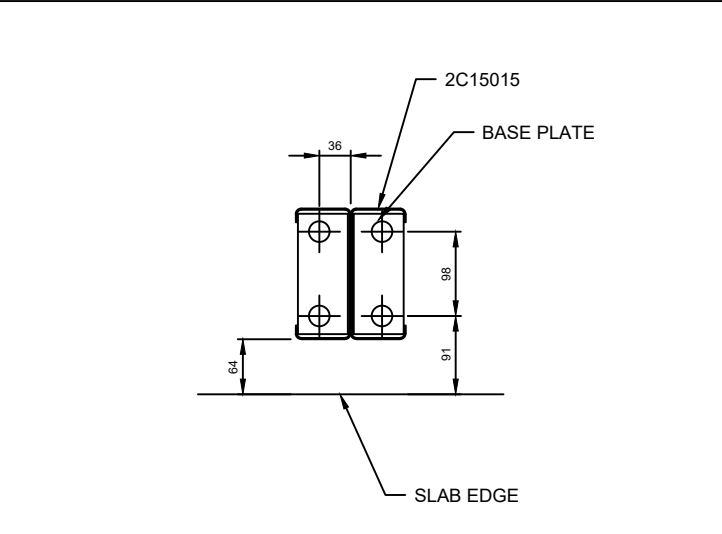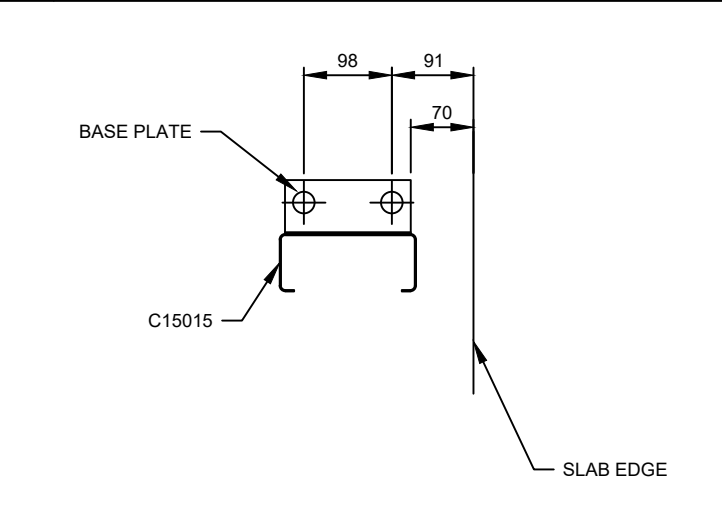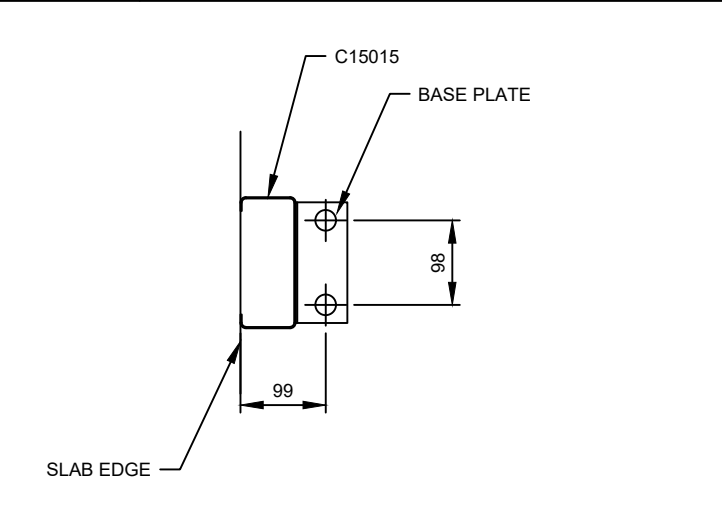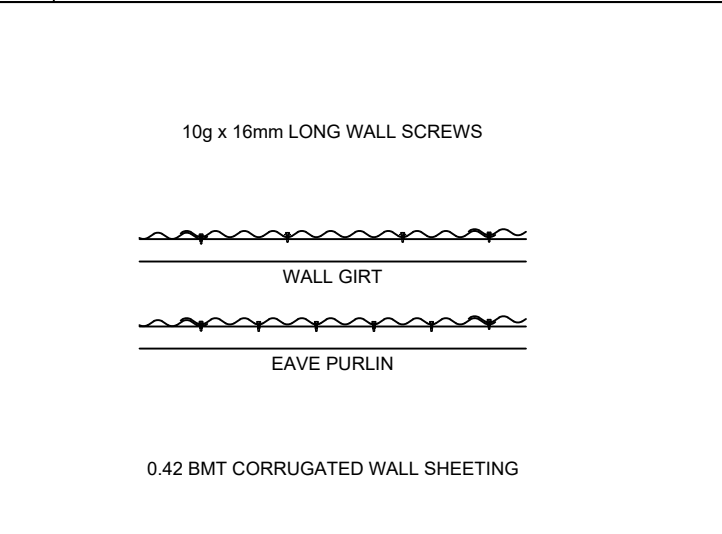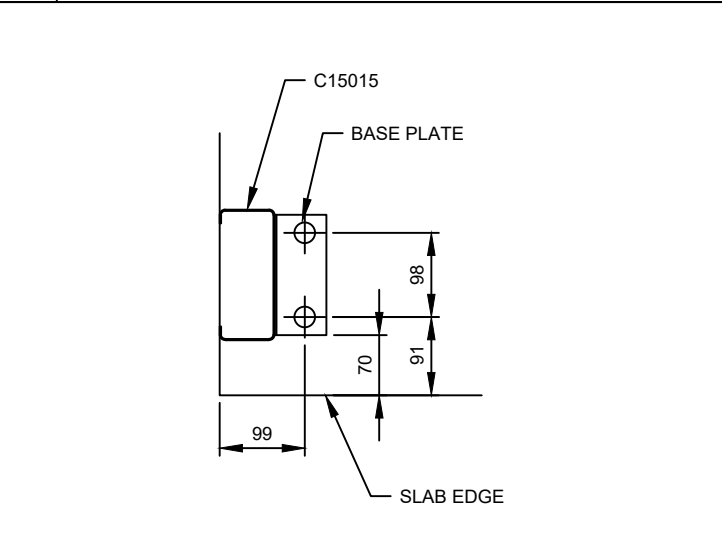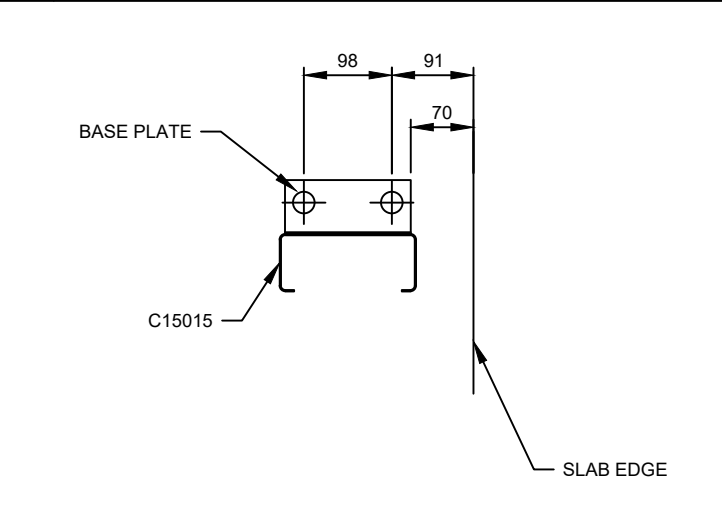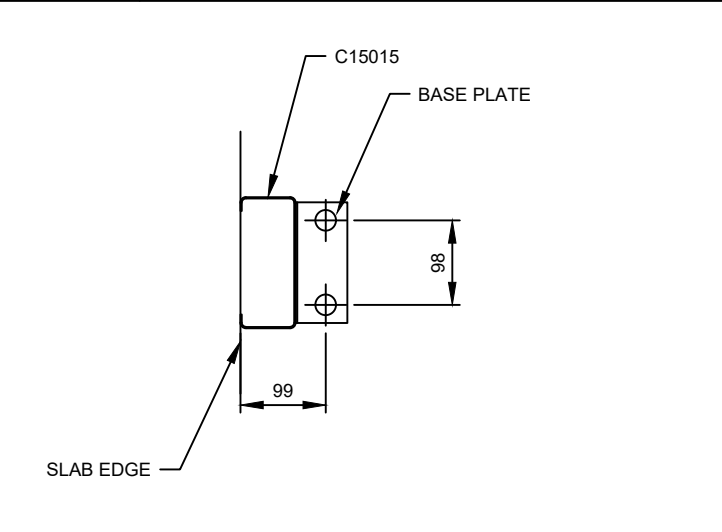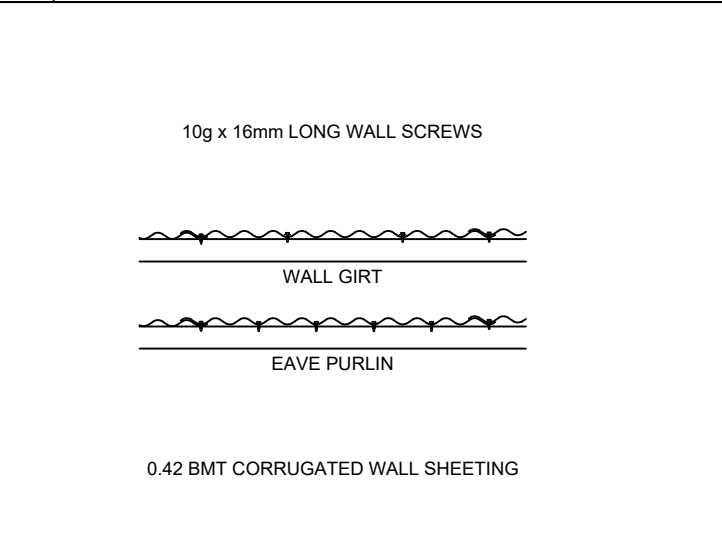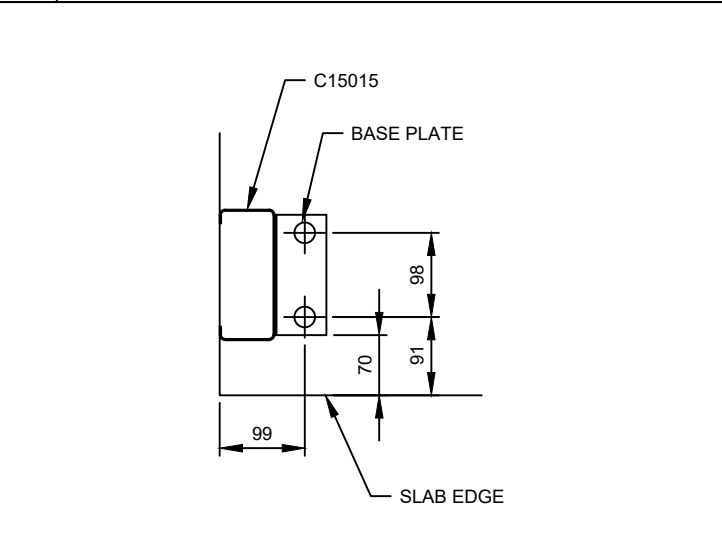			
R	PA DOOR STYLE CONNECTION	V1.0	INTERNAL COLUMN BASE
			
N	ENDWALL MULLION BASE	O	ROTATED ENDWALL MULLION BASE
			
J	WALL SHEETING	K	CORNER COLUMN BASE
			
P	ENDWALL GIRT BRACKET	L	INTERNAL COLUMN BASE
			
Q	END DOOR HEADER AND JAMB	M	ROOF ONLY COLUMN BASE

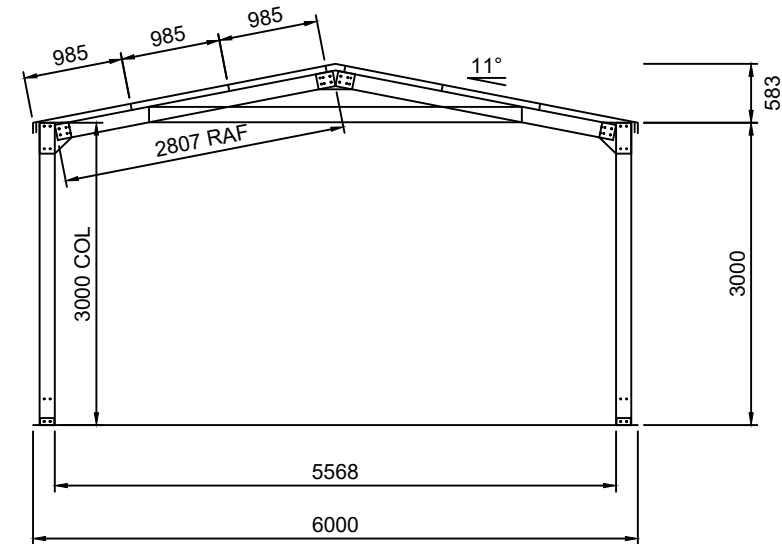

1 ROOF ONLY FRAME CROSS-SECTION
8 SCALE: 1:75 FRAMES 1, 2, 4, 5