


DA

PROPOSED BLOCK F AT HOPEPOINT CHRISTIAN SCHOOL

HOPEPOINT CHRISTIAN SCHOOL

42a BEALE STREET, GEORGES HALL NSW 2198

DRAWING SCHEDULE	
DA000	COVER SHEET
DA010	EXISTING SITE PLAN
DA011	DEMOLITION SITE PLAN
DA012	PROPOSED SITE PLAN
DA013	SITE PLANS (EXISTING, ENABLING WORKS & PROPOSED)
DA020	SITE ANALYSIS
DA021	STREETSCAPE ELEVATION
DA030	HEIGHT STUDY
DA040	LINE OF BUILDINGS COMPARISON
DA100	DEMOLITION PLAN - GROUND FLOOR PLAN
DA101	PROPOSED PLAN - GROUND FLOOR - SHEET 1
DA102	PROPOSED PLAN - GROUND FLOOR - SHEET 2
DA103	PROPOSED PLAN - LEVEL 1
DA104	PROPOSED PLAN - ROOF
DA200	PROPOSED SECTIONS
DA210	PROPOSED ELEVATIONS & EXTERNAL COLOURS & FINISHES
DA211	PROPOSED ELEVATIONS & EXTERNAL COLOURS & FINISHES
DA700	SHADOW DIAGRAMS - MID-WINTER SOLSTICE 8AM
DA701	SHADOW DIAGRAMS - MID-WINTER SOLSTICE 12PM
DA702	SHADOW DIAGRAMS - MID-WINTER SOLSTICE 4PM
DA703	SHADOW DIAGRAMS - MARCH EQUINOX 8AM
DA704	SHADOW DIAGRAMS - MARCH EQUINOX 12PM
DA705	SHADOW DIAGRAMS - MARCH EQUINOX 4PM
DA706	SHADOW DIAGRAMS - SEPTEMBER EQUINOX 8AM
DA707	SHADOW DIAGRAMS - SEPTEMBER EQUINOX 12PM
DA708	SHADOW DIAGRAMS - SEPTEMBER EQUINOX 4PM
DA800	CLASSROOM & PLAYGROUND AREA CALCULATION
DA801	EXISTING FLOOR SPACE RATIO
DA802	PROPOSED FLOOR SPACE RATIO
DA810	PROPOSED BLOCK F - SIGNAGE PLAN
DA820	PROPOSED BLOCK F - ARTIST'S IMPRESSION
DA900	PROPOSED - DEMOUNTABLE FOR ENABLING WORKS

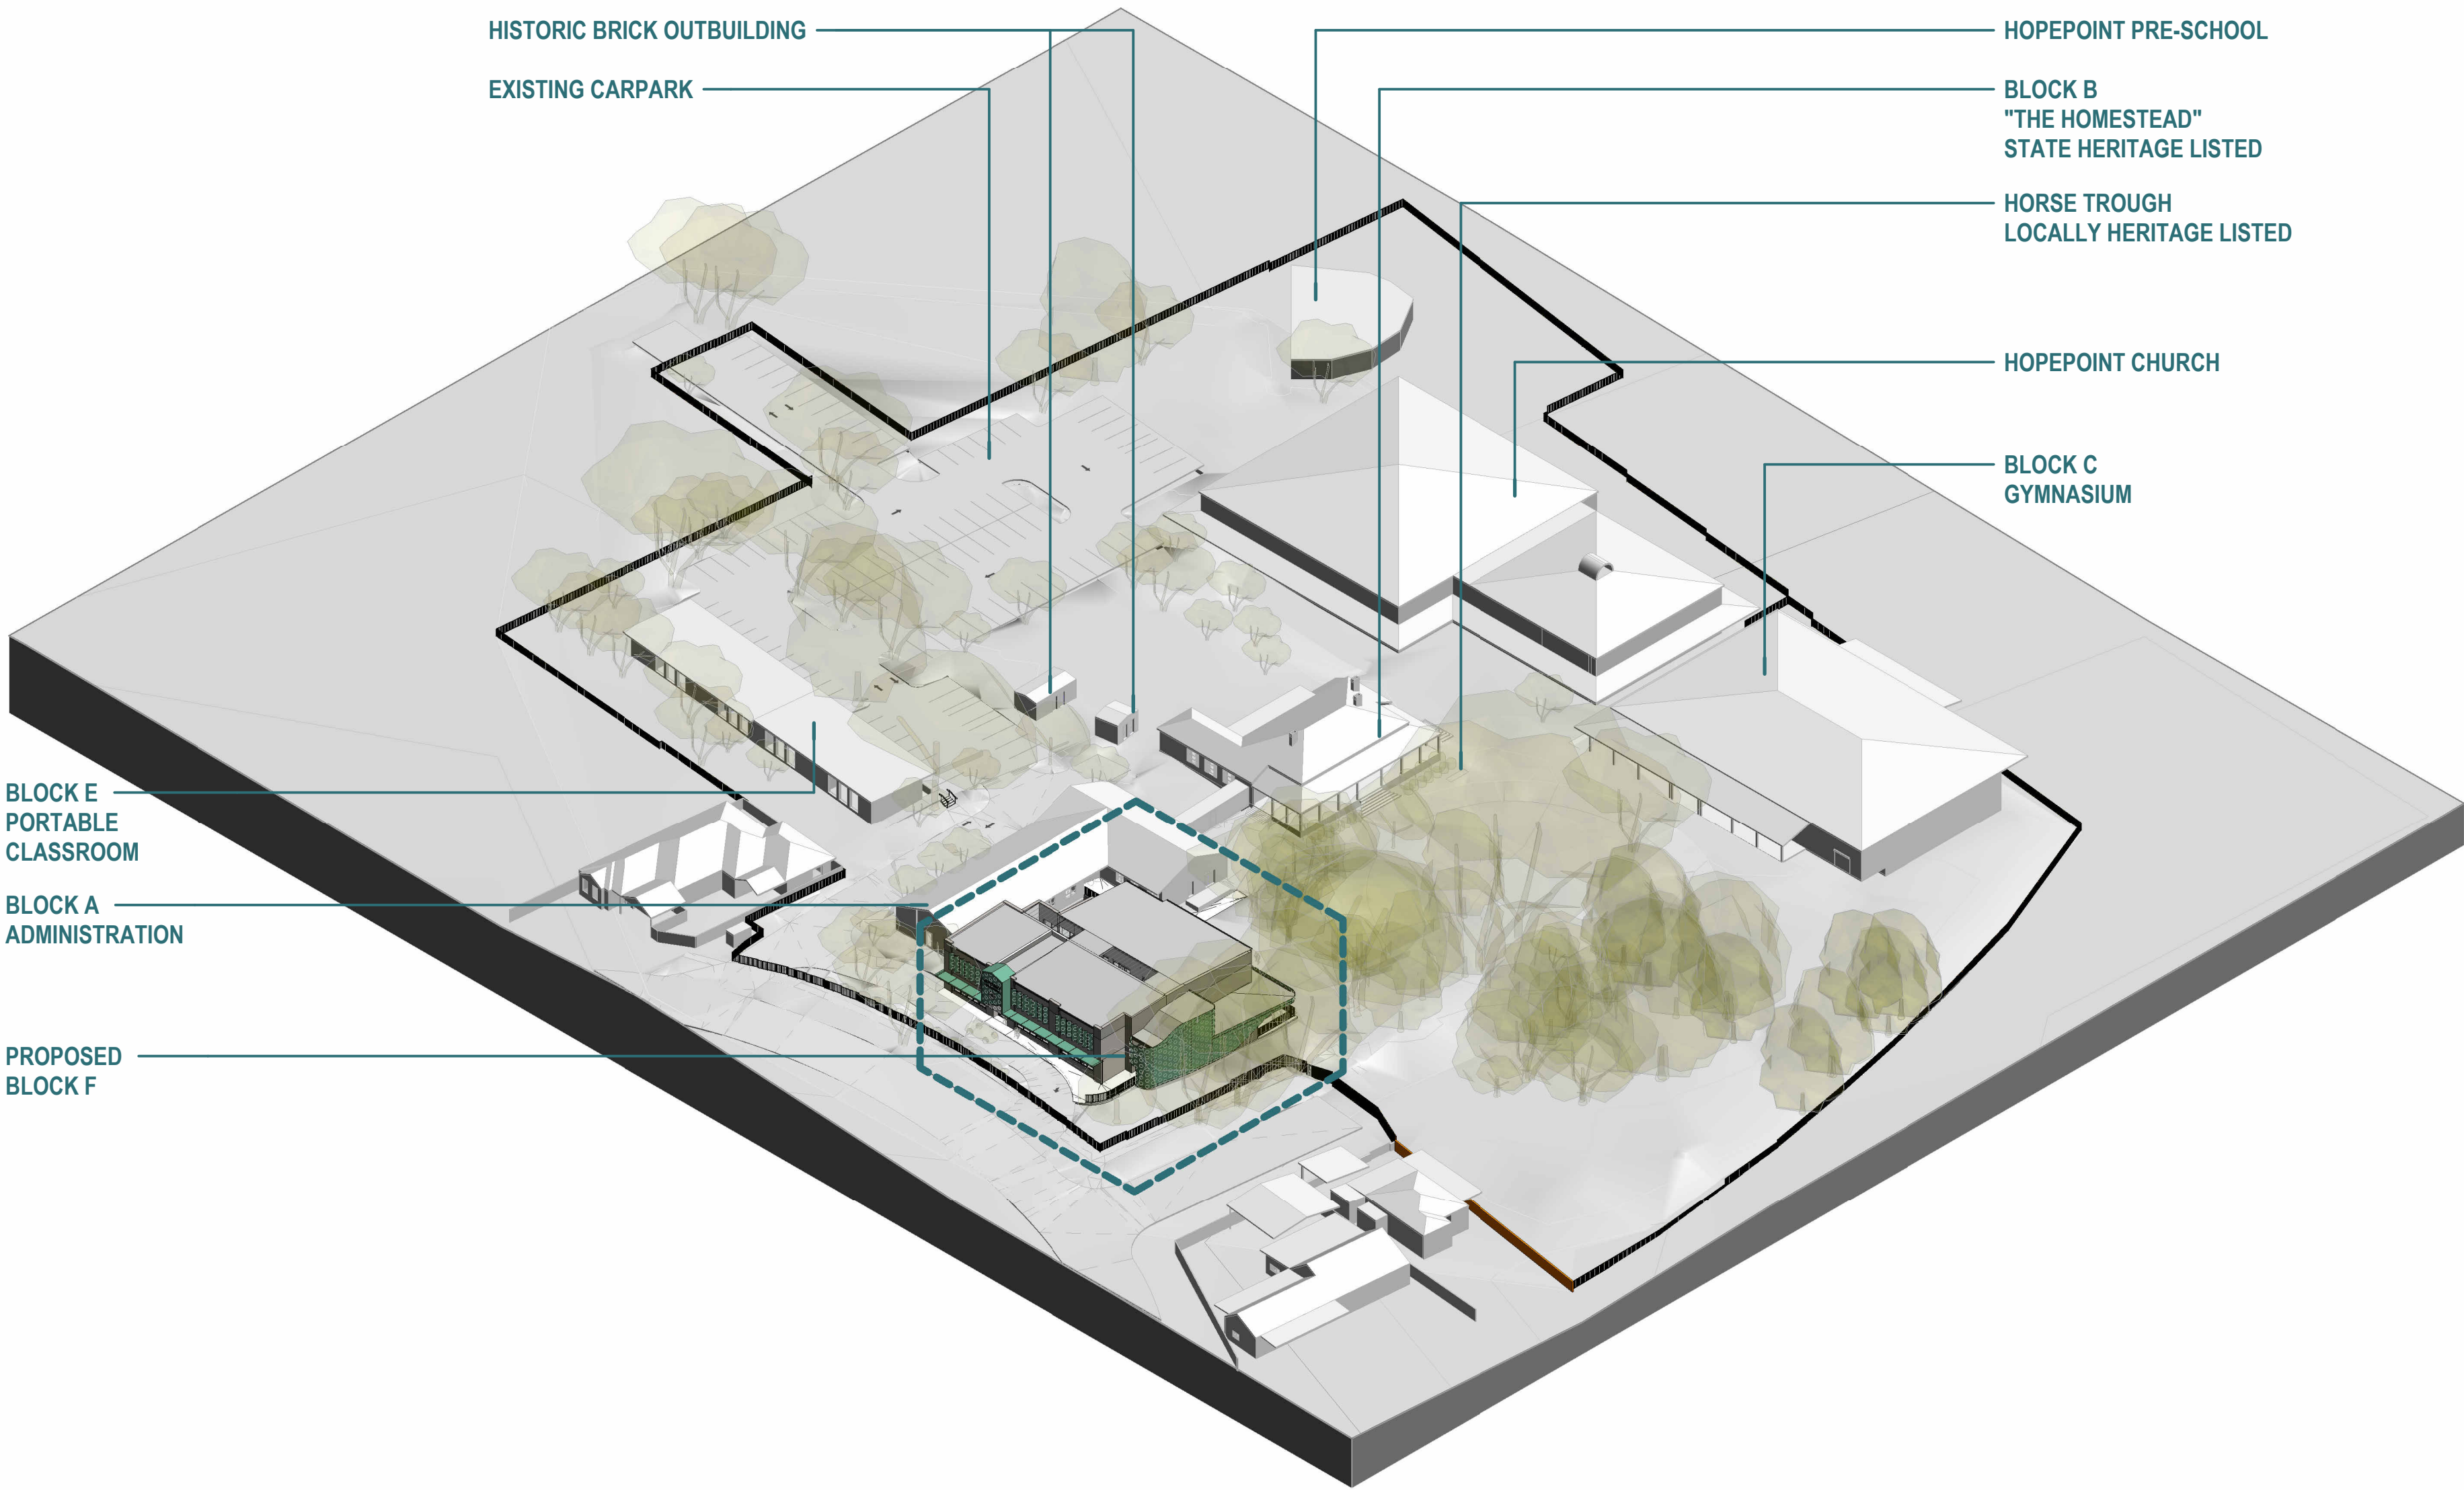

ISSUE	DATE	REVISION
1	15/10/2024	For Coordination - Draft
2	25/10/2024	For Coordination
3	14/11/2024	For DA
4	29/11/2024	For DA
5	09/02/2025	Issue for Information
6	23/05/2025	Issue for Coordination
7	29/05/2025	For Council RFI response

CHECKED	DRAWN	LEGEND
DWSLUP	KA	
DWSLUP	KA	
DWSLUP	KA	
DWSLUP	JSK	
DWSLUP	KA	
DWSLUP	KA	
DWS	KALLUP	

DA
PROJECT PHASE

PROPOSED BLOCK F AT HOPEPOINT CHRISTIAN SCHOOL
PROJECT TITLE

42a BEALE STREET, GEORGES HALL NSW 2198
SITE ADDRESS

HOPEPOINT CHRISTIAN SCHOOL
CLIENT

COVER SHEET

DRAWING TITLE
© Copyright
The designs and the drawings that communicate them and the copyright thereof are the property of Leaf Architecture Ptd. Ltd. In order to use, retain or copy these drawings and/or designs you must seek written permission of Leaf Architecture Pty Ltd.
Nominated architect: Daniel Smith, NSW 7776 | VIC 19862 | ACT 2708 | QLD 5631
A.B.N. 35 613 290 618. Trading as Leaf Architecture.



STUDIO Level 1 / 12 - 16 Queen St, CHIPPENDALE NSW 2008
POSTAL PO Box 258, Newtown, NSW, 2042
PHONE 02 9002 3000
E-MAIL hello@leafarch.com.au
WEB www.leafarch.com.au

DA000
DRAWING NUMBER
7
ISSUE

SCALES AT A1

24003
PROJECT NUMBER

ISSUE	DATE	REVISION
1	30/08/2024	Revision 1
2	19/09/2024	Revision 2
3	15/10/2024	For Coordination - Draft
4	25/10/2024	For Coordination
5	8/11/2024	For Coordination
6	14/11/2024	For DA
7	09/05/2025	Issue for Information
8	23/05/2025	Issue for Coordination
9	29/05/2025	For Council RFI response

CHECKED	DRAWN	LEGEND
DWS	KA	NEIGHBOURING BUILDINGS
DWS	KA	BUILDINGS ON SITE - NO WORKS
DWSLUP	KA	PROPOSED NEW BUILDING
DWSLUP	KA	EXISTING FENCE
DWSLUP	KA	EXISTING MAJOR CONTOURS
DWSLUP	KA	EXISTING LEVEL
DWSLUP	KA	PROPOSED LEVEL
DWSLUP	KA	EXISTING TREE RETAINED
DWSLUP	KA	EXISTING TREE DEMOLISHED
DWSLUP	KA	9 METRES HEIGHT LINE
DWSLUP	KA	NEIGHBOURING BOUNDARY
DWS	KALLUP	TO BE DEMOLISHED
DWS	KALLUP	EXISTING LANDSCAPING
DWS	KALLUP	SITE ACCESS
DWS	KALLUP	EXISTING SITE BOUNDARY
DWS	KALLUP	HERITAGE CURTILAGE BOUNDARY FOR THE HOMESTEAD

NEIGHBOURING BUILDINGS	TO BE DEMOLISHED
BUILDINGS ON SITE - NO WORKS	EXISTING LANDSCAPING
PROPOSED NEW BUILDING	SITE ACCESS
EXISTING FENCE	EXISTING SITE BOUNDARY
	HERITAGE CURTILAGE BOUNDARY FOR THE HOMESTEAD

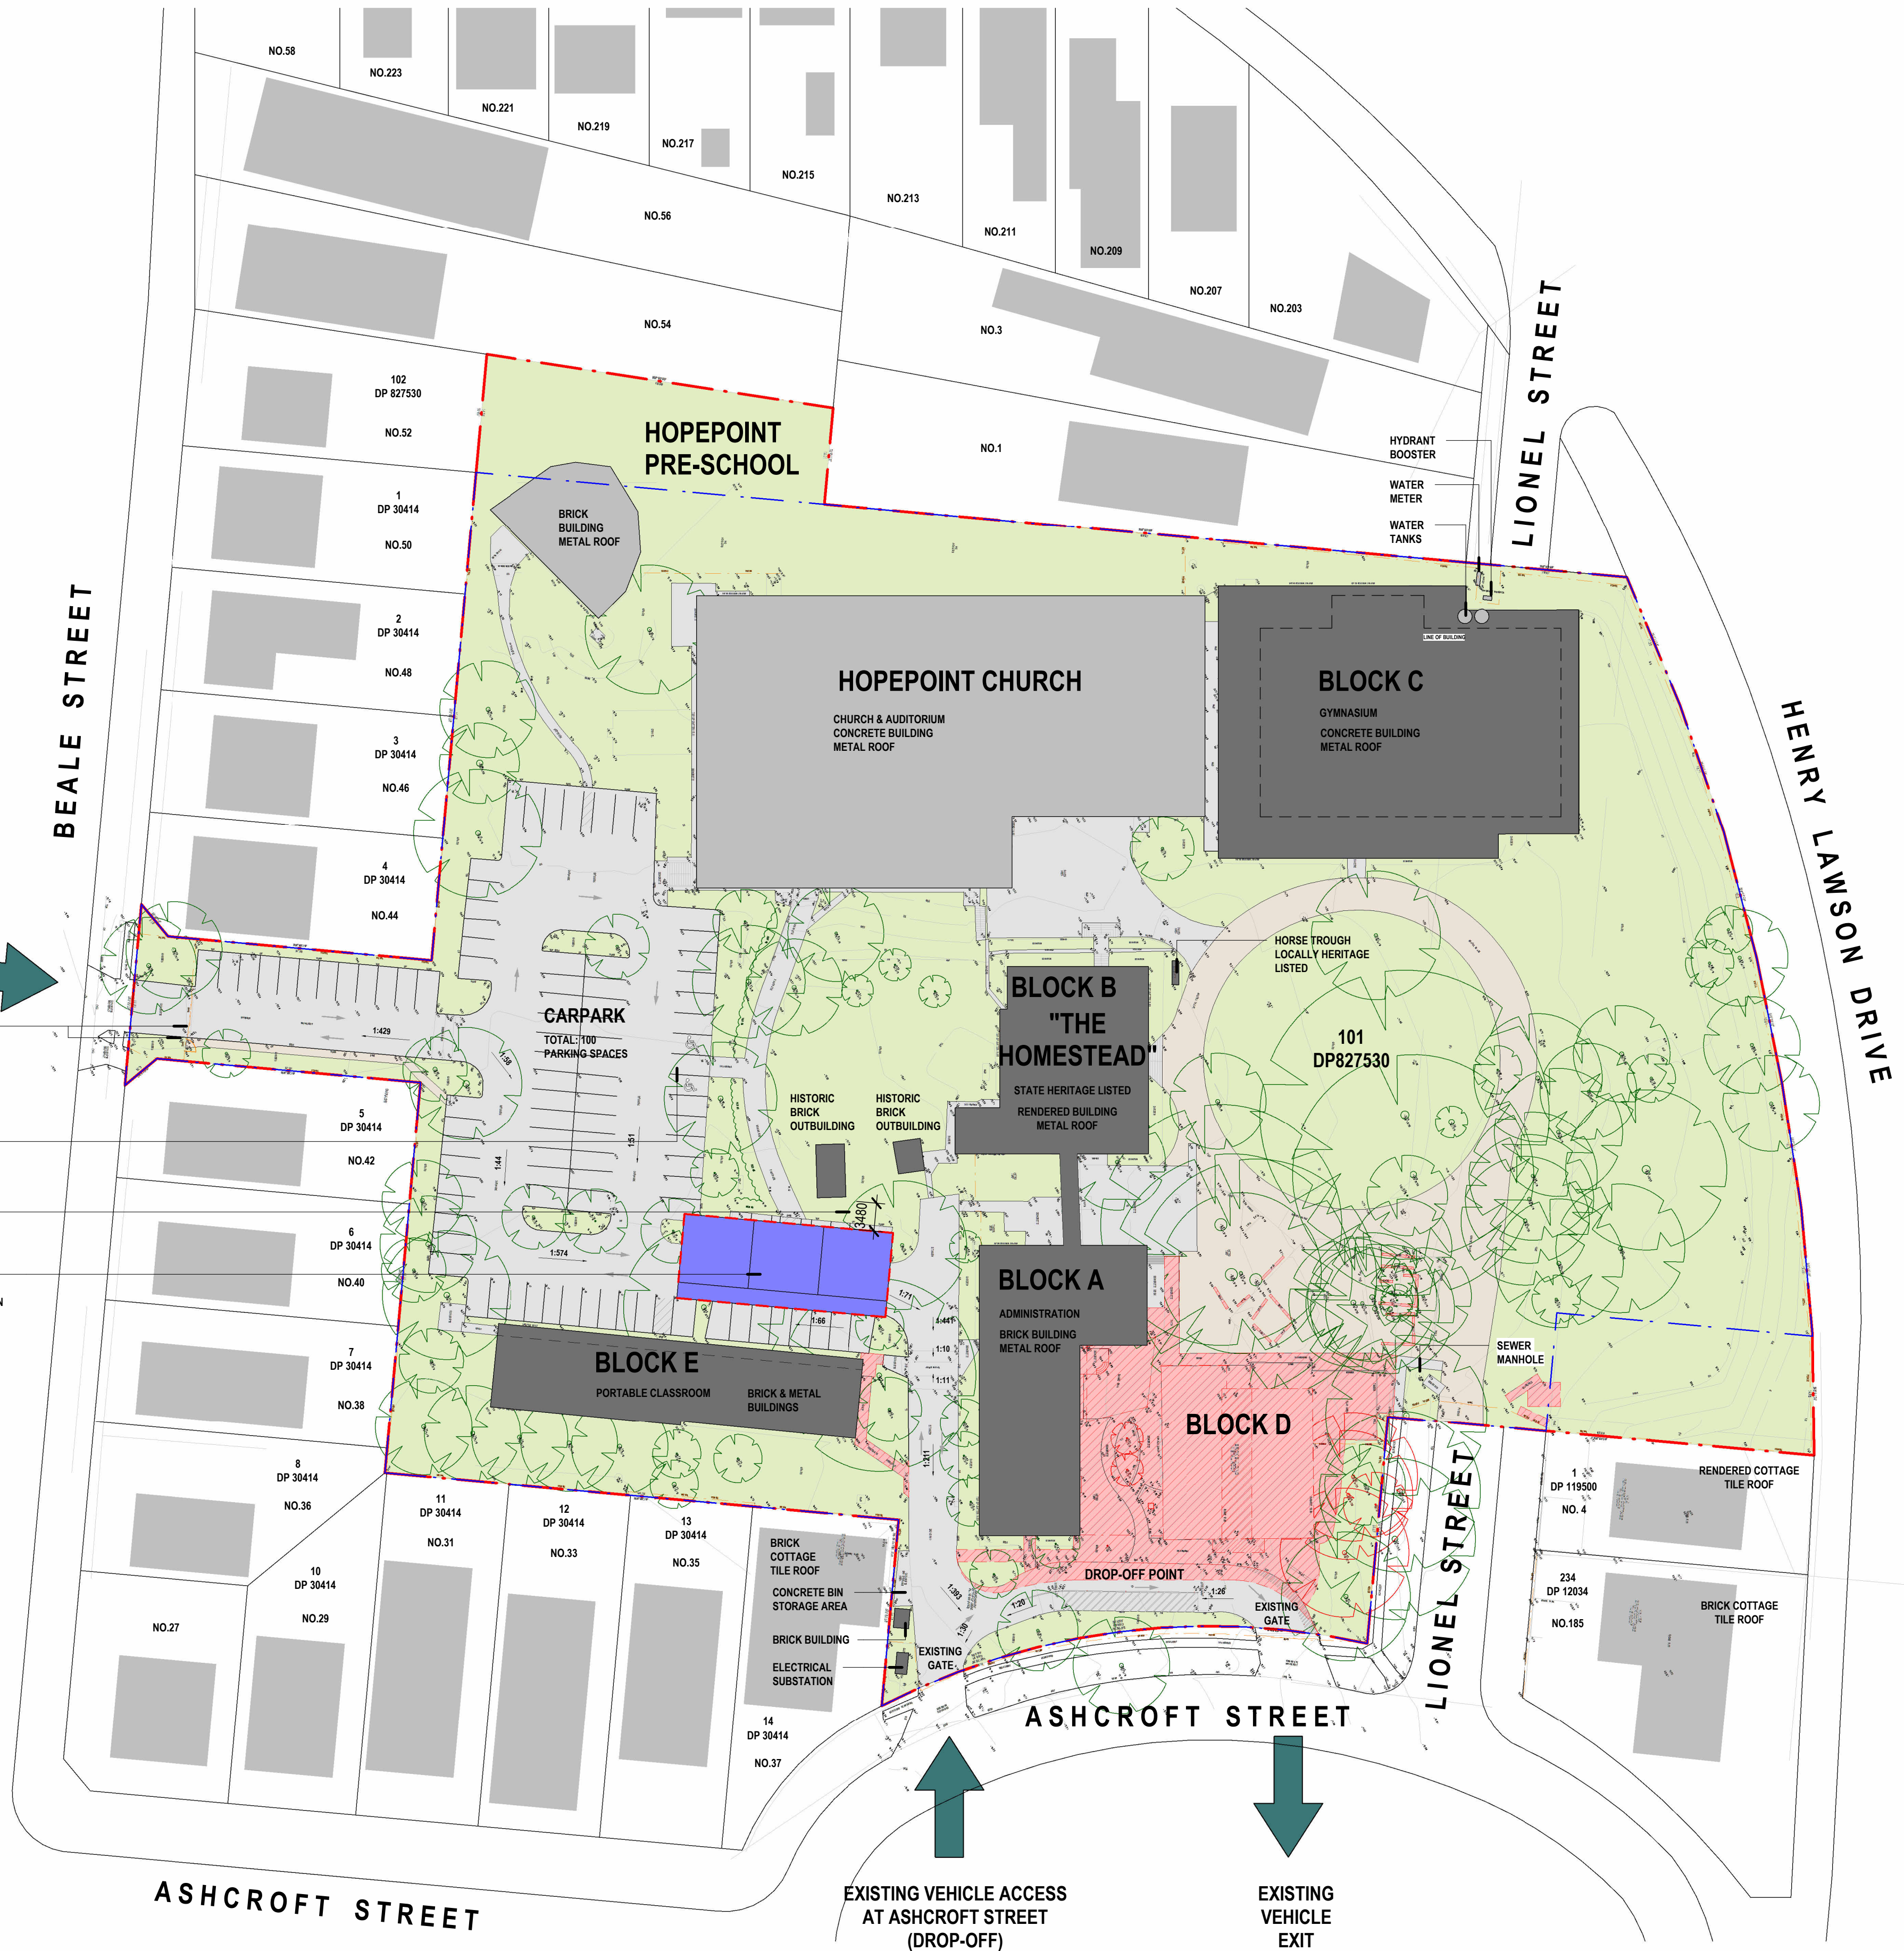

DEMOLITION SITE PLAN

DRAWING TITLE
 PROJECT TITLE
 42a BEALE STREET, GEORGES HALL NSW 2198
 SITE ADDRESS
 HOPEPOINT CHRISTIAN SCHOOL
 CLIENT



LEAF ARCHITECTURE

STUDIO Level 1 / 12 - 16 Queen St. CHIPPENDALE NSW 2008
 POSTAL PO Box 258, Newtown, NSW, 2042
 PHONE 02 9002 3000
 E-MAIL hello@leafarch.com.au
 WEB www.leafarch.com.au

DA011
 DRAWING NUMBER
 9
 ISSUE
 1 : 500
 SCALES AT A1
 24003
 PROJECT NUMBER

ISSUE	DATE	REVISION
1	30/08/2024	Revision 1
2	19/09/2024	Revision 2
3	15/10/2024	For Coordination - Draft
4	25/10/2024	For Coordination
5	8/11/2024	For Coordination
6	14/11/2024	For DA
7	09/05/2025	Issue for Information
8	23/05/2025	Issue for Coordination
9	29/05/2025	For Council RFI response

CHECKED	DRAWN	LEGEND
DWS	KA	NEIGHBOURING BUILDINGS
DWS	KA	BUILDINGS ON SITE - NO WORKS
DWSLUP	KA	PROPOSED NEW BUILDING
DWSLUP	KA	EXISTING FENCE
DWSLUP	KA	EXISTING MAJOR CONTOURS
DWSLUP	KA	EXISTING LEVEL
DWSLUP	KA	PROPOSED LEVEL
DWSLUP	KA	EXISTING TREE RETAINED
DWSLUP	KA	EXISTING TREE DEMOLISHED
DWSLUP	KA	9 METRES HEIGHT LINE
DWSLUP	KA	NEIGHBOURING BOUNDARY
DWS	KALLUP	TO BE DEMOLISHED
DWS	KALLUP	EXISTING LANDSCAPING
DWS	KALLUP	SITE ACCESS
DWS	KALLUP	EXISTING SITE BOUNDARY
DWS	KALLUP	HERITAGE CURTILAGE BOUNDARY FOR THE HOMESTEAD

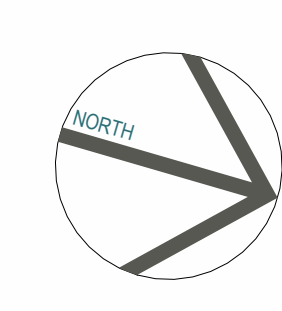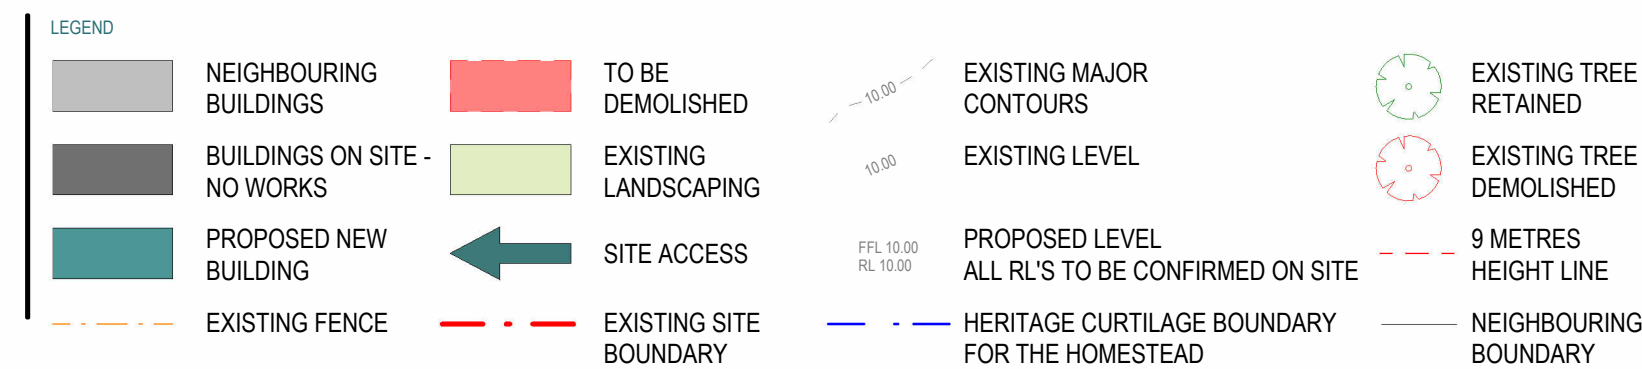

DA PROJECT PHASE
PROPOSED BLOCK F AT HOPEPOINT CHRISTIAN SCHOOL
PROJECT TITLE
42a BEALE STREET, GEORGES HALL NSW 2198
SITE ADDRESS
HOPEPOINT CHRISTIAN SCHOOL
CLIENT

PROPOSED SITE PLAN


DRAWING TITLE
© Copyright
The designs and the drawings that communicate them and the copyright thereof are the property of Leaf Architecture Pty Ltd. In order to use, retain or copy these drawings and/or designs you must seek written permission of Leaf Architecture Pty Ltd.
Nominated architect: Daniel Smith, NSW 7776 | VIC 19862 | ACT 2708 | QLD 5631
A.B.N. 35 613 290 618. Trading as Leaf Architecture.

LEAF ARCHITECTURE
STUDIO Level 1 / 12 - 16 Queen St, CHIPPENDALE NSW 2008
POSTAL PO Box 258, Newtown, NSW, 2042
PHONE 02 9002 3000
E-MAIL hello@leafarch.com.au
WEB www.leafarch.com.au

DA012
DRAWING NUMBER
9
ISSUE
1 : 500
SCALES AT A1
24003
PROJECT NUMBER



EXISTING SITE PLAN
1:1000

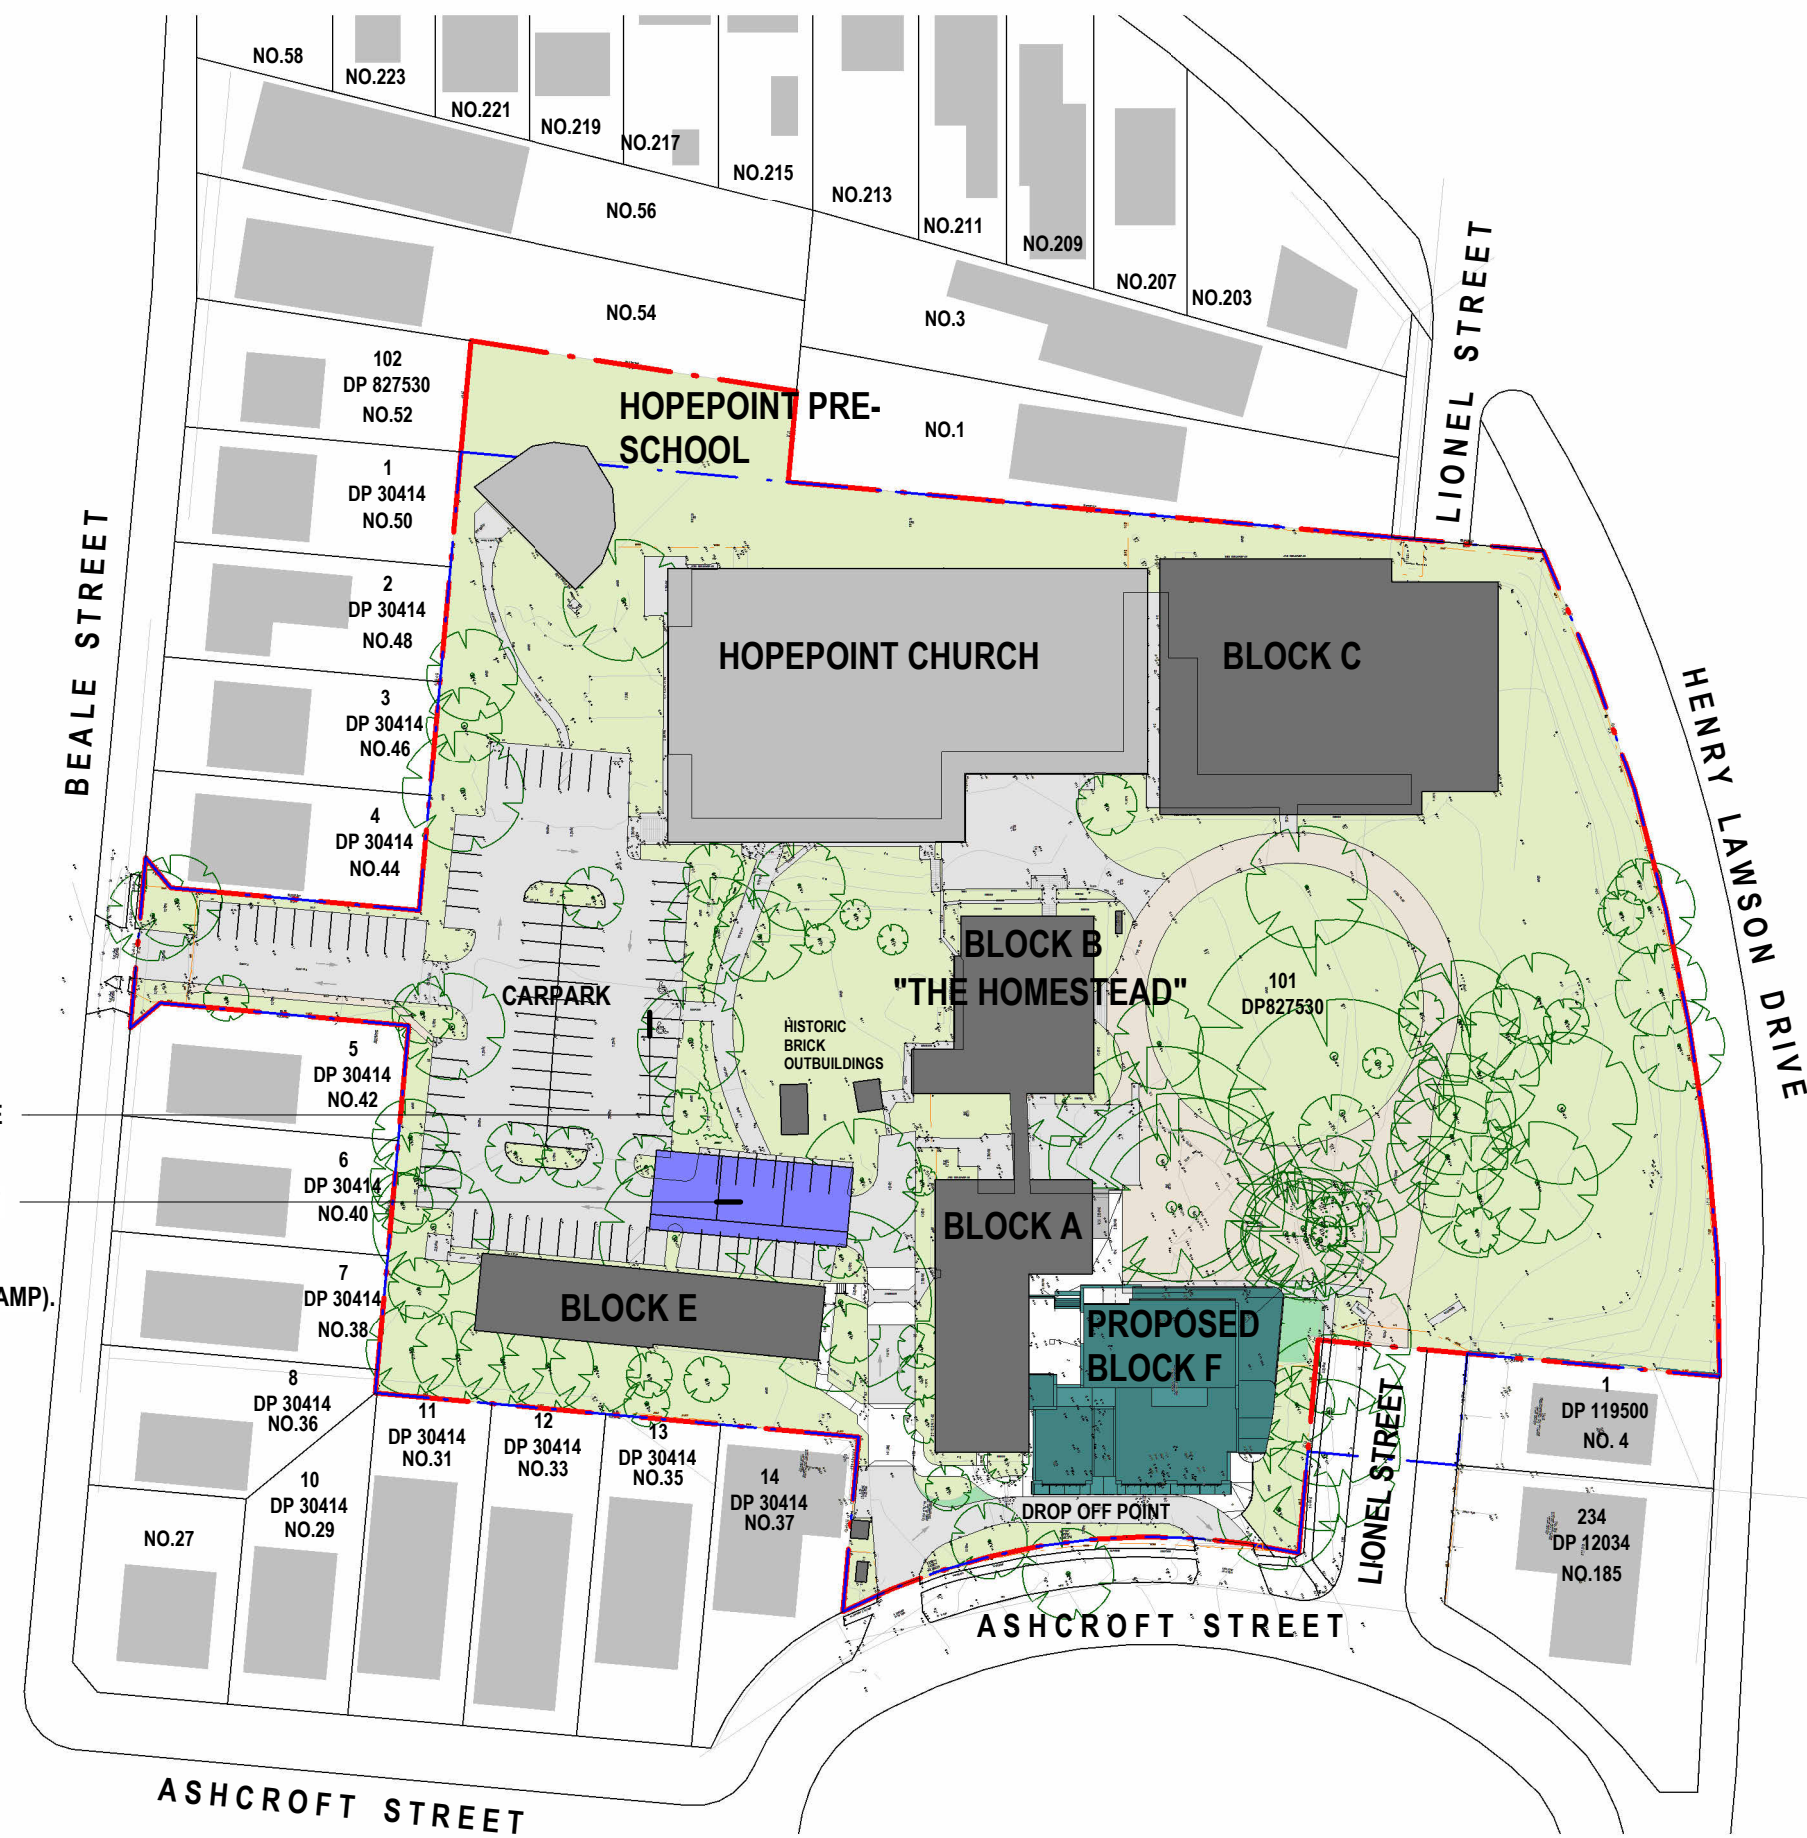


ENABLING WORKS SITE PLAN - DURING CONSTRUCTION OF BLOCK F
1:1000

ISSUE	DATE	REVISION
1	15/10/2024	For Coordination - Draft
2	25/10/2024	For Coordination
3	8/11/2024	For Coordination
4	14/11/2024	For DA
5	09/05/2025	Issue for Information
6	23/05/2025	Issue for Coordination
7	29/05/2025	For Council RFI response

CHECKED	DRAWN
DWSLUP	KA
DWSLUP	KA
DWSLUP	KA
DWSLUP	KA
DWSLUP	KA
DWSLUP	KA
DWS	KALLUP


LEGEND
NEIGHBOURING BUILDINGS
BUILDINGS ON SITE - NO WORKS
PROPOSED NEW BUILDING
EXISTING FENCE
TO BE DEMOLISHED
EXISTING LANDSCAPING
SITE ACCESS
EXISTING SITE BOUNDARY

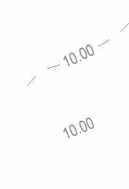

EXISTING MAJOR CONTOURS
EXISTING LEVEL

PROPOSED LEVEL
ALL RL'S TO BE CONFIRMED ON SITE


EXISTING TREE RETAINED
EXISTING TREE DEMOLISHED
9 METRES HEIGHT LINE
NEIGHBOURING BOUNDARY

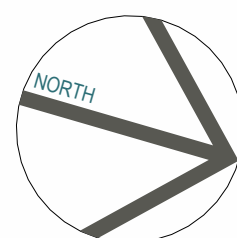


DA
PROJECT PHASE

PROPOSED BLOCK F AT HOPEPOINT CHRISTIAN SCHOOL
PROJECT TITLE

42a BEALE STREET, GEORGES HALL NSW 2198
SITE ADDRESS
HOPEPOINT CHRISTIAN SCHOOL
CLIENT

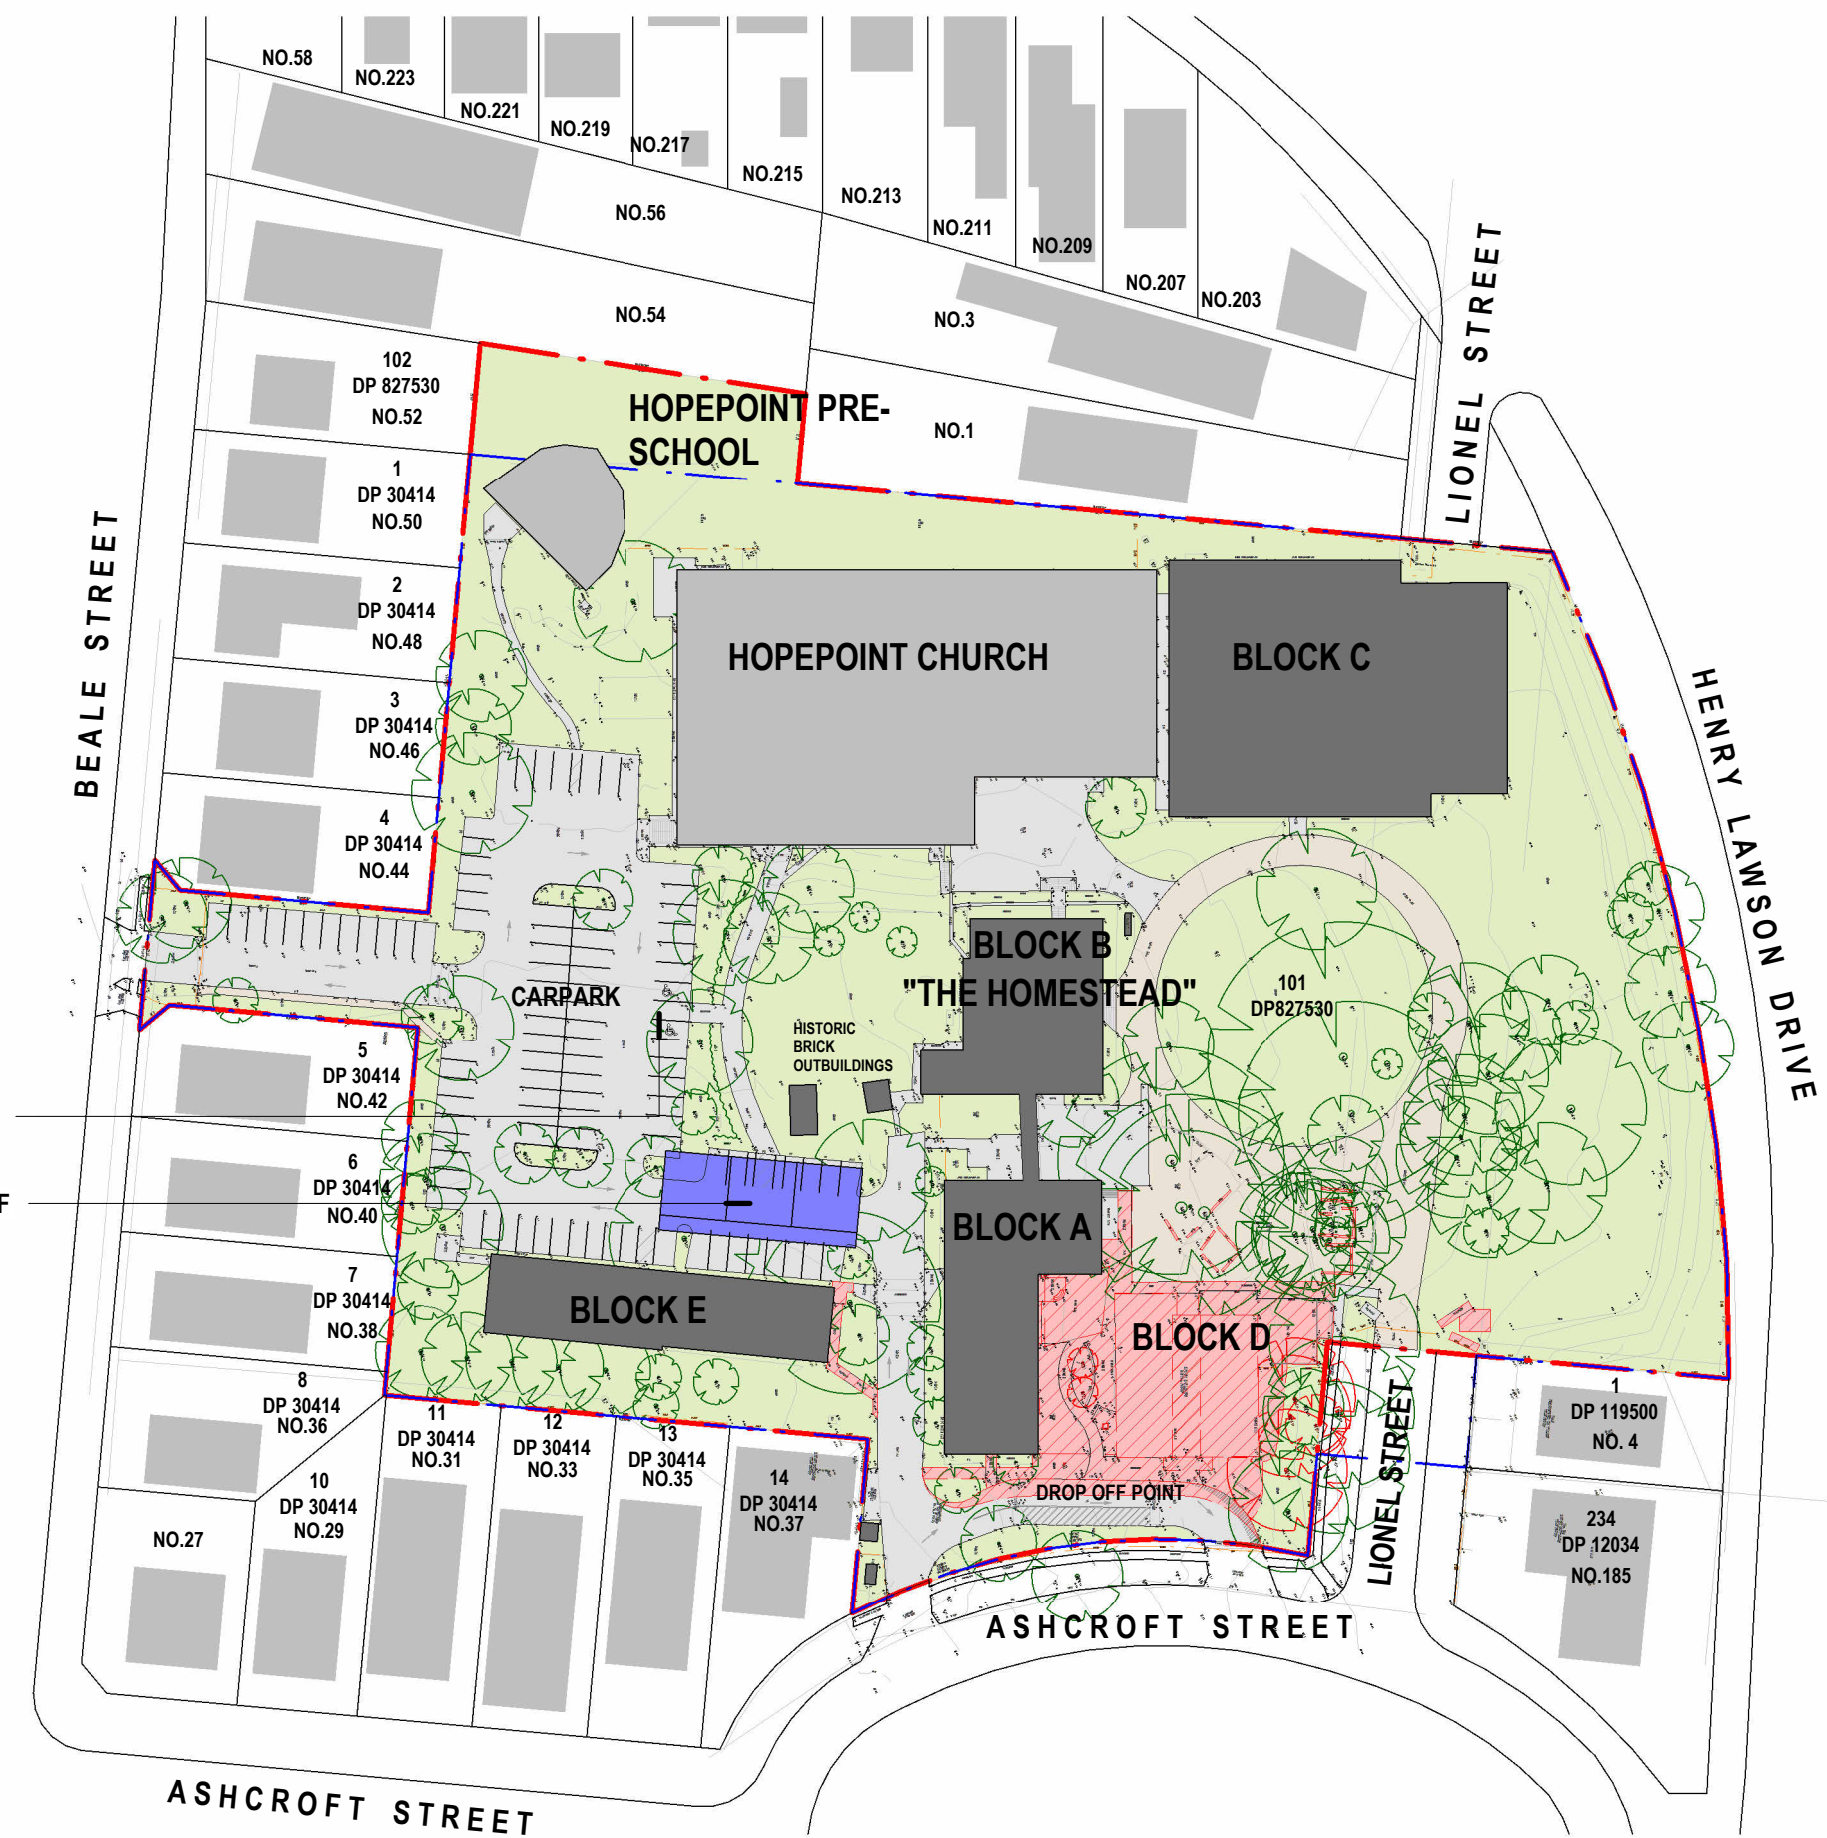

ENABLING WORKS SITE PLAN - DURING DEMOLITION OF EXISTING BLOCK D AND ASSOCIATED ITEMS
1:1000

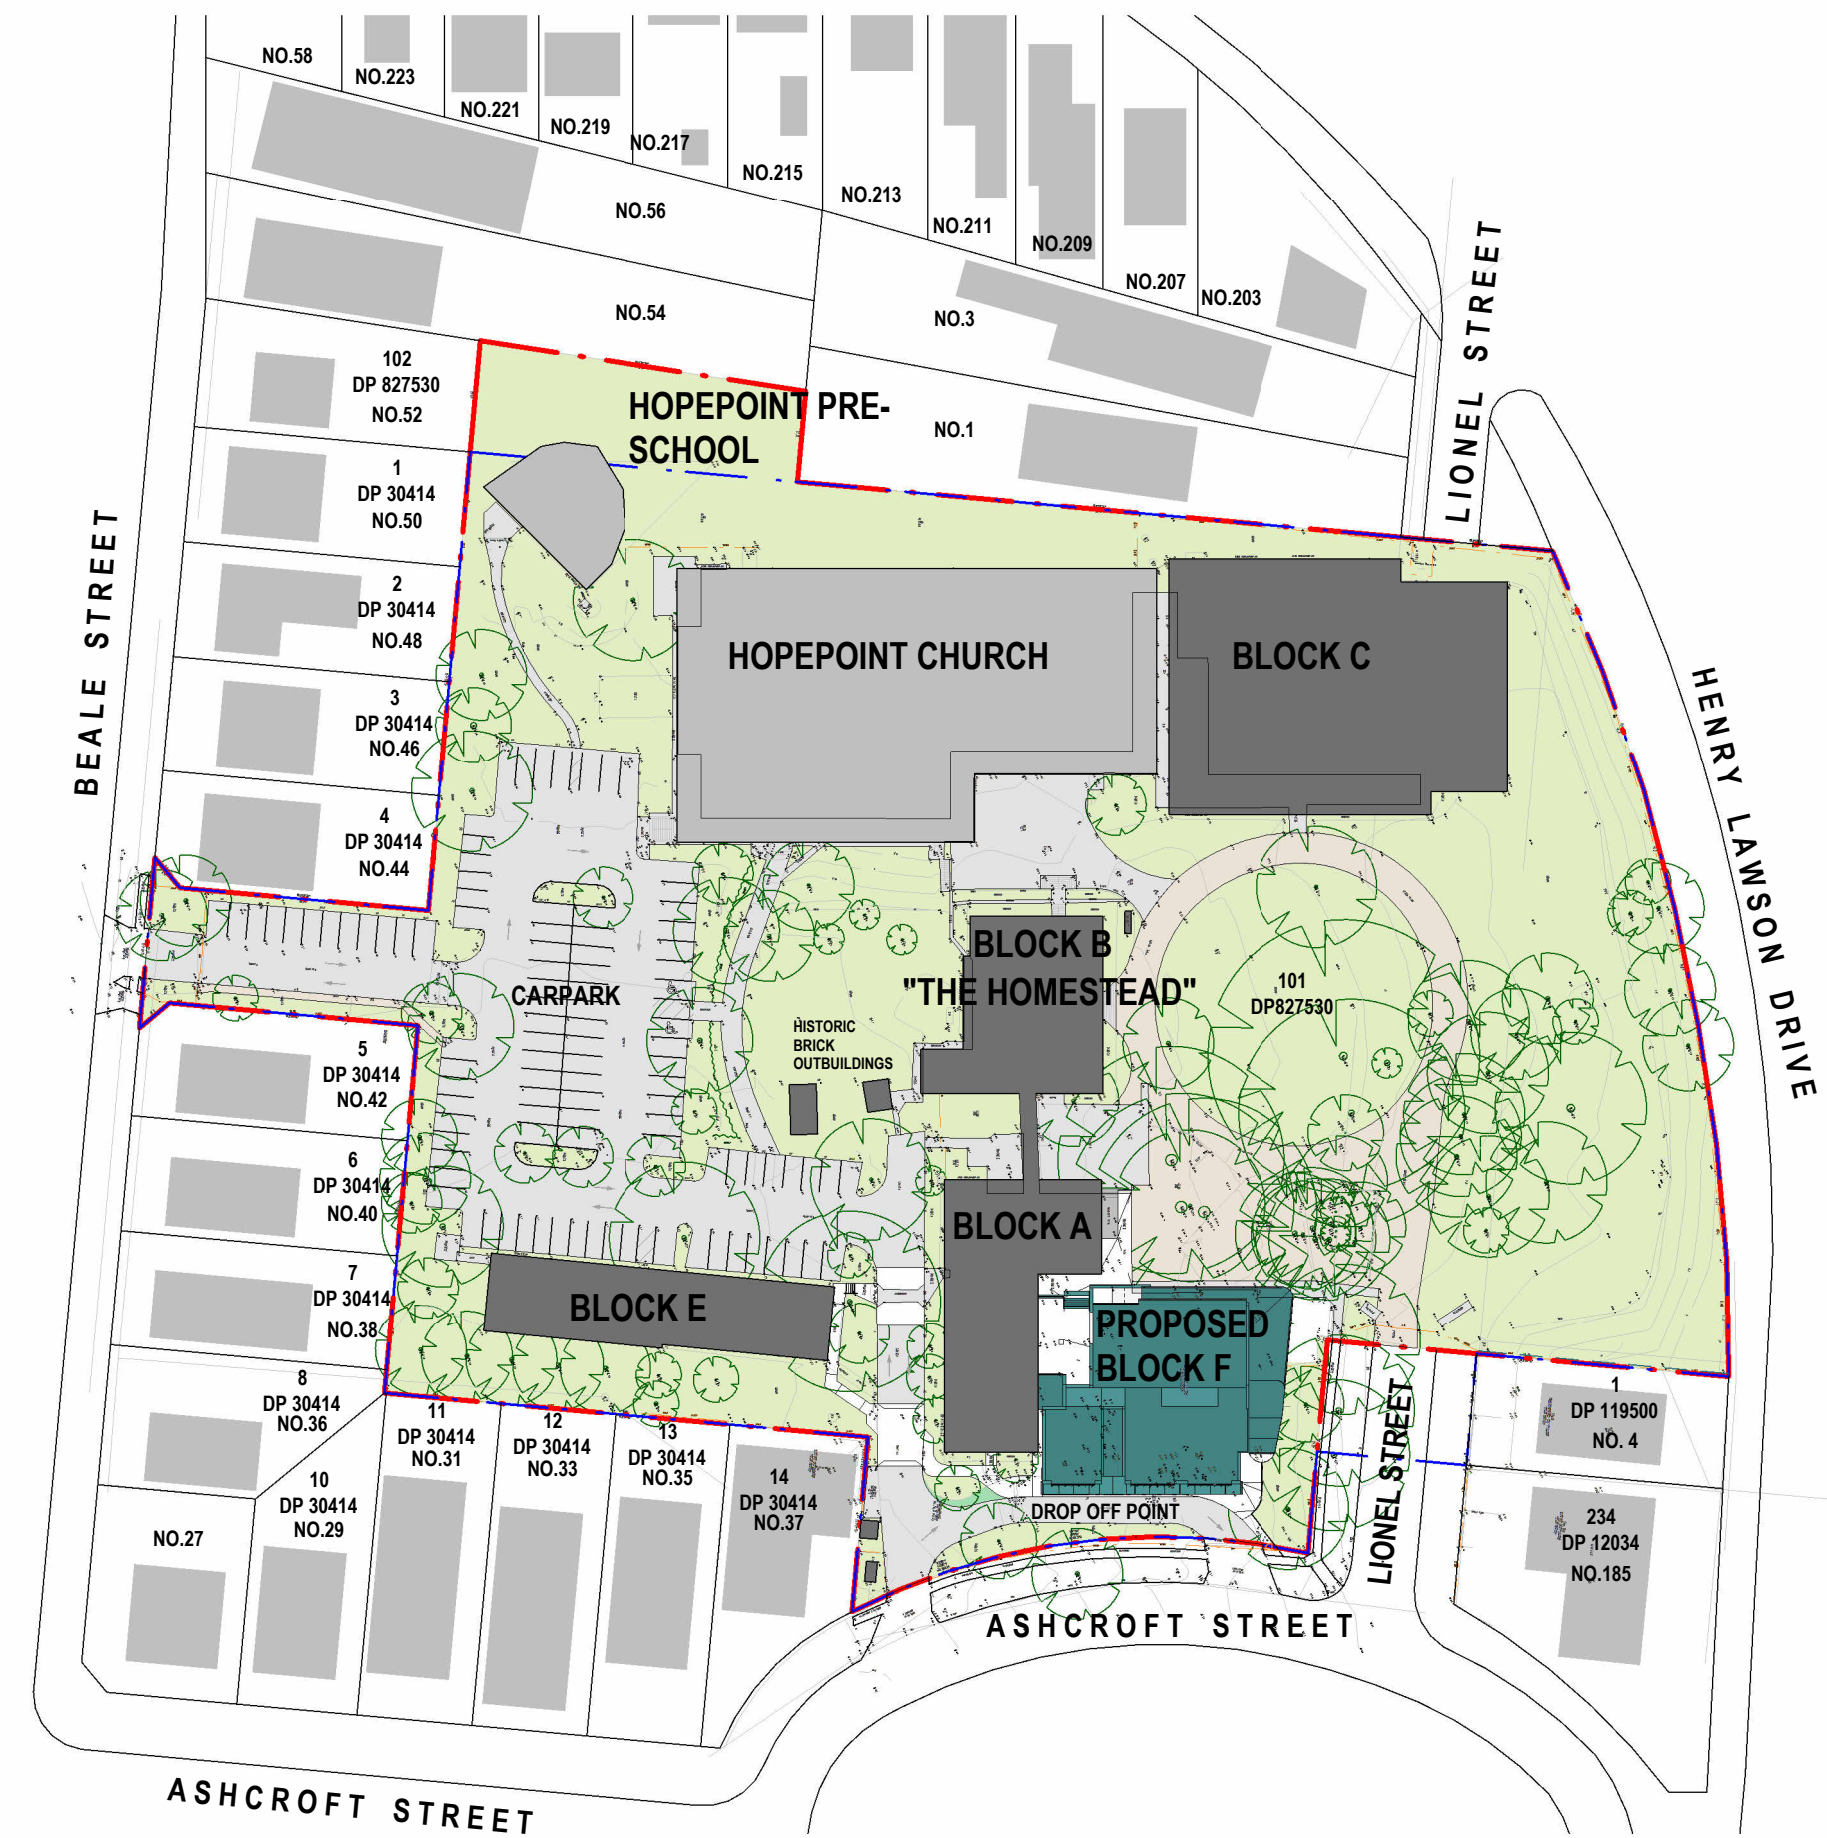

PROPOSED SITE PLAN - COMPLETED
1:1000

SITE PLANS (EXISTING, ENABLING WORKS & PROPOSED)

DRAWING TITLE
© Copyright
The designs and the drawings that communicate them and the copyright thereof are the property of Leaf Architecture Pty Ltd. In order to use, retain or copy these drawings and/or designs you must seek written permission of Leaf Architecture Pty Ltd.
Nominated architect: Daniel Smith, NSW 7776 | VIC 19862 | ACT 2708 | QLD 5631
A.B.N. 35 613 290 618. Trading as Leaf Architecture.

LEAF
ARCHITECTURE

STUDIO Level 1 / 12 - 16 Queen St. CHIPPENDALE NSW 2008
POSTAL PO Box 258, Newtown, NSW, 2042
PHONE 02 9002 3000
E-MAIL hello@leafarch.com.au
WEB www.leafarch.com.au

DA013
DRAWING NUMBER
7
ISSUE

As indicated
SCALES AT A1
24003
PROJECT NUMBER


ISSUE	DATE	REVISION
1	15/10/2024	For Coordination - Draft
2	25/10/2024	For Coordination
3	8/11/2024	For Coordination
4	14/11/2024	For DA
5	09/05/2025	Issue for Information
6	23/05/2025	Issue for Coordination
7	29/05/2025	For Council RFI response

CHECKED	DRAWN
DWSLUP	KA
DWSLUP	KA
DWSLUP	KA
DWSLUP	KA
DWSLUP	KA
DWSLUP	KA
DWS	KALLUP

LEGEND
NEIGHBOURING BUILDINGS
BUILDINGS ON SITE - NO WORKS
PROPOSED NEW BUILDING
EXISTING LANDSCAPING

PREVAILING WINDS
SUN PATH
SITE ACCESS
EXISTING TREE RETAINED

HERITAGE CURTILAGE BOUNDARY FOR THE HOMESTEAD
EXISTING MAJOR CONTOURS
EXISTING LEVEL
PROPOSED LEVEL ALL RL'S TO BE CONFIRMED ON SITE
EXISTING SITE BOUNDARY
EXISTING FENCE
NEIGHBOURING BOUNDARY
TRAFFIC NOISE

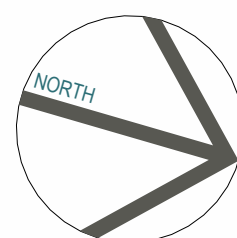

DA PROJECT PHASE

PROPOSED BLOCK F AT HOPEPOINT CHRISTIAN SCHOOL

PROJECT TITLE

42a BEALE STREET, GEORGES HALL NSW 2198

SITE ADDRESS

HOPEPOINT CHRISTIAN SCHOOL

CLIENT

SITE ANALYSIS

DRAWING TITLE
© Copyright
The designs and the drawings that communicate them and the copyright thereof are the property of Leaf Architecture Pty Ltd. In order to use, retain or copy these drawings and/or designs you must seek written permission of Leaf Architecture Pty Ltd.
Nominated architect: Daniel Smith, NSW 7776 | VIC 19862 | ACT 2708 | QLD 5631
A.B.N. 35 613 290 618. Trading as Leaf Architecture.



STUDIO Level 1 / 12 - 16 Queen St. CHIPPENDALE NSW 2008
POSTAL PO Box 258, Newtown, NSW, 2042
PHONE 02 9002 3000
E-MAIL hello@leafarch.com.au
WEB www.leafarch.com.au

DA020

DRAWING NUMBER

7

ISSUE


1 : 500

SCALES AT A1


24003

PROJECT NUMBER



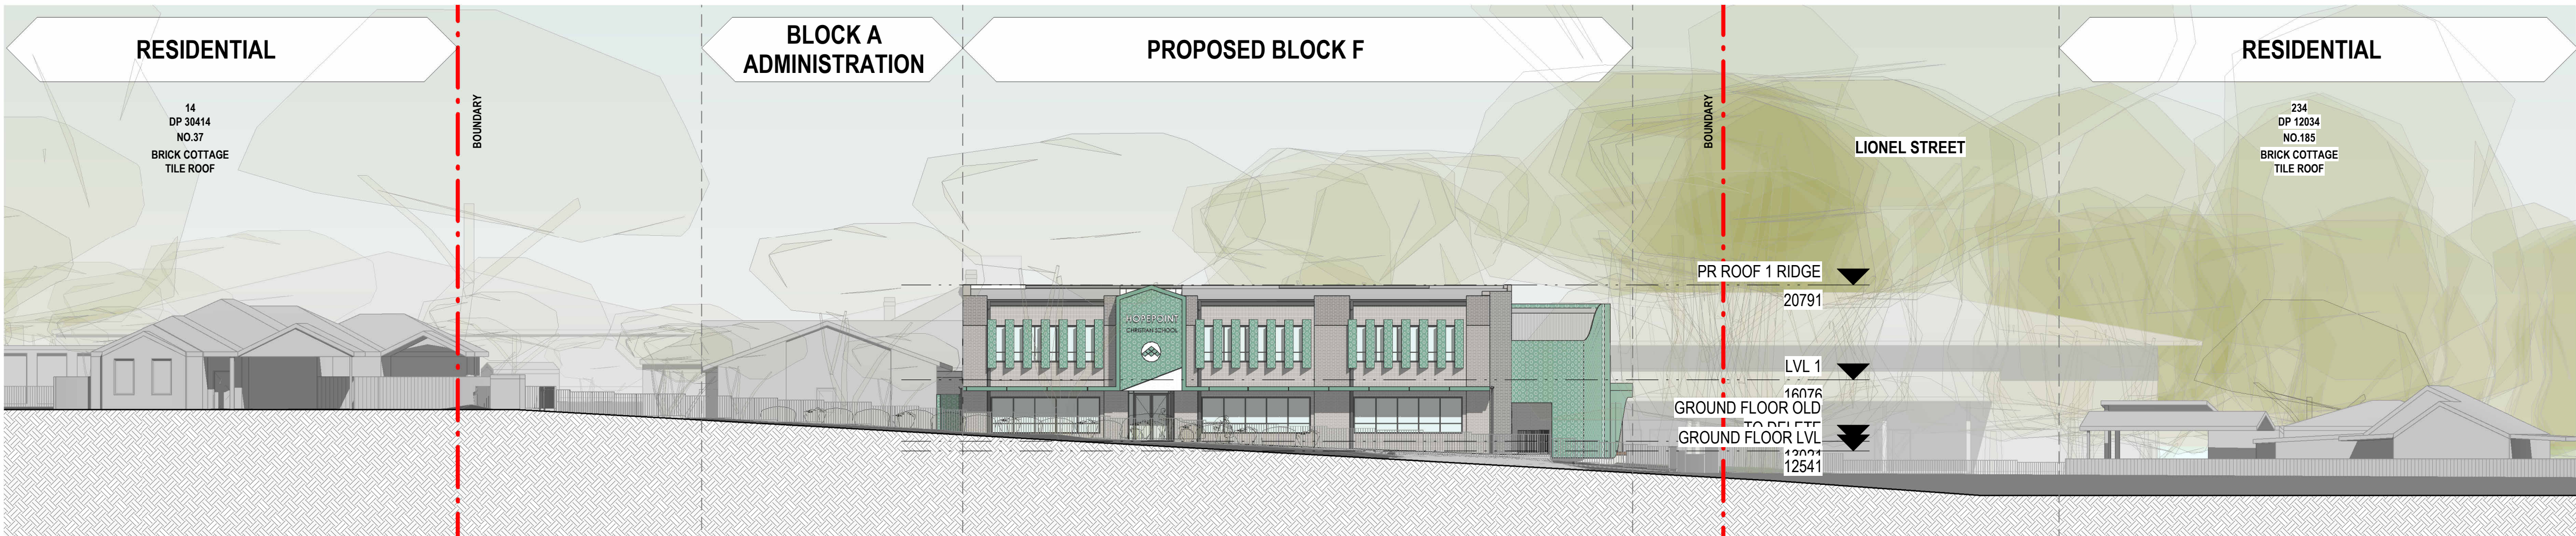

STREETSCAPE PROPOSED EAST ELEVATION - FROM ASHCROFT STREET
1 : 200

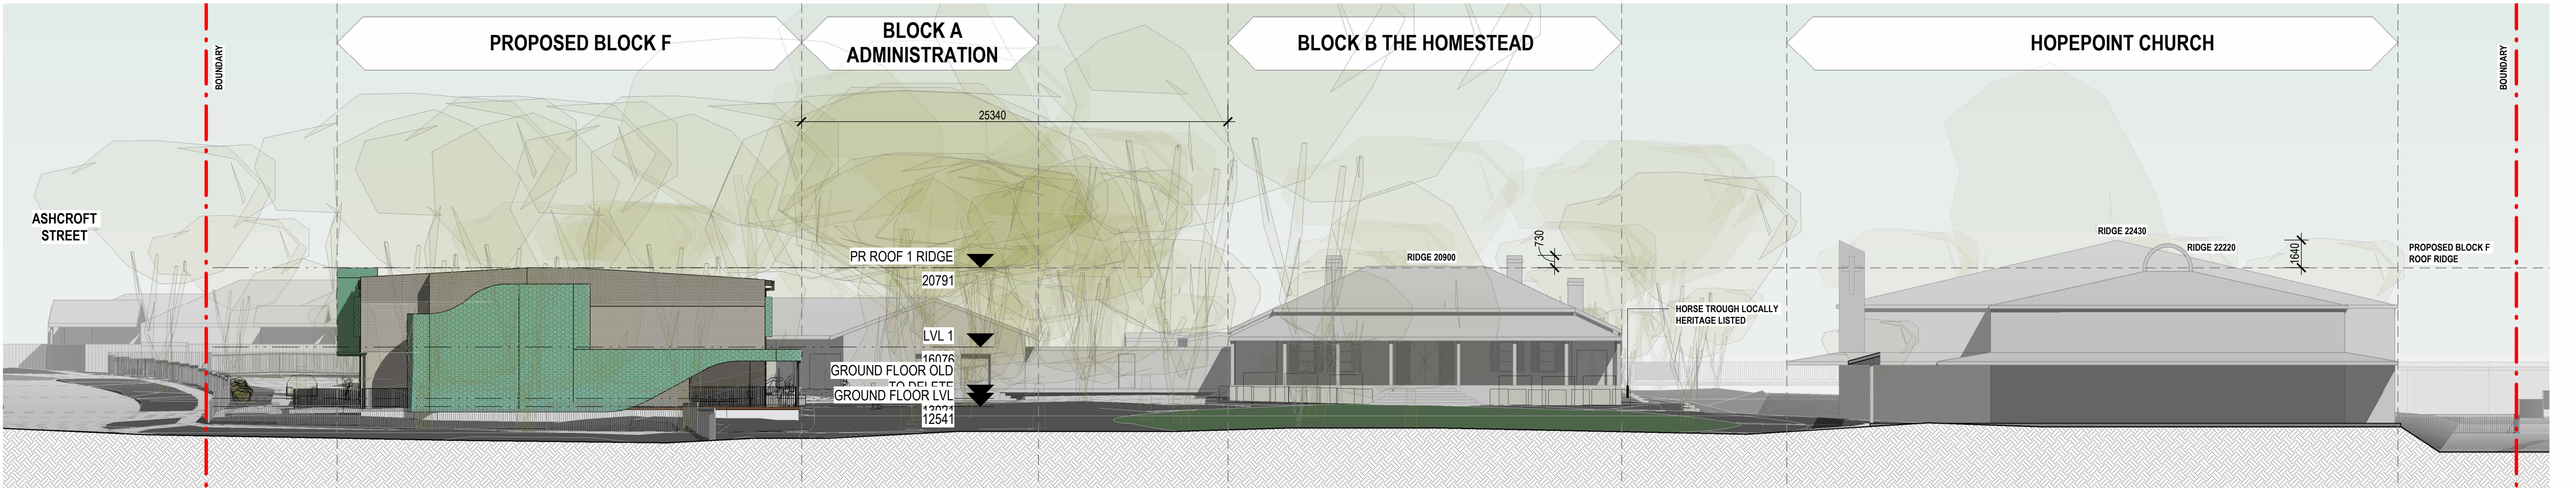

STREETSCAPE PROPOSED NORTH ELEVATION - FROM LIONEL STREET
1 : 200

ISSUE	DATE	REVISION
1	15/10/2024	For Coordination - Draft
2	25/10/2024	For Coordination
3	8/11/2024	For Coordination
4	14/11/2024	For DA
5	09/05/2025	Issue for Information
6	23/05/2025	Issue for Coordination
7	29/05/2025	For Council RFI response

CHECKED	DRAWN
DWSLUP	KA
DWSLUP	KA
DWSLUP	KA
DWSLUP	KA
DWSLUP	KA
DWSLUP	KA
DWS	KALLUP

LEGEND
NEIGHBOURING BUILDINGS
BUILDINGS ON SITE - NO WORKS
PROPOSED NEW BUILDING
EXISTING FENCE

TO BE DEMOLISHED
EXISTING LANDSCAPING
SITE ACCESS
EXISTING SITE BOUNDARY

EXISTING MAJOR CONTOURS
EXISTING LEVEL
PROPOSED LEVEL
HERITAGE CURTILAGE BOUNDARY FOR THE HOMESTEAD

EXISTING TREE RETAINED
EXISTING TREE DEMOLISHED
9 METRES HEIGHT LINE
NEIGHBOURING BOUNDARY

DA PROJECT PHASE
PROPOSED BLOCK F AT HOPEPOINT CHRISTIAN SCHOOL
PROJECT TITLE
42a BEALE STREET, GEORGES HALL NSW 2198
SITE ADDRESS
HOPEPOINT CHRISTIAN SCHOOL
CLIENT

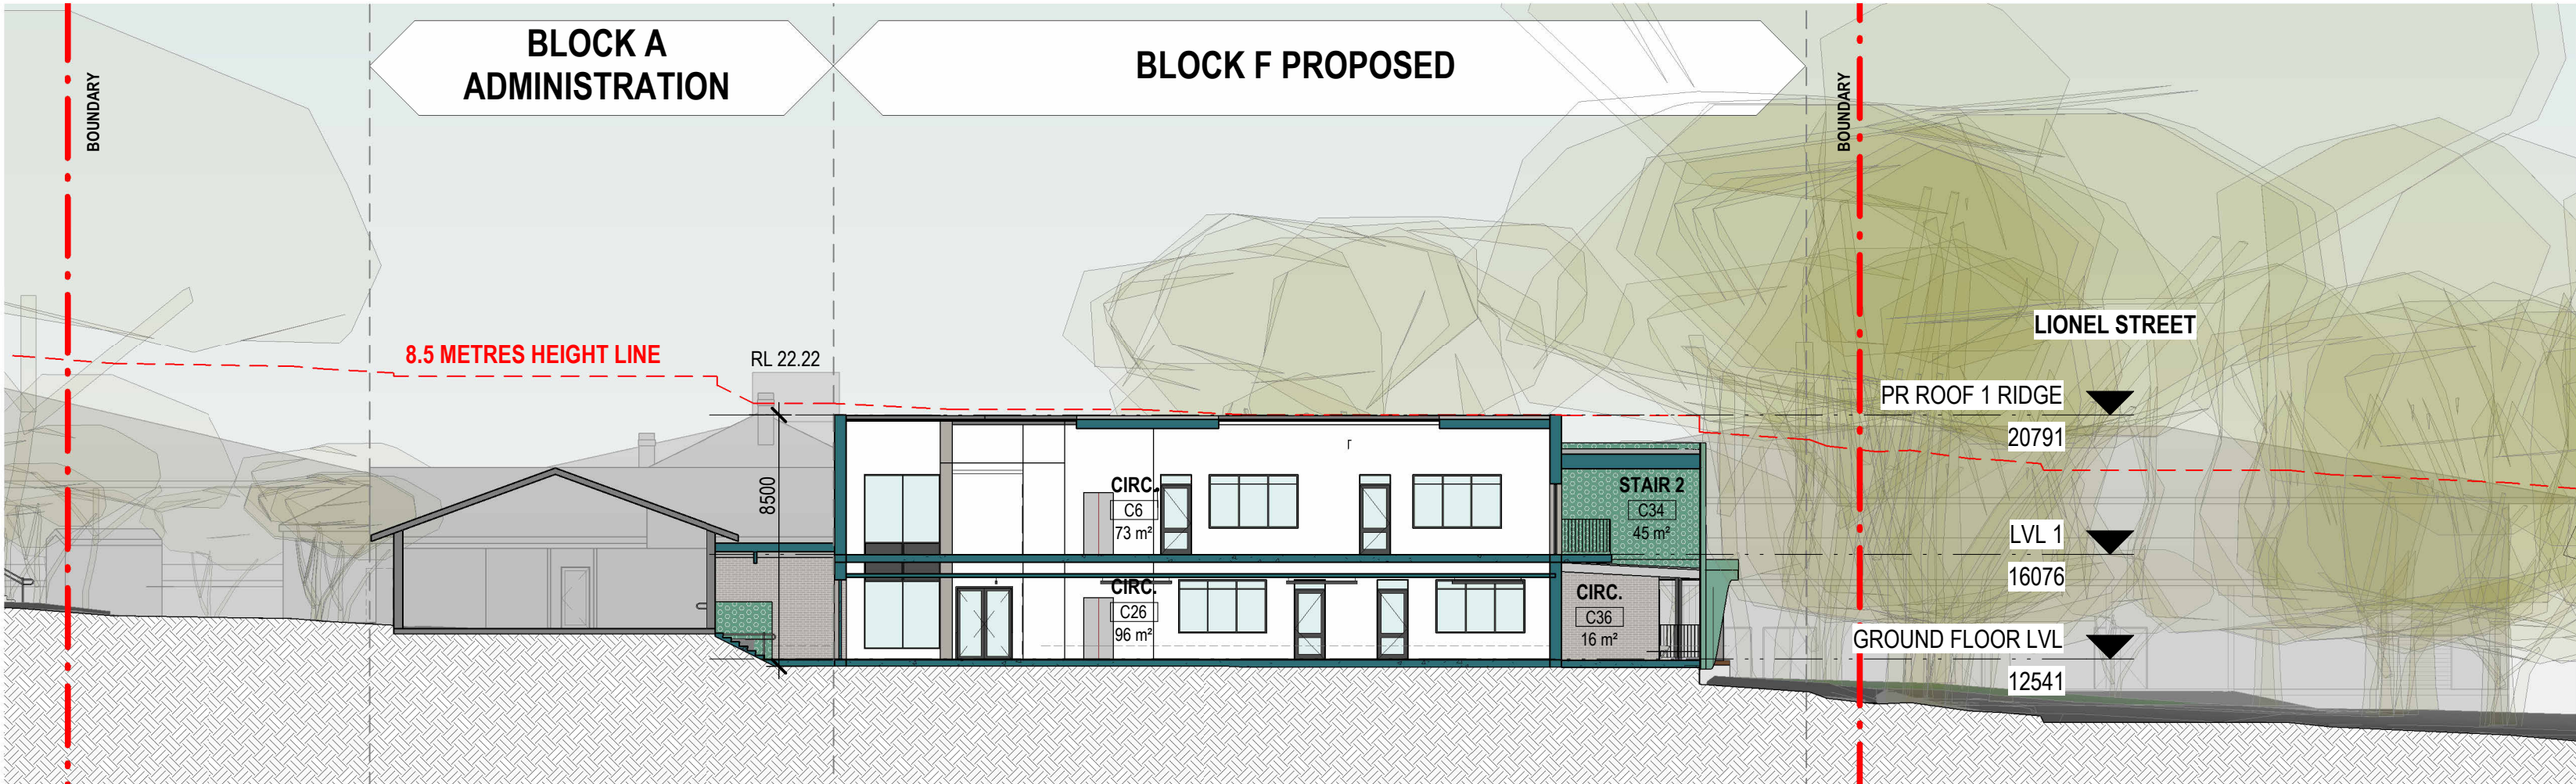

BLOCK F SECTION C
1 : 200

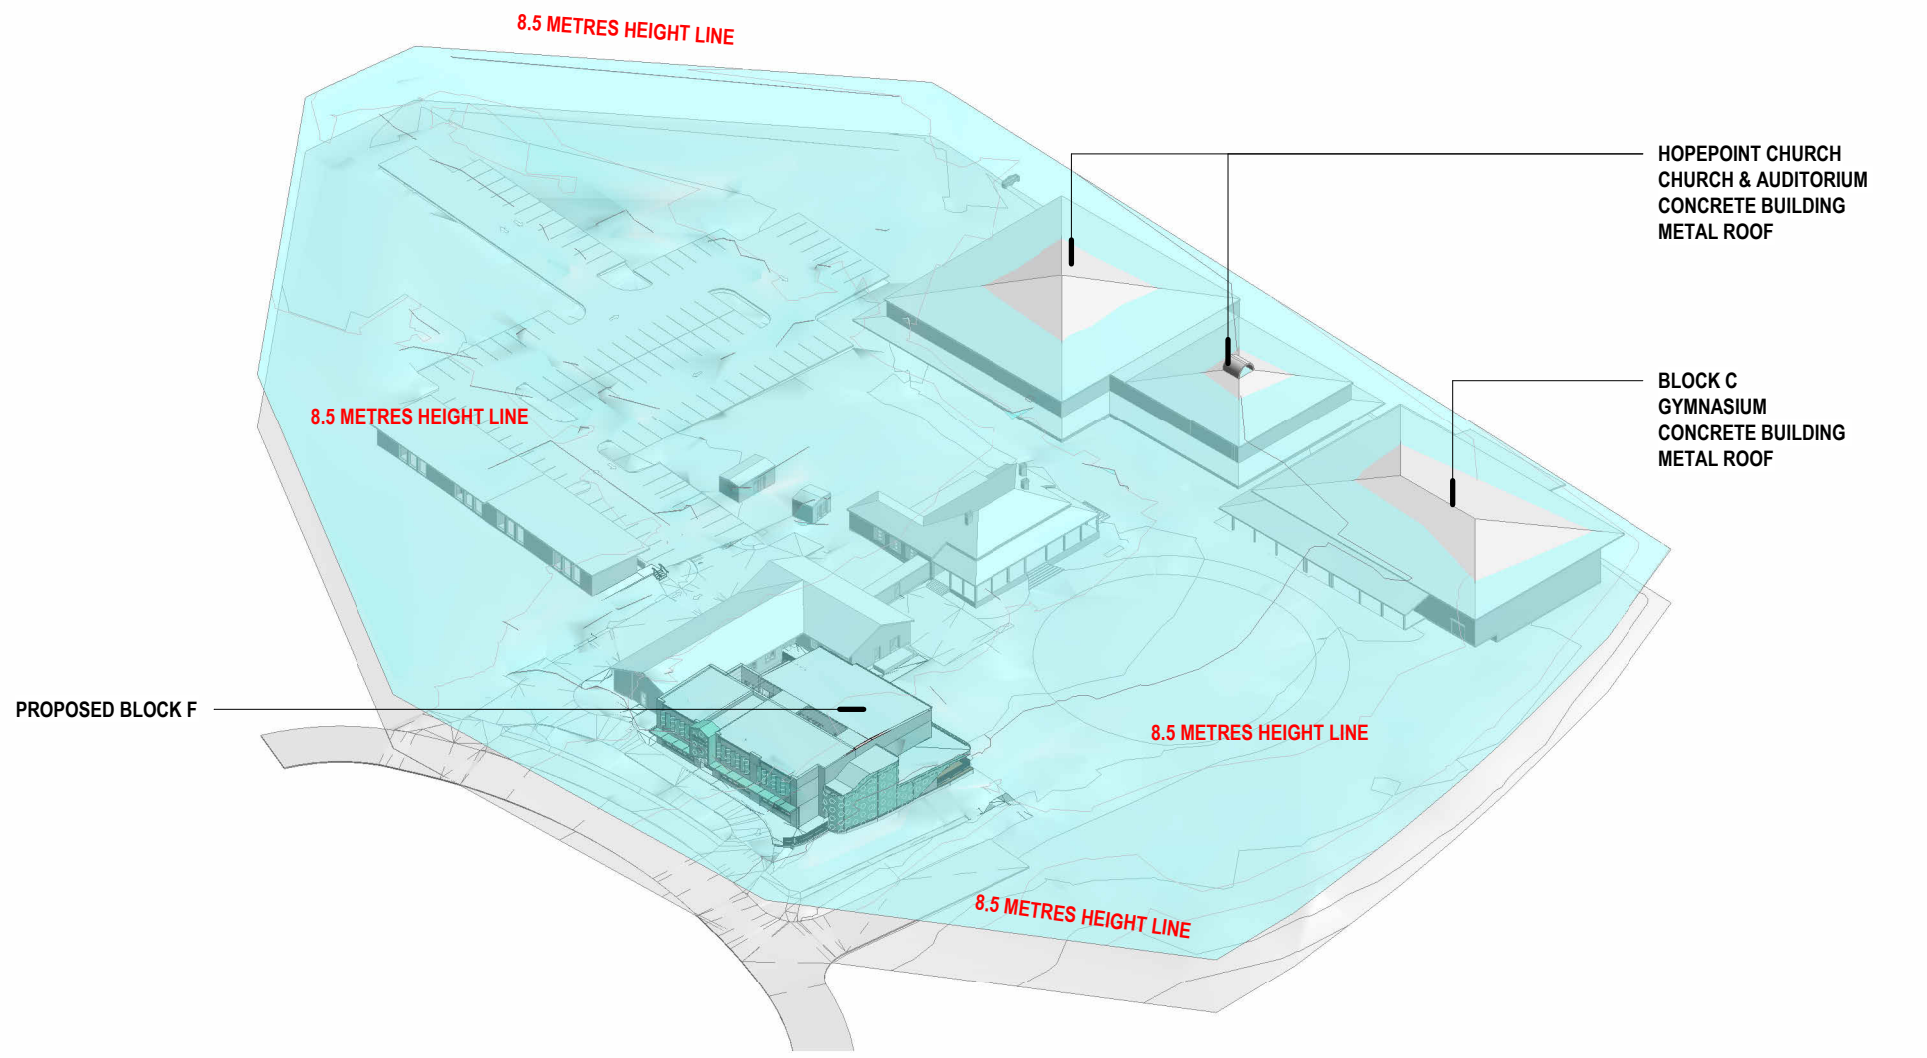

3D VIEW 01 - 8.5 METRES HEIGHT

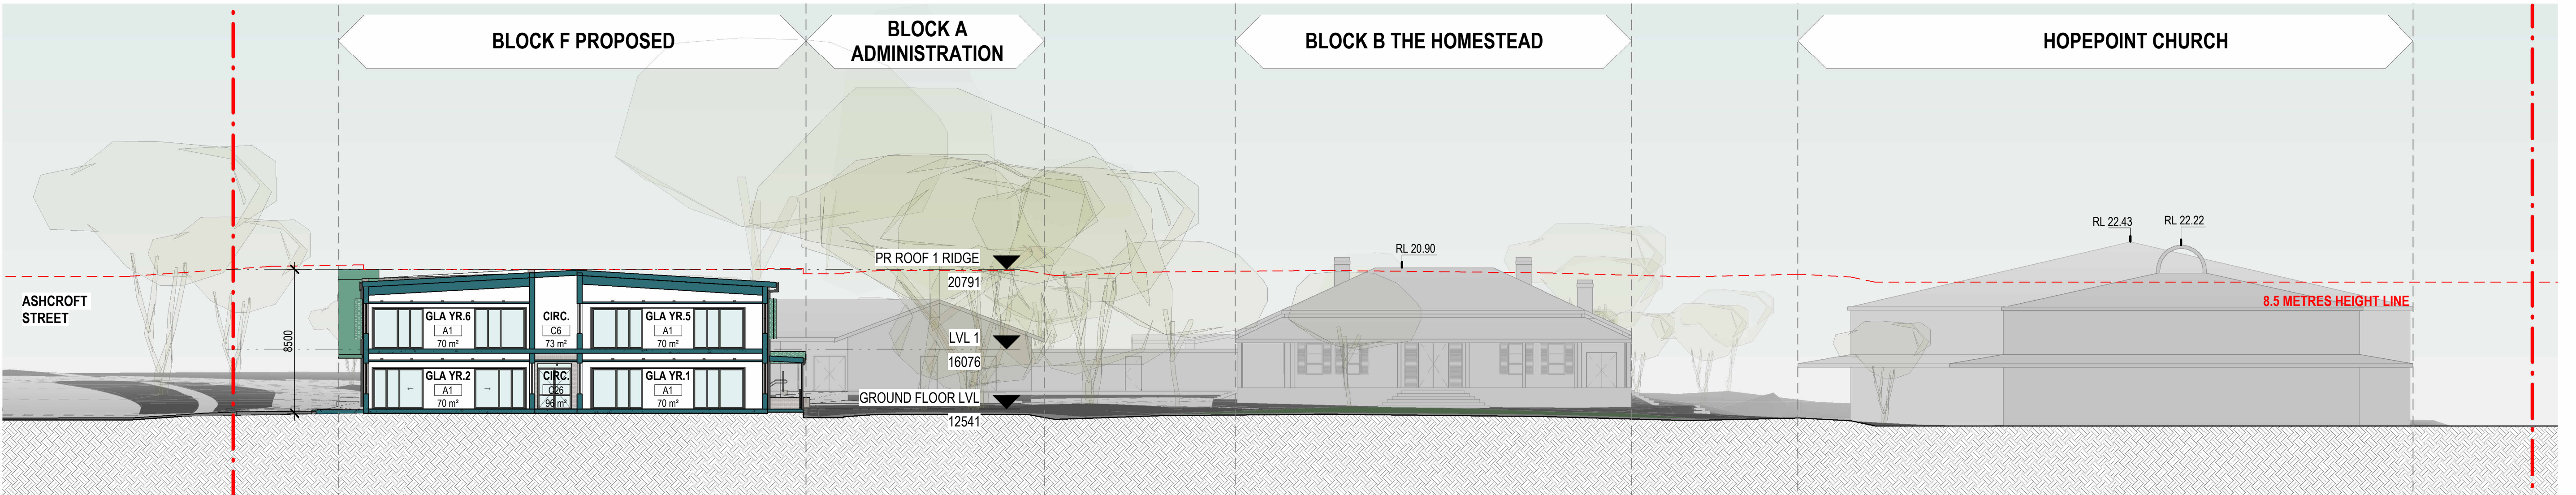

BLOCK F SECTION D
1 : 200

ISSUE	DATE	REVISION
1	15/10/2024	For Coordination - Draft
2	25/10/2024	For Coordination
3	8/11/2024	For Coordination
4	14/11/2024	For DA
5	09/05/2025	Issue for Information
6	23/05/2025	Issue for Coordination
7	29/05/2025	For Council RFI response

CHECKED	DRAWN
DWSLUP	KA
DWSLUP	KA
DWSLUP	KA
DWSLUP	KA
DWSLUP	KA
DWSLUP	KA
DWS	KALLUP

LEGEND
NEIGHBOURING BUILDINGS
BUILDINGS ON SITE - NO WORKS
PROPOSED NEW BUILDING
EXISTING FENCE

TO BE DEMOLISHED
EXISTING LANDSCAPING
SITE ACCESS
EXISTING SITE BOUNDARY

EXISTING MAJOR CONTOURS
EXISTING LEVEL
PROPOSED LEVEL
HERITAGE CURTILAGE BOUNDARY FOR THE HOMESTEAD

EXISTING TREE RETAINED
EXISTING TREE DEMOLISHED
9 METRES HEIGHT LINE
NEIGHBOURING BOUNDARY

PROPOSED BLOCK F AT HOPEPOINT CHRISTIAN SCHOOL
PROJECT TITLE
42a BEALE STREET, GEORGES HALL NSW 2198
SITE ADDRESS
HOPEPOINT CHRISTIAN SCHOOL
CLIENT

DA PROJECT PHASE
PROPOSED BLOCK F AT HOPEPOINT CHRISTIAN SCHOOL
PROJECT TITLE
42a BEALE STREET, GEORGES HALL NSW 2198
SITE ADDRESS
HOPEPOINT CHRISTIAN SCHOOL
CLIENT

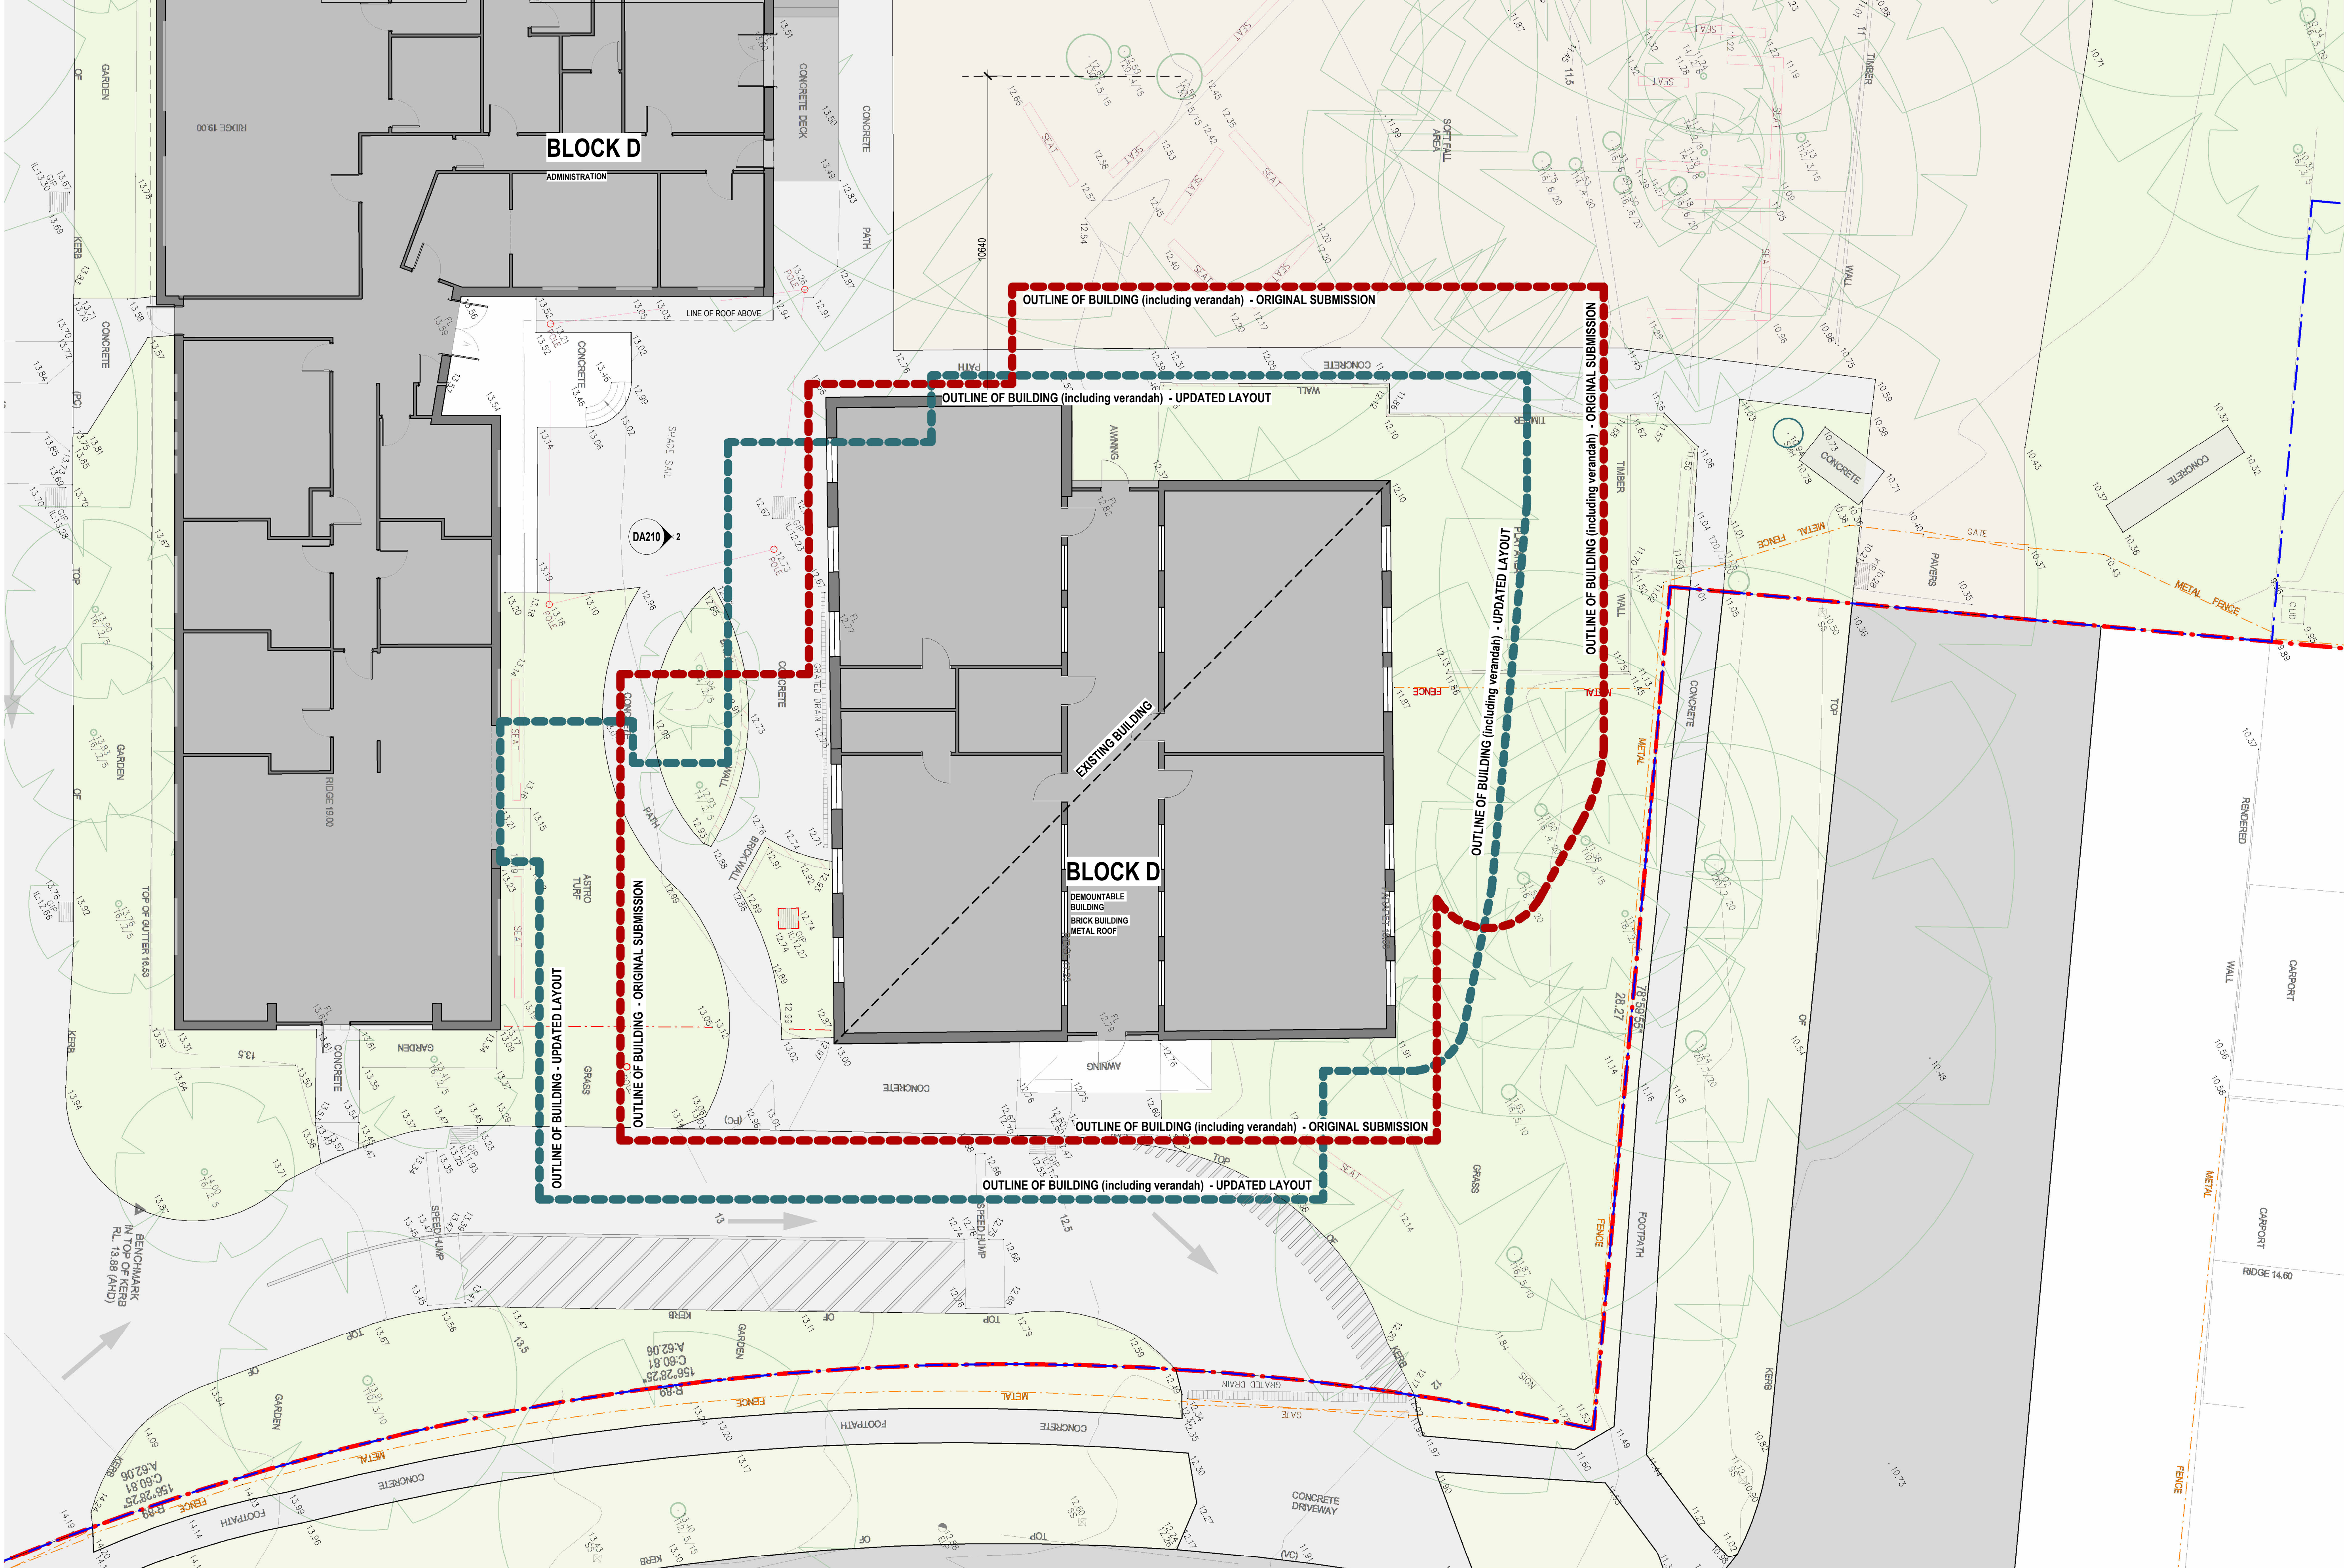


ISSUE	DATE	REVISION
1	29/05/2025	For Council RFI response

CHECKED	DRAWN
DWS	KALLUP

LEGEND

- OUTLINE OF BUILDING - ORIGINAL SUBMISSION
- OUTLINE OF BUILDING - UPDATED LAYOUT

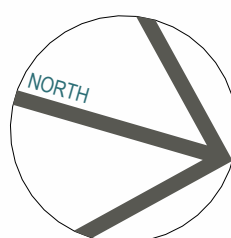

DA PROJECT PHASE

PROPOSED BLOCK F AT HOPEPOINT CHRISTIAN SCHOOL

PROJECT TITLE
© Copyright
42a BEALE STREET, GEORGES HALL NSW 2198
SITE ADDRESS
HOPEPOINT CHRISTIAN SCHOOL
CLIENT

LINE OF BUILDINGS COMPARISON

DRAWING TITLE
© Copyright
The designs and the drawings that communicate them and the copyright thereof are the property of Leaf Architecture Pty Ltd. In order to use, retain or copy these drawings and/or designs you must seek written permission of Leaf Architecture Pty Ltd.
Nominated architect: Daniel Smith, NSW 7776 | VIC 19862 | ACT 2708 | QLD 5631
A.B.N. 35 613 290 618. Trading as Leaf Architecture.




STUDIO Level 1 / 12 - 16 Queen St, CHIPPENDALE NSW 2008
POSTAL PO Box 258, Newtown, NSW, 2042
PHONE 02 9002 3000
E-MAIL hello@leafarch.com.au
WEB www.leafarch.com.au

DA0400

DRAWING NUMBER
1
ISSUE

1 : 100
SCALES AT A1

24003
PROJECT NUMBER

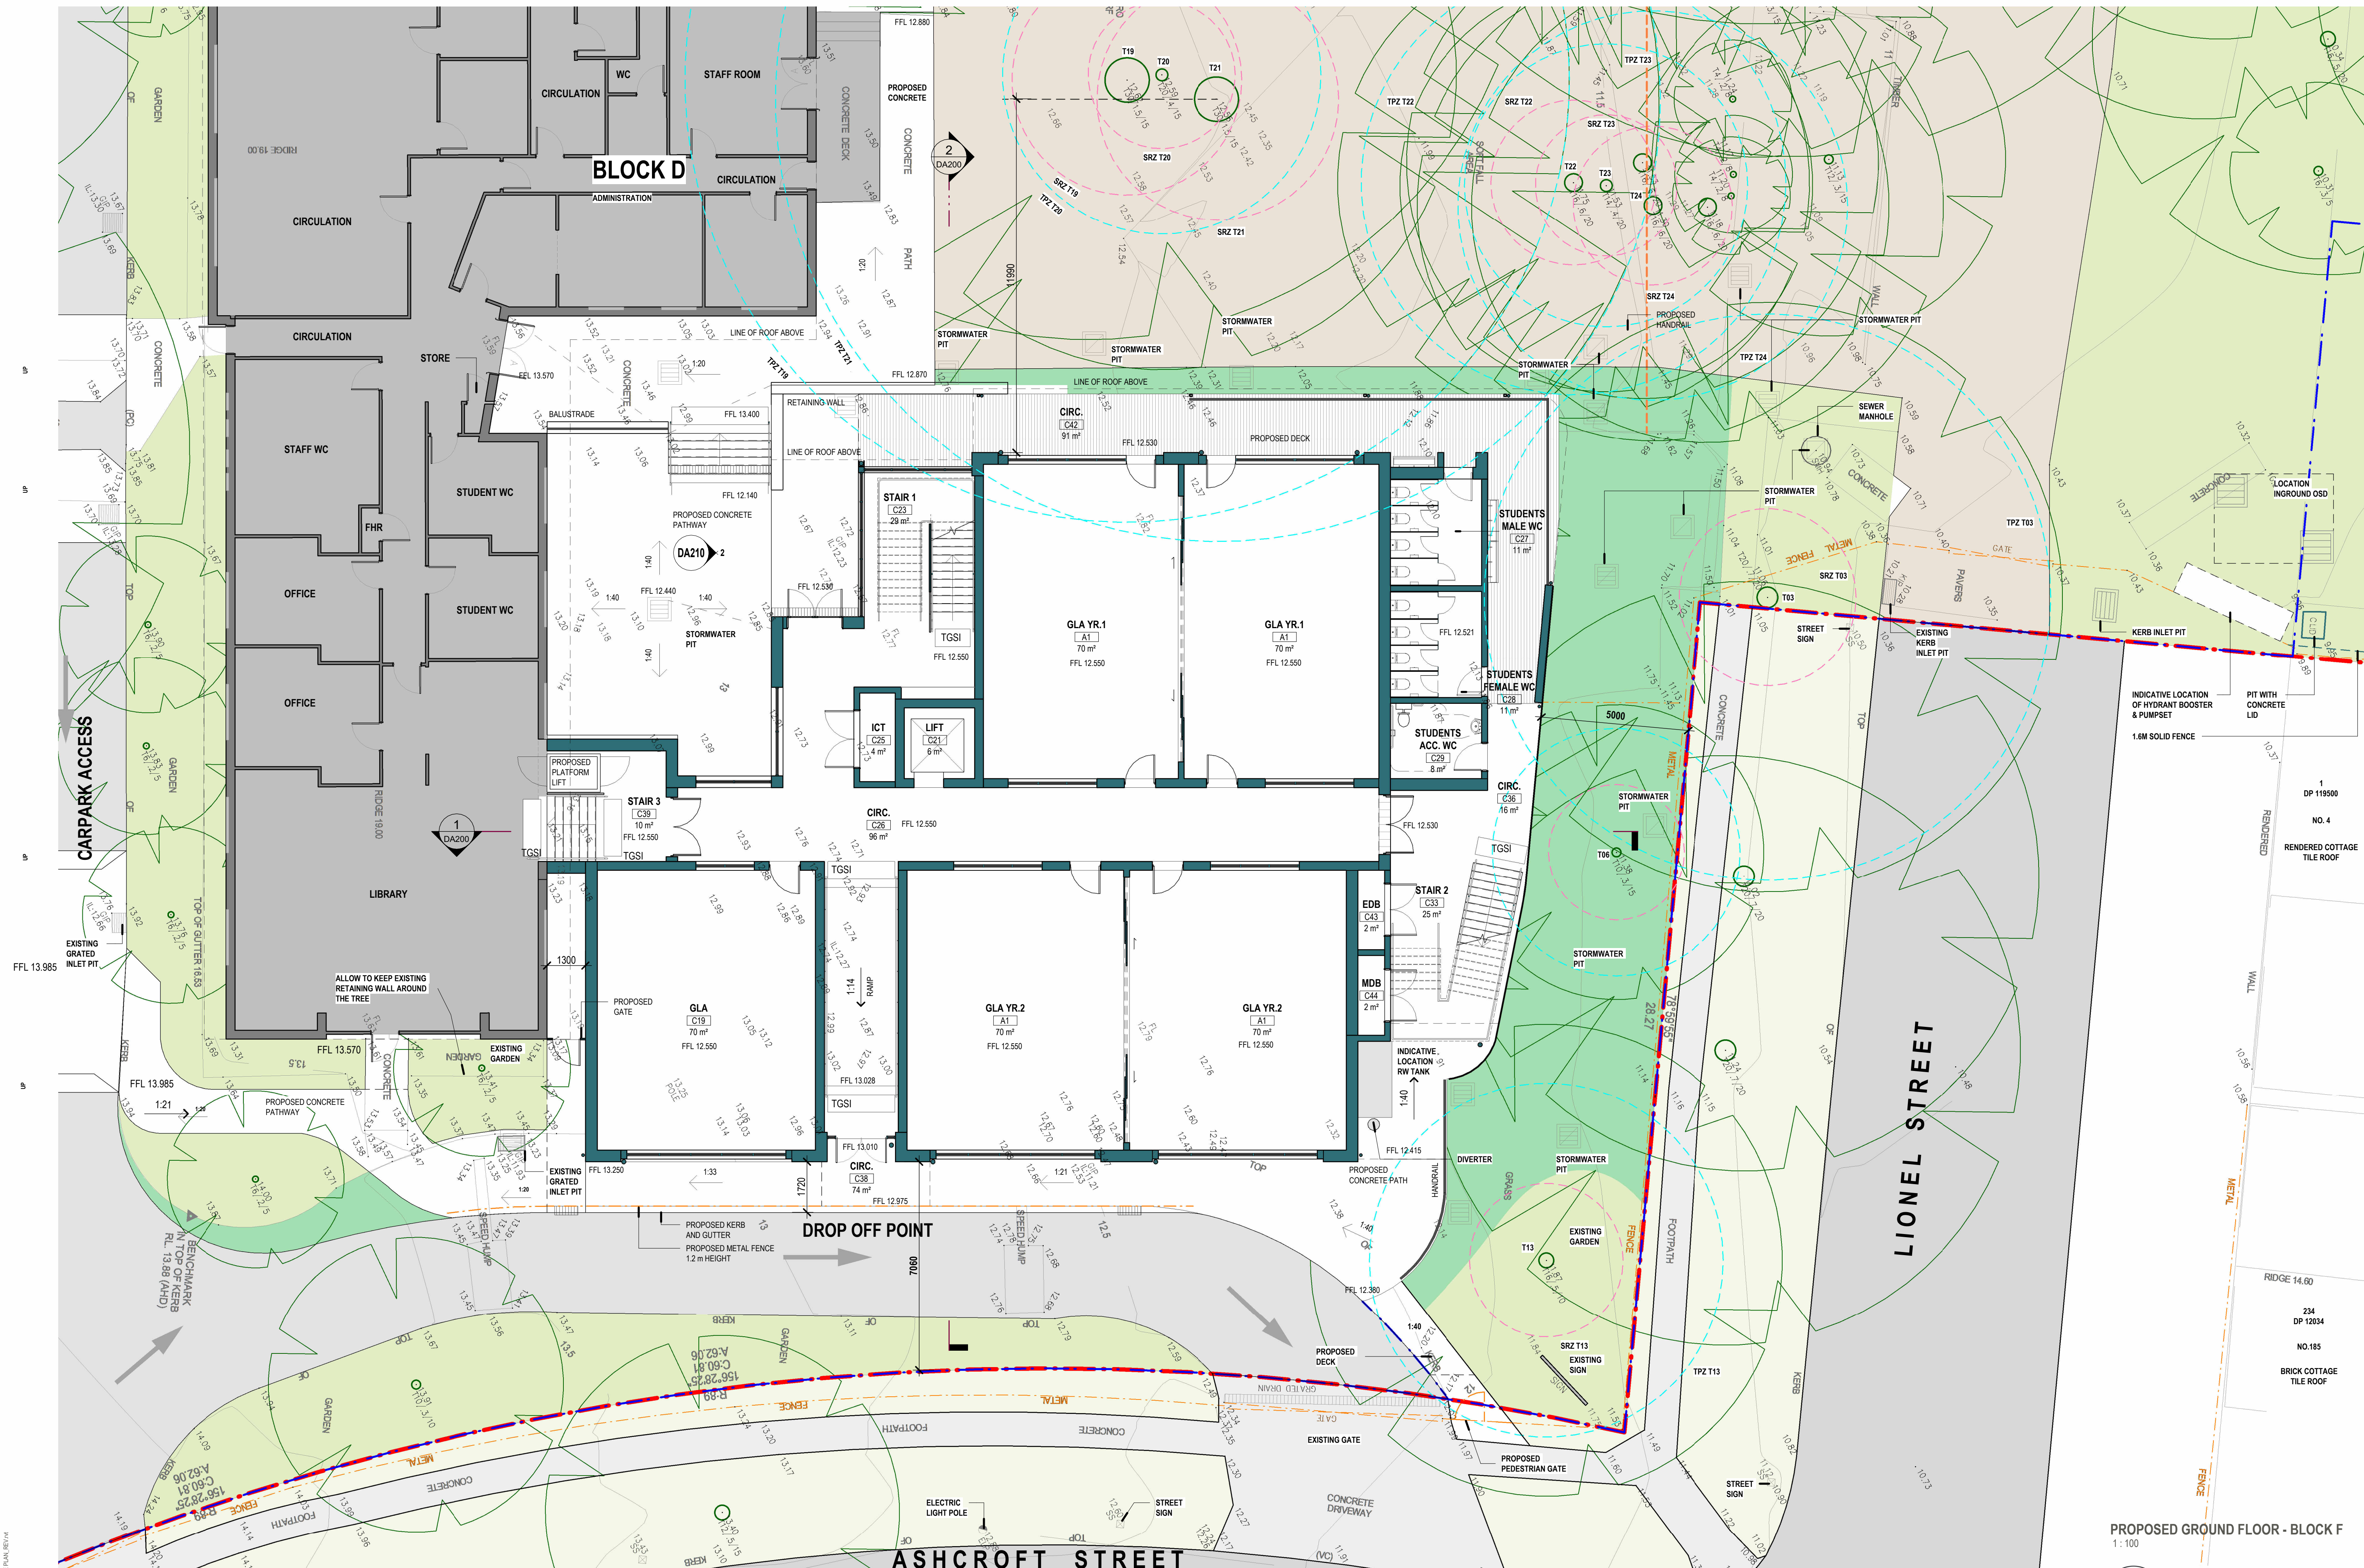

ISSUE	DATE	REVISION
1	30/08/2024	Revision 1
2	19/09/2024	Revision 2
3	15/10/2024	For Coordination - Draft
4	25/10/2024	For Coordination
5	29/10/2024	For Coordination
6	8/11/2024	For DA
7	14/11/2024	For DA
8	09/05/2025	Issue for information
9	23/05/2025	Issue for Coordination
10	29/05/2025	For Council RFI response

CHECKED	DRAWN
DWS	KA
DWS	KA
DWSLUP	KA
DWSLUP	KA
DWSLUP	KA
DWSLUP	KA
DWSLUP	KA
DWSLUP	KA
DWSLUP	KA
DWS	KALLUP

LEGEND
NEIGHBOURING BUILDINGS
BUILDINGS ON SITE - NO WORKS
EXISTING WALL
EXISTING FENCE

TO BE DEMOLISHED
EXISTING LANDSCAPING
PROPOSED LANDSCAPING
PROPOSED WALL
HERITAGE CURTILAGE BOUNDARY FOR THE HOMESTEAD

EXISTING MAJOR CONTOURS
EXISTING LEVEL
PROPOSED LEVEL ALL RL'S TO BE CONFIRMED ON SITE
NEIGHBOURING BOUNDARY

EXISTING TREE RETAINED
EXISTING TREE DEMOLISHED
SRZ (STRUCTURAL ROOT ZONE)
TPZ (TREE PROTECTION ZONE)
TXX DENOTES TREE NUMBER

DA PROJECT PHASE
PROPOSED BLOCK F AT HOPEPOINT CHRISTIAN SCHOOL
PROJECT TITLE
42a BEALE STREET, GEORGES HALL NSW 2198
SITE ADDRESS
HOPEPOINT CHRISTIAN SCHOOL
CLIENT

PROPOSED GROUND FLOOR - BLOCK F
1 : 100

LEAF ARCHITECTURE

STUDIO Level 1 / 12 - 16 Queen St. CHIPPENDALE NSW 2008
POSTAL PO Box 258, Newtown, NSW, 2042
PHONE 02 9002 3000
E-MAIL hello@leafarch.com.au
WEB www.leafarch.com.au


DA101
DRAWING NUMBER
10
ISSUE
1 : 100
SCALES AT A1
24003
PROJECT NUMBER

ISSUE	DATE	REVISION
1	23/05/2025	Issue for Coordination
2	29/05/2025	For Council RFI response

CHECKED	DRAWN	LEGEND
DWSLUP	KA	NEIGHBOURING BUILDINGS
DWS	KALLUP	BUILDINGS ON SITE - NO WORKS
		EXISTING WALL
		EXISTING FENCE

TO BE DEMOLISHED	EXISTING LANDSCAPING	PROPOSED LANDSCAPING	PROPOSED WALL	EXISTING SITE BOUNDARY

EXISTING MAJOR CONTOURS	EXISTING LEVEL	PROPOSED LEVEL	NEIGHBOURING BOUNDARY	HERITAGE CURTILAGE BOUNDARY FOR THE HOMESTEAD
EXISTING TREE RETAINED	EXISTING TREE DEMOLISHED	SRZ (STRUCTURAL ROOT ZONE)	TPZ (TREE PROTECTION ZONE)	TXX DENOTES TREE NUMBER

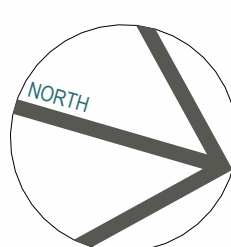

DA PROJECT PHASE

PROPOSED BLOCK F AT HOPEPOINT CHRISTIAN SCHOOL

PROJECT TITLE

42a BEALE STREET, GEORGES HALL NSW 2198

SITE ADDRESS

HOPEPOINT CHRISTIAN SCHOOL

CLIENT

PROPOSED PLAN - GROUND FLOOR - SHEET 2

DRAWING TITLE

© Copyright

The designs and the drawings that communicate them and the copyright thereof are the property of Leaf Architecture Pty Ltd. In order to use, retain or copy these drawings and/or designs you must seek written permission of Leaf Architecture Pty Ltd.
Nominated architect: Daniel Smith, NSW 7776 | VIC 19862 | ACT 2708 | QLD 5631
A.B.N. 35 613 290 618. Trading as Leaf Architecture.



STUDIO Level 1 / 12 - 16 Queen St, CHIPPENDALE NSW 2008
POSTAL PO Box 258, Newtown, NSW, 2042
PHONE 02 9002 3000
E-MAIL hello@leafarch.com.au
WEB www.leafarch.com.au

DA102
DRAWING NUMBER
2
ISSUE

1 : 100
SCALES AT A1

24003
PROJECT NUMBER

ISSUE	DATE	REVISION
1	30/08/2024	Revision 1
2	19/09/2024	Revision 2
3	15/10/2024	For Coordination - Draft
4	25/10/2024	For Coordination
5	8/11/2024	For Coordination
6	14/11/2024	For DA
7	09/05/2025	Issue for Information
8	23/05/2025	Issue for Coordination
9	29/05/2025	For Council RFI response


CHECKED	DRAWN
DWS	KA
DWS	KA
DWSLUP	KA
DWSLUP	KA
DWSLUP	KA
DWSLUP	KA
DWSLUP	KA
DWSLUP	KA
DWS	KALLUP

LEGEND
NEIGHBOURING BUILDINGS
BUILDINGS ON SITE - NO WORKS
EXISTING WALL
EXISTING FENCE

TO BE DEMOLISHED
EXISTING LANDSCAPING
PROPOSED LANDSCAPING
PROPOSED WALL
EXISTING SITE BOUNDARY

EXISTING MAJOR CONTOURS
EXISTING LEVEL
PROPOSED LEVEL
NEIGHBOURING BOUNDARY
HERITAGE CURTILAGE BOUNDARY FOR THE HOMESTEAD

EXISTING TREE RETAINED
EXISTING TREE DEMOLISHED
SRZ (STRUCTURAL ROOT ZONE)
TPZ (TREE PROTECTION ZONE)
DENOTES TREE NUMBER

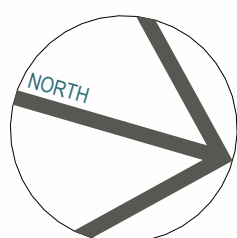

DA PROJECT PHASE

PROPOSED BLOCK F AT HOPEPOINT CHRISTIAN SCHOOL

42a BEALE STREET, GEORGES HALL NSW 2198
SITE ADDRESS
HOPEPOINT CHRISTIAN SCHOOL
CLIENT

PROPOSED PLAN - LEVEL 1

DRAWING TITLE
© Copyright
The designs and the drawings that communicate them and the copyright thereof are the property of Leaf Architecture Ptd. Ltd. In order to use, retain or copy these drawings and/or designs you must seek written permission of Leaf Architecture Pty Ltd.
Nominated architect: Daniel Smith, NSW 7776 | VIC 19862 | ACT 2708 | QLD 5631
A.B.N. 35 613 290 618. Trading as Leaf Architecture.



STUDIO Level 1 / 12 - 16 Queen St, CHIPPENDALE NSW 2008
POSTAL PO Box 258, Newtown, NSW, 2042
PHONE 02 9002 3000
E-MAIL hello@leafarch.com.au
WEB www.leafarch.com.au

DA103
DRAWING NUMBER
9
ISSUE
1 : 100
SCALES AT A1
24003
PROJECT NUMBER

Autodesk Docs | 24003 GEORGES HALL 003 SITE PLAN REV 04

ISSUE	DATE	REVISION
1	30/08/2024	Revision 1
2	19/09/2024	Revision 2
3	15/10/2024	For Coordination - Draft
4	25/10/2024	For Coordination
5	8/11/2024	For Coordination
6	14/11/2024	For DA
7	09/05/2025	Issue for Information
8	23/05/2025	Issue for Coordination
9	29/05/2025	For Council RFI response


CHECKED	DRAWN
DWS	KA
DWS	KA
DWSLUP	KA
DWSLUP	KA
DWSLUP	KA
DWSLUP	KA
DWSLUP	KA
DWSLUP	KA
DWS	KALLUP

LEGEND
NEIGHBOURING BUILDINGS
BUILDINGS ON SITE - NO WORKS
EXISTING WALL
EXISTING FENCE

TO BE DEMOLISHED
EXISTING LANDSCAPING
PROPOSED LANDSCAPING
PROPOSED WALL
EXISTING SITE BOUNDARY

EXISTING MAJOR CONTOURS
EXISTING LEVEL
PROPOSED LEVEL ALL RL'S TO BE CONFIRMED ON SITE
NEIGHBOURING BOUNDARY
HERITAGE CURTILAGE BOUNDARY FOR THE HOMESTEAD

EXISTING TREE RETAINED
EXISTING TREE DEMOLISHED
SRZ (STRUCTURAL ROOT ZONE)
TPZ (TREE PROTECTION ZONE)
DENOTES TREE NUMBER

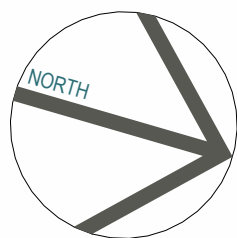

DA
PROJECT PHASE

PROPOSED BLOCK F AT HOPEPOINT CHRISTIAN SCHOOL
PROJECT TITLE

42a BEALE STREET, GEORGES HALL NSW 2198
SITE ADDRESS

HOPEPOINT CHRISTIAN SCHOOL
CLIENT

PROPOSED PLAN - ROOF

DRAWING TITLE
© Copyright
The designs and the drawings that communicate them and the copyright thereof are the property of Leaf Architecture Ptd. Ltd. In order to use, retain or copy these drawings and/or designs you must seek written permission of Leaf Architecture Pty Ltd.
Nominated architect: Daniel Smith, NSW 7776 | VIC 19862 | ACT 2708 | QLD 5631
A.B.N. 35 613 290 618. Trading as Leaf Architecture.




STUDIO Level 1 / 12 - 16 Queen St, CHIPPENDALE NSW 2008
POSTAL PO Box 258, Newtown, NSW, 2042
PHONE 02 9002 3000
E-MAIL hello@leafarch.com.au
WEB www.leafarch.com.au

DA104
DRAWING NUMBER


9
ISSUE

1 : 100
SCALES AT A1

24003
PROJECT NUMBER

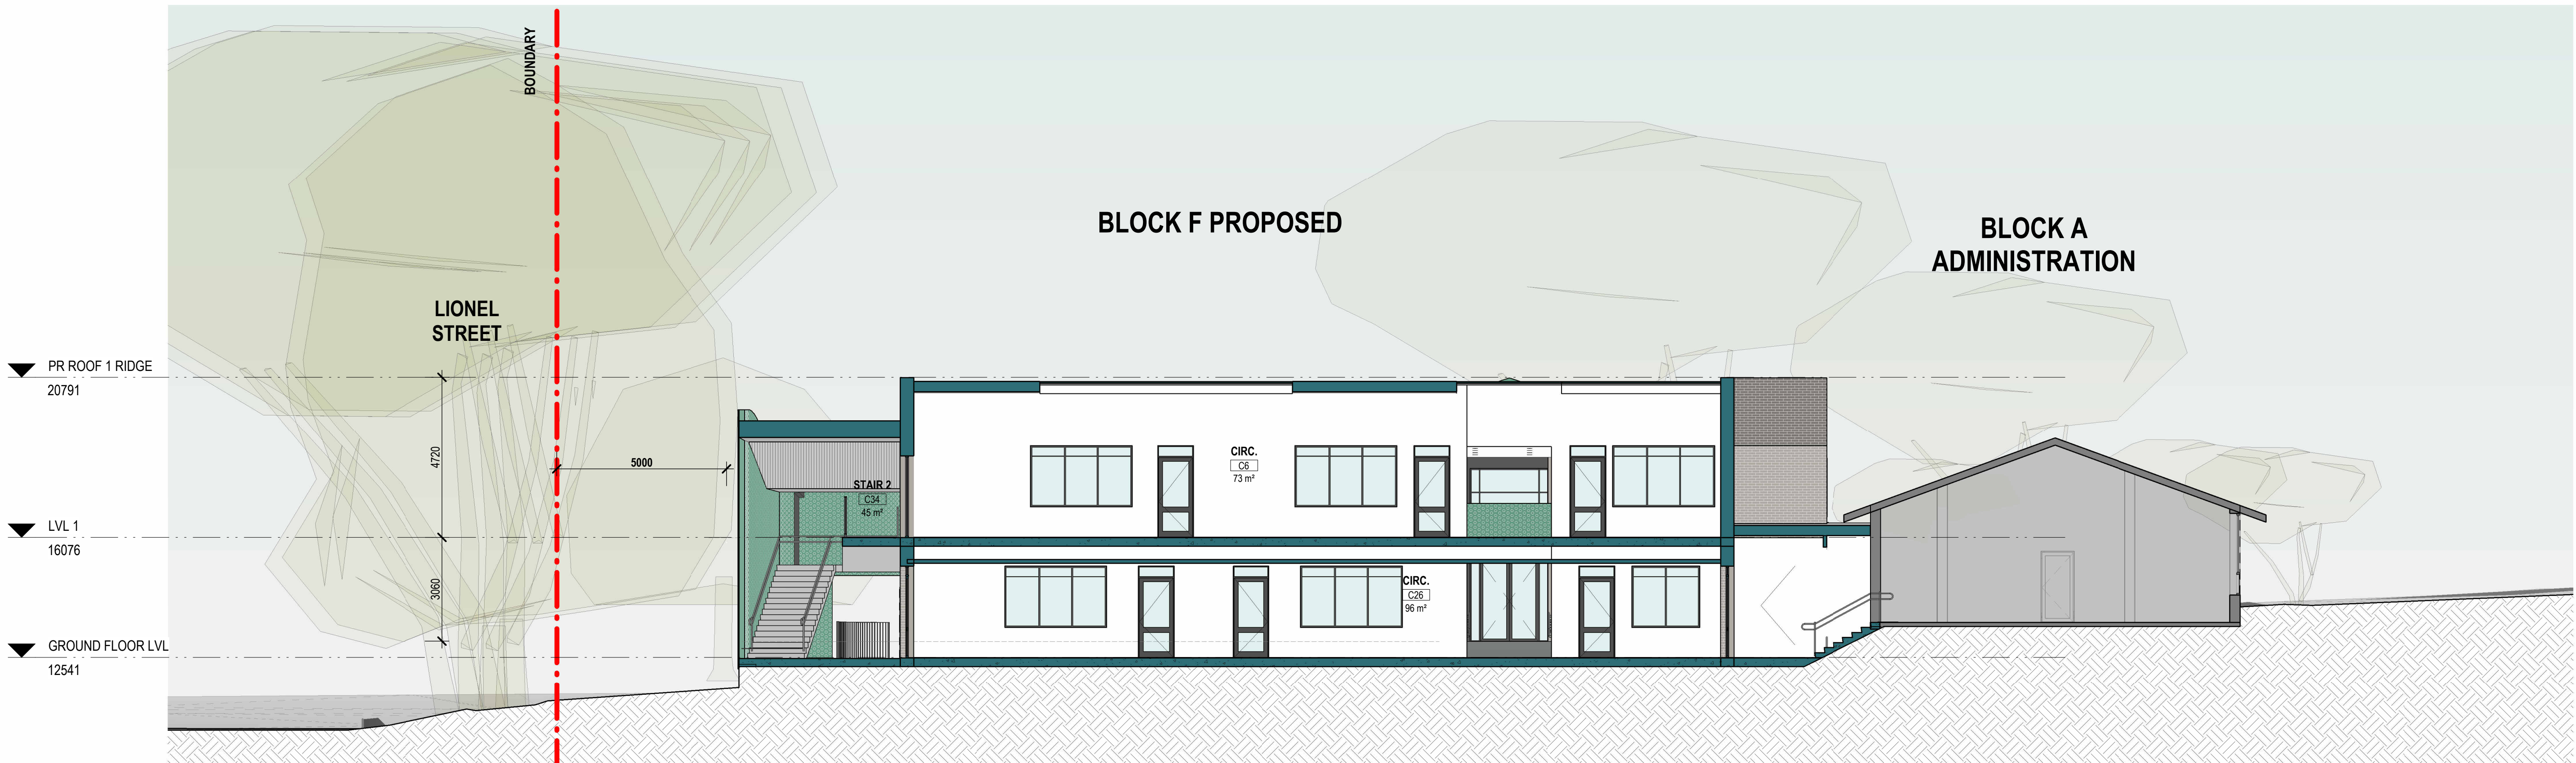

BLOCK F SECTION A
1 : 100

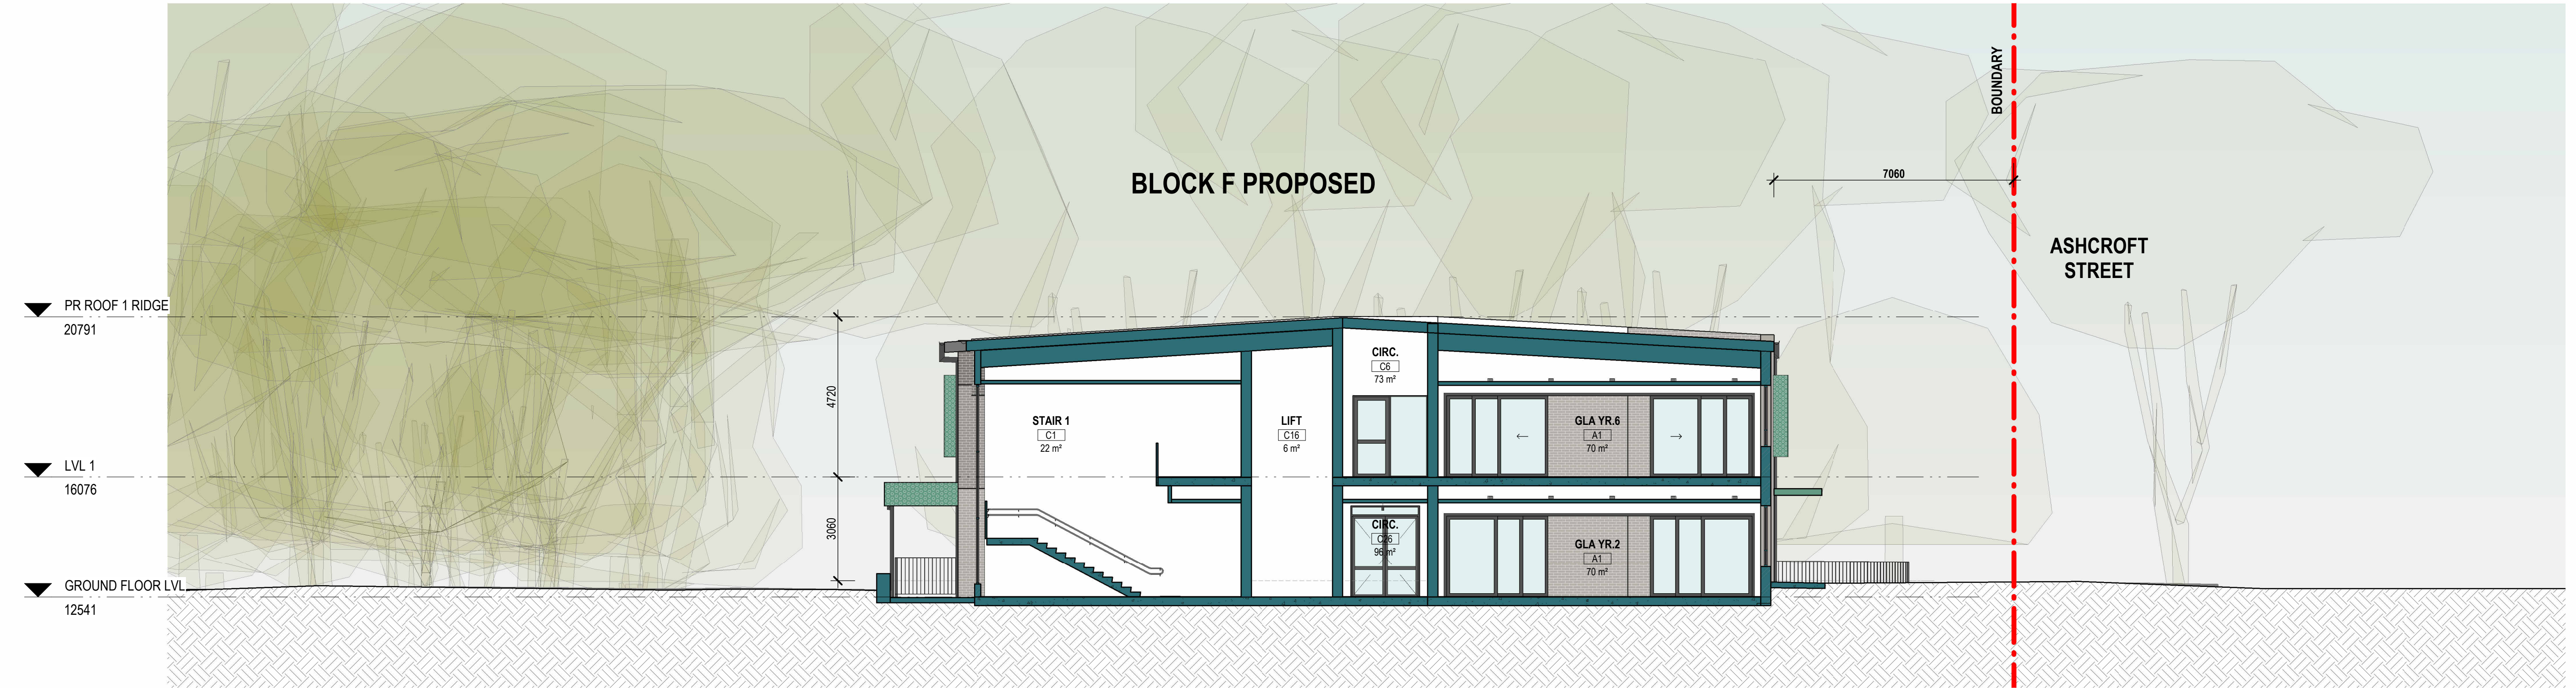

BLOCK F SECTION B
1 : 100

ISSUE	DATE	REVISION	CHECKED	DRAWN	LEGEND
1	30/08/2024	Revision 1	DWS	KA	
2	19/09/2024	Revision 2	DWS	KA	
3	15/10/2024	For Coordination - Draft	DWSLUP	KA	
4	25/10/2024	For Coordination	DWSLUP	KA	
5	8/11/2024	For Coordination	DWSLUP	KA	
6	14/11/2024	For DA	DWSLUP	KA	
7	09/05/2025	Issue for Information	DWSLUP	KA	
8	23/05/2025	Issue for Coordination	DWSLUP	KA	
9	29/05/2025	For Council RFI response	DWS	KALLUP	

DA
PROJECT PHASE

PROPOSED BLOCK F AT HOPEPOINT CHRISTIAN SCHOOL
PROJECT TITLE

42a BEALE STREET, GEORGES HALL NSW 2198
SITE ADDRESS

HOPEPOINT CHRISTIAN SCHOOL
CLIENT

PROPOSED SECTIONS

DRAWING TITLE
© Copyright
The designs and the drawings that communicate them and the copyright thereof are the property of Leaf Architecture Ptd. Ltd. In order to use, retain or copy these drawings and/or designs you must seek written permission of Leaf Architecture Pty Ltd.
Nominated architect: Daniel Smith, NSW 7776 | VIC 19862 | ACT 2708 | QLD 5631
A.B.N. 35 613 290 618. Trading as Leaf Architecture.




STUDIO Level 1 / 12 - 16 Queen St, CHIPPENDALE NSW 2008
POSTAL PO Box 258, Newtown, NSW, 2042
PHONE 02 9002 3000
E-MAIL hello@leafarch.com.au
WEB www.leafarch.com.au

DA200
DRAWING NUMBER
9
ISSUE
1 : 100
SCALES AT A1
24003
PROJECT NUMBER



PROPOSED EAST ELEVATION
1:100

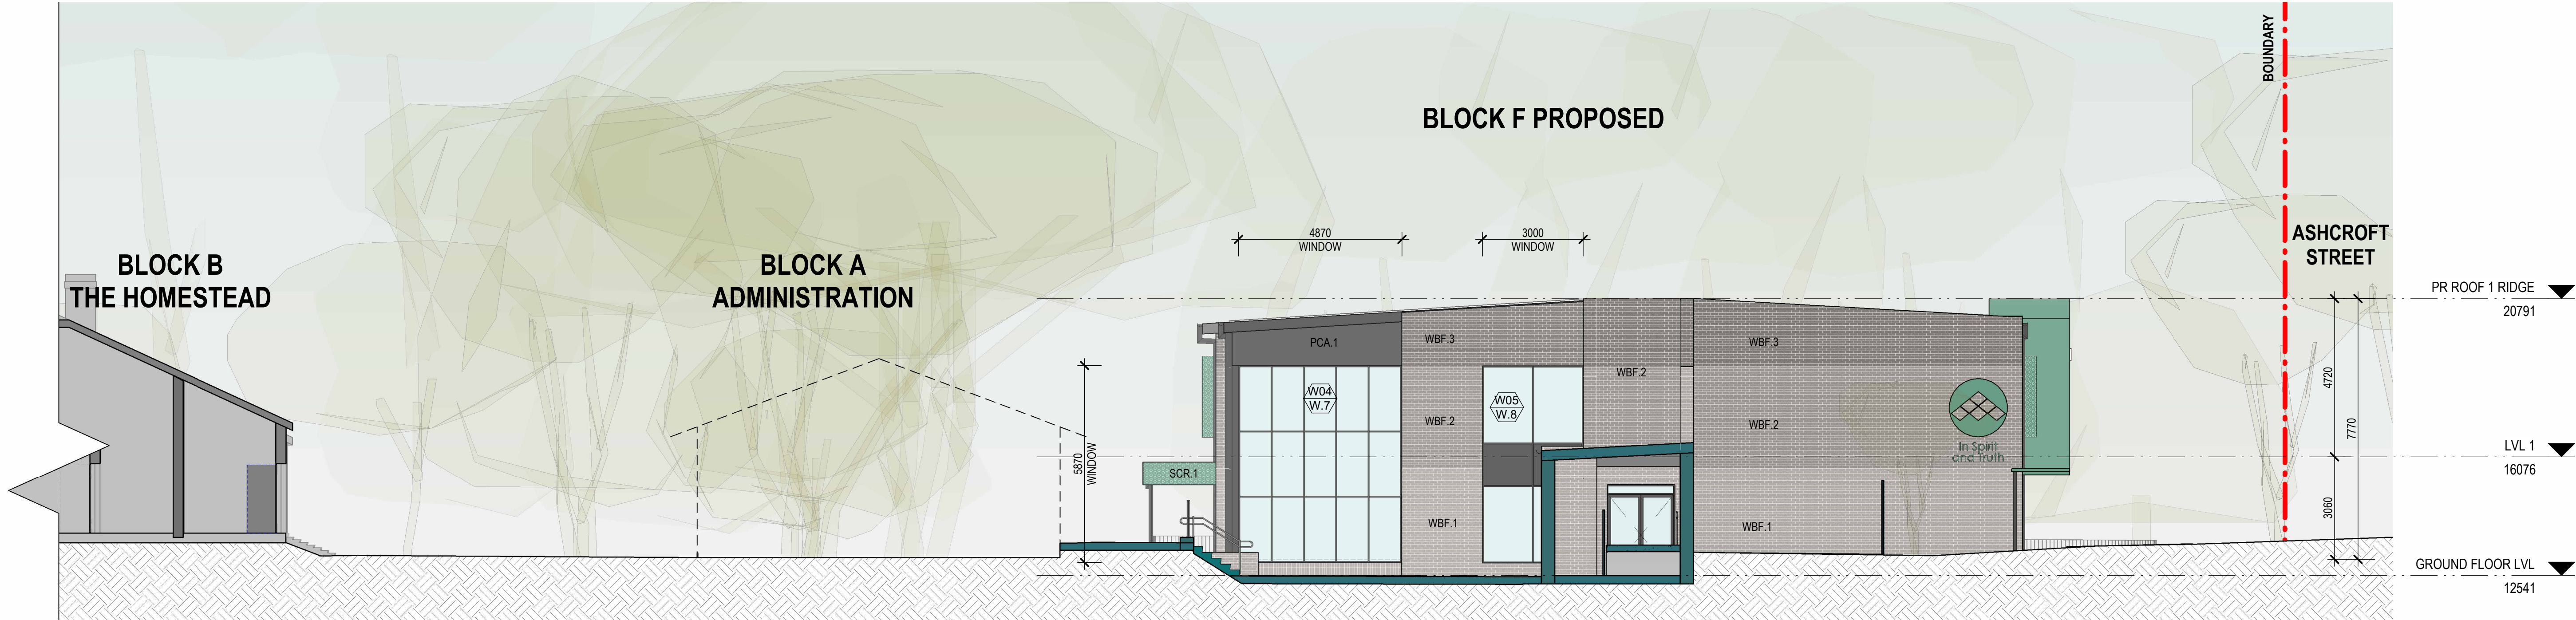

PROPOSED SOUTH ELEVATION
1:100



COLOURED METAL CLAD
ENTRANCE OVERHANG




BRICK WALL FACADE
TO SELECTED AREAS




COLOURED SUN SHADE & EXTERNAL STAIRS
METAL PERFORATED SCREEN (GREEN)



ALUMINIUM FRAMED DOORS
& WINDOWS

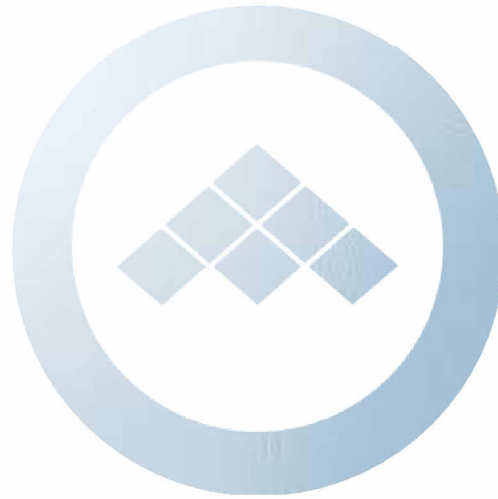


DOORS & WINDOWS DECAL
(SCHOOL LOGO)

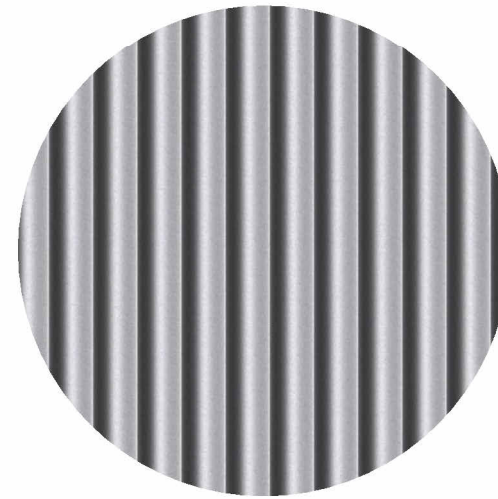

METAL ROOF CLADDING



DOWNPipes, GUTTER
& FASCIA

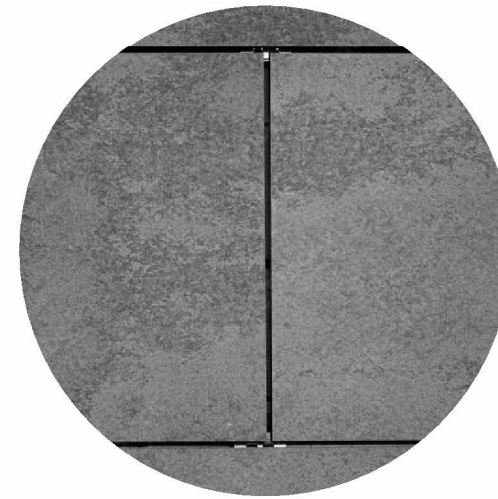

POWDER COATED ALUMINIUM
PANELS TO SELECTED AREAS

ISSUE	DATE	REVISION
1	30/08/2024	Revision 1
2	19/09/2024	Revision 2
3	15/10/2024	For Coordination - Draft
4	25/10/2024	For Coordination
5	8/11/2024	For Coordination
6	14/11/2024	For DA
7	09/05/2025	Issue for Information
8	23/05/2025	Issue for Coordination
9	29/05/2025	For Council RFI response

CHECKED	DRAWN
DWS	KA
DWS	KA
DWSLUP	KA
DWSLUP	KA
DWSLUP	KA
DWSLUP	KA
DWSLUP	KA
DWSLUP	KA
DWS	KALLUP

LEGEND	
BAL.1	S/S BALUSTRADE
PCA.1	POWDERCOAT FINISH
SCR.1	PERFORATED METAL SCREEN
WBF.1	FACE BRICKWORK
WBF.2	FACE BRICKWORK
WBF.3	FACE BRICKWORK
WBF.4	FACE BRICKWORK

NUMBER DENOTES COLOUR

DA
PROJECT PHASE

PROPOSED BLOCK F AT HOPEPOINT CHRISTIAN SCHOOL
PROJECT TITLE

42a BEALE STREET, GEORGES HALL NSW 2198
SITE ADDRESS

HOPEPOINT CHRISTIAN SCHOOL
CLIENT

PROPOSED ELEVATIONS & EXTERNAL COLOURS & FINISHES


DRAWING TITLE
© Copyright
The designs and the drawings that communicate them and the copyright thereof are the property of Leaf Architecture Pty Ltd. In order to use, retain or copy these drawings and/or designs you must seek written permission of Leaf Architecture Pty Ltd.
Nominated architect: Daniel Smith, NSW 7776 | VIC 19862 | ACT 2708 | QLD 5631
A.B.N. 35 613 290 618. Trading as Leaf Architecture.

LEAF
ARCHITECTURE


STUDIO Level 1 / 12 - 16 Queen St, CHIPPENDALE NSW 2008
POSTAL PO Box 258, Newtown, NSW, 2042
PHONE 02 9002 3000
E-MAIL hello@leafarch.com.au
WEB www.leafarch.com.au

DA210
DRAWING NUMBER
9
ISSUE

As indicated
SCALES AT A1
24003
PROJECT NUMBER

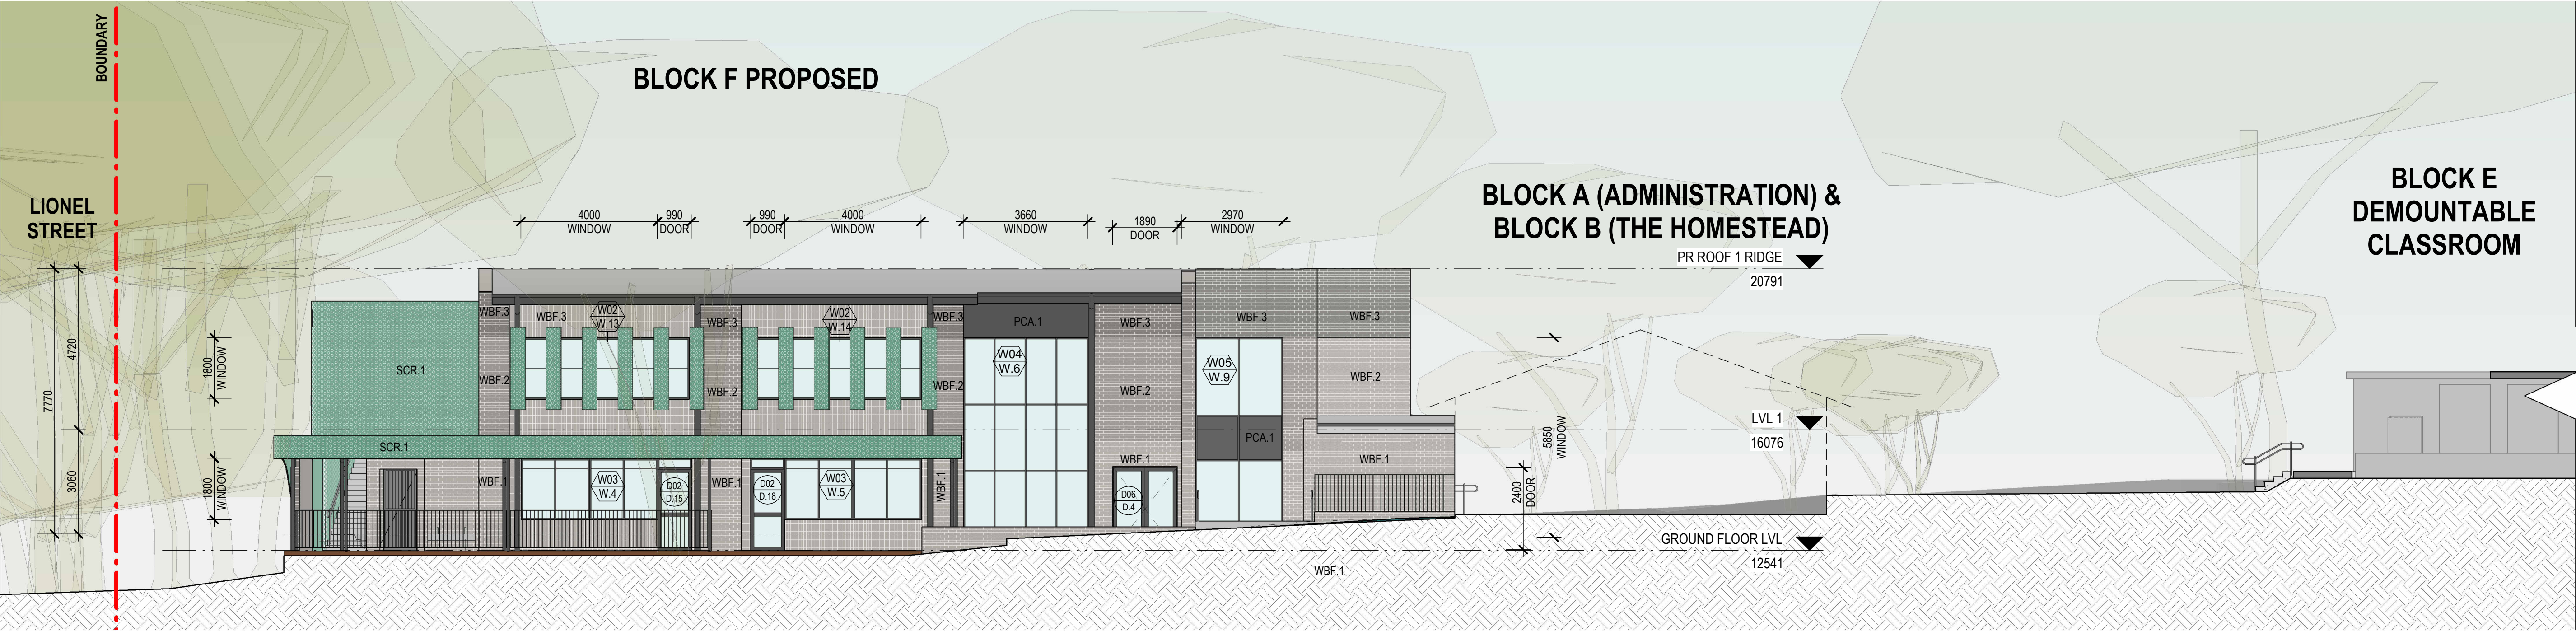

PROPOSED WEST ELEVATION
1 : 100

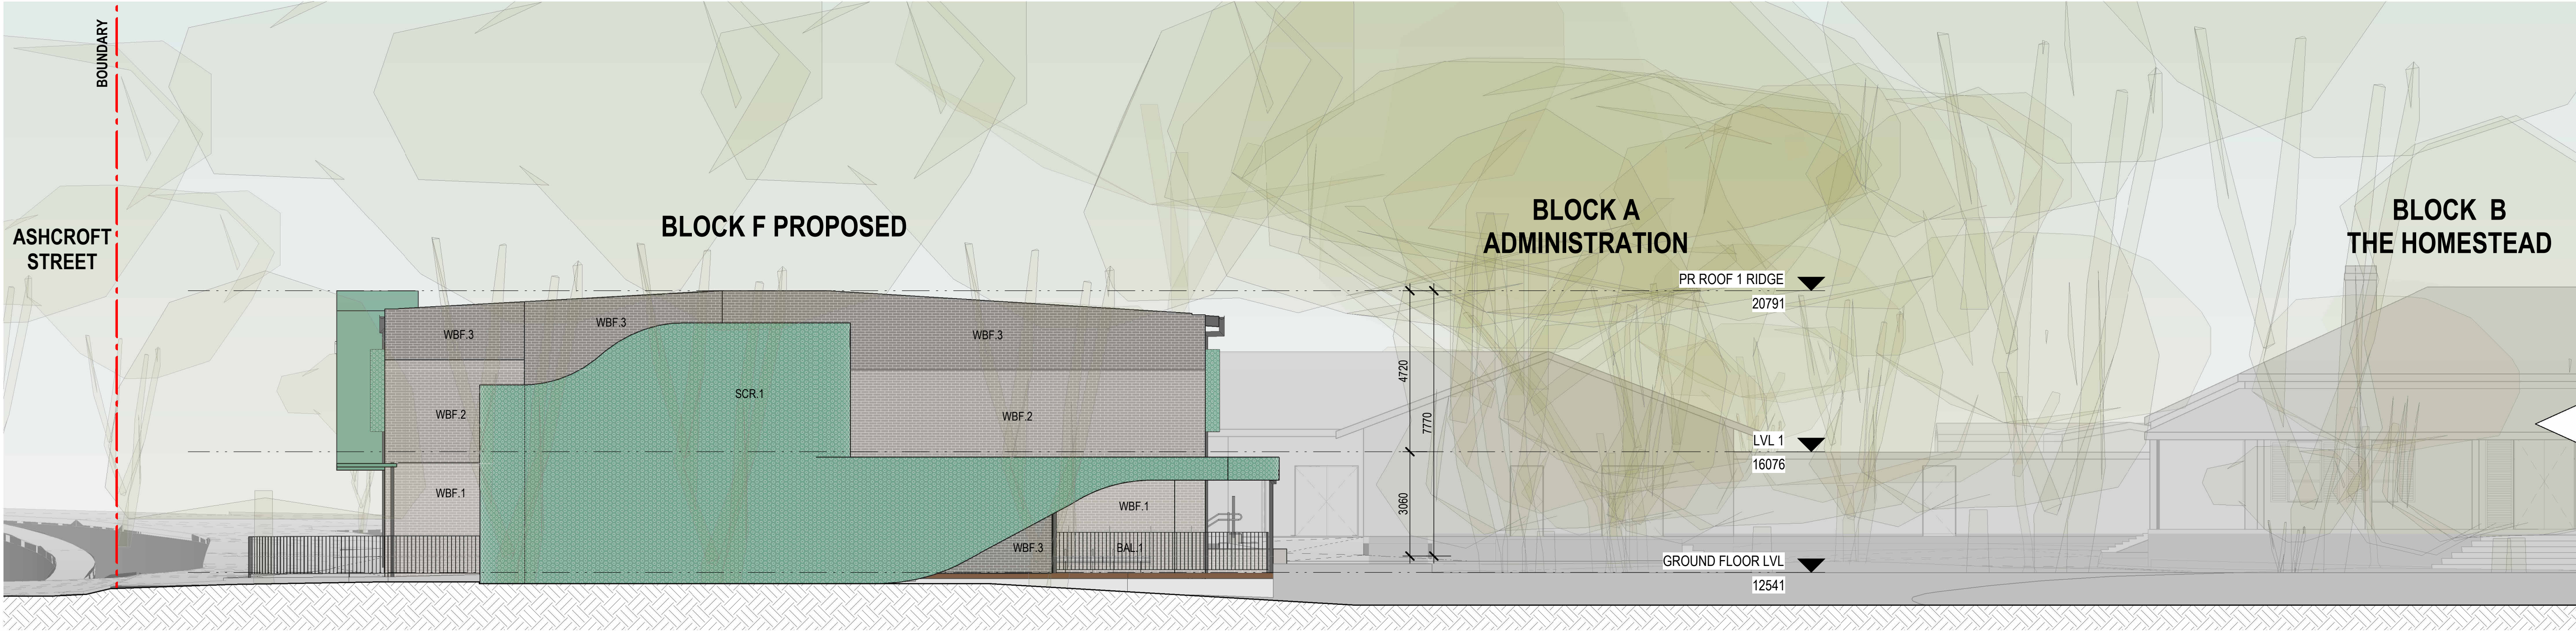

PROPOSED NORTH ELEVATION
1 : 100



COLOURED METAL CLAD
ENTRANCE OVERHANG




BRICK WALL FACADE
TO SELECTED AREAS




COLOURED SUN SHADE & EXTERNAL STAIRS
METAL PERFORATED SCREEN (GREEN)



ALUMINIUM FRAMED DOORS
& WINDOWS

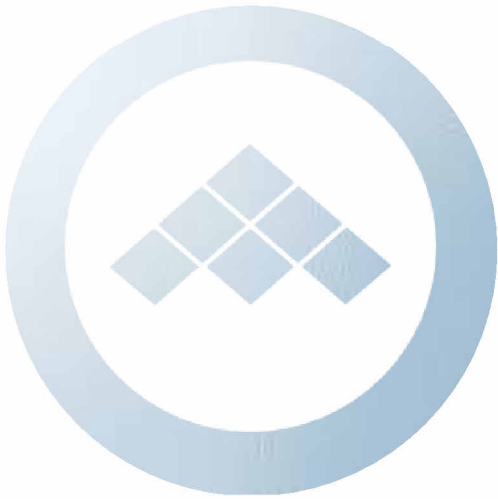


DOORS & WINDOWS DECAL
(SCHOOL LOGO)

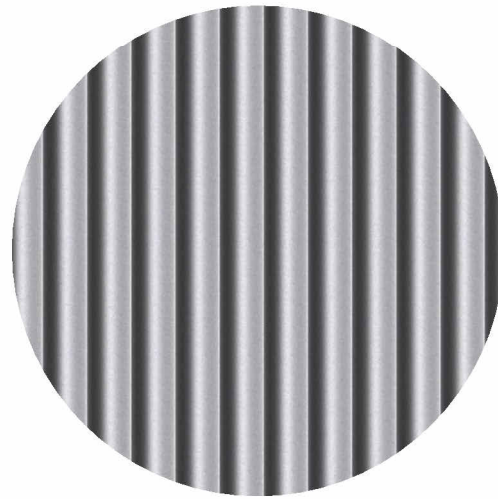

METAL ROOF CLADDING



DOWNPIPES, GUTTER
& FASCIA

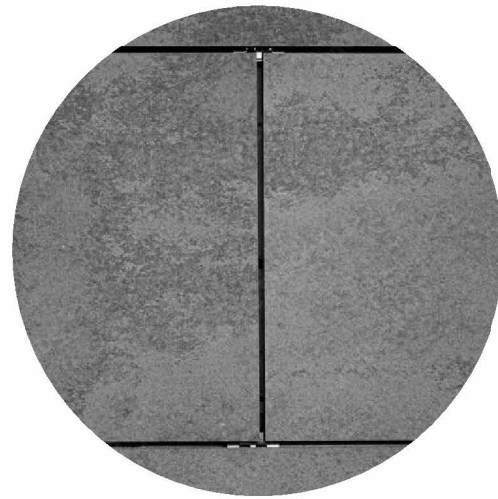

POWDER COATED ALUMINIUM
PANELS TO SELECTED AREAS

ISSUE	DATE	REVISION
1	30/08/2024	Revision 1
2	19/09/2024	Revision 2
3	15/10/2024	For Coordination - Draft
4	25/10/2024	For Coordination
5	8/11/2024	For Coordination
6	14/11/2024	For DA
7	09/05/2025	Issue for Information
8	23/05/2025	Issue for Coordination
9	29/05/2025	For Council RFI response

CHECKED	DRAWN
DWS	KA
DWS	KA
DWSLUP	KA
DWSLUP	KA
DWSLUP	KA
DWSLUP	KA
DWSLUP	KA
DWSLUP	KA
DWS	KALLUP

LEGEND	
BAL.1	S/S BALUSTRADE
PCA.1	POWDERCOAT FINISH
SCR.1	PERFORATED METAL SCREEN
WBF.1	FACE BRICKWORK
WBF.2	FACE BRICKWORK
WBF.3	FACE BRICKWORK
WBF.4	FACE BRICKWORK
WFC.1	FIBRE CEMENT CLADDING

NUMBER DENOTES COLOUR

DA
PROJECT PHASE

PROPOSED BLOCK F AT HOPEPOINT CHRISTIAN SCHOOL
PROJECT TITLE

42a BEALE STREET, GEORGES HALL NSW 2198
SITE ADDRESS

HOPEPOINT CHRISTIAN SCHOOL
CLIENT

PROPOSED ELEVATIONS & EXTERNAL COLOURS & FINISHES

DRAWING TITLE
© Copyright
The designs and the drawings that communicate them and the copyright thereof are the property of Leaf Architecture Pty Ltd. In order to use, retain or copy these drawings and/or designs you must seek written permission of Leaf Architecture Pty Ltd.
Nominated architect: Daniel Smith, NSW 7776 | VIC 19862 | ACT 2708 | QLD 5631
A.B.N. 35 613 290 618. Trading as Leaf Architecture.

LEAF
ARCHITECTURE

STUDIO Level 1 / 12 - 16 Queen St, CHIPPENDALE NSW 2008
POSTAL PO Box 258, Newtown, NSW, 2042
PHONE 02 9002 3000
E-MAIL hello@leafarch.com.au
WEB www.leafarch.com.au


DA211
DRAWING NUMBER
9
ISSUE

As indicated
Scales at A1
24003
PROJECT NUMBER



PROPOSED SHADOW - 8AM JUNE
1 : 500

NOTE:
EXISTING TREES HIDDEN FOR
SUN SHADOW DIAGRAM

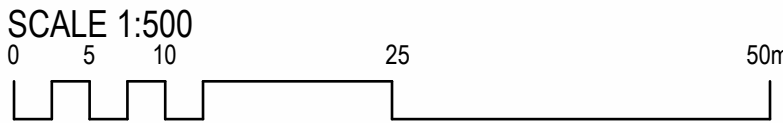


ISSUE	DATE	REVISION
1	15/10/2024	For Coordination - Draft
2	25/10/2024	For Coordination
3	8/11/2024	For Coordination
4	14/11/2024	For DA
5	09/05/2025	Issue for Information
6	23/05/2025	Issue for Coordination
7	29/05/2025	For Council RFI response

CHECKED	DRAWN
DWSLUP	KA
DWSLUP	KA
DWSLUP	KA
DWSLUP	KA
DWSLUP	KA
DWSLUP	KA
DWS	KALLUP

LEGEND
--- EXISTING SITE BOUNDARY
--- HERITAGE CURTILAGE BOUNDARY FOR THE HOMESTEAD

EXTENT OF SHADOWS
SHADOW LINE - PROPOSED NEW SHADOW
SHADOW LINE - EXISTING SHADOW

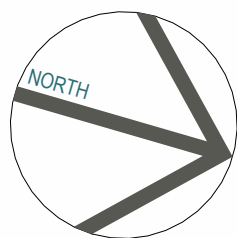

DA
PROJECT PHASE
PROPOSED BLOCK F AT HOPEPOINT CHRISTIAN SCHOOL
PROJECT TITLE
42a BEALE STREET, GEORGES HALL NSW 2198
SITE ADDRESS
HOPEPOINT CHRISTIAN SCHOOL
CLIENT

SHADOW DIAGRAMS - MID-WINTER SOLSTICE
8AM
DRAWING TITLE
© Copyright
The designs and the drawings that communicate them and the copyright thereof are the property of Leaf Architecture Pty Ltd. In order to use, retain or copy these drawings and/or designs you must seek written permission of Leaf Architecture Pty Ltd.
Nominated architect: Daniel Smith, NSW 7776 | VIC 19862 | ACT 2708 | QLD 5631
A.B.N. 35 613 290 618. Trading as Leaf Architecture.




STUDIO Level 1 / 12 - 16 Queen St, CHIPPENDALE NSW 2008
POSTAL PO Box 258, Newtown, NSW, 2042
PHONE 02 9002 3000
E-MAIL hello@leafarch.com.au
WEB www.leafarch.com.au

DA700
DRAWING NUMBER
7
ISSUE
1 : 500
SCALES AT A1
24003
PROJECT NUMBER



PROPOSED SHADOW - 12PM JUNE
1 : 500

NOTE:
EXISTING TREES HIDDEN FOR
SUN SHADOW DIAGRAM

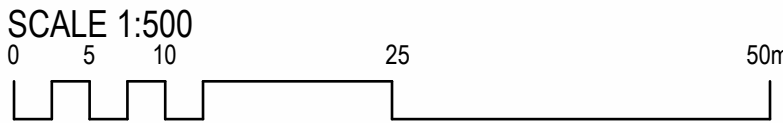


ISSUE	DATE	REVISION
1	15/10/2024	For Coordination - Draft
2	25/10/2024	For Coordination
3	8/11/2024	For Coordination
4	14/11/2024	For DA
5	09/05/2025	Issue for Information
6	23/05/2025	Issue for Coordination
7	29/05/2025	For Council RFI response

CHECKED	DRAWN
DWSLUP	KA
DWSLUP	KA
DWSLUP	KA
DWSLUP	KA
DWSLUP	KA
DWSLUP	KA
DWS	KALLUP

LEGEND
--- EXISTING SITE BOUNDARY
--- HERITAGE CURTLAGE BOUNDARY FOR THE HOMESTEAD

EXTENT OF SHADOWS
SHADOW LINE - PROPOSED NEW SHADOW
SHADOW LINE - EXISTING SHADOW

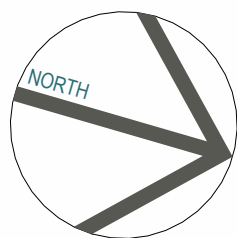

DA
PROJECT PHASE
PROPOSED BLOCK F AT HOPEPOINT CHRISTIAN SCHOOL
PROJECT TITLE
42a BEALE STREET, GEORGES HALL NSW 2198
SITE ADDRESS
HOPEPOINT CHRISTIAN SCHOOL
CLIENT

SHADOW DIAGRAMS - MID-WINTER SOLSTICE
12PM
DRAWING TITLE
The designs and the drawings that communicate them and the copyright thereof are the property of Leaf Architecture Ptd. Ltd. In order to use, retain or copy these drawings and/or designs you must seek written permission of Leaf Architecture Pty Ltd.
Nominated architect: Daniel Smith, NSW 7776 | VIC 19862 | ACT 2708 | QLD 5631
A.B.N. 35 613 290 618. Trading as Leaf Architecture.




STUDIO Level 1 / 12 - 16 Queen St, CHIPPENDALE NSW 2008
POSTAL PO Box 258, Newtown, NSW, 2042
PHONE 02 9002 3000
E-MAIL hello@leafarch.com.au
WEB www.leafarch.com.au

DA701
DRAWING NUMBER
7
ISSUE
1 : 500
SCALE AT A1
24003
PROJECT NUMBER



PROPOSED SHADOW - 4PM JUNE
1 : 500

NOTE:
EXISTING TREES HIDDEN FOR
SUN SHADOW DIAGRAM

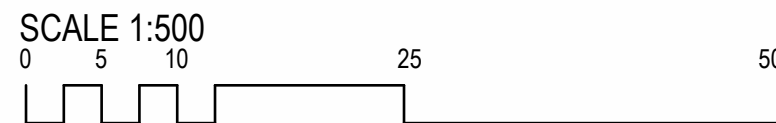


ISSUE	DATE	REVISION
1	15/10/2024	For Coordination - Draft
2	25/10/2024	For Coordination
3	8/11/2024	For Coordination
4	14/11/2024	For DA
5	09/05/2025	Issue for Information
6	23/05/2025	Issue for Coordination
7	29/05/2025	For Council RFI response

CHECKED	DRAWN
DWSLUP	KA
DWSLUP	KA
DWSLUP	KA
DWSLUP	KA
DWSLUP	KA
DWSLUP	KA
DWS	KALLUP

LEGEND
--- EXISTING SITE BOUNDARY
--- HERITAGE CURTILAGE BOUNDARY FOR THE HOMESTEAD

EXTENT OF SHADOWS
SHADOW LINE - PROPOSED NEW SHADOW
SHADOW LINE - EXISTING SHADOW

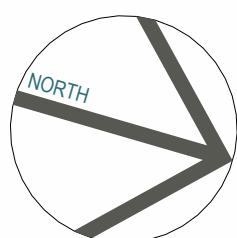

DA
PROJECT PHASE

PROPOSED BLOCK F AT HOPEPOINT CHRISTIAN SCHOOL
PROJECT TITLE

42a BEALE STREET, GEORGES HALL NSW 2198
SITE ADDRESS

HOPEPOINT CHRISTIAN SCHOOL
CLIENT

SHADOW DIAGRAMS - MID-WINTER SOLSTICE 4PM

DRAWING TITLE
© Copyright
The designs and the drawings that communicate them and the copyright thereof are the property of Leaf Architecture Pty Ltd. In order to use, retain or copy these drawings and/or designs you must seek written permission of Leaf Architecture Pty Ltd.
Nominated architect: Daniel Smith, NSW 7776 | VIC 19862 | ACT 2708 | QLD 5631
A.B.N. 35 613 290 618. Trading as Leaf Architecture.




STUDIO Level 1 / 12 - 16 Queen St, CHIPPENDALE NSW 2008
POSTAL PO Box 258, Newtown, NSW, 2042
PHONE 02 9002 3000
E-MAIL hello@leafarch.com.au
WEB www.leafarch.com.au

DA702
DRAWING NUMBER
7
ISSUE
1 : 500
SCALES AT A1
24003
PROJECT NUMBER



PROPOSED SHADOW - 8AM MARCH
1 : 500

NOTE:
EXISTING TREES HIDDEN FOR
SUN SHADOW DIAGRAM

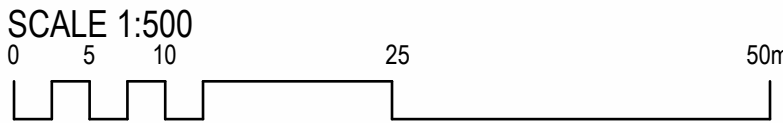


ISSUE	DATE	REVISION
1	15/10/2024	For Coordination - Draft
2	25/10/2024	For Coordination
3	8/11/2024	For Coordination
4	14/11/2024	For DA
5	09/05/2025	Issue for Information
6	23/05/2025	Issue for Coordination
7	29/05/2025	For Council RFI response

CHECKED	DRAWN
DWSLUP	KA
DWSLUP	KA
DWSLUP	KA
DWSLUP	KA
DWSLUP	KA
DWSLUP	KA
DWS	KALLUP

LEGEND
--- EXISTING SITE BOUNDARY
--- HERITAGE CURTILAGE BOUNDARY FOR THE HOMESTEAD

■ EXTENT OF SHADOWS
— SHADOW LINE - PROPOSED NEW SHADOW
- - - SHADOW LINE - EXISTING SHADOW

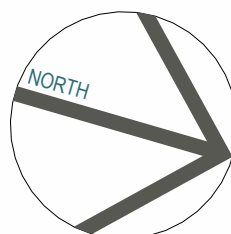

DA
PROJECT PHASE

PROPOSED BLOCK F AT HOPEPOINT CHRISTIAN SCHOOL
PROJECT TITLE

42a BEALE STREET, GEORGES HALL NSW 2198
SITE ADDRESS

HOPEPOINT CHRISTIAN SCHOOL
CLIENT

SHADOW DIAGRAMS - MARCH EQUINOX 8AM

DRAWING TITLE
© Copyright
The designs and the drawings that communicate them and the copyright thereof are the property of Leaf Architecture Pty Ltd. In order to use, retain or copy these drawings and/or designs you must seek written permission of Leaf Architecture Pty Ltd.
Nominated architect: Daniel Smith, NSW 7776 | VIC 19862 | ACT 2708 | QLD 5631
A.B.N. 35 613 290 618. Trading as Leaf Architecture.



STUDIO Level 1 / 12 - 16 Queen St, CHIPPENDALE NSW 2008
POSTAL PO Box 258, Newtown, NSW, 2042
PHONE 02 9002 3000
E-MAIL hello@leafarch.com.au
WEB www.leafarch.com.au


DA703
DRAWING NUMBER
7
ISSUE

1 : 500
SCALES AT A1
24003
PROJECT NUMBER



PROPOSED SHADOW -12PM MARCH
1 : 500

NOTE:
EXISTING TREES HIDDEN FOR
SUN SHADOW DIAGRAM

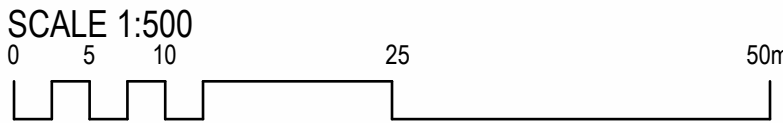


ISSUE	DATE	REVISION
1	15/10/2024	For Coordination - Draft
2	25/10/2024	For Coordination
3	8/11/2024	For Coordination
4	14/11/2024	For DA
5	09/05/2025	Issue for Information
6	23/05/2025	Issue for Coordination
7	29/05/2025	For Council RFI response

CHECKED	DRAWN
DWSLUP	KA
DWSLUP	KA
DWSLUP	KA
DWSLUP	KA
DWSLUP	KA
DWSLUP	KA
DWS	KALLUP

LEGEND
- - - EXISTING SITE BOUNDARY
- - - HERITAGE CURTILAGE BOUNDARY FOR THE HOMESTEAD

■ EXTENT OF SHADOWS
— SHADOW LINE - PROPOSED NEW SHADOW
- - - SHADOW LINE - EXISTING SHADOW

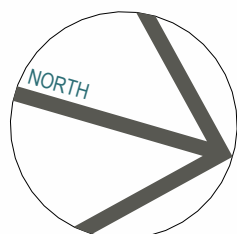

DA
PROJECT PHASE

PROPOSED BLOCK F AT HOPEPOINT CHRISTIAN SCHOOL
PROJECT TITLE

42a BEALE STREET, GEORGES HALL NSW 2198
SITE ADDRESS

HOPEPOINT CHRISTIAN SCHOOL
CLIENT

SHADOW DIAGRAMS - MARCH EQUINOX 12PM

DRAWING TITLE
© Copyright
The designs and the drawings that communicate them and the copyright thereof are the property of Leaf Architecture Ptd. Ltd. In order to use, retain or copy these drawings and/or designs you must seek written permission of Leaf Architecture Pty Ltd.
Nominated architect: Daniel Smith, NSW 7776 | VIC 19862 | ACT 2708 | QLD 5631
A.B.N. 35 613 290 618. Trading as Leaf Architecture.

LEAF
ARCHITECTURE

STUDIO Level 1 / 12 - 16 Queen St, CHIPPENDALE NSW 2008
POSTAL PO Box 258, Newtown, NSW, 2042
PHONE 02 9002 3000
E-MAIL hello@leafarch.com.au
WEB www.leafarch.com.au

DA704
DRAWING NUMBER
7
ISSUE


1 : 500
SCALES AT A1

24003
PROJECT NUMBER



PROPOSED SHADOW - 4PM MARCH
1 : 500

NOTE:
EXISTING TREES HIDDEN FOR
SUN SHADOW DIAGRAM

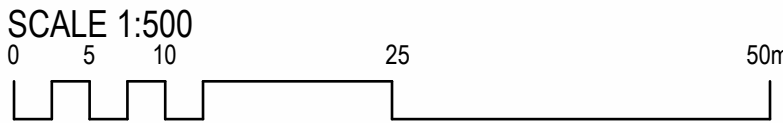


ISSUE	DATE	REVISION
1	15/10/2024	For Coordination - Draft
2	25/10/2024	For Coordination
3	8/11/2024	For Coordination
4	14/11/2024	For DA
5	09/05/2025	Issue for Information
6	23/05/2025	Issue for Coordination
7	29/05/2025	For Council RFI response

CHECKED	DRAWN
DWSLUP	KA
DWSLUP	KA
DWSLUP	KA
DWSLUP	KA
DWSLUP	KA
DWSLUP	KA
DWS	KALLUP

LEGEND
--- EXISTING SITE BOUNDARY
--- HERITAGE CURTILAGE BOUNDARY FOR THE HOMESTEAD

■ EXTENT OF SHADOWS
— SHADOW LINE - PROPOSED NEW SHADOW
- - - SHADOW LINE - EXISTING SHADOW

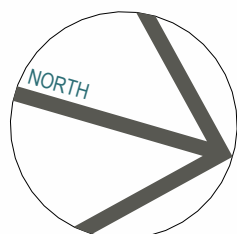

DA
PROJECT PHASE

PROPOSED BLOCK F AT HOPEPOINT CHRISTIAN SCHOOL
PROJECT TITLE

42a BEALE STREET, GEORGES HALL NSW 2198
SITE ADDRESS

HOPEPOINT CHRISTIAN SCHOOL
CLIENT

SHADOW DIAGRAMS - MARCH EQUINOX 4PM

DRAWING TITLE
© Copyright
The designs and the drawings that communicate them and the copyright thereof are the property of Leaf Architecture Pty Ltd. In order to use, retain or copy these drawings and/or designs you must seek written permission of Leaf Architecture Pty Ltd.
Nominated architect: Daniel Smith, NSW 7776 | VIC 19862 | ACT 2708 | QLD 5631
A.B.N. 35 613 290 618. Trading as Leaf Architecture.



STUDIO Level 1 / 12 - 16 Queen St, CHIPPENDALE NSW 2008
POSTAL PO Box 258, Newtown, NSW, 2042
PHONE 02 9002 3000
E-MAIL hello@leafarch.com.au
WEB www.leafarch.com.au

DA705
DRAWING NUMBER
7
ISSUE


1 : 500
SCALES AT A1

24003
PROJECT NUMBER



PROPOSED SHADOW - 8AM SEPTEMBER
1 : 500

NOTE:
EXISTING TREES HIDDEN FOR
SUN SHADOW DIAGRAM

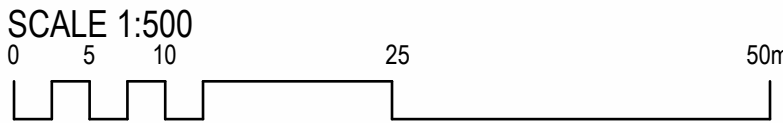


ISSUE	DATE	REVISION
1	15/10/2024	For Coordination - Draft
2	25/10/2024	For Coordination
3	8/11/2024	For Coordination
4	14/11/2024	For DA
5	09/05/2025	Issue for Information
6	23/05/2025	Issue for Coordination
7	29/05/2025	For Council RFI response

CHECKED	DRAWN
DWSLUP	KA
DWSLUP	KA
DWSLUP	KA
DWSLUP	KA
DWSLUP	KA
DWSLUP	KA
DWS	KALLUP

LEGEND
--- EXISTING SITE BOUNDARY
--- HERITAGE CURTILAGE BOUNDARY FOR THE HOMESTEAD

 EXTENT OF SHADOWS
--- SHADOW LINE - PROPOSED NEW SHADOW
--- SHADOW LINE - EXISTING SHADOW

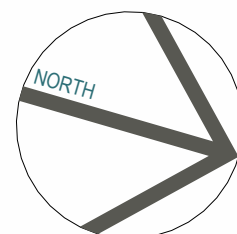

DA
PROJECT PHASE

PROPOSED BLOCK F AT HOPEPOINT CHRISTIAN SCHOOL
PROJECT TITLE

42a BEALE STREET, GEORGES HALL NSW 2198
SITE ADDRESS

HOPEPOINT CHRISTIAN SCHOOL
CLIENT

SHADOW DIAGRAMS - SEPTEMBER EQUINOX 8AM

DRAWING TITLE
© Copyright
The designs and the drawings that communicate them and the copyright thereof are the property of Leaf Architecture Ptd. Ltd. In order to use, retain or copy these drawings and/or designs you must seek written permission of Leaf Architecture Pty Ltd.
Nominated architect: Daniel Smith, NSW 7776 | VIC 19862 | ACT 2708 | QLD 5631
A.B.N. 35 613 290 618. Trading as Leaf Architecture.



STUDIO Level 1 / 12 - 16 Queen St, CHIPPENDALE NSW 2008
POSTAL PO Box 258, Newtown, NSW, 2042
PHONE 02 9002 3000
E-MAIL hello@leafarch.com.au
WEB www.leafarch.com.au


DA706
DRAWING NUMBER
7
ISSUE

1 : 500
SCALES AT A1
24003
PROJECT NUMBER



PROPOSED SHADOW - 12PM SEPTEMBER
1 : 500

NOTE:
EXISTING TREES HIDDEN FOR
SUN SHADOW DIAGRAM

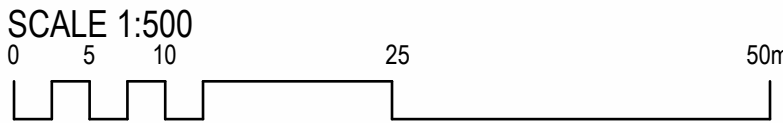


ISSUE	DATE	REVISION
1	15/10/2024	For Coordination - Draft
2	25/10/2024	For Coordination
3	8/11/2024	For Coordination
4	14/11/2024	For DA
5	09/05/2025	Issue for Information
6	23/05/2025	Issue for Coordination
7	29/05/2025	For Council RFI response

CHECKED	DRAWN
DWSLUP	KA
DWSLUP	KA
DWSLUP	KA
DWSLUP	KA
DWSLUP	KA
DWSLUP	KA
DWS	KALLUP

LEGEND
--- EXISTING SITE BOUNDARY
--- HERITAGE CURTILAGE BOUNDARY FOR THE HOMESTEAD

■ EXTENT OF SHADOWS
--- SHADOW LINE - PROPOSED NEW SHADOW
--- SHADOW LINE - EXISTING SHADOW

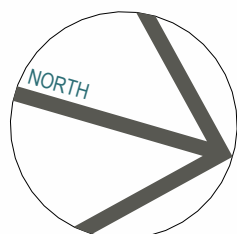

DA
PROJECT PHASE
PROPOSED BLOCK F AT HOPEPOINT CHRISTIAN SCHOOL
PROJECT TITLE
42a BEALE STREET, GEORGES HALL NSW 2198
SITE ADDRESS
HOPEPOINT CHRISTIAN SCHOOL
CLIENT

SHADOW DIAGRAMS - SEPTEMBER EQUINOX
12PM
DRAWING TITLE
The designs and the drawings that communicate them and the copyright thereof are the property of Leaf Architecture Pty Ltd. In order to use, retain or copy these drawings and/or designs you must seek written permission of Leaf Architecture Pty Ltd.
Nominated architect: Daniel Smith, NSW 7776 | VIC 19862 | ACT 2708 | QLD 5631
A.B.N. 35 613 290 618. Trading as Leaf Architecture.




STUDIO Level 1 / 12 - 16 Queen St, CHIPPENDALE NSW 2008
POSTAL PO Box 258, Newtown, NSW, 2042
PHONE 02 9002 3000
E-MAIL hello@leafarch.com.au
WEB www.leafarch.com.au

DA707
DRAWING NUMBER
7
ISSUE
1 : 500
SCALES AT A1
24003
PROJECT NUMBER



PROPOSED SHADOW - 4PM SEPTEMBER
1 : 500

NOTE:
EXISTING TREES HIDDEN FOR
SUN SHADOW DIAGRAM

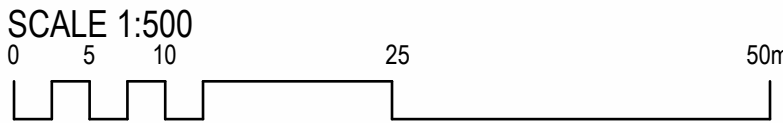


ISSUE	DATE	REVISION
1	15/10/2024	For Coordination - Draft
2	25/10/2024	For Coordination
3	8/11/2024	For Coordination
4	14/11/2024	For DA
5	09/05/2025	Issue for Information
6	23/05/2025	Issue for Coordination
7	29/05/2025	For Council RFI response

CHECKED	DRAWN
DWSLUP	KA
DWSLUP	KA
DWSLUP	KA
DWSLUP	KA
DWSLUP	KA
DWSLUP	KA
DWS	KALLUP

LEGEND
--- EXISTING SITE BOUNDARY
--- HERITAGE CURTILAGE BOUNDARY FOR THE HOMESTEAD

 EXTENT OF SHADOWS
--- SHADOW LINE - PROPOSED NEW SHADOW
--- SHADOW LINE - EXISTING SHADOW

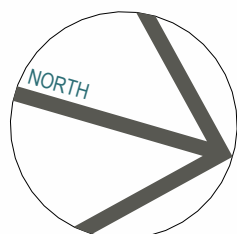

DA
PROJECT PHASE

PROPOSED BLOCK F AT HOPEPOINT CHRISTIAN SCHOOL
PROJECT TITLE

42a BEALE STREET, GEORGES HALL NSW 2198
SITE ADDRESS

HOPEPOINT CHRISTIAN SCHOOL
CLIENT

SHADOW DIAGRAMS - SEPTEMBER EQUINOX
4PM

DRAWING TITLE

© Copyright

The designs and the drawings that communicate them and the copyright thereof are the property of Leaf Architecture Pty Ltd. In order to use, retain or copy these drawings and/or designs you must seek written permission of Leaf Architecture Pty Ltd.

Nominated architect: Daniel Smith, NSW 7776 | VIC 19862 | ACT 2708 | QLD 5631
A.B.N. 35 613 290 618. Trading as Leaf Architecture.



STUDIO Level 1 / 12 - 16 Queen St, CHIPPENDALE NSW 2008
POSTAL PO Box 258, Newtown, NSW, 2042
PHONE 02 9002 3000
E-MAIL hello@leafarch.com.au
WEB www.leafarch.com.au

DA708
DRAWING NUMBER

7
ISSUE


1 : 500
SCALE AT A1

24003
PROJECT NUMBER

ISSUE	DATE	REVISION
1	15/10/2024	For Coordination - Draft
2	25/10/2024	For Coordination
3	8/11/2024	For Coordination
4	14/11/2024	For DA
5	09/05/2025	Issue for Information
6	23/05/2025	Issue for Coordination
7	29/05/2025	For Council RFI response

CHECKED	DRAWN	LEGEND
DWSLUP	KA	CLASSROOM SPACE
DWSLUP	KA	EXTERNAL PLAY SPACE
DWSLUP	KA	
DWSLUP	KA	
DWSLUP	KA	
DWSLUP	KA	
DWS	KALLUP	

CLASSROOM & PLAYGROUND AREA GROUND FLOOR
1 : 500

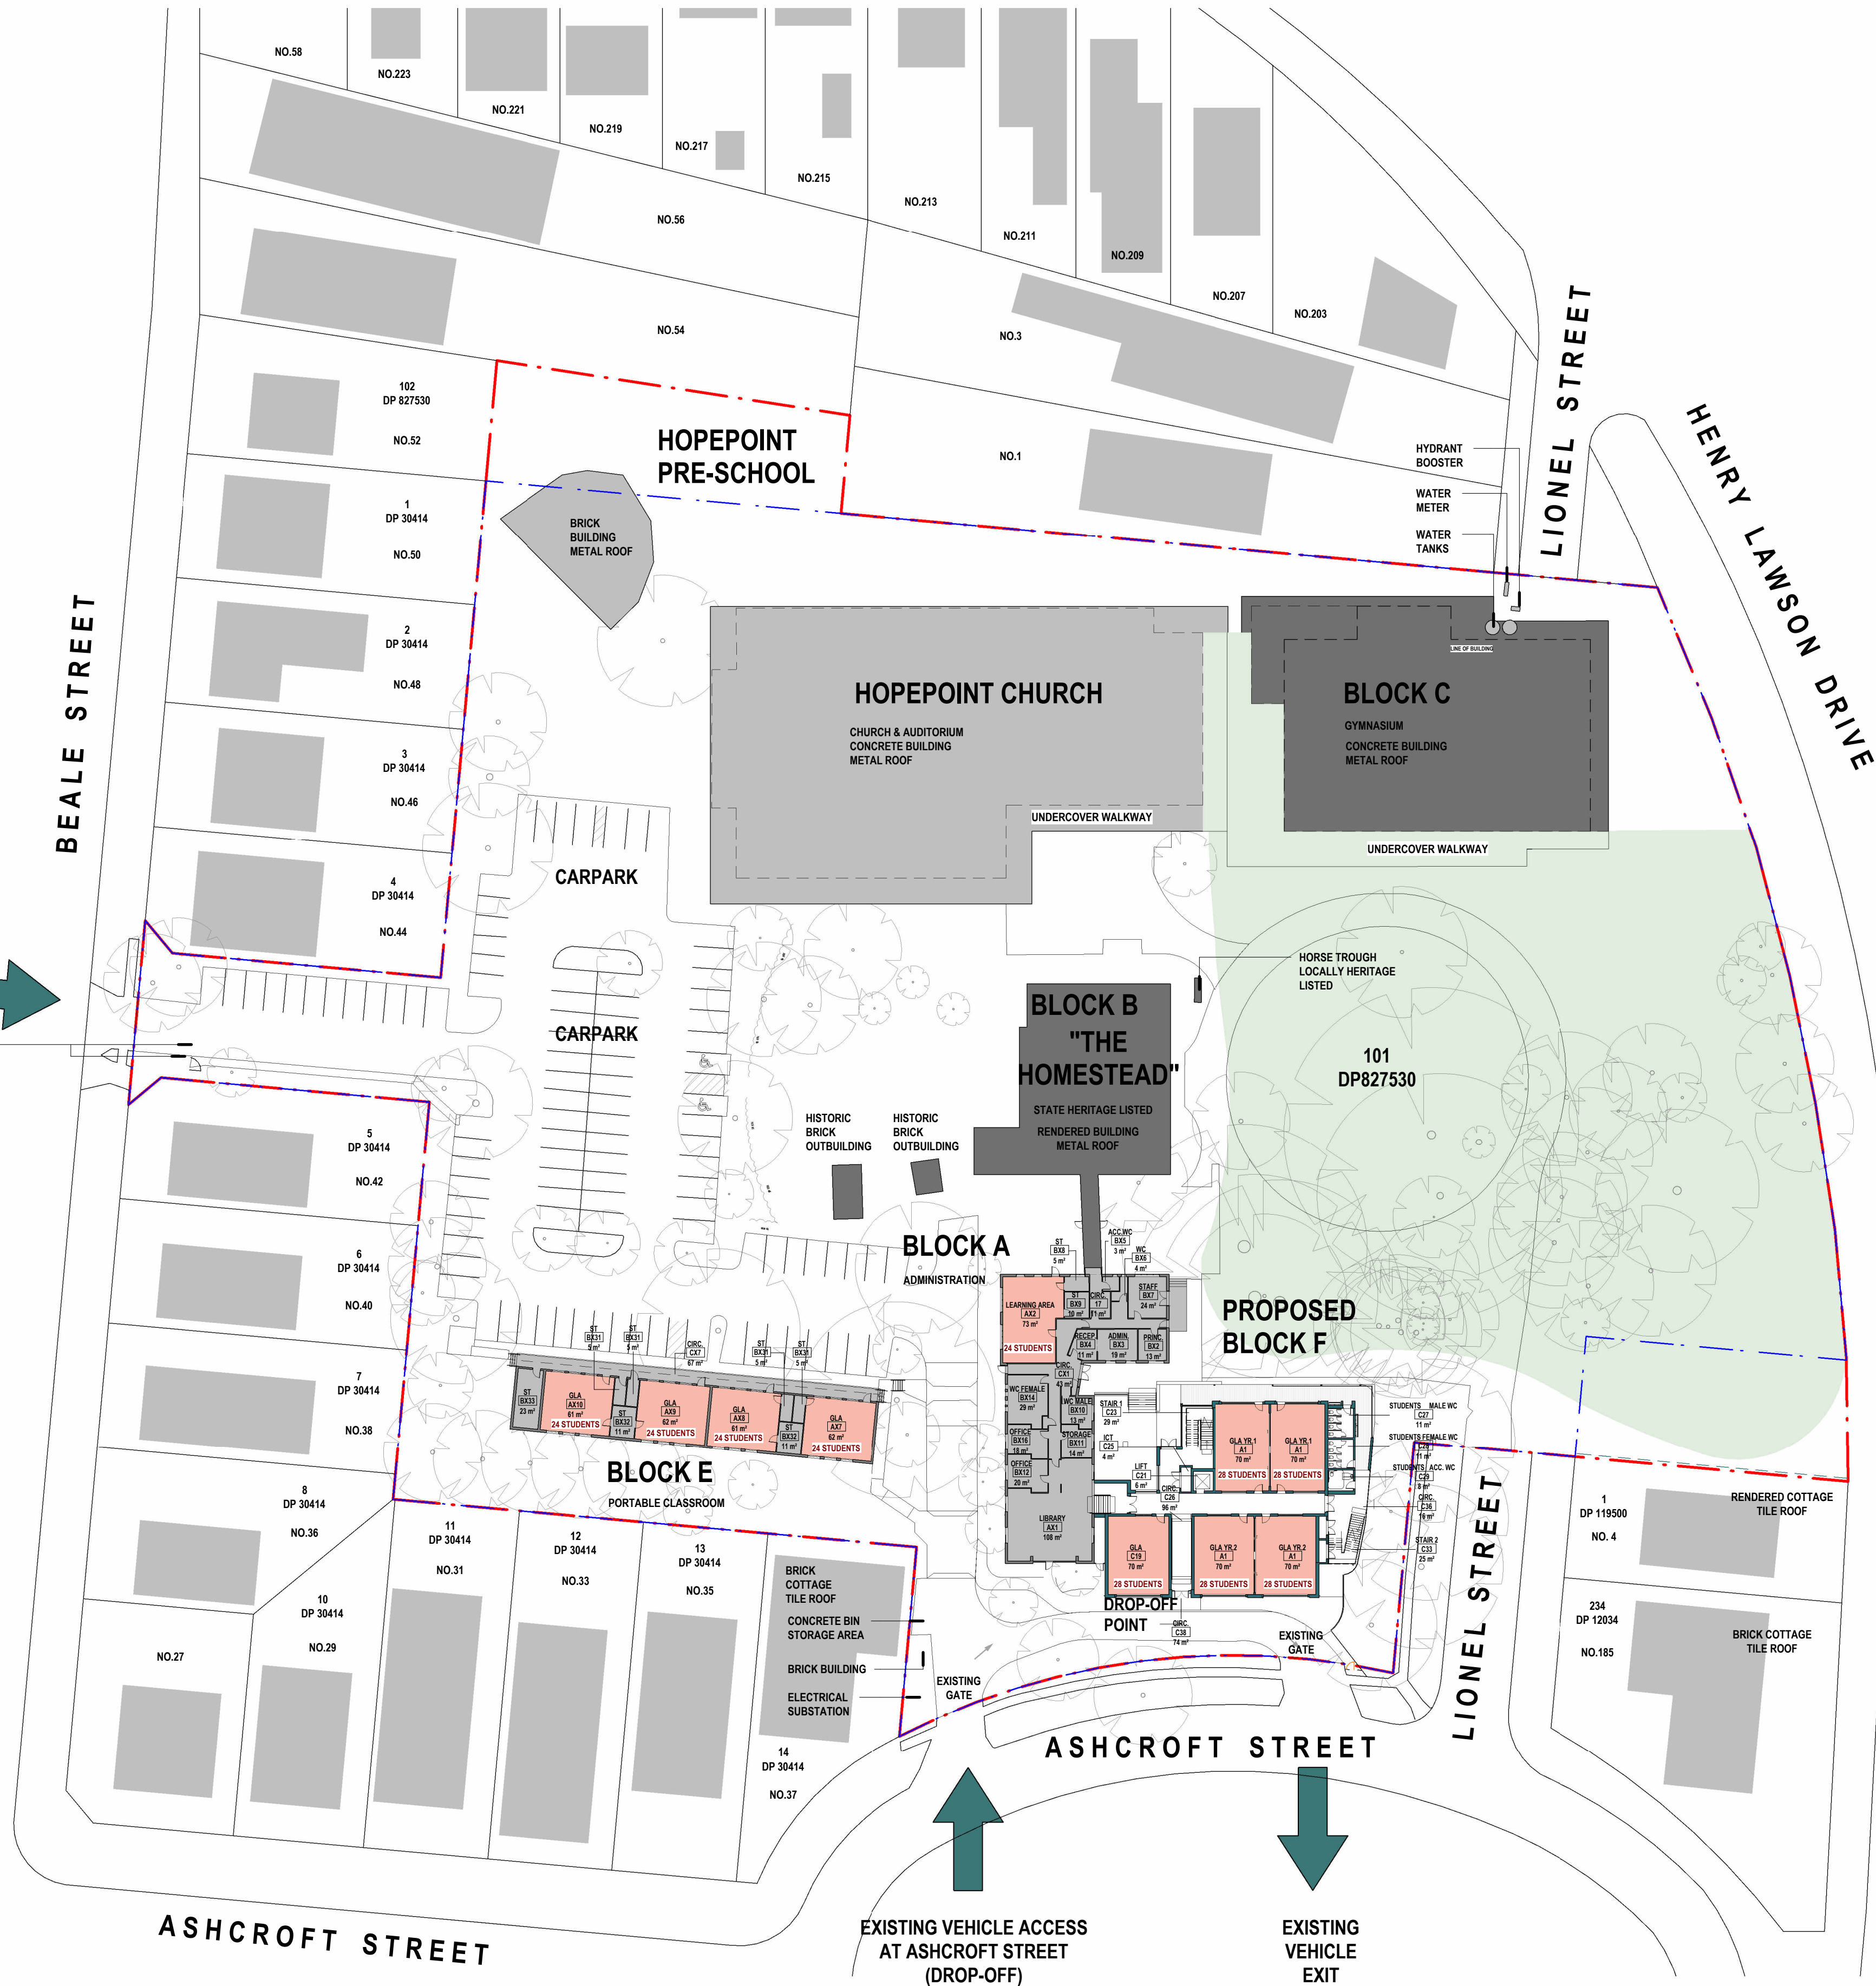

GLA AREAS		
LEVEL	BUILDING	AREA
GROUND FLOOR	BLOCK A	73m ²
	BLOCK E	246m ²
	BLOCK F	350m ²
LEVEL 1	BLOCK F	350m ²
TOTAL		1,019m ²


400 STUDENTS (185 existing + 215 addition) 2,547m² per student*

*Number of students per classroom added on drawings

PLAYGROUND AREAS	
NAME	AREA
OUTDOOR PLAY	5,150m ²
TOTAL	5,150m ²

OUTDOOR
PLAY SPACE
5,150m²

GROUND FLOOR
CLASSROOMS
669m²

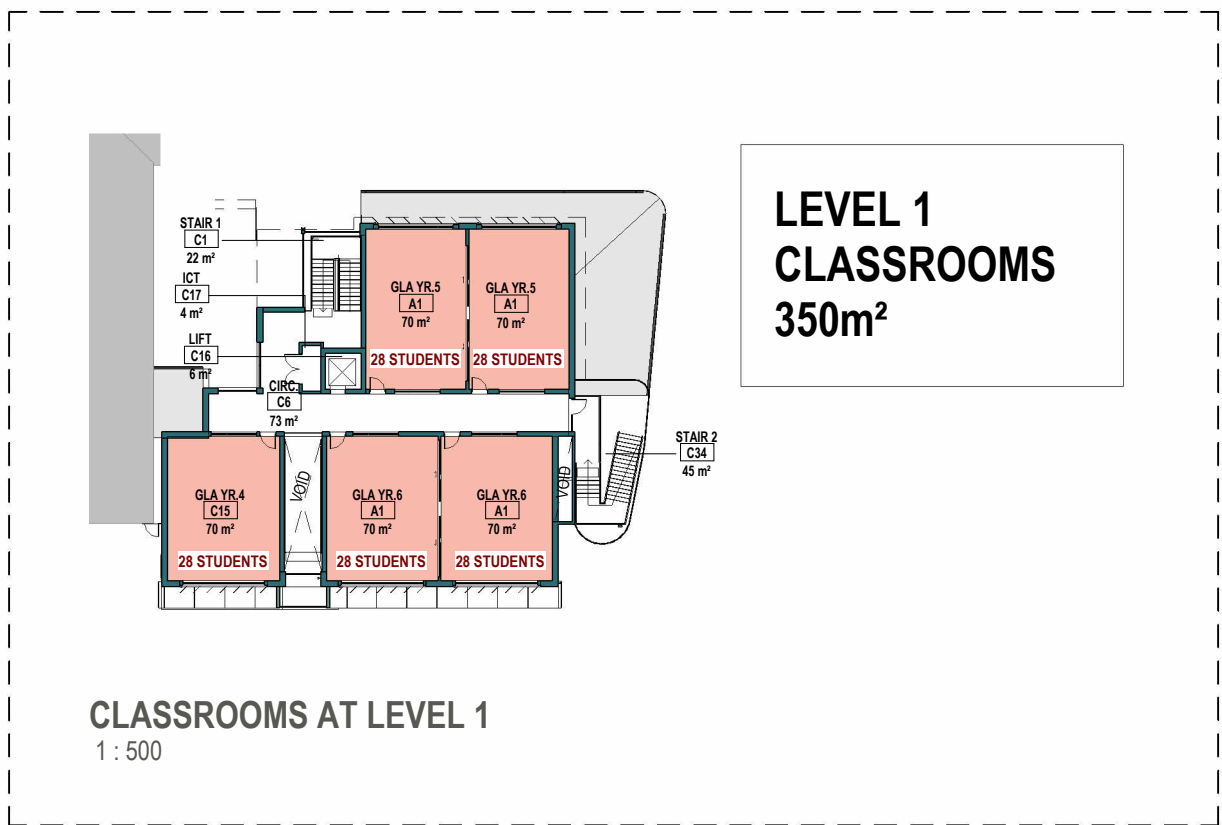

DA
PROJECT PHASE

PROPOSED BLOCK F AT HOPEPOINT CHRISTIAN SCHOOL
PROJECT TITLE

42a BEALE STREET, GEORGES HALL NSW 2198
SITE ADDRESS

HOPEPOINT CHRISTIAN SCHOOL
CLIENT

CLASSROOM & PLAYGROUND AREA CALCULATION

DRAWING TITLE
© Copyright
The designs and the drawings that communicate them and the copyright thereof are the property of Leaf Architecture Pty Ltd. In order to use, retain or copy these drawings and/or designs you must seek written permission of Leaf Architecture Pty Ltd.
Nominated architect: Daniel Smith, NSW 7776 | VIC 19862 | ACT 2708 | QLD 5631
A.B.N. 35 613 290 618. Trading as Leaf Architecture.


LEAF
ARCHITECTURE

STUDIO Level 1 / 12 - 16 Queen St. CHIPPENDALE NSW 2008
POSTAL PO Box 258, Newtown, NSW, 2042
PHONE 02 9002 3000
E-MAIL hello@leafarch.com.au
WEB www.leafarch.com.au

DA800
DRAWING NUMBER
7
ISSUE

As indicated
SCALES AT A1

24003
PROJECT NUMBER

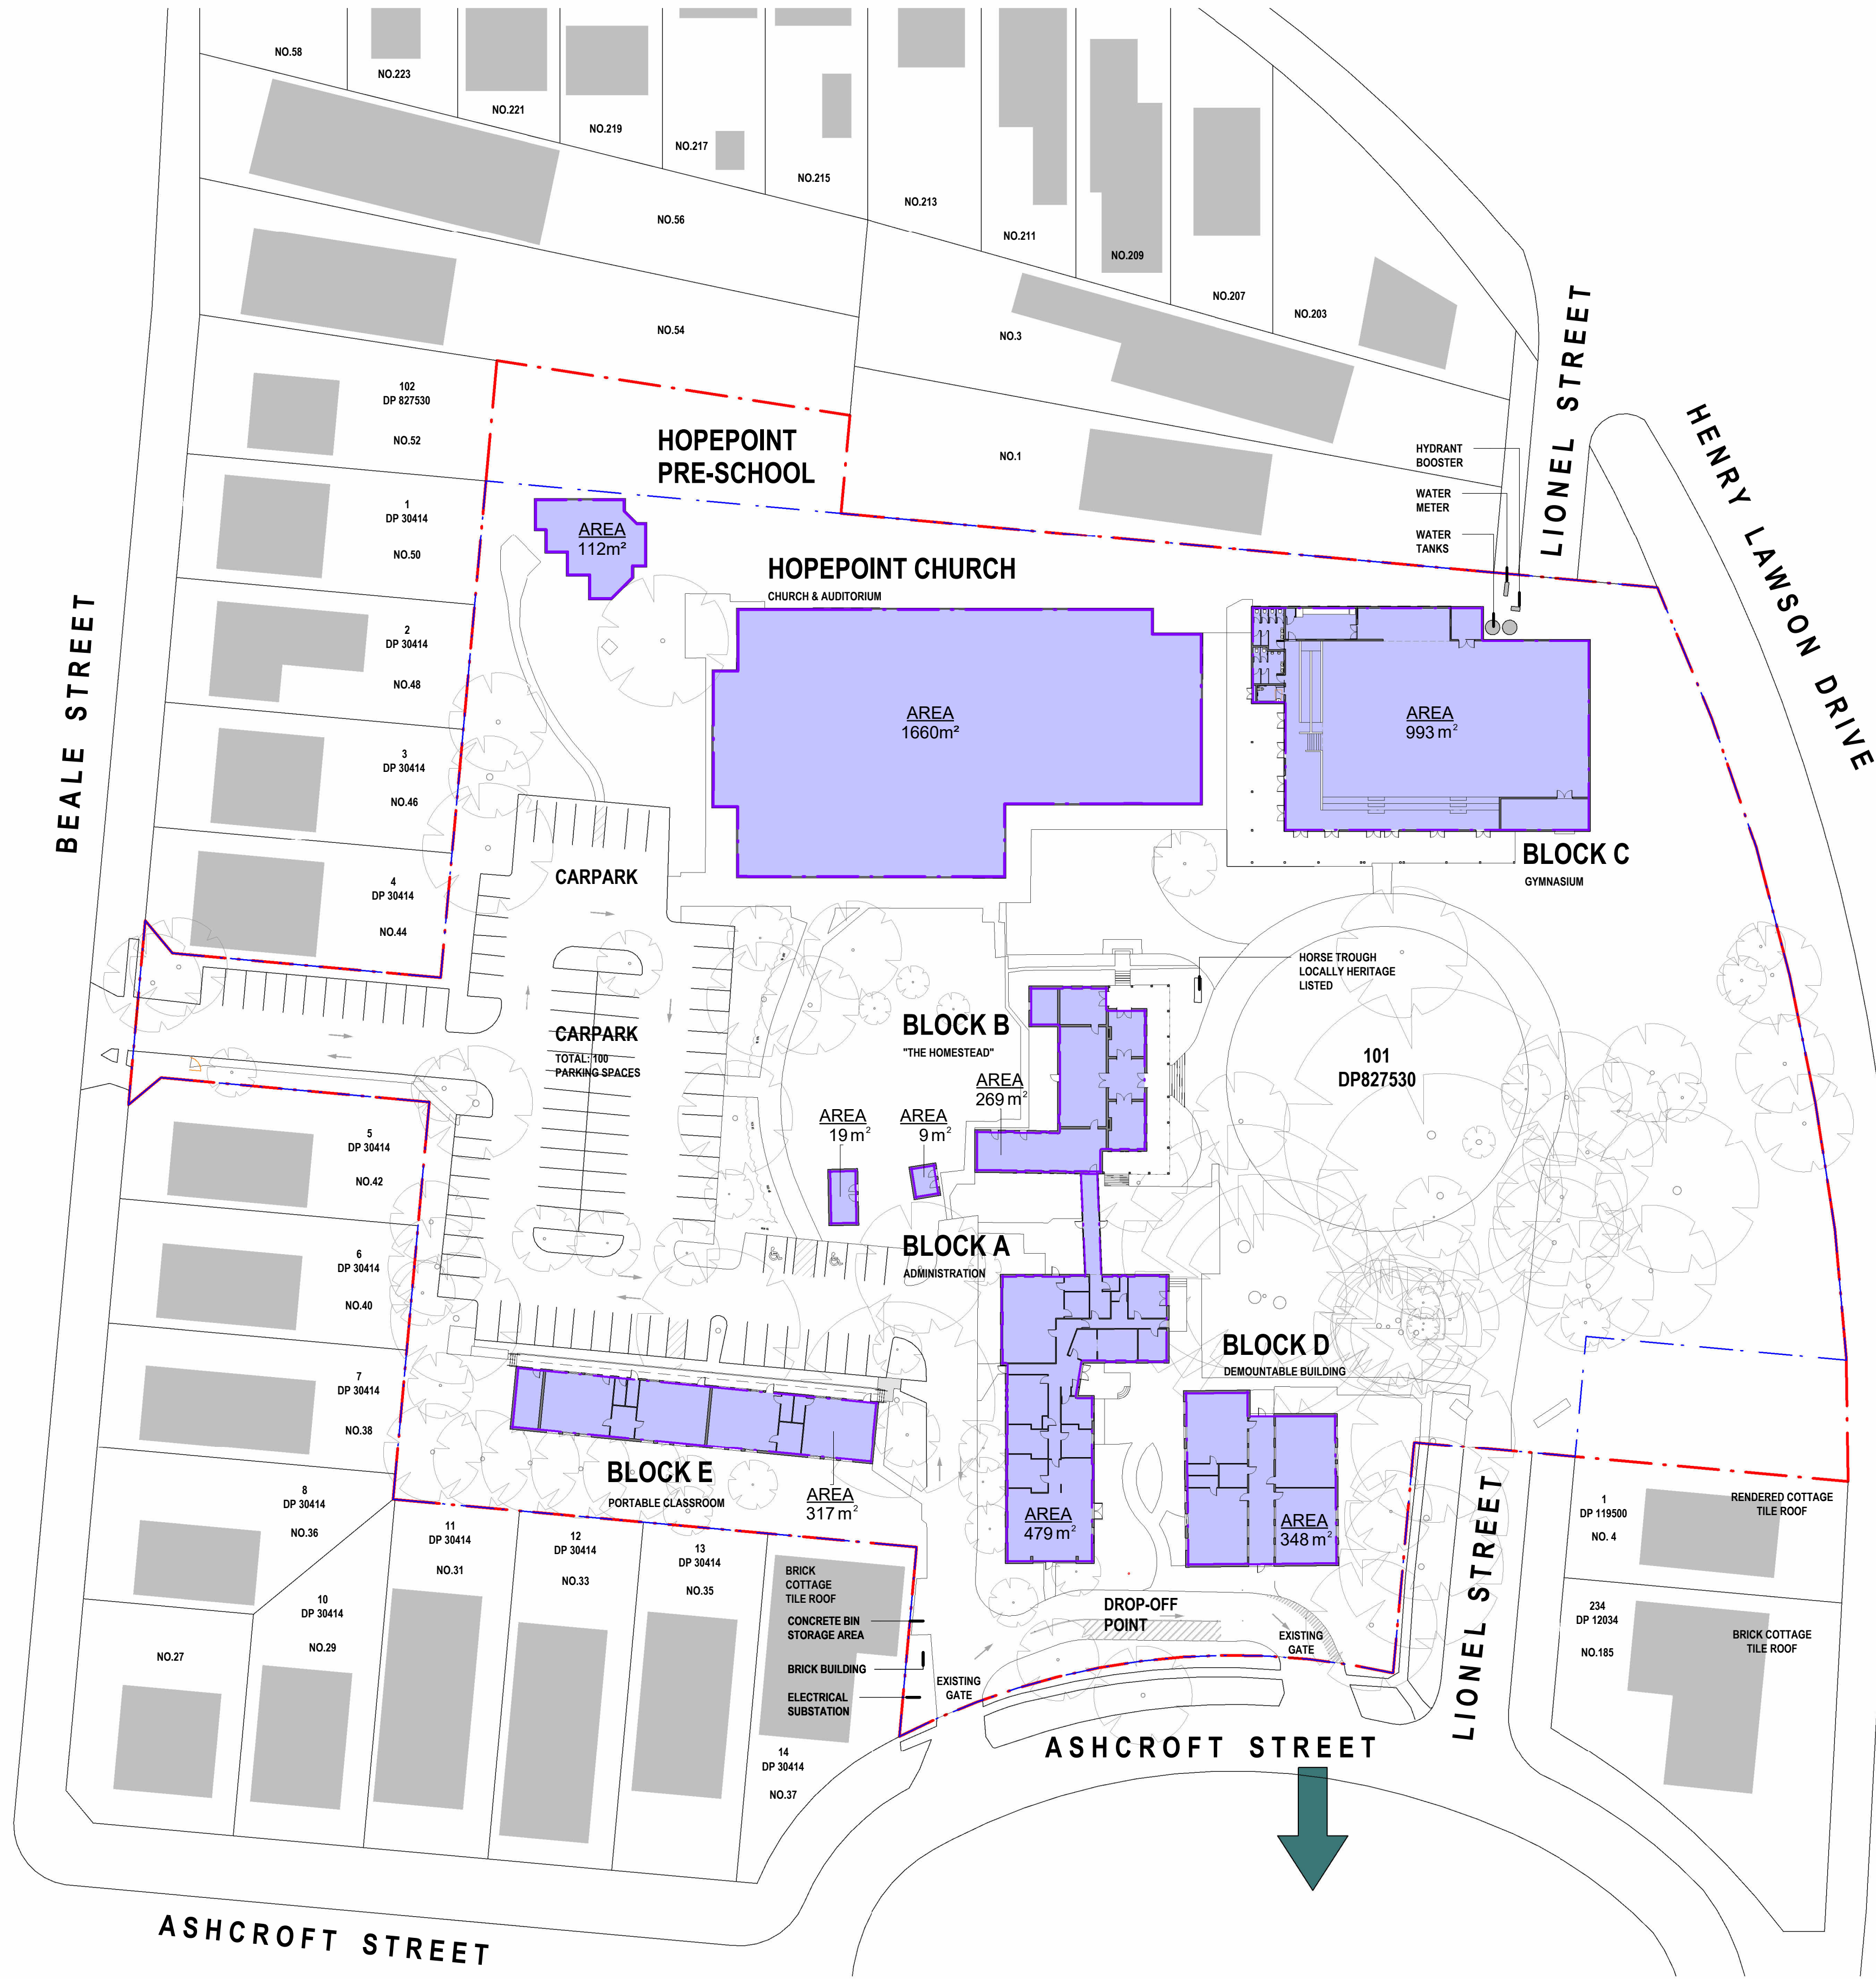

EXISTING GROUND FLOOR PLAN
1:500

SCHEDULE OF EXISTING GROSS FLOOR AREAS		
LEVEL	BUILDING	GROSS FLOOR AREA
GROUND FLOOR	BLOCK A	479m ²
	BLOCK B	269m ²
		19m ²
		9m ²
	BLOCK C	993m ²
	BLOCK E	317m ²
	BLOCK D	348m ²
	HOPEPOINT CHURCH	1,660m ²
	HOPEPOINT PRE-SCHOOL	112m ²
TOTAL		4,206m ²

*ASSUMED SQUARE METRES WITHOUT SURVEY


*ASSUMED SQUARE METRES WITHOUT SURVEY

TOTAL SITE AREA: 2,1724m²

EXISTING FLOOR SPACE RATIO: 0.194:1

ISSUE	DATE	REVISION
1	14/11/2024	For DA
2	09/05/2025	Issue for Information
3	23/05/2025	Issue for Coordination
4	29/05/2025	For Council RPI response

CHECKED	DRAWN	LEGEND
DWSLUP	KA	
DWSLUP	KA	
DWSLUP	KA	
DWS	KALLUP	

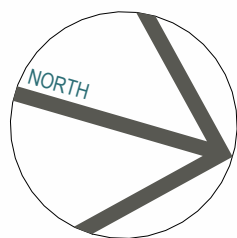

DA
PROJECT PHASE
PROPOSED BLOCK F AT HOPEPOINT CHRISTIAN SCHOOL
PROJECT TITLE
© Copyright
42a BEALE STREET, GEORGES HALL NSW 2198
SITE ADDRESS
HOPEPOINT CHRISTIAN SCHOOL
CLIENT

EXISTING FLOOR SPACE RATIO

DRAWING TITLE
© Copyright
The designs and the drawings that communicate them and the copyright thereof are the property of Leaf Architecture Ptd. Ltd. In order to use, retain or copy these drawings and/or designs you must seek written permission of Leaf Architecture Pty Ltd.
Nominated architect: Daniel Smith, NSW 7776 | VIC 19862 | ACT 2708 | QLD 5631
A.B.N. 35 613 290 618. Trading as Leaf Architecture.



STUDIO Level 1 / 12 - 16 Queen St, CHIPPENDALE NSW 2008
POSTAL PO Box 258, Newtown, NSW, 2042
PHONE 02 9002 3000
E-MAIL hello@leafarch.com.au
WEB www.leafarch.com.au

DA801
DRAWING NUMBER
4
ISSUE
1:500
SCALES AT A1
24003
PROJECT NUMBER



PROPOSED GROUND FLOOR PLAN
1 : 500


SCHEDULE OF PROPOSED GROSS FLOOR AREAS		
LEVEL	BUILDING	GROSS FLOOR AREA
GROUND FLOOR	BLOCK A	479m ²
	BLOCK B	269m ²
		19m ²
		9m ²
	BLOCK C	993m ²
	BLOCK E	317m ²
	PROPOSED BLOCK F	544m ²
	HOPEPOINT CHURCH	1,660m ²
	HOPEPOINT PRE-SCHOOL	112m ²
LEVEL 1	PROPOSED BLOCK F	544m ²
TOTAL		4,946m ²

*ASSUMED SQUARE METRES WITHOUT SURVEY

*ASSUMED SQUARE METRES WITHOUT SURVEY

TOTAL SITE AREA: 21,724m²

PROPOSED FLOOR SPACE RATIO: 0.227:1

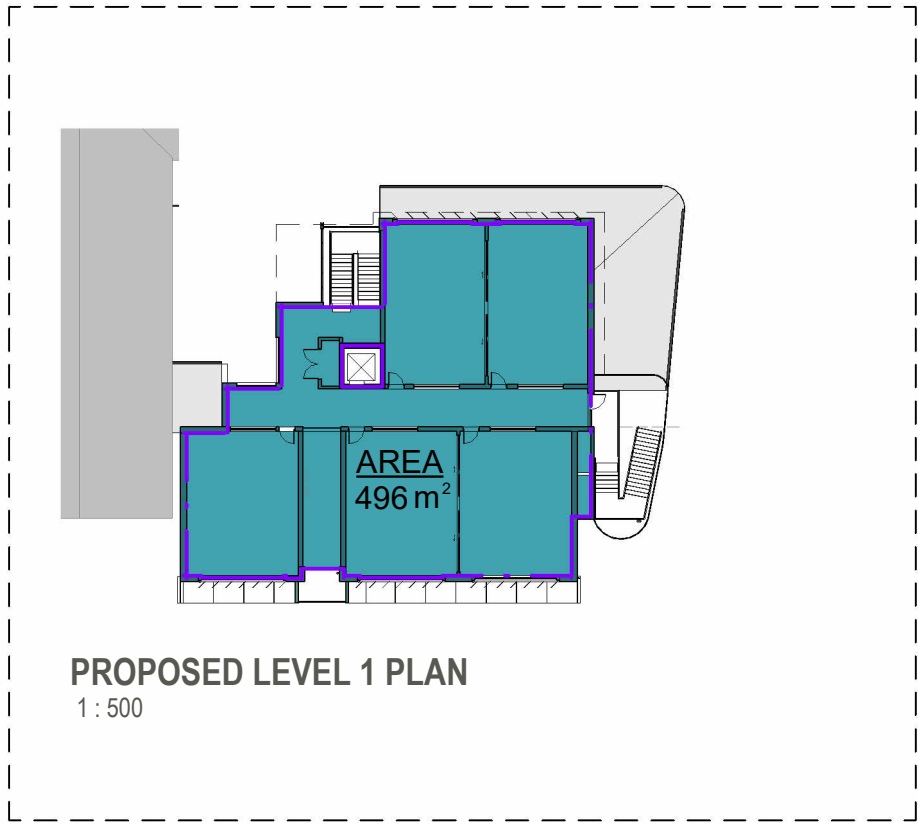

PROPOSED LEVEL 1 PLAN
1 : 500

PROPOSED FLOOR SPACE RATIO


DRAWING TITLE
PROJECT TITLE
© Copyright
The designs and the drawings that communicate them and the copyright thereof are the property of Leaf Architecture Ptd. Ltd. In order to use, retain or copy these drawings and/or designs you must seek written permission of Leaf Architecture Pty Ltd.
Nominated architect: Daniel Smith, NSW 7776 | VIC 19862 | ACT 2708 | QLD 5631
A.B.N. 35 613 290 618. Trading as Leaf Architecture.




STUDIO Level 1 / 12 - 16 Queen St, CHIPPENDALE NSW 2008
POSTAL PO Box 258, Newtown, NSW, 2042
PHONE 02 9002 3000
E-MAIL hello@leafarch.com.au
WEB www.leafarch.com.au

DA802
DRAWING NUMBER
4
ISSUE
1 : 500
SCALES AT A1
24003
PROJECT NUMBER


DA
PROJECT PHASE
PROPOSED BLOCK F AT HOPEPOINT CHRISTIAN SCHOOL
PROJECT TITLE
42a BEALE STREET, GEORGES HALL NSW 2198
SITE ADDRESS
HOPEPOINT CHRISTIAN SCHOOL
CLIENT

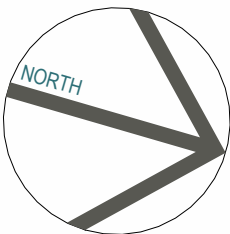

ISSUE	DATE	REVISION	CHECKED	DRAWN	LEGEND
1	14/11/2024	For DA	DWSLUP	KA	
2	09/05/2025	Issue for Information	DWSLUP	KA	
3	23/05/2025	Issue for Coordination	DWSLUP	KA	
4	29/05/2025	For Council RPI response	DWS	KALLUP	

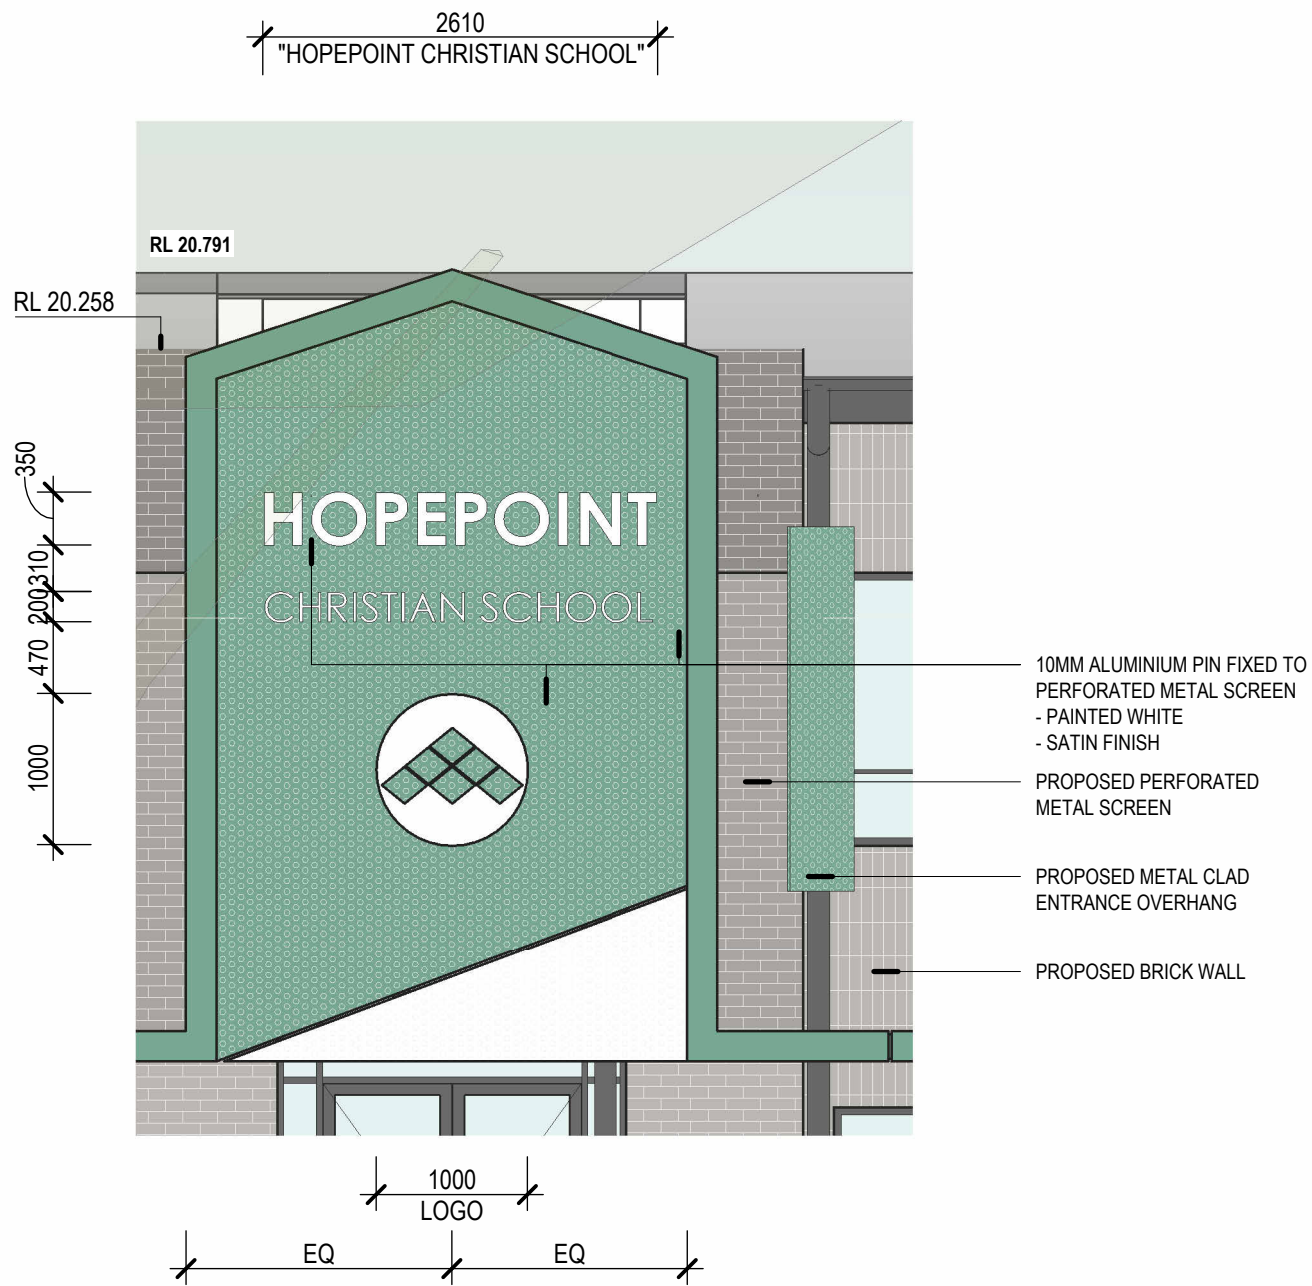

PROPOSED SIGNAGE - ASHCROFT STREET
1 : 50

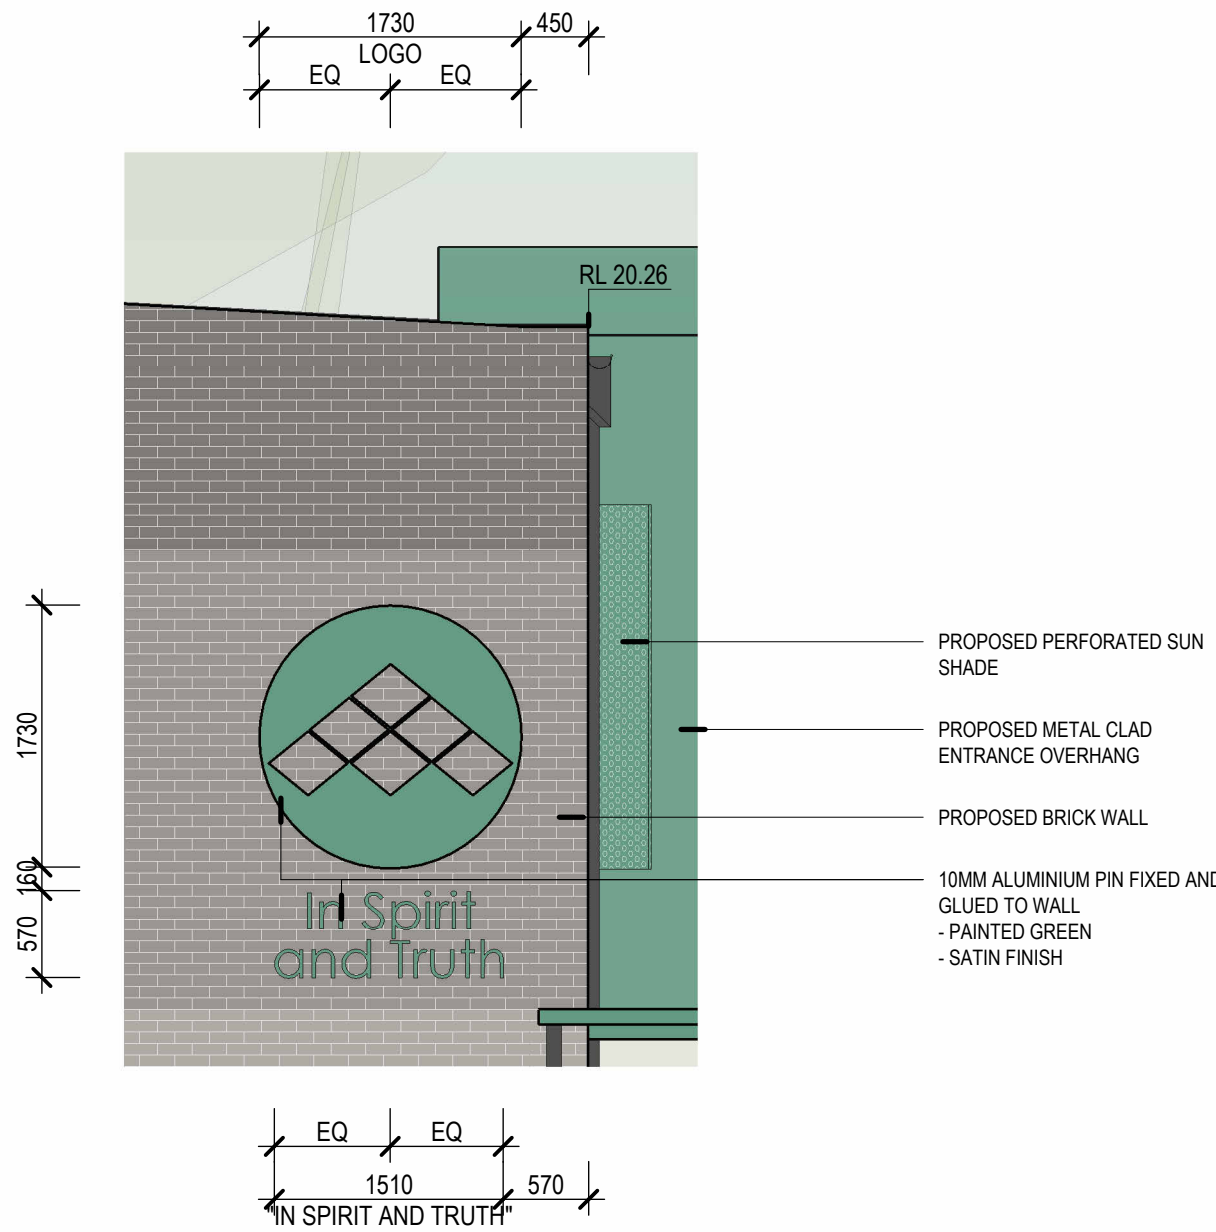

PROPOSED SOUTH ELEVATION - SIGNAGE
1 : 50

ISSUE	DATE	REVISION	CHECKED	DRAWN	LEGEND
1	8/11/2024	For Coordination	DWSLUP	KA	
2	14/11/2024	For DA	DWSLUP	KA	
3	09/05/2025	Issue for Information	DWSLUP	KA	
4	23/05/2025	Issue for Coordination	DWSLUP	KA	
5	29/05/2025	For Council RFI response	DWS	KALLUP	

DA	PROJECT PHASE
PROPOSED BLOCK F AT HOPEPOINT CHRISTIAN SCHOOL	PROJECT TITLE
42a BEALE STREET, GEORGES HALL NSW 2198	SITE ADDRESS
HOPEPOINT CHRISTIAN SCHOOL	CLIENT

PROPOSED BLOCK F - SIGNAGE PLAN

DRAWING TITLE
© Copyright
The designs and the drawings that communicate them and the copyright thereof are the property of Leaf Architecture Ptd. Ltd. In order to use, retain or copy these drawings and/or designs you must seek written permission of Leaf Architecture Pty Ltd.
Nominated architect: Daniel Smith, NSW 7776 | VIC 19862 | ACT 2708 | QLD 5631
A.B.N. 35 613 290 618. Trading as Leaf Architecture.



STUDIO Level 1 / 12 - 16 Queen St, CHIPPENDALE NSW 2008
POSTAL PO Box 258, Newtown, NSW, 2042
PHONE 02 9002 3000
E-MAIL hello@leafarch.com.au
WEB www.leafarch.com.au

DA810
DRAWING NUMBER
5
ISSUE
1 : 50
SCALES AT A1
24003
PROJECT NUMBER



NOTE:
THESE IMAGES ARE INDICATIVE ONLY AND AN ARTIST'S
IMPRESSION TO COMMUNICATE THE GENERAL DESIGN
INTENT.
FOR DETAILS OF PROPOSED MATERIALS REFER TO PLANS,
ELEVATIONS AND SECTIONS.

ARTIST'S IMPRESSION - VIEW AT ENTRANCE



ARTIST'S IMPRESSION - VIEW FROM GARDEN



ARTIST'S IMPRESSION - VIEW FROM STREET

ISSUE	DATE	REVISION	CHECKED	DRAWN	LEGEND
1	15/10/2024	For Coordination - Draft	DWSLUP	KA	
2	25/10/2024	For Coordination	DWSLUP	KA	
3	8/11/2024	For Coordination	DWSLUP	KA	
4	14/11/2024	For DA	DWSLUP	KA	
5	09/05/2025	Issue for Information	DWSLUP	KA	
6	23/05/2025	Issue for Coordination	DWSLUP	KA	
7	29/05/2025	For Council RFI response	DWS	KALLUP	

DA
PROJECT PHASE

PROPOSED BLOCK F AT HOPEPOINT CHRISTIAN SCHOOL
PROJECT TITLE

42a BEALE STREET, GEORGES HALL NSW 2198
SITE ADDRESS

HOPEPOINT CHRISTIAN SCHOOL
CLIENT

PROPOSED BLOCK F - ARTIST'S IMPRESSION






DRAWING TITLE
© Copyright
The designs and the drawings that communicate them and the copyright thereof are the property of Leaf Architecture Ptd. Ltd. In order to use, retain or copy these drawings and/or designs you must seek written permission of Leaf Architecture Pty Ltd.
Nominated architect: Daniel Smith, NSW 7776 | VIC 19862 | ACT 2708 | QLD 5631
A.B.N. 35 613 290 618. Trading as Leaf Architecture.



STUDIO Level 1 / 12 - 16 Queen St. CHIPPENDALE NSW 2008
POSTAL PO Box 258, Newtown, NSW, 2042
PHONE 02 9002 3000
E-MAIL hello@leafarch.com.au
WEB www.leafarch.com.au


DA820
DRAWING NUMBER
7
ISSUE

SCALES AT A1
24003
PROJECT NUMBER

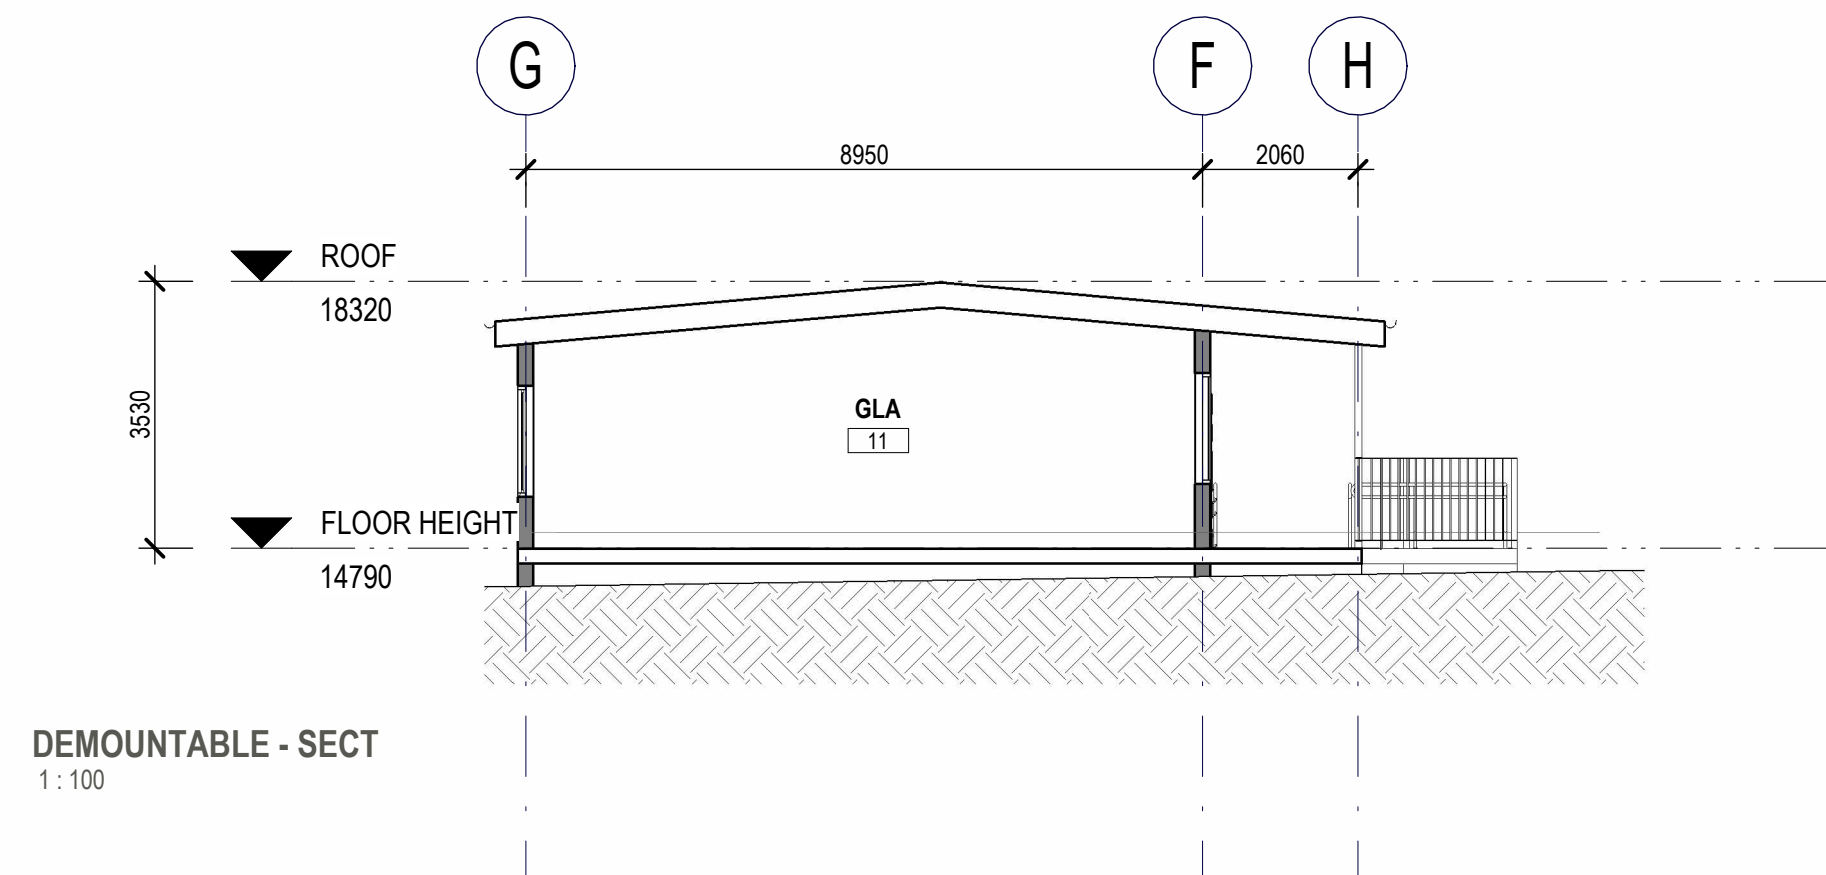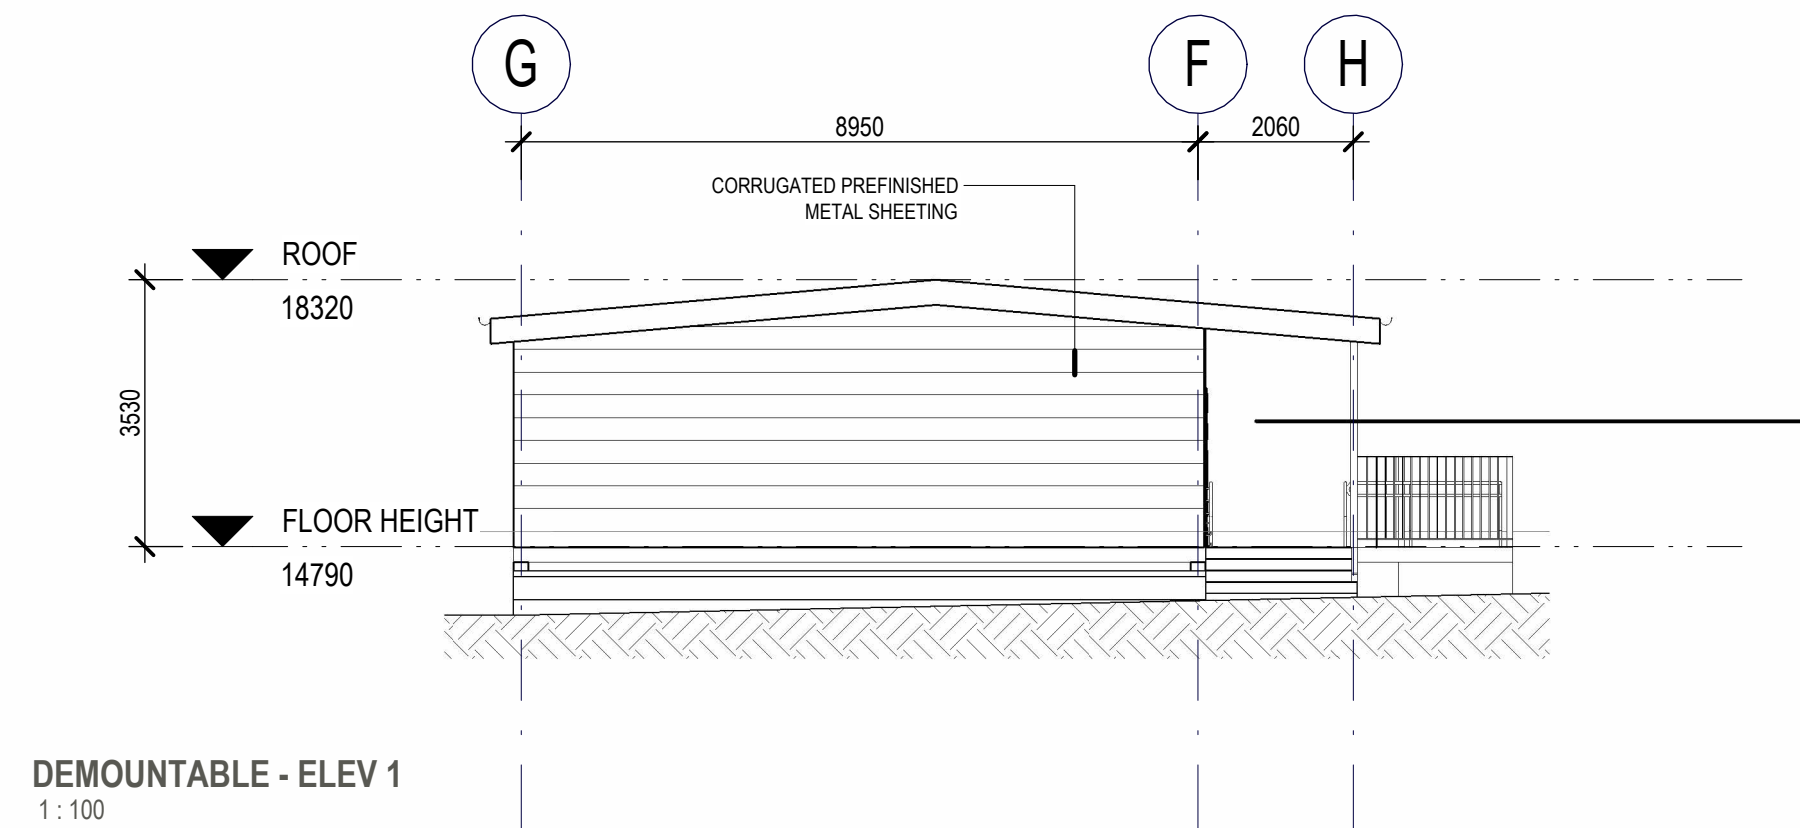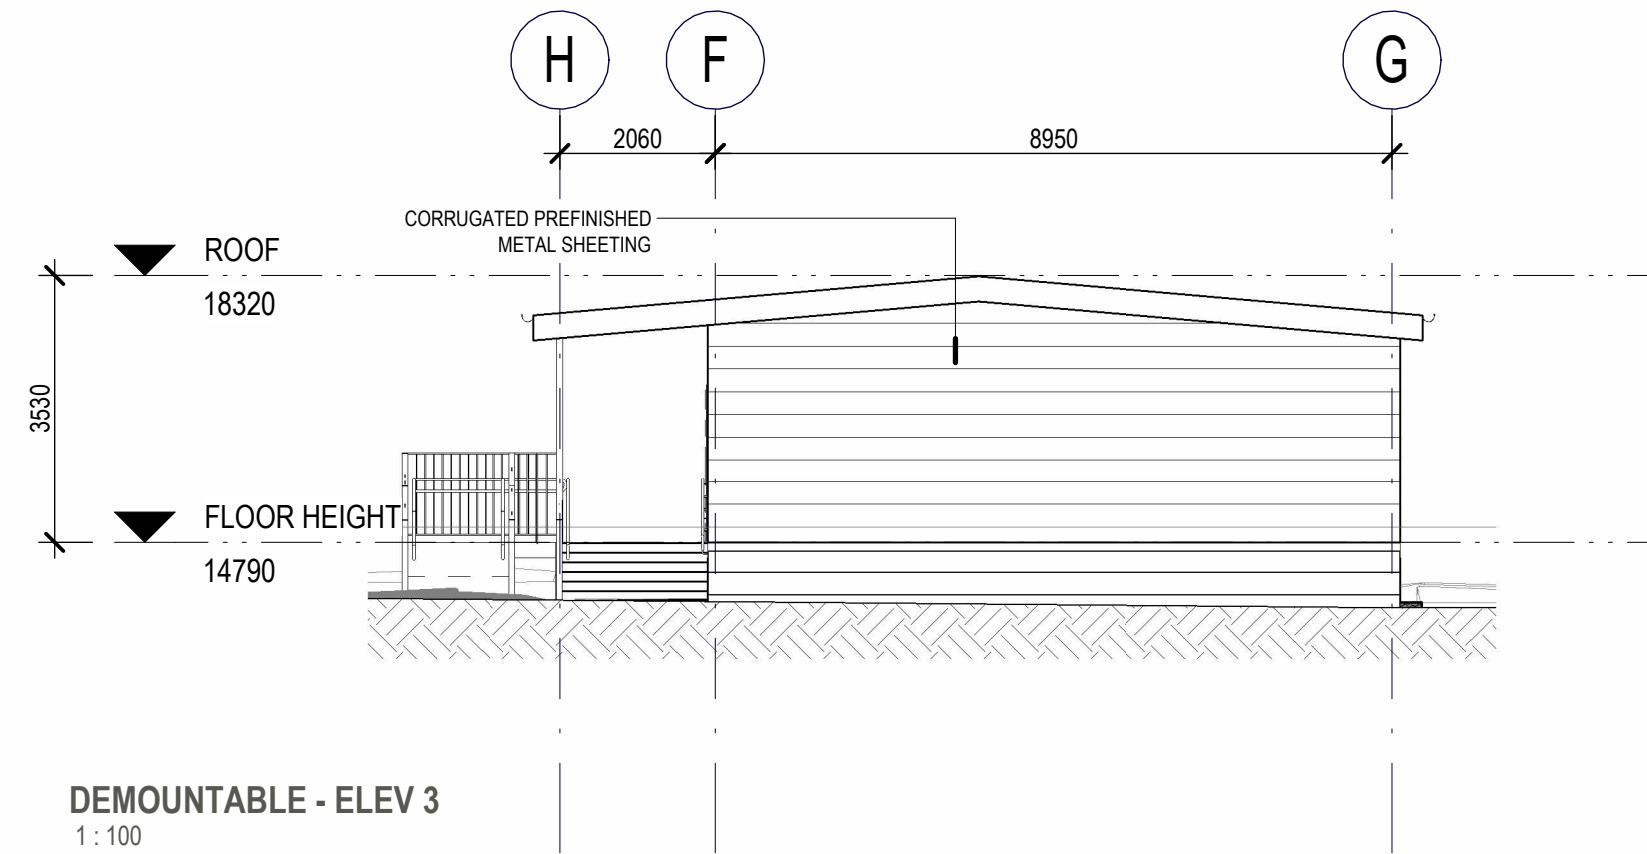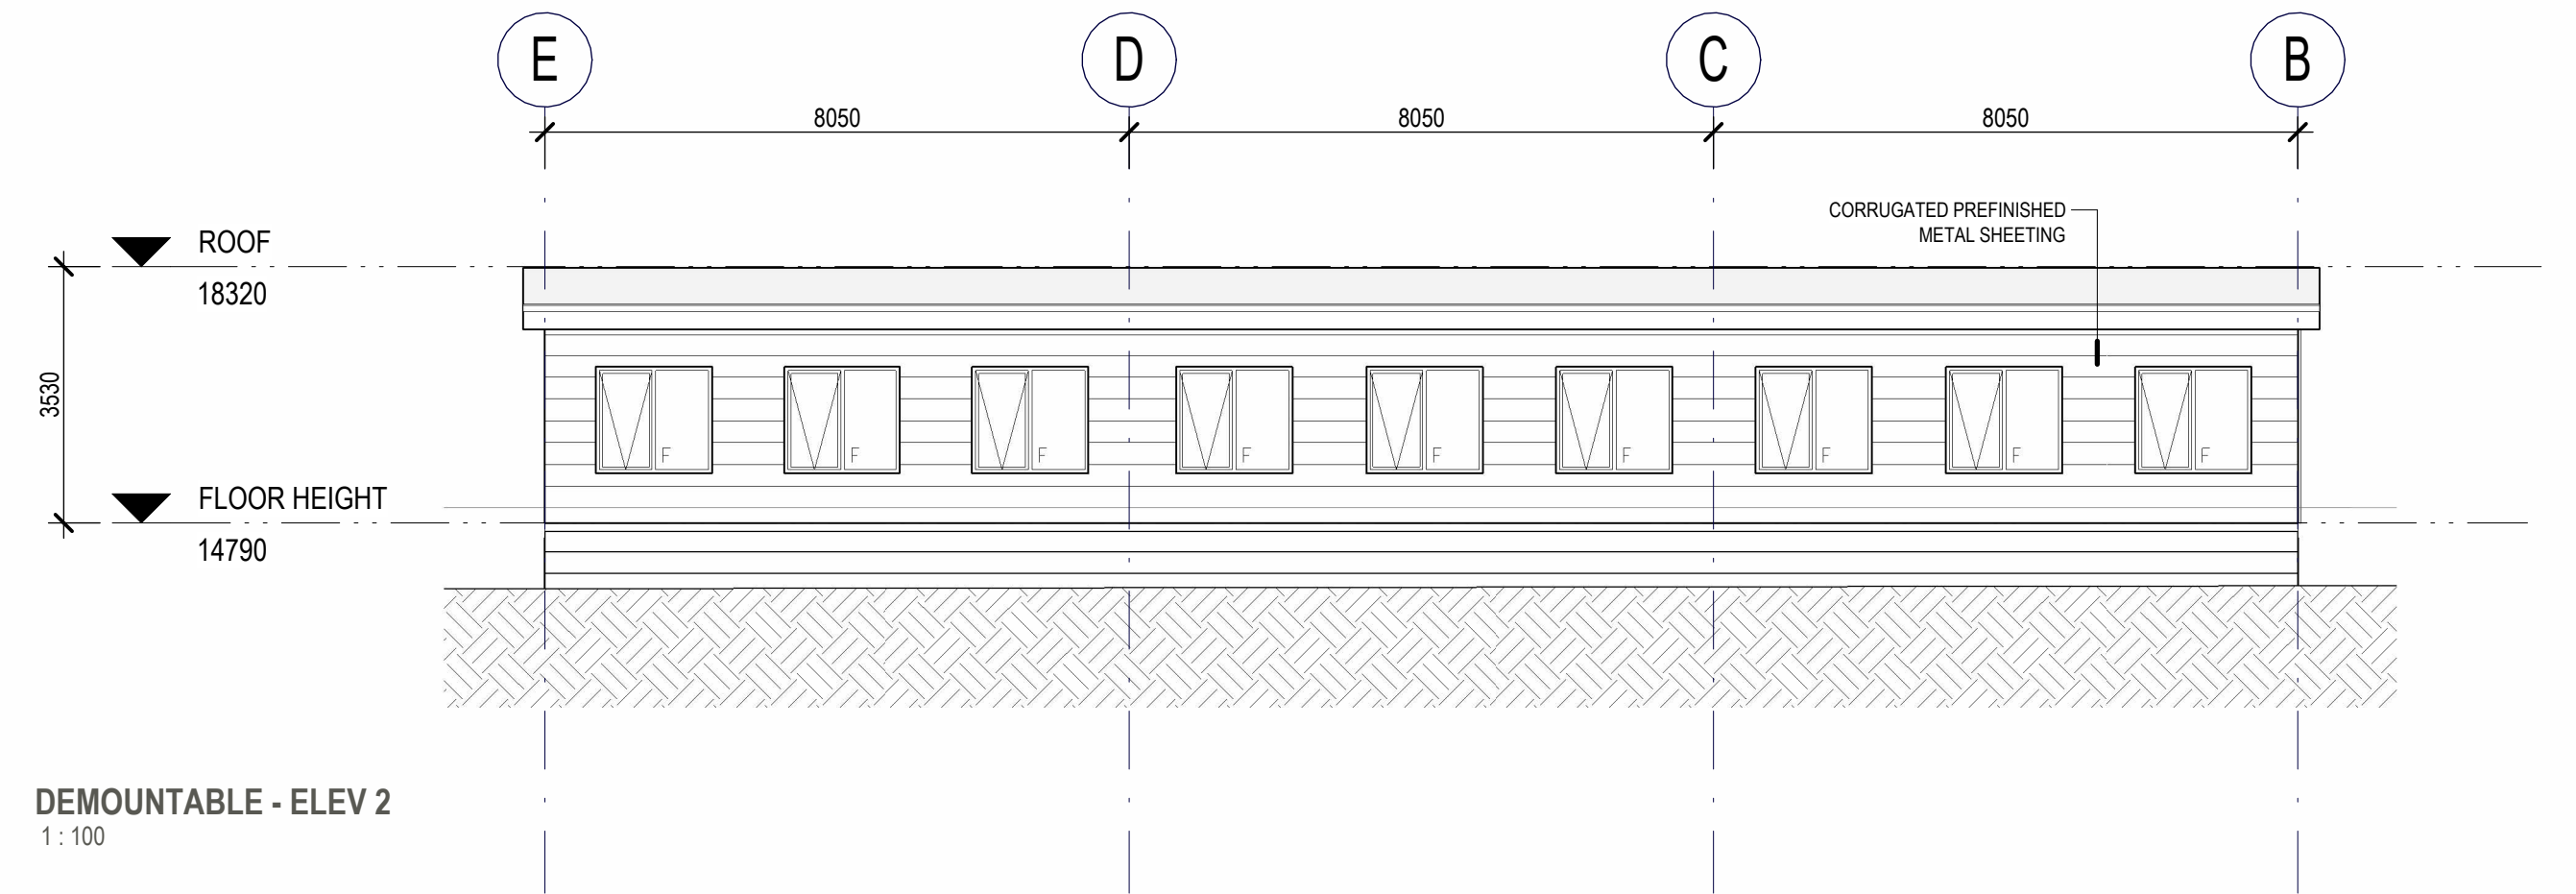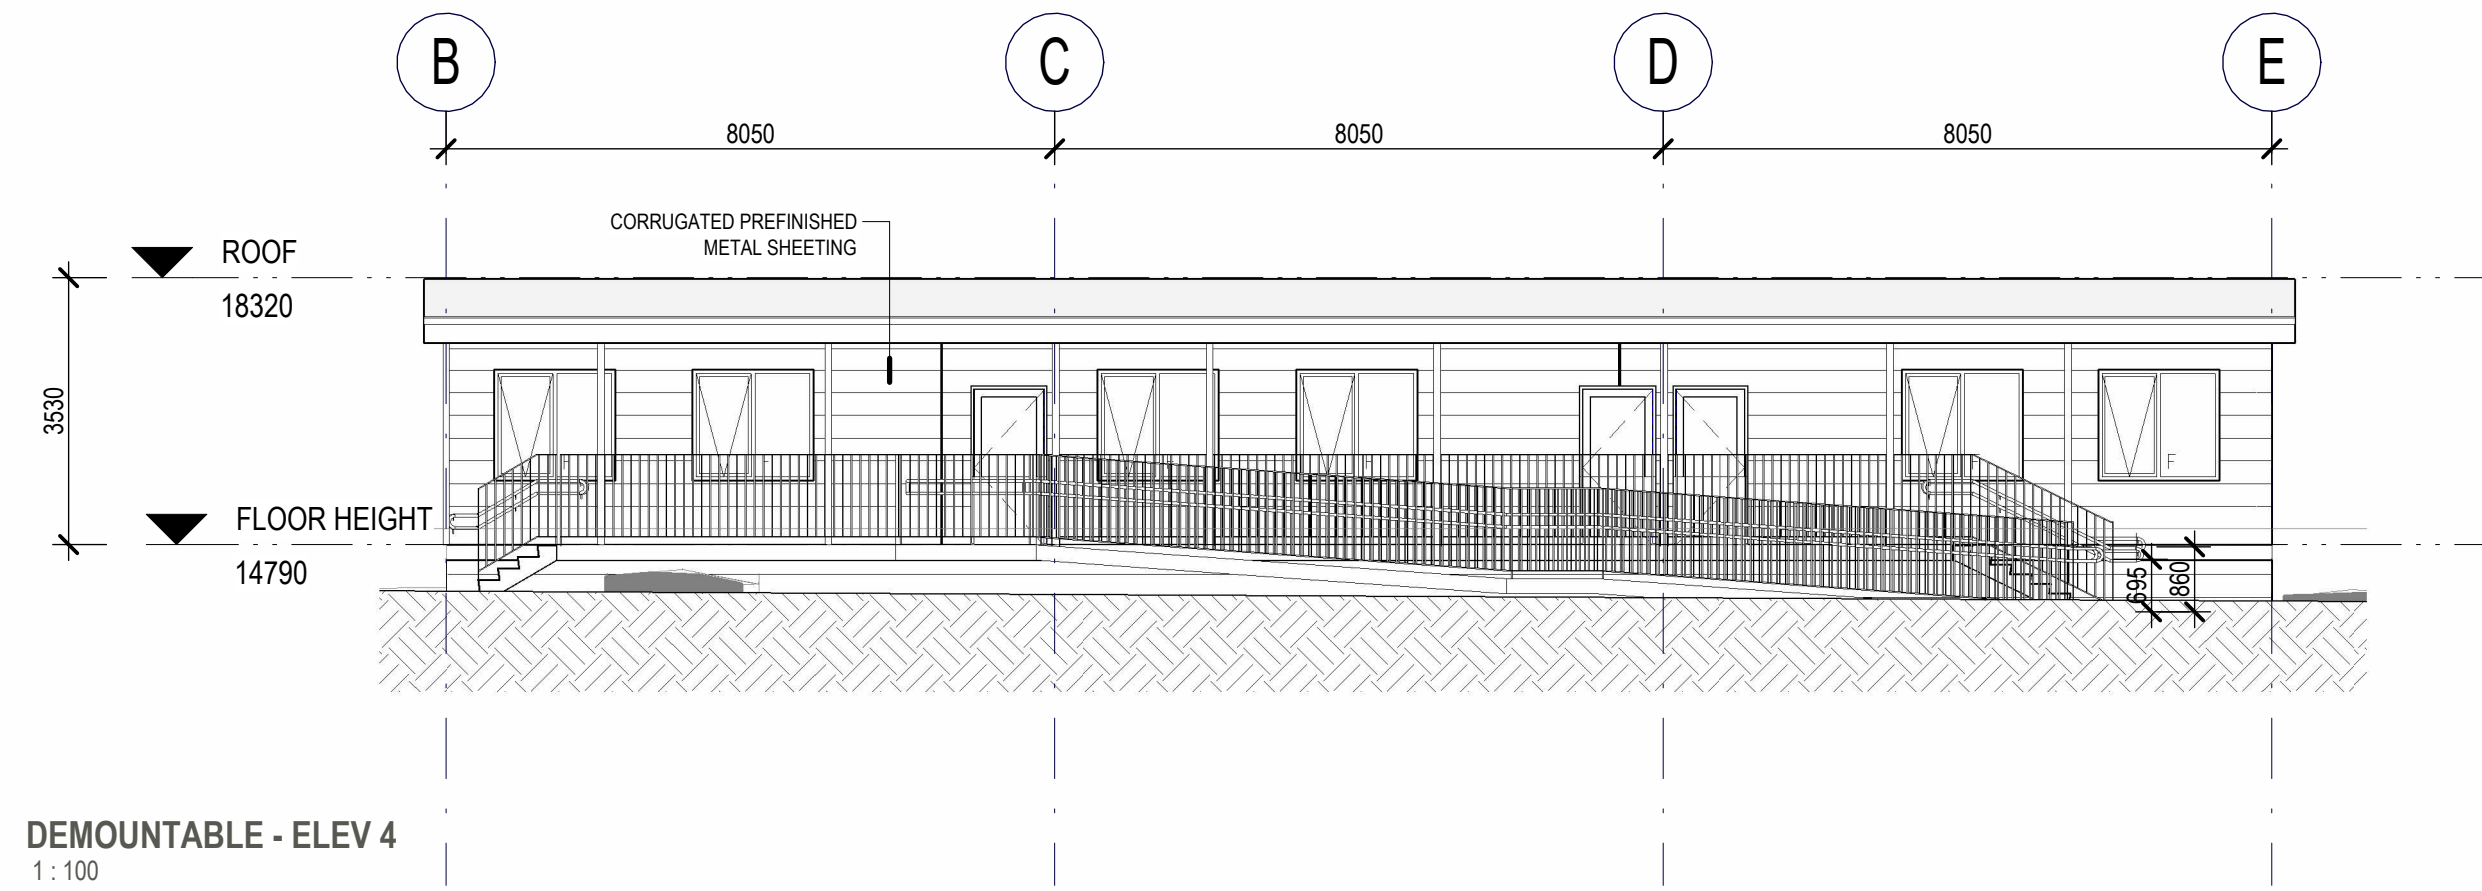

NOTE
DIMENSIONS ARE INDICATIVE
FINAL DIMENSIONS TO BE
CONFIRMED WITH CONTRACTOR

MATERIALS DEMOUNTABLE

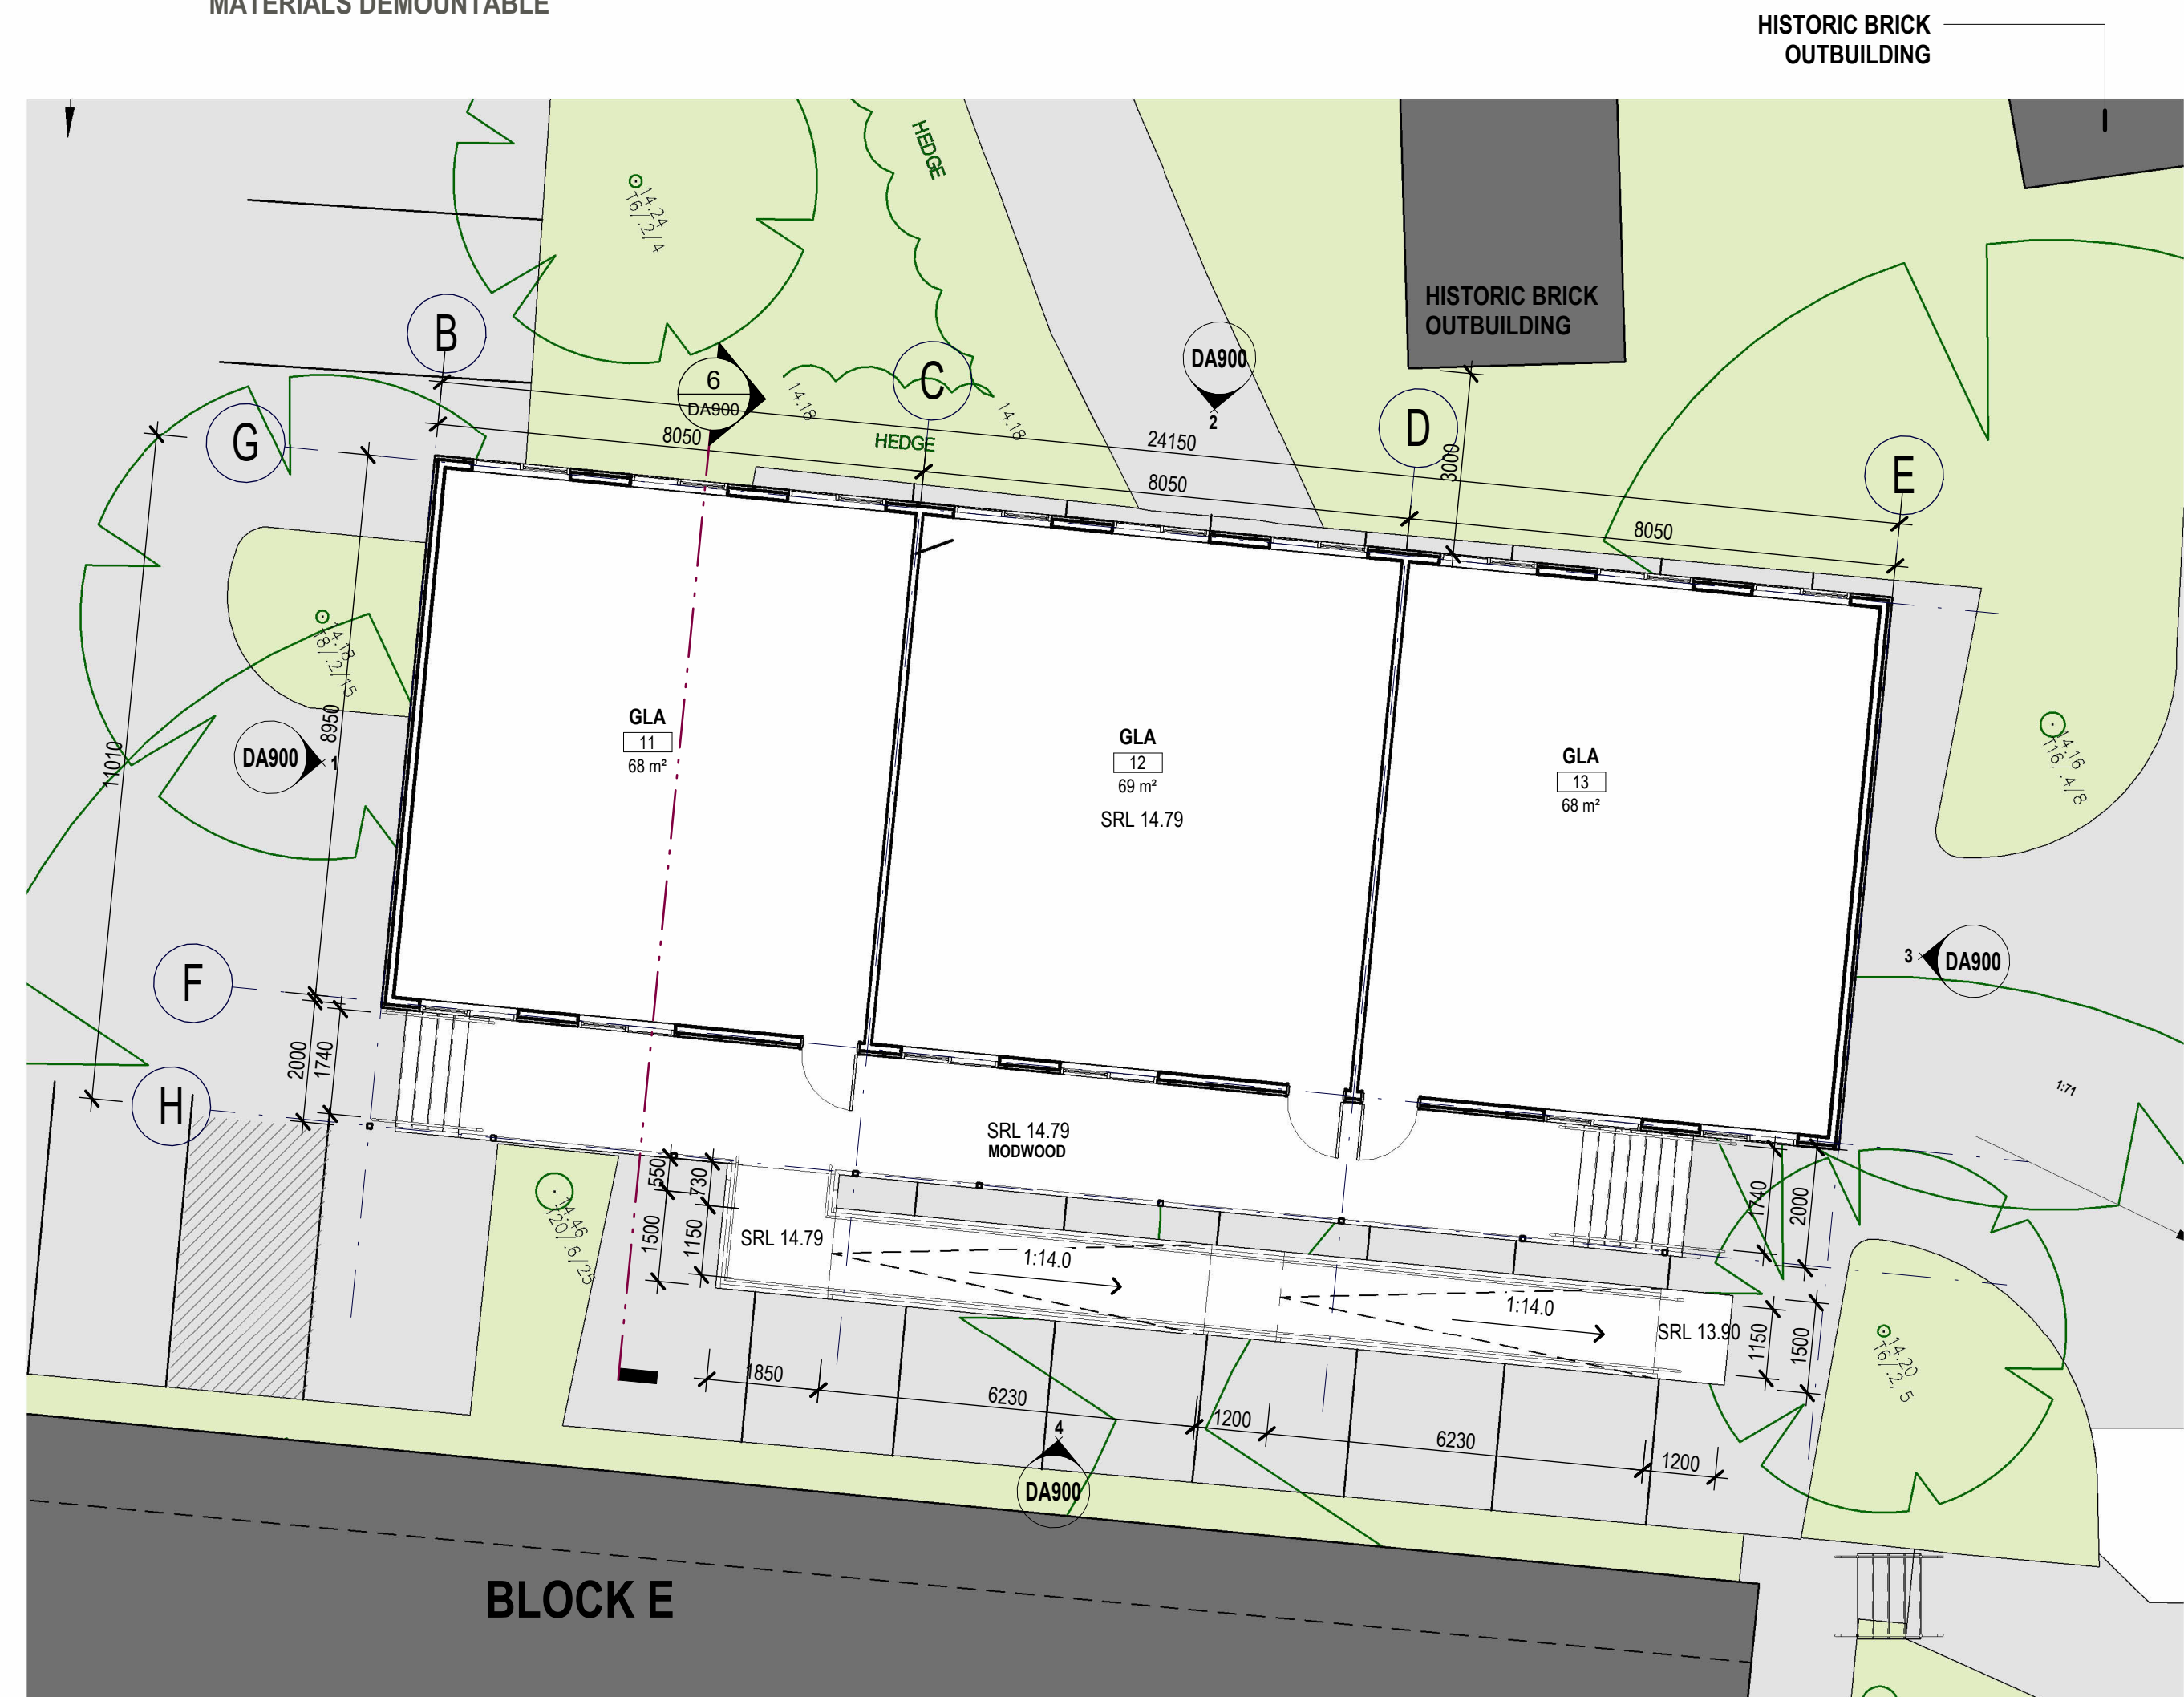

SITE PLAN - DEMOUNTABLE

DA
PROJECT PHASE
PROPOSED BLOCK F AT HOPEPOINT CHRISTIAN SCHOOL
PROJECT TITLE
42a BEALE STREET, GEORGES HALL NSW 2198
SITE ADDRESS
HOPEPOINT CHRISTIAN SCHOOL
CLIENT

PROPOSED - DEMOUNTABLE FOR ENABLING WORKS

DRAWING TITLE
© Copyright
The designs and the drawings that communicate them and the copyright thereof are the property of Leaf Architecture Pty Ltd. In order to use, retain or copy these drawings and/or designs you must seek written permission of Leaf Architecture Pty Ltd.
Nominated architect: Daniel Smith, NSW 7776 | VIC 19862 | ACT 2708 | QLD 5631
A.B.N. 35 613 290 618. Trading as Leaf Architecture.

LEAF
ARCHITECTURE

STUDIO Level 1 / 12 - 16 Queen St, CHIPPENDALE NSW 2008
POSTAL PO Box 258, Newtown, NSW, 2042
PHONE 02 9002 3000
E-MAIL hello@leafarch.com.au
WEB www.leafarch.com.au

DA900
DRAWING NUMBER
4
ISSUE
As indicated
Scales at A1
24003
PROJECT NUMBER

ISSUE DATE REVISION
1 29/11/2024 For DA
2 09/05/2025 Issue for Information
3 23/05/2025 Issue for Coordination
4 29/05/2025 For Council RPI response

CHECKED DRAWN LEGEND
DWSLUP USA For DA
DWSLUP KA
DWSLUP KA
DWS KALLUP