



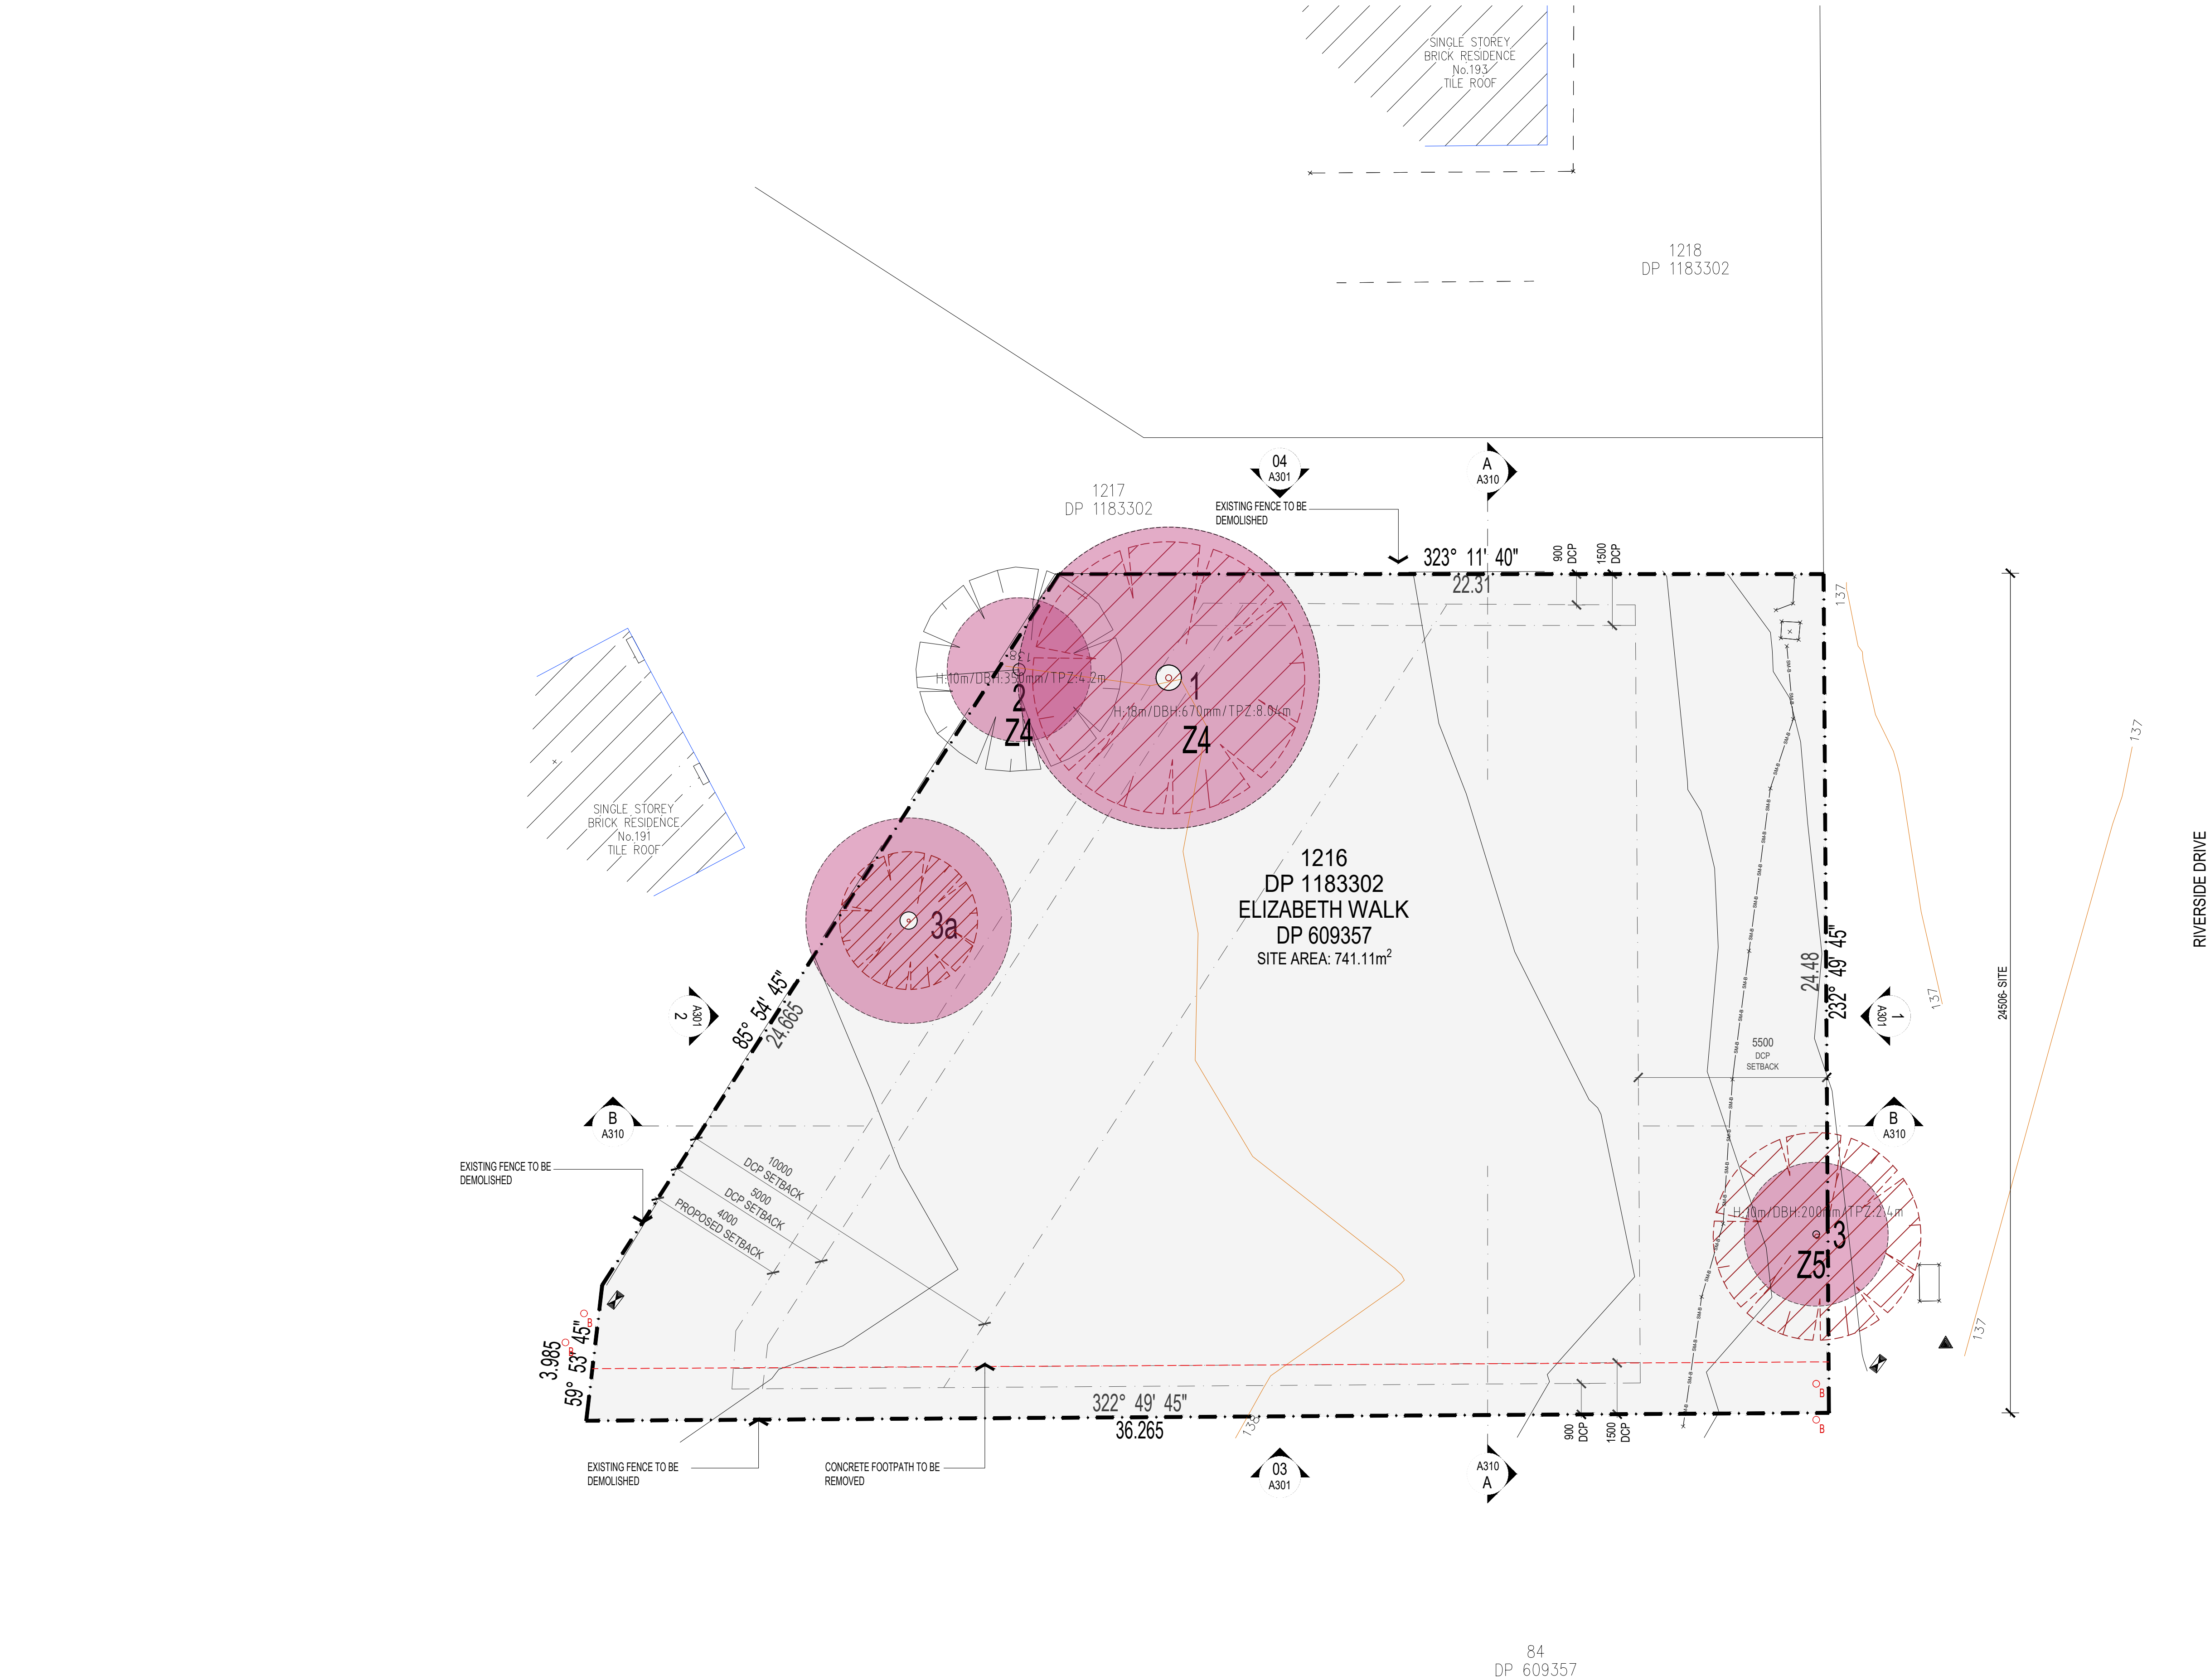

LEGEND - TREE

- TREE: EXISTING TO BE REMOVED
- TREE: EXISTING TO BE RETAINED

LEGEND

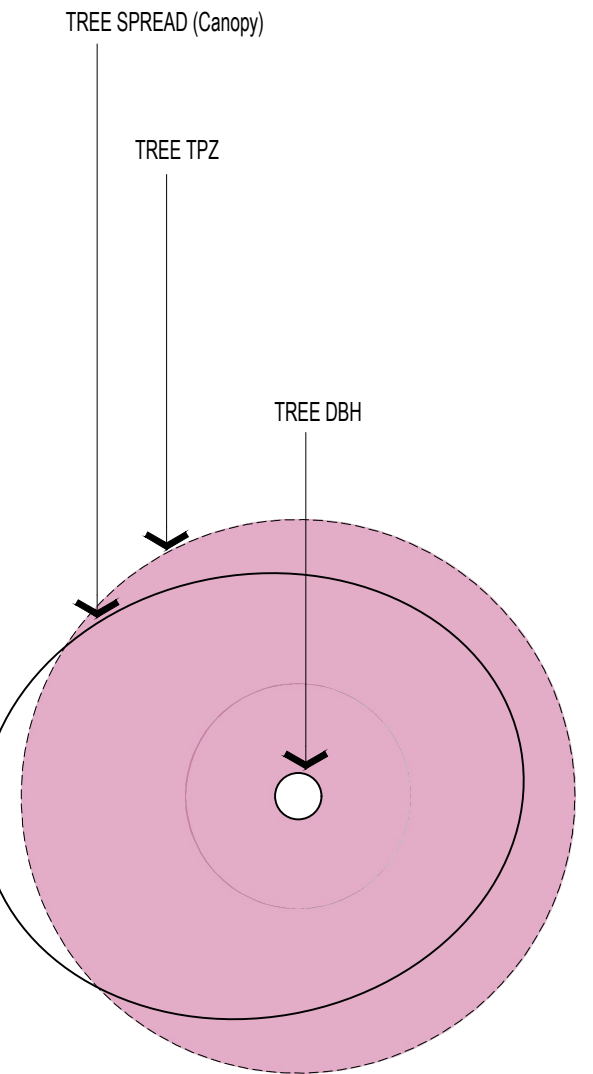

ALL DIMENSIONS & LEVELS TO BE CHECKED ON SITE BY CONTRACTOR PRIOR TO CONSTRUCTION. ALL BOUNDARIES & CONTOURS SUBJECT TO SURVEY. ALL RIGHTS RESERVED. THIS DRAWING MAY NOT BE REPRODUCED OR TRANSMITTED, IN PART OR IN WHOLE WITHOUT THE PERMISSION OF CRAWFORD ARCHITECTS PTY LTD

THIS DRAWING IS NOT TO BE USED FOR CONSTRUCTION UNLESS APPROVED BY A DIRECTOR OF CRAWFORD ARCHITECTS PTY LTD

© CRAWFORD ARCHITECTS PTY LTD 2019
SUITE 3.01, LEVEL 3.80 MOUNT STREET
NORTH SYDNEY, NSW 2060 AUSTRALIA
ABN 56 120 779 106
NOMINATED ARCHITECTS:
TONY GRAY 5303 & PAUL GODSELL 6726

P 02 9660 3644 www.crawford.com.au
E arch@crawford.com.au


ISSUE	DATE	AMENDMENTS
01	22.03.09	DA ISSUE
02	22.03.09	DA ISSUE
CLIENT
NSW LAHC
LOCKED BAG 5022
PARRAMATTA NSW 2124
PHONE: 1800 738 718

PROJECT
BOARDING HOUSING
DEVELOPMENT
LOT: 1216 / DP:1183302
189 RIVERSIDE DR, AIRDS, NSW 2560

TITLE
DEMOLITION/TREE REMOVAL
PLAN

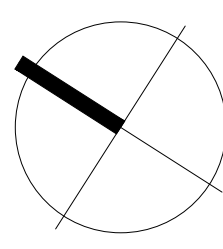

SCALE
1:100 @ A1 1:200 @ A3
APPROVED
DRAWN
CHECKED
DATE
OCT 2020
STATUS
DA

PROJECT NUMBER
DRAWING NUMBER
20035
A003


ISSUE
07



NOTES:

DEEP SOIL AREAS

COS AREAS

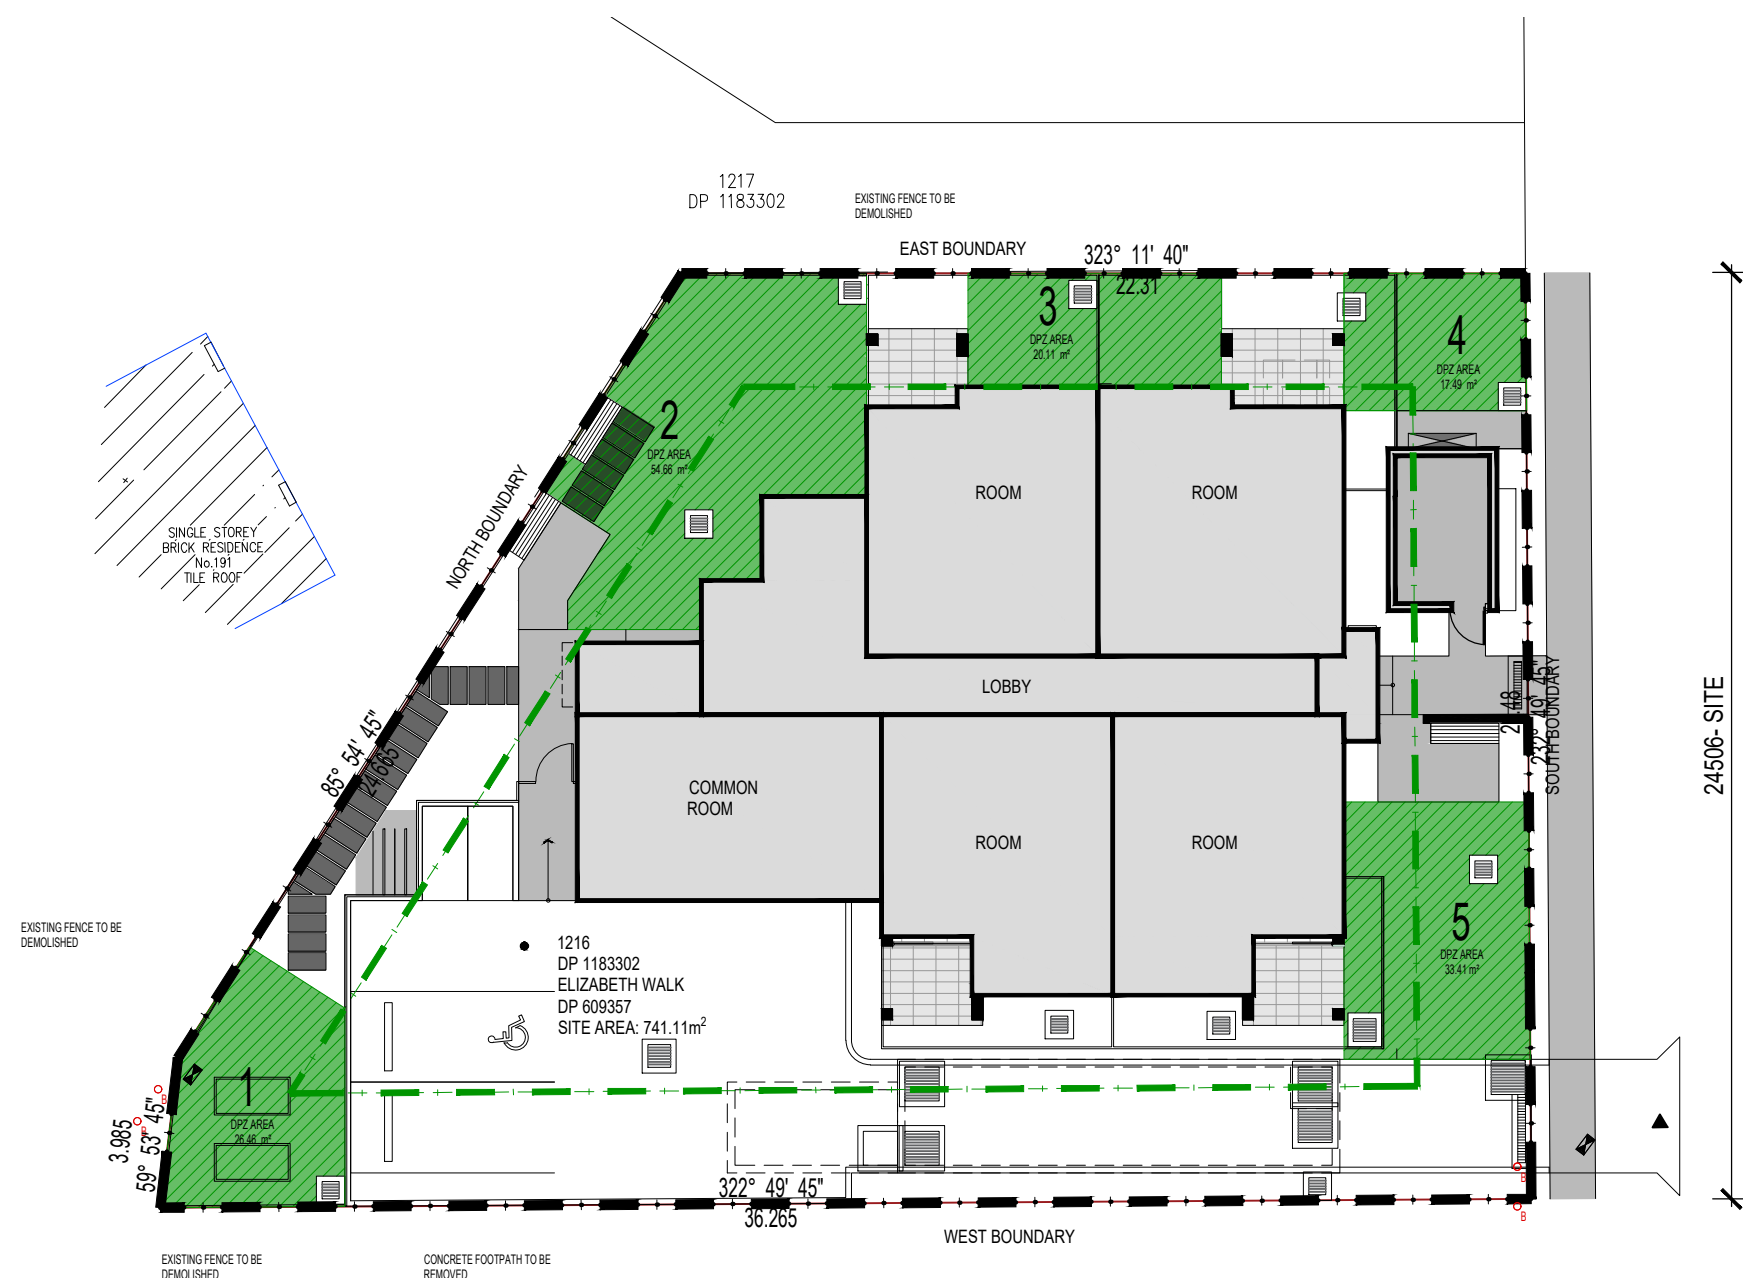

DEVELOPMENT DATA			
Job Reference	BGWW7		
Locality / Suburb	Airds		
Street Address	189 Riverside Drive / Elizabeth Walk		
Lot Number(s) & Deposited Plan	1216 (D.P.1183302) / Elizabeth Walk (D.P.609357)		
SITE AREA PROPOSED (sqm)	741.11		
DEEP SOIL CALCULATION		ZONE	AREA (m2)
		1	26.46
		2	54.66
		3	20.11
		4	17.49
		5	33.41
		TOTAL	152.13
		Control	Requirement Proposed
DEEP SOIL	Housing SEPP (Part 2, Division 2, clause 24(2))	15% of site area (111.17sqm)	152.13 (20.53%)

COMMON OPEN SPACE

- 1: 26.46 m2
2: 87.78 m2
3: 38.52 m2

TOTAL: 152.76 m2
20.61%

ALL DIMENSIONS & LEVELS TO BE CHECKED ON SITE BY CONTRACTOR PRIOR TO CONSTRUCTION. ALL BOUNDARIES & CONTOURS SUBJECT TO SURVEY. ALL RIGHTS RESERVED. THIS DRAWING MAY NOT BE REPRODUCED OR TRANSMITTED, IN PART OR IN WHOLE WITHOUT THE PERMISSION OF CRAWFORD ARCHITECTS PTY LTD

THIS DRAWING IS NOT TO BE USED FOR CONSTRUCTION UNLESS APPROVED BY A DIRECTOR OF CRAWFORD ARCHITECTS PTY LTD

© CRAWFORD ARCHITECTS PTY LTD 2019
SUITE 3.01, LEVEL 3 80 MOUNT STREET
NORTH SYDNEY, NSW 2060 AUSTRALIA
ABN 56 120 779 106
NOMINATED ARCHITECTS:
TONY GRAY 5303 & PAUL GODSELL 6726
P 02 9660 3644 www.crawford.com.au
E arch@crawford.com.au


09	23.03.09	DA ISSUE
08	23.02.23	DA ISSUE
07	22.12.21	DA ISSUE
06	22.11.16	DA ISSUE
ISSUE	DATE	AMENDMENTS



CLIENT
NSW LAHC
LOCKED BAG 5022
PARRAMATTA NSW 2124
PHONE: 1800 738 718

PROJECT
BOARDING HOUSING
DEVELOPMENT
LOT: 1216 / DP:1183302
189 RIVERSIDE DR, AIRDS, NSW 2560

TITLE
DEEP SOIL AND COS AREAS
ANALYSIS

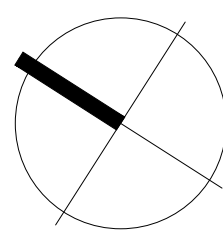

SCALE
1:200 @ A1 1:400 @ A3
APPROVED
DRAWN
CHECKED
DATE
STATUS
OCT 2020
DA

PROJECT NUMBER
DRAWING NUMBER

20035

A015

ISSUE

09



1. BASED ON SITE SURVEY PREPARED BY TOTAL SURVEYING SOLUTIONS

EXISTING STEEL BOLLARD TO BE DEMOLISH



© CRAWFORD ARCHITECTS PTY LTD 2019
SUITE 3.01, LEVEL 3 80 MOUNT STREET
NORTH SYDNEY, NSW 2060 AUSTRALIA
ABN 56 120 779 106
NOMINATED ARCHITECTS:
TONY GRAY 5303 & PAUL GODSELL 6726

P 02 9660 3644 www.crawford.com.au
E arch@crawford.com.au



PROJECT
BOARDING HOUSING
DEVELOPMENT
LOT: 1216 / DP:1183302
189 RIVERSIDE DR, AIRDS, NSW 2560

PROJECT NUMBER 20035 DRAWING NUMBER A

ISSUE

08

crawford
architects





- LEGEND - TREE
- TREE: EXISTING TO BE REMOVED
 - TREE: EXISTING TO BE RETAINED
 - PRIVATE OPEN SPACE (LANDSCAPED)
 - LANDSCAPE
 - COMMUNAL OPEN SPACE
 - CARPARK
 - PATHWAY

ALL DIMENSIONS & LEVELS TO BE CHECKED ON SITE BY CONTRACTOR PRIOR TO CONSTRUCTION. ALL BOUNDARIES & CONTOURS SUBJECT TO SURVEY. ALL RIGHTS RESERVED. THIS DRAWING MAY NOT BE REPRODUCED OR TRANSMITTED, IN PART OR IN WHOLE WITHOUT THE PERMISSION OF CRAWFORD ARCHITECTS PTY LTD

© CRAWFORD ARCHITECTS PTY LTD 2019
SUITE 3.01, LEVEL 3.80 MOUNT STREET
NORTH SYDNEY, NSW 2060 AUSTRALIA
ABN: 56 120 779 106
NOMINATED ARCHITECTS:
TONY GRAY 5303 & PAUL GOOSELL 6726


08	23.03.09	DA ISSUE
07	22.12.21	DA ISSUE
06	22.11.16	DA ISSUE
05	22.10.04	DA ISSUE
04	22.07.25	REVISED DA ISSUE
03	22.05.18	REVISED DA ISSUE
02	22.04.13	DA ISSUE
01	22.03.28	CONSULTANT ISSUE
ISSUE	DATE	AMENDMENTS



CLIENT
NSW LAHC
LOCKED BAG 5022
PARRAMATTA NSW 2124
PHONE: 1800 738 718

PROJECT
**BOARDING HOUSING
DEVELOPMENT**
LOT: 1216 / DP:1183302
189 RIVERSIDE DR, AIRDS, NSW 2560

TITLE
SITE PLAN

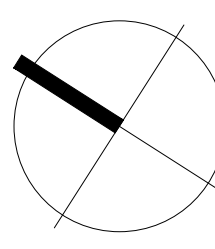

SCALE
1:100 @ A1/ 1:200 @ A3
APPROVED
DRAWN
CHECKED
DATE
STATUS
OCT 2020
DA

PROJECT NUMBER
DRAWING NUMBER

20035

A101

ISSUE
08






LEGEND - TREE



*REFER TO ARBORIST REPORT FOR TREE ASSESSMENT
DETAILS PREPARED BY ANDERSON ENVIRONMENTAL

LEGEND

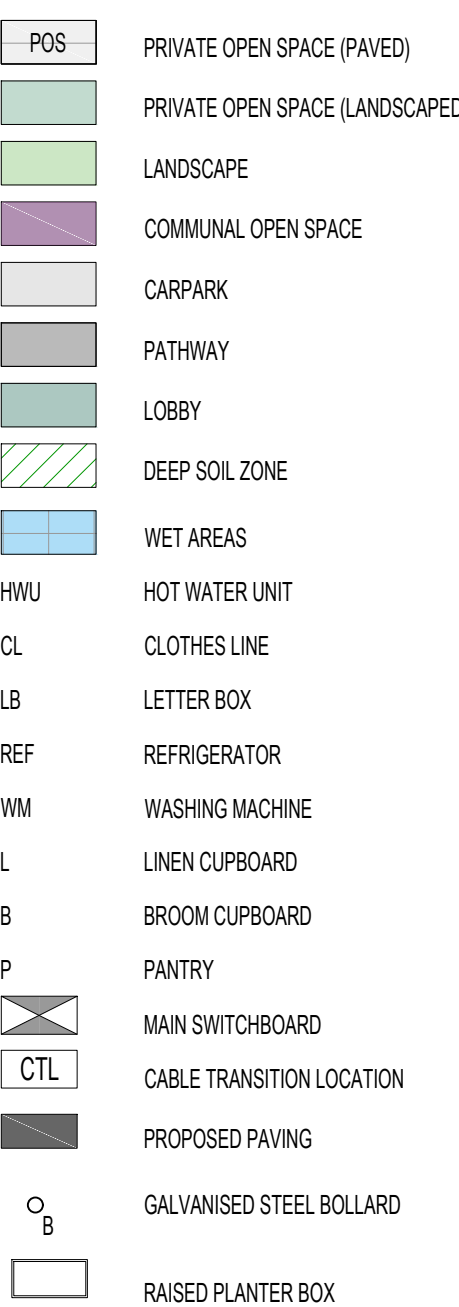

NOTES: BUSHFIRE PROTECTION
ASSESSMENT

REFER TO BUSHFIRE PROTECTION ASSESSMENT, DATE:
15/12/22 - FILE: 20PIE07

- RECOMMENDATION 1 - THE DEVELOPMENT IS AS GENERALLY INDICATED ON THE ATTACHED SCHEDULE
- 1 - PLAN OF BUSHFIRE PROTECTION MEASURES .
- RECOMMENDATION 2 - APZS ARE TO BE PROVIDED TO THE PROPOSED DEVELOPMENT AS OUTLINED IN TABLE 2.2 AND AS GENERALLY DEPICTED WITHIN SCHEDULE 1.
- RECOMMENDATION 3 - ACCESS IS TO COMPLY WITH THE ACCEPTABLE SOLUTIONS OUTLINED IN SECTION 5.3.2 OF PLANNING FOR BUSH FIRE PROTECTION 2019.
- RECOMMENDATION 4 - BUILDING CONSTRUCTION STANDARDS FOR THE PROPOSED FUTURE DWELLINGS WITHIN 100M OF BUSHFIRE PRONE LAND ARE TO BE APPLIED IN ACCORDANCE WITH AS3899 CONSTRUCTION OF BUILDINGS IN BUSHFIRE PRONE AREAS (2018), AND PLANNING FOR BUSH FIRE PROTECTION 2019. THE RECOMMENDED CONSTRUCTION STANDARD IS MINIMUM BAL 12.5.
- RECOMMENDATION 5 - WATER, ELECTRICITY AND GAS SUPPLY IS TO COMPLY WITH SECTION 5.3.3 OF PLANNING FOR BUSH FIRE PROTECTION 2019.
- RECOMMENDATION 6 - FENCING IS TO COMPLY WITH SECTION 7.6 OF PBP. ALL FENCES IN BUSH FIRE PRONE AREAS SHOULD BE MADE OF EITHER HARDWOOD OR NON-COMBUSTIBLE MATERIAL. HOWEVER, IN CIRCUMSTANCES WHERE THE FENCE IS WITHIN 6M OF A BUILDING OR IN AREAS OF BAL 29 OR GREATER, THEY SHOULD BE MADE OF NON-COMBUSTIBLE MATERIAL ONLY.

ALL DIMENSIONS & LEVELS TO BE CHECKED ON SITE BY CONTRACTOR PRIOR TO CONSTRUCTION. ALL BOUNDARIES & CONTOURS SUBJECT TO SURVEY. ALL RIGHTS RESERVED. THIS DRAWING MAY NOT BE REPRODUCED OR TRANSMITTED, IN PART OR IN WHOLE WITHOUT THE PERMISSION OF CRAWFORD ARCHITECTS PTY LTD

THIS DRAWING IS NOT TO BE USED FOR CONSTRUCTION UNLESS APPROVED BY A DIRECTOR OF CRAWFORD ARCHITECTS PTY LTD

© CRAWFORD ARCHITECTS PTY LTD 2019
SUITE 3.01, LEVEL 3.80 MOUNT STREET
NORTH SYDNEY, NSW 2060 AUSTRALIA
ABN: 56 120 779 106
NOMINATED ARCHITECTS:
TONY GRAY 5303 & PAUL GOOSELL 6726

P 02 9660 3644 www.crawford.com.au
E arch@crawford.com.au

ISSUE	DATE	AMENDMENTS
16	23.03.09	DA ISSUE
15	22.12.21	DA ISSUE
14	22.12.07	DA ISSUE
13	22.11.16	DA ISSUE




CLIENT
NSW LAHC
LOCKED BAG 5022

PARRAMATTA NSW 2124
PHONE: 1800 738 718

PROJECT
**BOARDING HOUSING
DEVELOPMENT**
LOT: 1216 / DP:1183302
189 RIVERSIDE DR, AIRDS, NSW 2560

TITLE
GROUND FLOOR PLAN

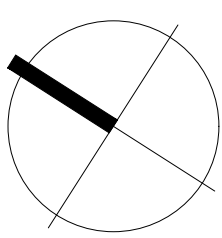

SCALE
1:100 @ A1/ 1:200 @ A3

APPROVED
DRAWN
CHECKED
DATE
STATUS

CHECKED
OCT 2020
DA

PROJECT NUMBER
DRAWING NUMBER


20035

A200

ISSUE

16



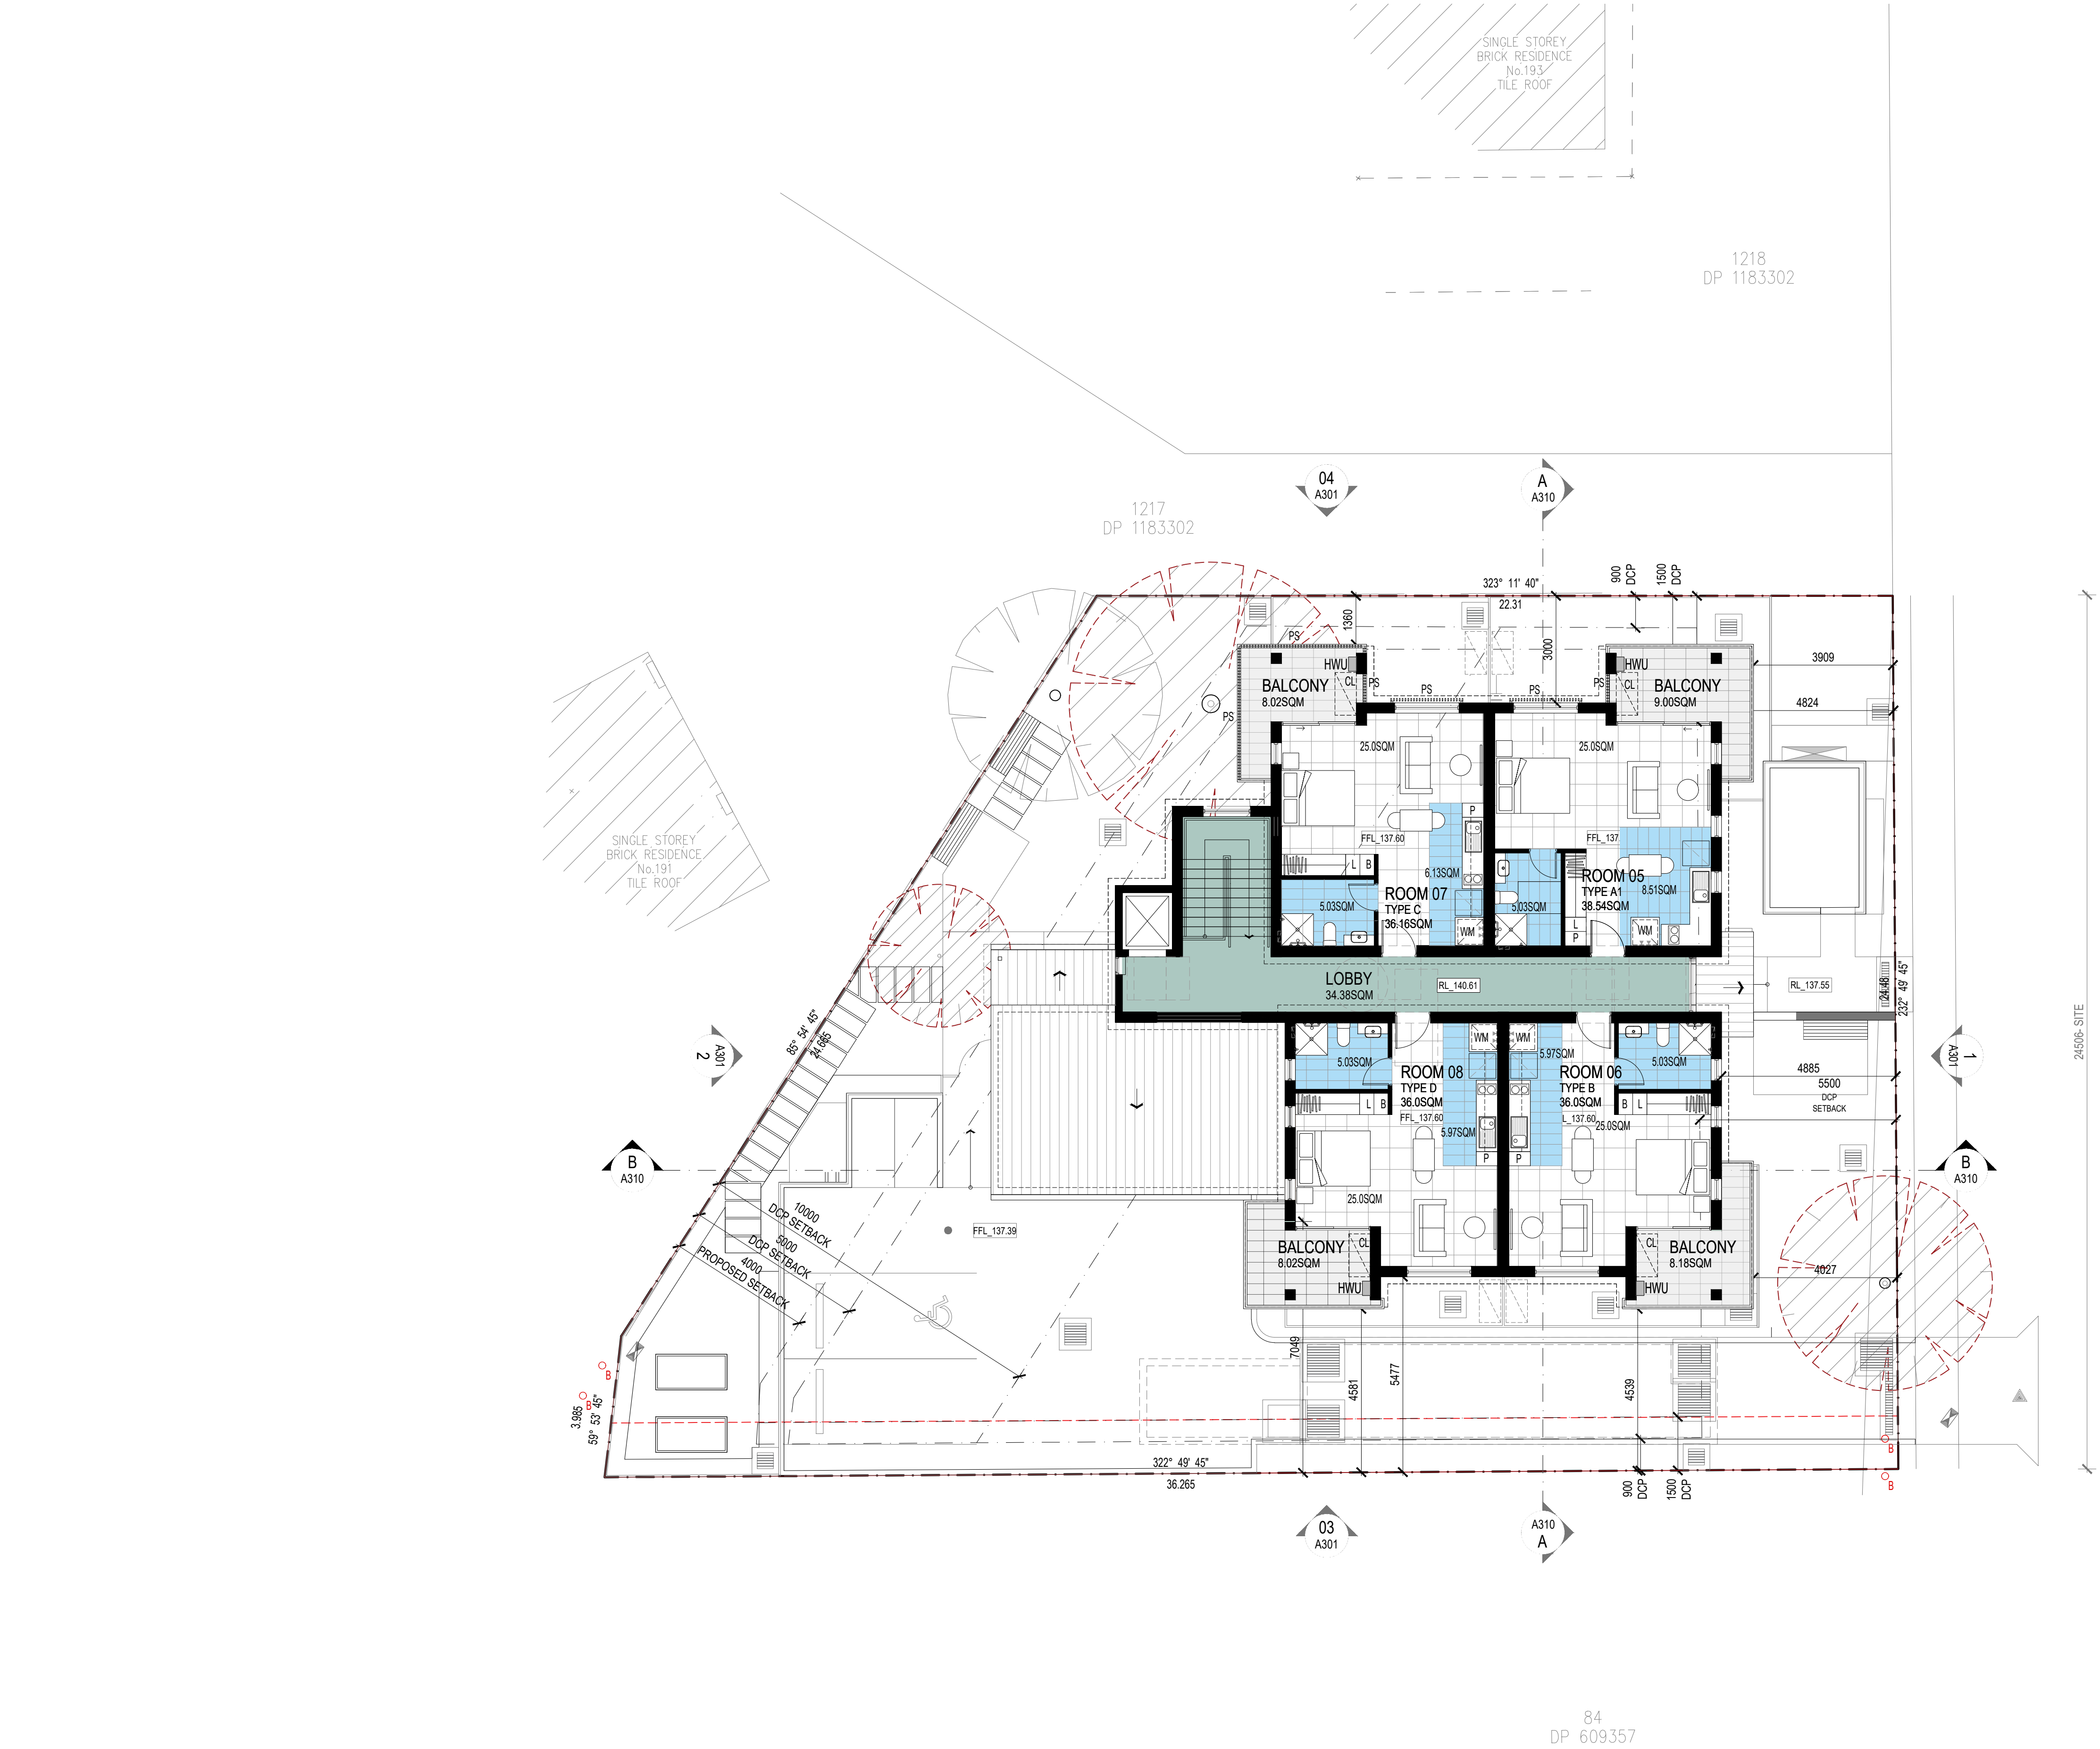


LEGEND - TREE



*REFER TO ARBORIST REPORT FOR TREE ASSESSMENT
DETAILS PREPARED BY ANDERSON ENVIRONMENTAL

LEGEND

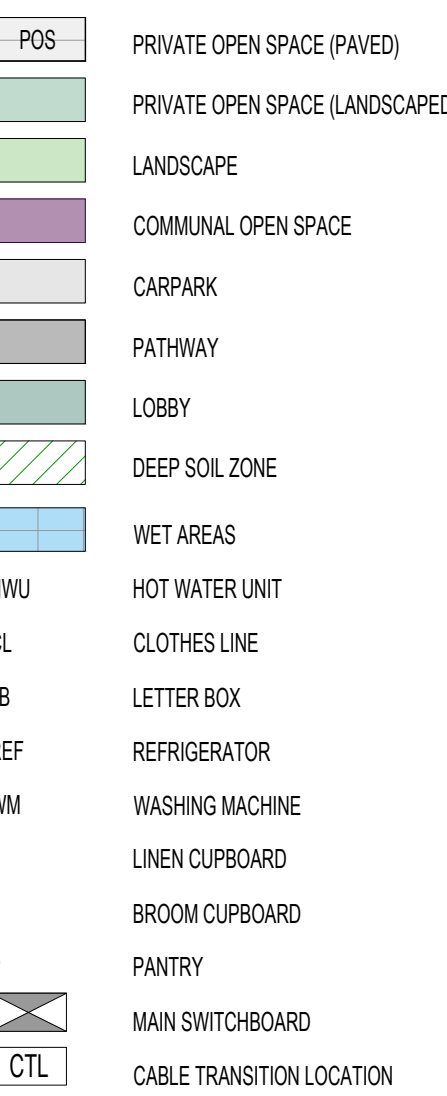

NOTES: BUSHFIRE PROTECTION
ASSESSMENT

REFER TO BUSHFIRE PROTECTION ASSESSMENT, DATE:
15/12/22 - FILE: 20PIE07

-RECOMMENDATION 1 - THE DEVELOPMENT IS AS GENERALLY
INDICATED ON THE ATTACHED SCHEDULE.
1 - PLAN OF BUSHFIRE PROTECTION MEASURES.
-RECOMMENDATION 2 - APZS ARE TO BE PROVIDED TO THE
PROPOSED DEVELOPMENT AS OUTLINED IN
TABLE 2-2 AND AS GENERALLY DEPICTED WITHIN SCHEDULE 1.
-RECOMMENDATION 3 - ACCESS IS TO COMPLY WITH THE
ACCEPTABLE SOLUTIONS OUTLINED IN SECTION
5.3.2 OF PLANNING FOR BUSH FIRE PROTECTION 2019.
-RECOMMENDATION 4 - BUILDING CONSTRUCTION
STANDARDS FOR THE PROPOSED FUTURE DWELLINGS WITHIN
100M OF BUSHFIRE PRONE LAND ARE TO BE APPLIED IN
ACCORDANCE WITH ASS3559 CONSTRUCTION OF
BUILDINGS IN BUSHFIRE PRONE AREAS (2018), AND PLANNING
FOR BUSH FIRE PROTECTION 2019. THE RECOMMENDED
CONSTRUCTION STANDARD IS MINIMUM BAL 12.5.
-RECOMMENDATION 5 - WATER, ELECTRICITY AND GAS
SUPPLY IS TO COMPLY WITH SECTION 5.3.3 OF
PLANNING FOR BUSH FIRE PROTECTION 2019.
-RECOMMENDATION 6 - FENCING IS TO COMPLY WITH
SECTION 7.6 OF PBP. ALL FENCES IN BUSH FIRE
PRONE AREAS SHOULD BE MADE OF EITHER HARDWOOD OR
NON-COMBUSTIBLE MATERIAL. HOWEVER, IN
CIRCUMSTANCES WHERE THE FENCE IS WITHIN 9M OF A
BUILDING OR IN AREAS OF BAL 28 OR GREATER, THEY
SHOULD BE MADE OF NON-COMBUSTIBLE MATERIAL ONLY.

ALL DIMENSIONS & LEVELS TO BE CHECKED ON SITE BY
CONTRACTOR PRIOR TO CONSTRUCTION. ALL BOUNDARIES &
CONTOURS SUBJECT TO SURVEY. ALL RIGHTS RESERVED. THIS
DRAWING MAY NOT BE REPRODUCED OR TRANSMITTED, IN PART
OR IN WHOLE WITHOUT THE PERMISSION OF CRAWFORD
ARCHITECTS PTY LTD

THIS DRAWING IS NOT TO BE USED FOR CONSTRUCTION UNLESS
APPROVED BY A DIRECTOR OF CRAWFORD ARCHITECTS PTY LTD

© CRAWFORD ARCHITECTS PTY LTD 2019
SUITE 3.01, LEVEL 3.80 MOUNT STREET
NORTH SYDNEY, NSW 2060 AUSTRALIA
ABN 56 120 779 106
NOMINATED ARCHITECTS:
TONY GRAY 5303 & PAUL GODSELL 6726

P 02 9660 3644 www.crawford.com.au
E arch@crawford.com.au


13	23.03.09	DA ISSUE
12	22.12.21	DA ISSUE
11	22.12.07	DA ISSUE
10	22.11.16	DA ISSUE
09	22.10.04	DA ISSUE
08	22.07.25	REVISED DA ISSUE
07	22.07.14	REVISED DA ISSUE
06	22.06.27	CONSULTANT ISSUE
05	22.06.27	CONSULTANT ISSUE
04	22.06.27	CONSULTANT ISSUE
03	22.06.27	CONSULTANT ISSUE
02	22.06.27	CONSULTANT ISSUE
01	22.06.27	CONSULTANT ISSUE



CLIENT
NSW LAHC
LOCKED BAG 5022
PARRAMATTA NSW 2124
PHONE: 1800 738 718

PROJECT
**BOARDING HOUSING
DEVELOPMENT**
LOT: 1216 / DP:1183302
189 RIVERSIDE DR, AIRDS, NSW 2560

TITLE
FIRST FLOOR PLAN

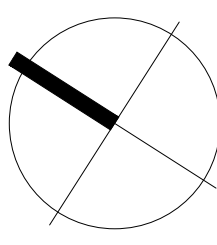

SCALE
1:100 @ A1 / 1:200 @ A3
APPROVED
DRAWN
CHECKED
DATE
STATUS


CHECKED
OCT 2020
DA

PROJECT NUMBER
20035
DRAWING NUMBER
A201

ISSUE

13 **crawford**
architects



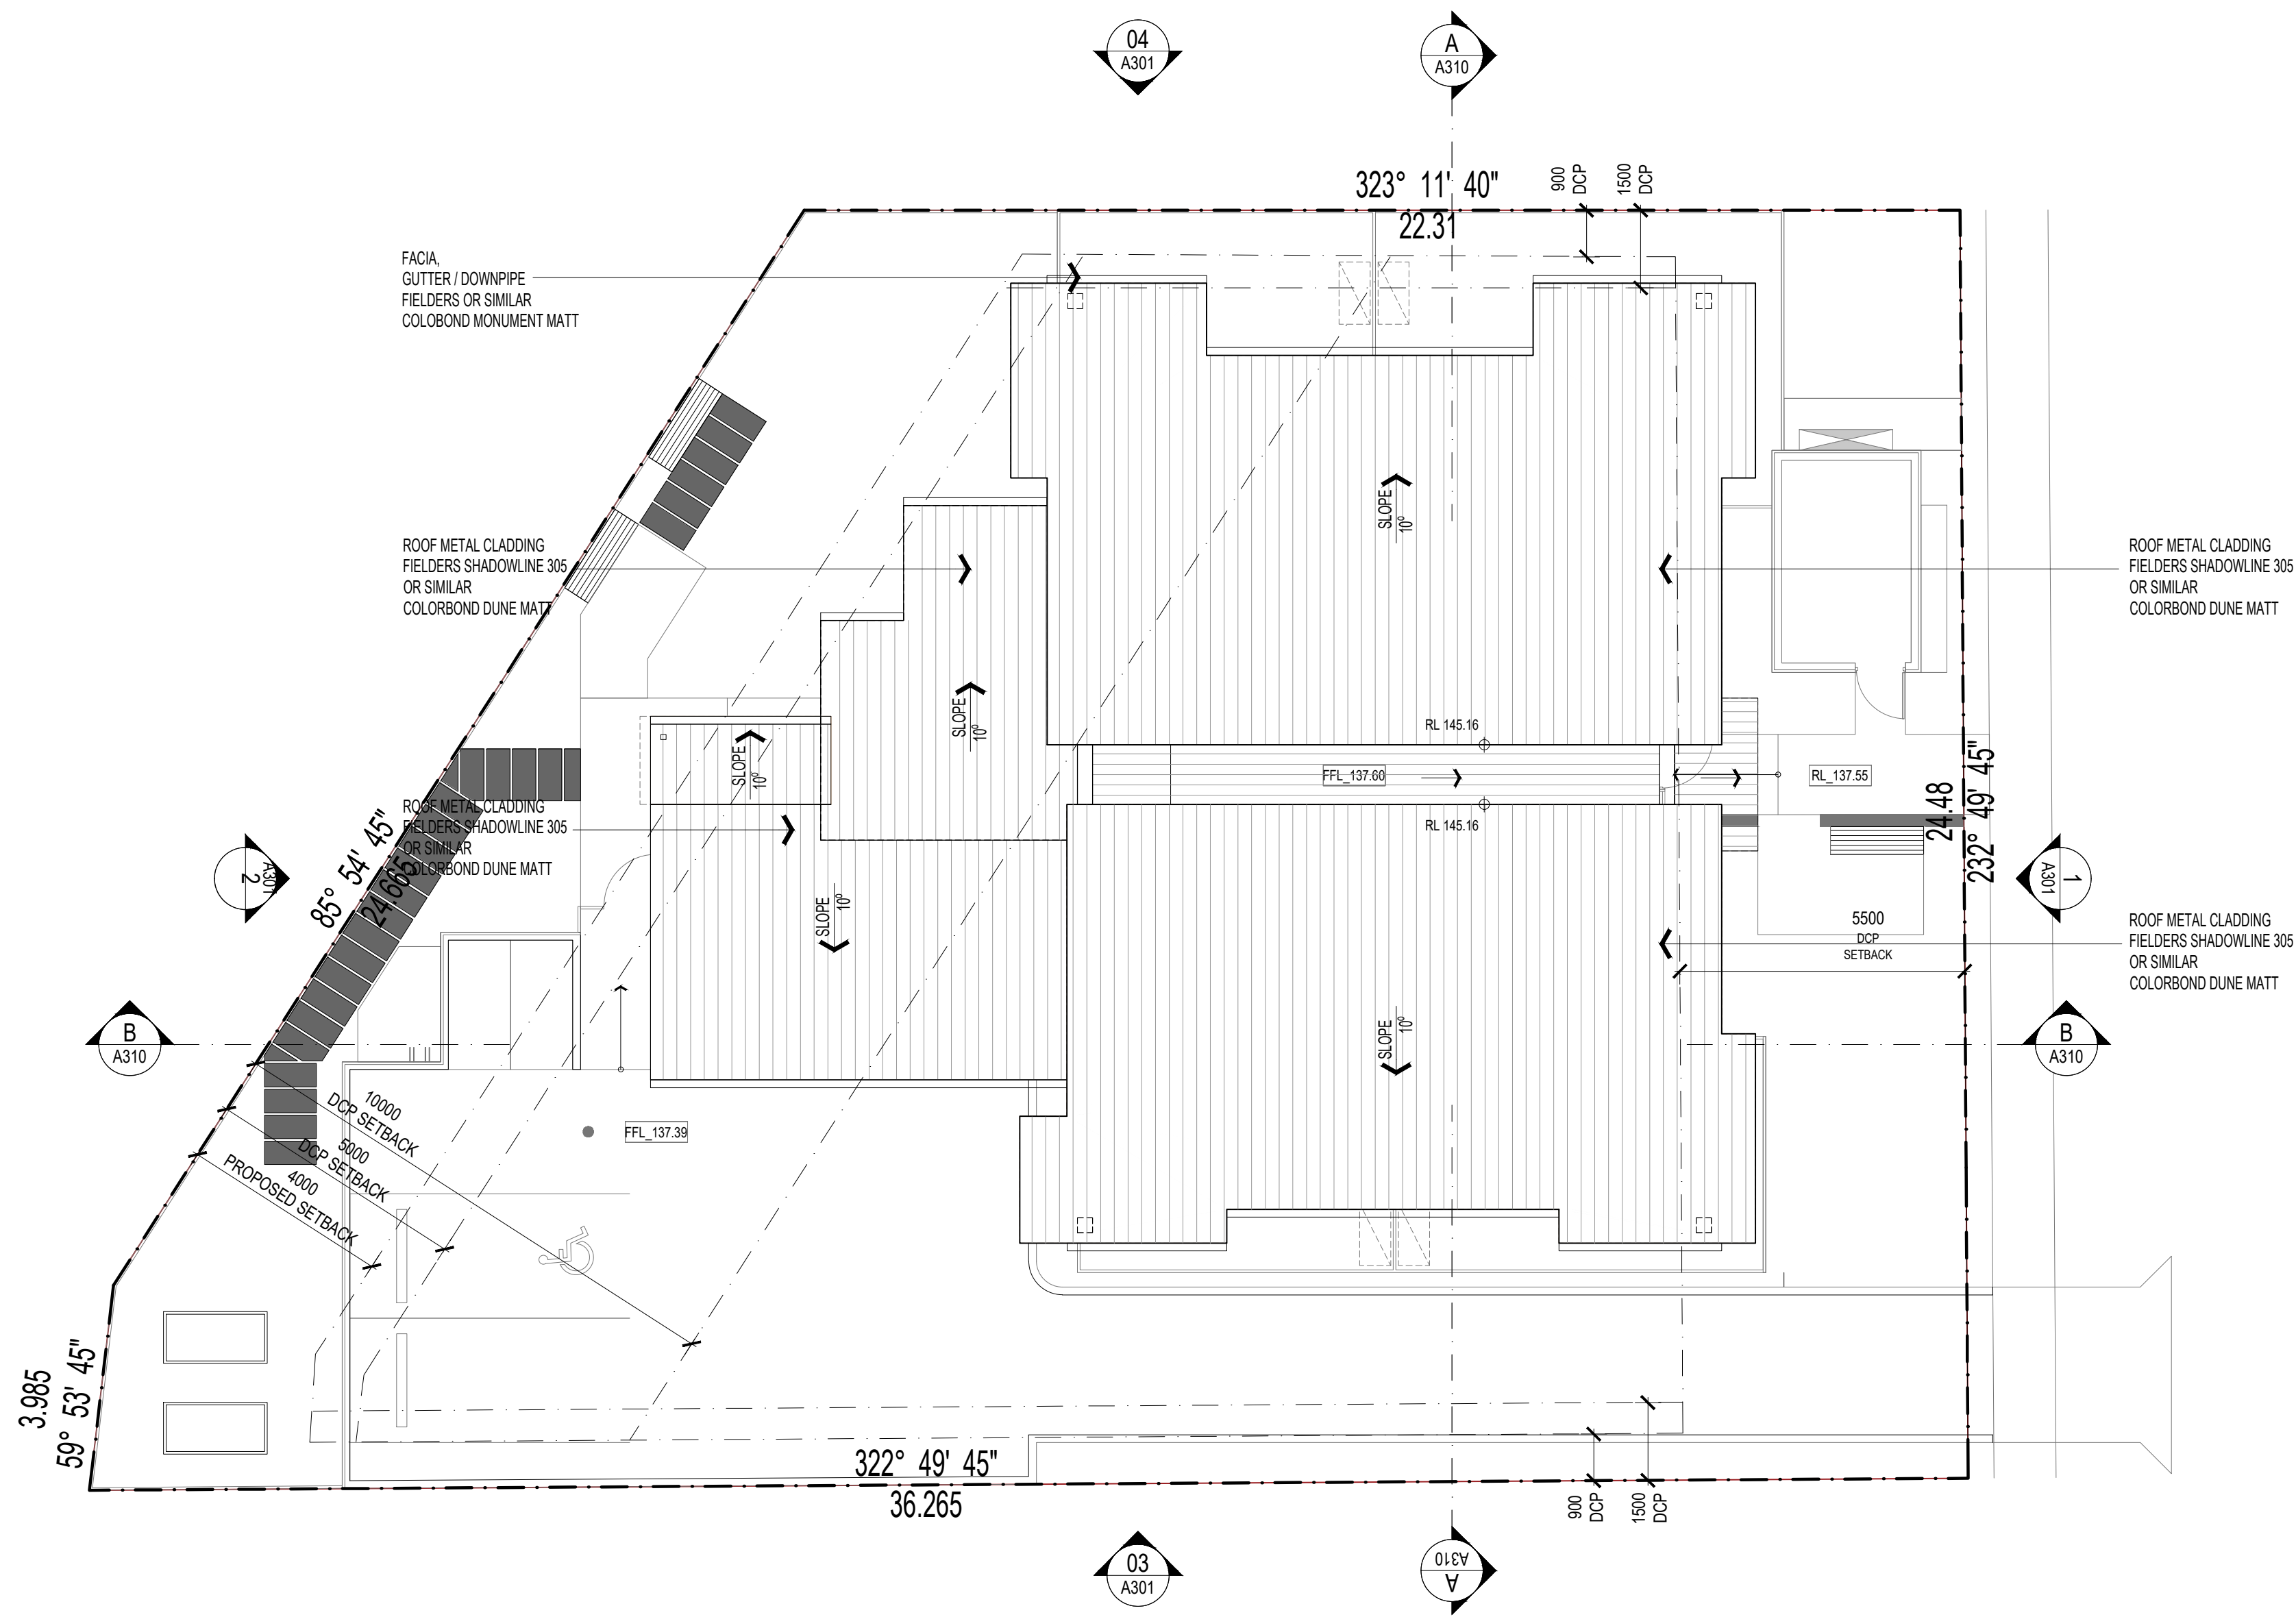

ALL DIMENSIONS & LEVELS TO BE CHECKED ON SITE BY CONTRACTOR PRIOR TO CONSTRUCTION. ALL BOUNDARIES & CONTOURS SUBJECT TO SURVEY. ALL RIGHTS RESERVED. THIS DRAWING MAY NOT BE REPRODUCED OR TRANSMITTED, IN PART OR IN WHOLE WITHOUT THE PERMISSION OF CRAWFORD ARCHITECTS PTY LTD.

THIS DRAWING IS NOT TO BE USED FOR CONSTRUCTION UNLESS APPROVED BY A DIRECTOR OF CRAWFORD ARCHITECTS PTY LTD.

© CRAWFORD ARCHITECTS PTY LTD 2019
SUITE 3.01, LEVEL 3.80 MOUNT STREET
NORTH SYDNEY, NSW 2060 AUSTRALIA
ABN 56 120 779 106
NOMINATED ARCHITECTS:
TONY GRAY 5303 & PAUL GODSELL 6726

P 02 9660 3644 www.crawford.com.au
E arch@crawford.com.au

ISSUE	DATE	AMENDMENTS
10	23.03.09	DA ISSUE
09	22.12.21	DA ISSUE
08	22.11.16	DA ISSUE
07	22.10.04	DA ISSUE
06	22.07.25	REVISED DA ISSUE
05	22.06.27	CONSULTANT ISSUE
04	22.05.18	REVISED DA ISSUE
03	22.05.18	REVISED DA ISSUE




CLIENT
NSW LAHC
LOCKED BAG 5022

PARRAMATTA NSW 2124
PHONE: 1800 738 718

PROJECT
**BOARDING HOUSING
DEVELOPMENT**
LOT: 1216 / DP:1183302
189 RIVERSIDE DR, AIRDS, NSW 2500

TITLE
ROOF PLAN

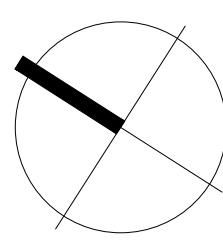

SCALE
1:100 @ A1 1:200 @ A3

APPROVED
DRAWN
CHECKED
DATE
STATUS

CHECKED
OCT 2020
DA

PROJECT NUMBER
DRAWING NUMBER

20035
A202

ISSUE
10



LEGEND

EXISTING GROUNDLINE


PROPOSED GROUNDLINE

CUT

CUT

FILL

FILL

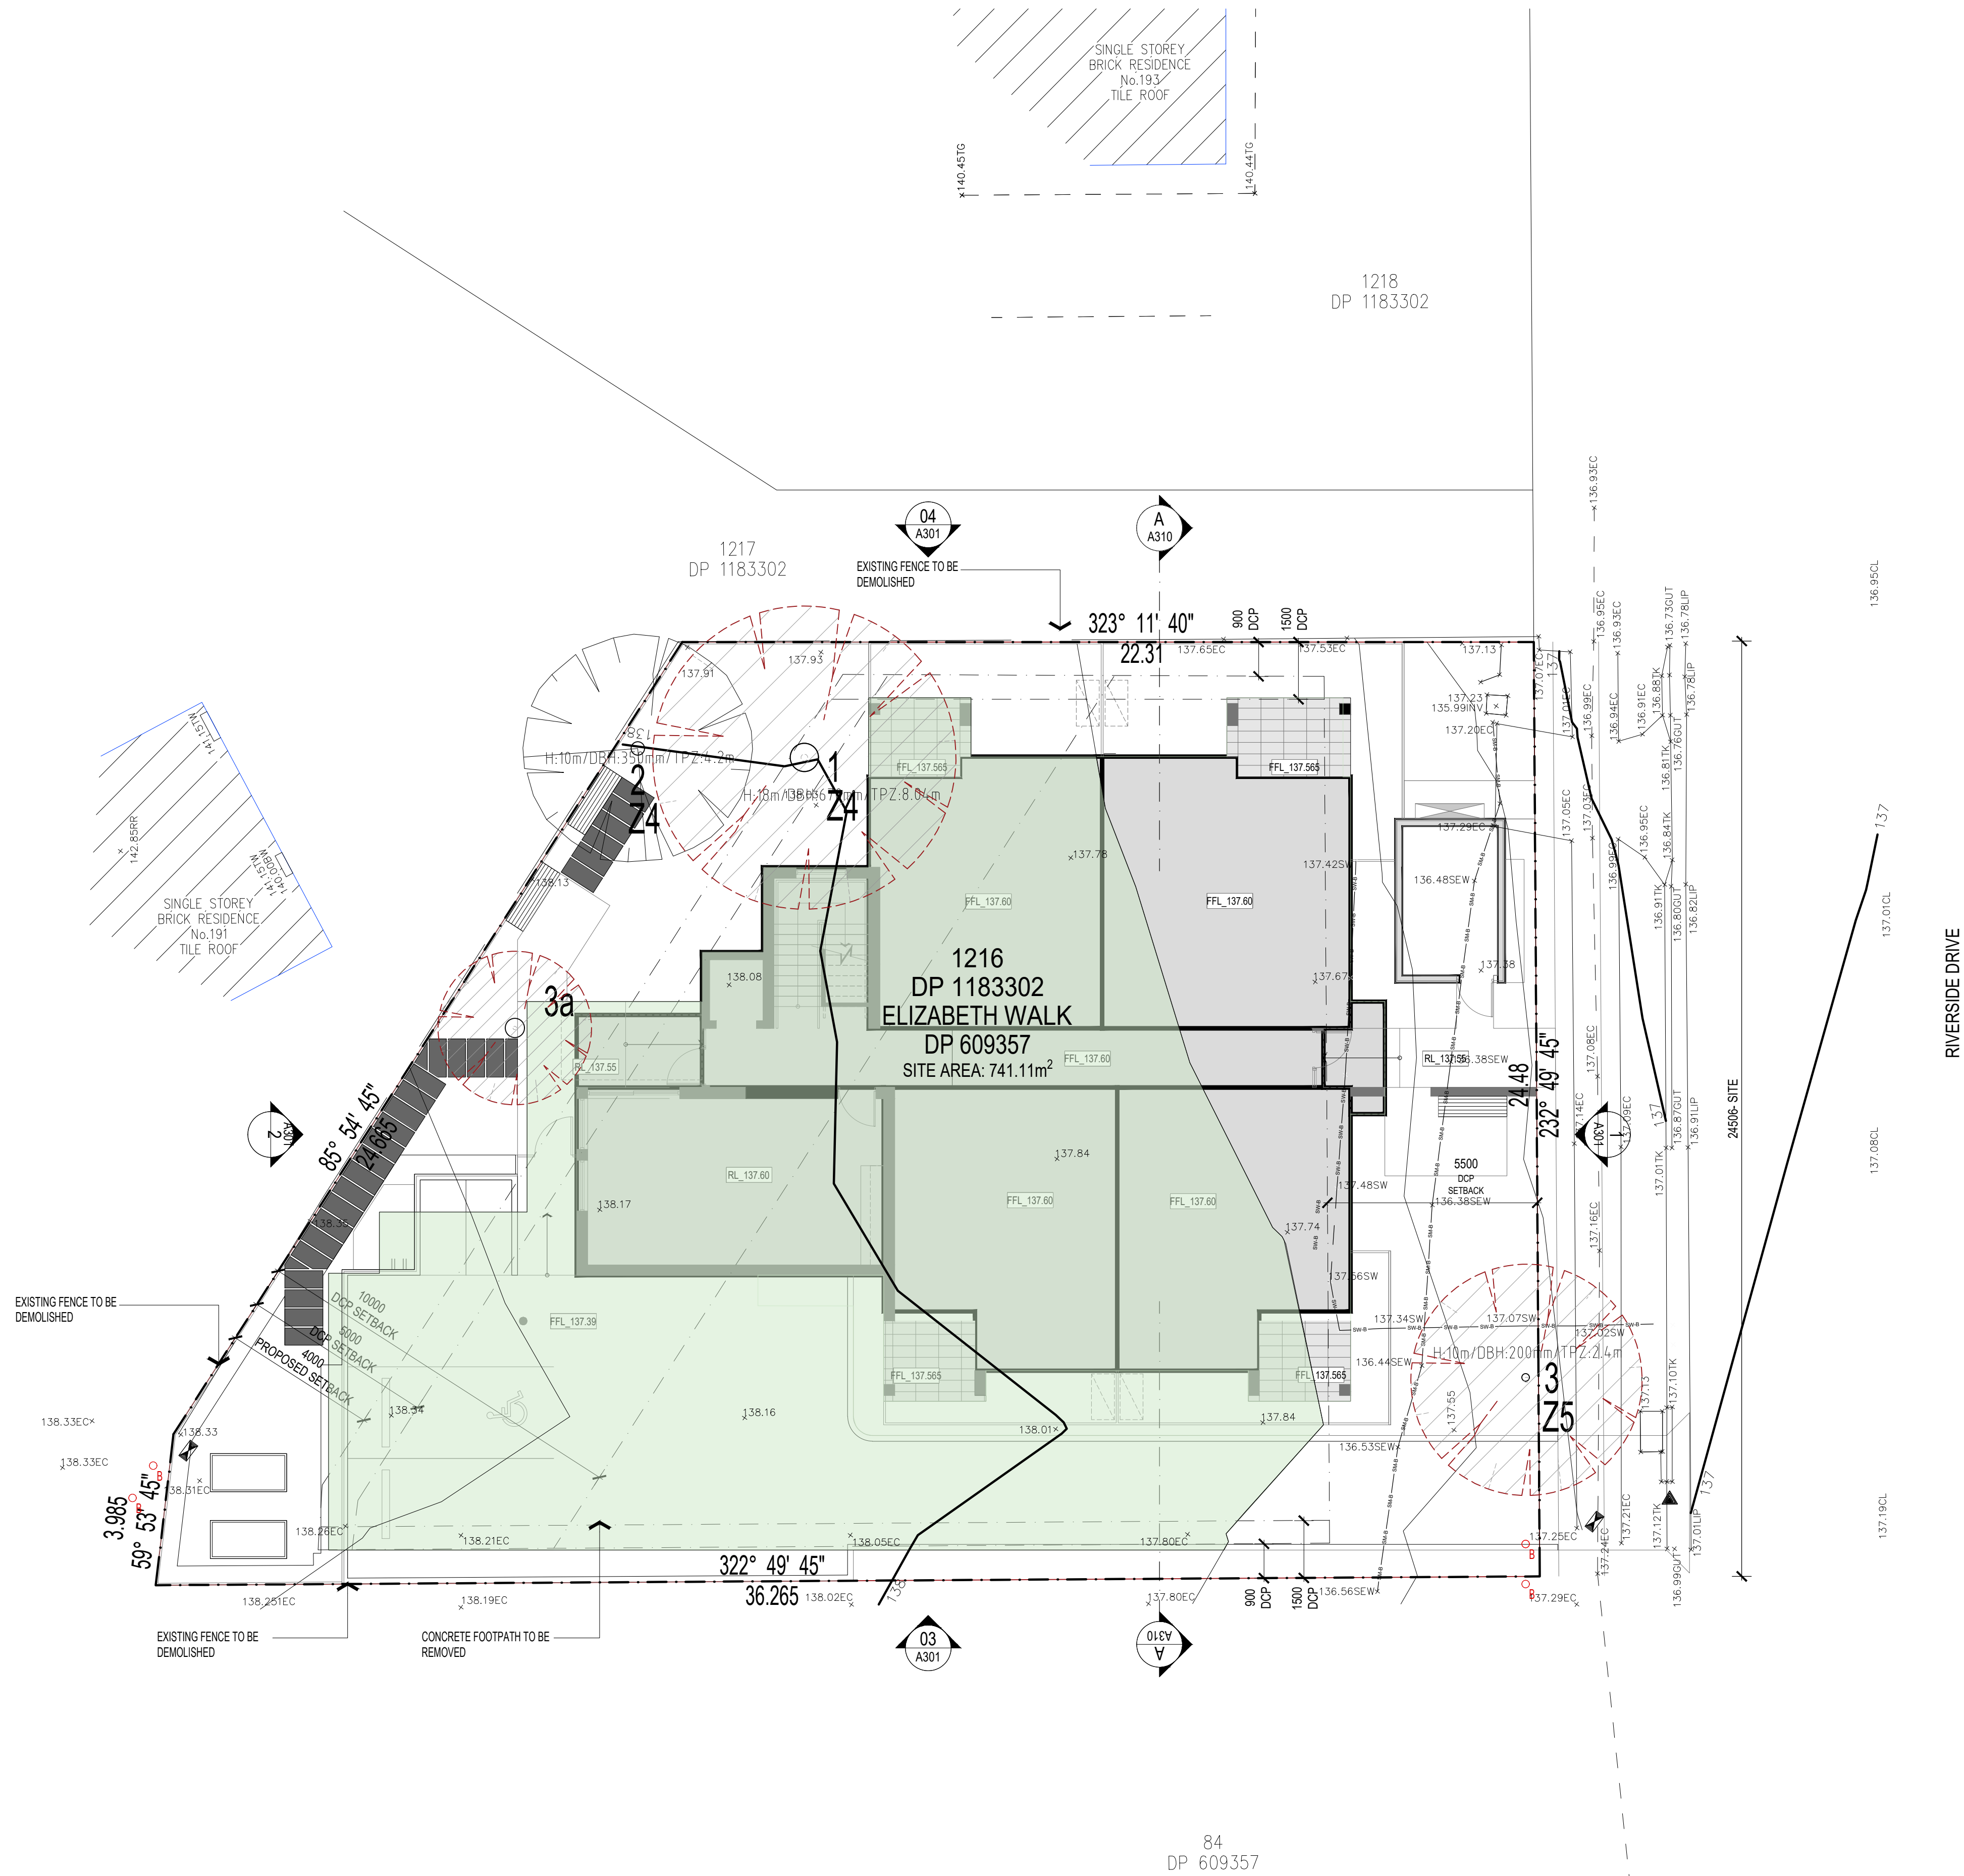

RIVERSIDE DRIVE

ALL DIMENSIONS & LEVELS TO BE CHECKED ON SITE BY CONTRACTOR PRIOR TO CONSTRUCTION. ALL BOUNDARIES & CONTOURS SUBJECT TO SURVEY. ALL RIGHTS RESERVED. THIS DRAWING MAY NOT BE REPRODUCED OR TRANSMITTED, IN PART OR IN WHOLE WITHOUT THE PERMISSION OF CRAWFORD ARCHITECTS PTY LTD.

THIS DRAWING IS NOT TO BE USED FOR CONSTRUCTION UNLESS APPROVED BY A DIRECTOR OF CRAWFORD ARCHITECTS PTY LTD

© CRAWFORD ARCHITECTS PTY LTD 2019
SUITE 3.01, LEVEL 3.80 MOUNT STREET
NORTH SYDNEY, NSW 2060 AUSTRALIA
ABN 56 120 779 106
NOMINATED ARCHITECTS:
TONY GRAY 5303 & PAUL GODSELL 6726

P 02 9660 3644 www.crawford.com.au
E arch@crawford.com.au

07	23.03.09	DA ISSUE
06	22.12.21	DA ISSUE
05	22.11.16	DA ISSUE
04	22.11.16	DA ISSUE
03	22.10.04	DA ISSUE
02	22.07.25	REVISED DA ISSUE
01	22.05.31	REVISED DA ISSUE
ISSUE	DATE	AMENDMENTS



CLIENT

NSW LAHC
LOCKED BAG 5022

PARRAMATTA NSW 2124
PHONE: 1800 738 718


PROJECT

BOARDING HOUSING
DEVELOPMENT

LOT: 1216 / DP:1183302

189 RIVERSIDE DR, AIRDS, NSW 2560

CUT AND FILL PLAN

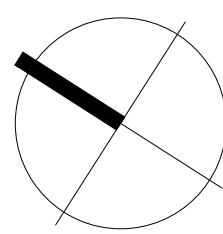

SCALE 1:100 @ A1 / 1:200 @ A3

APPROVED
DRAWN
CHECKED
DATE
STATUS

CHECKED
OCT 2020
DA

PROJECT NUMBER 20035
DRAWING NUMBER


A203

07

ISSUE

crawford
architects



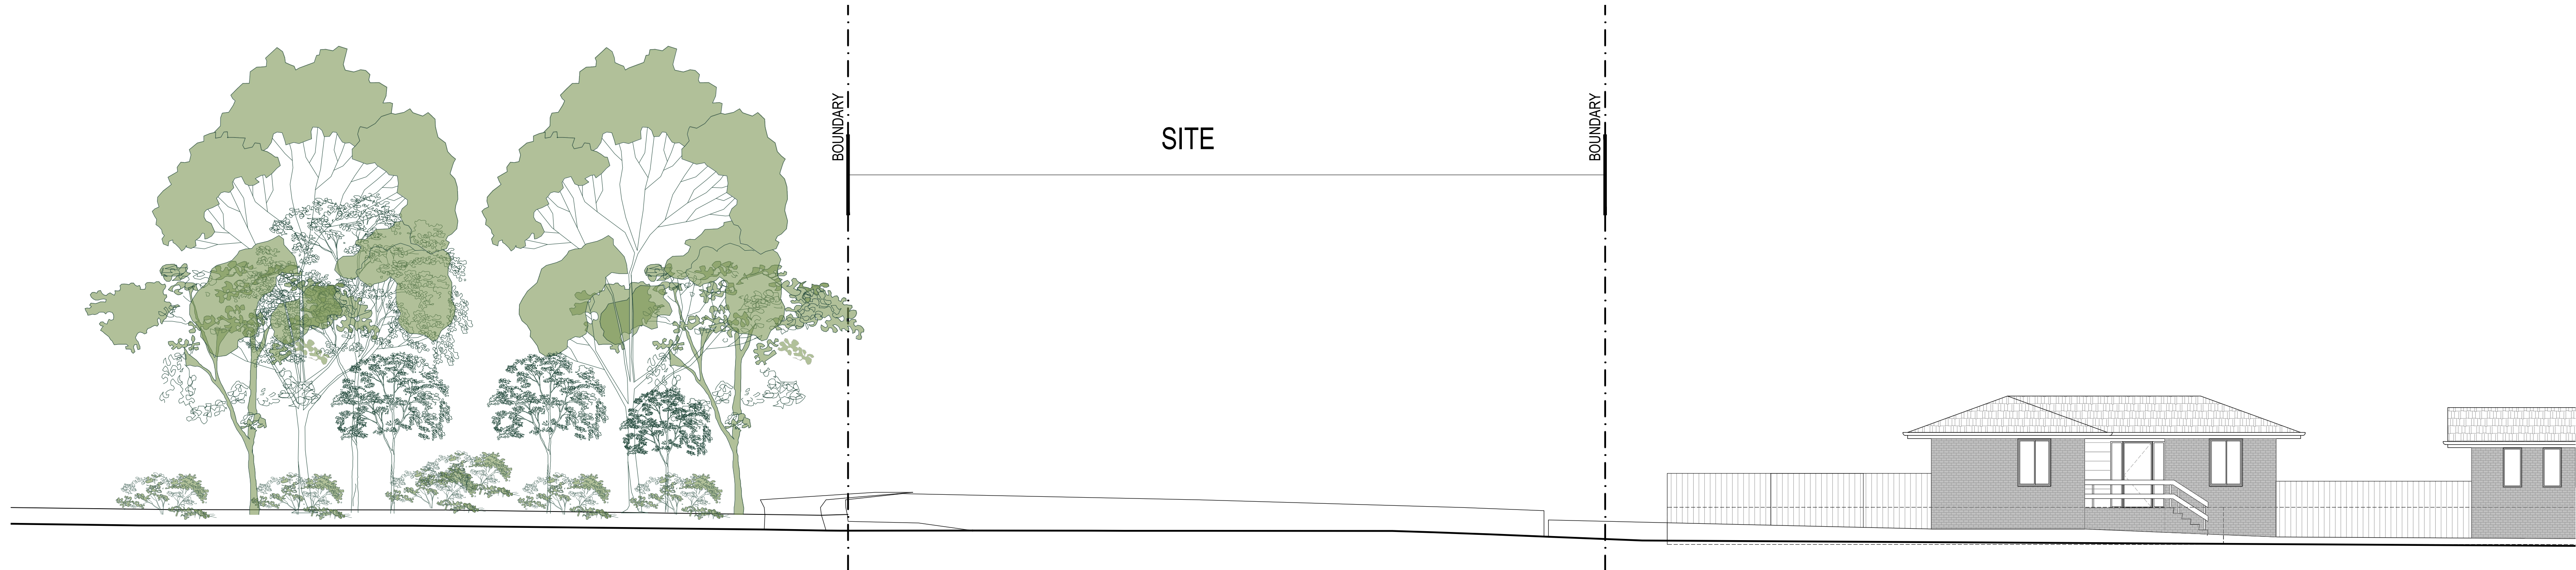

01 EXISTING STREET VIEW: RIVERSIDE DRIVE



02 PROPOSED STREET VIEW: RIVERSIDE DRIVE

ALL DIMENSIONS & LEVELS TO BE CHECKED ON SITE BY CONTRACTOR PRIOR TO CONSTRUCTION. ALL BOUNDARIES & CONTOURS SUBJECT TO SURVEY. ALL RIGHTS RESERVED. THIS DRAWING MAY NOT BE REPRODUCED OR TRANSMITTED, IN PART OR IN WHOLE WITHOUT THE PERMISSION OF CRAWFORD ARCHITECTS PTY LTD

THIS DRAWING IS NOT TO BE USED FOR CONSTRUCTION UNLESS APPROVED BY A DIRECTOR OF CRAWFORD ARCHITECTS PTY LTD

© CRAWFORD ARCHITECTS PTY LTD 2019
SUITE 3.01, LEVEL 3 80 MOUNT STREET
NORTH SYDNEY, NSW 2060 AUSTRALIA
ABN: 56 120 779 106
NOMINATED ARCHITECTS:
TONY GRAY 5303 & PAUL GOOSELL 6726
P 02 9660 3644 www.crawford.com.au
E arch@crawford.com.au

ISSUE	DATE	AMENDMENTS
09	23.03.09	DA ISSUE
08	22.12.21	DA ISSUE
07	22.11.16	DA ISSUE
06	22.10.04	DA ISSUE



CLIENT
NSW LAHC
LOCKED BAG 5022
PARRAMATTA NSW 2124
PHONE: 1800 738 718

PROJECT
**BOARDING HOUSING
DEVELOPMENT**
LOT: 1216 / DP:1183302
189 RIVERSIDE DR, AIRDS, NSW 2560

TITLE
**EXISTING AND PROPOSED
STREET VIEWS**

SCALE 1:100 @ A1
APPROVED
DRAWN
CHECKED
DATE OCT 2020
STATUS DA

PROJECT NUMBER 20035
DRAWING NUMBER


A300

09

ISSUE
**crawford
architects**



01 SOUTH ELEVATION - 1

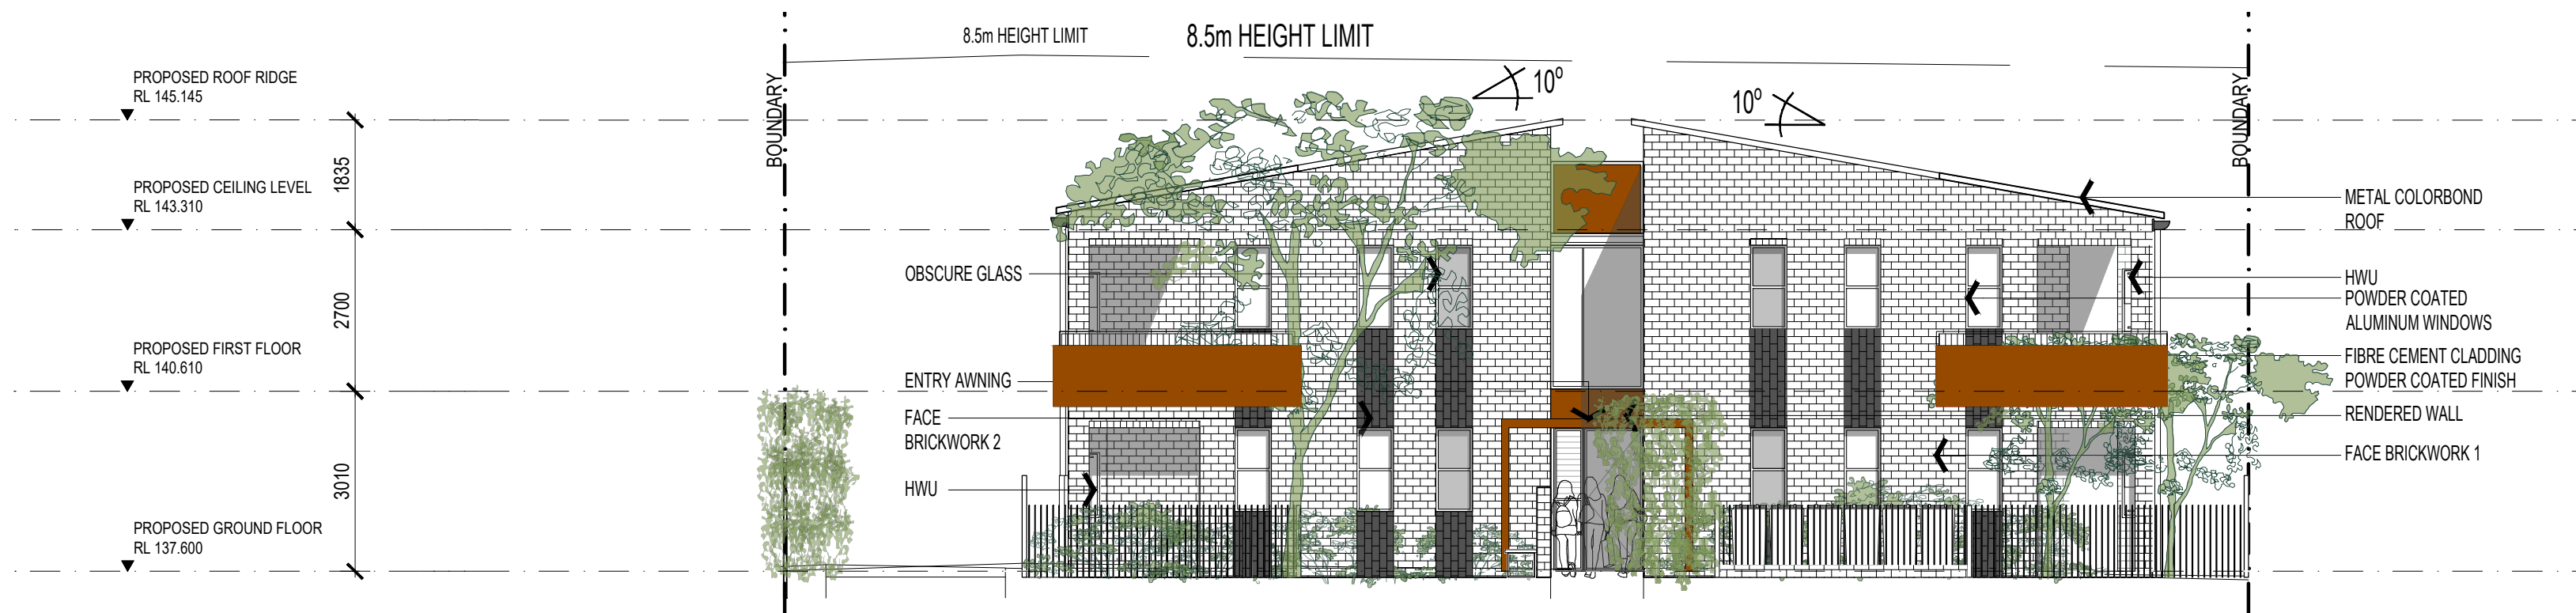


02 NORTH ELEVATION - 2



03 WEST ELEVATION - 3



04 EAST ELEVATION - 4

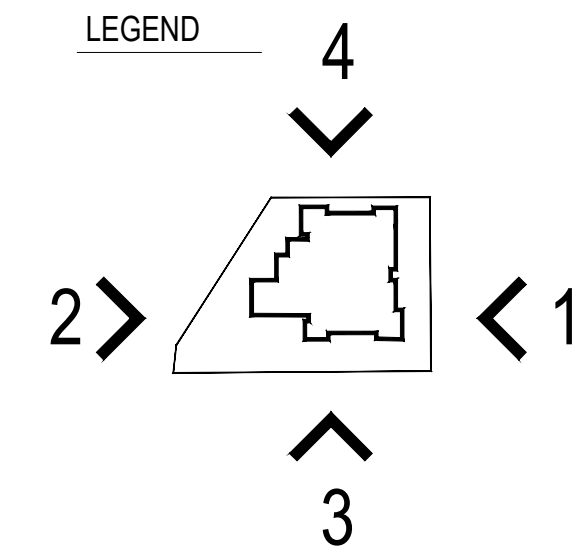

NOTES: NATHERS

1. ALL DOWNLIGHTS TO BE:
 - a. APPROVED NON-VENTILATED.
 - b. WITH FIRE-RATED COVER/SHIELD TO ALLOW CONTINUOUS INSULATION DEL TYPE. IF HALOGEN LIGHT ARE TO BE INSTALLED THIS CERTIFICATION IS NOT VALID.
2. ALL VENTS AND WALL OPENINGS INSTALLED TO BE "THE SEALED" TYPE.
3. ALL INSULATION IS TO BE INSTALLED IN ACCORDANCE NCC PART 3.12.1.1.
 - a. CREATION OF CONTINUOUS THERMAL BARRIER.
 - b. COMPLIANCE WITH AS4859.
 - c. MAINTAINING THICKNESS OF BULK INSULATION AND AIR GAPS FOR REFLECTIVE INSULATION.
4. BUILDING SEALING AS PER NCC PART 3.12.3.
 - a. WEATHER SEALS AND DRAFT EXCLUDERS
 - b. DRAFT STOPPER CAPS
5. SERVICES AS PER NCC PART 3.12.5.
 - a. INSULATION OF SERVICES, PIPING AND DUCTWORK

CEILING FANS HAVE BEEN NOMINATED WHEN PERFORMED THE NATHERS CALCULATIONS AND EACH CERTIFICATION HAS BEEN ISSUED ACCORDINGLY. ENSURE THAT INSTALLATIONS ARE CARRIED OUT.

NOTES: BUSHFIRE PROTECTION ASSESSMENT

REFER TO BUSHFIRE PROTECTION ASSESSMENT, DATE: 15/12/22 - FILE: 20PIE07

- RECOMMENDATION 1 - THE DEVELOPMENT IS AS GENERALLY INDICATED ON THE ATTACHED SCHEDULE 1 - PLAN OF BUSHFIRE PROTECTION MEASURES.
- RECOMMENDATION 2 - APZS ARE TO BE PROVIDED TO THE PROPOSED DEVELOPMENT AS OUTLINED IN TABLE 2-2 AND AS GENERALLY DEPICTED WITHIN SCHEDULE 1.
- RECOMMENDATION 3 - ACCESS IS TO COMPLY WITH THE ACCEPTABLE SOLUTIONS OUTLINED IN SECTION 5.3.2 OF PLANNING FOR BUSH FIRE PROTECTION 2019.
- RECOMMENDATION 4 - BUILDING CONSTRUCTION STANDARDS FOR THE PROPOSED FUTURE DWELLINGS WITHIN 100M OF BUSHFIRE PRONE LAND ARE TO BE APPLIED IN ACCORDANCE WITH AS3959 CONSTRUCTION OF BUILDINGS IN BUSHFIRE PRONE AREAS (2018), AND PLANNING FOR BUSH FIRE PROTECTION 2019. THE RECOMMENDED CONSTRUCTION STANDARD IS MINIMUM BAL 12.5.
- RECOMMENDATION 5 - WATER, ELECTRICITY AND GAS SUPPLY IS TO COMPLY WITH SECTION 5.3.3 OF PLANNING FOR BUSH FIRE PROTECTION 2019.
- RECOMMENDATION 6 - FENCING IS TO COMPLY WITH SECTION 7.6 OF PFP. ALL FENCES IN BUSH FIRE PRONE AREAS SHOULD BE MADE OF EITHER HARDWOOD OR NON-COMBUSTIBLE MATERIAL. HOWEVER, IN CIRCUMSTANCES WHERE THE FENCE IS WITHIN 6M OF A BUILDING OR IN AREAS OF BAL 29 OR GREATER, THEY SHOULD BE MADE OF NON-COMBUSTIBLE MATERIAL ONLY.

ALL DIMENSIONS & LEVELS TO BE CHECKED ON SITE BY CONTRACTOR PRIOR TO CONSTRUCTION. ALL BOUNDARIES & CONTOURS SUBJECT TO SURVEY. ALL RIGHTS RESERVED. THIS DRAWING MAY NOT BE REPRODUCED OR TRANSMITTED, IN PART OR IN WHOLE WITHOUT THE PERMISSION OF CRAWFORD ARCHITECTS PTY LTD

THIS DRAWING IS NOT TO BE USED FOR CONSTRUCTION UNLESS APPROVED BY A DIRECTOR OF CRAWFORD ARCHITECTS PTY LTD

© CRAWFORD ARCHITECTS PTY LTD 2019
SUITE 3.01, LEVEL 3.80 MOUNT STREET
NORTH SYDNEY, NSW 2060 AUSTRALIA
ABN: 56 120 779 106
NOMINATED ARCHITECTS:
TONY GRAY 5303 & PAUL GOOSELL 6726
P 02 9660 3644 www.crawford.com.au
E arch@crawford.com.au

ISSUE	DATE	AMENDMENTS
12	23.03.09	DA ISSUE
11	22.12.21	DA ISSUE
10	22.12.07	DA ISSUE
09	22.11.16	DA ISSUE
08	22.10.04	DA ISSUE



CLIENT
NSW LAHC
LOCKED BAG 5022

PARRAMATTA NSW 2124
PHONE: 1800 738 718

PROJECT
BOARDING HOUSING DEVELOPMENT
LOT: 1216 / DP:1183302
189 RIVERSIDE DR, AIRDS, NSW 2560

TITLE
ELEVATIONS 1 - 4

SCALE
1:100 @ A1

APPROVED
DRAWN JC
CHECKED CHECKED

DATE OCT 2020
STATUS DA

PROJECT NUMBER
20035

DRAWING NUMBER



A301

ISSUE


12 **crawford architects**



LEGEND

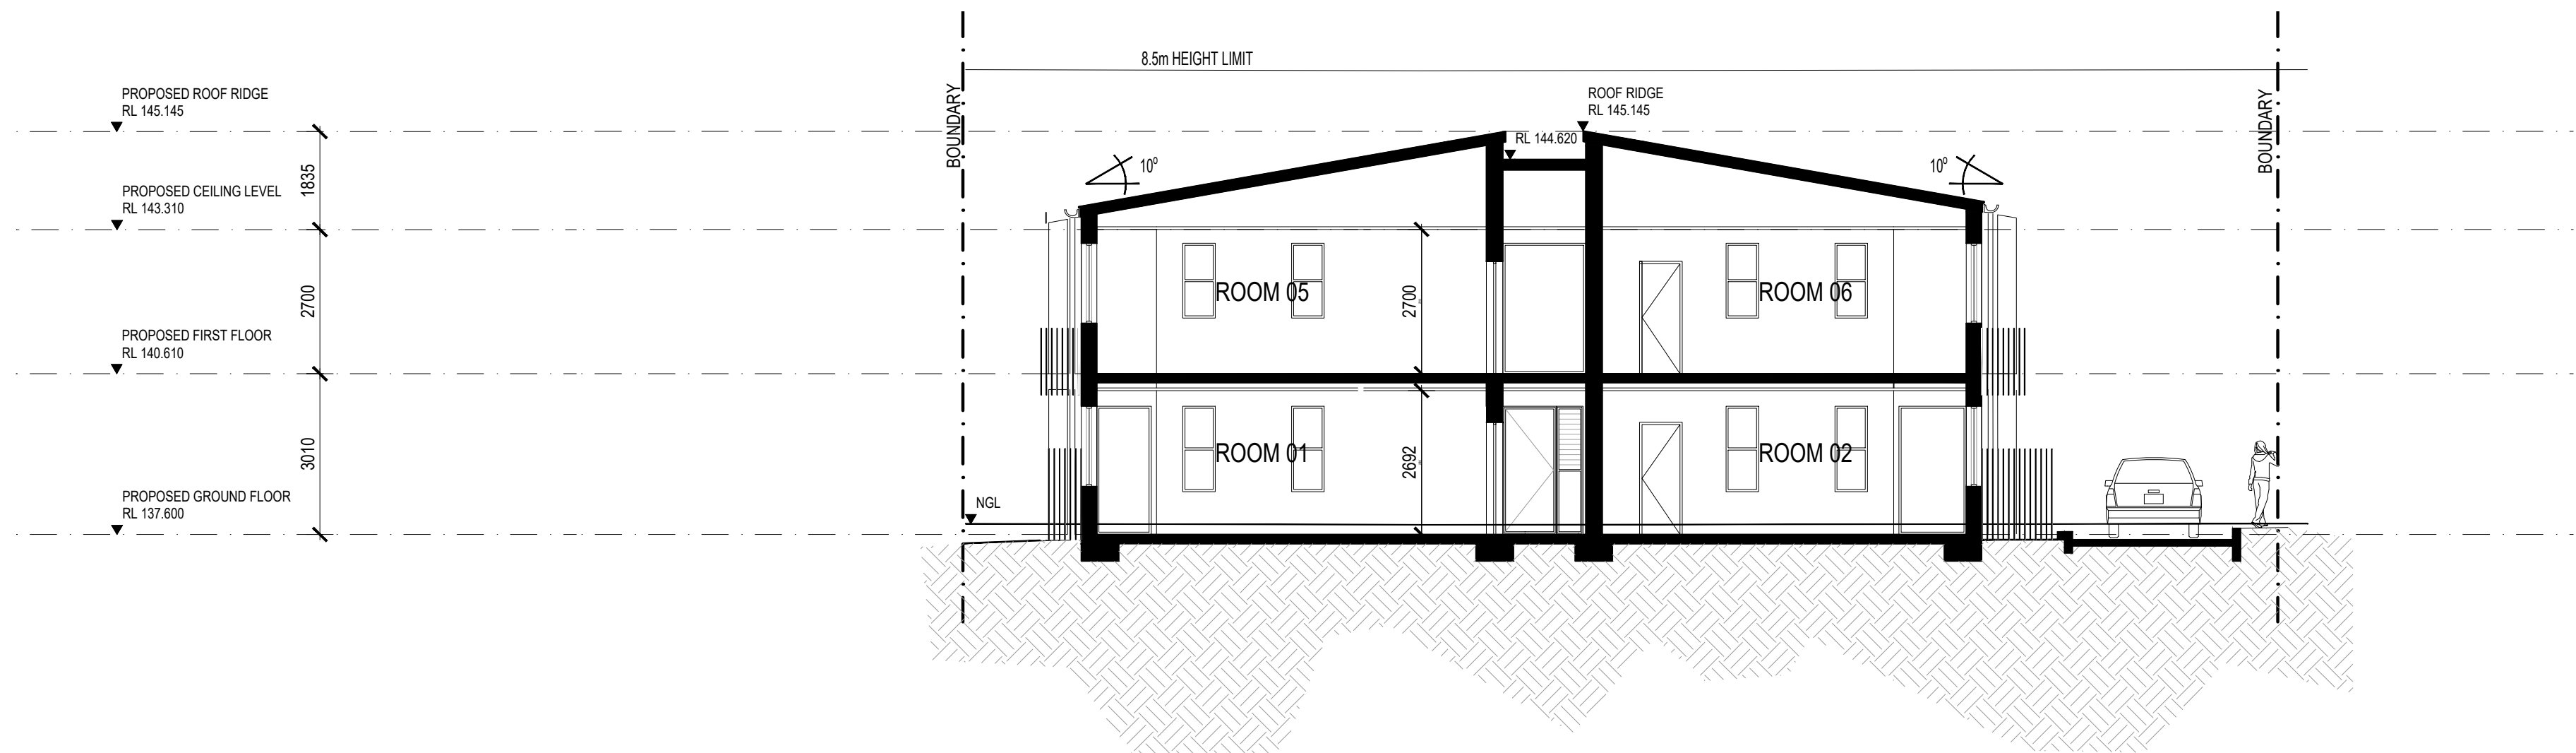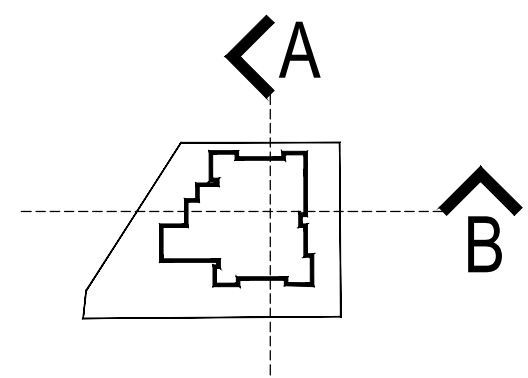

01 SECTION A-A

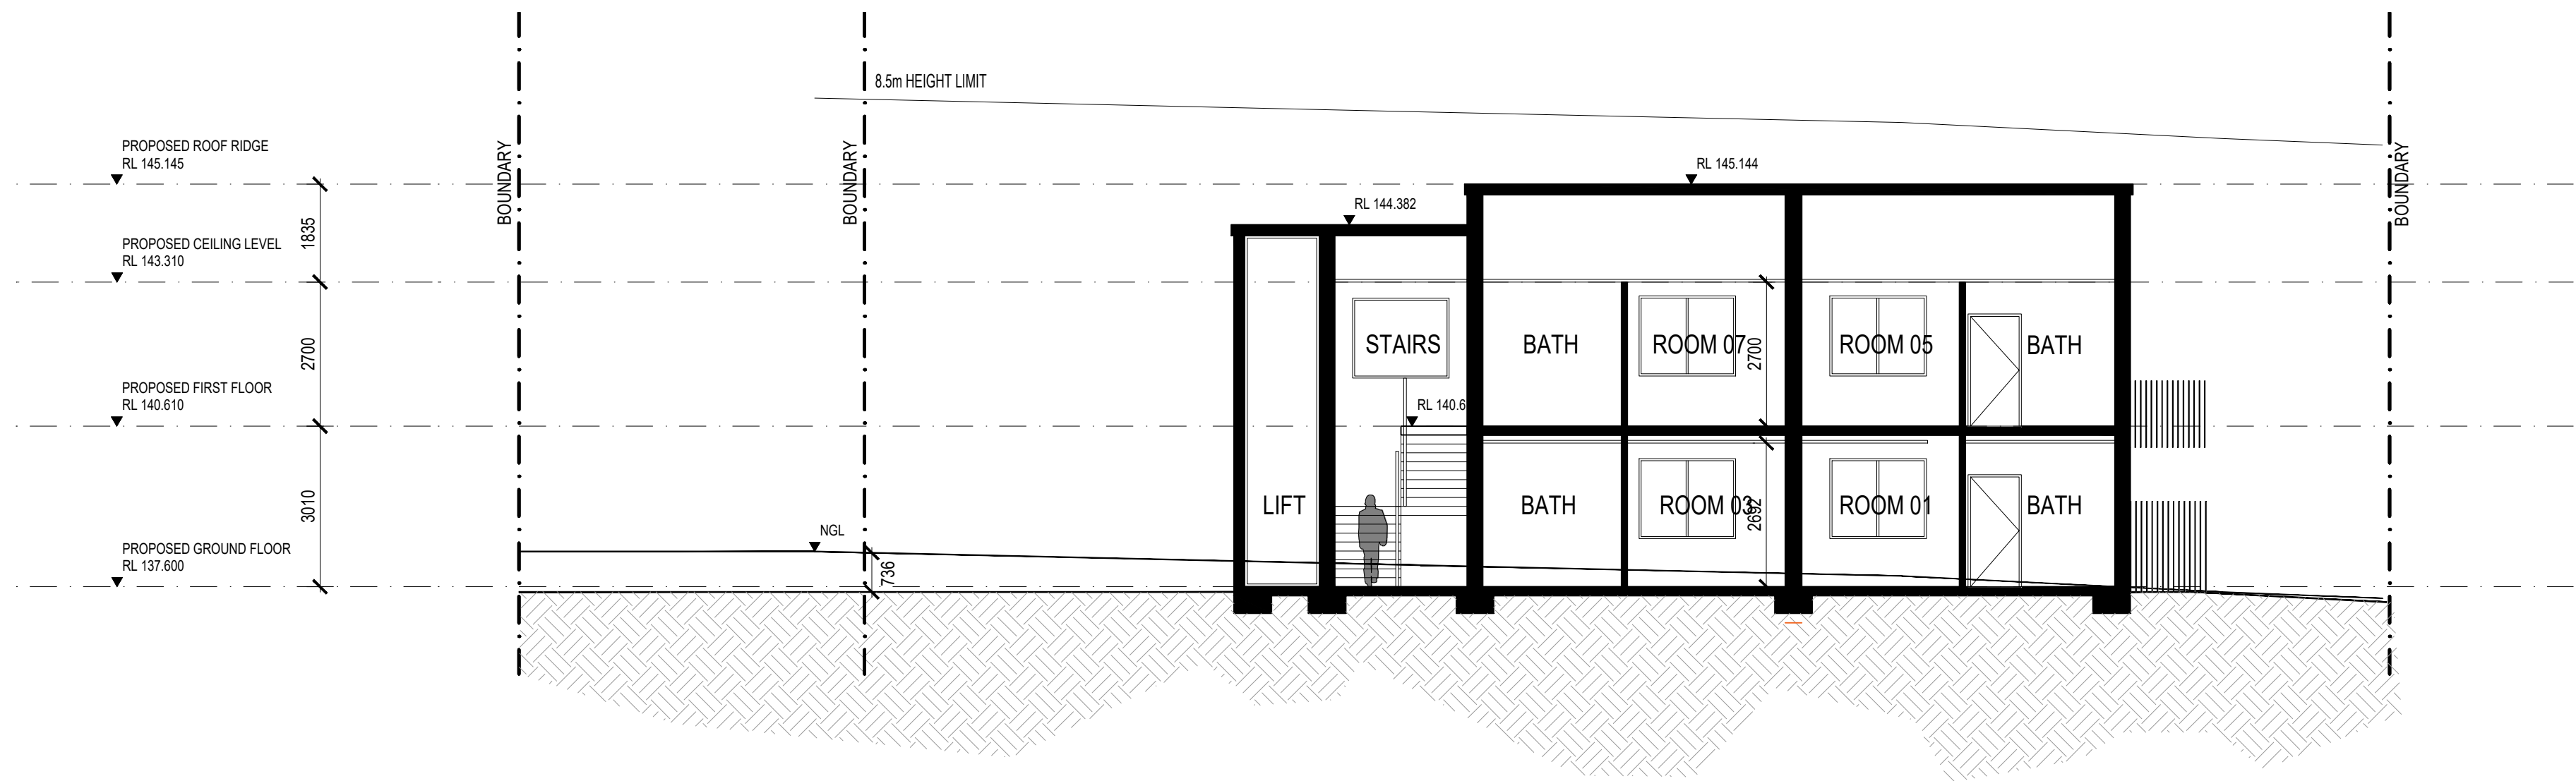

02 SECTION B-B

ALL DIMENSIONS & LEVELS TO BE CHECKED ON SITE BY CONTRACTOR PRIOR TO CONSTRUCTION. ALL BOUNDARIES & CONTOURS SUBJECT TO SURVEY. ALL RIGHTS RESERVED. THIS DRAWING MAY NOT BE REPRODUCED OR TRANSMITTED, IN PART OR IN WHOLE WITHOUT THE PERMISSION OF CRAWFORD ARCHITECTS PTY LTD

THIS DRAWING IS NOT TO BE USED FOR CONSTRUCTION UNLESS APPROVED BY A DIRECTOR OF CRAWFORD ARCHITECTS PTY LTD

© CRAWFORD ARCHITECTS PTY LTD 2019
SUITE 3.01, LEVEL 3.80 MOUNT STREET
NORTH SYDNEY, NSW 2060 AUSTRALIA
ABN: 56 120 779 106
NOMINATED ARCHITECTS:
TONY GRAY 5303 & PAUL GOOSELL 6726

P 02 9660 3644 www.crawford.com.au
E arch@crawford.com.au

08	23.03.09	DA ISSUE
07	22.12.21	DA ISSUE
06	22.11.16	DA ISSUE
05	22.10.04	DA ISSUE
04	22.07.25	REVISED DA ISSUE
03	22.05.18	REVISED DA ISSUE
02	22.04.13	DA ISSUE
01	22.04.05	CONSULTANT ISSUE
ISSUE	DATE	AMENDMENTS



CLIENT
NSW LAHC
LOCKED BAG 5022

PARRAMATTA NSW 2124
PHONE: 1800 738 718

PROJECT
**BOARDING HOUSING
DEVELOPMENT**
LOT: 1216 / DP:1183302
189 RIVERSIDE DR, AIRDS, NSW 2560

TITLE
SECTIONS A & B

SCALE
1:100 @ A1

APPROVED
DRAWN JC
CHECKED CHECKED

DATE OCT 2020
STATUS DA

PROJECT NUMBER
DRAWING NUMBER

20035

A310

08

ISSUE
**crawford
architects**





01 3D VIEW 01

EXTERNAL FINISHES

ELEMENTS	MATERIALS	CODE	FINISHES / COLOUR / MANUFACTURER	
ROOF	METAL CLADDING	MC-1	FIELDERS SHADOWLINE 305 OR SIMILAR COLORBOND COLOUR: DUNE MATT	
FACIA, GUTTER / DOWNPIPE	METAL CLADDING	MC-2	FIELDERS OR SIMILAR COLORBOND COLOUR: MONUMENT MATT	
WALLS	BRICK	BF-1	AUSTRAL BRICKS - NUBRIK ARTISAN - AURORA OR SIMILAR	
	BRICK	BF-2	AUSTRAL BRICKS - METALLIX - BLACKSTONE OR SIMILAR	
	RENDER	CF-1	DULUX COLOUR: TERRAIN	
WINDOW AND DOORS	ALUMINIUM FRAME WITH STANDARD LAMINATED GLASS TO BCA & BASIX	AF-1	COLORBOND COLOUR: MONUMENT MATT	
FENCING	STEEL FENCING	FF-1	COLORBOND FENCING COLOUR : DUNE	
WINDOW SHADES AND AWNING	ALUMINIUM AWNING	SF-1	HEKA HOODS CORE SERIES COLORBOND COLOUR : TERRAIN	
WINDOW SHADES AND AWNING	FIBRE CEMENT CLADDING	FC-1	POWDER COATED FINISH COLORBOND COLOUR : TERRAIN	

NOTES: BUSHFIRE PROTECTION ASSESSMENT

REFER TO BUSHFIRE PROTECTION ASSESSMENT, DATE: 15/12/22 - FILE: 20PIE07

- RECOMMENDATION 1 - THE DEVELOPMENT IS AS GENERALLY INDICATED ON THE ATTACHED SCHEDULE
1 - PLAN OF BUSHFIRE PROTECTION MEASURES.
- RECOMMENDATION 2 - APZs ARE TO BE PROVIDED TO THE PROPOSED DEVELOPMENT AS OUTLINED IN TABLE 2-2 AND AS GENERALLY DEPICTED WITHIN SCHEDULE 1.
- RECOMMENDATION 3 - ACCESS IS TO COMPLY WITH THE ACCEPTABLE SOLUTIONS OUTLINED IN SECTION 5.3.2 OF PLANNING FOR BUSH FIRE PROTECTION 2019.
- RECOMMENDATION 4 - BUILDING CONSTRUCTION STANDARDS FOR THE PROPOSED FUTURE DWELLINGS WITHIN 100M OF BUSHFIRE PRONE LAND ARE TO BE APPLIED IN ACCORDANCE WITH AS3959 CONSTRUCTION OF BUILDINGS IN BUSHFIRE PRONE AREAS (2018), AND PLANNING FOR BUSH FIRE PROTECTION 2019. THE RECOMMENDED CONSTRUCTION STANDARD IS MINIMUM BAL 12.5.
- RECOMMENDATION 5 - WATER, ELECTRICITY AND GAS SUPPLY IS TO COMPLY WITH SECTION 5.3.3 OF PLANNING FOR BUSH FIRE PROTECTION 2019.
- RECOMMENDATION 6 - FENCING IS TO COMPLY WITH SECTION 7.6 OF PBP. ALL FENCES IN BUSH FIRE PRONE AREAS SHOULD BE MADE OF EITHER HARDWOOD OR NON-COMBUSTIBLE MATERIAL. HOWEVER, IN CIRCUMSTANCES WHERE THE FENCE IS WITHIN 6M OF A BUILDING OR IN AREAS OF BAL 29 OR GREATER, THEY SHOULD BE MADE OF NON-COMBUSTIBLE MATERIAL ONLY.

ALL DIMENSIONS & LEVELS TO BE CHECKED ON SITE BY CONTRACTOR PRIOR TO CONSTRUCTION. ALL BOUNDARIES & CONTOURS SUBJECT TO SURVEY. ALL RIGHTS RESERVED. THIS DRAWING MAY NOT BE REPRODUCED OR TRANSMITTED, IN PART OR IN WHOLE WITHOUT THE PERMISSION OF CRAWFORD ARCHITECTS PTY LTD

THIS DRAWING IS NOT TO BE USED FOR CONSTRUCTION UNLESS APPROVED BY A DIRECTOR OF CRAWFORD ARCHITECTS PTY LTD

© CRAWFORD ARCHITECTS PTY LTD 2019
SUITE 3.01, LEVEL 3 80 MOUNT STREET
NORTH SYDNEY, NSW 2060 AUSTRALIA
ABN: 56 120 779 106
NOMINATED ARCHITECTS:
TONY GRAY 5303 & PAUL GOOSELL 6726

P 02 9660 3644 www.crawford.com.au
E arch@crawford.com.au

10	23.03.09	DA ISSUE
09	22.12.21	DA ISSUE
08	22.12.07	DA ISSUE
07	22.11.16	DA ISSUE
06	22.10.04	DA ISSUE
05	22.07.25	REVISED DA ISSUE
ISSUE	DATE	AMENDMENTS



CLIENT
NSW LAHC
LOCKED BAG 5022

PARRAMATTA NSW 2124
PHONE: 1800 738 718

PROJECT
**BOARDING HOUSING
DEVELOPMENT**
LOT: 1216 / DP:1183302
189 RIVERSIDE DR, AIRDS, NSW 2560

TITLE
**3D VIEWS
& FINISHES SCHEDULE**

SCALE: 1:100 @ A1

APPROVED
DRAWN
CHECKED
DATE
STATUS

PROJECT NUMBER
DRAWING NUMBER


20035

A500


ISSUE

10




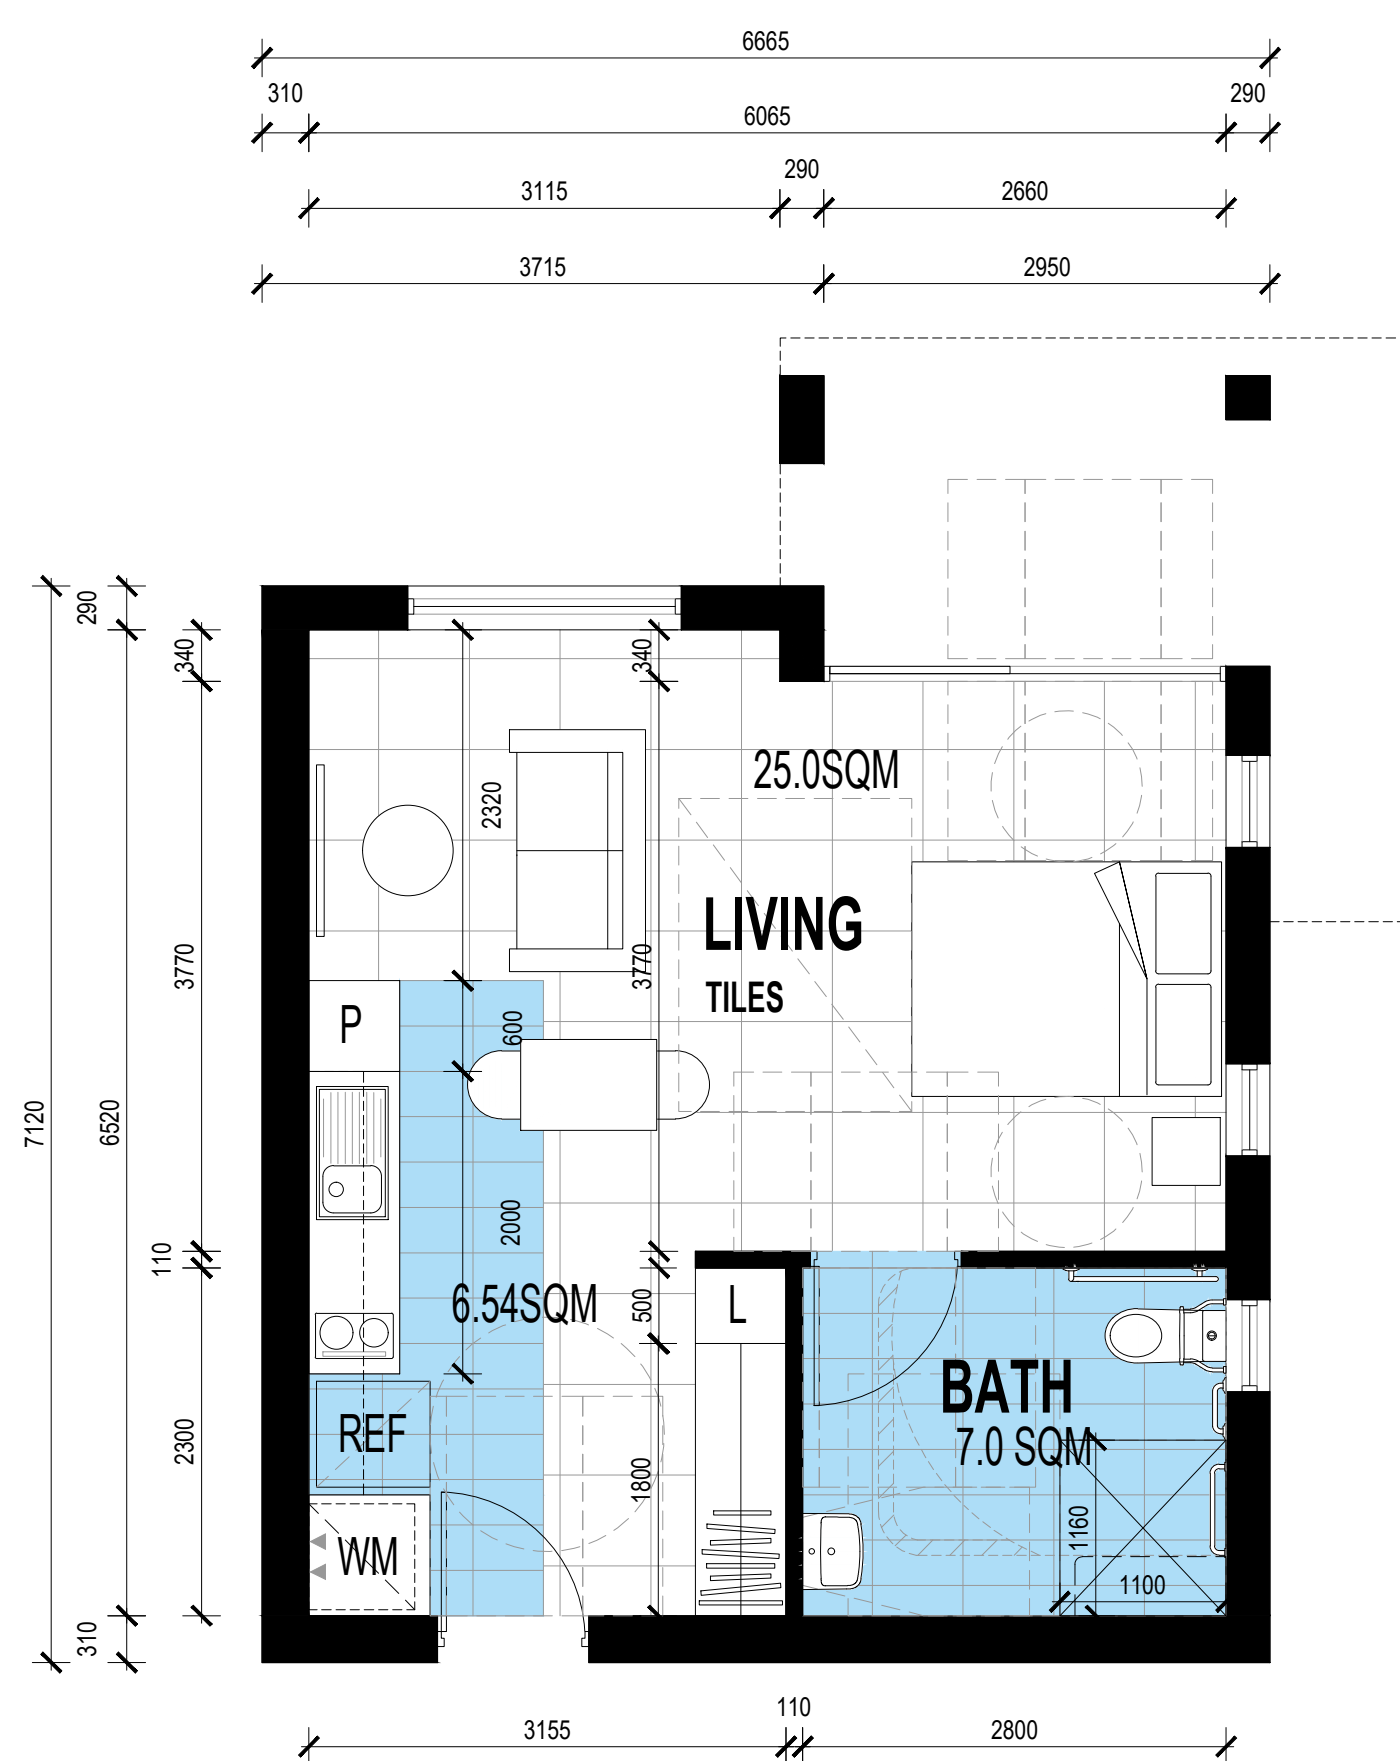


ROOM TYPE : A (GROUND FLOOR)
TOTAL: 1

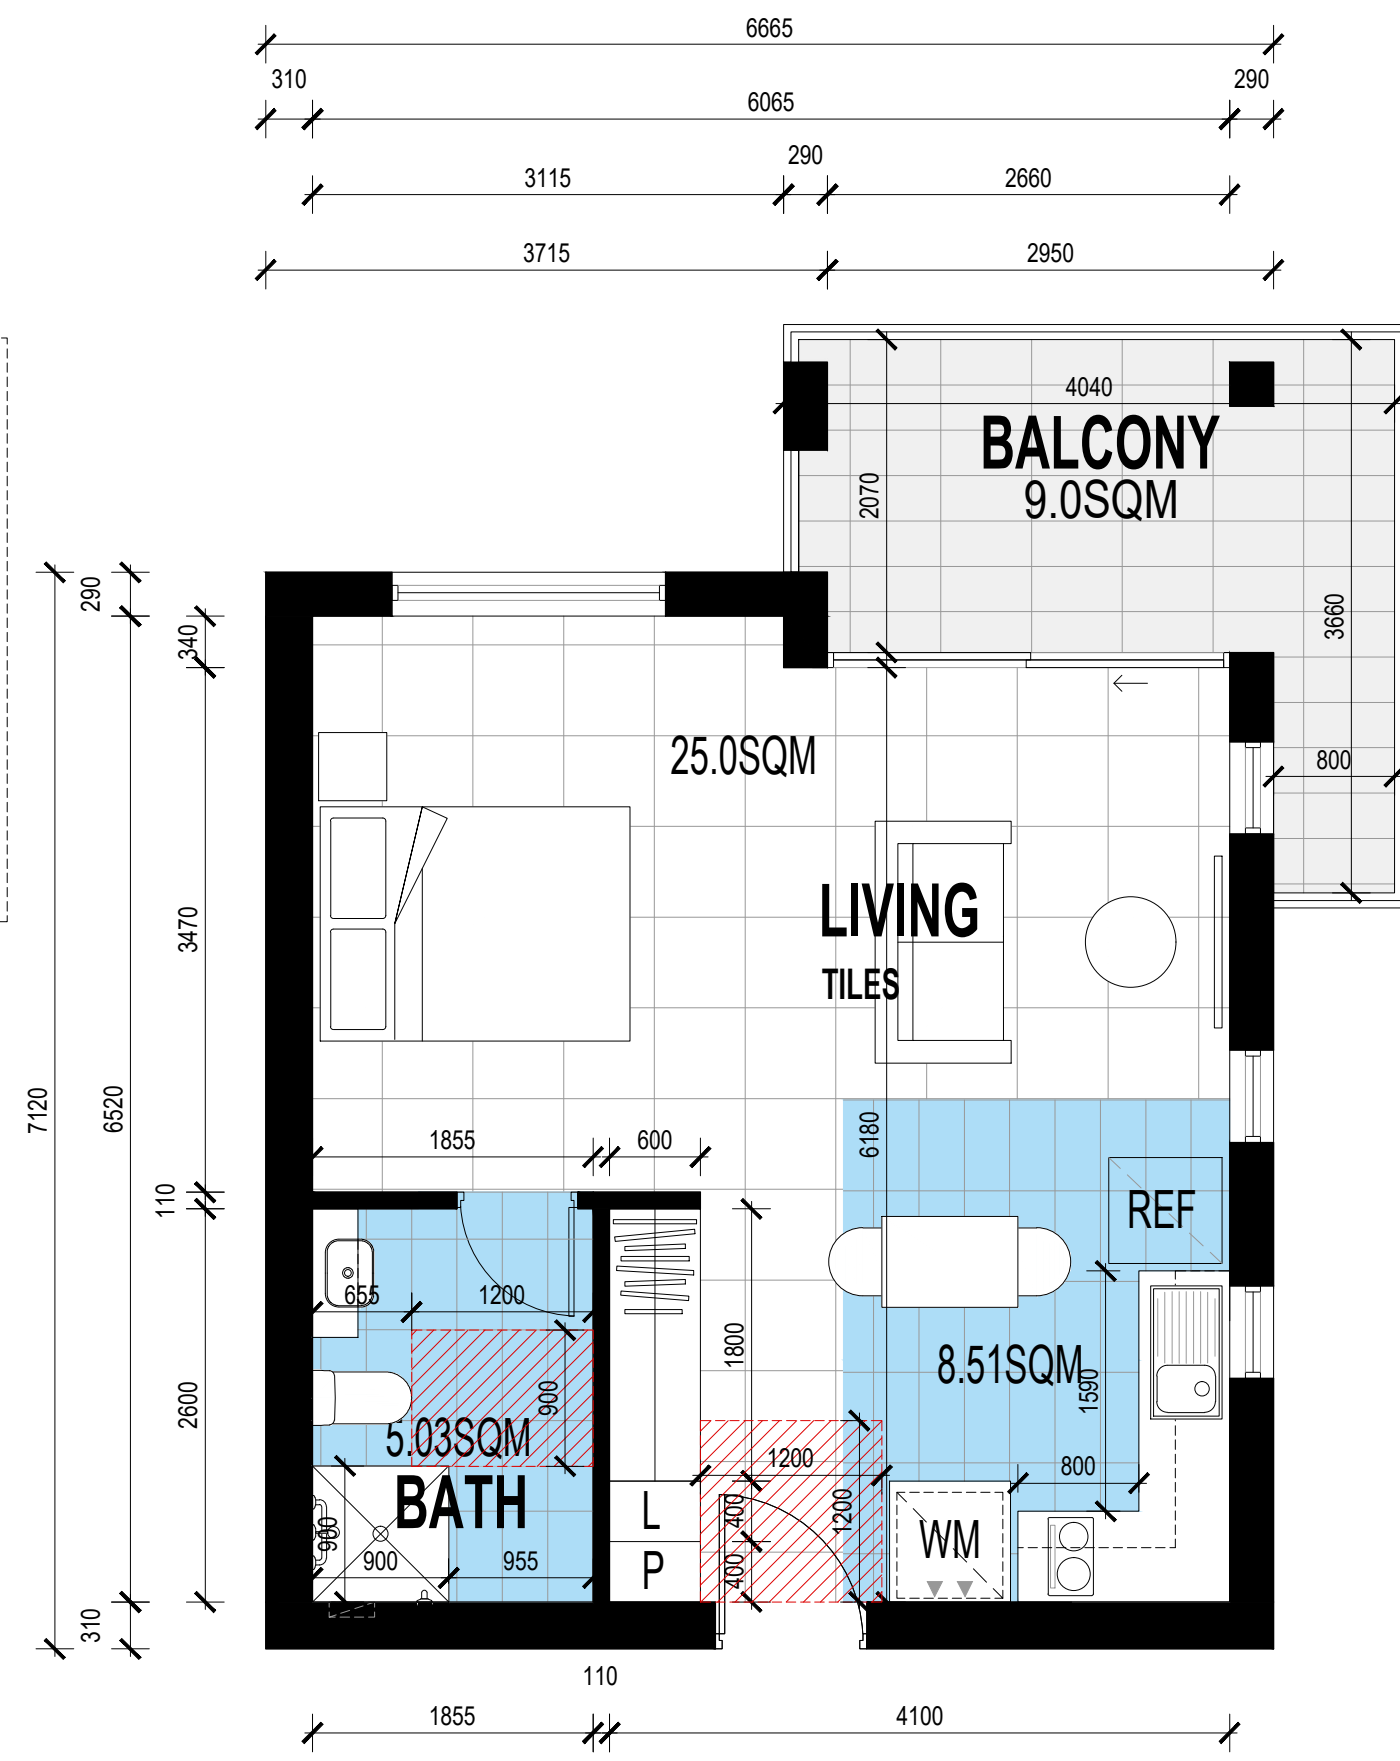


ROOM TYPE A1 (FIRST FLOOR)
TOTAL: 1

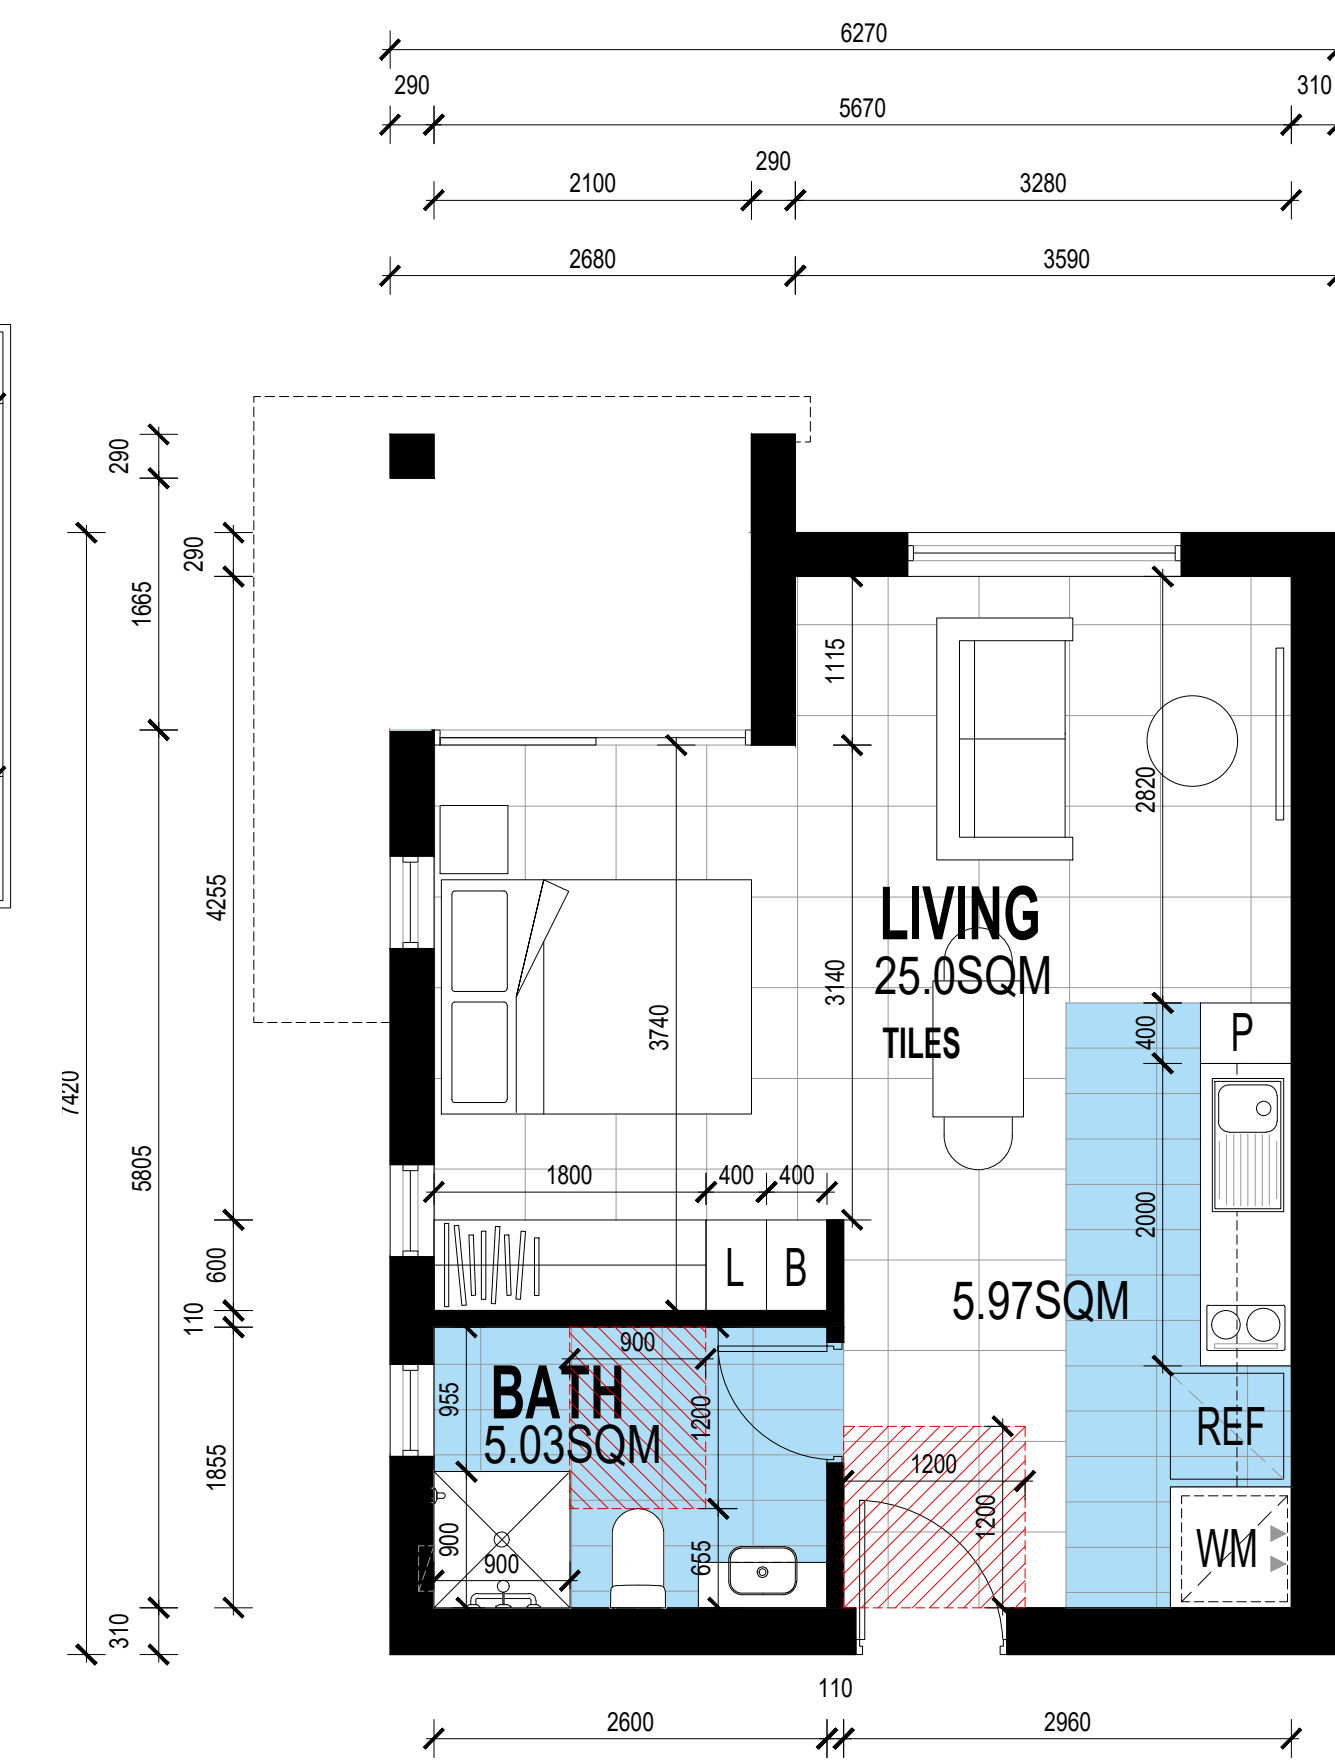


ROOM TYPE B (GROUND FLOOR)
TOTAL: 1

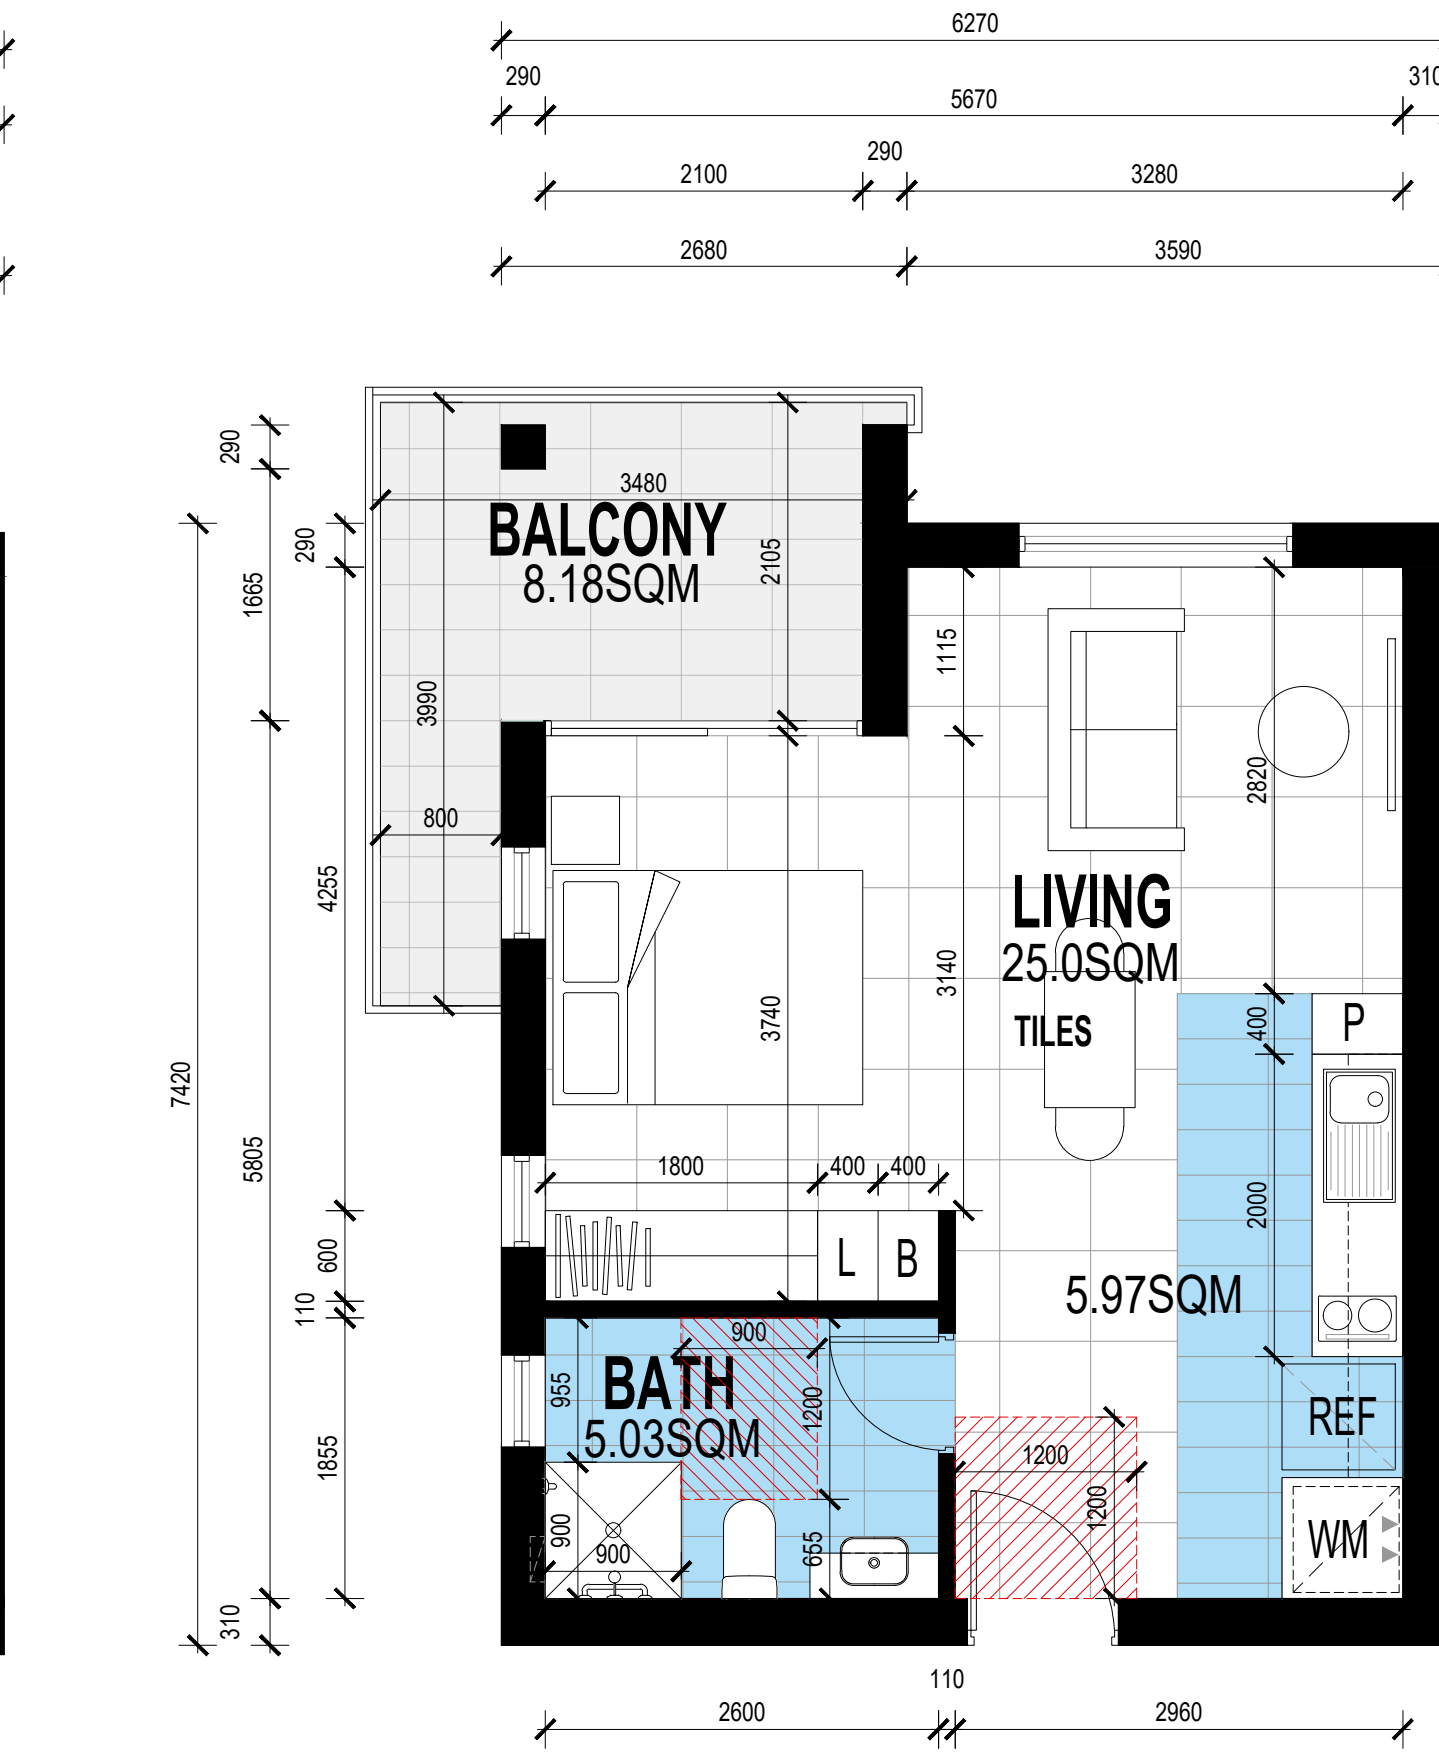


ROOM TYPE B (FIRST FLOOR)
TOTAL: 1

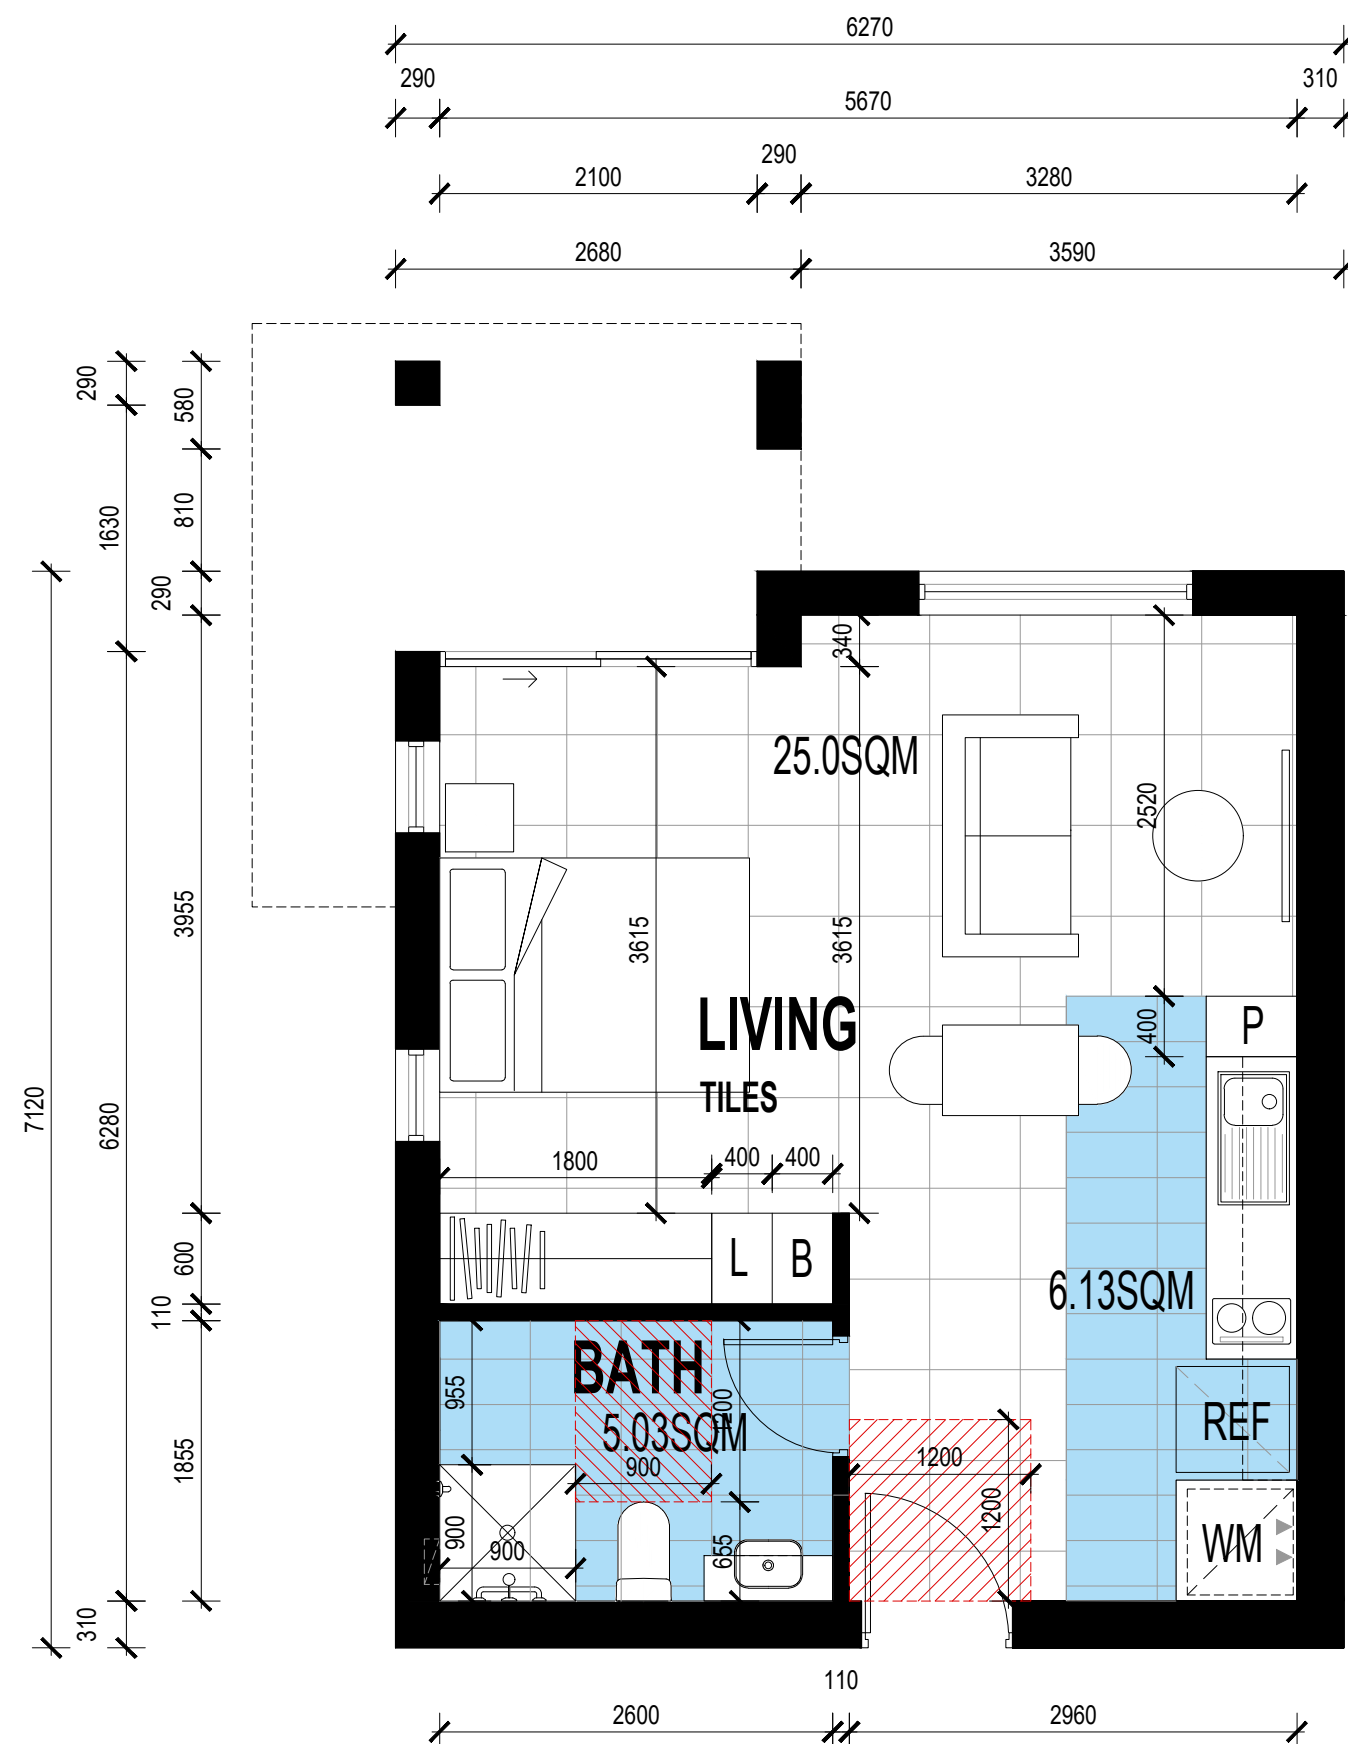


ROOM TYPE C (GROUND FLOOR)
TOTAL: 1

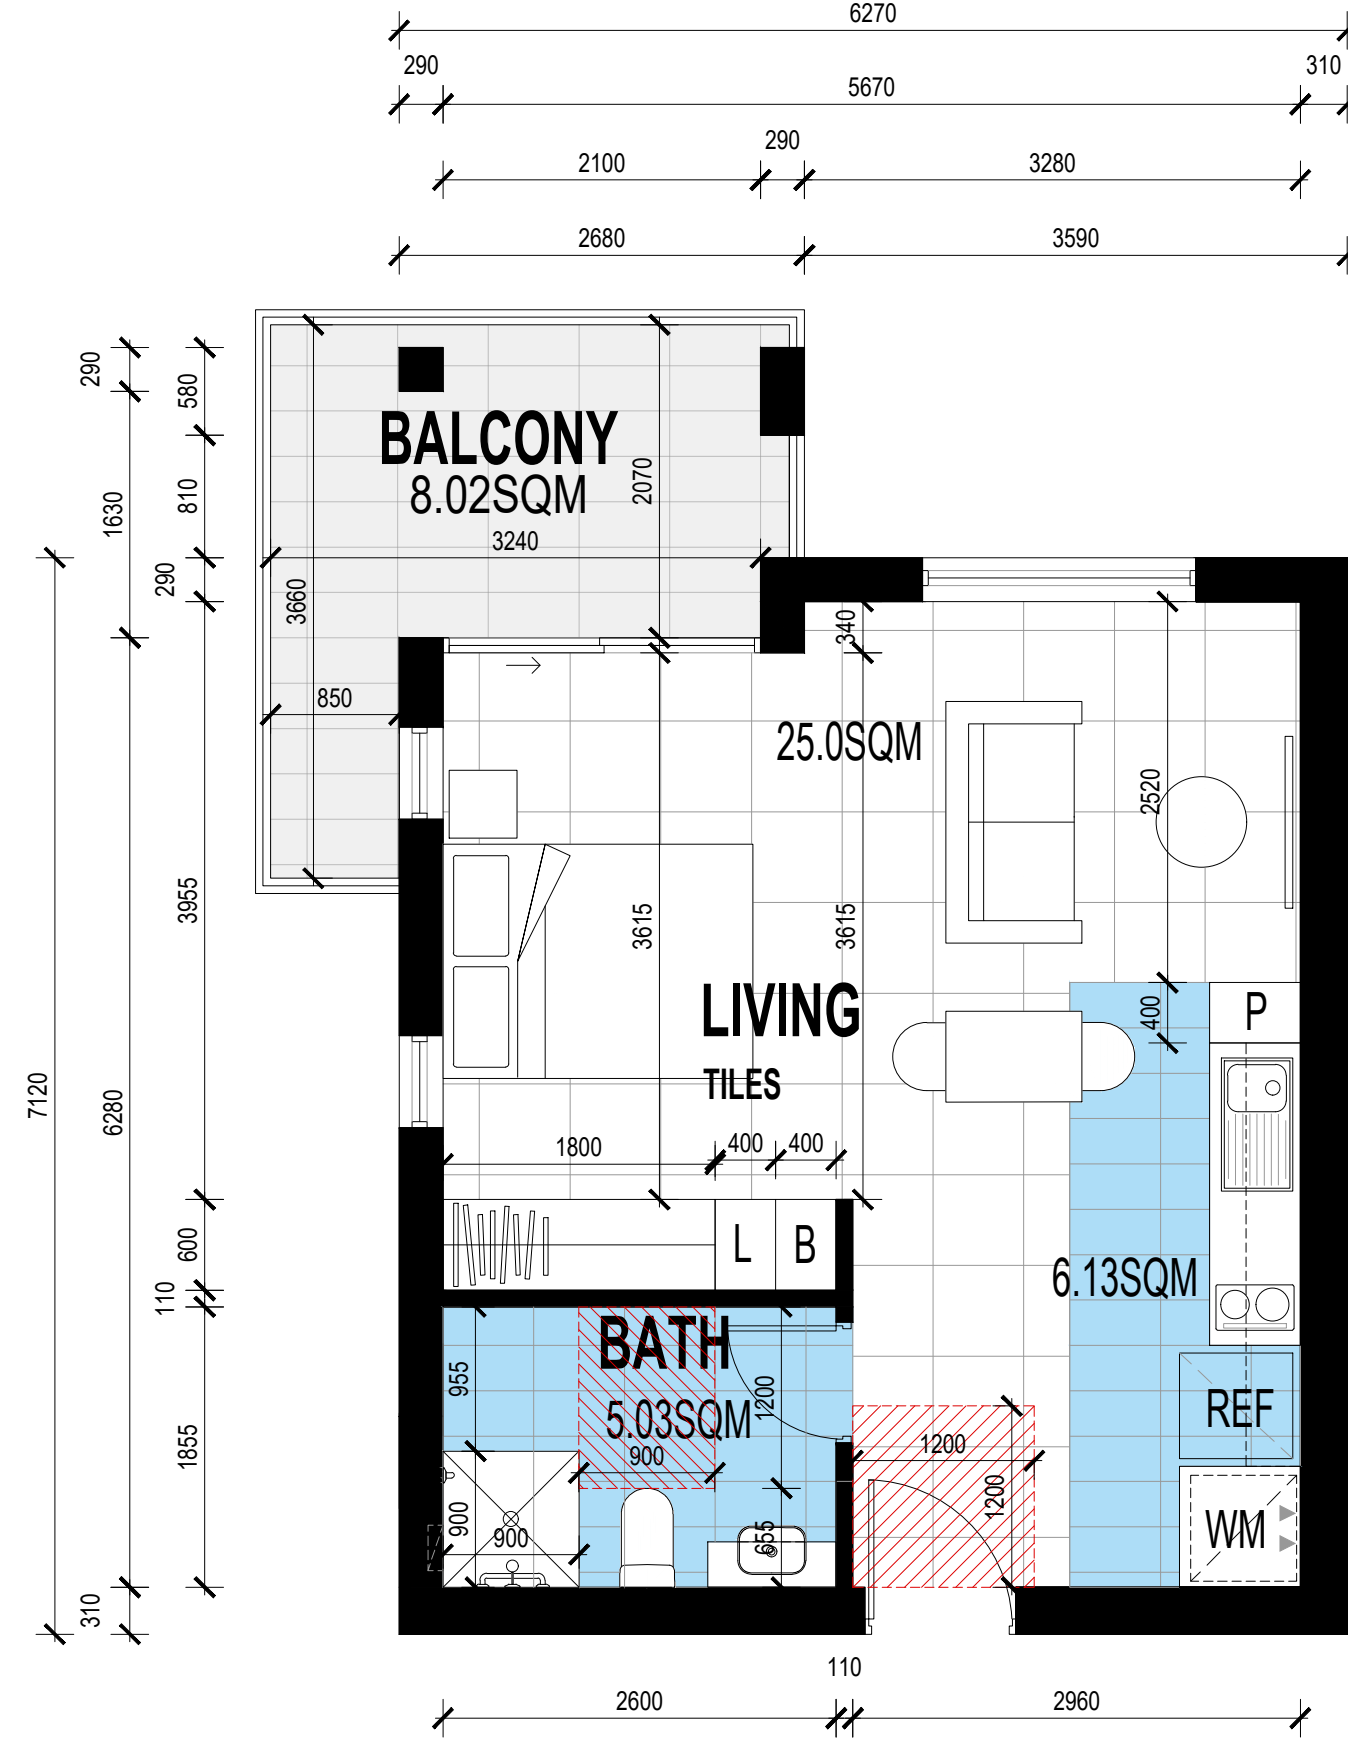

ROOM TYPE C (FIRST FLOOR)
TOTAL: 1

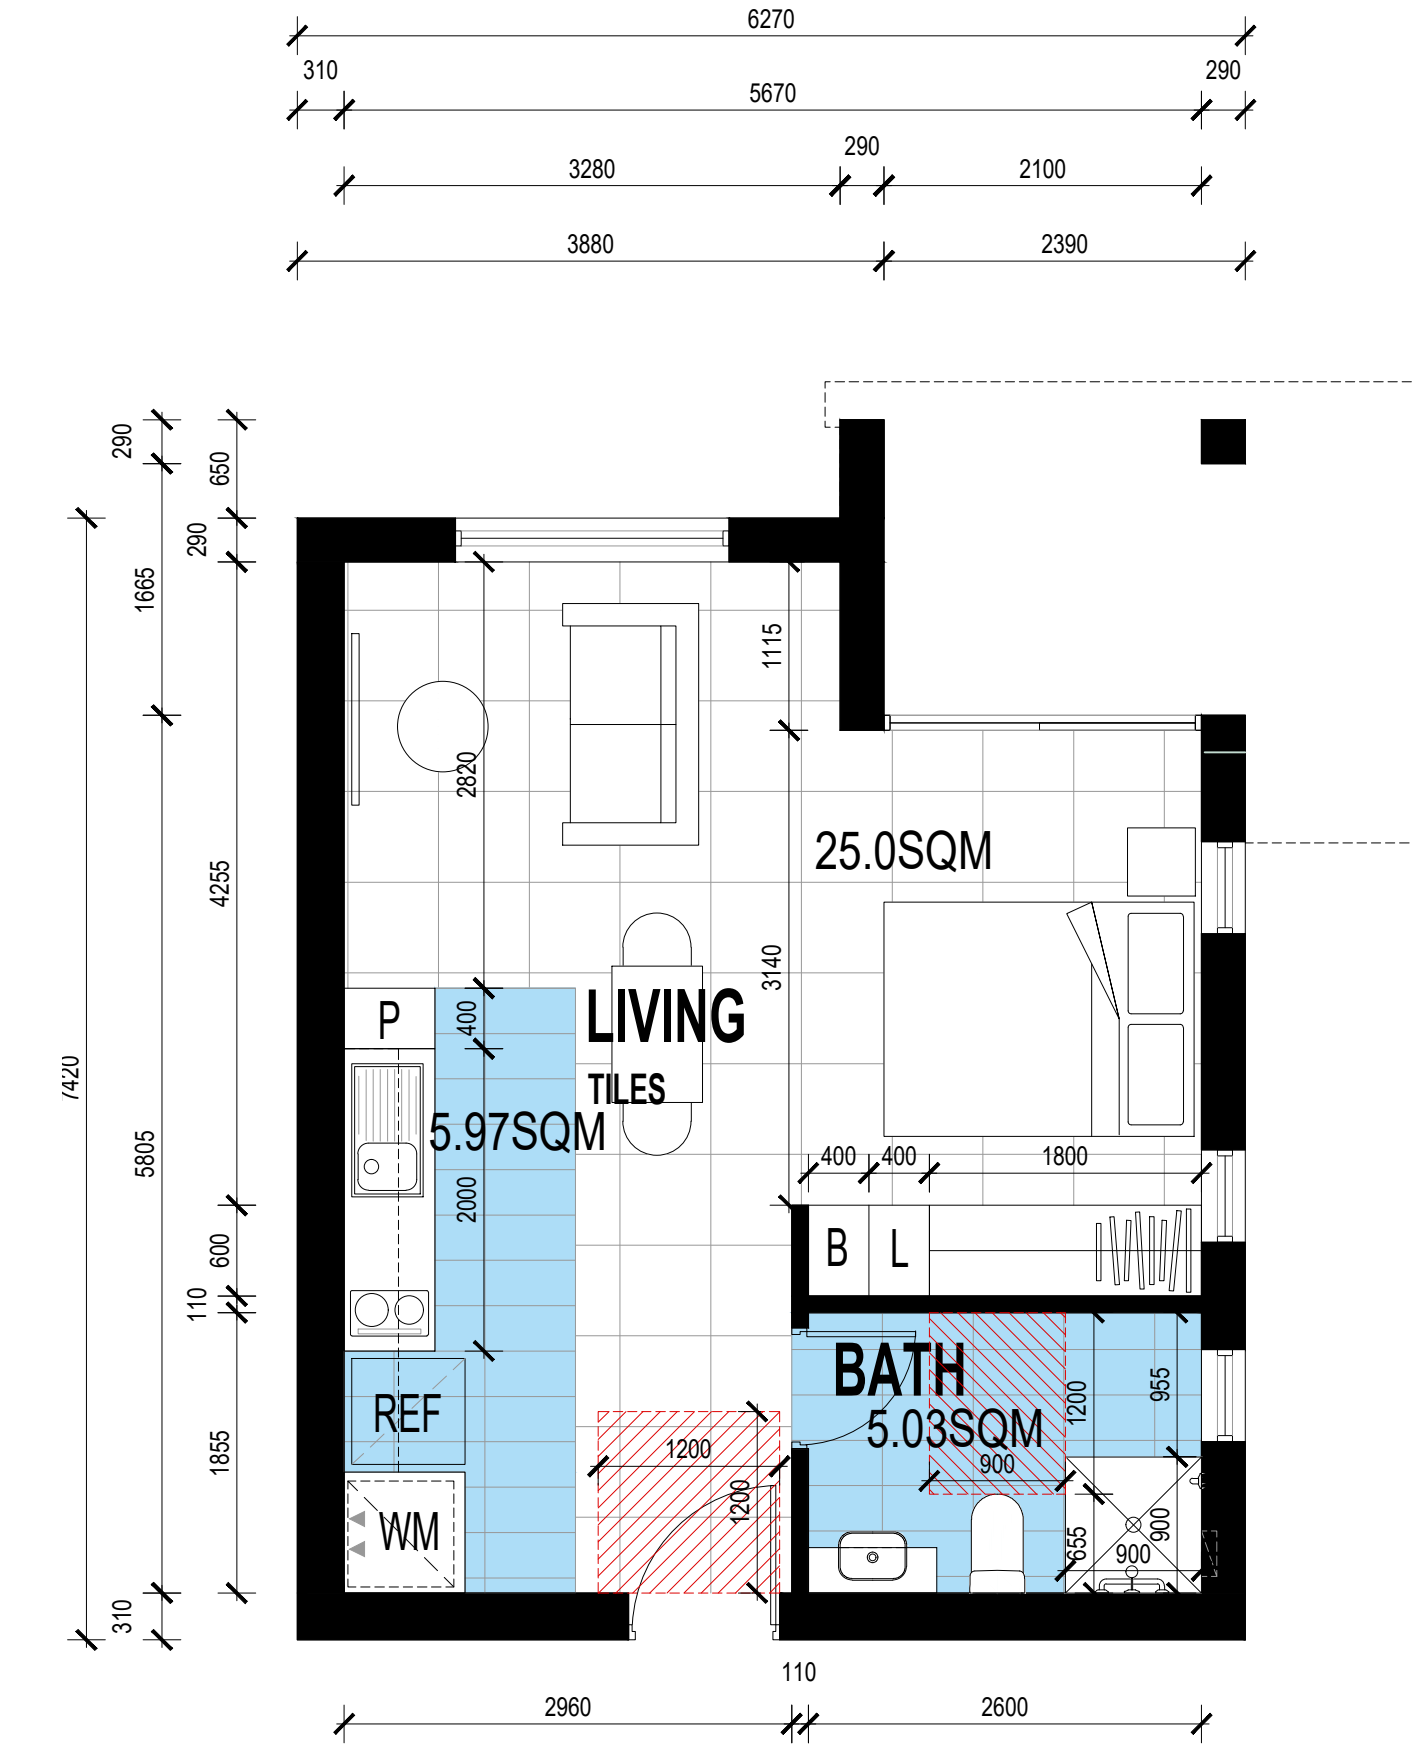

ROOM TYPE D (GROUND FLOOR)
TOTAL: 1

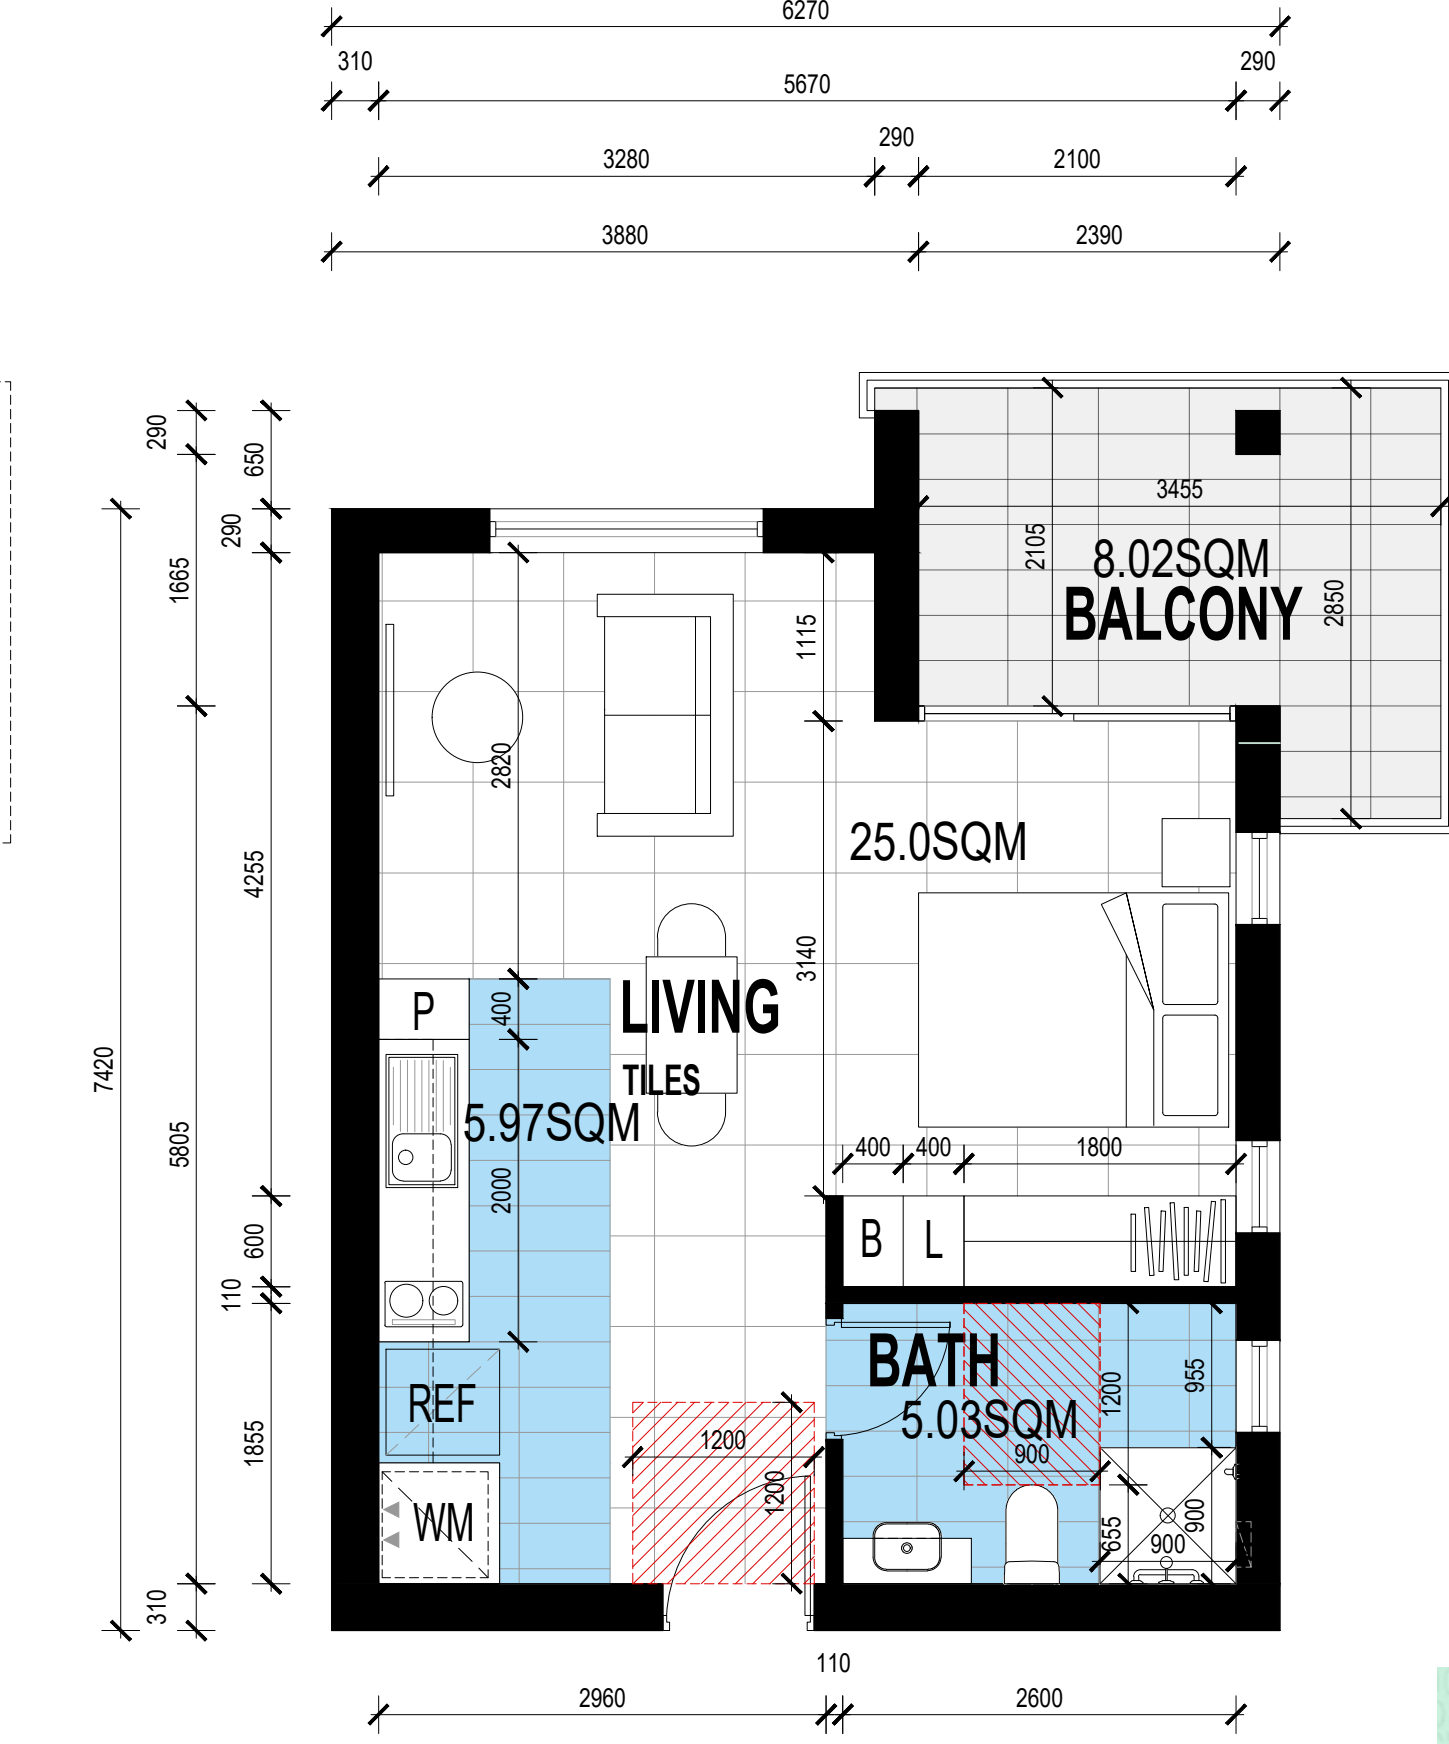

ROOM TYPE D (FIRST FLOOR)
TOTAL: 1

LEGEND

HWU	HOT WATER UNIT
CL	CLOTHES LINE
LB	LETTER BOX
REF	REFRIGERATOR
WM	WASHING MACHINE
L	LINEN CUPBOARD
B	BROOM CUPBOARD
P	PANTRY

ALL DIMENSIONS & LEVELS TO BE CHECKED ON SITE BY CONTRACTOR PRIOR TO CONSTRUCTION. ALL BOUNDARIES & CONTOURS SUBJECT TO SURVEY. ALL RIGHTS RESERVED. THIS DRAWING MAY NOT BE REPRODUCED OR TRANSMITTED, IN PART OR IN WHOLE WITHOUT THE PERMISSION OF CRAWFORD ARCHITECTS PTY LTD

THIS DRAWING IS NOT TO BE USED FOR CONSTRUCTION UNLESS APPROVED BY A DIRECTOR OF CRAWFORD ARCHITECTS PTY LTD

© CRAWFORD ARCHITECTS PTY LTD 2019
SUITE 3.01, LEVEL 3 80 MOUNT STREET
NORTH SYDNEY, NSW 2060 AUSTRALIA
ABN 56 120 779 106
NOMINATED ARCHITECTS:
TONY GRAY 5303 & PAUL GOOSELL 6726
P 02 9660 3644 www.crawford.com.au
E arch@crawford.com.au

ISSUE	DATE	AMENDMENTS
06	23.03.09	DA ISSUE
05	22.12.21	DA ISSUE
04	22.11.16	DA ISSUE
03	22.10.04	DA ISSUE
02	22.07.25	REVISED DA ISSUE
01	22.07.14	REVISED DA ISSUE



CLIENT
NSW LAHC
LOCKED BAG 5022

PARRAMATTA NSW 2124
PHONE: 1800 738 718

PROJECT
BOARDING HOUSING
DEVELOPMENT
LOT: 1216 / DP:1183302
189 RIVERSIDE DR, AIRDS, NSW 2560

TITLE
ROOM TYPE
SCHEDULE

SCALE
1:50 @ A1

APPROVED
DRAWN
CHECKED
DATE
STATUS

CHECKED
OCT 2020
DA

PROJECT NUMBER
DRAWING NUMBER

20035


A501

ISSUE

06



0008089860 26 Sep 2022
Assessor Riley Oulton
Accreditation No. VES9101174
Address
RIVERSIDE DRIVE, AIRDS,
NSW 2560
www.crawford.com.au

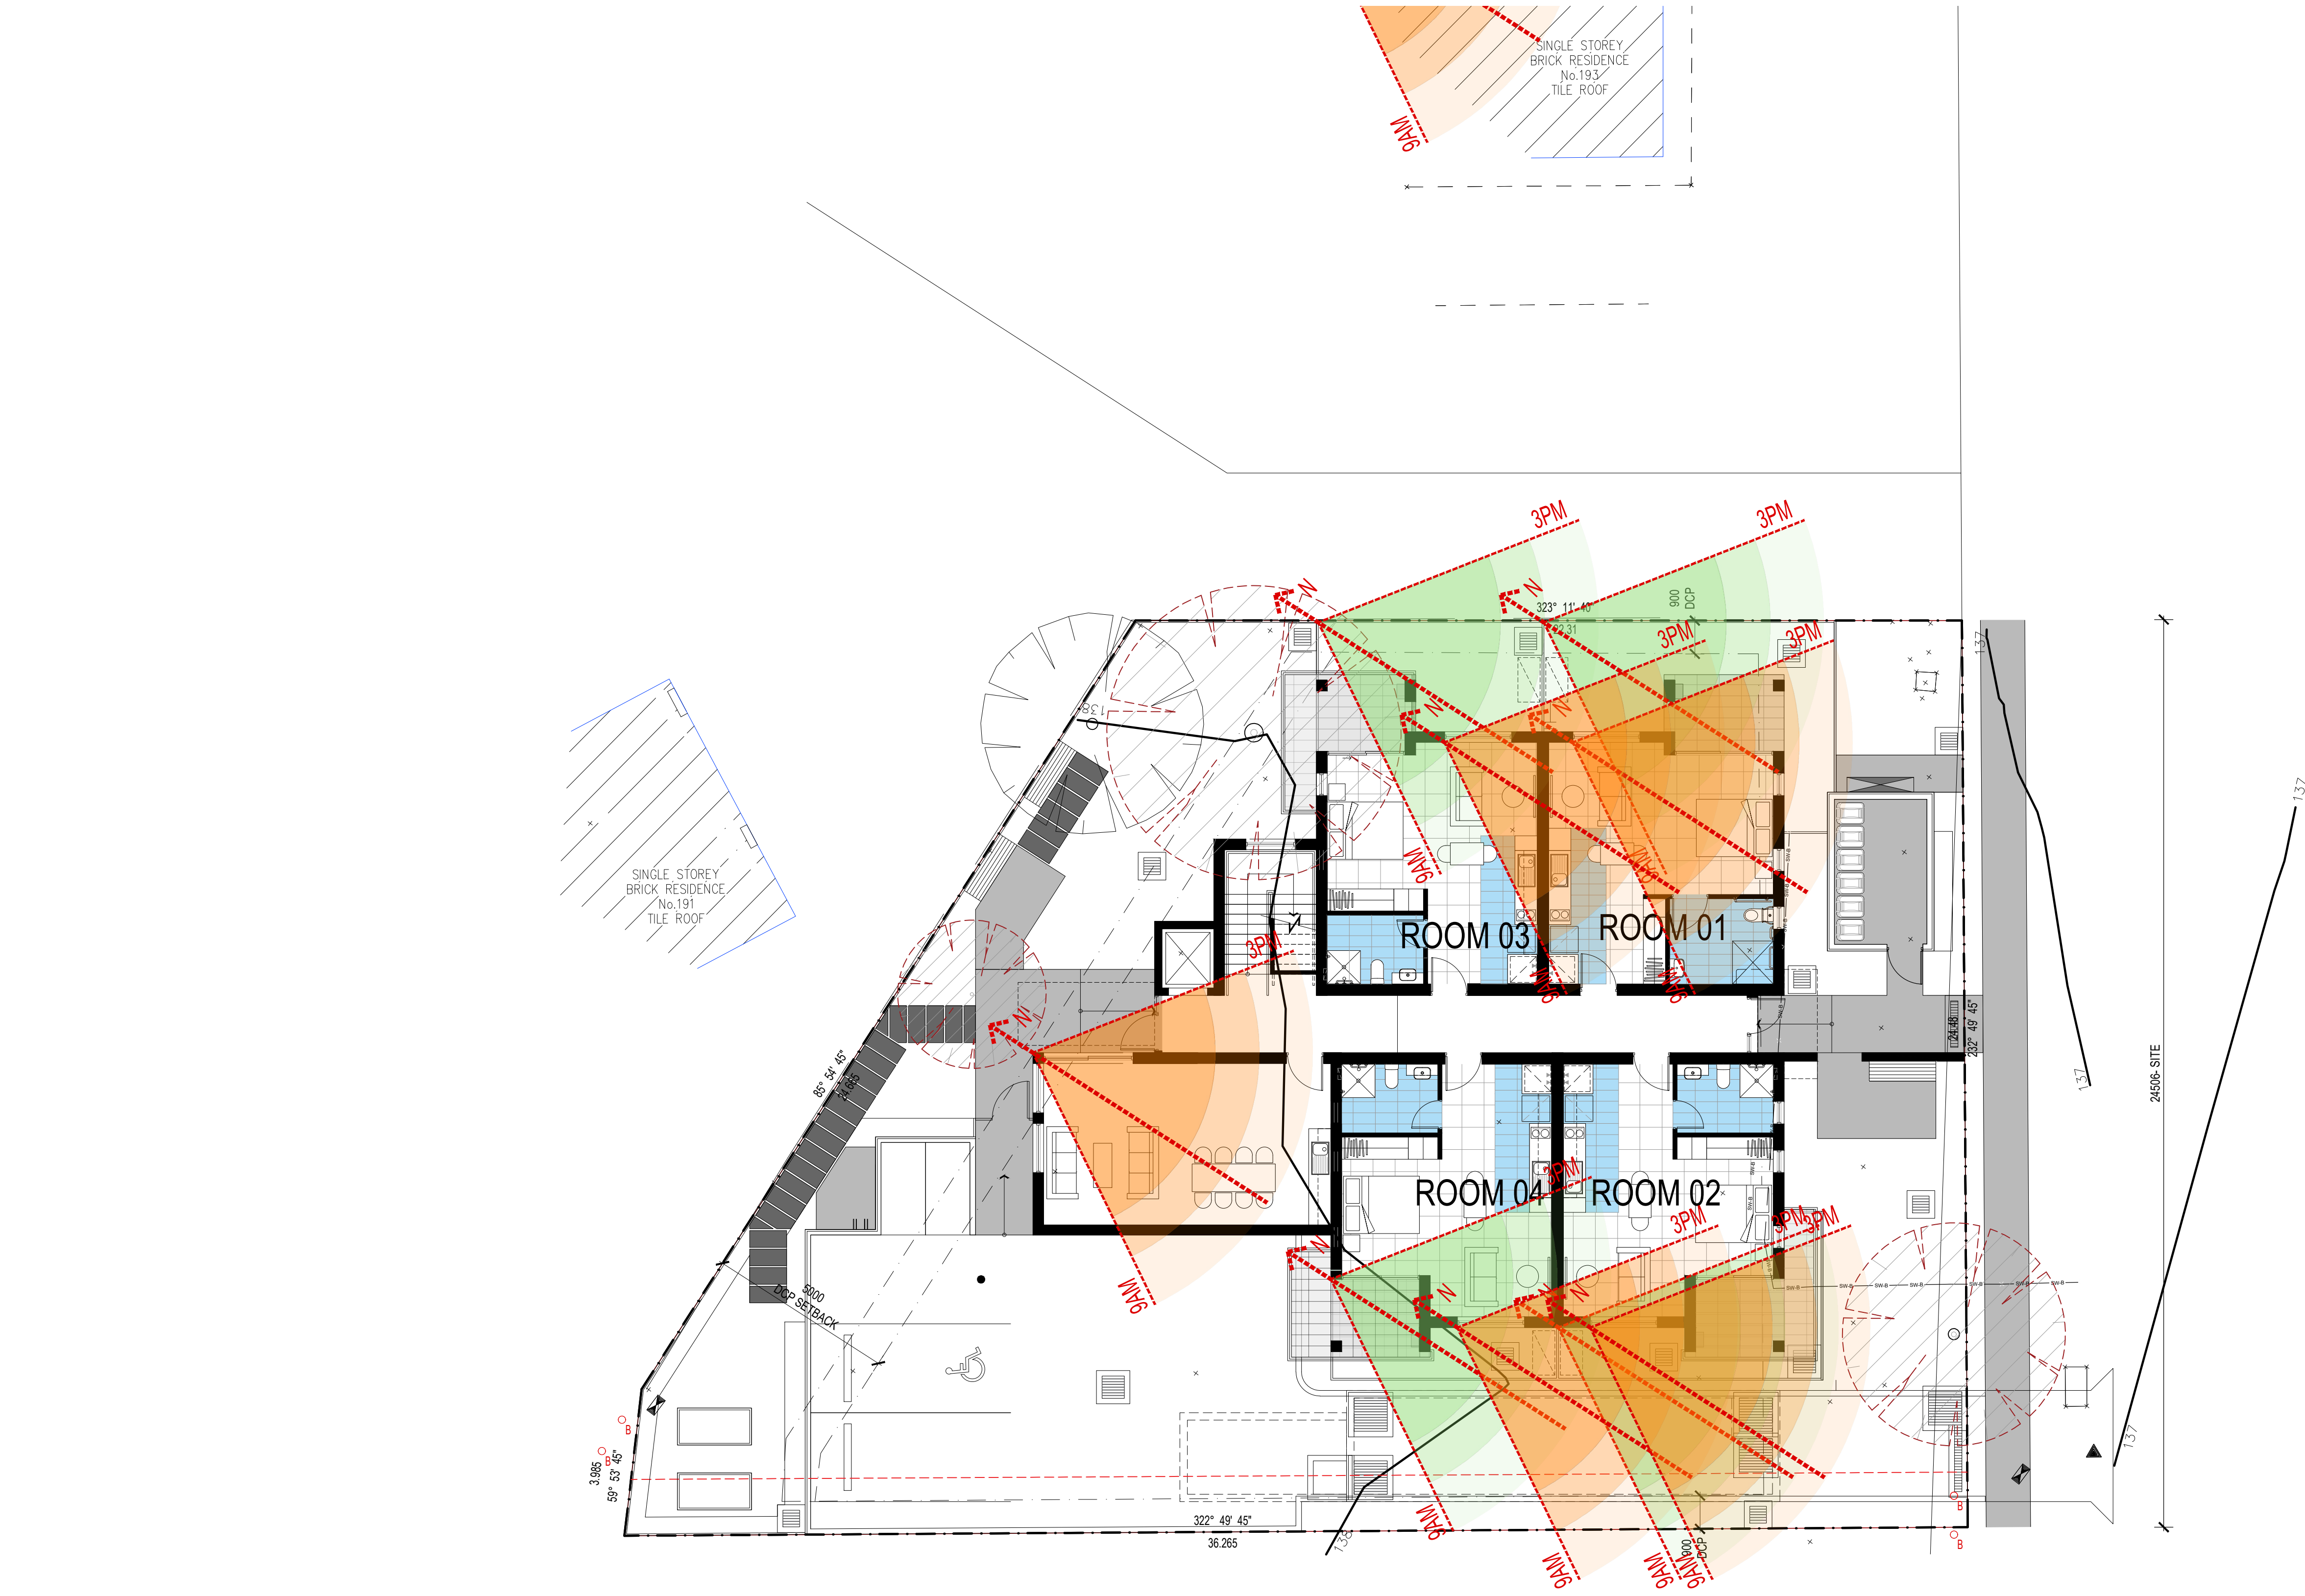

LEGEND - SOLAR ACCESS JUNE 21st

SOLAR ACCESS TO LIVING

ANGLE OF SUN @ 3PM

ANGLE OF SUN @ 9AM

SOLAR ACCESS TO POS

ANGLE OF SUN @ 3PM

ANGLE OF SUN @ 9AM

LIMITED SOLAR ACCESS

NO SOLAR ACCESS

ANGLE CLARIFICATION

9AM

3PM

DEVELOPMENT DATA			
Job Reference	BGWW7		
Locality / Suburb	Airds		
Street Address	189 Riverside Drive / Elizabeth Walk		
Lot Number(s) & Deposited Plan	1216 (D.P.1183302) / Elizabeth Walk (D.P.609357)		
SITE AREA PROPOSED (sqm)	741.11		
SOLAR ACCESS CALCULATION		UNIT	AREA (m2)
		1	COMPLIES
		2	NON COMPLIANT
		3	COMPLIES
		4	NON COMPLIANT
	Control	Requirement	Proposed
SOLAR ACCESS	HOUSING SEPP	3 hours between 9am & 3 pm 21 June to a communal living area	COMPLIES
	LAHC dwelling requirements	70% of units must receive 3 hours solar access to living areas and private open space in mid-winter	62.5% of units achieve 3hrs solar access

ALL DIMENSIONS & LEVELS TO BE CHECKED ON SITE BY CONTRACTOR PRIOR TO CONSTRUCTION. ALL BOUNDARIES & CONTOURS SUBJECT TO SURVEY. ALL RIGHTS RESERVED. THIS DRAWING MAY NOT BE REPRODUCED OR TRANSMITTED, IN PART OR IN WHOLE WITHOUT THE PERMISSION OF CRAWFORD ARCHITECTS PTY LTD.

THIS DRAWING IS NOT TO BE USED FOR CONSTRUCTION UNLESS APPROVED BY A DIRECTOR OF CRAWFORD ARCHITECTS PTY LTD

© CRAWFORD ARCHITECTS PTY LTD 2019
SUITE 3.01, LEVEL 3.80 MOUNT STREET
NORTH SYDNEY, NSW 2060 AUSTRALIA
ABN 56 120 779 106
NOMINATED ARCHITECTS:
TONY GRAY 5303 & PAUL GODSELL 6726

P 02 9660 3644 www.crawford.com.au
E arch@crawford.com.au

ISSUE	DATE	AMENDMENTS
10	23.03.09	DA ISSUE
09	23.01.05	DA ISSUE
08	22.12.21	DA ISSUE
07	22.12.07	DA ISSUE
06	22.11.16	DA ISSUE



CLIENT

NSW LAHC
LOCKED BAG 5022

PARRAMATTA NSW 2124
PHONE: 1800 738 718

PROJECT


BOARDING HOUSING
DEVELOPMENT

LOT: 1216 / DP:1183302

189 RIVERSIDE DR, AIRDS, NSW 2560

TITLE

SOLAR ACCESS
GROUND FLOOR PLAN

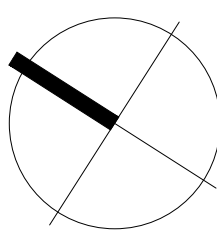

SCALE

1:100 @ A1 / 1:200 @ A3

APPROVED
DRAWN
CHECKED

DATE
OCT 2020

STATUS
DA

PROJECT NUMBER

DRAWING NUMBER


20035

A510


ISSUE

10



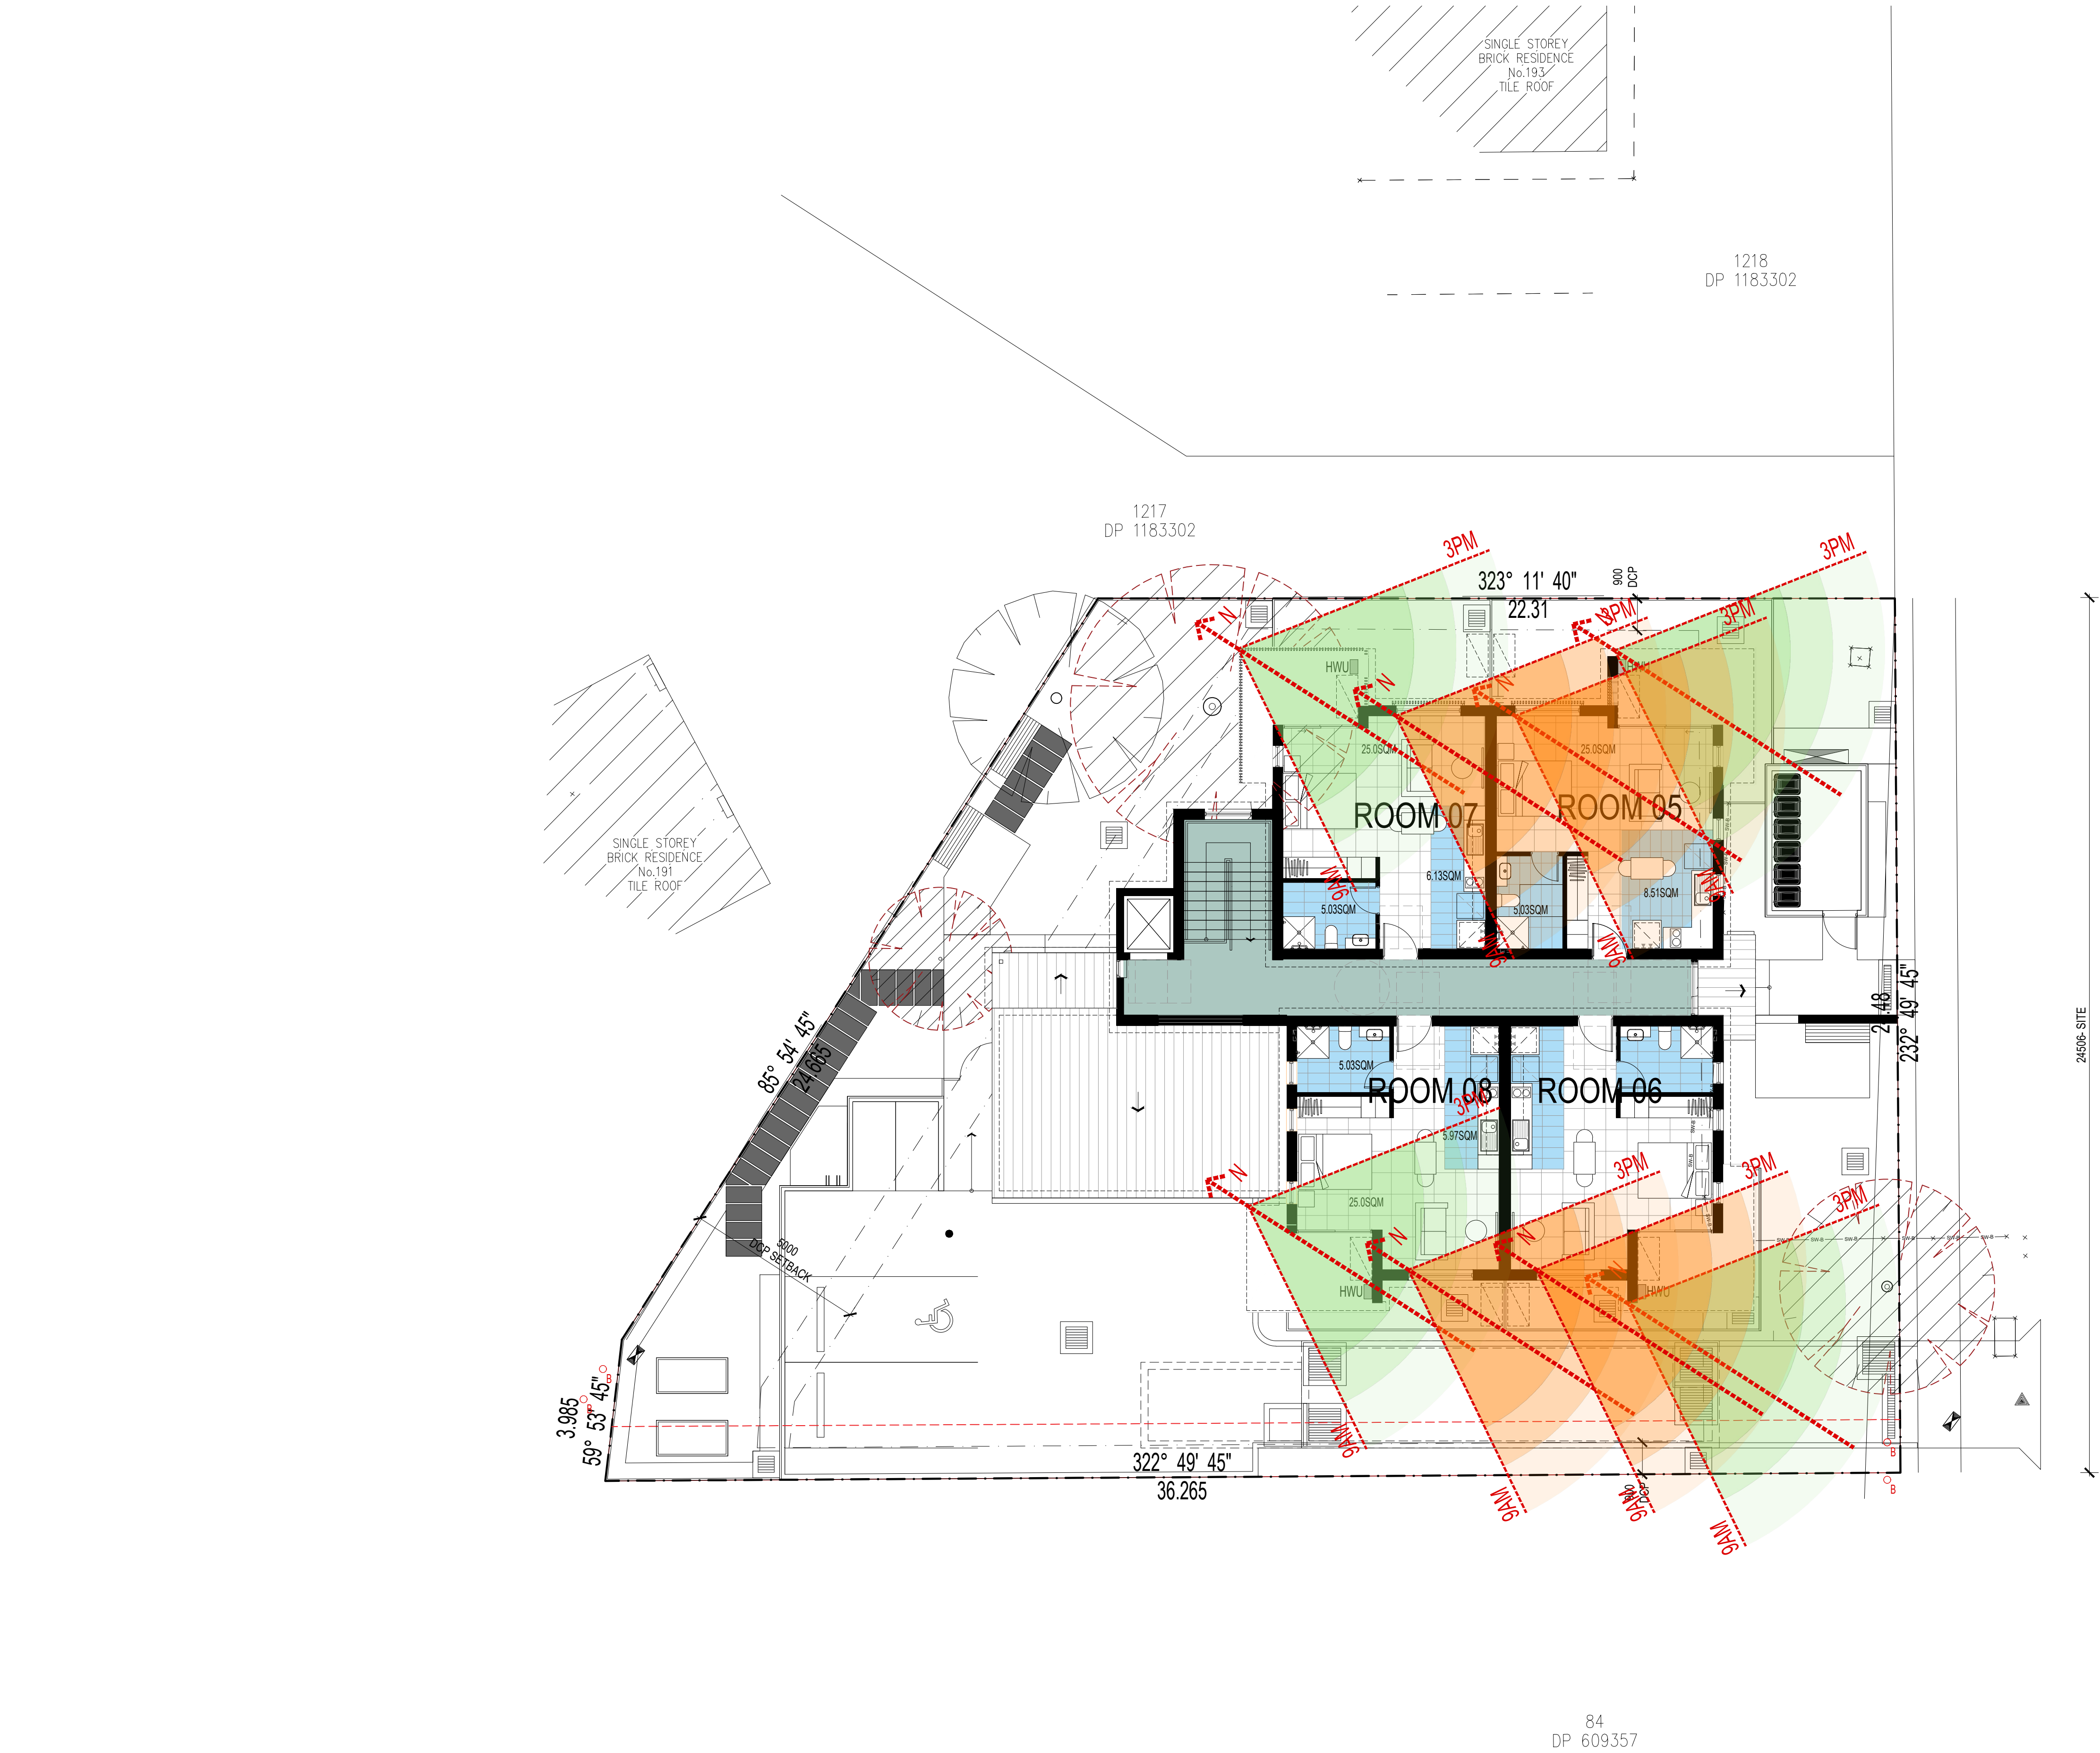

LEGEND - SOLAR ACCESS JUNE 21st

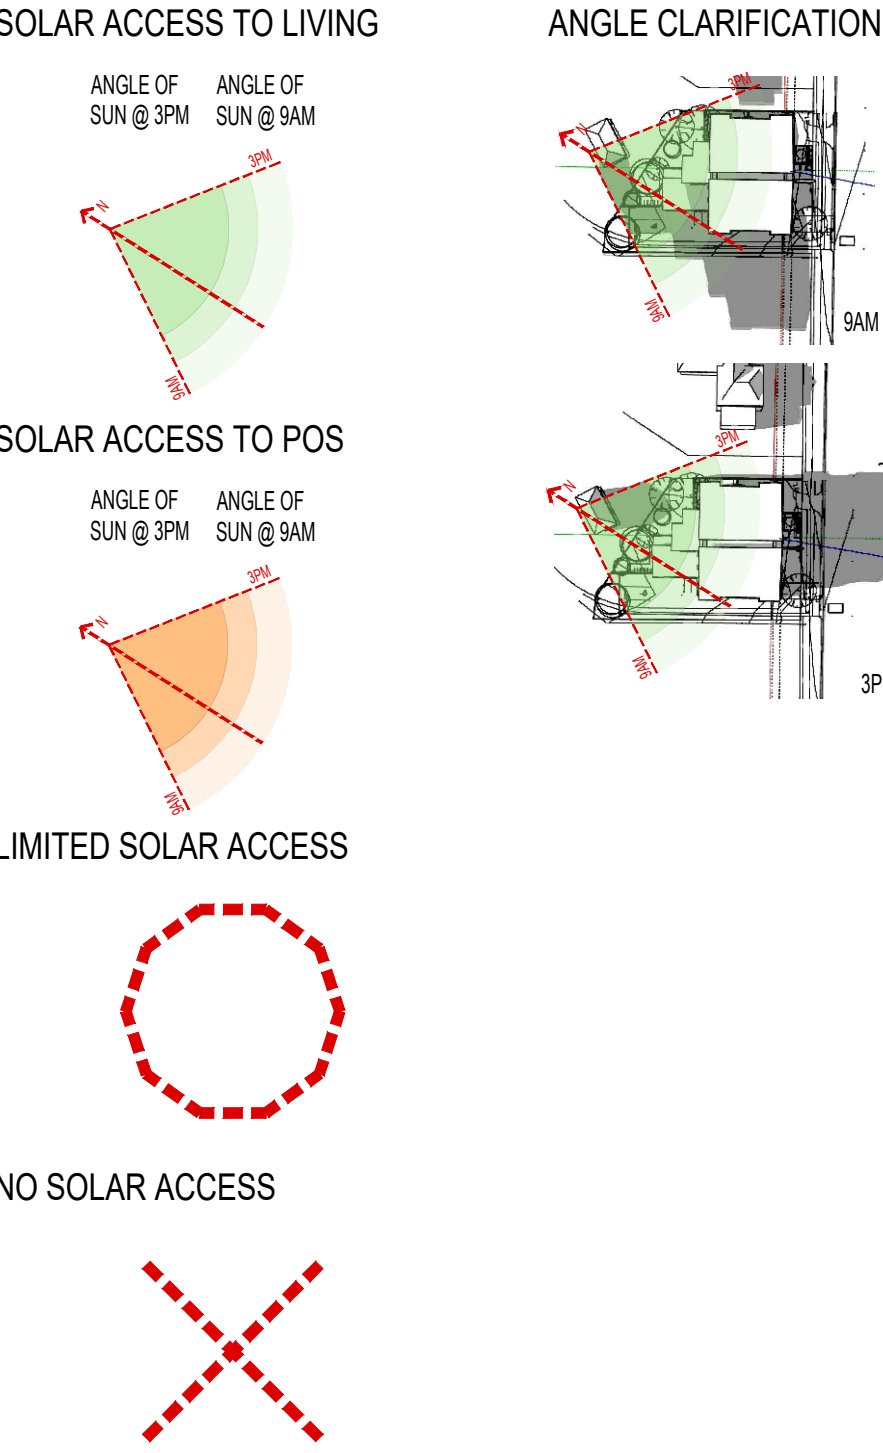

RIVERSIDE DRIVE

DEVELOPMENT DATA			
Job Reference	BGWW7		
Locality / Suburb	Airds		
Street Address	189 Riverside Drive / Elizabeth Walk		
Lot Number(s) & Deposited Plan	1216 (D.P.1183302) / Elizabeth Walk (D.P.609357)		
SITE AREA PROPOSED (sqm)	741.11		
SOLAR ACCESS CALCULATION		UNIT	AREA (m2)
		5	COMPLIES
		6	NON COMPLIANT
		7	COMPLIES
		8	COMPLIES
	Control	Requirement	Proposed
SOLAR ACCESS	HOUSING SEPP	3 hours between 9am & 3 pm 21 June to a communal living area	COMPLIES
	LAHC dwelling requirements	70% of units must receive 3 hours solar access to living areas and private open space in mid-winter	62.5% of units achieve 3hrs solar access

ALL DIMENSIONS & LEVELS TO BE CHECKED ON SITE BY CONTRACTOR PRIOR TO CONSTRUCTION. ALL BOUNDARIES & CONTOURS SUBJECT TO SURVEY. ALL RIGHTS RESERVED. THIS DRAWING MAY NOT BE REPRODUCED OR TRANSMITTED, IN PART OR IN WHOLE WITHOUT THE PERMISSION OF CRAWFORD ARCHITECTS PTY LTD

THIS DRAWING IS NOT TO BE USED FOR CONSTRUCTION UNLESS APPROVED BY A DIRECTOR OF CRAWFORD ARCHITECTS PTY LTD

© CRAWFORD ARCHITECTS PTY LTD 2019
SUITE 3.01, LEVEL 3 80 MOUNT STREET
NORTH SYDNEY, NSW 2060 AUSTRALIA
ABN 56 120 779 106
NOMINATED ARCHITECTS:
TONY GRAY 5303 & PAUL GODSELL 6726

P 02 9660 3644 www.crawford.com.au
E arch@crawford.com.au

ISSUE	DATE	AMENDMENTS
10	23.03.09	DA ISSUE
09	23.01.05	DA ISSUE
08	22.12.21	DA ISSUE
07	22.12.07	DA ISSUE
06	22.11.16	DA ISSUE



CLIENT

NSW LAHC
LOCKED BAG 5022

PARRAMATTA NSW 2124
PHONE: 1800 738 718


PROJECT

BOARDING HOUSING DEVELOPMENT
LOT: 1216 / DP:1183302

189 RIVERSIDE DR, AIRDS, NSW 2560

TITLE

SOLAR ACCESS FIRST FLOOR PLAN

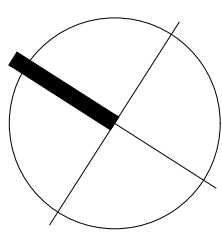

SCALE

1:100 @ A1 / 1:200 @ A3

APPROVED
DRAWN
CHECKED
DATE
STATUS

CHECKED
OCT 2020
DA

PROJECT NUMBER

20035

DRAWING NUMBER

A511

ISSUE


10



LEGEND

SHADOWS CAST BY NEIGHBOURING BUILDINGS

SHADOWS CAST BY PROPOSED DEVELOPMENT

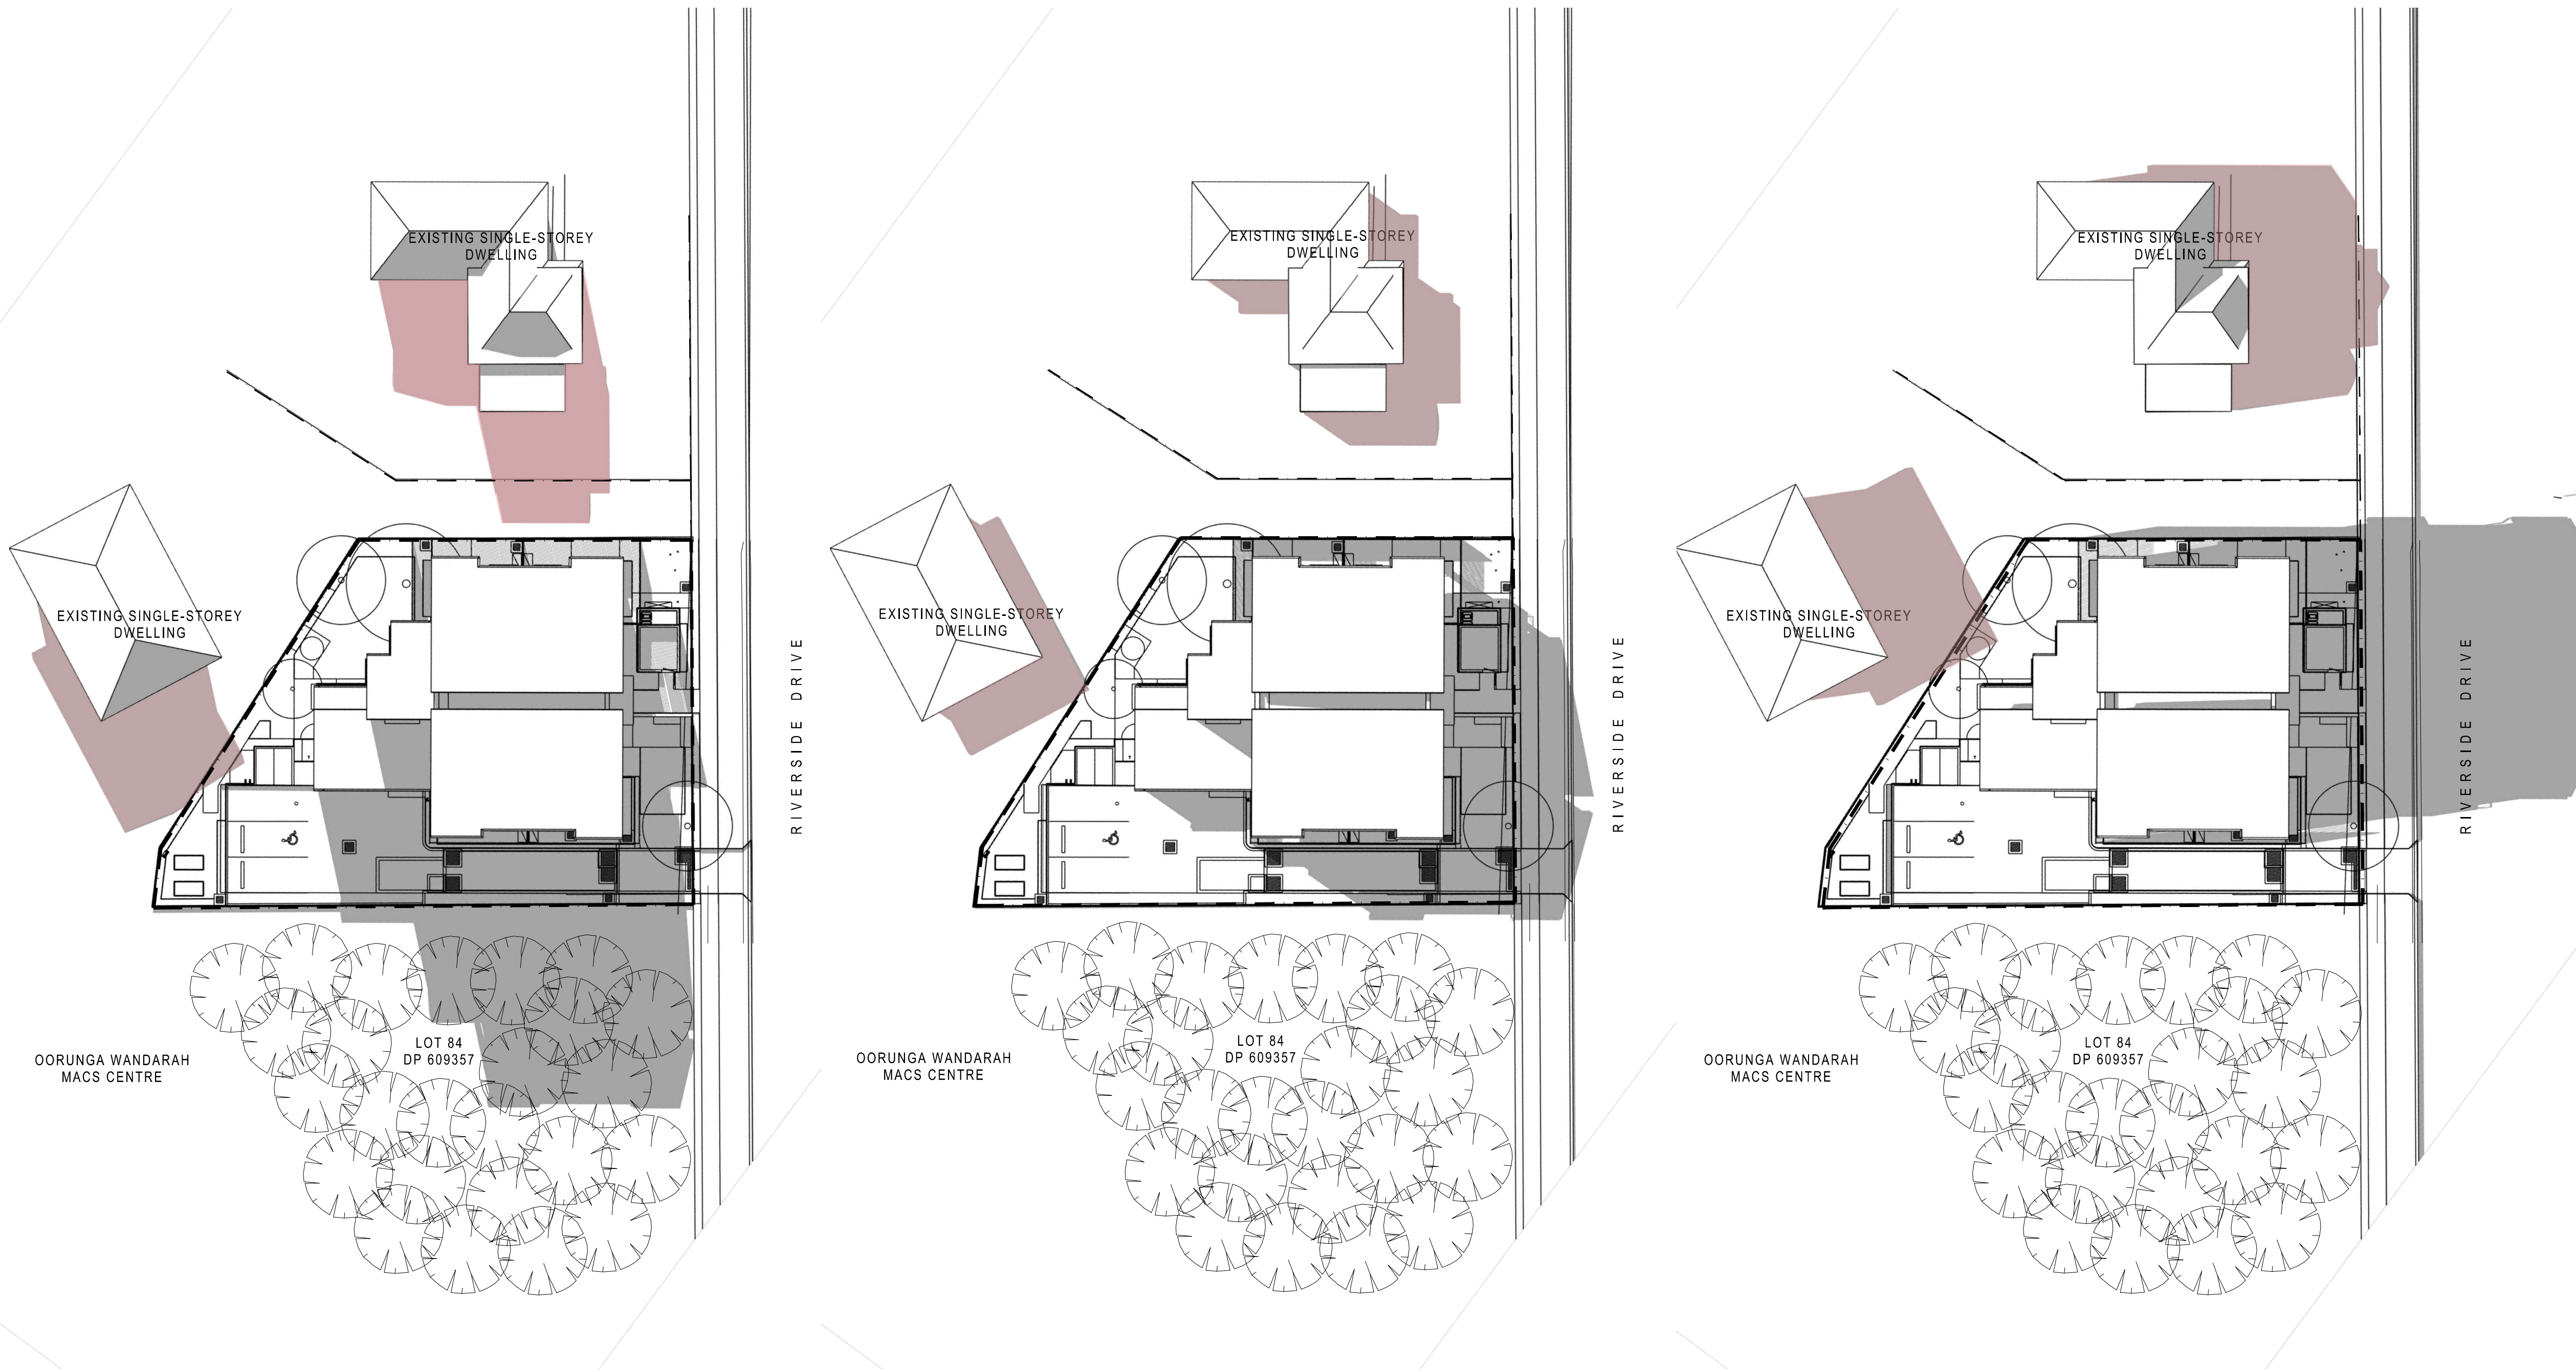

01 June 21st - 9:00am

02 June 21st - 12:00pm

03 June 21st - 3:00pm

ALL DIMENSIONS & LEVELS TO BE CHECKED ON SITE BY CONTRACTOR PRIOR TO CONSTRUCTION. ALL BOUNDARIES & CONTOURS SUBJECT TO SURVEY. ALL RIGHTS RESERVED. THIS DRAWING MAY NOT BE REPRODUCED OR TRANSMITTED, IN PART OR IN WHOLE WITHOUT THE PERMISSION OF CRAWFORD ARCHITECTS PTY LTD

THIS DRAWING IS NOT TO BE USED FOR CONSTRUCTION UNLESS APPROVED BY A DIRECTOR OF CRAWFORD ARCHITECTS PTY LTD

© CRAWFORD ARCHITECTS PTY LTD 2019
SUITE 3.01, LEVEL 3 80 MOUNT STREET
NORTH SYDNEY, NSW 2060 AUSTRALIA
ABN: 56 120 779 106
NOMINATED ARCHITECTS:
TONY GRAY 5303 & PAUL GOOSELL 6726

P 02 9660 3644 www.crawford.com.au
E arch@crawford.com.au

ISSUE	DATE	AMENDMENTS
09	23.03.09	DA ISSUE
08	22.12.21	DA ISSUE
07	22.12.07	DA ISSUE
06	22.11.16	DA ISSUE
05	22.10.04	DA ISSUE




CLIENT
NSW LAHC
LOCKED BAG 5022

PARRAMATTA NSW 2124
PHONE: 1800 738 718

PROJECT
**BOARDING HOUSING
DEVELOPMENT**
LOT: 1216 / DP:1183302
189 RIVERSIDE DR, AIRDS, NSW 2560

TITLE
SHADOW DIAGRAMS

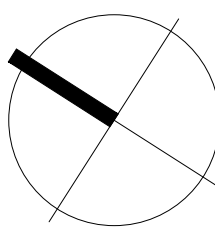

SCALE n/a

APPROVED
DRAWN JC
CHECKED CHECKED

DATE OCT 2020
STATUS DA

PROJECT NUMBER DRAWING NUMBER

20035

A520

ISSUE

09

