



KEY PLAN

DDA Consultant
ABE Consulting
Level 1, 230 Norton Street Leichhardt NSW 2040
+61 2 8065 0400
info@abeconsulting.com.au

BCA Consultant
BM+G Blackett Maguire + Goldsmith
Suite 2.01, 22-36 Mountain St Ultimo NSW 2007
+61 2 9211 7777
admin@bmplusg.com.au

Civil and Traffic Consultants
PTC Consultants
Suite 502, 1 James Place North Sydney NSW 2060
+61 2 9350 0800
info@ptcconsultants.co

Structural, Facade, Hydraulic, and Fire Consultants
ACOR Consultants Pty Ltd
Suite 2, Level 1, 33 Herbert Street St Leonards NSW 2065
+61 2 9438 5098
sydney@acor.com.au

Landscape and Interior Design Consultants
NBRS
Sydney | Melbourne | Brisbane
+61 2 9922 2344
sydney@nbns.com.au

Issue No.	Date	Description	Chkd
1	14.08.2023	REF SUBMISSION - Draft	
2	30.10.2023	REF SUBMISSION	
3	14.11.2023	REF SUBMISSION	AO
4	12.07.2024	REF AMENDMENT SUBMISSION	

Project Manager



Main Contractor



NBRS
+61 2 9922 2344
Nominated Architect:
Andrew Duffin NSW 5602
NBRS & Partners Pty Ltd VIC 51197
nbrs.com.au
ABN 16 002 247 565

Project
Concord FMHU

at
109 Hospital Rd, Concord, NSW 2139, Australia

for
HINSW

Drawing Title
GENERAL ARRANGEMENT - GROUND
LEVEL - PART 2

Date 12/07/2024 4:16:25 PM

Scale 1 : 100 @ A1

NBRS PROJECT #

Drawing Reference


22071-A-REF-1101


Any form of replication of this drawing in full or in part without the written permission of NBRS+PARTNERS Pty Ltd constitutes an infringement of the copyright.



Revision
4

0 10 20 30 40 50 60 70 80 90 100

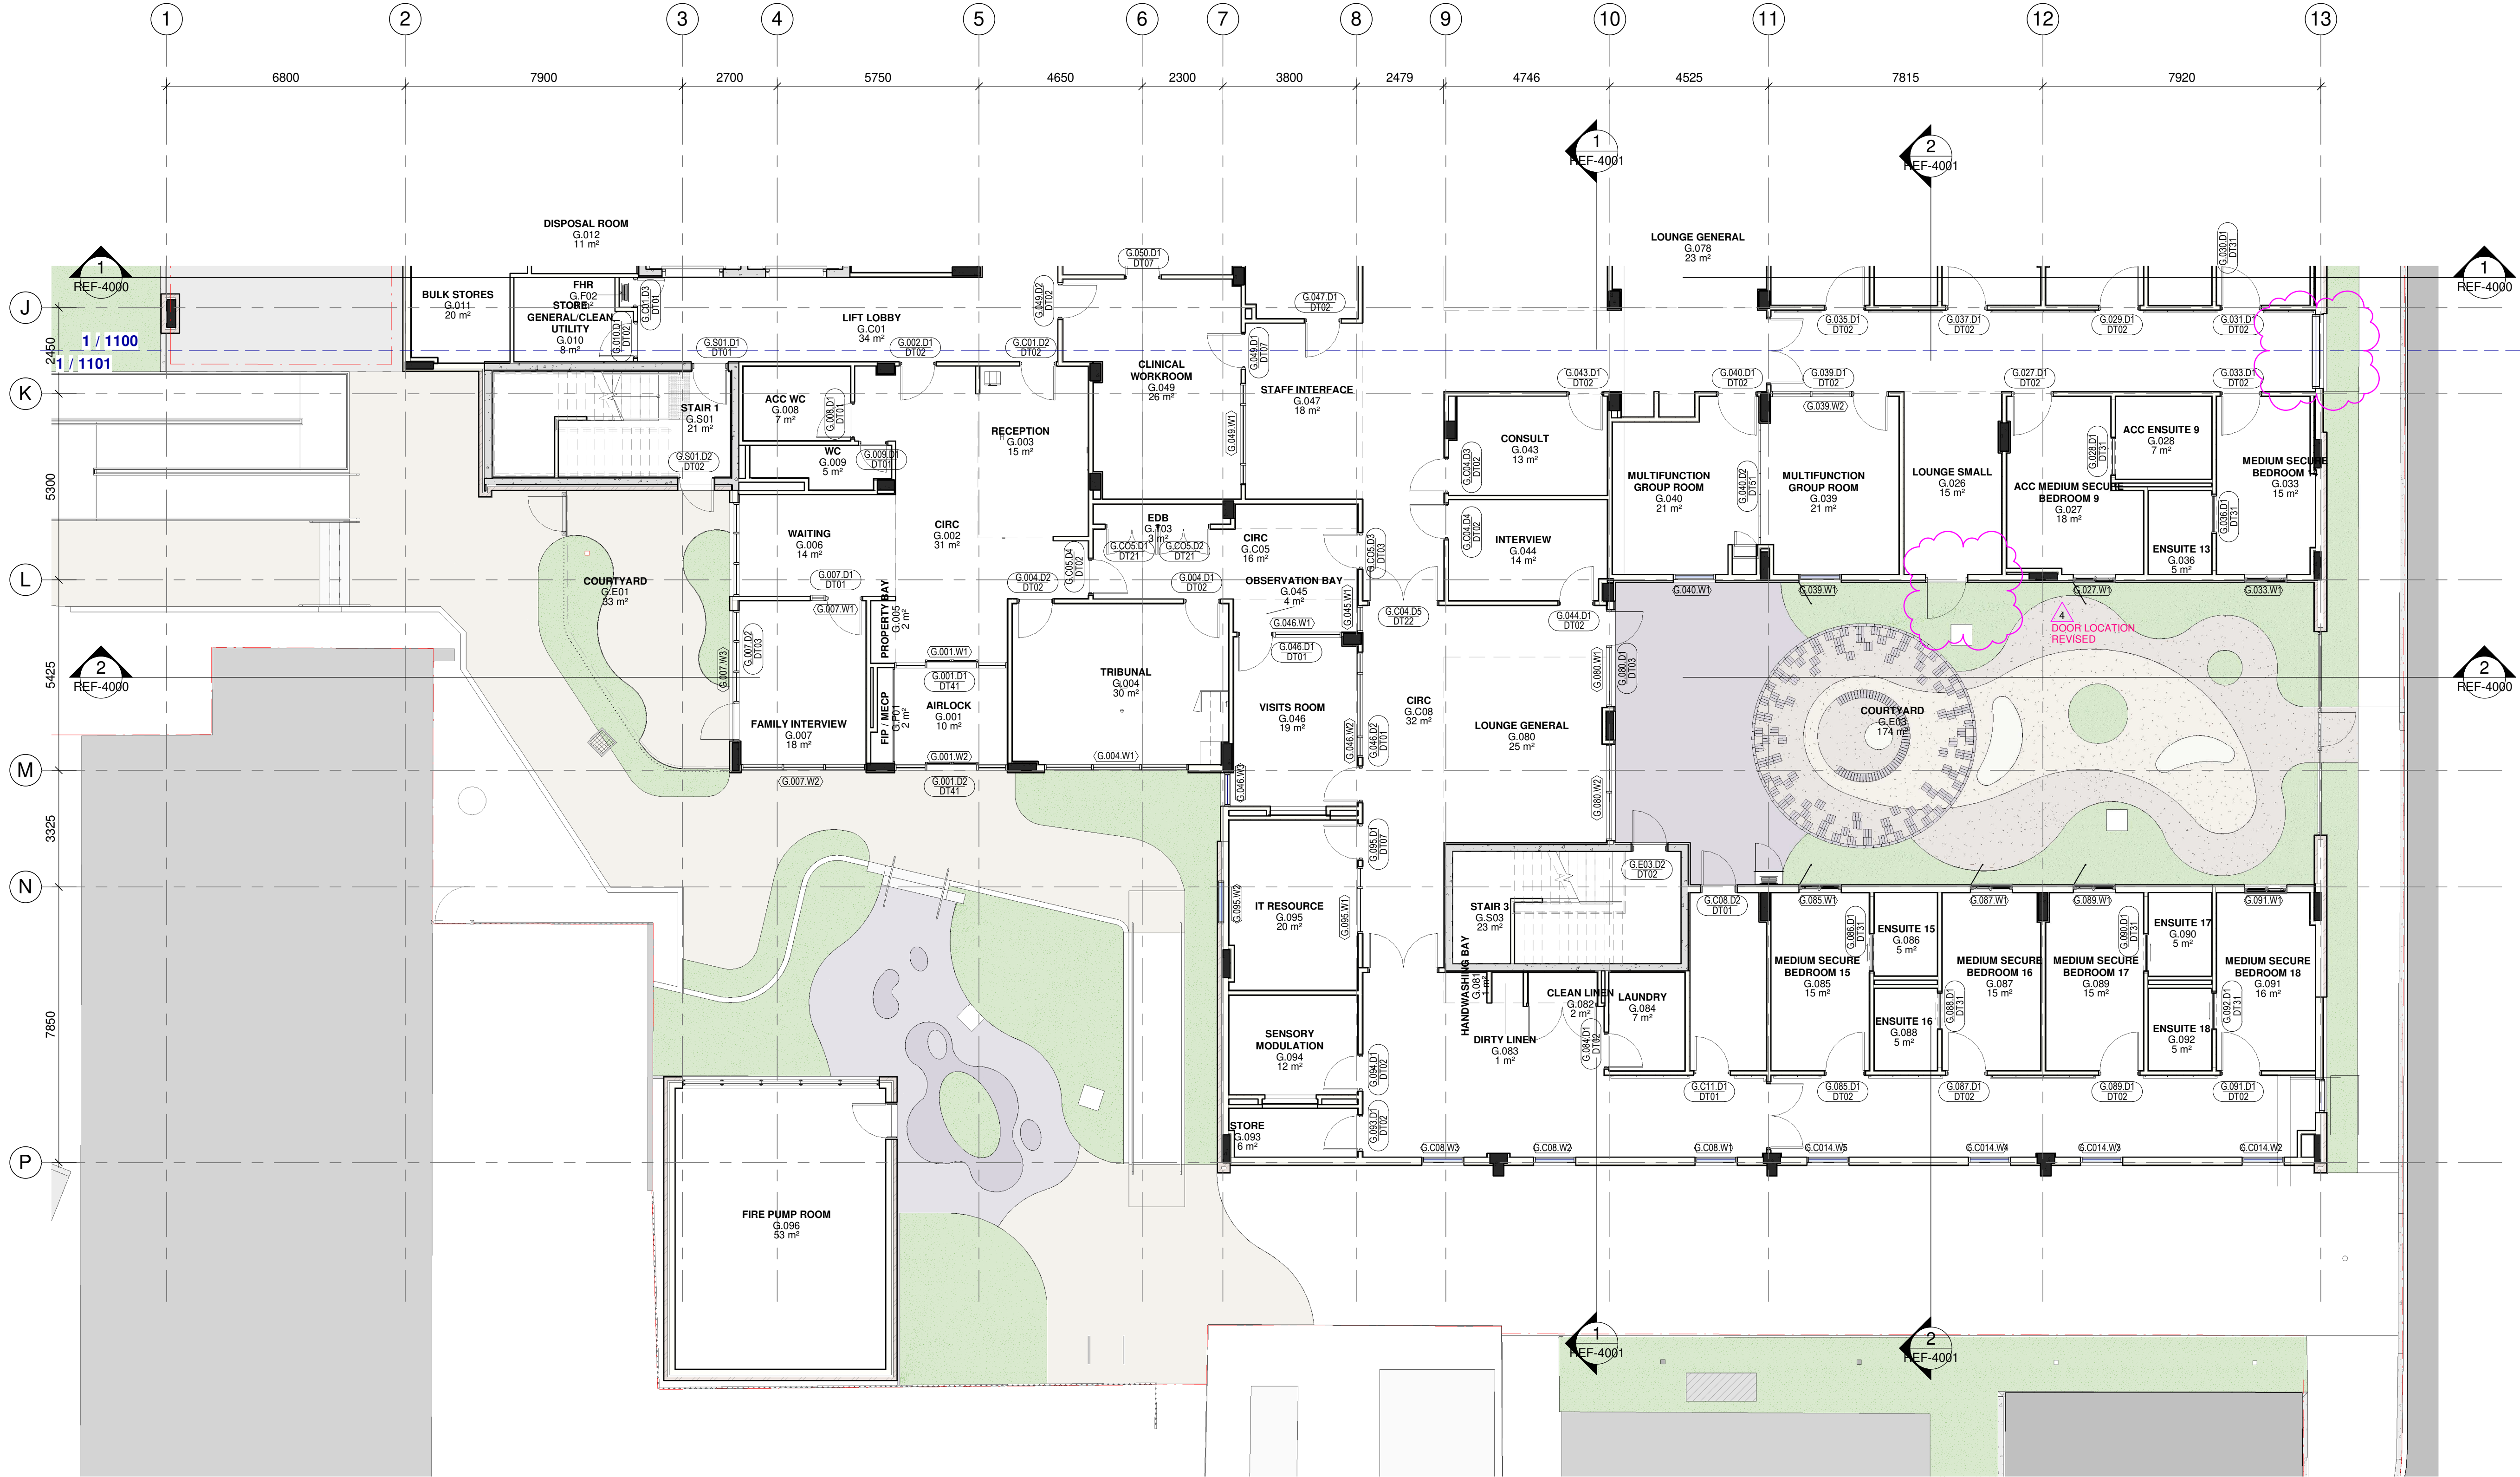

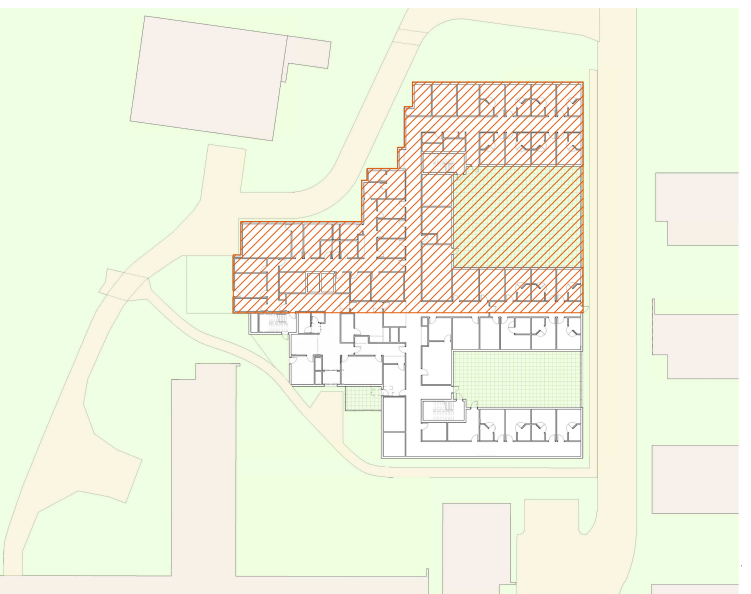

KEY PLAN

DDA Consultant
ABE Consulting
Level 1, 280 Norton Street Leichhardt NSW 2040
+61 2 8065 0400
info@abeconsulting.com.au

BCA Consultant
BM+G Blackett Maguire + Goldsmith
Suite 2.01, 22-36 Mountain St Ultimo NSW 2007
+61 2 9211 7777
admin@bmplusg.com.au

Civil and Traffic Consultants
PTC Consultants
Suite 502, 1 James Place North Sydney NSW 2060
+61 2 9350 0800
info@ptcconsultants.co

Structural, Facade, Hydraulic, and Fire Consultants
ACOR Consultants Pty Ltd
Suite 2, Level 1, 33 Herbert Street St Leonards NSW 2065
+61 2 9438 5098
sydney@acor.com.au

Landscape and Interior Design Consultants
NBRS
Sydney | Melbourne | Brisbane
+61 2 9922 2344
sydney@nb.rs.com.au

Issue No.	Date	Description	Chkd
1	14.08.2023	REF SUBMISSION - Draft	
2	30.10.2023	REF SUBMISSION	
3	14.11.2023	REF SUBMISSION	AO
4	12.07.2024	REF AMENDMENT SUBMISSION	

Project Manager



Main Contractor



Client



NBRS
+61 2 9922 2344
Nominated Architect:
Andrew Duffin NSW 5602
NBRS & Partners Pty Ltd VIC 51197
nbs.com.au
ABN 16 002 247 565

Project
Concord FMHU

at
109 Hospital Rd, Concord, NSW 2139, Australia

for
HINSW

Drawing Title
**GENERAL ARRANGEMENT - GROUND
LEVEL - PART 1**

Date 12/07/2024 4:15:50 PM

Scale 1 : 100 @ A1

NBRS PROJECT #

Drawing Reference




22071-A-REF-1100

Any form of replication of this drawing in full or in part without the written permission of NBRS+PARTNERS Pty Ltd constitutes an infringement of the copyright.

Revision

4



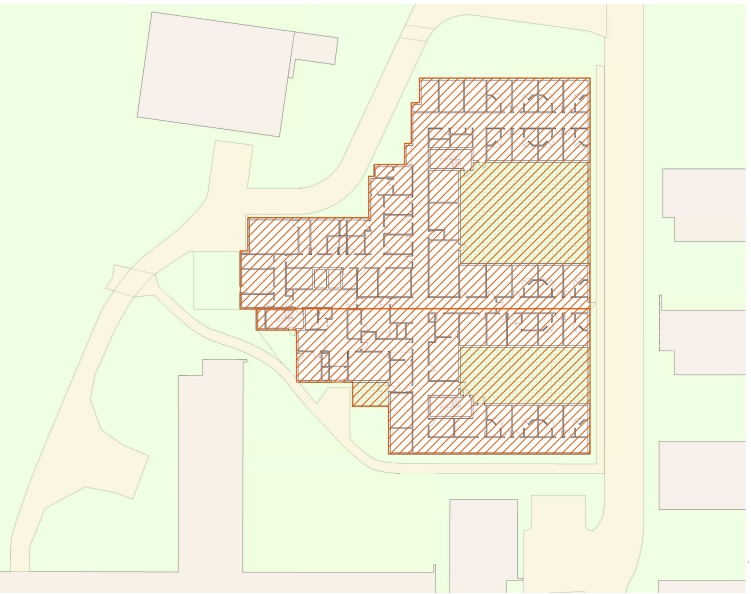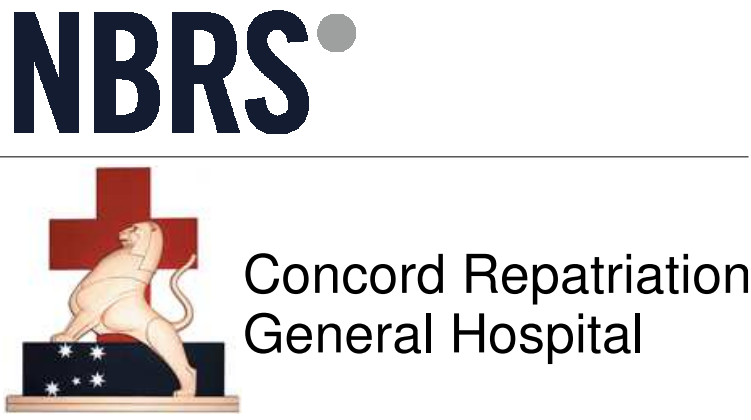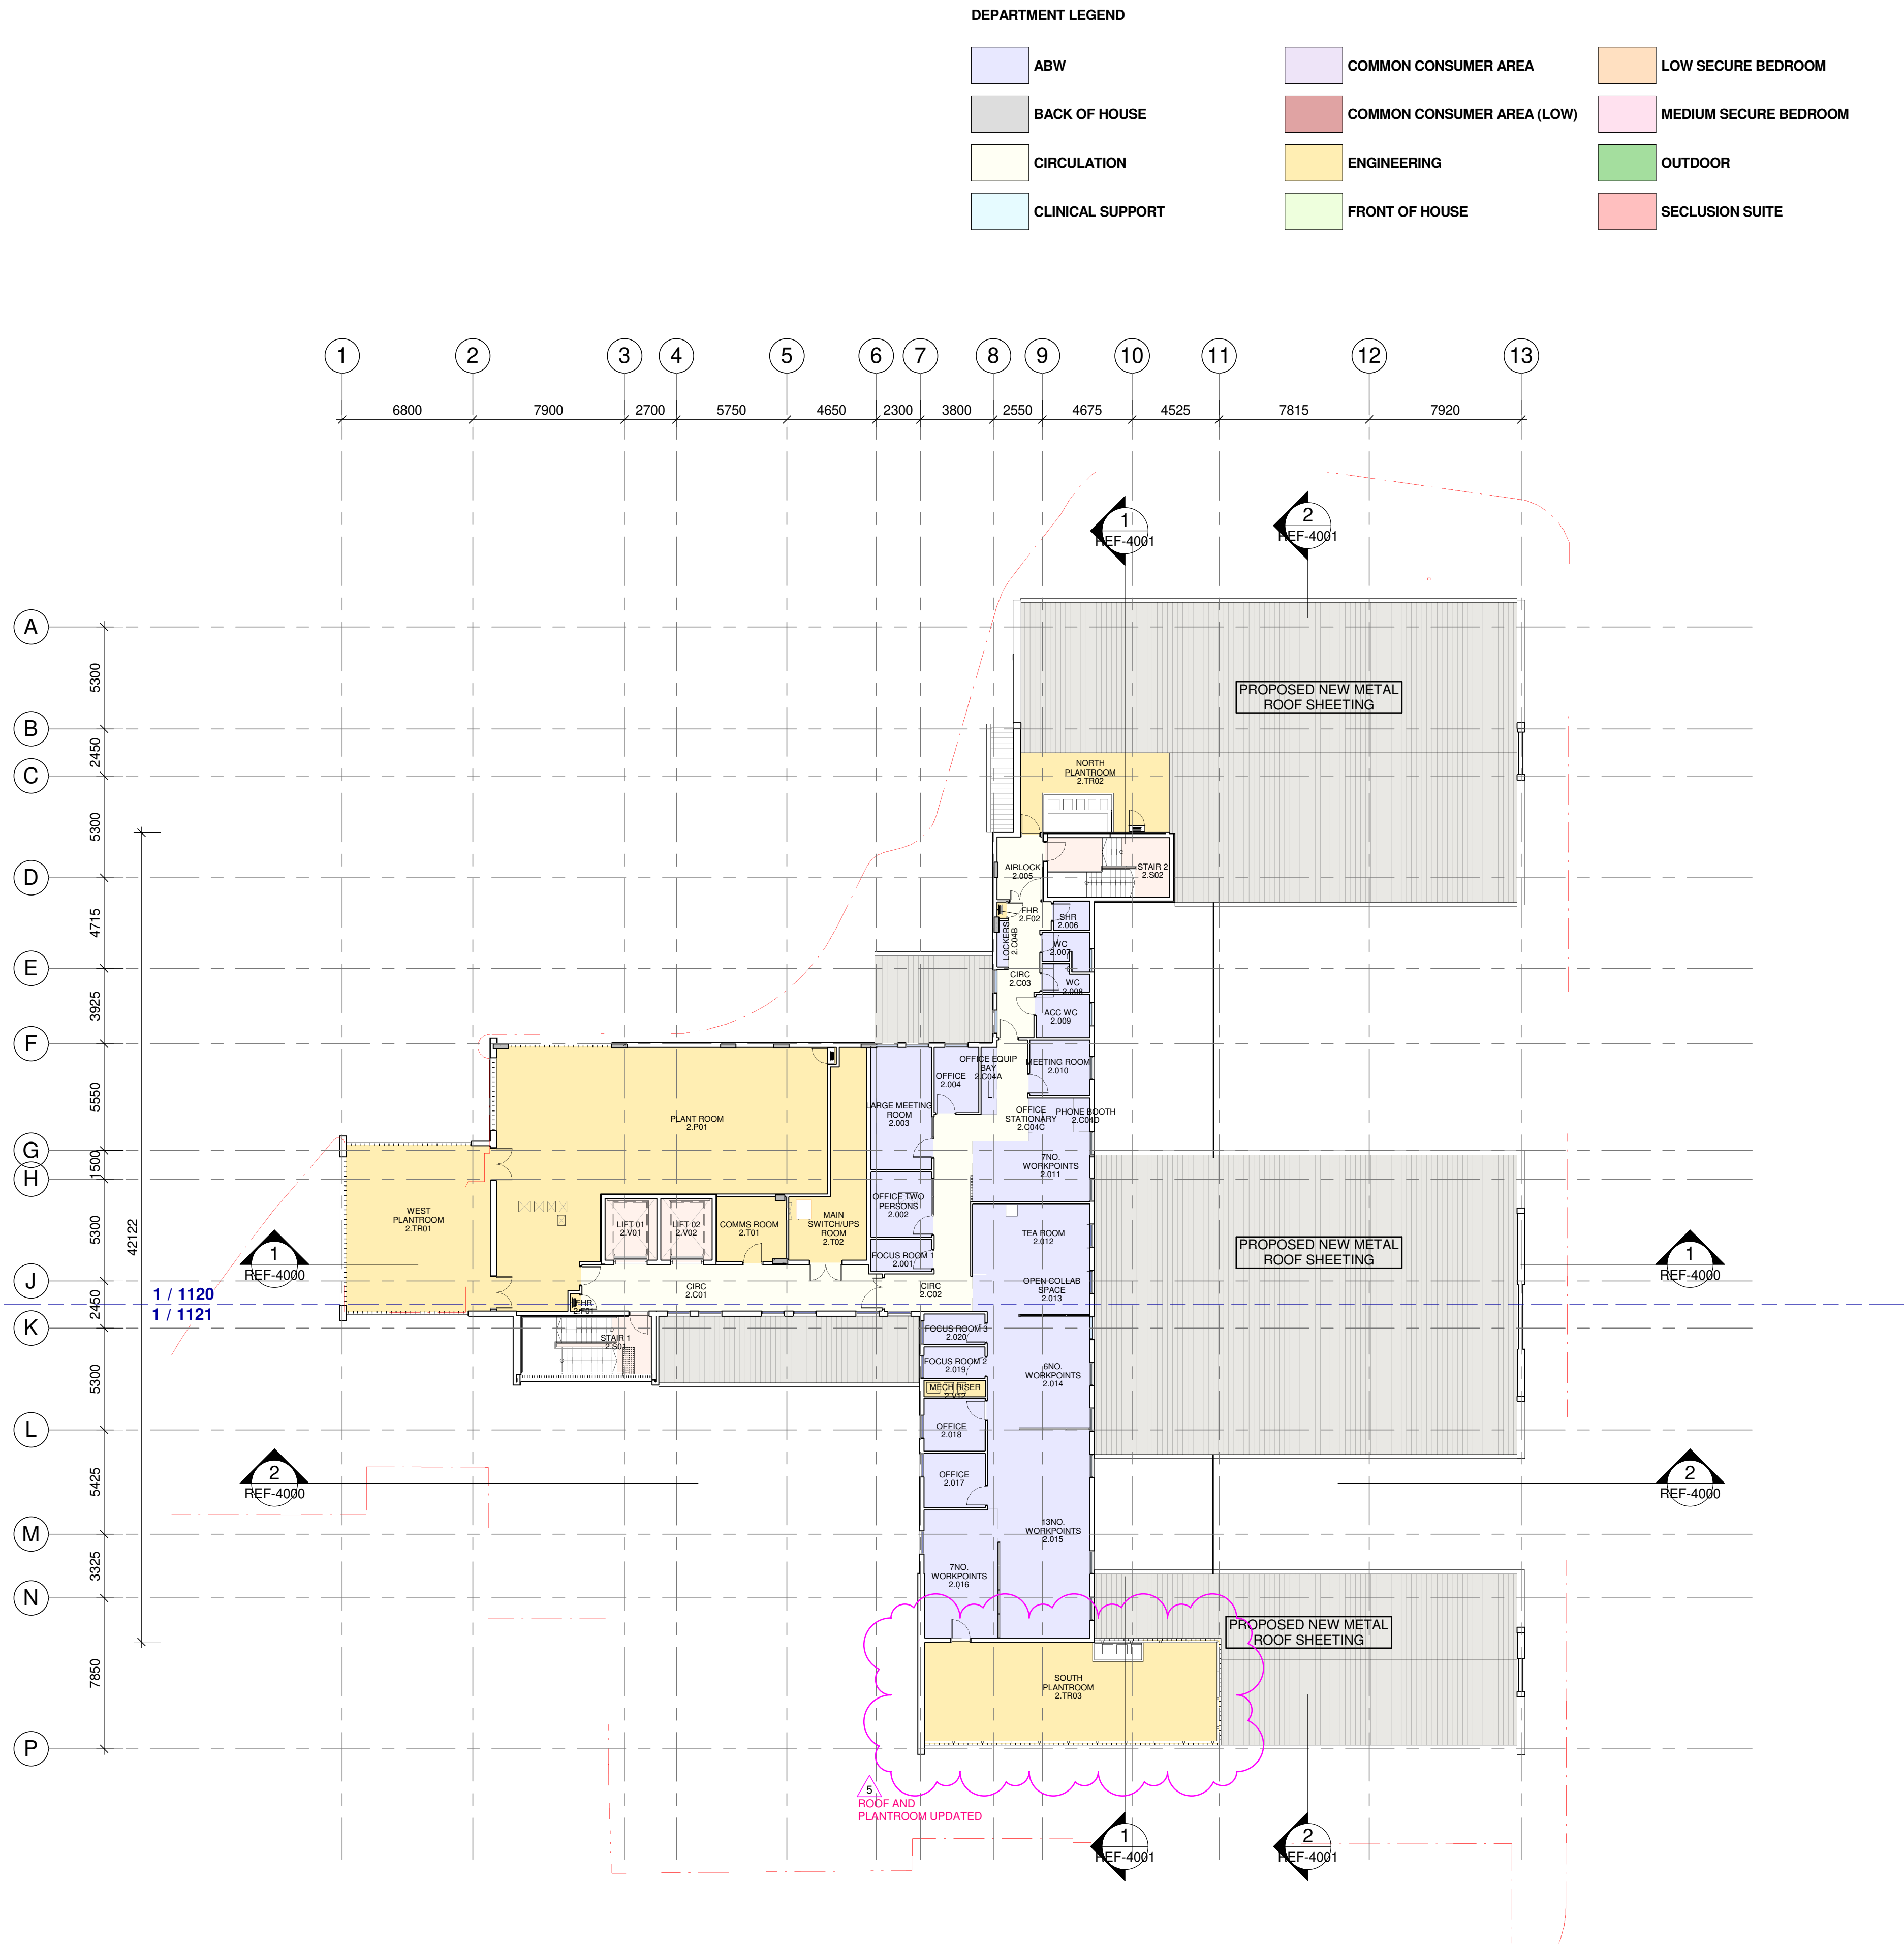

KEY PLAN

DDA Consultant
ABE Consulting
Level 1, 280 Norton Street Leichhardt NSW 2040
+61 2 8065 0400
info@abeconsulting.com.au

BCA Consultant
BM+G Blackett Maguire + Goldsmith
Suite 2.01, 22-36 Mountain St Ultimo NSW 2007
+61 2 9211 7777
admin@bmplusg.com.au

Civil and Traffic Consultants
PTC Consultants
Suite 502, 1 James Place North Sydney NSW 2060
+61 2 9350 0800
info@ptcconsultants.co

Structural, Facade, Hydraulic, and Fire Consultants
ACOR Consultants Pty Ltd
Suite 2, Level 1, 33 Herbert Street St Leonards NSW 2065
+61 2 9438 5098
sydney@acor.com.au

Landscape and Interior Design Consultants
NBRSP
Sydney | Melbourne | Brisbane
+61 2 9922 2344
sydney@nbrs.com.au

Issue No.	Date	Description	Chkd
1	14.08.2023	REF SUBMISSION - Draft	
2	30.10.2023	REF SUBMISSION	
3	14.11.2023	REF SUBMISSION	AO
4	12.07.2024	REF AMENDMENT SUBMISSION	
5	16.07.2024	REF AMENDMENT SUBMISSION	

Project Manager



Main Contractor



NBRSP
+61 2 9922 2344
Nominated Architect:
Andrew Duffin NSW 5602
NBRSP & Partners Pty Ltd VIC 51197
nbrs.com.au
ABN 16 002 247 565

Project
Concord FMHU

at
109 Hospital Rd, Concord, NSW 2139, Australia

for
HINSW

Drawing Title
OVERALL - LEVEL 2 PLAN

Date 16/07/2024 4:48:15 PM


Scale 1 : 200 @ A1


NBRSP PROJECT #

Drawing Reference

22071-A-REF-1020

Any form of replication of this drawing in full or in part without the written permission of NBRSP+PARTNERS Pty Ltd constitutes an infringement of the copyright.

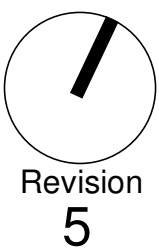

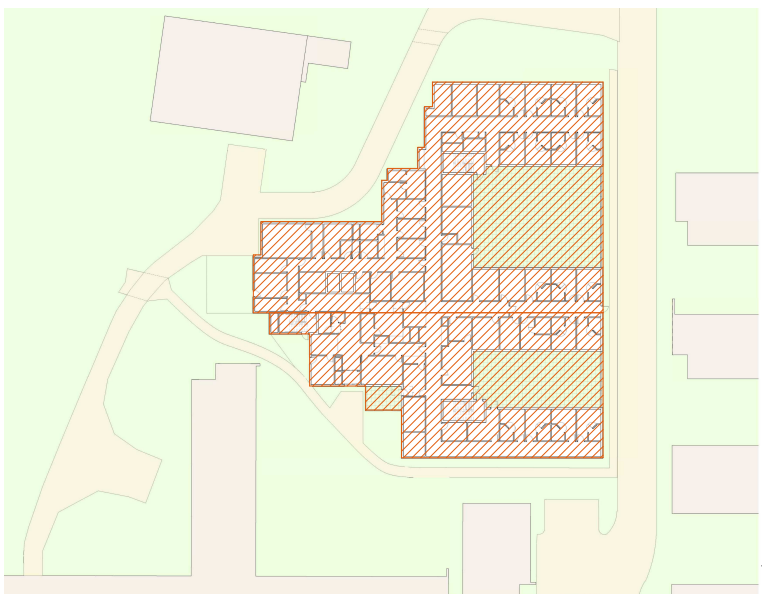

KEY PLAN

DDA Consultant
ABE Consulting
Level 1, 230 Norton Street Leichhardt NSW 2040
+61 2 8065 0400
info@abeconsulting.com.au

BCA Consultant
BM+G Blackett Maguire + Goldsmith
Suite 2.01, 22-36 Mountain St Ultimo NSW 2007
+61 2 9211 7777
admin@bmplusg.com.au

Civil and Traffic Consultants
PTC Consultants
Suite 502, 1 James Place North Sydney NSW 2060
+61 2 9320 0800
info@ptcconsultants.co

Structural, Facade, Hydraulic, and Fire Consultants
ACOR Consultants Pty Ltd
Suite 2, Level 1, 33 Herbert Street St Leonards NSW 2065
+61 2 9438 5098
sydney@acor.com.au

Landscape and Interior Design Consultants
NBRS
Sydney | Melbourne | Brisbane
+61 2 9922 2344
sydney@nbrs.com.au

Issue No.	Date	Description	Chkd
1	14.08.2023	REF SUBMISSION - Draft	
2	30.10.2023	REF SUBMISSION	
3	14.11.2023	REF SUBMISSION	
4	12.07.2024	REF AMENDMENT SUBMISSION	AO
5	16.07.2024	REF AMENDMENT SUBMISSION	

Project Manager



Main Contractor



Client



+61 2 9922 2344
Nominated Architect:
Andrew Duffin NSW 5602
NBRS & Partners Pty Ltd VIC 51197
nbrs.com.au
ABN 16 002 247 565

Project
Concord FMHU

at
109 Hospital Rd, Concord, NSW 2139, Australia


for
HINSW


Drawing Title
OVERALL - ROOF PLAN

Date 16/07/2024 4:48:33 PM
Scale 1 : 200 @ A1
NBRS PROJECT #
Drawing Reference
22071-A-REF-1030

Revision
5

Any form of replication of this drawing in full or in part without the written permission of NBRS+PARTNERS Pty Ltd constitutes an infringement of the copyright.
© 2024

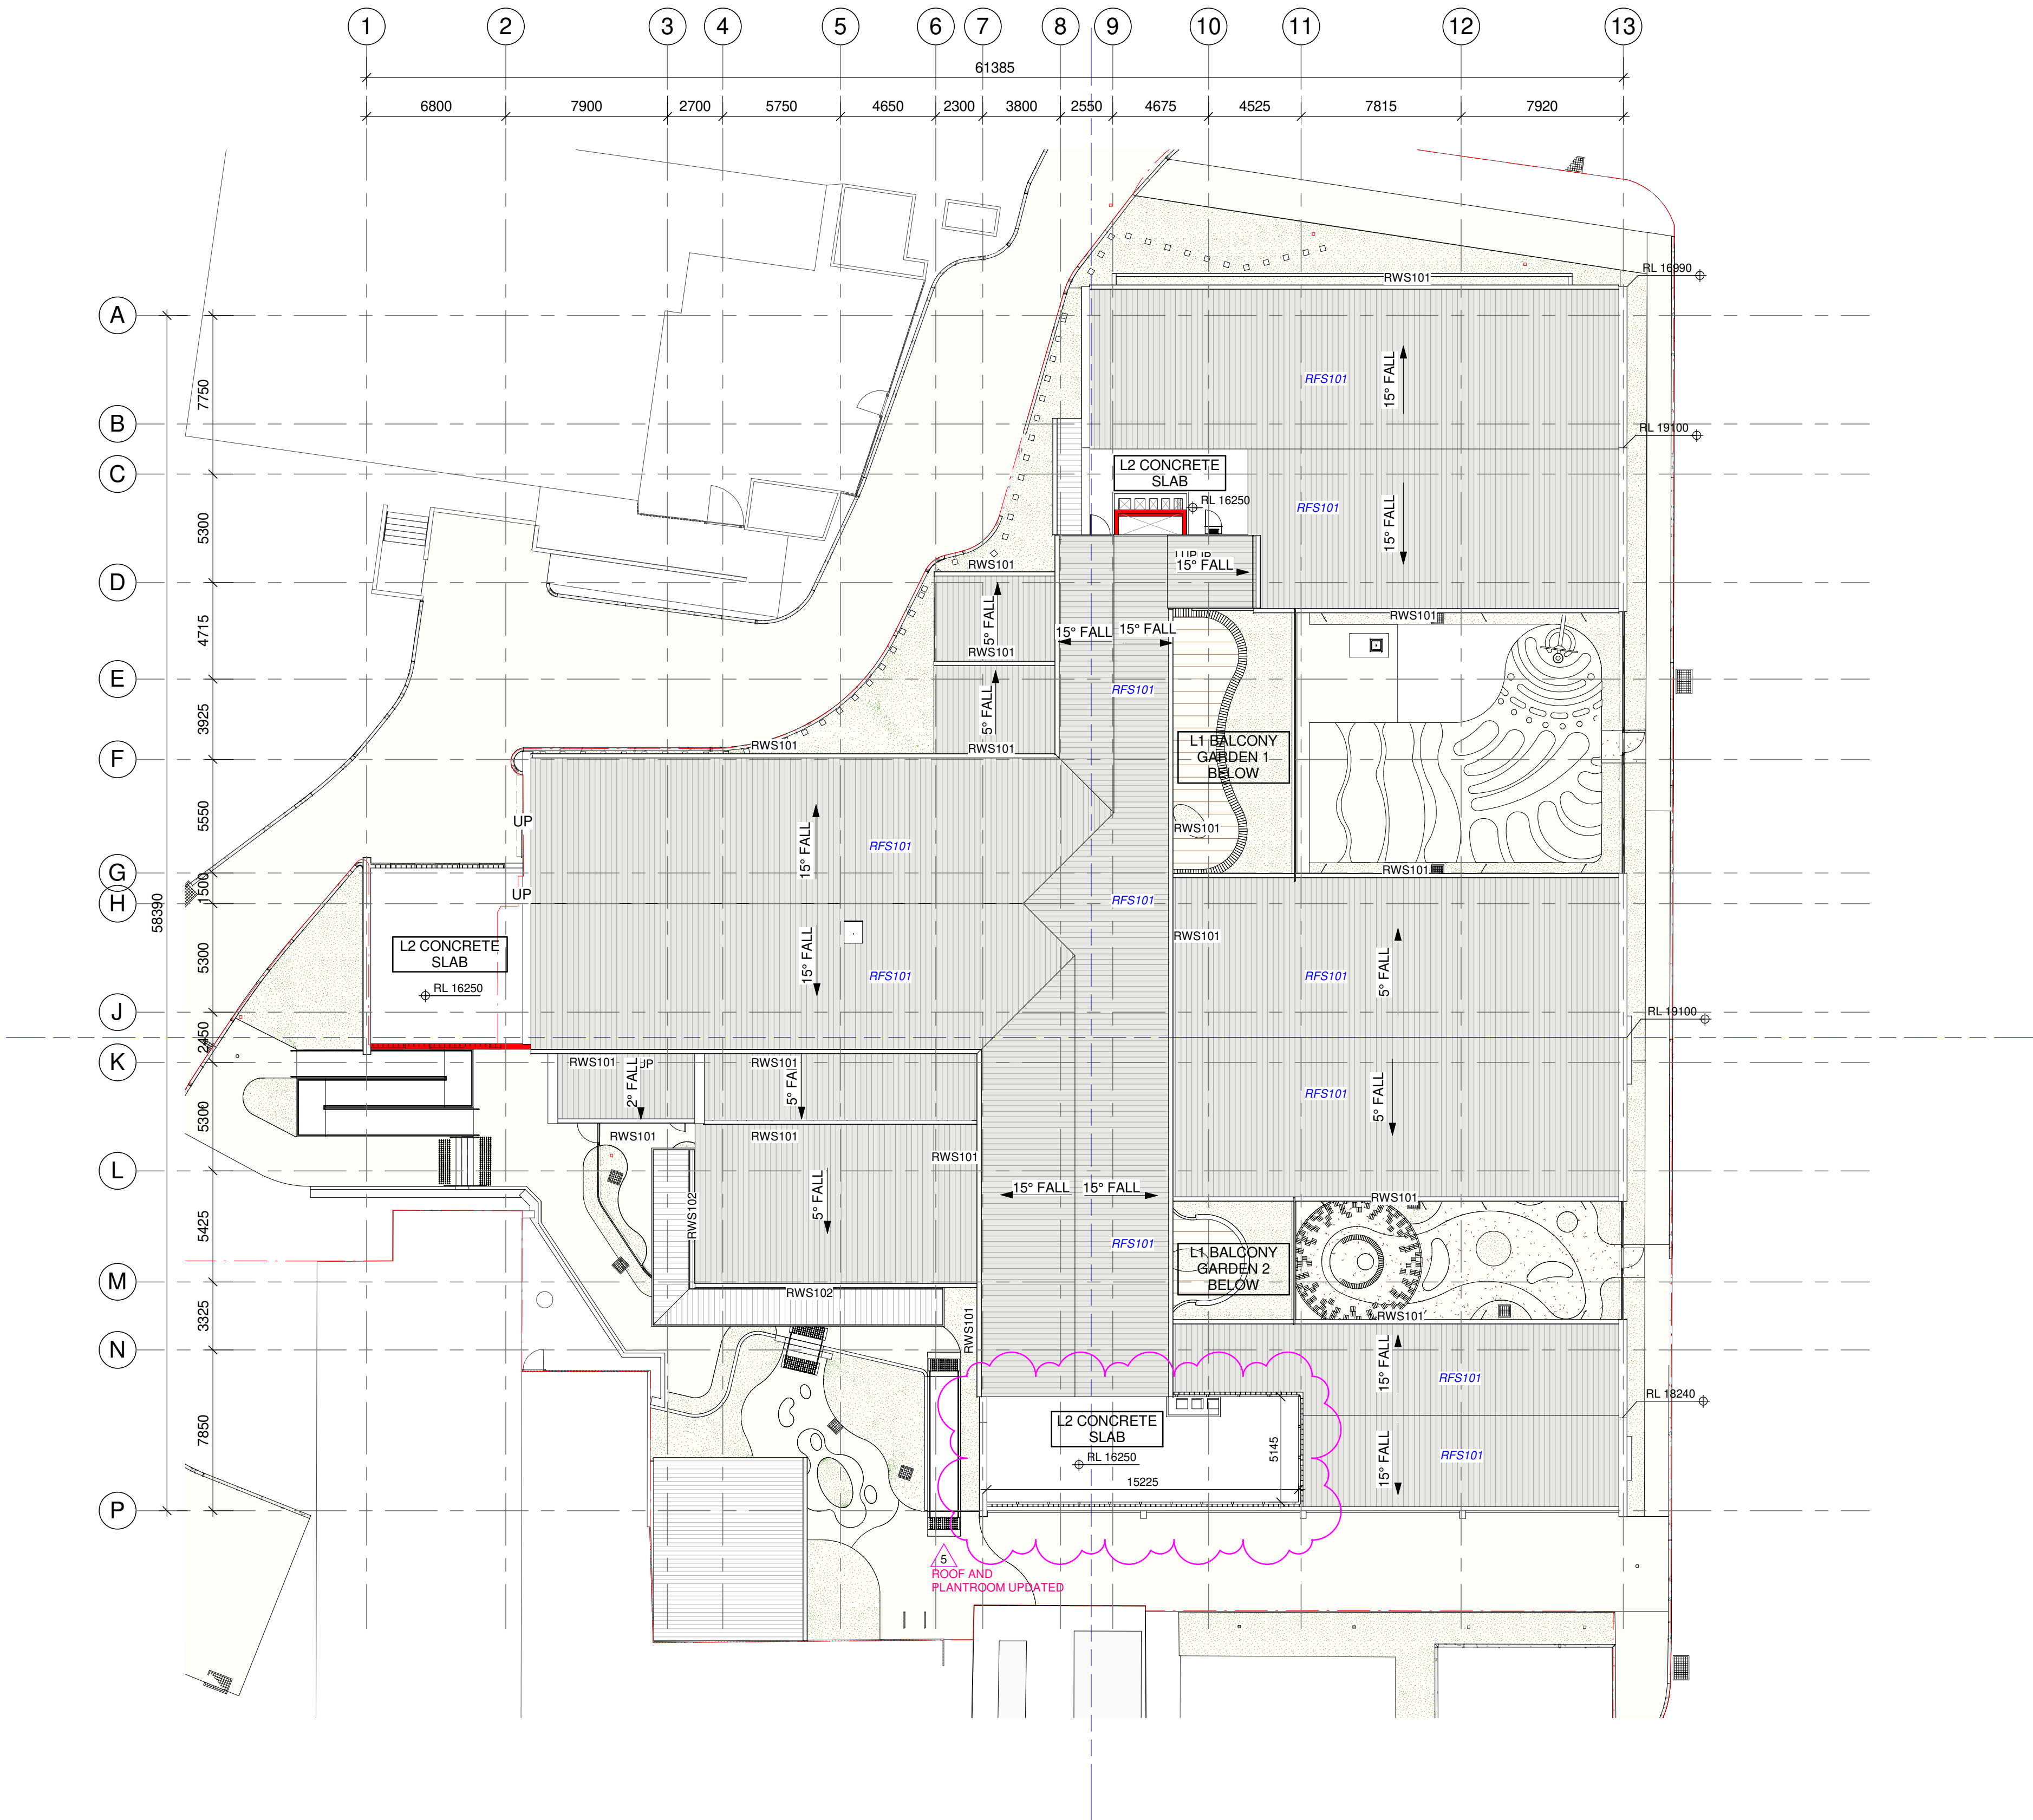

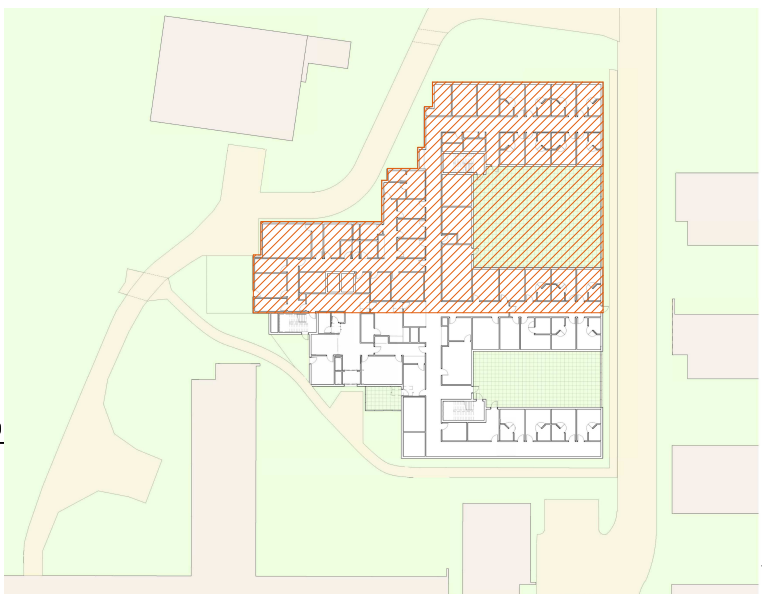

KEY PLAN

DDA Consultant
ABE Consulting
Level 1, 280 Norton Street Leichhardt NSW 2040
+61 2 8065 0400
info@abeconsulting.com.au

BCA Consultant
BM+G Blackett Maguire + Goldsmith
Suite 2.01, 22-36 Mountain St Ultimo NSW 2007
+61 2 9211 7777
admin@bmplusg.com.au

Civil and Traffic Consultants
PTC Consultants
Suite 502, 1 James Place North Sydney NSW 2060
+61 2 9350 0800
info@ptcconsultants.co

Structural, Facade, Hydraulic, and Fire Consultants
ACOR Consultants Pty Ltd
Suite 2, Level 1, 33 Herbert Street St Leonards NSW 2065
+61 2 9438 5098
sydney@acor.com.au

Landscape and Interior Design Consultants
NBRS
Sydney | Melbourne | Brisbane
+61 2 9922 2344
sydney@nbns.com.au

Issue No.	Date	Description	Chkd
1	14.08.2023	REF SUBMISSION - Draft	
2	30.10.2023	REF SUBMISSION	
3	14.11.2023	REF SUBMISSION	AO
4	12.07.2024	REF AMENDMENT SUBMISSION	

Project Manager



Main Contractor



Client



+61 2 9922 2344
nbs.com.au
Nominated Architect:
Andrew Duffin NSW 5602
NBRS & Partners Pty Ltd VIC 51197
ABN 16 002 247 565

Project
Concord FMHU

at
109 Hospital Rd, Concord, NSW 2139, Australia

for
HINSW

Drawing Title
GENERAL ARRANGEMENT - LEVEL 2 -
PART 1

Date 12/07/2024 4:16:52 PM

Scale 1 : 100 @ A1

NBRS PROJECT #

Drawing Reference


22071-A-REF-1120

Any form of replication of this drawing in full or in part without the written permission of NBRS+PARTNERS Pty Ltd constitutes an infringement of the copyright.



Revision

4

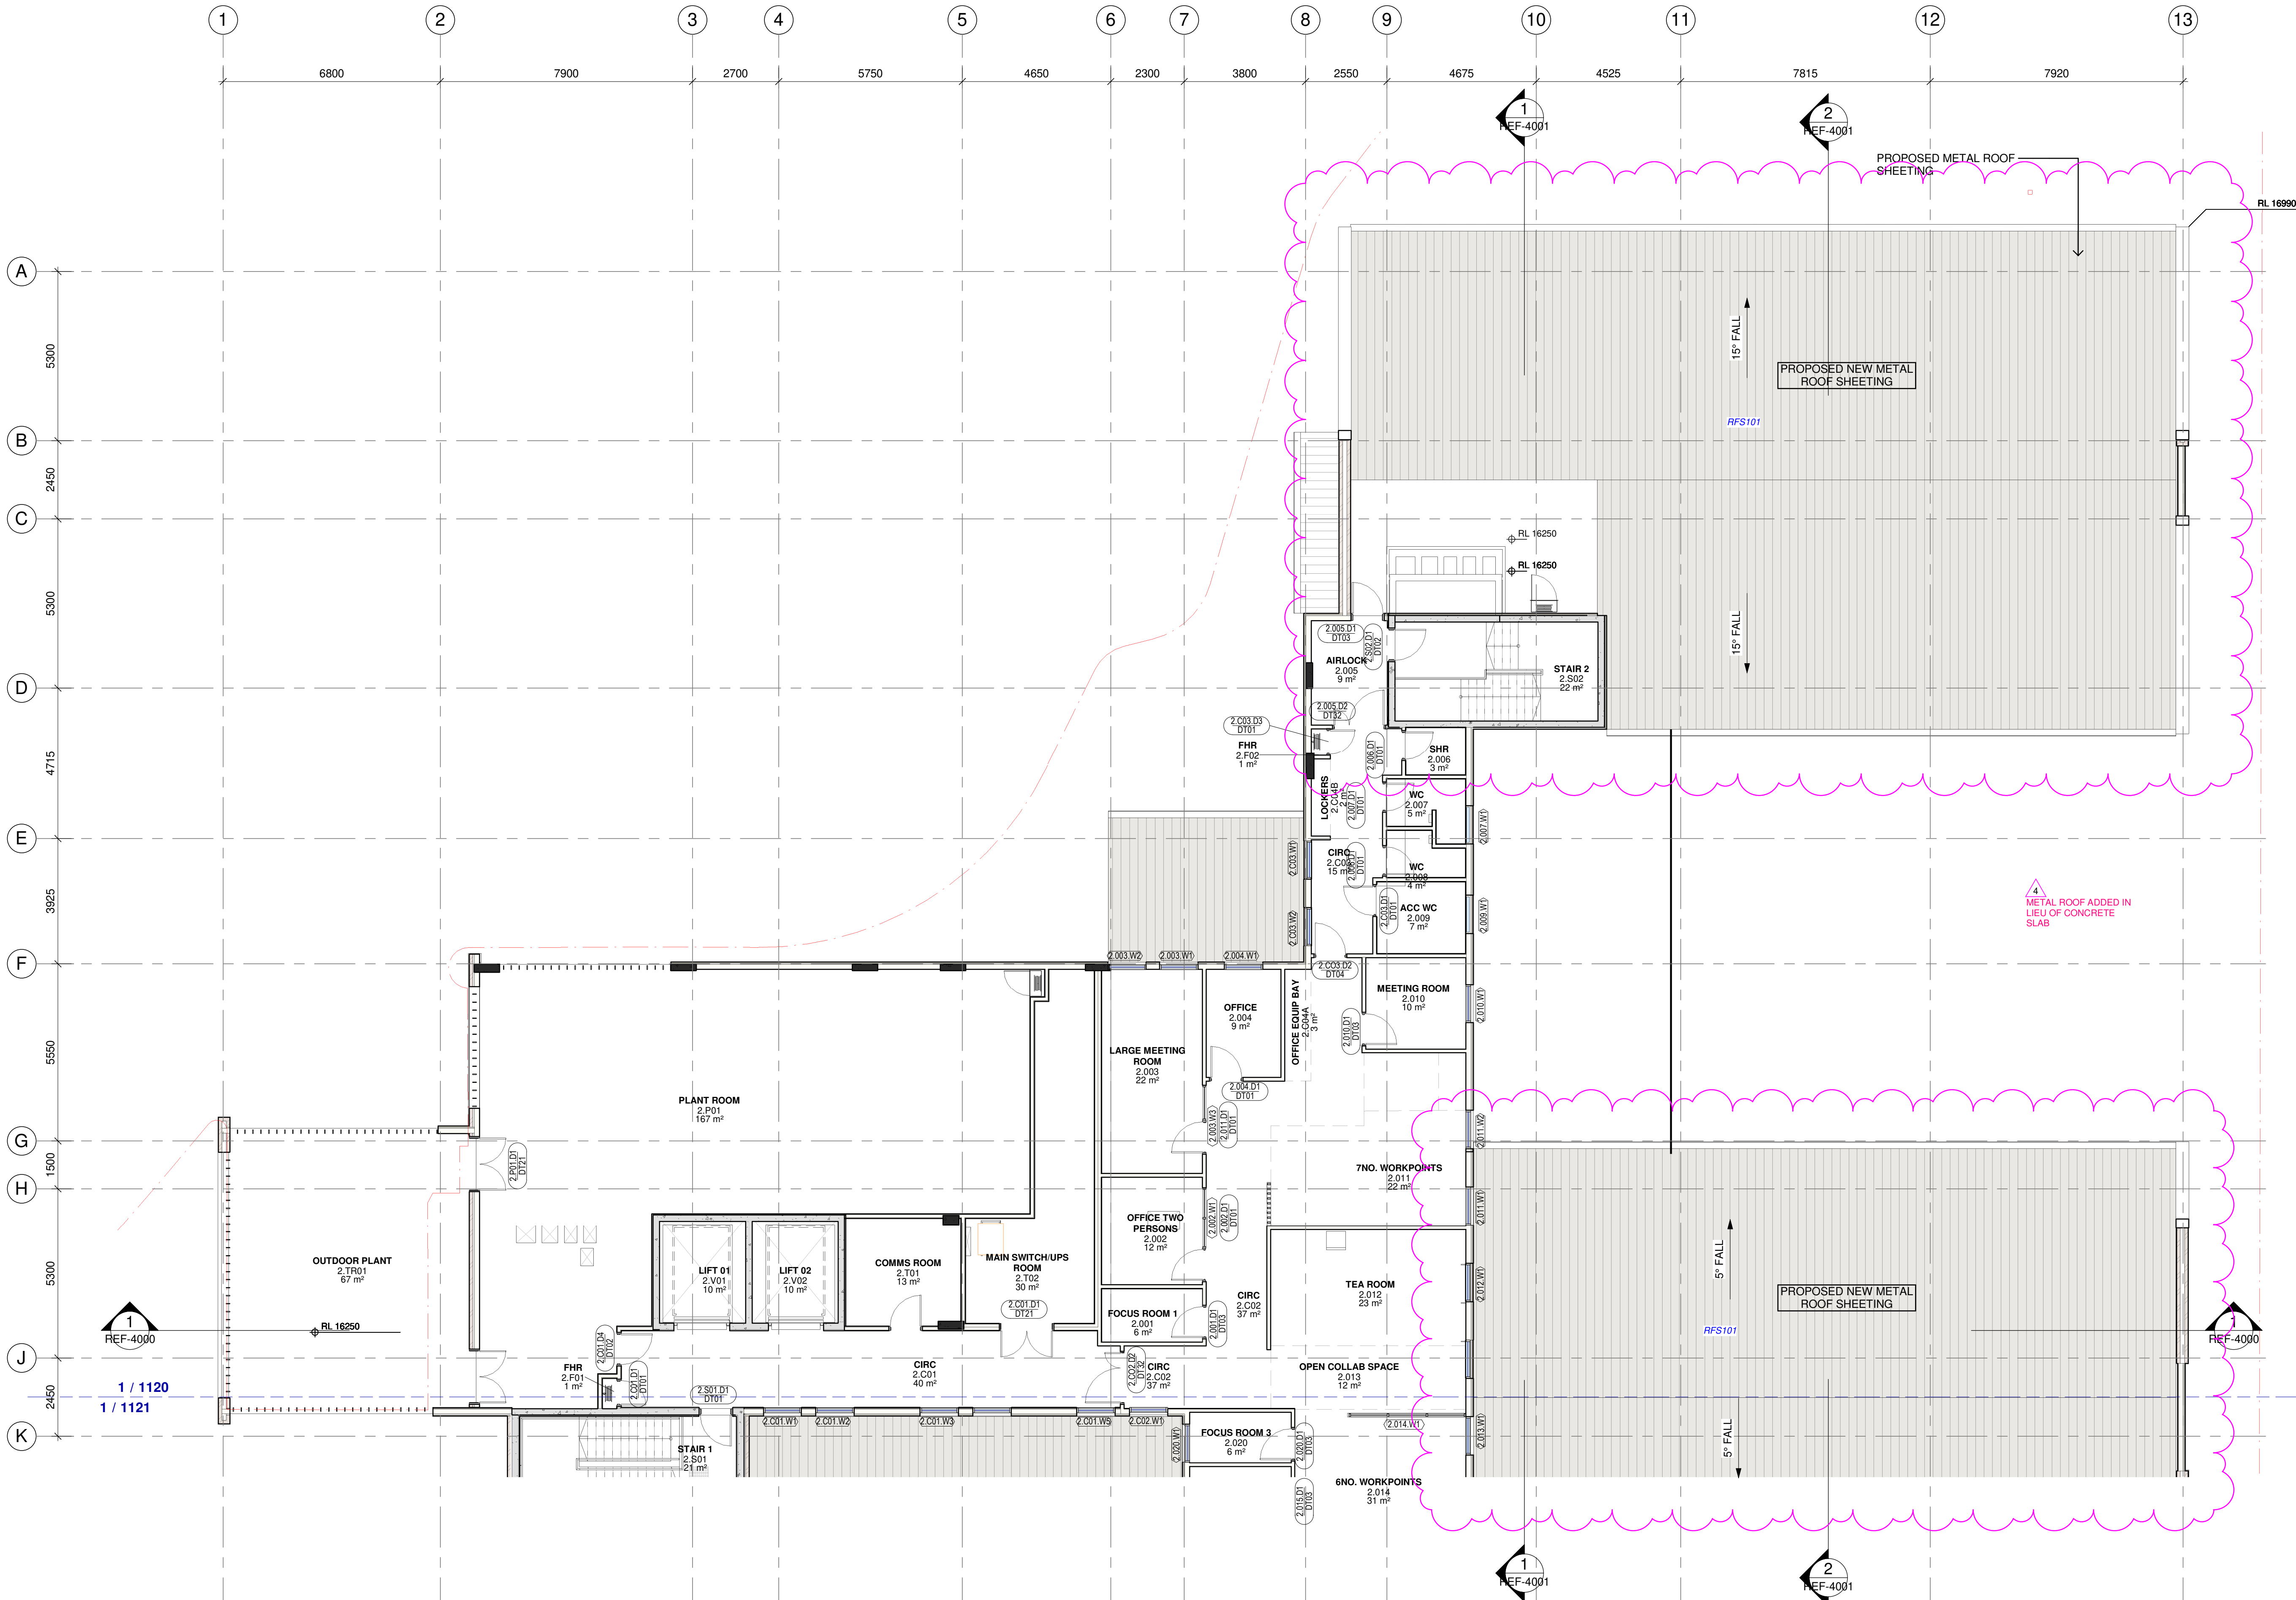



KEY PLAN

DDA Consultant
ABE Consulting
Level 1, 230 Norton Street Leichhardt NSW 2040
+61 2 8065 0400
info@abeconsulting.com.au

BCA Consultant
BM+G Blackett Maguire + Goldsmith
Suite 2.01, 22-36 Mountain St Ultimo NSW 2007
+61 2 9211 7777
admin@bmplusg.com.au

Civil and Traffic Consultants
PTC Consultants
Suite 502, 1 James Place North Sydney NSW 2060
+61 2 9350 0800
info@ptcconsultants.co

Structural, Facade, Hydraulic, and Fire Consultants
ACOR Consultants Pty Ltd
Suite 2, Level 1, 33 Herbert Street St Leonards NSW 2065
+61 2 9438 5098
sydney@acor.com.au

Landscape and Interior Design Consultants
NBRS
Sydney | Melbourne | Brisbane
+61 2 9922 2344
sydney@nbrs.com.au

Issue No.	Date	Description	Chkd
1	14.08.2023	REF SUBMISSION - Draft	
2	30.10.2023	REF SUBMISSION	
3	14.11.2023	REF SUBMISSION	AO
4	12.07.2024	REF AMENDMENT SUBMISSION	
5	16.07.2024	REF AMENDMENT SUBMISSION	

Project Manager



Main Contractor



Client



+61 2 9922 2344
Nominated Architect:
Andrew Duffin NSW 5602
NBRS & Partners Pty Ltd VIC 51197
nbrs.com.au
ABN 16 002 247 565

Project
Concord FMHU

at
109 Hospital Rd, Concord, NSW 2139, Australia

for
HINSW

Drawing Title
GENERAL ARRANGEMENT - LEVEL 2 -
PART 2

Date 16/07/2024 4:48:41 PM


Scale 1 : 100 @ A1

NBRS PROJECT #

Drawing Reference


22071-A-REF-1121

Any form of replication of this drawing in full or in part without the written permission of NBRS+PARTNERS Pty Ltd constitutes an infringement of the copyright.

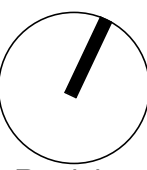

Revision
5


0 10 20 30 40 50 60 70 80 90 100

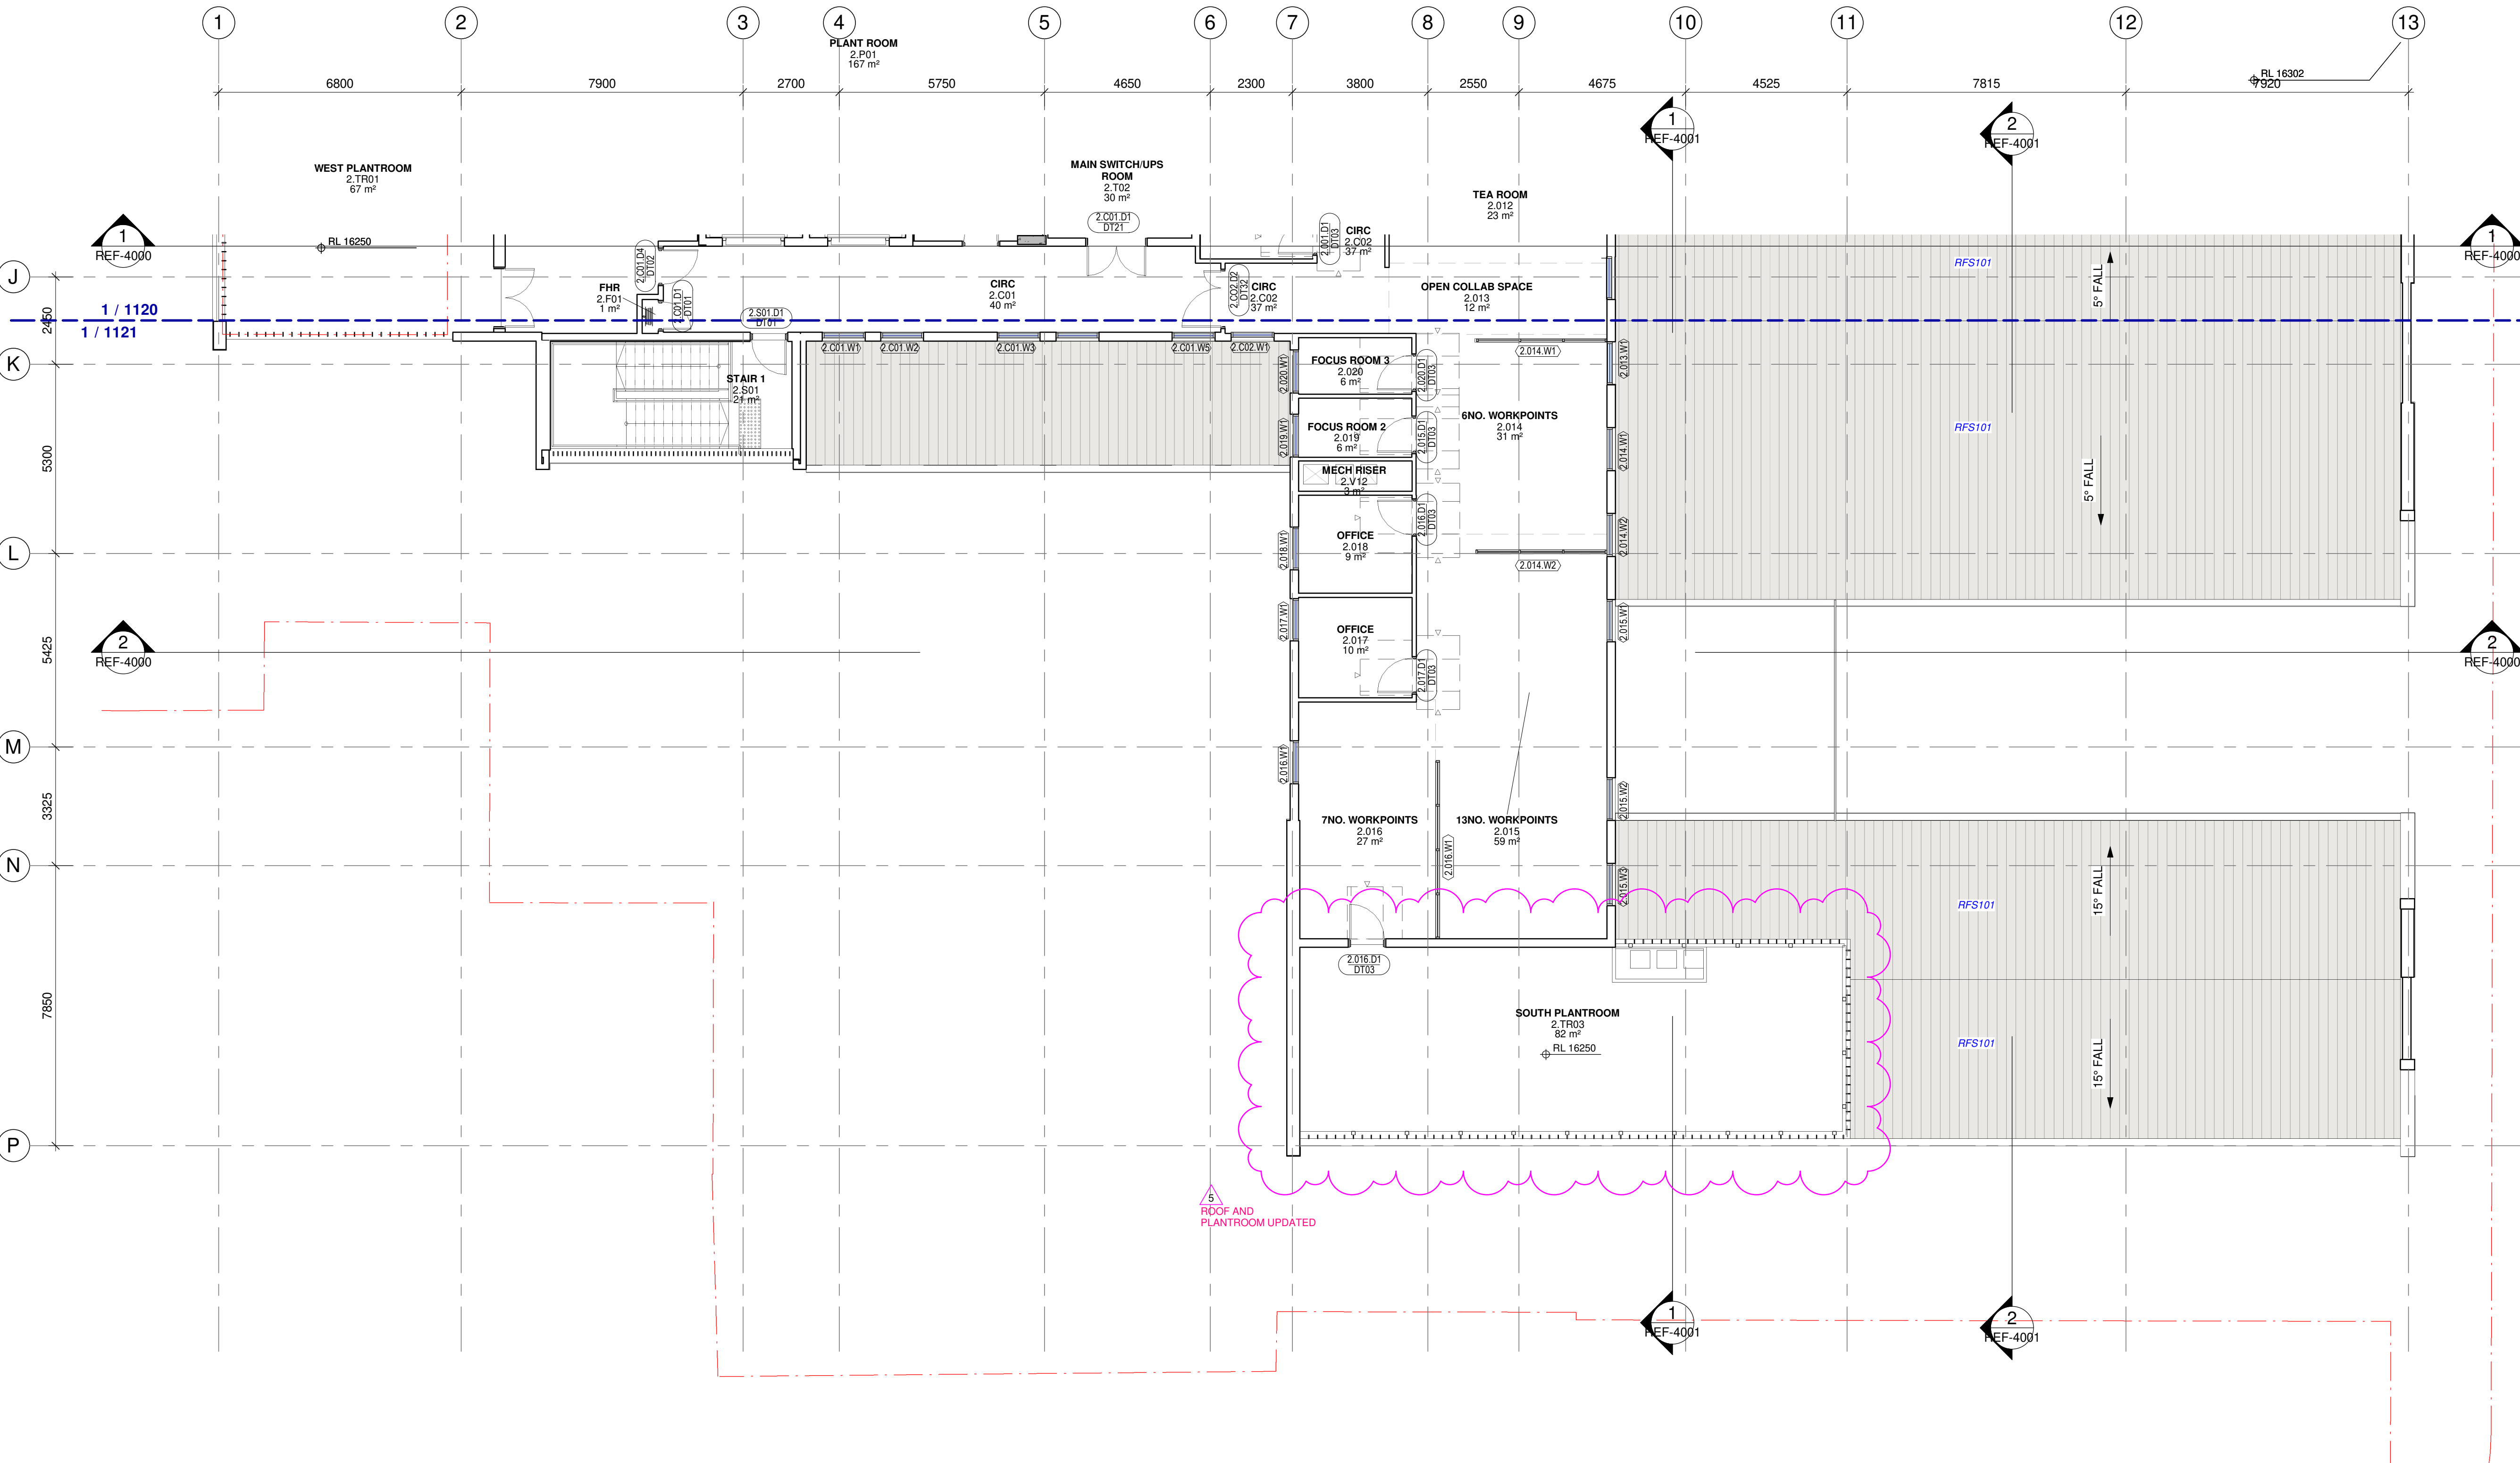


CODE	DESCRIPTION	CODE	DESCRIPTION
CLD101	METAL CLADDING TYPE 01	RFS101	METAL SHEET ROOF, LYSAGHT TRIMDEK, COLOUR - SHALE GREY
CLD111	METAL CLADDING TYPE 02 - FEATURE	RWS101	EAVES GUTTER, 200MM HALF ROUND STRAMIT EAVES GUTTER
CLD121	METAL CLADDING TYPE 03 - BATTENS	RWS102	BOX GUTTER, 350 X 200MM
CLD122	METAL CLADDING TYPE 04 - BATTENS	RWS201	DOWNPIPE, 150MM
CLD131	METAL CLADDING TYPE 05 - SOFFIT LINING	REFER TO HYDRAULIC SERVICES ENGINEER'S DOCUMENTATION	
CLD141	METAL CLADDING TYPE 06 - WINDOW REVEAL		
CLD201	FEATURE BRICKWORK TYPE 01 - STRETCHER BOND		
CLD202	FEATURE BRICKWORK TYPE 02 - FLEMISH BOND		
CLD203	FEATURE BRICKWORK TYPE 03 - SOLDIER COURSE		
CLD301	PREFINISHED COMPRESSED FIBRECEMENT CLADDING TYPE 01		
CLD302	PREFINISHED COMPRESSED FIBRECEMENT CLADDING TYPE 02 - FEATURE		
CLD303	PREFINISHED COMPRESSED FIBRECEMENT CLADDING TYPE 03 - FEATURE		
CLD311	PREFINISHED COMPRESSED FIBRECEMENT CLADDING TYPE 04 - SOFFIT LINING		
CLD312	PREFINISHED COMPRESSED FIBRECEMENT CLADDING TYPE 05 - SOFFIT LINING		



1 BUILDING ELEVATION 01 REF
1 : 100

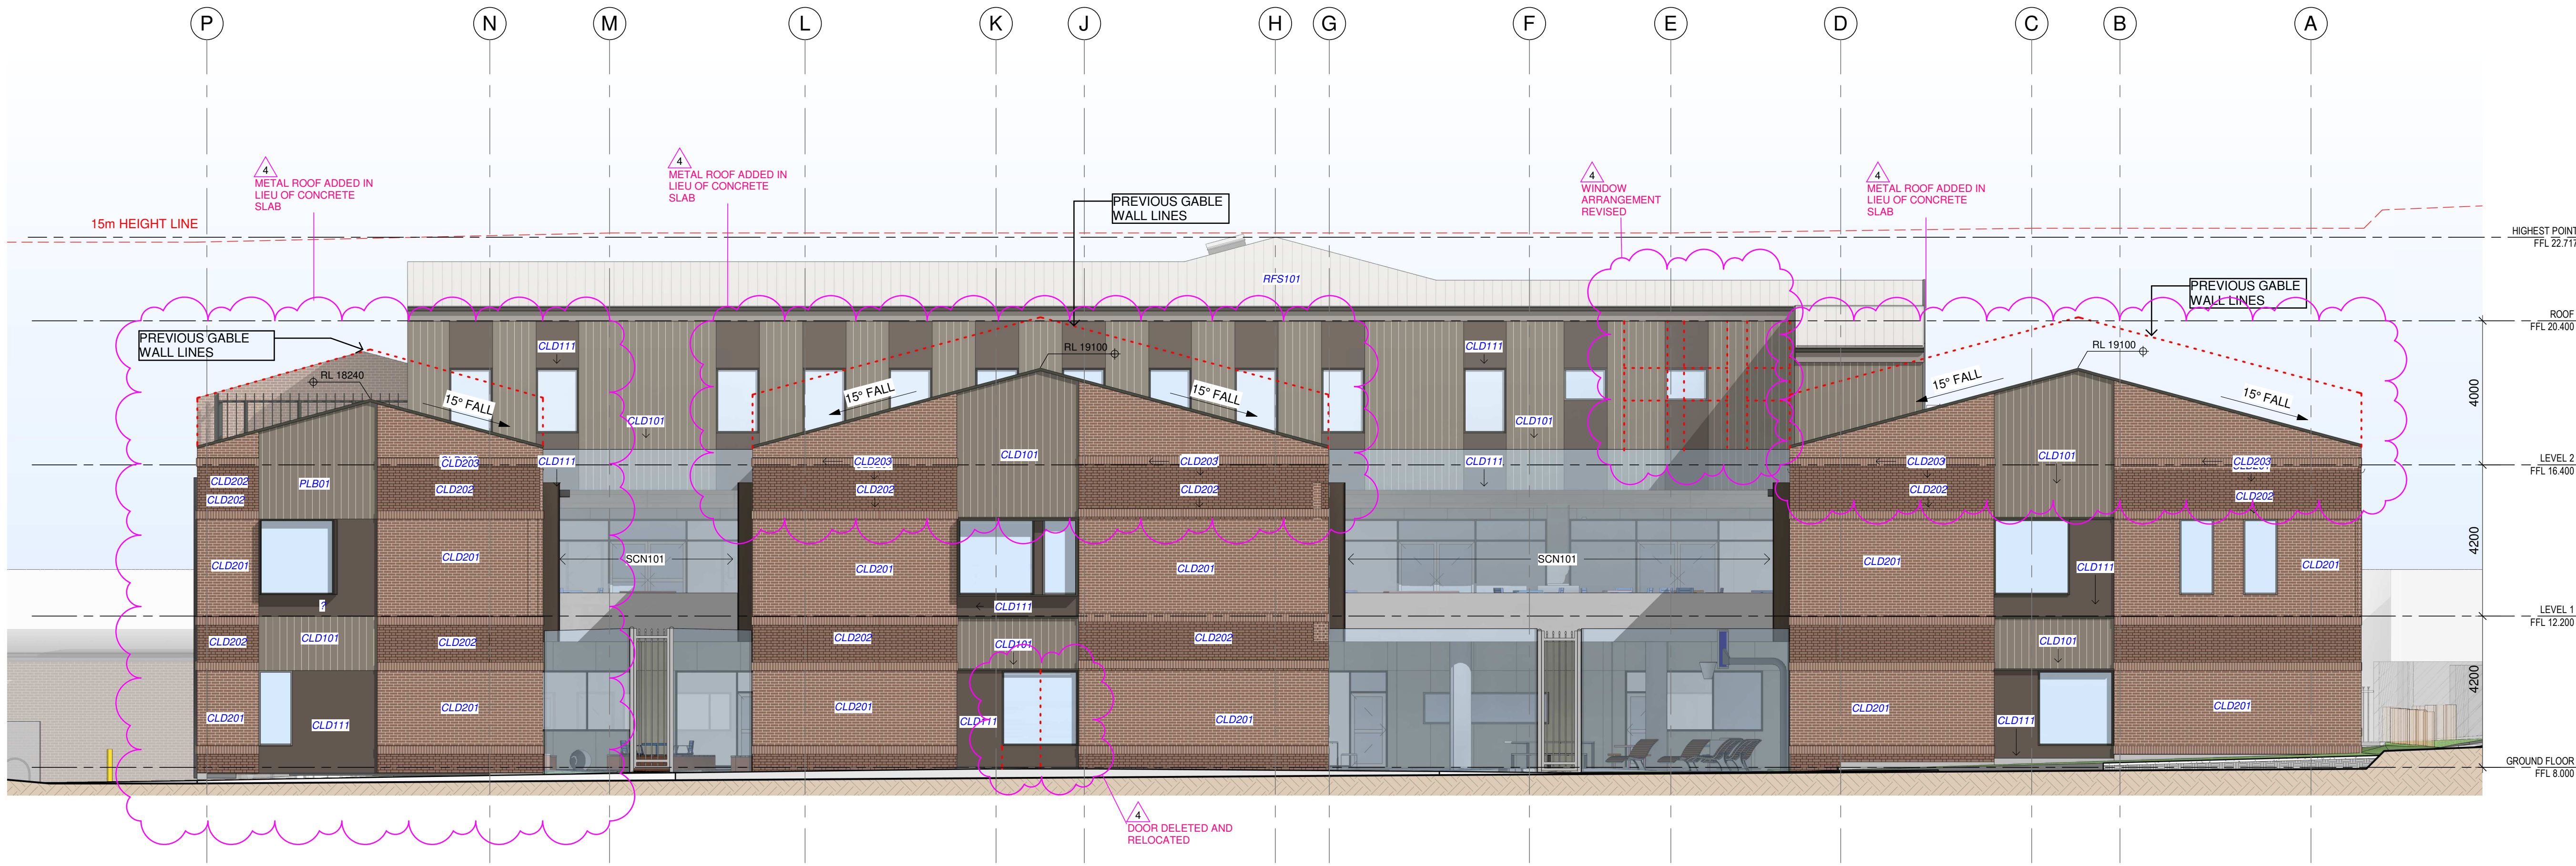

2 BUILDING ELEVATION 02 REF
1 : 100

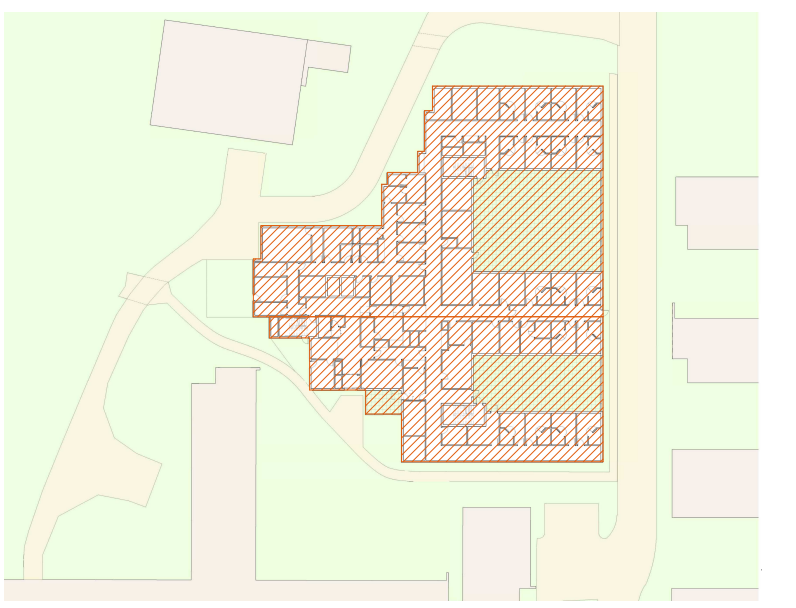

KEY PLAN

DDA Consultant
ABE Consulting Level 1, 230 Norton Street Leichhardt NSW 2040 +61 2 8065 0400 info@abeconsulting.com.au
BCA Consultant
BM+G Blackett Maguire + Goldsmith Suite 2.01, 22-36 Mountain St Ultimo NSW 2007 +61 2 9211 7777 admin@bmplusg.com.au
Civil and Traffic Consultants
PTC Consultants Suite 502, 1 James Place North Sydney NSW 2060 +61 2 9350 0800 info@ptcconsultants.co
Structural, Facade, Hydraulic, and Fire Consultants
ACOR Consultants Pty Ltd Suite 2, Level 1, 33 Herbert Street St Leonards NSW 2065 +61 2 9438 5098 sydney@acor.com.au

Landscape and Interior Design Consultants
NBRS Sydney Melbourne Brisbane +61 2 9922 2344 sydney@nhrs.com.au

Issue No.	Date	Description	Chkd
1	14.08.2023	REF SUBMISSION - Draft	
2	30.10.2023	REF SUBMISSION	
3	14.11.2023	REF SUBMISSION	AO
4	12.07.2024	REF AMENDMENT SUBMISSION	

Project Manager



Main Contractor



Client



NBRS
+61 2 9922 2344
Nominated Architect:
Andrew Duffin NSW 5602
NBRS & Partners Pty Ltd VIC 51197
nhrs.com.au
ABN 16 002 247 565

Project
Concord FMHU

at
109 Hospital Rd, Concord, NSW 2139, Australia
for
HINSW

Drawing Title
BUILDING ELEVATIONS - SHEET 01

Date	12/07/2024 4:19:23 PM	Revision	4
Scale	1 : 100 @ A1		
NBRS PROJECT #			
Drawing Reference	22071-A-REF-3000		


CODE	DESCRIPTION
CLD101	METAL CLADDING TYPE 01
CLD111	METAL CLADDING TYPE 02 - FEATURE
CLD121	METAL CLADDING TYPE 03 - BATTENS
CLD122	METAL CLADDING TYPE 04 - BATTENS
CLD131	METAL CLADDING TYPE 05 - SOFFIT LINING
CLD141	METAL CLADDING TYPE 06 - WINDOW REVEAL
CLD201	FEATURE BRICKWORK TYPE 01 - STRETCHER BOND
CLD202	FEATURE BRICKWORK TYPE 02 - FLEMISH BOND
CLD203	FEATURE BRICKWORK TYPE 03 - SOLDIER COURSE
CLD301	PREFINISHED COMPRESSED FIBRECEMENT CLADDING TYPE 01
CLD302	PREFINISHED COMPRESSED FIBRECEMENT CLADDING TYPE 02 - FEATURE
CLD303	PREFINISHED COMPRESSED FIBRECEMENT CLADDING TYPE 03 - FEATURE
CLD311	PREFINISHED COMPRESSED FIBRECEMENT CLADDING TYPE 04 - SOFFIT LINING
CLD312	PREFINISHED COMPRESSED FIBRECEMENT CLADDING TYPE 05 - SOFFIT LINING

CODE	DESCRIPTION
RFS101	METAL SHEET ROOF, LYSAGHT TRIMDEK, COLOUR - SHALE GREY
RWS101	EAVES GUTTER, 200MM HALF ROUND STRAMIT EAVES GUTTER
RWS102	BOX GUTTER, 350 X 200MM
RWS201	DOWNPIPE, 150MM
REFER TO HYDRAULIC SERVICES ENGINEER'S DOCUMENTATION	

NBRS



Concord Repatriation
General Hospital

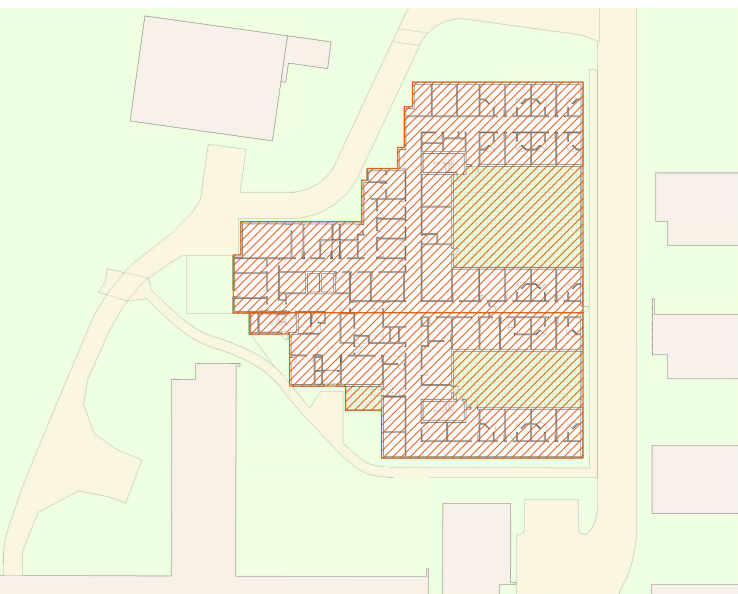

KEY PLAN

DDA Consultant
ABE Consulting
Level 1, 230 Norton Street Leichhardt NSW 2040
+61 2 8065 0400
info@abeconsulting.com.au

BCA Consultant
BM+G Blackett Maguire + Goldsmith
Suite 2.01, 22-36 Mountain St Ultimo NSW 2007
+61 2 9211 7777
admin@bmplusg.com.au

Civil and Traffic Consultants
PTC Consultants
Suite 502, 1 James Place North Sydney NSW 2060
+61 2 9350 0800
info@ptcconsultants.co

Structural, Facade, Hydraulic, and Fire Consultants
ACOR Consultants Pty Ltd
Suite 2, Level 1, 33 Herbert Street St Leonards NSW 2065
+61 2 9438 5098
sydney@acor.com.au

Landscape and Interior Design Consultants
NBRS
Sydney | Melbourne | Brisbane
+61 2 9922 2344
sydney@nbrs.com.au

Issue No.	Date	Description	Chkd
1	14.08.2023	REF SUBMISSION - Draft	
2	30.10.2023	REF SUBMISSION	
3	14.11.2023	REF SUBMISSION	AO
4	12.07.2024	REF AMENDMENT SUBMISSION	
5	16.07.2024	FOR DESIGN - PROGRESS ISSUE	

Project Manager



Main Contractor




Client
NSW GOVERNMENT
Health Infrastructure
NBRS
+61 2 9922 2344
Nominated Architect:
Andrew Duffin NSW 5602
NBRS & Partners Pty Ltd VIC 51197
nbrs.com.au
ABN 16 002 247 565

Project
Concord FMHU
at
109 Hospital Rd, Concord, NSW 2139, Australia
for
HINSW


Drawing Title
BUILDING ELEVATIONS - SHEET 02

Date 16/07/2024 4:49:36 PM
Scale 1 : 100 @ A1
NBRS PROJECT #
Drawing Reference
22071-A-REF-3001
Revision
5
Any form of replication of this drawing in full or in part without the written permission of NBRS+PARTNERS Pty Ltd constitutes an infringement of the copyright.
© 2024

1 BUILDING ELEVATION 03 REF
1 : 100

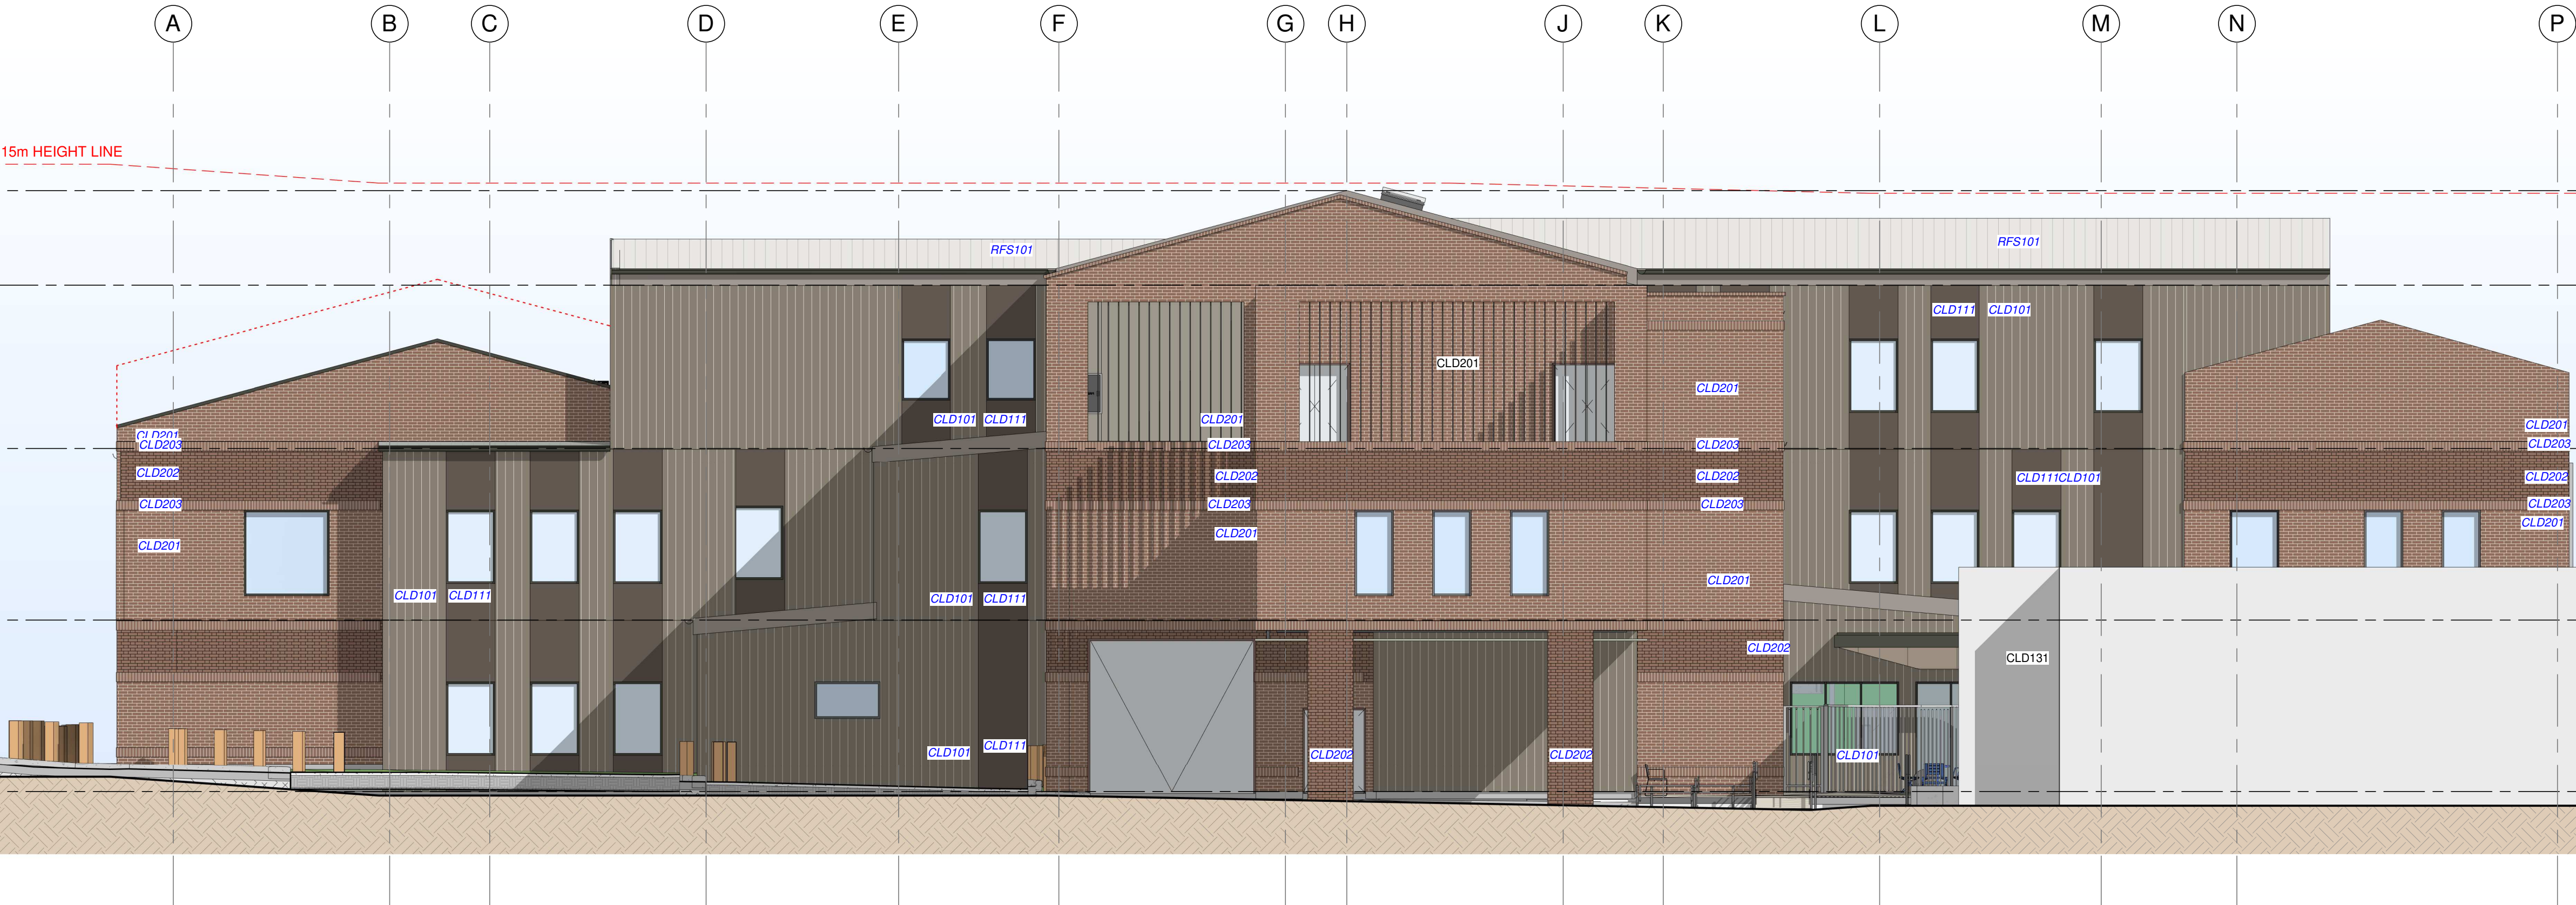

2 BUILDING ELEVATION 04 REF
1 : 100

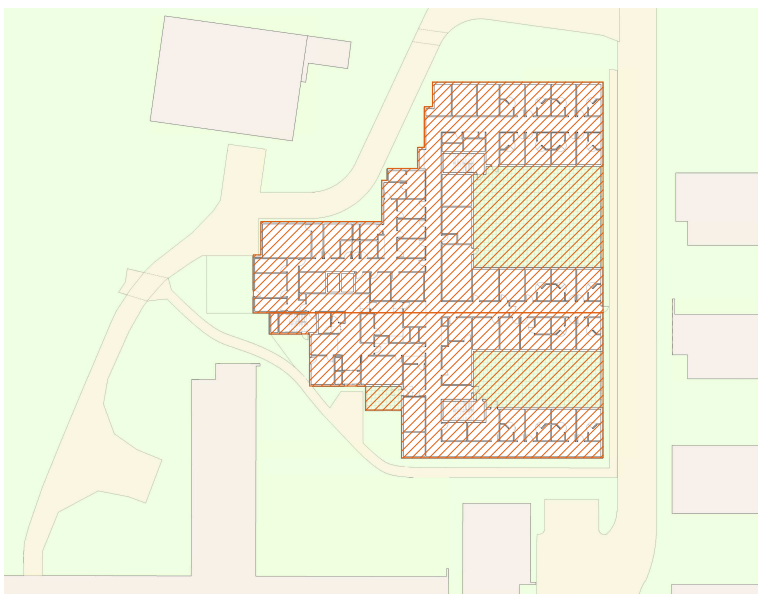

KEY PLAN

DDA Consultant
ABE Consulting
Level 1, 230 Norton Street Leichhardt NSW 2040
+61 2 8065 0400
info@abeconsulting.com.au

BCA Consultant
BM+G Blackett Maguire + Goldsmith
Suite 2.01, 22-36 Mountain St Ultimo NSW 2007
+61 2 9211 7777
admin@bmplusg.com.au

Civil and Traffic Consultants
PTC Consultants
Suite 502, 1 James Place North Sydney NSW 2060
+61 2 9350 0900
info@ptcconsultants.co

Structural, Facade, Hydraulic, and Fire Consultants
ACOR Consultants Pty Ltd
Suite 2, Level 1, 33 Herbert Street St Leonards NSW 2065
+61 2 9438 5098
sydney@acor.com.au

Landscape and Interior Design Consultants
NBRS
Sydney | Melbourne | Brisbane
+61 2 9922 2344
sydney@nbns.com.au

Issue No.	Date	Description	Chkd
1	14.08.2023	REF SUBMISSION - Draft	
2	30.10.2023	REF SUBMISSION	
3	14.11.2023	REF SUBMISSION	AO
4	12.07.2024	REF AMENDMENT SUBMISSION	

Project Manager



Main Contractor



Client



+61 2 9922 2344
Nominated Architect:
Andrew Duffin NSW 5602
NBRS & Partners Pty Ltd VIC 51197
nbrs.com.au
ABN 16 002 247 565

Project
Concord FMHU

at
109 Hospital Rd, Concord, NSW 2139, Australia

for
HINSW

Drawing Title
BUILDING SECTIONS - SHEET 01

Date 12/07/2024 4:23:05 PM

Scale 1 : 100 @ A1

NBRS PROJECT #

Drawing Reference

22071-A-REF-4000

Revision

4

Any form of replication of this drawing in full or in part without the written permission of NBRS+PARTNERS Pty Ltd constitutes an infringement of the copyright.
© 2024

1

2

3

4

5

6

7

8

9

10

11

12

13

4
METAL ROOF ADDED IN
LIEU OF CONCRETE
SLAB AND GABLE WALL
HEIGH REVISED

HIGHEST POINT
FFL 22.717

ROOF
FFL 20.400

LEVEL 2
FFL 16.400

LEVEL 1
FFL 12.200

GROUND FLOOR
FFL 8.000

1 REF - BUILDING SECTION 01
1 : 100

1

2

3

4

5

6

7

8

9

10

11

12

13

4
METAL ROOF ADDED IN
LIEU OF CONCRETE
SLAB AND GABLE WALL
HEIGH REVISED

HIGHEST POINT
FFL 22.717

ROOF
FFL 20.400


LEVEL 2
FFL 16.400

LEVEL 1
FFL 12.200

GROUND FLOOR
FFL 8.000

4
DOOR RELOCATED
FROM EAST FACADE

2 REF - BUILDING SECTION 02
1 : 100

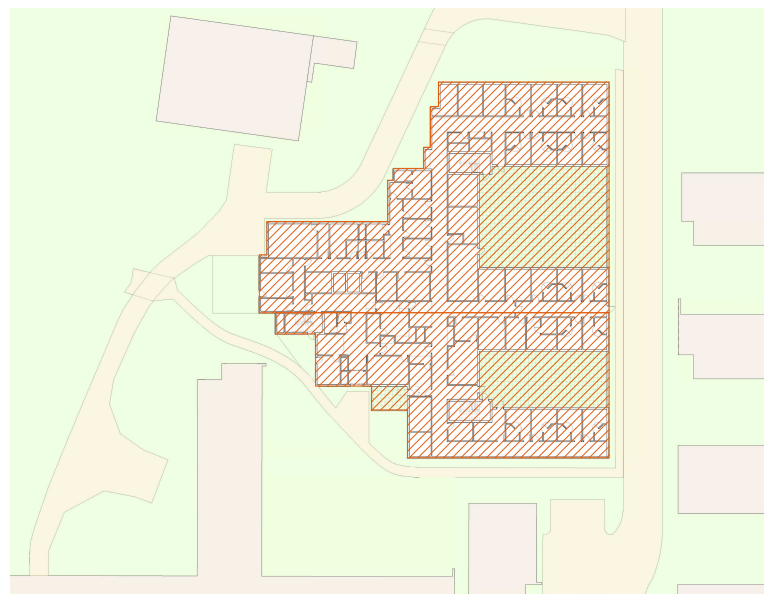

KEY PLAN

DDA Consultant
ABE Consulting
Level 1, 230 Norton Street Leichhardt NSW 2040
+61 2 8065 0400
info@abeconsulting.com.au

BCA Consultant
BM+G Blackett Maguire + Goldsmith
Suite 2.01, 22-36 Mountain St Ultimo NSW 2007
+61 2 9211 7777
admin@bmplusg.com.au

Civil and Traffic Consultants
PTC Consultants
Suite 502, 1 James Place North Sydney NSW 2060
+61 2 9350 0900
info@ptcconsultants.co

Structural, Facade, Hydraulic, and Fire Consultants
ACOR Consultants Pty Ltd
Suite 2, Level 1, 33 Herbert Street St Leonards NSW 2065
+61 2 9438 5098
sydney@acor.com.au

Landscape and Interior Design Consultants
NBRS
Sydney | Melbourne | Brisbane
+61 2 9922 2344
sydney@nb.rs.com.au

Issue No.	Date	Description	Chkd
1	14.08.2023	REF SUBMISSION - Draft	
2	30.10.2023	REF SUBMISSION	
3	14.11.2023	REF SUBMISSION	
4	12.07.2024	REF AMENDMENT SUBMISSION	AO
5	16.07.2024	REF AMENDMENT SUBMISSION	

Project Manager



Main Contractor



Client



+61 2 9922 2344
Nominated Architect:
Andrew Duffin NSW 5602
NBRS & Partners Pty Ltd VIC 51197
nbrs.com.au
ABN 16 002 247 565

Project
Concord FMHU

at
109 Hospital Rd, Concord, NSW 2139, Australia

for
HINSW

Drawing Title
BUILDING SECTIONS - SHEET 02

Date 16/07/2024 4:50:09 PM

Scale 1 : 100 @ A1

NBRS PROJECT #

Drawing Reference

22071-A-REF-4001

Revision

5

Any form of replication of this drawing in full or in part without the written permission of NBRS+PARTNERS Pty Ltd constitutes an infringement of the copyright.
© 2024



1 REF - BUILDING SECTION 03
1 : 100



2 REF - BUILDING SECTION 04
1 : 100