


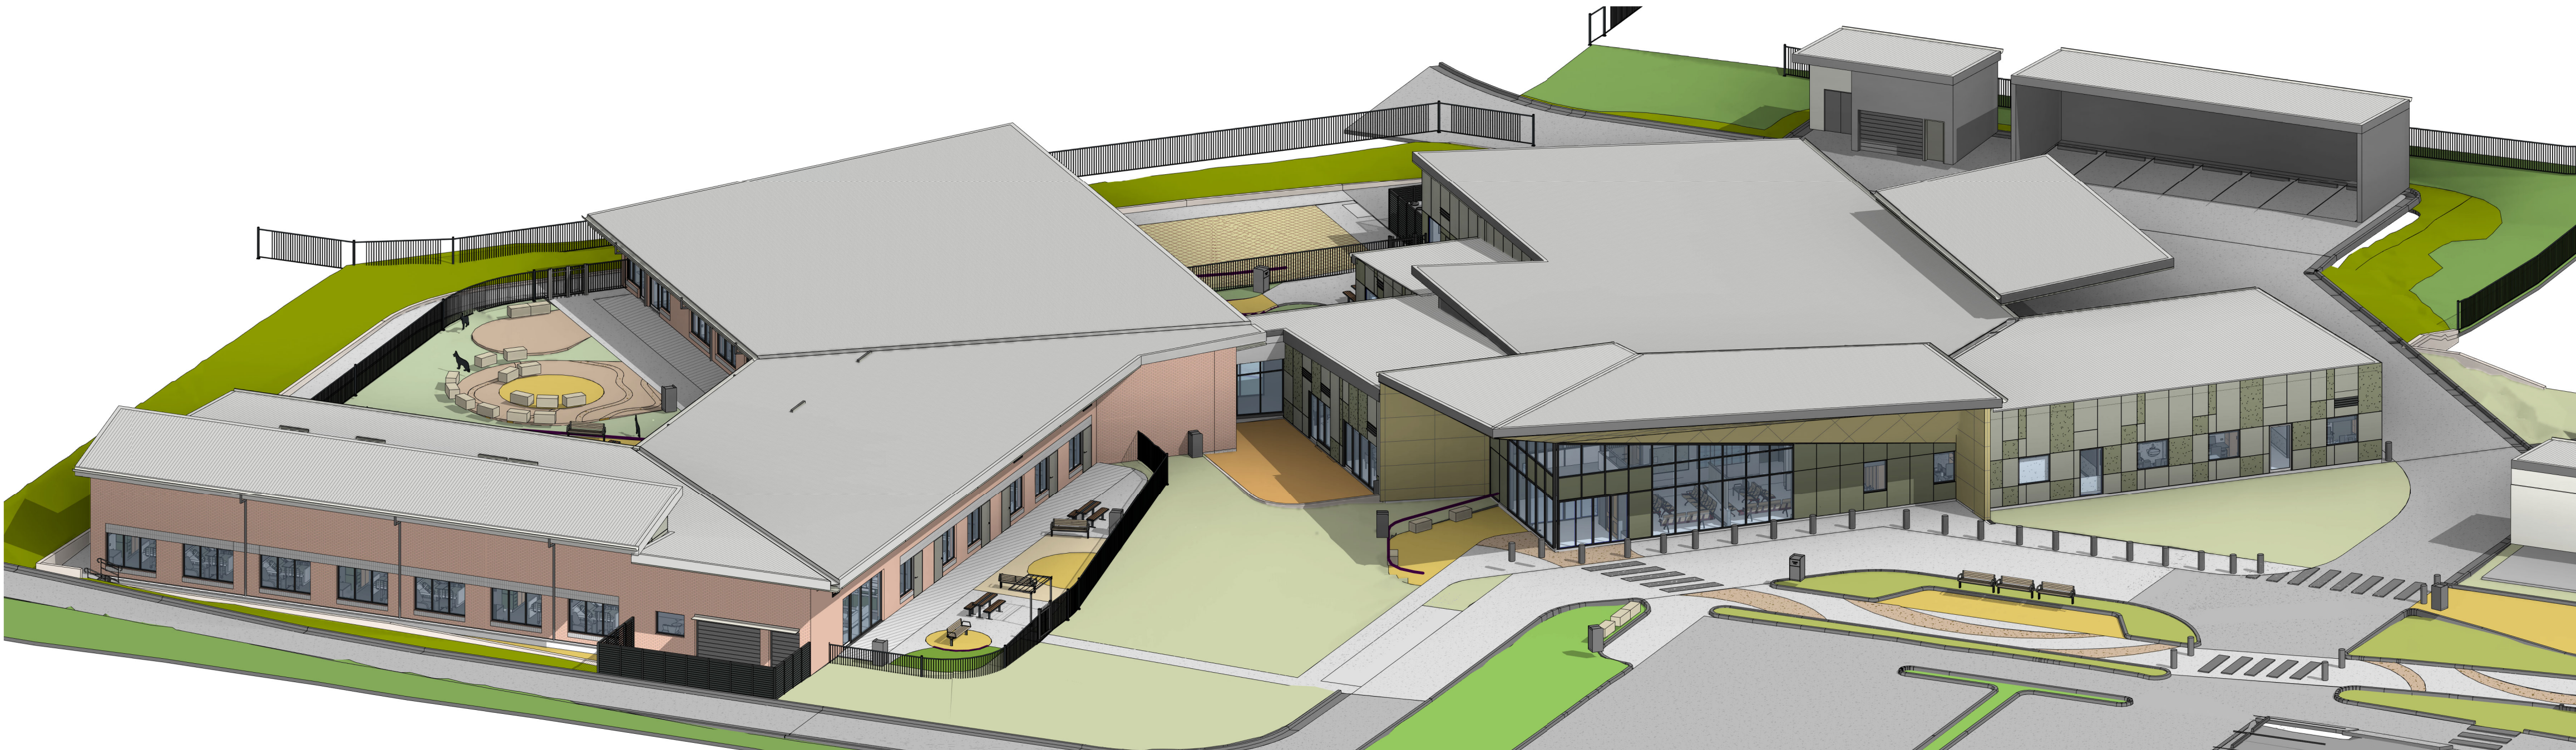

BCA Consultant
Blackett Maguire + Goldsmith Pty Ltd
Aaron Radfern
Suite 2, 56 Hudson Street, Hamilton, NSW, 2303
+61 2 9211 7777
aaron@bmplusg.com.au

Cost Management
Genus Advisory
Nam Nguyen
Level 6, 201 Kent Street, Sydney, NSW, 2000
+61 2 9211 7777
namnguyen@genusadvisory.com.au

ENGINEER - CIVIL/FIRE/STRU/ELEC/SECU/HYDRA/MECH
Jacobs Group (Australia) Pty Ltd
Mihaela Serban
Level 7, 177 Pacific Highway, North Sydney, NSW, 2060
+ 61 2 9032 1035
mihaela.Serban@jacobs.com

Issue			
No.	Date	Description	Chkd
4	12.04.2023	100% SD	AM
5	19.05.2023	50% Design Development	AM
6	29.06.2023	75% Design Development	AM
7	31.07.2023	100% Design Development	AM
8	03.08.2023	100% Design Development	AM

Changes to this Revision

+61 2 9922 2344
Nominated Architect:
Andrew Duffin NSW 5602
NBRS & Partners Pty Ltd VIC 51197
nbrs.com.au
ABN 16 002 247 565

Project
Blayney MPS

at
3 Osman St, Blayney NSW 2799

for
Health Infrastructure

Drawing Title
COVER

Date 8/3/2023 8:51:14 PM
Scale @ A1

Drawing Reference 130607-NBRS-AR-DWG-0000
Revision 8

BLAYNEY Multi Purpose Service
3 Osman St, Blayney NSW 2799

DRAWING LIST			
DRAWING NUMBER	SHEET NAME	CURRENT REVISION	CURRENT REVISION DATE
130607-NBRS-AR-DWG- 0000	COVER	8	03.08.2023
130607-NBRS-AR-DWG- 0001	DRAWING LIST	4	03.08.2023
130607-NBRS-AR-DWG- 0002	ABBREVIATIONS AND NOTES	2	03.08.2023
130607-NBRS-AR-DWG- 0201	SITE PLAN - STAGE 1	6	03.08.2023
130607-NBRS-AR-DWG- 0202	SITE PLAN - STAGE 2	6	03.08.2023
130607-NBRS-AR-DWG- 0203	SITE PLAN - STAGE 3	6	03.08.2023
130607-NBRS-AR-DWG- 0301	DEMOLITION PLAN - STAGE 1	5	03.08.2023
130607-NBRS-AR-DWG- 0302	DEMOLITION PLAN - STAGE 2	5	03.08.2023
130607-NBRS-AR-DWG- 0303	DEMOLITION PLAN - STAGE 3	5	03.08.2023
130607-NBRS-AR-DWG- 0601	FIRE AND SMOKE COMPARTMENT PLAN	7	03.08.2023
130607-NBRS-AR-DWG- 1001	OVERALL FLOOR PLAN	8	03.08.2023
130607-NBRS-AR-DWG- 1002	OVERALL ROOF PLAN	8	03.08.2023
130607-NBRS-AR-DWG- 1005	GENERAL ARRANGEMENT PLAN - PART 1 OF 3	8	03.08.2023
130607-NBRS-AR-DWG- 1006	GENERAL ARRANGEMENT PLAN - PART 2 OF 3	8	03.08.2023
130607-NBRS-AR-DWG- 1007	GENERAL ARRANGEMENT PLAN - PART 3 OF 3	8	03.08.2023
130607-NBRS-AR-DWG- 1008	GENERAL ARRANGEMENT PLANS - TEMPORARY LINK	3	03.08.2023
130607-NBRS-AR-DWG- 1009	GENERAL ARRANGEMENT - TEMPORARY LINK_SECTIONS & ELEVATIONS	3	03.08.2023
130607-NBRS-AR-DWG- 1101	WALL TYPE LAYOUT - PART 1 OF 3	4	03.08.2023
130607-NBRS-AR-DWG- 1102	WALL TYPE LAYOUT - PART 2 OF 3	4	03.08.2023
130607-NBRS-AR-DWG- 1103	WALL TYPE LAYOUT - PART 3 OF 3	4	03.08.2023
130607-NBRS-AR-DWG- 1405	FINISHES PLAN - PART 1 OF 3	4	03.08.2023
130607-NBRS-AR-DWG- 1406	FINISHES PLAN - PART 2 OF 3	4	03.08.2023
130607-NBRS-AR-DWG- 1407	FINISHES PLAN - PART 3 OF 3	4	03.08.2023
130607-NBRS-AR-DWG- 1501	OVERALL FF&E PLAN	4	03.08.2023
130607-NBRS-AR-DWG- 1505	FF&E PLAN - PART 1	3	03.08.2023
130607-NBRS-AR-DWG- 1506	FF&E PLAN - PART 2	3	03.08.2023
130607-NBRS-AR-DWG- 1507	FF&E PLAN - PART 3	3	03.08.2023
130607-NBRS-AR-DWG- 1508	FF&E PLAN - PART 4	3	03.08.2023
130607-NBRS-AR-DWG- 1509	FF&E PLAN - PART 5	3	03.08.2023
130607-NBRS-AR-DWG- 1510	FF&E PLAN - PART 6	3	03.08.2023
130607-NBRS-AR-DWG- 1511	FF&E PLAN - PART 7	3	03.08.2023
130607-NBRS-AR-DWG- 1605	CONCRETE OUTLINE PLAN - PART 1 OF 3	4	03.08.2023
130607-NBRS-AR-DWG- 1606	CONCRETE OUTLINE PLAN - PART 2 OF 3	4	03.08.2023
130607-NBRS-AR-DWG- 1607	CONCRETE OUTLINE PLAN - PART 3 OF 3	4	03.08.2023
130607-NBRS-AR-DWG- 2001	OVERALL REFLECTED CEILING PLAN	6	03.08.2023
130607-NBRS-AR-DWG- 2005	REFLECTED CEILING PLAN - PART 1 OF 3	5	03.08.2023
130607-NBRS-AR-DWG- 2006	REFLECTED CEILING PLAN - PART 2 OF 3	5	03.08.2023
130607-NBRS-AR-DWG- 2007	REFLECTED CEILING PLAN - PART 3 OF 3	5	03.08.2023
130607-NBRS-AR-DWG- 2008	REFLECTED CEILING PLAN - ENTRY	4	03.08.2023
130607-NBRS-AR-DWG- 3000	SITE ELEVATIONS	8	03.08.2023
130607-NBRS-AR-DWG- 3001	EXTERNAL ELEVATIONS - RAC/ IPU	8	03.08.2023
130607-NBRS-AR-DWG- 3005	EXTERNAL ELEVATIONS - H1	4	03.08.2023
130607-NBRS-AR-DWG- 4011	RAC AND IPU SECTIONS	7	03.08.2023
130607-NBRS-AR-DWG- 4012	MAIN BUILDING SECTIONS	6	03.08.2023
130607-NBRS-AR-DWG- 4500	RAC - FACADE SECTIONS - SHEET 1	2	03.08.2023
130607-NBRS-AR-DWG- 4501	RAC - FACADE SECTIONS - SHEET 2	1	03.08.2023
130607-NBRS-AR-DWG- 4550	H1 - FACADE SECTIONS - SHEET 1	2	03.08.2023
130607-NBRS-AR-DWG- 5100	WALL DETAILS - SHEET 1	2	03.08.2023
130607-NBRS-AR-DWG- 5101	WALL DETAILS - SHEET 2	2	03.08.2023
130607-NBRS-AR-DWG- 5102	WALL DETAILS - SHEET 3	2	03.08.2023
130607-NBRS-AR-DWG- 5103	WALL DETAILS - SHEET 4	2	03.08.2023
130607-NBRS-AR-DWG- 5104	WALL DETAILS - SHEET 5	1	03.08.2023
130607-NBRS-AR-DWG- 7101	RLS - 1020 - RAC BEDROOM - 1 BED	4	03.08.2023
130607-NBRS-AR-DWG- 7102	RLS - 1120 - RAC BEDROOM - 1 BED - ENSUITE	4	03.08.2023
130607-NBRS-AR-DWG- 7130	RLS - 1501 - RAC - LOUNGE - RESIDENT - 1 OF 2	4	03.08.2023
130607-NBRS-AR-DWG- 7131	RLS - 1501 - RAC - LOUNGE - RESIDENT - 2 OF 2	4	03.08.2023
130607-NBRS-AR-DWG- 7133	RLS - 1508 - RAC - SUB-DIRTY UTILITY	4	03.08.2023
130607-NBRS-AR-DWG- 7134	RLS - 1509 - RAC - LAUNDRY	4	03.08.2023
130607-NBRS-AR-DWG- 7135	RLS - 1510 - RAC - SERVERY KITCHEN	4	03.08.2023
130607-NBRS-AR-DWG- 7136	RLS - 1512 - RAC - DINING - RESIDENT - 1 OF 2	4	03.08.2023
130607-NBRS-AR-DWG- 7137	RLS - 1512 - RAC - DINING - RESIDENT - 2 OF 2	4	03.08.2023
130607-NBRS-AR-DWG- 7201	RLS - 1413 - IPU - MULTI PURPOSE LOUNGE	4	03.08.2023
130607-NBRS-AR-DWG- 7204	RLS - 1223 - IPU - TYPICAL BEDROOM - 1 BED	4	03.08.2023
130607-NBRS-AR-DWG- 7205	RLS - 1323 - IPU - TYPICAL ENSUITE	4	03.08.2023
130607-NBRS-AR-DWG- 7206	RLS - 1224 - IPU - BARIATRIC BEDROOM	4	03.08.2023
130607-NBRS-AR-DWG- 7207	RLS - 1324 - IPU - BARIATRIC ENSUITE	4	03.08.2023
130607-NBRS-AR-DWG- 7208	RLS - 1225 - IPU - PALLIATIVE CARE - 1 BED	4	03.08.2023
130607-NBRS-AR-DWG- 7209	RLS - 1325 - IPU - PALLIATIVE CARE ENSUITE	4	03.08.2023
130607-NBRS-AR-DWG- 7210	RLS - 1240 - IPU - LOUNGE CARER	4	03.08.2023
130607-NBRS-AR-DWG- 7211	RLS - 1228 - IPU - TYPICAL BEDROOM - 2 BED	4	03.08.2023
130607-NBRS-AR-DWG- 7212	RLS - 1228 - IPU - TYPICAL BEDROOM - 2 BED	4	03.08.2023
130607-NBRS-AR-DWG- 7213	RLS - 1328 - IPU - TYPICAL ENSUITE - 2 BED	4	03.08.2023
130607-NBRS-AR-DWG- 7220	RLS - 1405 - IPU - CLEAN UTILITY	4	03.08.2023
130607-NBRS-AR-DWG- 7221	RLS - 1404 - IPU - DIRTY UTILITY	4	03.08.2023
130607-NBRS-AR-DWG- 7222	RLS - 1401 - CLINICAL SUPPORT - STAFF BASE	4	03.08.2023
130607-NBRS-AR-DWG- 7223	RLS - 1410 - CLINICAL SUPPORT - STORE GENERAL	4	03.08.2023
130607-NBRS-AR-DWG- 7301	RLS - 2001 - HEALTHONE - CONSULT ROOM 1 - LARGE	2	03.08.2023
130607-NBRS-AR-DWG- 7304	RLS - 2004 - HEALTHONE - CONSULT ROOM 4 - TYPICAL	4	03.08.2023
130607-NBRS-AR-DWG- 7307	RLS - 2007 - HEALTHONE - CONSULT ROOM 2007 - CHILD ASSESSMENT	3	03.08.2023
130607-NBRS-AR-DWG- 7308	RLS - 2008 - HEALTHONE - DENTAL AND PODIATRY ROOM	4	03.08.2023
130607-NBRS-AR-DWG- 7311	RLS - 2051 - HEALTHONE - WC ACC.	4	03.08.2023
130607-NBRS-AR-DWG- 7312	RLS - 2052 - HEALTHONE - RECEPTION	4	03.08.2023
130607-NBRS-AR-DWG- 7313	RLS - 2053 - HEALTHONE - SHARED OFFICE 4 PEOPLE	4	03.08.2023
130607-NBRS-AR-DWG- 7314	RLS - 2054 - HEALTHONE - EQUIPMENT STORE	4	03.08.2023
130607-NBRS-AR-DWG- 7315	RLS - 2055 - HEALTHONE - PATHOLOGY	4	03.08.2023
130607-NBRS-AR-DWG- 7316	RLS - 2056 - HEALTHONE - TREATMENT	4	03.08.2023
130607-NBRS-AR-DWG- 7317	RLS - 2057 - HEALTHONE - OFFICE MANAGER	4	03.08.2023
130607-NBRS-AR-DWG- 7318	RLS - 2058 - HEALTHONE - CLEAN UTILITY	3	03.08.2023
130607-NBRS-AR-DWG- 7319	RLS - 2059 - HEALTHONE - CLEAN-UP	3	03.08.2023
130607-NBRS-AR-DWG- 7320	RLS - 2060 - HEALTHONE - STAFF ROOM	4	03.08.2023
130607-NBRS-AR-DWG- 7321	RLS - 2061 - HEALTHONE - STAFF WC	3	03.08.2023
130607-NBRS-AR-DWG- 7322	RLS - 2062 - HEALTHONE - MEETING ROOM	4	03.08.2023
130607-NBRS-AR-DWG- 7401	RLS - 3201 & 3202 - ED - ACUTE & RESUS BAYS - 1 OF 2	4	03.08.2023
130607-NBRS-AR-DWG- 7402	RLS - 3201 & 3202 - ED - ACUTE & RESUS BAYS - 2 OF 2	4	03.08.2023
130607-NBRS-AR-DWG- 7403	RLS - 3205 - ED - ENSUITE	4	03.08.2023

DRAWING LIST			
DRAWING NUMBER	SHEET NAME	CURRENT REVISION	CURRENT REVISION DATE
130607-NBRS-AR-DWG- 7404	RLS - 3207 - ED - CLEAN UTILITY	4	03.08.2023
130607-NBRS-AR-DWG- 7405	RLS - 3208 - ED - SUB DIRTY UTILITY	4	03.08.2023
130607-NBRS-AR-DWG- 7406	RLS - 3209 - ED - MOBILE EQUIPMENT	4	03.08.2023
130607-NBRS-AR-DWG- 7407	RLS - 3210 - ED - STORE GENERAL	4	03.08.2023
130607-NBRS-AR-DWG- 7409	RLS - 3212 - ED - INTERVIEW	4	03.08.2023
130607-NBRS-AR-DWG- 7410	RLS - 3213 - ED - TRIAGE	4	03.08.2023
130607-NBRS-AR-DWG- 7411	RLS - 3214 - ED - STAFF WRITE UP	4	03.08.2023
130607-NBRS-AR-DWG- 7421	RLS - 3301 - AMBULATORY BAYS - 1 OF 2	4	03.08.2023
130607-NBRS-AR-DWG- 7422	RLS - 3301 - AMBULATORY BAYS - 2 OF 2	4	03.08.2023
130607-NBRS-AR-DWG- 7501	RLS - 3001 - ENTRY/ADMIN - RECEPTION AIRLOCK	3	03.08.2023
130607-NBRS-AR-DWG- 7502	RLS - 3002 - ENTRY/ADMIN - RECEPTION	4	03.08.2023
130607-NBRS-AR-DWG- 7504	RLS - 3005 - ENTRY/ADMIN - STORE MED. RECEPTION	4	03.08.2023
130607-NBRS-AR-DWG- 7505	RLS - 3006 - ENTRY/ADMIN - OFFICE NUM	4	03.08.2023
130607-NBRS-AR-DWG- 7506	RLS - 3007 - ENTRY/ADMIN - OFFICE HSM	4	03.08.2023
130607-NBRS-AR-DWG- 7507	RLS - 3008 - ENTRY/ADMIN - WAIT	4	03.08.2023
130607-NBRS-AR-DWG- 7508	RLS - 3008 - ENTRY/ADMIN - SUBWAIT	4	03.08.2023
130607-NBRS-AR-DWG- 7601	RLS - 3101 - SHARED SERVICES - ACTIVITY / MEETING - 1 OF 2	4	03.08.2023
130607-NBRS-AR-DWG- 7602	RLS - 3101 - SHARED SERVICES - ACTIVITY / MEETING - 2 OF 2	4	03.08.2023
130607-NBRS-AR-DWG- 7603	RLS - 3102 - SHARED SERVICES - THERAPY / GYM - 1 OF 2	4	03.08.2023
130607-NBRS-AR-DWG- 7604	RLS - 3102 - SHARED SERVICES - THERAPY / GYM - 2 OF 2	4	03.08.2023
130607-NBRS-AR-DWG- 7605	RLS - 3103 - SHARED SERVICES - X-RAY - 1 OF 2	4	03.08.2023
130607-NBRS-AR-DWG- 7606	RLS - 3103 - SHARED SERVICES - X-RAY - 2 OF 2	4	03.08.2023
130607-NBRS-AR-DWG- 7701	RLS - 4102 - NON CLINICAL SUPPORT - BULK STORE	4	03.08.2023
130607-NBRS-AR-DWG- 7702	RLS - 4103 - NON CLINICAL SUPPORT - STORE EQUIPMENT	4	03.08.2023
130607-NBRS-AR-DWG- 7703	RLS - 4104 - NON CLINICAL SUPPORT - MAINTENANCE OFFICE	4	03.08.2023
130607-NBRS-AR-DWG- 7704	RLS - 4105 - NON CLINICAL SUPPORT - MORTUARY	4	03.08.2023
130607-NBRS-AR-DWG- 7705	RLS - 4106 - NON CLINICAL SUPPORT - CLEANERS ROOM	4	03.08.2023
130607-NBRS-AR-DWG- 7706	RLS - 4107 - NON CLINICAL SUPPORT - STORE DIRTY LINEN	4	03.08.2023
130607-NBRS-AR-DWG- 7707	RLS - 4108 - NON CLINICAL SUPPORT - STORE CLEAN LINEN	4	03.08.2023
130607-NBRS-AR-DWG- 7801	RLS - 4001 - STAFF - OFFICE 1 PERSON	4	03.08.2023
130607-NBRS-AR-DWG- 7802	RLS - 4002 - STAFF - STAFF ROOM	4	03.08.2023
130607-NBRS-AR-DWG- 7803	RLS - 4003 - STAFF - TOILET SHOWER	4	03.08.2023
130607-NBRS-AR-DWG- 7804	RLS - 4004 - STAFF - TOILET STAFF	4	03.08.2023
130607-NBRS-AR-DWG- 7805	RLS - 4005 - STAFF - OFFICE - 4 PEOPLE	4	03.08.2023
130607-NBRS-AR-DWG- 8005	DOOR SCHEDULE - RAC/IPU BUILDING	2	03.08.2023
130607-NBRS-AR-DWG- 8006	DOOR SCHEDULE - MAIN BUILDING	2	03.08.2023
130607-NBRS-AR-DWG- 8007	DOOR TYPES	2	03.08.2023
130607-NBRS-AR-DWG- 8101	WINDOW SCHEDULE EXTERNAL - RAC - SHEET 1	2	03.08.2023
130607-NBRS-AR-DWG- 8102	WINDOW SCHEDULE EXTERNAL - RAC - SHEET 2	2	03.08.2023
130607-NBRS-AR-DWG- 8103	WINDOW SCHEDULE EXTERNAL - IPU - SHEET 3	2	03.08.2023
130607-NBRS-AR-DWG- 8104	WINDOW SCHEDULE EXTERNAL - H1 -SHEET 4	2	03.08.2023
130607-NBRS-AR-DWG- 8105	WINDOW SCHEDULE EXTERNAL - H1 -SHEET 5	2	03.08.2023
130607-NBRS-AR-DWG- 8106	WINDOW SCHEDULE EXTERNAL - H1 - SHEET 6	2	03.08.2023
130607-NBRS-AR-DWG- 8130	WINDOW SCHEDULE INTERNAL - SHEET 1	2	03.08.2023
130607-NBRS-AR-DWG- 8301	EXTERNAL WALL TYPES SCHEDULE - SHEET 1	3	03.08.2023
130607-NBRS-AR-DWG- 8351	INTERNAL WALL TYPES SCHEDULE - SHEET 1	3	03.08.2023
130607-NBRS-AR-DWG- 8352	INTERNAL WALL TYPES SCHEDULE - SHEET 2	3	03.08.2023
130607-NBRS-AR-DWG- 8353	INTERNAL WALL TYPES SCHEDULE - SHEET 3	3	03.08.2023
130607-NBRS-AR-DWG- 9001-1	TYPICAL JOINERY DETAILS - SHEET 1	3	03.08.2023
130607-NBRS-AR-DWG- 9001-2	TYPICAL JOINERY DETAILS - SHEET 2	3	03.08.2023
130607-NBRS-AR-DWG- 9002	JOINERY DETAILS - SHEET 1 (MAIN RECEPTION)	3	03.08.2023
130607-NBRS-AR-DWG- 9003	JOINERY DETAILS - SHEET 2 (SUBWAIT RECEPTION)	3	03.08.2023
130607-NBRS-AR-DWG- 9004	JOINERY DETAILS - SHEET 3 (STAFF STATION)	3	03.08.2023
130607-NBRS-AR-DWG- 9005	JOINERY DETAILS - SHEET 4 (RAC LOUNGE)	3	03.08.2023
130607-NBRS-AR-DWG- 9006	JOINERY DETAILS - SHEET 5 (BEDHEADS)	3	03.08.2023
130607-NBRS-AR-DWG- 9007	JOINERY DETAILS - SHEET 6 (MEMORY BOXES)	3	03.08.2023
130607-NBRS-AR-DWG- 9008	JOINERY DETAILS - SHEET 7 (NOTICEBOARD)	3	03.08.2023
130607-NBRS-AR-DWG- 9009	JOINERY DETAILS - SHEET 8 (DIRTY UTILITY BENCH)	3	03.08.2023
130607-NBRS-AR-DWG- 9010	JOINERY DETAILS - SHEET 9 (MULTI-PURPOSE LOUNGE)	3	03.08.2023

NBRS

BCA Consultant

Blackett Maguire + Goldsmith Pty Ltd

Aaron Radfern

Suite 2, 56 Hudson Street, Hamilton, NSW, 2303

+61 2 9211 7777

aaron@bmplusg.com.au

Cost Management

Genus Advisory

Nam Nguyen

Level 6, 201 Kent Street, Sydney, NSW, 2000

<PHONE>

namnguyen@genusadvisory.com.au

ENGINEER - CIVIL/FIRE/STRU/ELEC/SECU/HYDRA/MECH

Jacobs Group (Australia) Pty Ltd

Mihaela Serban

Level 7, 177 Pacific Highway, North Sydney, NSW, 2060

+ 61 2 9032 1035

mihaela.Serban@jacobs.com

Issue

No. Date Description Chkd

1 19.05.2023 50% Design Development AM

2 29.06.2023 75% Design Development AM

3 31.07.2023 100% Design Development AM

4 03.08.2023 100% Design Development AM

Changes to this Revision

NBRS

+61 2 9922 2344

nbrs.com.au

Nominated Architect:

Andrew Duffin NSW 5602

NBRS & Partners Pty Ltd VIC 51197

ABN 16 002 247 565

Project

Blayney MPS

at

3 Osman St, Blayney NSW 2799

for

Health Infrastructure

Drawing Title

DRAWING LIST

Date

8/4/2023 12:56:30 AM

Scale

@ A1

Drawing Reference

130607-NBRS-AR-DWG-0001

Revision

4

Any form of replication of this drawing in full or in part without the written permission of NBRS+PARTNERS Pty Ltd constitutes an infringement of the copyright.

© 2023

KN	KN NAME
GENERAL ABBREVIATIONS	
AC	Air conditioning - Refer to Engineering documentation
ADJ	Adjustable
AL	Aluminium
APPROX	Approximately
CFW	Continuous fillet weld
CI	Cast in
CJ	Construction joint
CL	Centreline
CO	Clean out
COM	Communications - Refer to Engineering documentation
CP	Cover panel
CSK	Countersunk
DATA	Data Point - Refer to Engineering documentation
DD	Dish Drain - Refer to Engineering documentation
DDATA	Double Data Point - Refer to Engineering documentation
DGPO	Double GPO - Refer to Engineering documentation
DIA	Diameter
DIM	Dimension
DJ	Dowel joint
EDB	Electrical distribution board - Refer to Engineering documentation
EJ	Expansion joint
ELEC	Electrical
ENS	Ensuite
EQ	Equal
EX	Existing
FCL	Finished ceiling level
FFL	Finished floor level
FH	Fire hydrant - Refer to Engineering documentation
FHR	Fire hose reel - Refer to Engineering documentation
FIP	Fire indicator panel - Refer to Engineering documentation
FLB	Floor box for power or data outlet - Refer to Engineering documentation
FP	Fixing point
FR	Fire rated
FRL	Fire resistance level
GPO	General power outlet (single) - Refer to Engineering documentation
HTR	Heater - Refer to Engineering documentation
HWS	Hot water service- Refer to Engineering documentation
HWU	Hot water unit - Refer to Engineering documentation
HYD	Hydraulic
K+G	Concrete kerb and gutter - Refer to Engineering documentation
KB	Concrete kerb - Refer to Engineering documentation
KJ	Key joint
LH	Left hand
MEX	Mechanical exhaust - Refer to Engineering documentation
MIN	Mechanical air intake - Refer to Engineering documentation

KN	KN NAME
GENERAL ABBREVIATIONS	
MIRA	Mechanical return air - Refer to Engineering documentation
MIRE	Mechanical relief air - Refer to Engineering documentation
MDF	Medium density fibreboard
MECH	Mechanical
MIN	Minimum
MISC	Miscellaneous
MJ	Movement joint
MSB	Main switch board - Refer to Engineering documentation
NOM	Nominal
NTS	Not to scale
OPNG	Opening
PENO	Penetration
PF	Post fixed
PRELIM	Preliminary
RAD	Radius
RCF	Roof cowl fan - Refer to Engineering documentation
REQ	Required
RH	Right hand
RL	Reduced level
RM	Room
RSH	Roof springing height
RW	Retaining wall - Refer to Engineering documentation
SAR	Sarking
SCR	Security card reader - refer to Engineering documentation
SEC	Security systems - refer to Engineering documentation
SFL	Structural floor level
SIM	Similar
SJ	Sawn joint
SOU	Sole occupancy unit
SP	Spandrel panel
SS	Stainless steel
SSS	Satin finished stainless steel
TBC	To be confirmed
TBV	Timber veneer
THR	Threshold ramp
TMB	Timber
TMV	Thermostatic mixing valve - refer to Engineering documentation
TKO	Top of kerb
TOW	Top of wall
TWS	Tempered water service - refer to Engineering documentation
TYP	Typical
UIS	Underside
UC	Undercut
VOS	Verify on site
WXXX	Wall Type to be Confirmed

KN	KN NAME
DOOR ABBREVIATIONS	
AC01	Acoustic door Type 01
ADF01	Aluminium door frame Type 01
ALBF	Aluminium folding door
ALSL	Aluminium sliding door
AN	Anodised
DF01	Door frame Type 01
DFL	Door fixing parrot latch
DG	Door grille
DS01	Door seal Type 01
DT01	Door Type 01
EXIT	Exit doorway
FD01	Fire door Type 01
FGP	Frameless glass pivot door
FGSL	Frameless glass sliding door
FOD01	Folding glazed overhead door Type 01
GL01	Glass Type 01
GLDC	Clear glazed
GSL	Sliding gate
GSW	Swing gate
HC01	Hollow core door Type 01
JD01	Timber framed joinery door Type 01
KP	Kick plate
OH	Overhead door
OPW	Operable wall
OPW01	Operable wall Type 01
RS01	Roller shutter Type 01
SCP	Satin chrome plate
SC01	Solid core door Type 01
SD	Smoke door
SF01	Steel door frame Type 01
SUN01	Sunhood around windows Type 01
TFR	Timber door frame
V01	Vision panel Type 01
WAT01	Window assembly Type 01
WF01	Window framing Type 01
ALV01	Aluminium louvre door Type 01
BF	Bifold door
KN	KN NAME
GENERAL NOTES	
Note 1	Line of roof above
Note 2	Line of building above
Note 3	Refer to landscape documentation package
Note 4	Step down in slab
Note 5	
Note 6	

BCA Consultant
Blackett Maguire + Goldsmith Pty Ltd
Aaron Radfern
Suite 2, 56 Hudson Street, Hamilton, NSW, 2303
+61 2 9211 7777
aaron@bmplusg.com.au

Cost Management
Genus Advisory
Nam Nguyen
Level 6, 201 Kent Street, Sydney, NSW, 2000
<PHONE>
namnguyen@genusadvisory.com.au

ENGINEER - CIVIL/FIRE/STRU/ELEC/SECU/HYDRA/MECH
Jacobs Group (Australia) Pty Ltd
Mihaela Serban
Level 7, 177 Pacific Highway, North Sydney, NSW, 2060
+ 61 2 9032 1035
mihaela.Serban@jacobs.com

Issue				
No.	Date	Description		Chkd
1	31.07.2023	100% Design Development		AM
2	03.08.2023	100% Design Development		AM

Changes to this Revision

NBRS

+61 2 9922 2344

nbrs.com.au

Nominated Architect:
Andrew Duffin NSW 5602
NBRS & Partners Pty Ltd VIC 51197

ABN 16 002 247 565

Project
Blayney MPS

at
3 Osman St, Blayney NSW 2799

for
Health Infrastructure

Drawing Title
ABBREVIATIONS AND NOTES
Line 2 - Delete text if not needed
Line 3 - Delete text if not needed

Date 8/3/2023 8:51:33 PM
Scale 1 : 1 @ A1

Drawing Reference
130607-NBRS-AR-DWG-0002

Revision
2

- EXISTING TREE TO REMAIN
- EXISTING TREE TO BE REMOVED
- EXISTING TREE TO BE RELOCATED

CONCRETE SLAB FOR GARDEN SHED AND MAINT.
WORKSHOP ON STAGE 2 TO BE USED FOR STOCKPILE

WORK TO ALLOW FIRE
BRIGADE TRUCK ACCESS
ON SITE

FIRE BRIGADE
HARDSTAND AREA

SPRINKLER
PUMP

SPRINKLER
BOOSTER

ALLOW ACCESS FROM
CORRIDOR TO EXISTING
MEDICAL GASES ENCLOSURE

CONNECTION CORRIDOR
BETWEEN EXISTING

CONSTRUCTION OF
TEMPORARY ENCLOSURE
FOR MEDICAL GASES AND
SUCTION PUMP

ALLOW ACCESS TO
CORRIDOR FOR MEDICAL
GAS CYLINDERS TO BE
REPLACED

EXISTING FOOTPATH TO BE
RE-STATE. CURB RAMPS FOR DELIVERY
TROLLEY TO BE IN ACCORDANCE
WITH THE STANDARDS.

TREE TO BE RELOCATED

EXISTING GARDEN SHED
MOVED HERE

LOCATION OF POTENTIAL
FUTURE STAFF
ACCOMMODATION
INDICATIVE ONLY

CONSTRUCTION SLAB AND
FIRE RATED ENCLOSURE
FOR MAIN SWITCHBOARD
AND GENERATOR
ENCLOSURE

MAIN
SWITCHBOARD
ROOM
GENERATOR
ROOM

FUTURE STAFF
ACCOMMODATION

EXISTING
TEMPORARY
CAR PARK

EXISTING CAR PARK

EXISTING HOSPITAL

EXISTING HOSPITAL

EXISTING HOSPITAL

EXISTING HOSPITAL

TEMP.
MEDICAL
SUCTION
PUMP

TEMP.
MEDICAL
SUCTION
PUMP

LOADING BAY FOR
DELIVERY AND GARBAGE
COLLECTION

ONE WAY ROAD FROM THE AMBULANCE STATION TOWARDS OSMAN STREET

BCA Consultant
Blackett Maguire + Goldsmith Pty Ltd
Aaron Radfern
Suite 2, 56 Hudson Street, Hamilton, NSW, 2303
+61 2 9211 7777
aaron@bmplusg.com.au

Cost Management
Genus Advisory
Nam Nguyen
Level 6, 201 Kent Street, Sydney, NSW, 2000
<PHONE>
namnguyen@genusadvisory.com.au

ENGINEER - CIVIL/FIRE/STRU/ELEC/SECU/HYDRA/MECH
Jacobs Group (Australia) Pty Ltd
Mihaela Serban
Level 7, 177 Pacific Highway, North Sydney, NSW, 2060
+ 61 2 9032 1035
mihaela.Serban@jacobs.com

Issue	No.	Date	Description	Chkd
2	12.04.2023	100% SD	AM	
3	19.05.2023	50% Design Development	AM	
4	29.06.2023	75% Design Development	AM	
5	31.07.2023	100% Design Development	AM	
6	03.08.2023	100% Design Development	AM	

Changes to this Revision

+61 2 9922 2344
Nominated Architect:
Andrew Duffin NSW 5602
NBRS & Partners Pty Ltd VIC 51197
nbrs.com.au
ABN 16 002 247 565

Project
Blayney MPS

at
3 Osman St, Blayney NSW 2799

for
Health Infrastructure

Drawing Title
SITE PLAN - STAGE 1


Date 8/3/2023 8:52:25 PM
Scale 1:250 @ A1

Drawing Reference
130607-NBRS-AR-DWG-0201

Any form of replication of this drawing in full or in part without the written permission of NBRS+PARTNERS Pty Ltd constitutes an infringement of the copyright.
© 2023



Revision
6

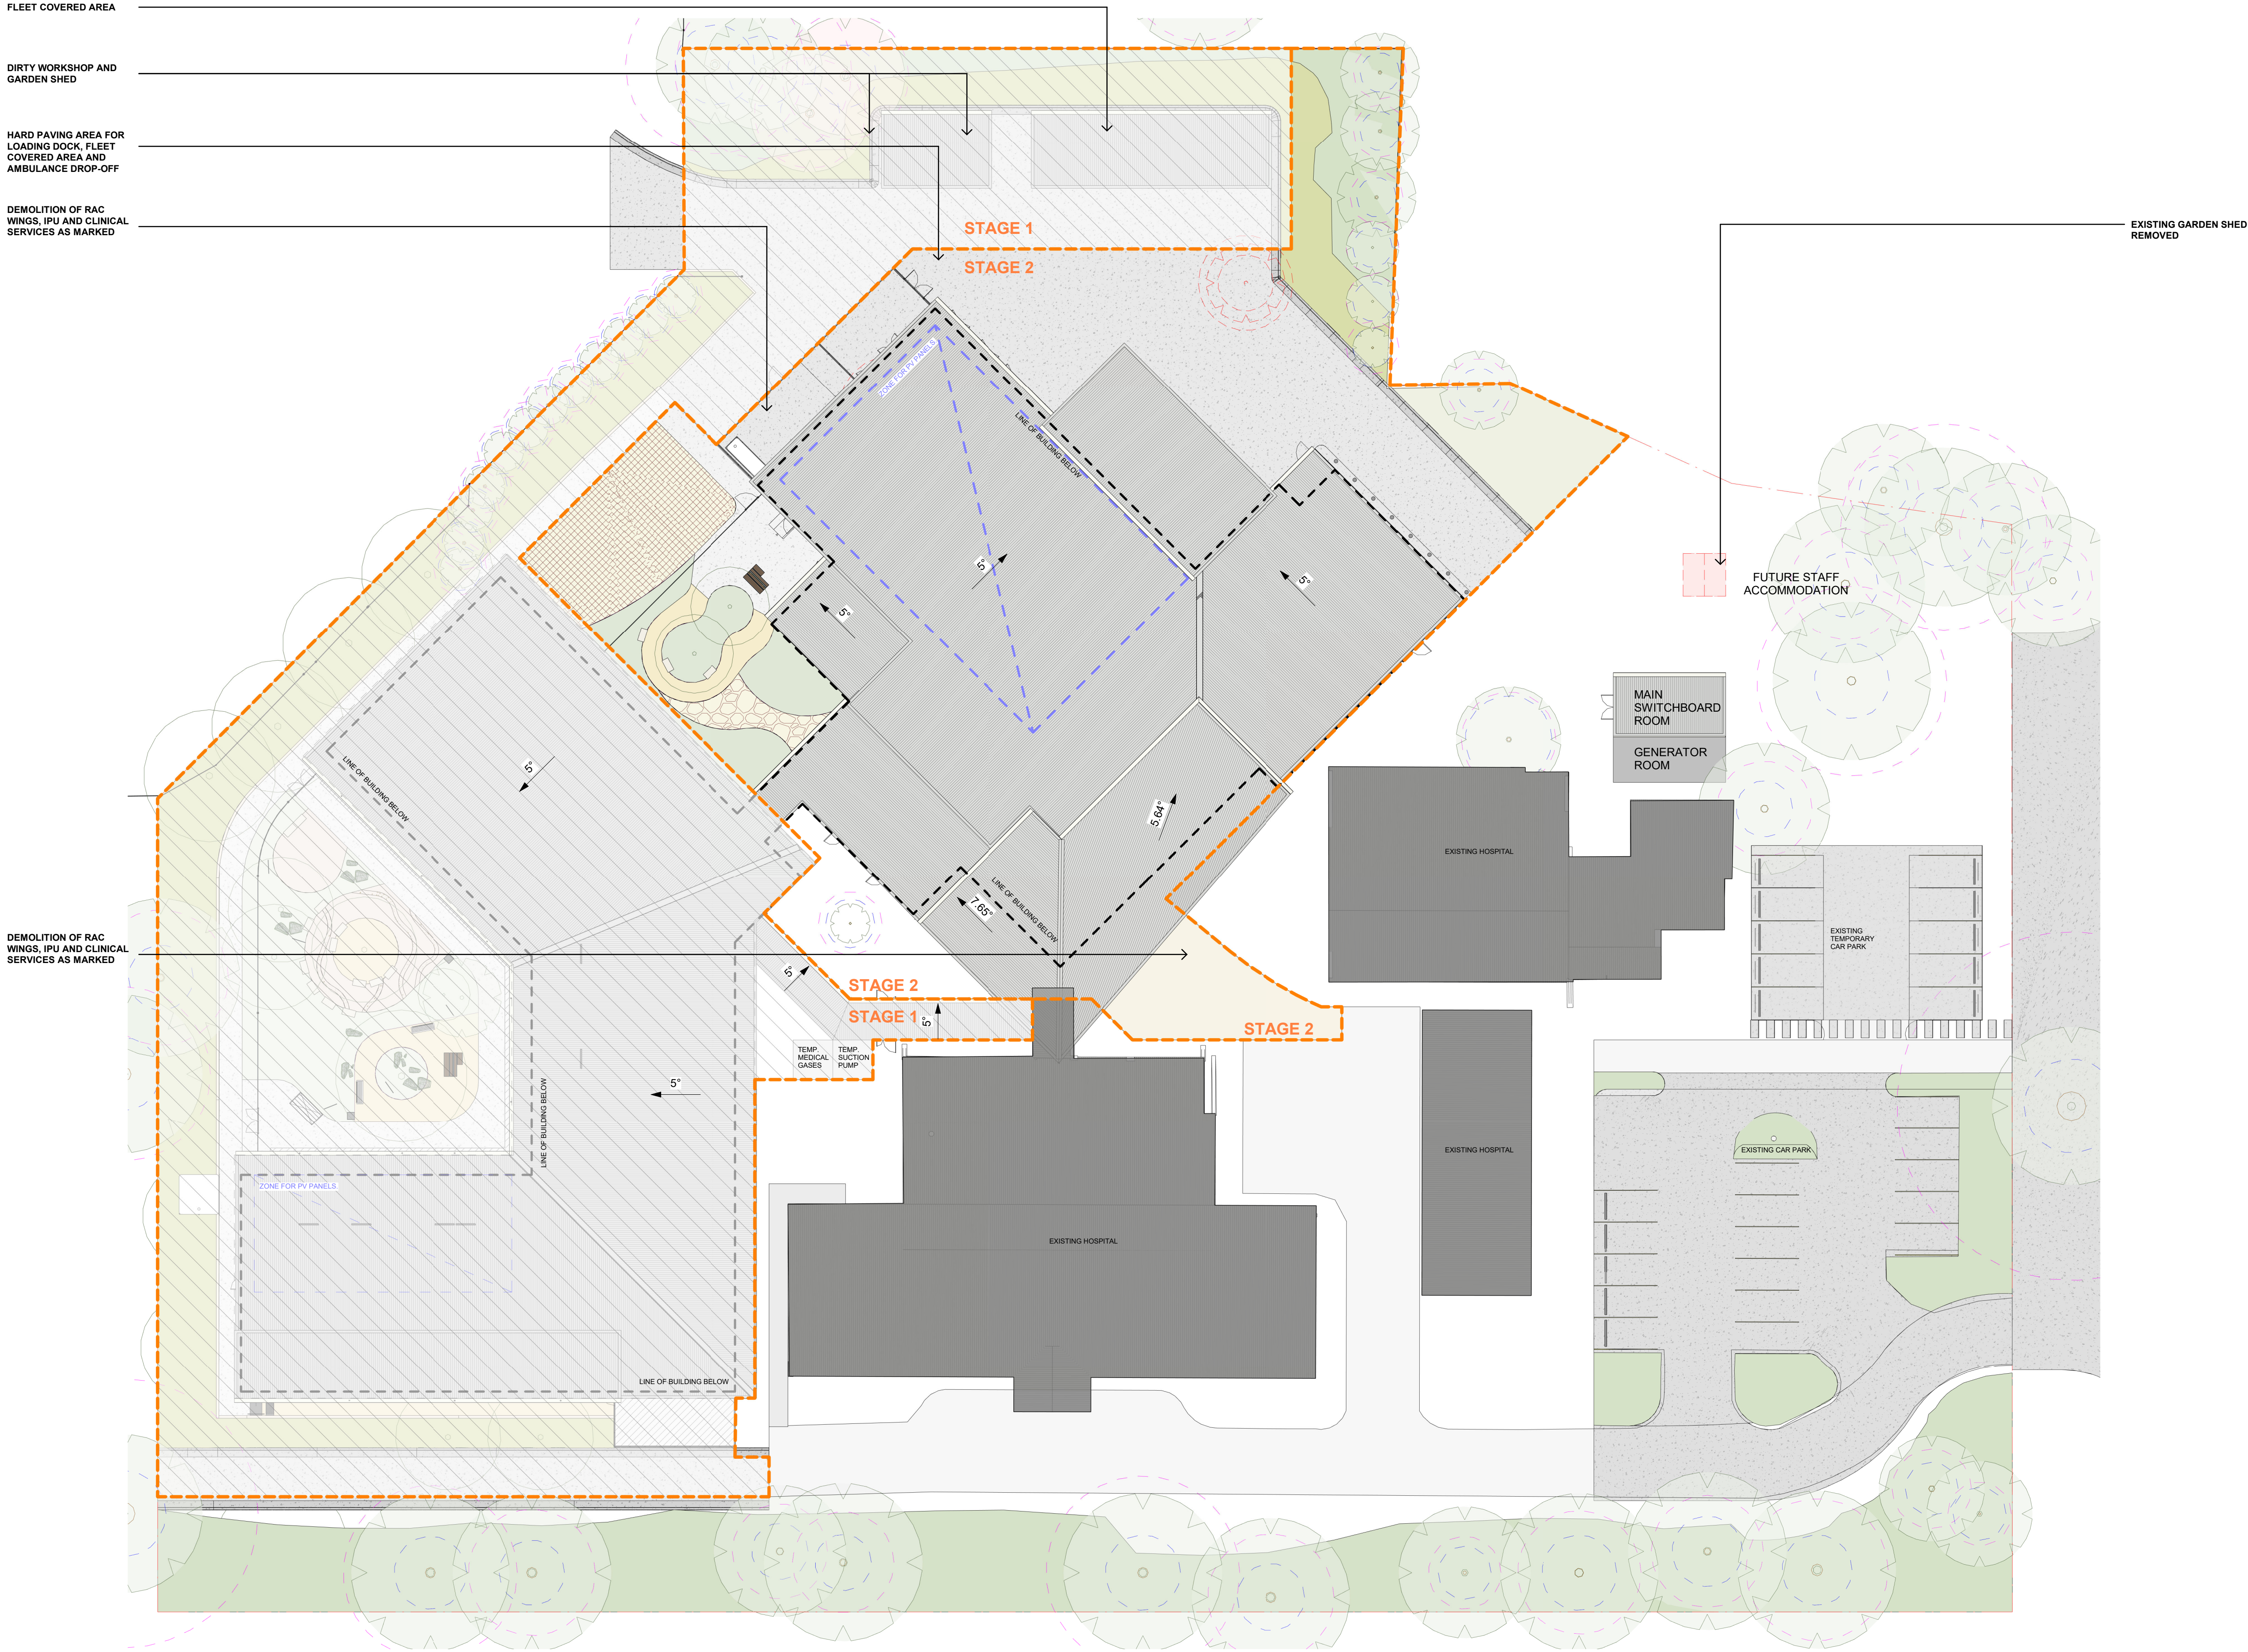

- EXISTING TREE TO REMAIN
- EXISTING TREE TO BE REMOVED
- EXISTING TREE TO BE RELOCATED

BCA Consultant
Blackett Maguire + Goldsmith Pty Ltd
Aaron Radfern
Suite 2, 56 Hudson Street, Hamilton, NSW, 2303
+61 2 9211 7777
aaron@bmplusg.com.au

Cost Management
Genus Advisory
Nam Nguyen
Level 6, 201 Kent Street, Sydney, NSW, 2000
<PHONE>
namnguyen@genusadvisory.com.au

ENGINEER - CIVIL/FIRE/STRU/ELEC/SECU/HYDRA/MECH
Jacobs Group (Australia) Pty Ltd
Mihaela Serban
Level 7, 177 Pacific Highway, North Sydney, NSW, 2060
+ 61 2 9032 1035
mihaela.Serban@jacobs.com

Issue		Description	Chkd
No.	Date		
2	12.04.2023	100% SD	AM
3	19.05.2023	50% Design Development	AM
4	29.06.2023	75% Design Development	AM
5	31.07.2023	100% Design Development	AM
6	03.08.2023	100% Design Development	AM

Changes to this Revision

+61 2 9922 2344
Nominated Architect:
Andrew Duffin NSW 5602
NBRS & Partners Pty Ltd VIC 51197
nbrs.com.au
ABN 16 002 247 565

Project
Blayney MPS

at
3 Osman St, Blayney NSW 2799

for
Health Infrastructure


Drawing Title
SITE PLAN - STAGE 2

Date 8/3/2023 8:53:40 PM
Scale 1:250 @ A1

Drawing Reference
130607-NBRS-AR-DWG-0202
Revision
6

Any form of replication of this drawing in full or in part without the written permission of NBRS+PARTNERS Pty Ltd constitutes an infringement of the copyright.
© 2023

- EXISTING TREE TO REMAIN
- EXISTING TREE TO BE REMOVED
- EXISTING TREE TO BE RELOCATED

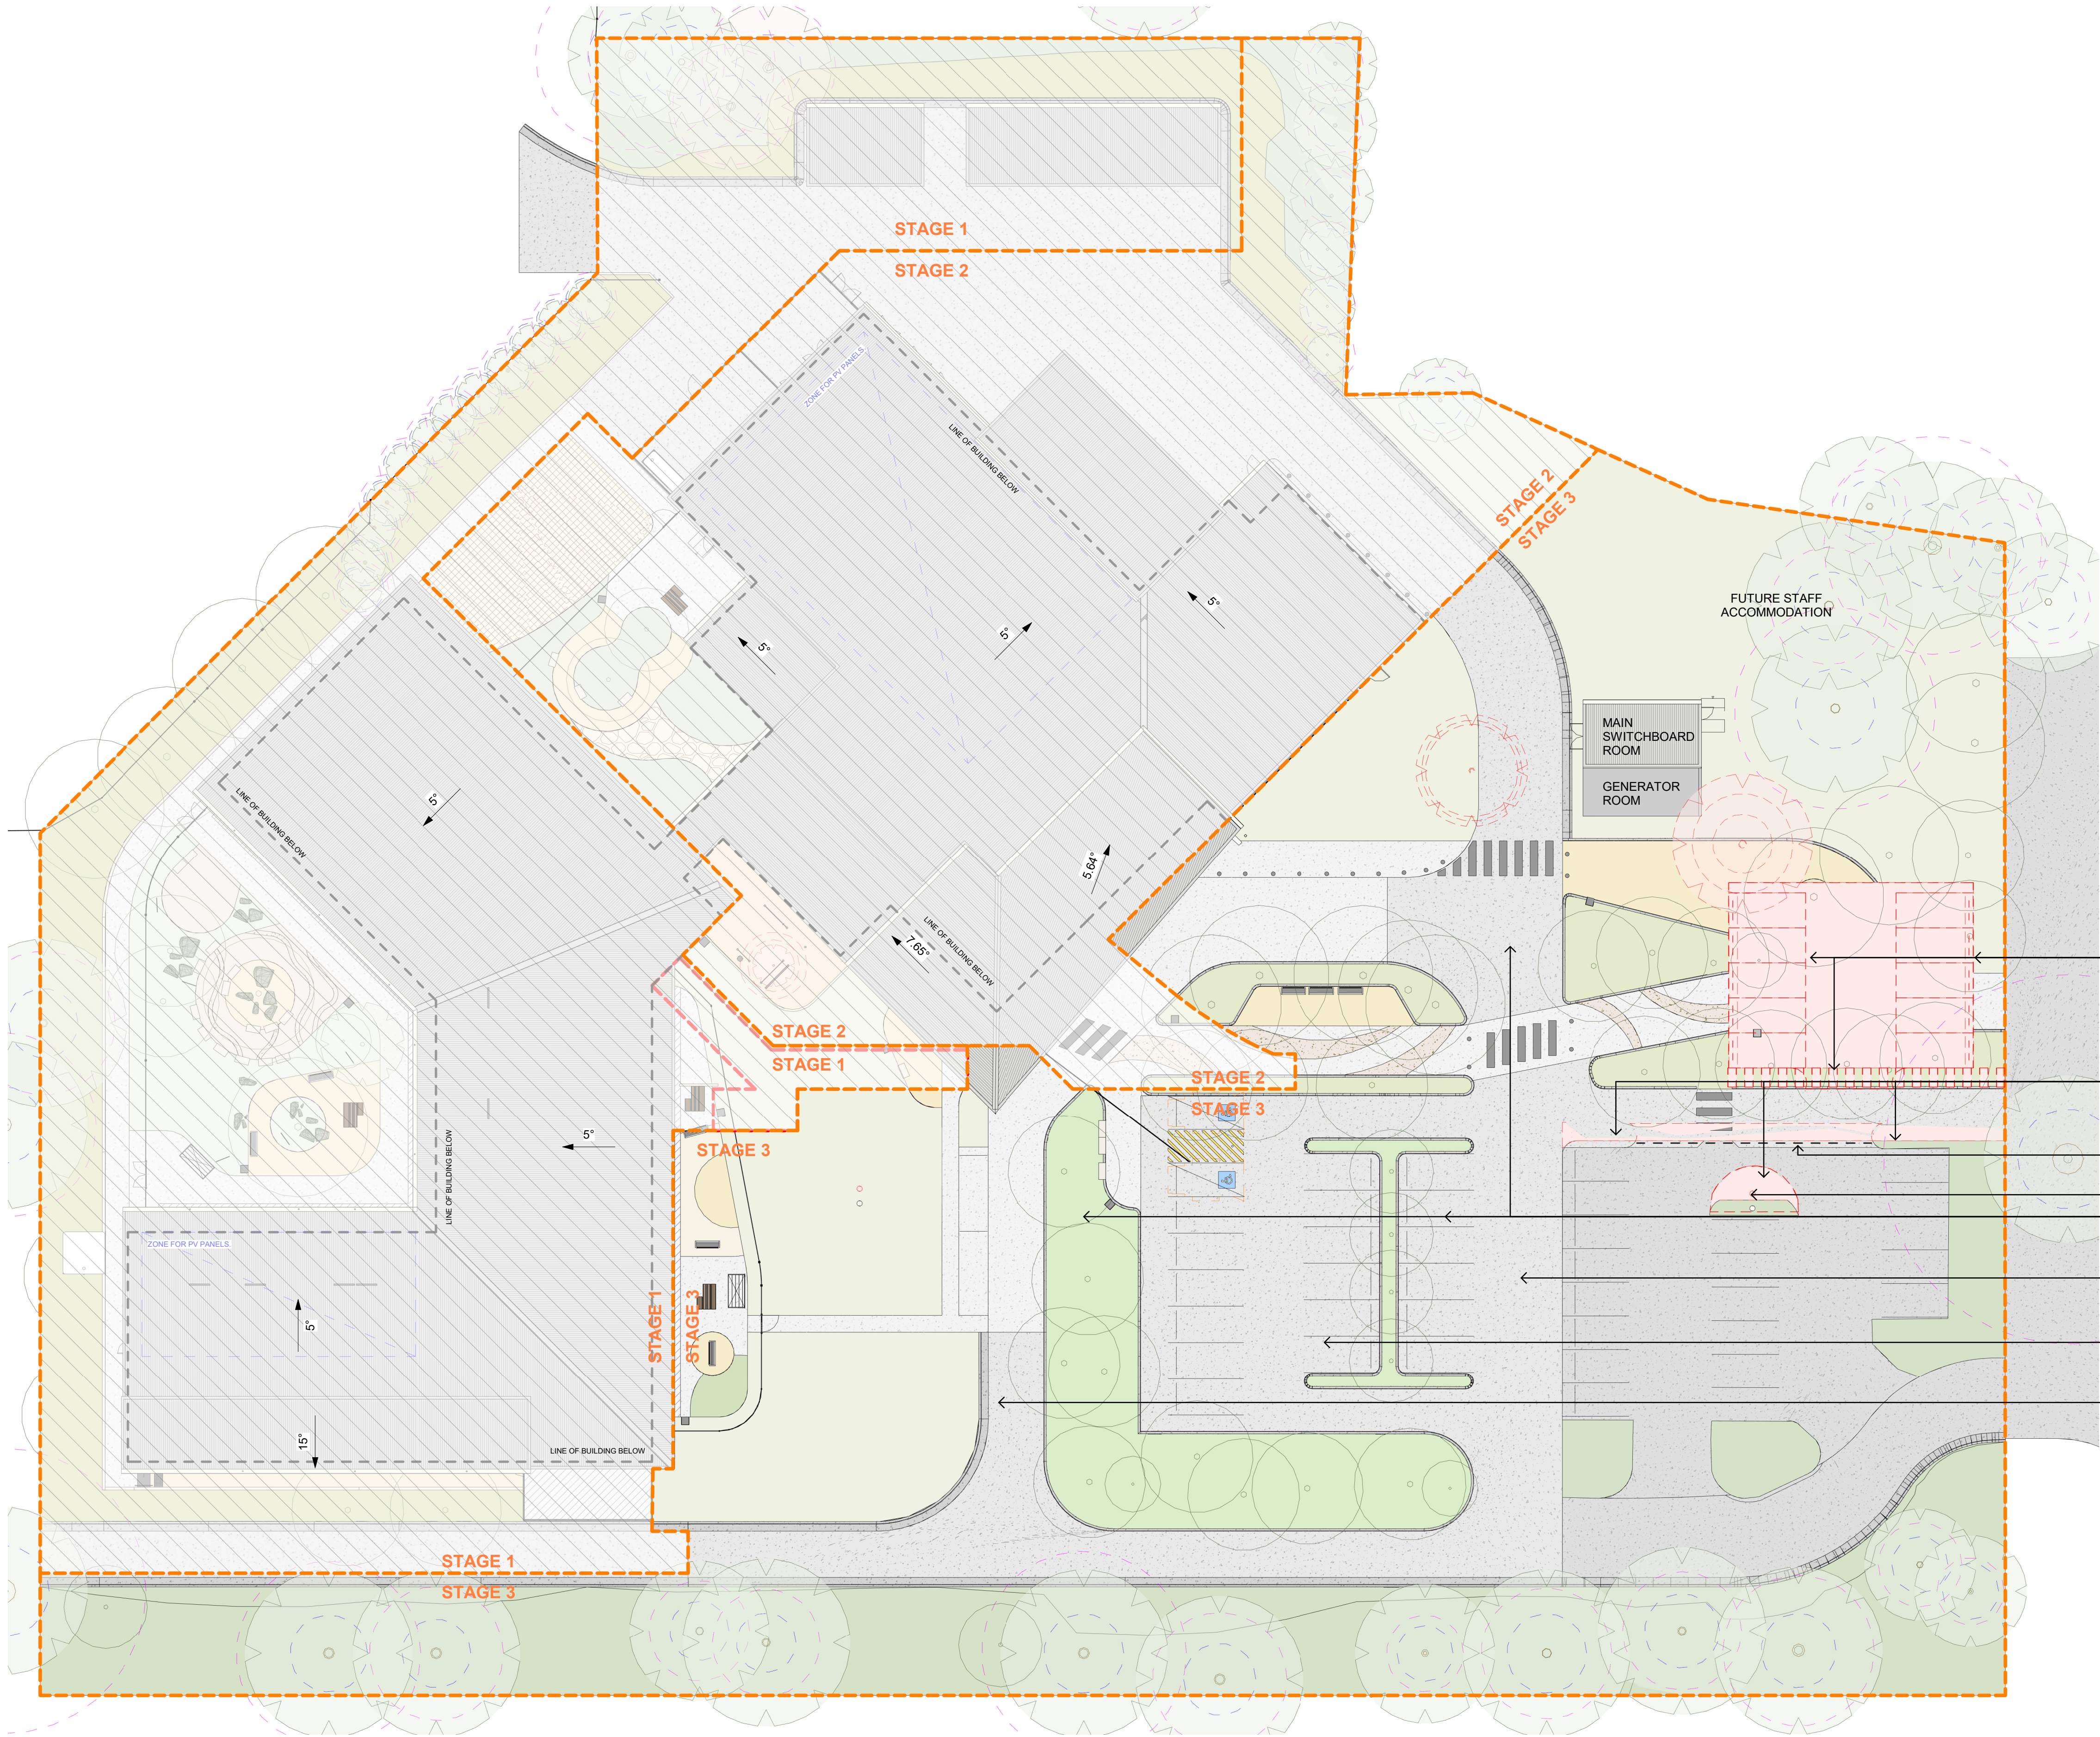

BCA Consultant
Blackett Maguire + Goldsmith Pty Ltd
Aaron Radfern
Suite 2, 56 Hudson Street, Hamilton, NSW, 2303
+61 2 9211 7777
aaron@bmplusg.com.au

Cost Management
Genus Advisory
Nam Nguyen
Level 6, 201 Kent Street, Sydney, NSW, 2000
<PHONE>
namnguyen@genusadvisory.com.au

ENGINEER - CIVIL/FIRE/STRU/ELEC/SECU/HYDRA/MECH
Jacobs Group (Australia) Pty Ltd
Mihaela Serban
Level 7, 177 Pacific Highway, North Sydney, NSW, 2060
+ 61 2 9032 1035
mihaela.Serban@jacobs.com

Issue No.	Date	Description	Chkd
2	12.04.2023	100% SD	AM
3	19.05.2023	50% Design Development	AM
4	29.06.2023	75% Design Development	AM
5	31.07.2023	100% Design Development	AM
6	03.08.2023	100% Design Development	AM

Changes to this Revision

REMOVE ALL TREES
MARKED IN DASH RED
AND LOW PLANTING
ASSOCIATED

SHADE STRUCTURE AND
TABLES TO BE
RELOCATED. CONCRETE
SLAB TO BE DEMOLISHED

DEMOLITION OF
WALKWAYS.

FENCE TO BE
DEMOLISHED.

DEMOLITION OF
WALKWAYS.


SHED TO BE
RELOCATED TO
HOSPITAL
RECOMMENDATION.

DEMOLITION OF CAR
PARK.

DEMOLITION OF
STRUCTURE.

DEMOLITION OF
ACCESS ROAD TO
AMBULANCE STATION,
KERBS, LIGHT POST,
ROUNDBOUT,
SIGNAGE AND ANY
OTHER STRUTURE IN
THIS AREA.

UTILITY DRAINAGE PIT
AND ASPHALT
SURROUNDING TO BE
AMENDED AS REQUIRED.

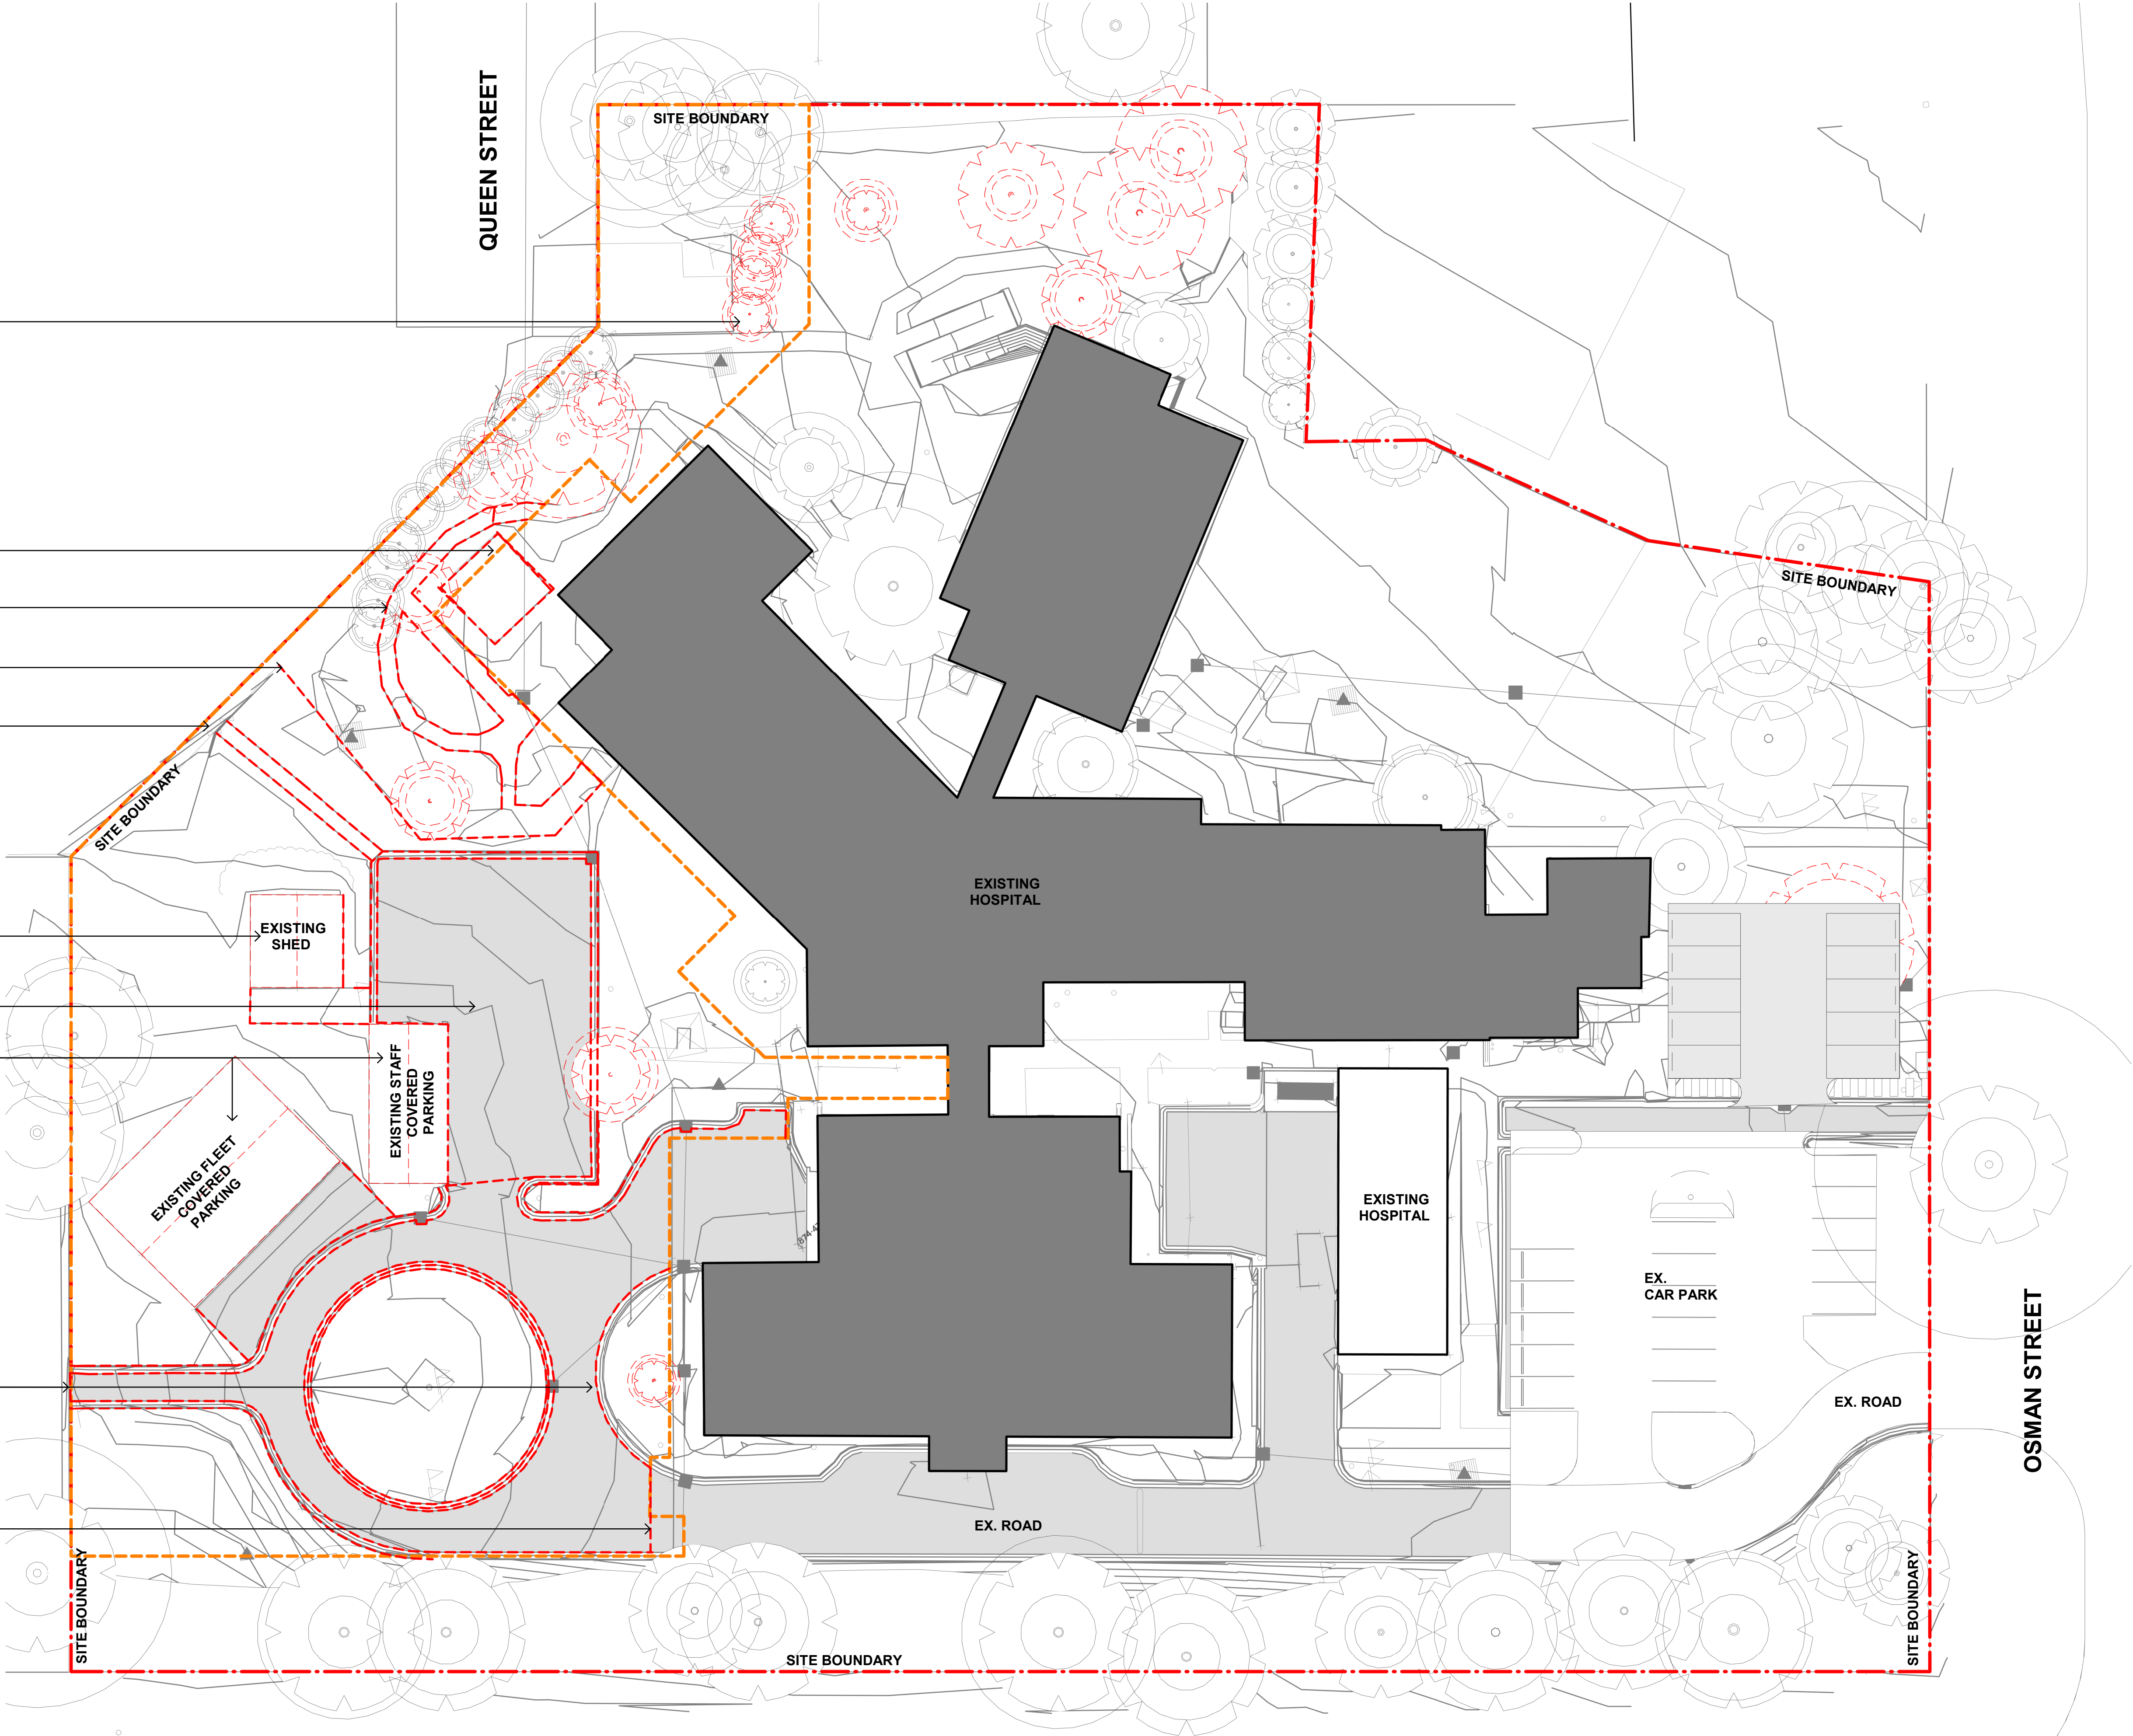

BCA Consultant
Blackett Maguire + Goldsmith Pty Ltd
Aaron Radfern
Suite 2, 56 Hudson Street, Hamilton, NSW, 2303
+61 2 9211 7777
aaron@bmplusg.com.au

Cost Management
Genus Advisory
Nam Nguyen
Level 6, 201 Kent Street, Sydney, NSW, 2000
<PHONE>
namnguyen@genusadvisory.com.au

ENGINEER - CIVIL/FIRE/STRU/ELEC/SECU/HYDRA/MECH
Jacobs Group (Australia) Pty Ltd
Mihaela Serban
Level 7, 177 Pacific Highway, North Sydney, NSW, 2060
+ 61 2 9032 1035
mihaela.Serban@jacobs.com

Issue	No.	Date	Description	Chkd
1	15.02.2023	100% SD	AM	
2	19.05.2023	50% Design Development	AM	
3	29.06.2023	75% Design Development	AM	
4	31.07.2023	100% Design Development	AM	
5	03.08.2023	100% Design Development	AM	

Changes to this Revision

+61 2 9922 2344
Nominated Architect:
Andrew Duffin NSW 5602
NBRS & Partners Pty Ltd VIC 51197
nbrs.com.au
ABN 16 002 247 565

Project
Blayney MPS

at
3 Osman St, Blayney NSW 2799


for
Health Infrastructure

Drawing Title
DEMOLITION PLAN - STAGE 1

Date 8/3/2023 8:55:57 PM
Scale 1:250 @ A1

Drawing Reference
130607-NBRS-AR-DWG-0301

Any form of replication of this drawing in full or in part without the written permission of NBRS+PARTNERS Pty Ltd constitutes an infringement of the copyright.

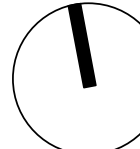

Revision
5

DEMOLITION OF
WALKWAYS AND
RAMPS.

EXISTING RAC WING WITH
PAL. CARE TO BE
DEMOLISHED


REMOVE ALL TREES
MARKED IN DASH RED
AND LOW PLANTING
ASSOCIATED

EXISTING RAC WING TO
BE DEMOLISHED

EXISTING TREE TO BE
REMOVED AND RELOCATED

EXISTING IPU TO BE
DEMOLISHED. HEALTH
ONE TO BE RETAINED.

BRACING ON ROOF AND
WALLS TO BE DETAILED
BY STRUCTURAL ENG.

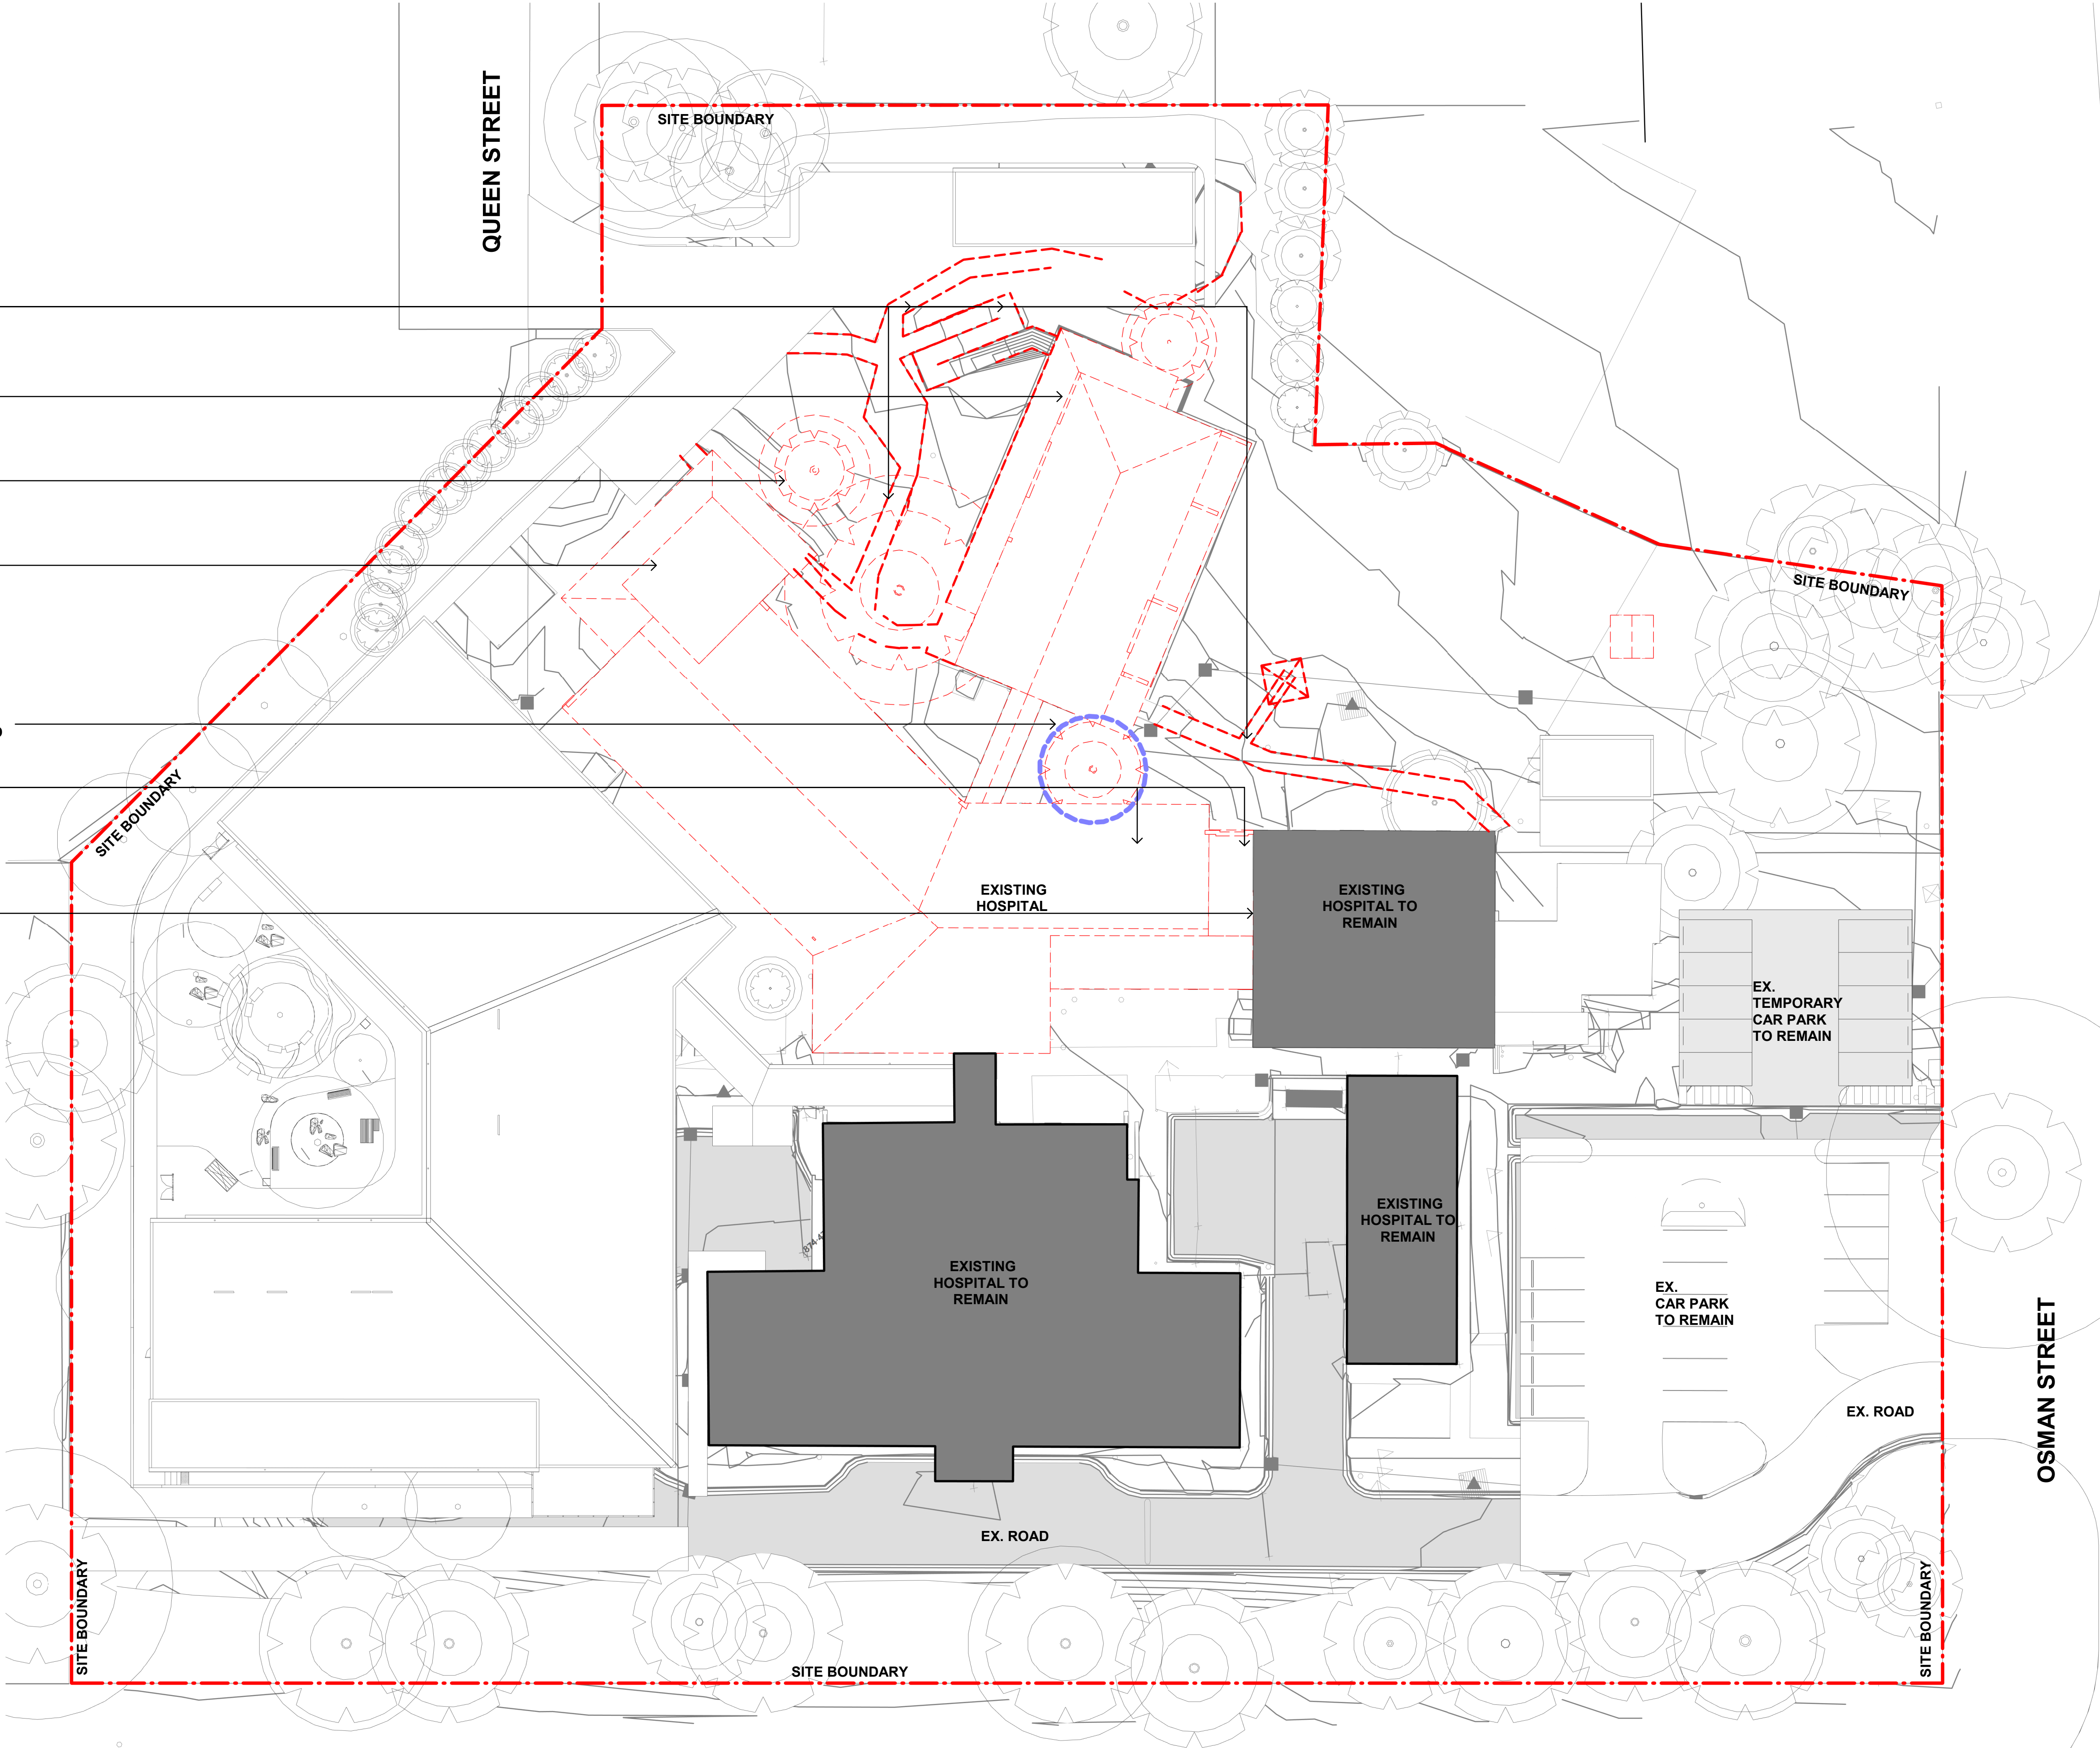

BCA Consultant
Blackett Maguire + Goldsmith Pty Ltd
Aaron Radfern
Suite 2, 56 Hudson Street, Hamilton, NSW, 2303
+61 2 9211 7777
aaron@bmplusg.com.au

Cost Management
Genus Advisory
Nam Nguyen
Level 7, 201 Kent Street, Sydney, NSW, 2000
<PHONE>
namnguyen@genusadvisory.com.au

ENGINEER - CIVIL/FIRE/STRU/ELEC/SECU/HYDRA/MECH
Jacobs Group (Australia) Pty Ltd
Mihaela Serban
Level 7, 177 Pacific Highway, North Sydney, NSW, 2060
+ 61 2 9032 1035
mihaela.Serban@jacobs.com

Issue		Description	Chkd
No.	Date		
1	15.02.2023	100% SD	AM
2	19.05.2023	50% Design Development	AM
3	29.06.2023	75% Design Development	AM
4	31.07.2023	100% Design Development	AM
5	03.08.2023	100% Design Development	AM

Changes to this Revision

+61 2 9922 2344
Nominated Architect:
Andrew Duffin NSW 5602
NBRS & Partners Pty Ltd VIC 51197
Project
Blayney MPS

at
3 Osman St, Blayney NSW 2799


for
Health Infrastructure

Drawing Title
DEMOLITION PLAN - STAGE 2

Date 8/3/2023 8:57:08 PM
Scale 1:250 @ A1

Drawing Reference
130607-NBRS-AR-DWG-0302

Any form of replication of this drawing in full or in part without the written permission of NBRS+PARTNERS Pty Ltd constitutes an infringement of the copyright.

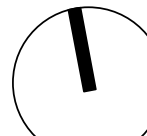

Revision
5

REMOVE ALL TREES
MARKED IN DASH RED
AND LOW PLANTING
ASSOCIATED


EXISTING HEALTHONE TO
BE DEMOLISHED.

EXISTING TEMPORARY
CAR PARK TO BE
DEMOLISHED.
ASSOCIATED LIGHTING
AND SIGNAEGE TO BE
RELOCATED.

EXISTING TEMPORARY
CONNECTION LINK
BETWEEN NEW AND
EXISTING HOSPITAL TO
BE DEMOLISHED
ALONGSIDE
ENCLOSURES FOR MED.
GASES AND SUCTION.
ASSOCIATED
CONNECTIONS TO BE
TERMINATED.

EXISTING SOUTH WING
TO BE DEMOLISHED

EXISTING OUT BUILDING
TO BE DEMOLISHED

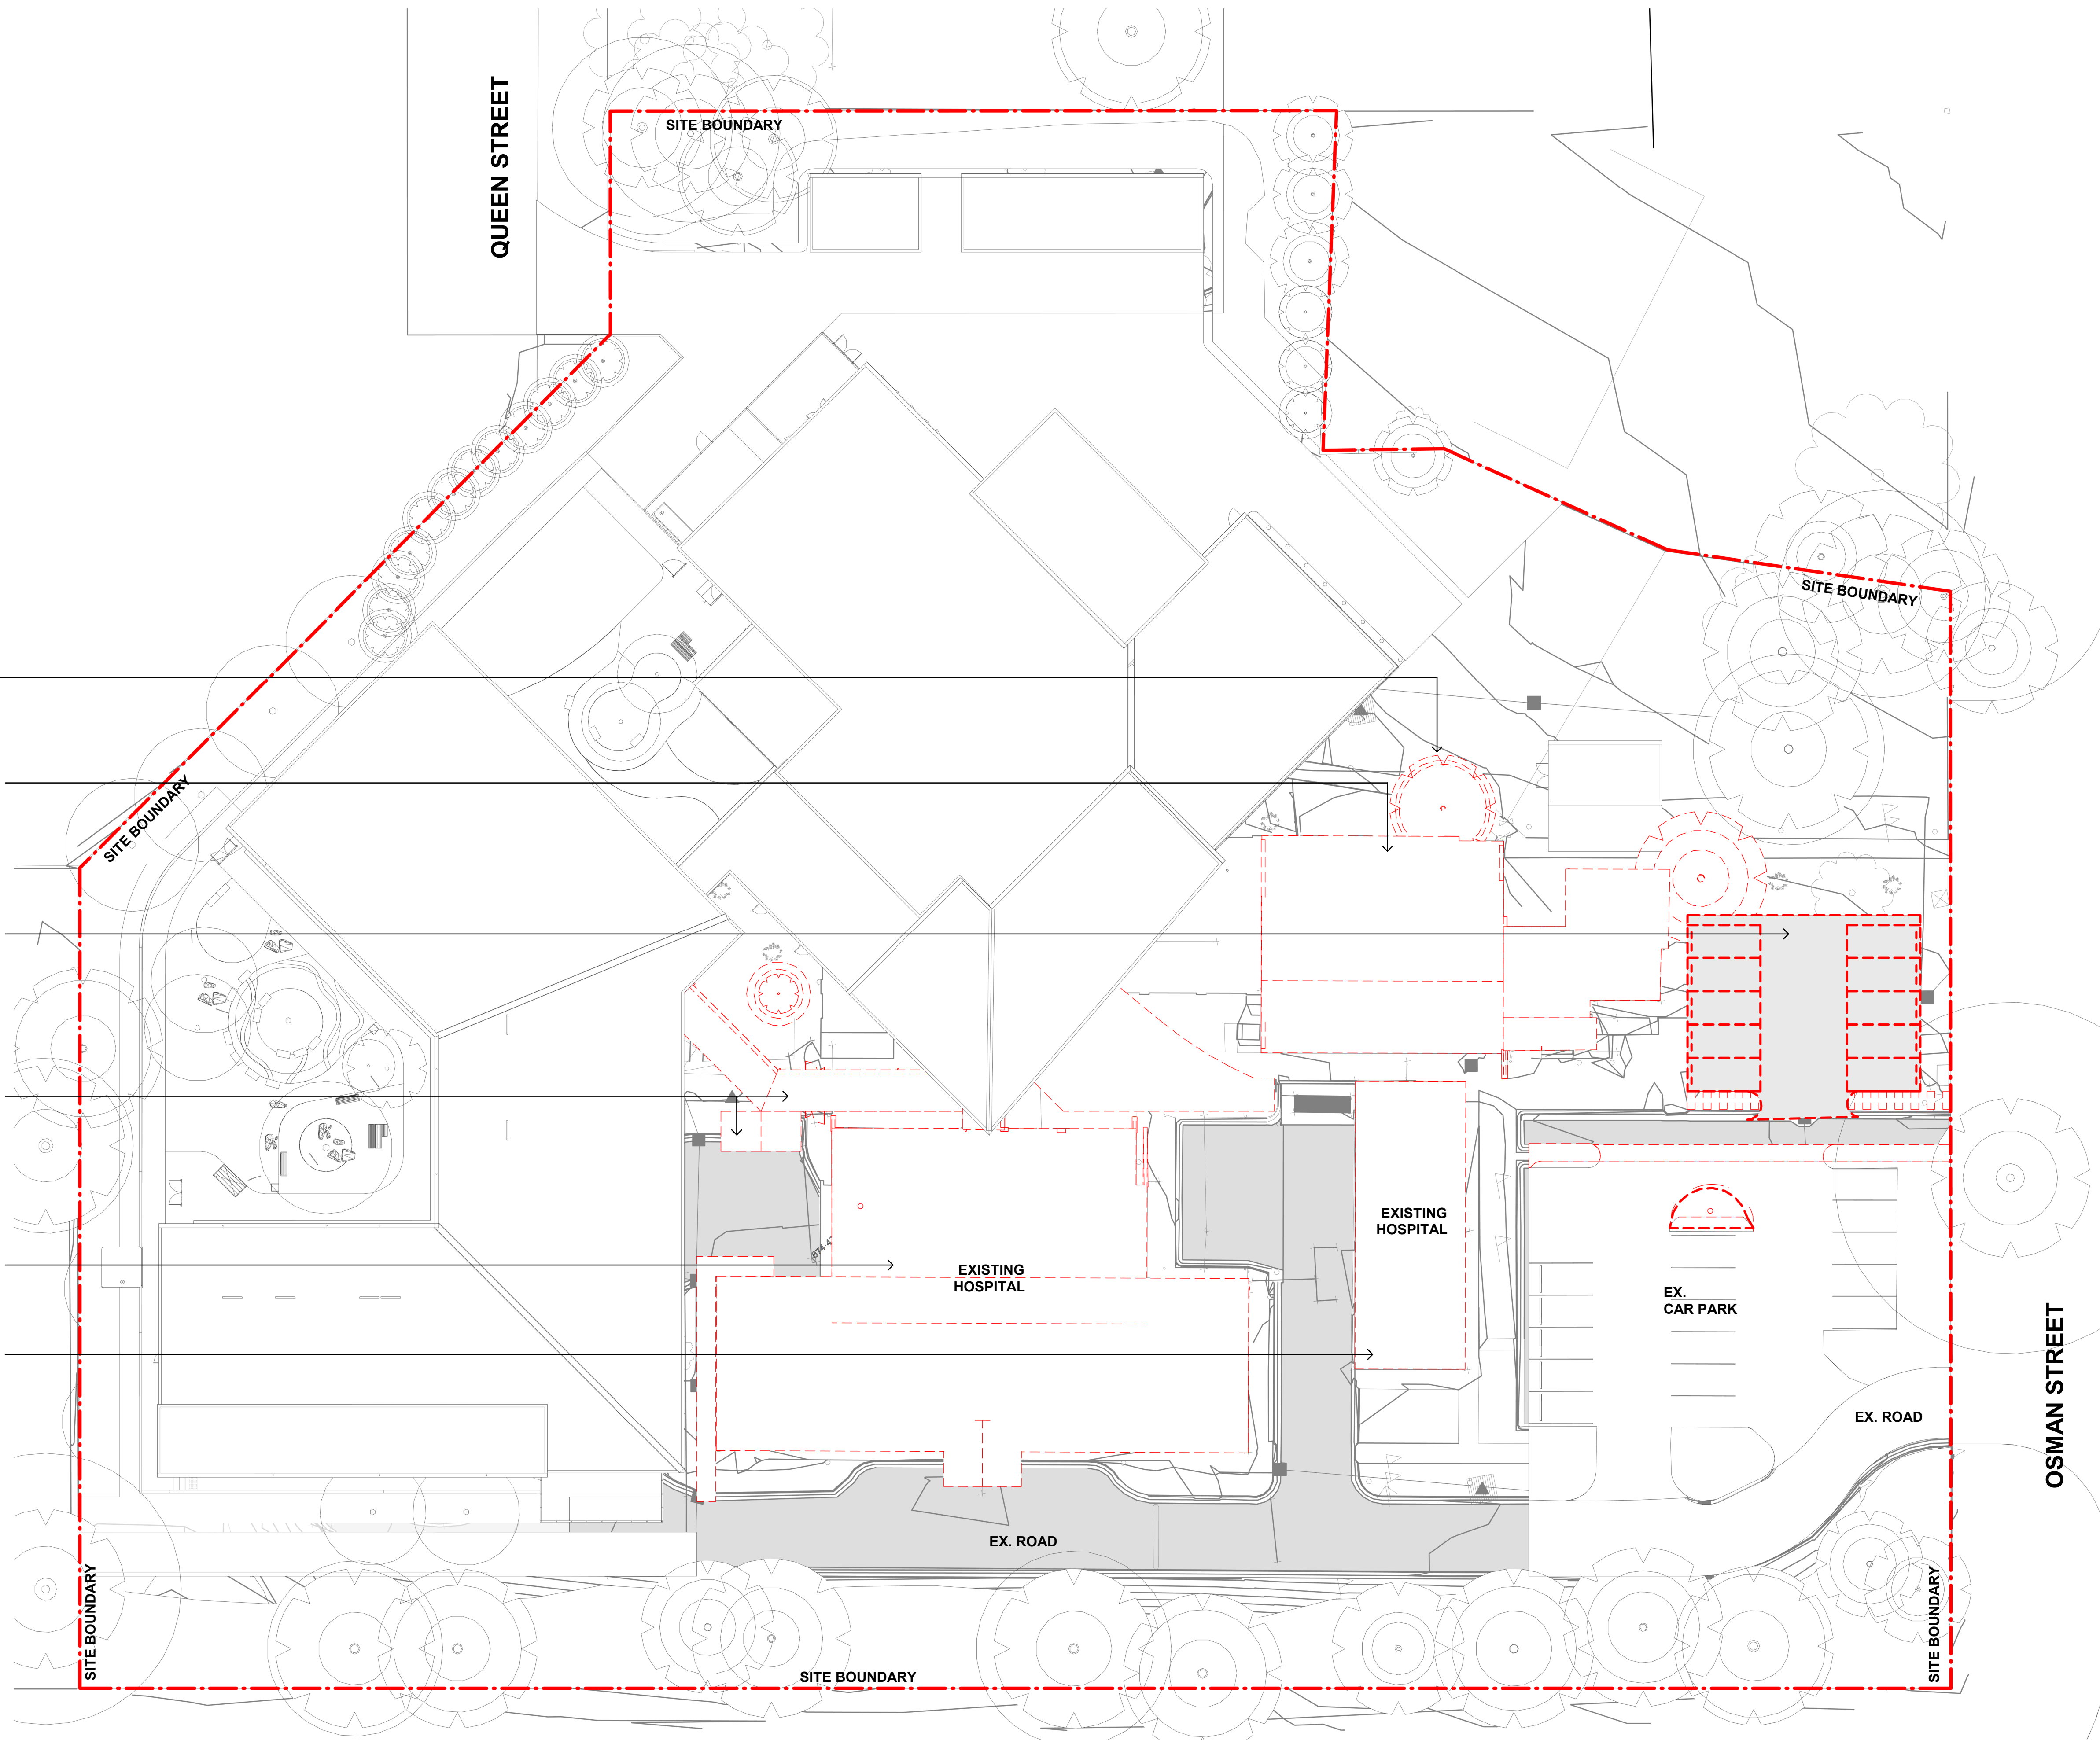

BCA Consultant
Blackett Maguire + Goldsmith Pty Ltd
Aaron Radfern
Suite 2, 56 Hudson Street, Hamilton, NSW, 2303
+61 2 9211 7777
aaron@bmplusg.com.au

Cost Management
Genus Advisory
Nam Nguyen
Level 6, 201 Kent Street, Sydney, NSW, 2000
<PHONE>
namnguyen@genusadvisory.com.au

ENGINEER - CIVIL/FIRE/STRU/ELEC/SECU/HYDRA/MECH
Jacobs Group (Australia) Pty Ltd
Mihaela Serban
Level 7, 177 Pacific Highway, North Sydney, NSW, 2060
+ 61 2 9032 1035
mihaela.Serban@jacobs.com

ISSUE		Description	Chkd
No.	Date		
1	15.02.2023	100% SD	AM
2	19.05.2023	50% Design Development	AM
3	29.06.2023	75% Design Development	AM
4	31.07.2023	100% Design Development	AM
5	03.08.2023	100% Design Development	AM

Changes to this Revision

+61 2 9922 2344
Nominated Architect:
Andrew Duffin NSW 5602
NBRS & Partners Pty Ltd VIC 51197
Project
Blayney MPS

at
3 Osman St, Blayney NSW 2799


for
Health Infrastructure

Drawing Title
DEMOLITION PLAN - STAGE 3

Date 8/3/2023 8:58:36 PM
Scale 1:250 @ A1

Drawing Reference
130607-NBRS-AR-DWG-0303

Any form of replication of this drawing in full or in part without the written permission of NBRS+PARTNERS Pty Ltd constitutes an infringement of the copyright.

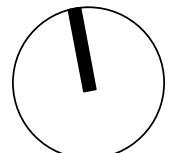

Revision
5

- SMOKE WALL
- FRL 120/120/120 (OXYGEN CYLINDER PLANT ROOM & FLAMMABLE LIQUID STORE WALL FIRE RATING TO BE CONFIRMED.)
- REQUIRED EXIT
- HORIZONTAL EXIT
- FRL 120/120/120 WINDOW

BCA Consultant
Blackett Maguire + Goldsmith Pty Ltd
Aaron Radfern
Suite 2, 56 Hudson Street, Hamilton, NSW, 2303
+61 2 9211 7777
aaron@bmplusg.com.au

Cost Management
Genus Advisory
Nam Nguyen
Level 6, 201 Kent Street, Sydney, NSW, 2000
<PHONE>
namnguyen@genusadvisory.com.au

ENGINEER - CIVIL/FIRE/STRU/ELEC/SECU/HYDRA/MECH
Jacobs Group (Australia) Pty Ltd
Mihaela Serban
Level 7, 177 Pacific Highway, North Sydney, NSW, 2060
+ 61 2 9032 1035
mihaela.Serban@jacobs.com

Issue No.	Date	Description	Chkd
3	12.04.2023	100% SD	AM
4	19.05.2023	50% Design Development	AM
5	29.06.2023	75% Design Development	AM
6	31.07.2023	100% Design Development	AM
7	03.08.2023	100% Design Development	AM

Changes to this Revision

+61 2 9922 2344
Nominated Architect:
Andrew Duffin NSW 5602
NBRS & Partners Pty Ltd VIC 51197

nb.rs.com.au

ABN 16 002 247 565

Project
Blayney MPS

at
3 Osman St, Blayney NSW 2799

for
Health Infrastructure

Drawing Title
FIRE AND SMOKE COMPARTMENT PLAN

Date 8/3/2023 9:02:29 PM
Scale 1:250 @ A1


Drawing Reference
130607-NBRS-AR-DWG-0601

Revision
7

Any form of replication of this drawing in full or in part without the written permission of NBRS+PARTNERS Pty Ltd constitutes an infringement of the copyright.



- SMOKE WALL
- FRL 120/120/120 (OXYGEN CYLINDER PLANT ROOM & FLAMABLE LIQUID STORE WALL FIRE RATING TO BE CONFIRMED.)
- REQUIRED EXIT
- HORIZONTAL EXIT
- FRL 120/120/120 WINDOW

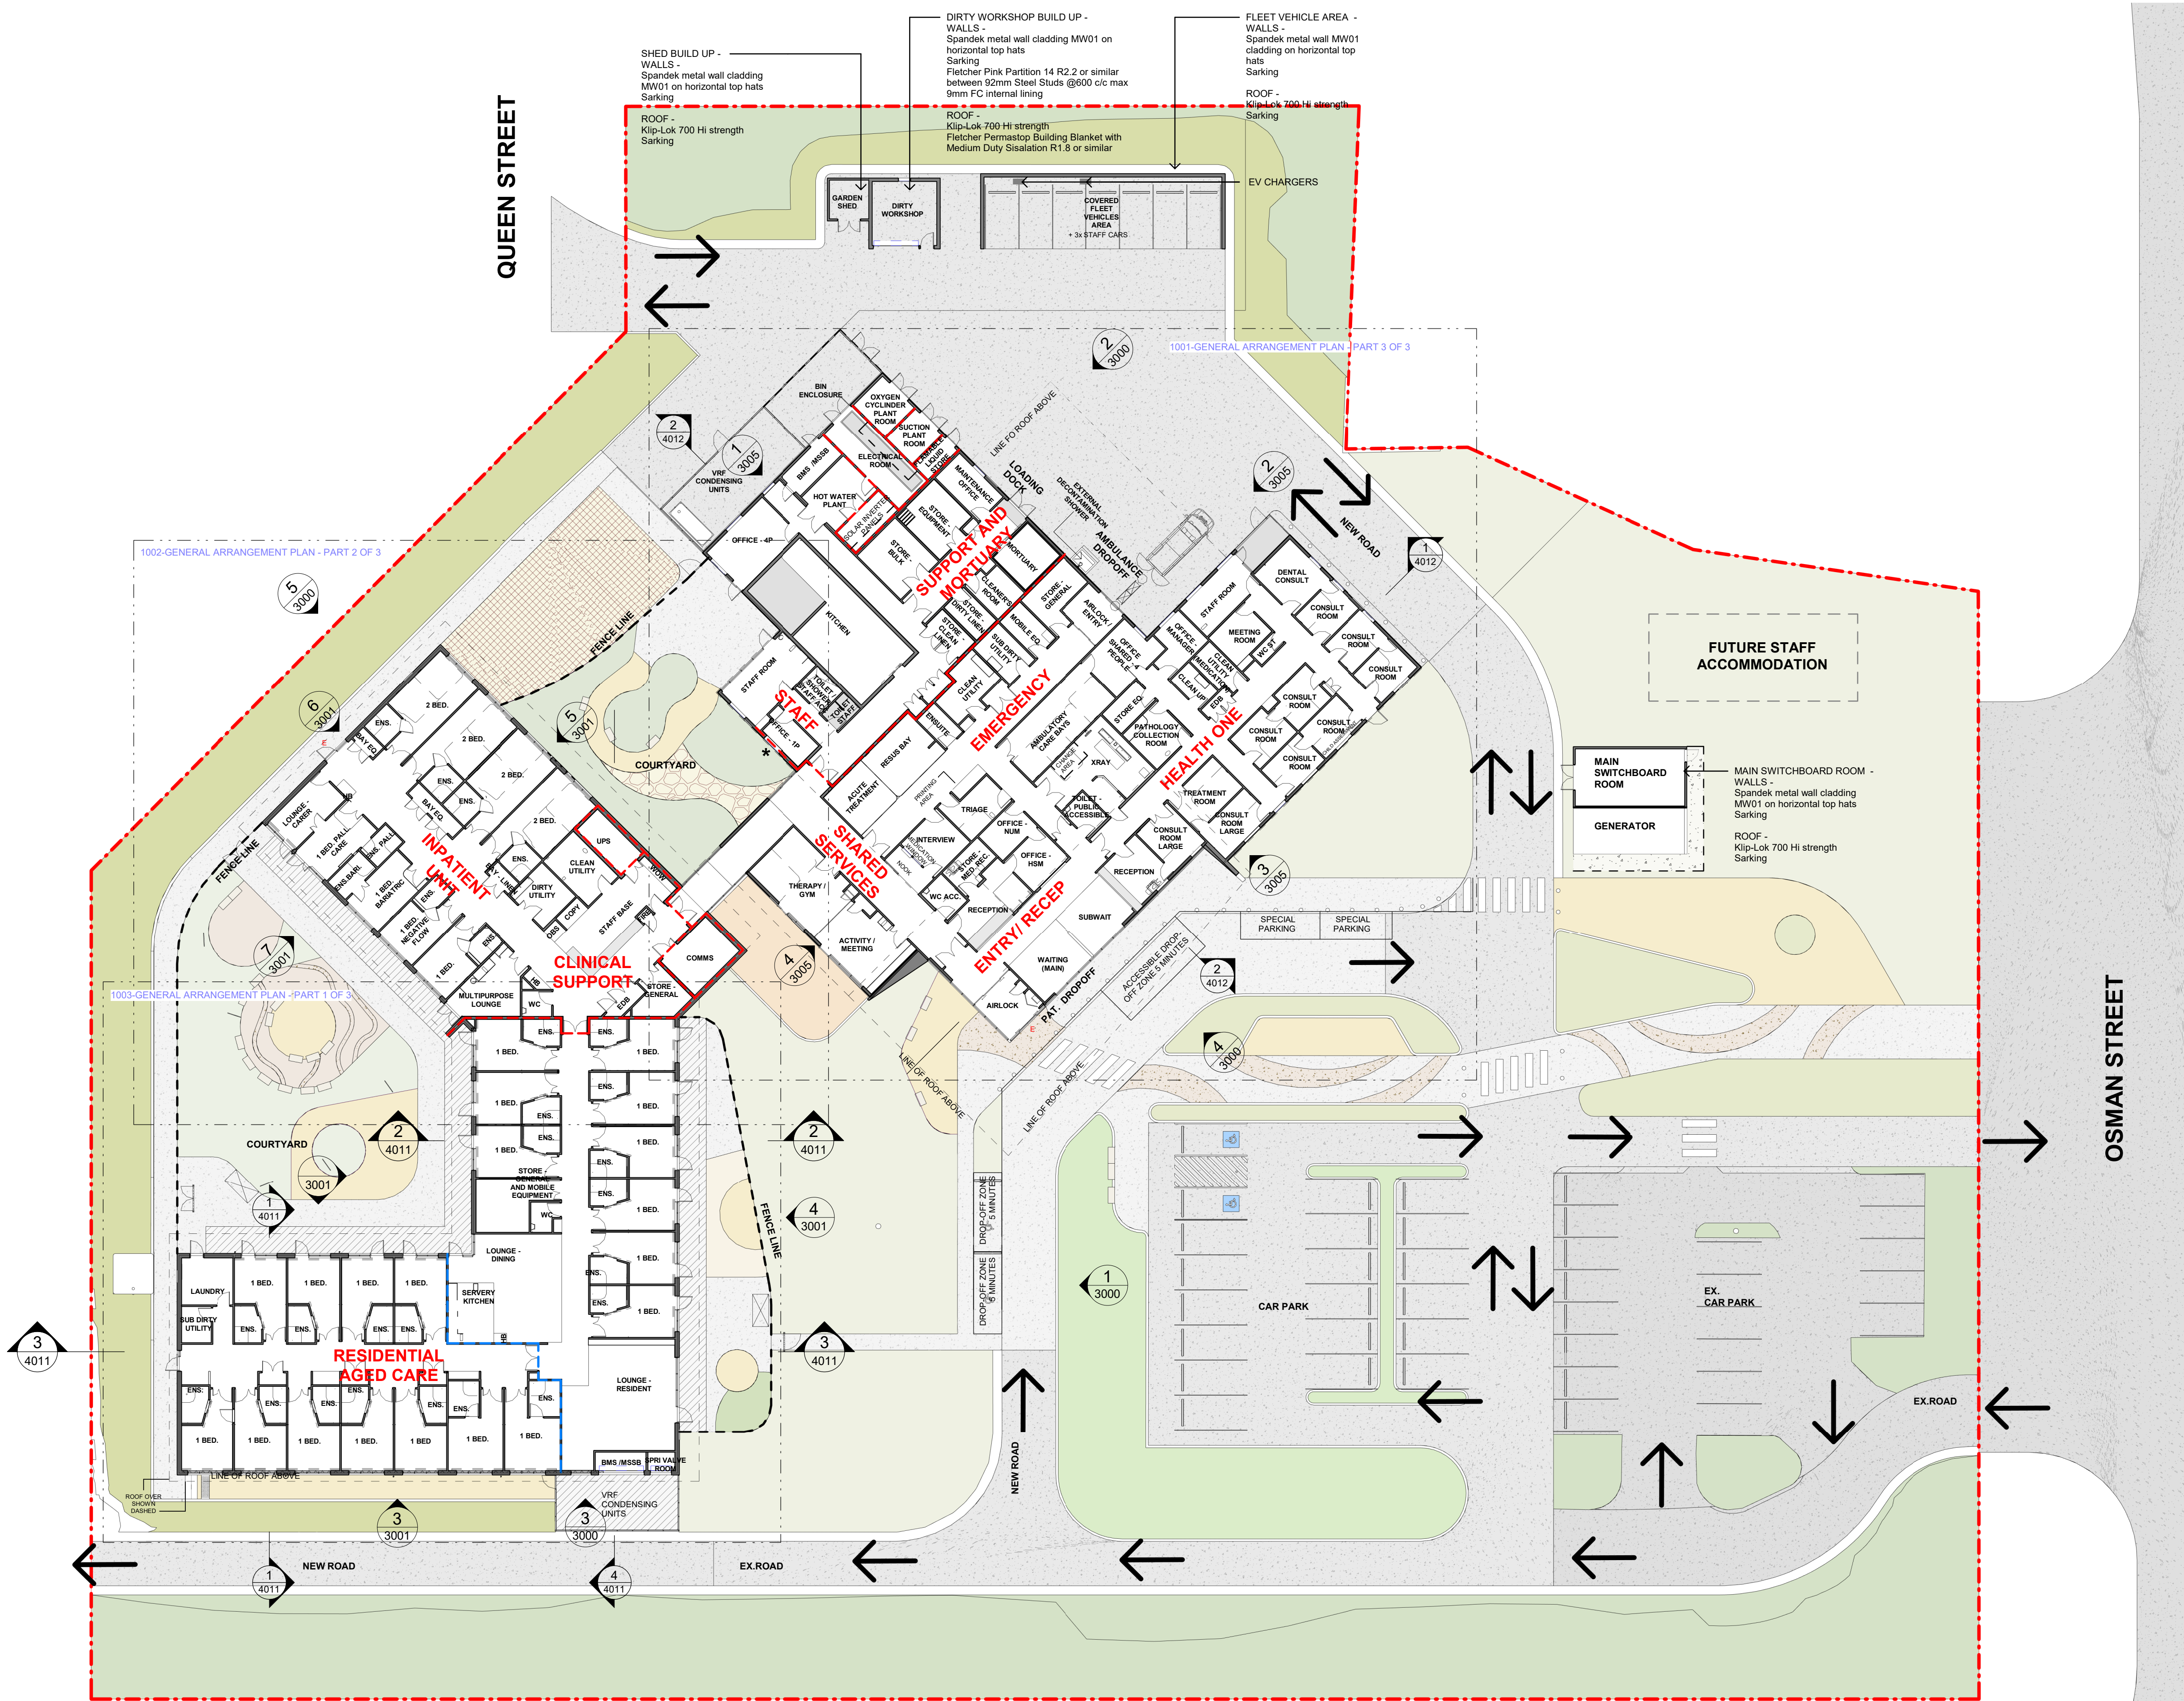

BCA Consultant
Blackett Maguire + Goldsmith Pty Ltd
Aaron Radford
Suite 2, 56 Hudson Street, Hamilton, NSW, 2303
+61 2 9211 7777
aaron@bmplusg.com.au

Cost Management
Genus Advisory
Nam Nguyen
Level 6, 201 Kent Street, Sydney, NSW, 2000
+61 2 9211 7777
namnguyen@genusadvisory.com.au

ENGINEER - CIVIL/FIRE/STRU/ELEC/SECU/HYDRA/MECH
Jacobs Group (Australia) Pty Ltd
Mihaela Serban
Level 7, 177 Pacific Highway, North Sydney, NSW, 2060
+61 2 9032 1035
mihaela.Serban@jacobs.com

Issue No.	Date	Description	Chkd
4	12.04.2023	100% SD	AM
5	19.05.2023	50% Design Development	AM
6	29.06.2023	75% Design Development	AM
7	31.07.2023	100% Design Development	AM
8	03.08.2023	100% Design Development	AM

Changes to this Revision

+61 2 9922 2344
Nominated Architect:
Andrew Duffin NSW 5602
NBRS & Partners Pty Ltd VIC 51197
Project
Blayney MPS

at
3 Osman St, Blayney NSW 2799
for
Health Infrastructure

Drawing Title
OVERALL FLOOR PLAN

Date 8/3/2023 9:03:55 PM
Scale 1:250 @ A1

Drawing Reference
130607-NBRS-AR-DWG-1001
Revision
8

Any form of replication of this drawing in full or in part without the written permission of NBRS+PARTNERS Pty Ltd constitutes an infringement of the copyright.
© 2023

NOTES:
* DESIGN AND CERTIFICATION OF COMPLIANT ROOF ACCESS BY CONTRACTOR

BCA Consultant
Blackett Maguire + Goldsmith Pty Ltd
Aaron Radfern
Suite 2, 56 Hudson Street, Hamilton, NSW, 2303
+61 2 9211 7777
aaron@bmplusg.com.au

Cost Management
Genus Advisory
Nam Nguyen
Level 6, 201 Kent Street, Sydney, NSW, 2000
<PHONE>
namnguyen@genusadvisory.com.au

ENGINEER - CIVIL/FIRE/STRU/ELEC/SECU/HYDRA/MECH
Jacobs Group (Australia) Pty Ltd
Mihaela Serban
Level 7, 177 Pacific Highway, North Sydney, NSW, 2060
+ 61 2 9032 1035
mihaela.Serban@jacobs.com

ISSUE			
No.	Date	Description	Chkd
4	12.04.2023	100% SD	AM
5	19.05.2023	50% Design Development	AM
6	29.06.2023	75% Design Development	AM
7	31.07.2023	100% Design Development	AM
8	03.08.2023	100% Design Development	AM

Changes to this Revision

+61 2 9922 2344
Nominated Architect:
Andrew Duffin NSW 5602
NBRS & Partners Pty Ltd VIC 51197
Project
Blayney MPS

nbns.com.au

ABN 16 002 247 565

at
3 Osman St, Blayney NSW 2799

for
Health Infrastructure

Drawing Title
OVERALL ROOF PLAN

Date 8/3/2023 9:05:12 PM
Scale 1:250 @ A1

Drawing Reference
130607-NBRS-AR-DWG-1002

Revision
8

Any form of replication of this drawing in full or in part without the written permission of NBRS+PARTNERS Pty Ltd constitutes an infringement of the copyright.
© 2023



- SMOKE WALL
- FRL 120/120/120 (OXYGEN CYLINDER PLANT ROOM & FLAMMABLE LIQUID STORE WALL FIRE RATING TO BE CONFIRMED.)
- REQUIRED EXIT
- HORIZONTAL EXIT
- FRL 120/120/120 WINDOW



BCA Consultant
Blackett Maguire + Goldsmith Pty Ltd
Aaron Radfern
Suite 2, 56 Hudson Street, Hamilton, NSW, 2303
+61 2 9211 7777
aaron@bmplusg.com.au

Cost Management
Genus Advisory
Nam Nguyen
Level 6, 201 Kent Street, Sydney, NSW, 2000
+61 2 9032 1035
namnguyen@genusadvisory.com.au

ENGINEER - CIVIL/FIRE/STRU/ELEC/SECU/HYDRA/MECH
Jacobs Group (Australia) Pty Ltd
Mihaela Serban
Level 7, 177 Pacific Highway, North Sydney, NSW, 2060
+61 2 9032 1035
mihaela.serban@jacobs.com

Issue No.	Date	Description	Chkd
3	15.02.2023	100% SD	AM
4	12.04.2023	100% SD	AM
5	19.05.2023	50% Design Development	AM
6	29.06.2023	75% Design Development	AM
7	31.07.2023	100% Design Development	AM

Changes to this Revision

+61 2 9922 2344
Nominated Architect:
Andrew Duffin NSW 5602
NBRS & Partners Pty Ltd VIC 51197
nbrs.com.au
ABN 16 002 247 565

Project
Blayney MPS

at
3 Osman St, Blayney NSW 2799


for
Health Infrastructure

Drawing Title
GENERAL ARRANGEMENT PLAN - PART
1 OF 3

Date 31/07/2023 5:53:15 PM
Scale 1:100 @ A1


Drawing Reference
130607-NBRS-AR-DWG-1005

Any form of replication of this drawing in full or in part without the written permission of NBRS+PARTNERS Pty Ltd constitutes an infringement of the copyright.

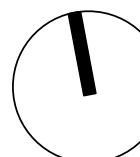

Revision

7

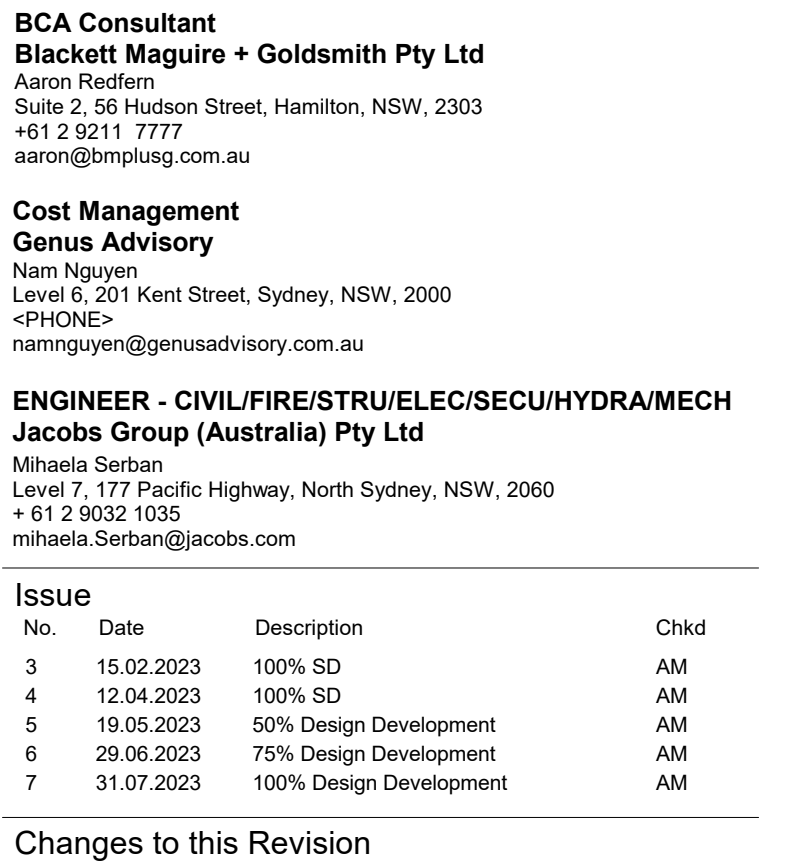

at
3 Osman St, Blayney NSW 2799
for
Health Infrastructure

Drawing Title
GENERAL ARRANGEMENT PLAN - PART
2 OF 3

Date 31/07/2023 5:53:29 PM
Scale 1:100 @ A1

Drawing Reference	Revision
130607-NBRS-AR-DWG-1006	7

0 1m 2m 3m 4m 5m 6m 7m 8m 1:100


Any form of replication of this drawing in full or in part without the written permission of NBRSPARTNERS Pty Ltd constitutes an infringement of the copyright.

© 2023

Issue			
No.	Date	Description	Chkd
3	15.02.2023	100% SD	AM
4	12.04.2023	100% SD	AM
5	19.05.2023	50% Design Development	AM
6	29.06.2023	75% Design Development	AM
7	31.07.2023	100% Design Development	AM

0 1m 2m 3m 4m 5m 6m 7m 8m 1:100


Any form of replication of this drawing in full or in part without the written permission of NBRS+PARTNERS Pty Ltd constitutes an infringement of the copyright. © 2023

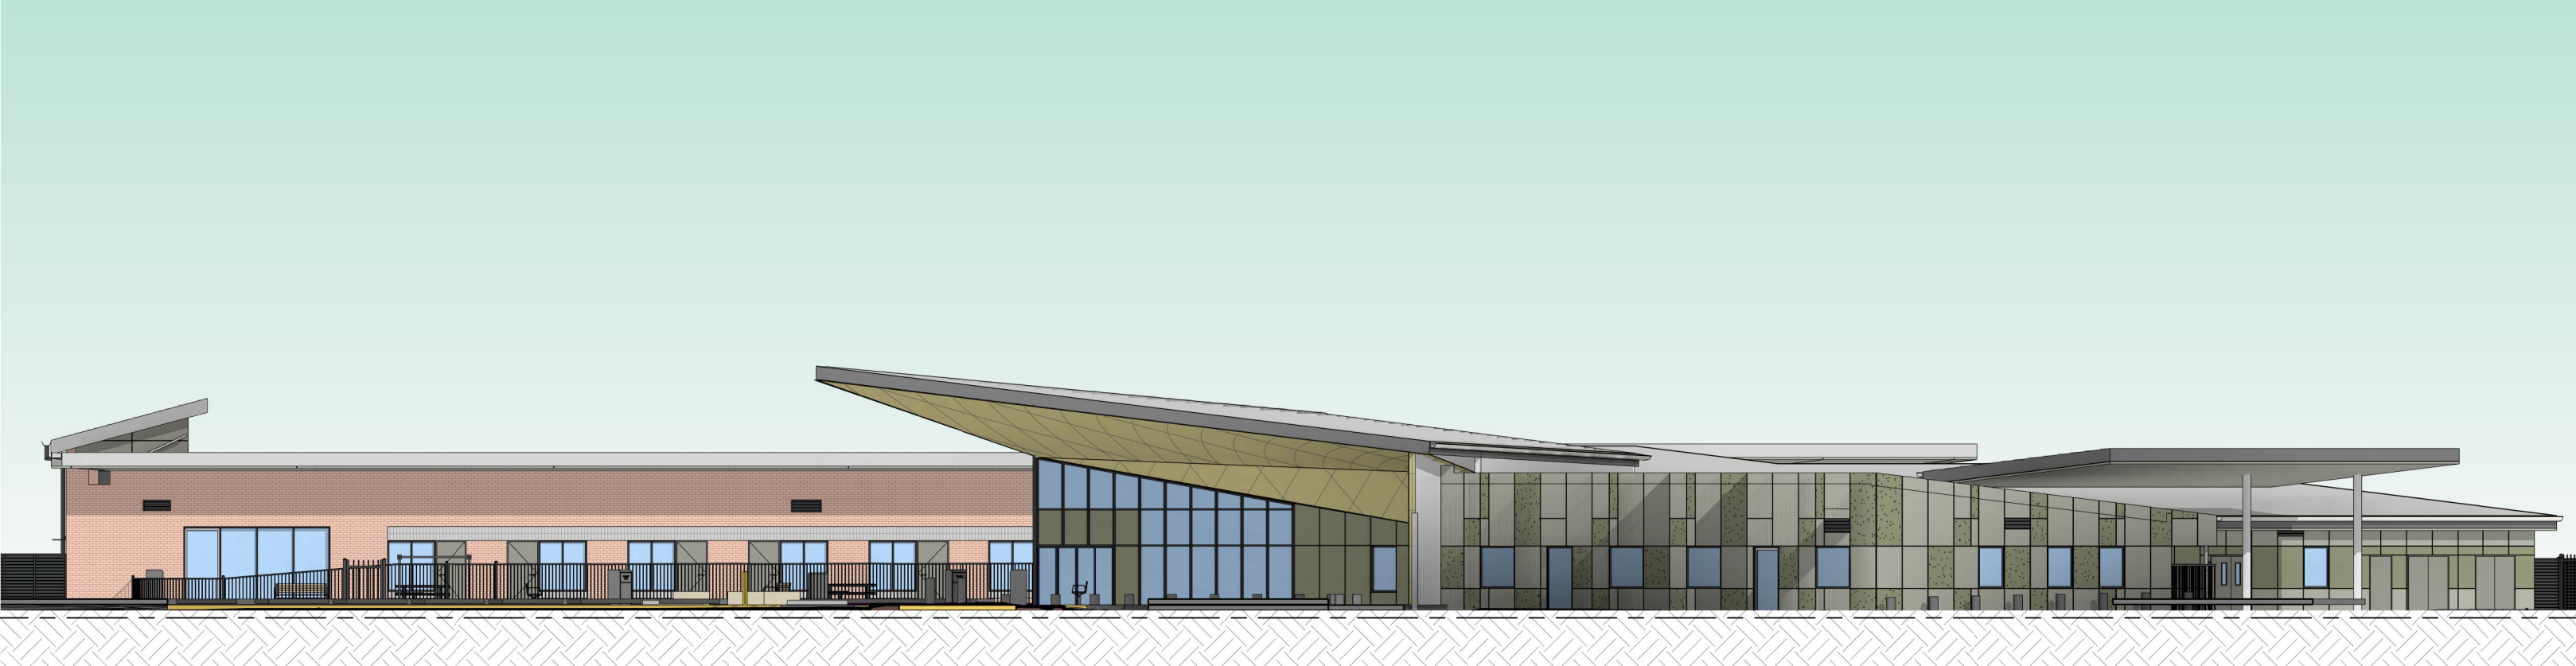


1 EXTERNAL ELEVATION - EAST OF RAC
1 : 200




2 EXTERNAL ELEVATION - NORTH
1 : 200

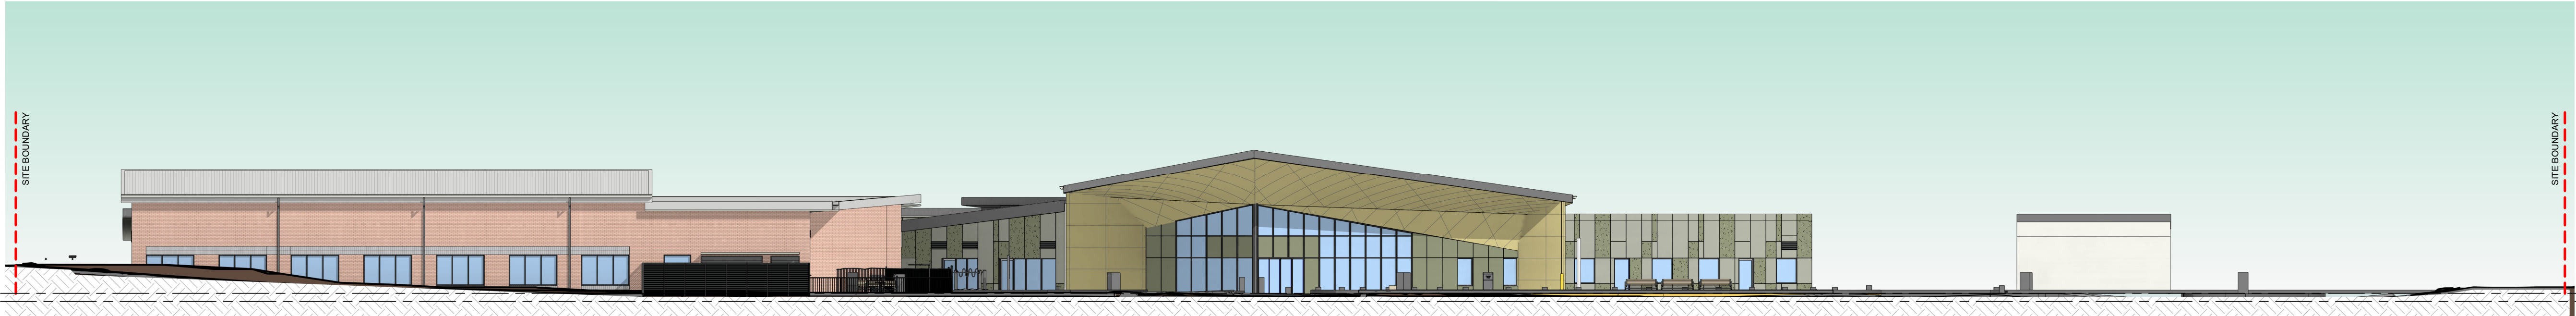

3 EXTERNAL ELEVATION - SOUTH
1 : 200

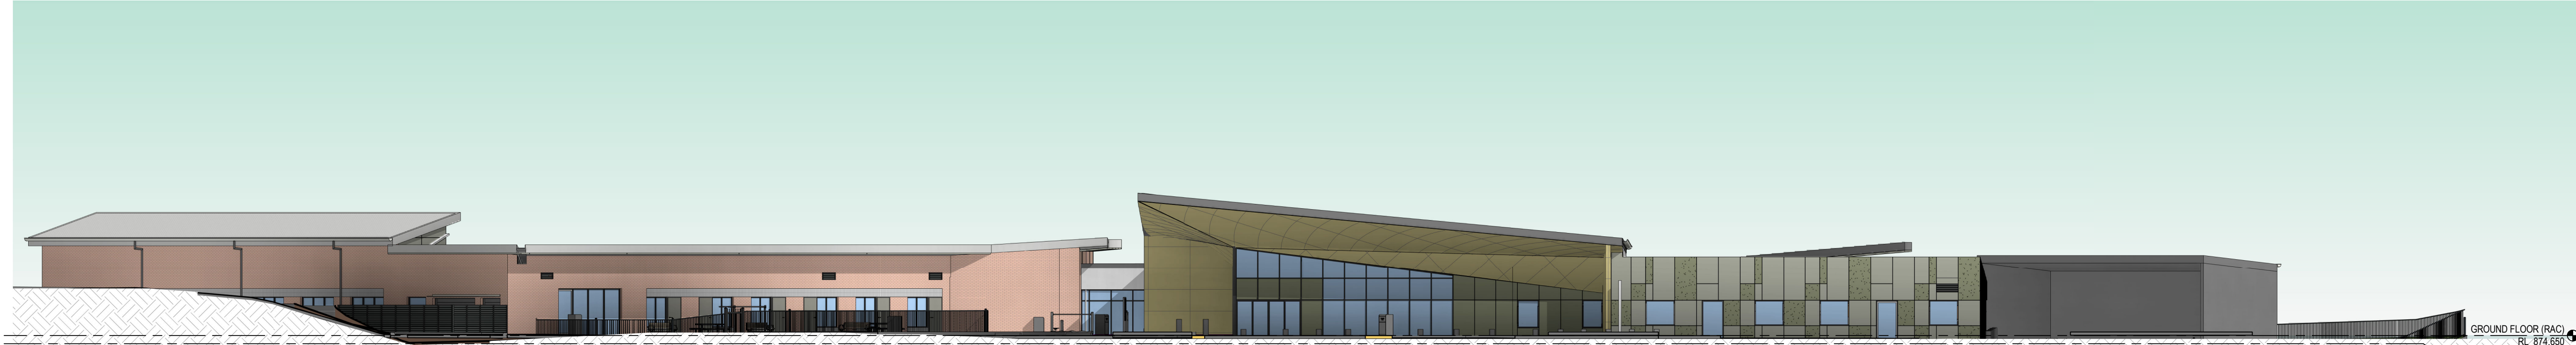

4 EXTERNAL ELEVATION - EAST OF MAIN ENTRY
1 : 200

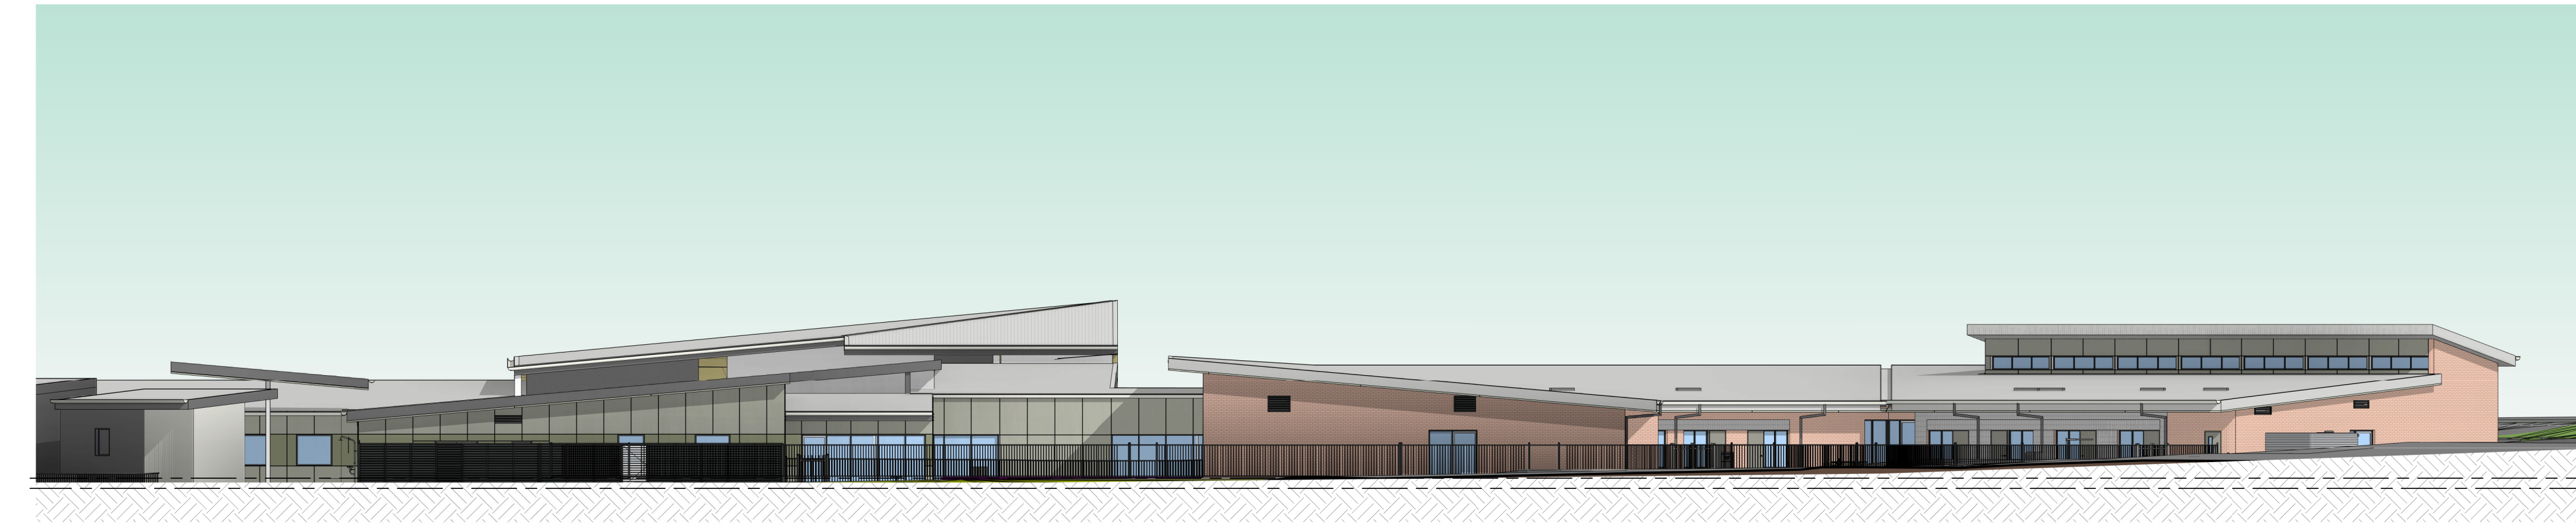

5 EXTERNAL ELEVATION - WEST
1 : 200

GROUND FLOOR (RAC)
RL 874.650
GROUND FLOOR (H1)
RL 874.200

GROUND FLOOR (RAC)
RL 874.650
GROUND FLOOR (H1)
RL 874.200

BCA Consultant
Blackett Maguire + Goldsmith Pty Ltd
Aaron Radfern
Suite 2, 56 Hudson Street, Hamilton, NSW, 2303
+61 2 9211 7777
aaron@bmplusg.com.au

Cost Management
Genus Advisory
Nam Nguyen
Level 6, 201 Kent Street, Sydney, NSW, 2000
<PHONE>
namnguyen@genusadvisory.com.au

ENGINEER - CIVIL/FIRE/STRU/ELEC/SECU/HYDRA/MECH
Jacobs Group (Australia) Pty Ltd
Mihaela Serban
Level 7, 177 Pacific Highway, North Sydney, NSW, 2060
+ 61 2 9032 1035
mihaela.Serban@jacobs.com

Issue			
No.	Date	Description	Chkd
4	19.05.2023	50% Design Development	AM
5	29.06.2023	75% Design Development	AM
6	14.07.2023	FOR INFORMATION & REVIEW	NBRS
7	31.07.2023	100% Design Development	AM
8	03.08.2023	100% Design Development	AM

Changes to this Revision

GROUND FLOOR (RAC)
RL 874.650
GROUND FLOOR (H1)
RL 874.200

+61 2 9922 2344
nbrs.com.au
Nominated Architect:
Andrew Duffin NSW 5602
NBRS & Partners Pty Ltd VIC 51197
ABN 16 002 247 565

Project
Blayney MPS

at
3 Osman St, Blayney NSW 2799


for
Health Infrastructure

Drawing Title
SITE ELEVATIONS


Date 8/3/2023 9:32:12 PM
Scale 1:200 @ A1

Drawing Reference
130607-NBRS-AR-DWG-3000
Revision
8


Any form of replication of this drawing in full or in part without the written permission of NBRS+PARTNERS Pty Ltd constitutes an infringement of the copyright.
© 2023

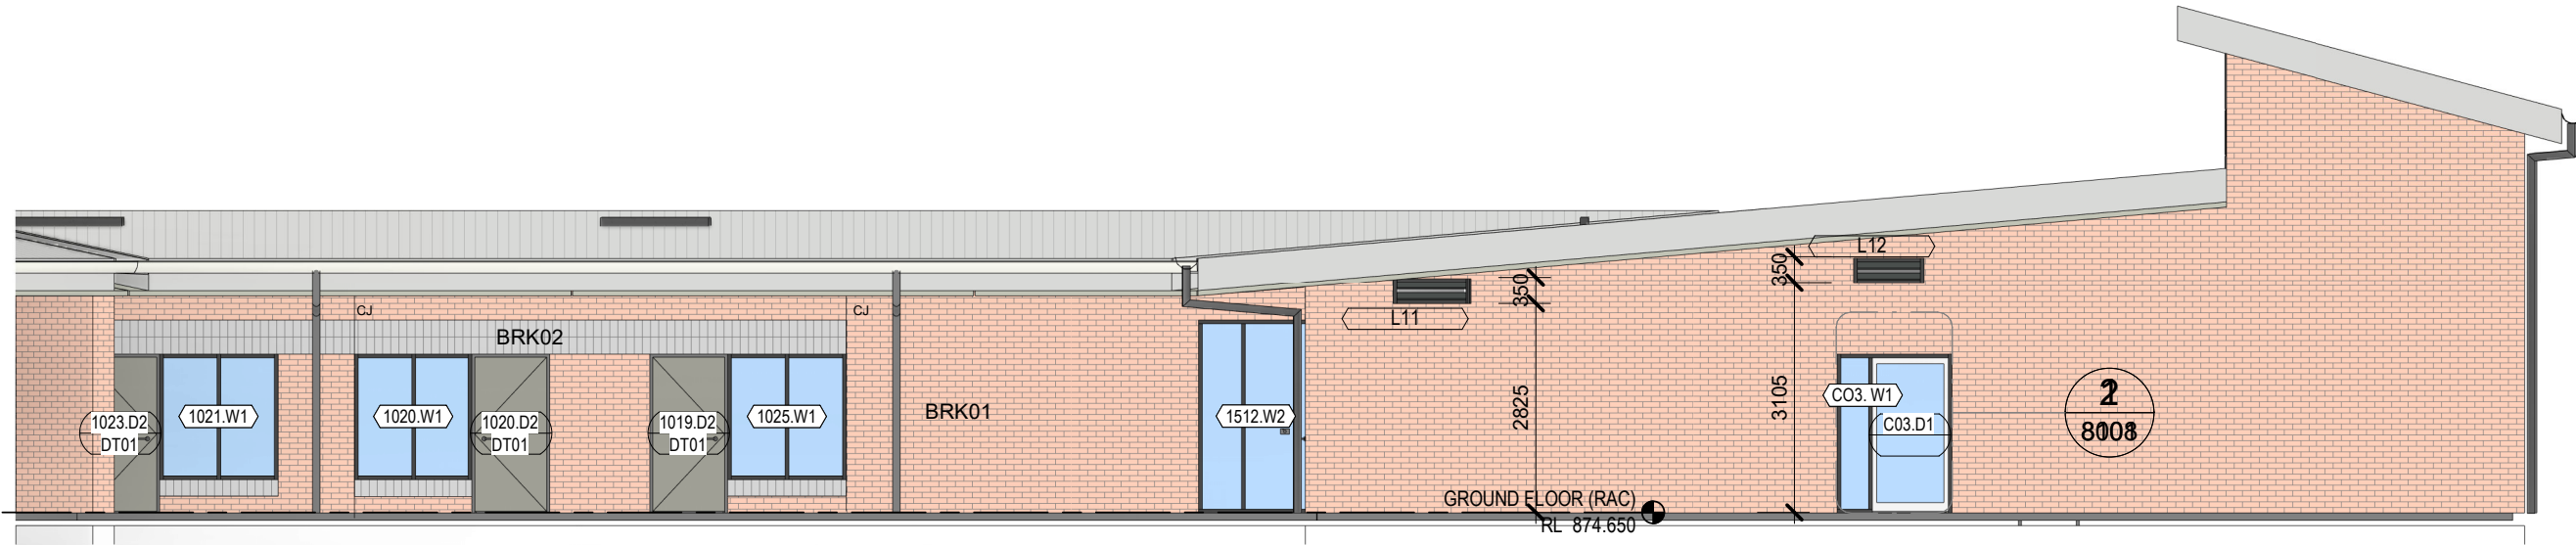


1 RAC-COURTYARD-WEST
1 : 100

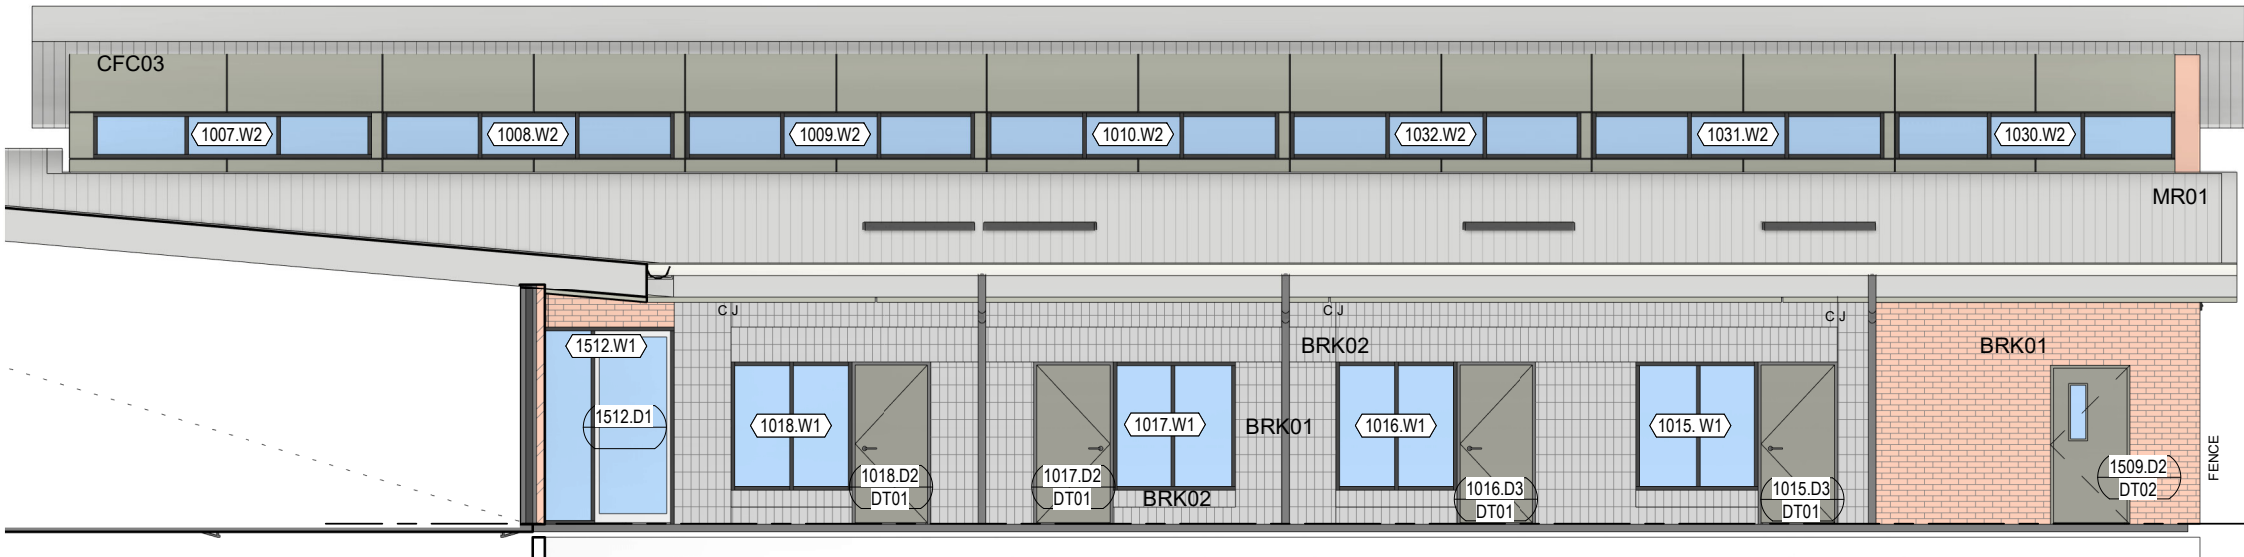

2 RAC-COURTYARD-NORTH
1 : 100

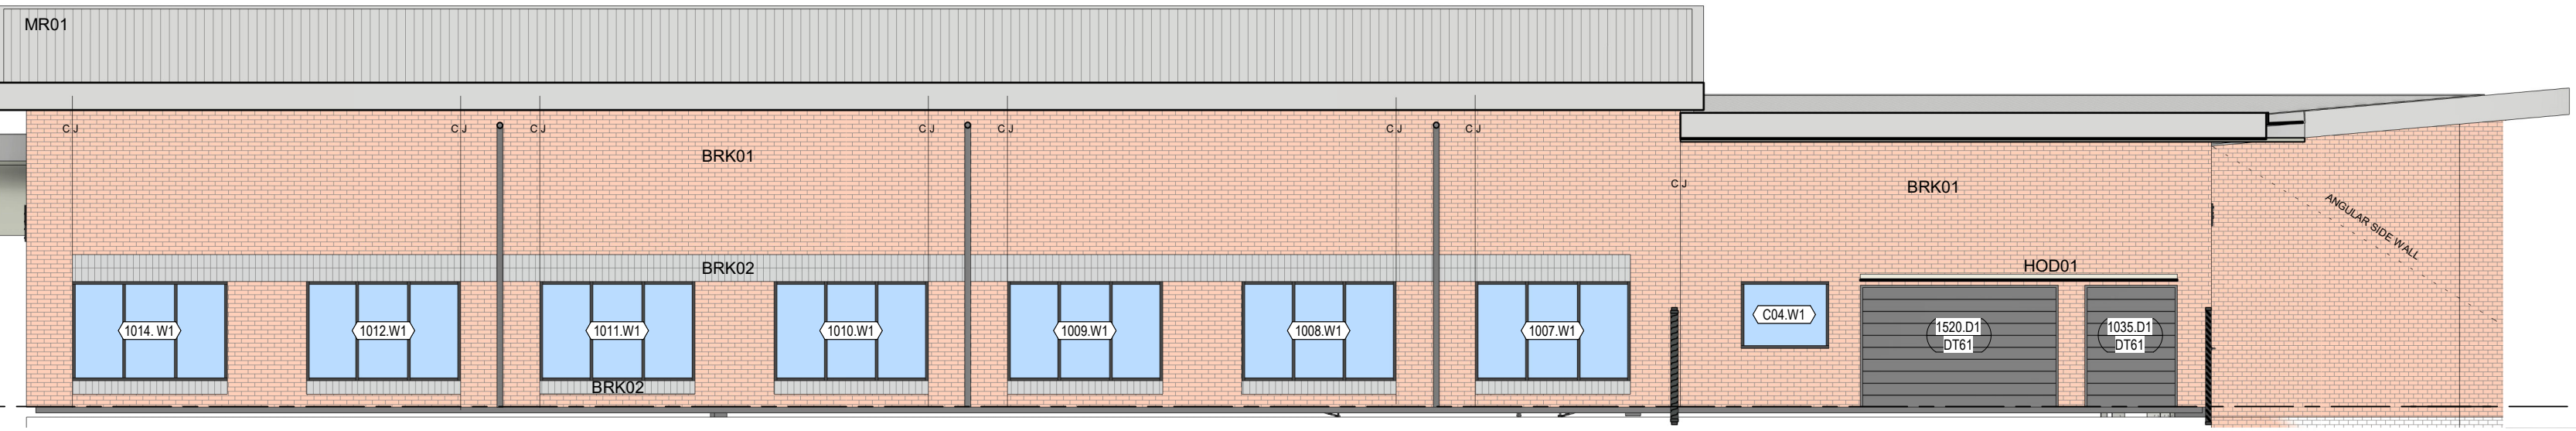


3 RAC-SOUTH ELEVATION
1 : 100

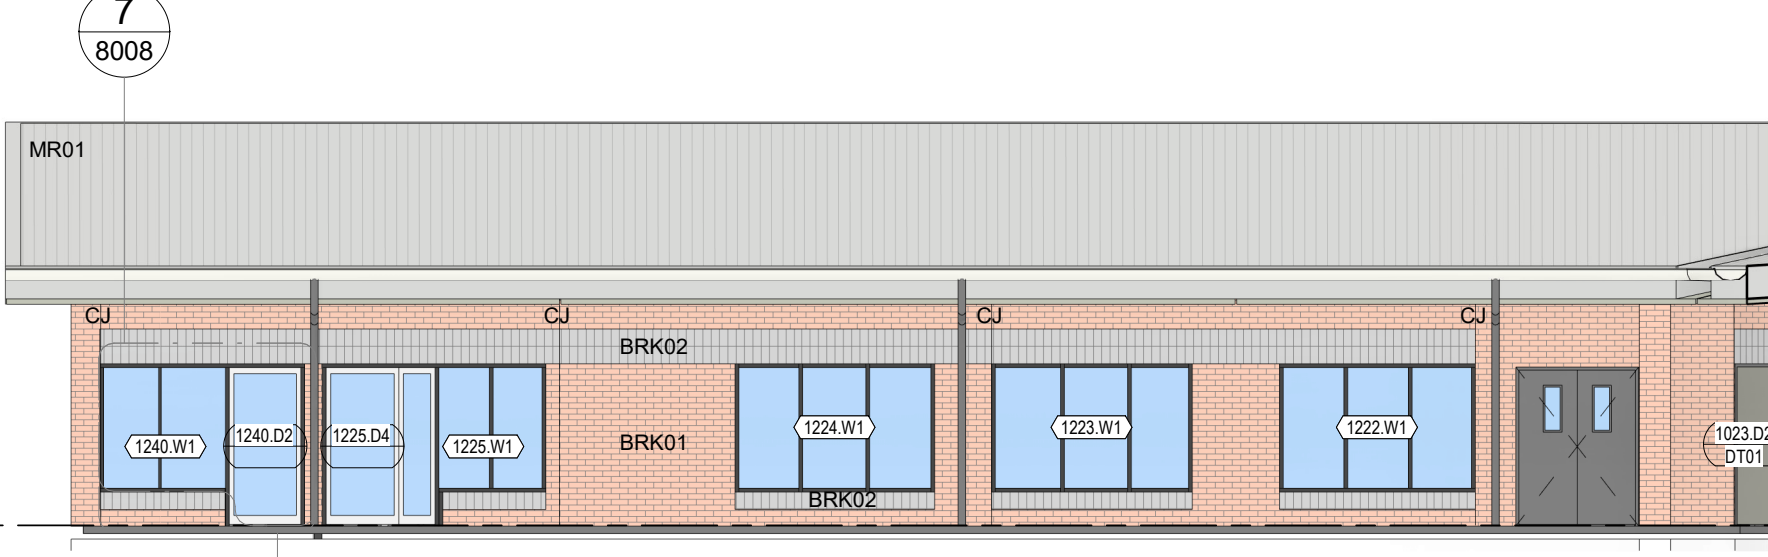


7 IPU-SOUTH ELEVATION
1 : 100



4 RAC-EAST ELEVATION
1 : 100

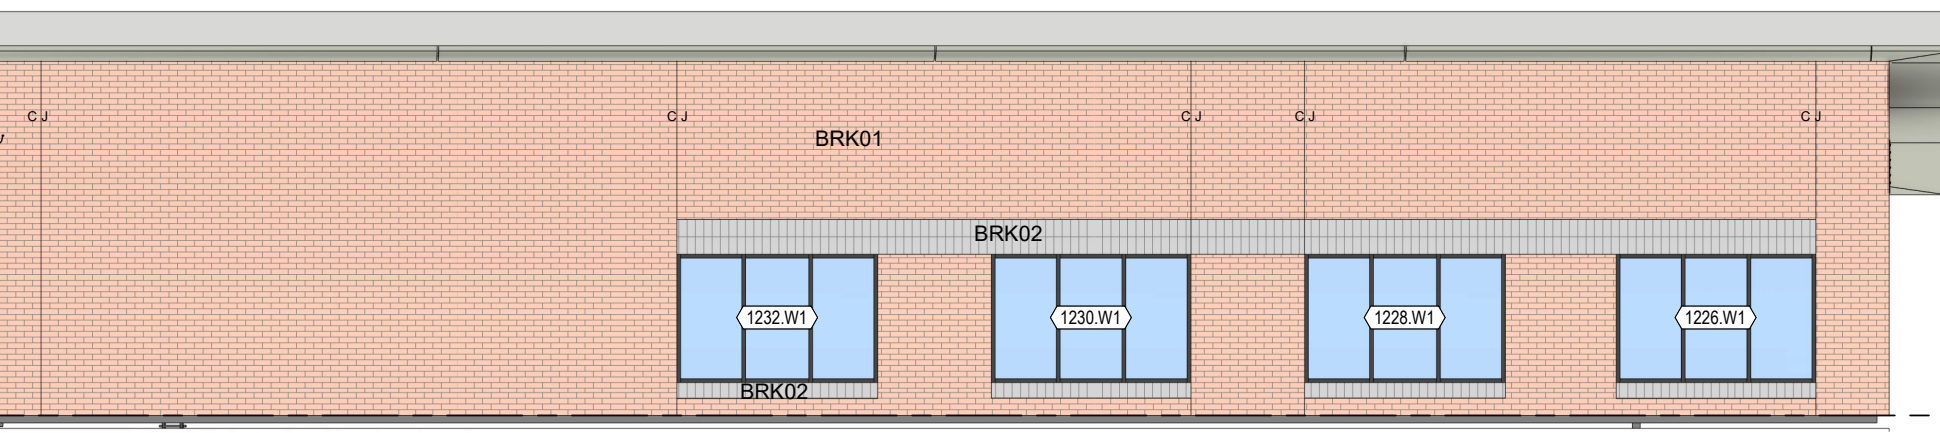

5 IPU-NORTH EAST ELEVATION
1 : 100

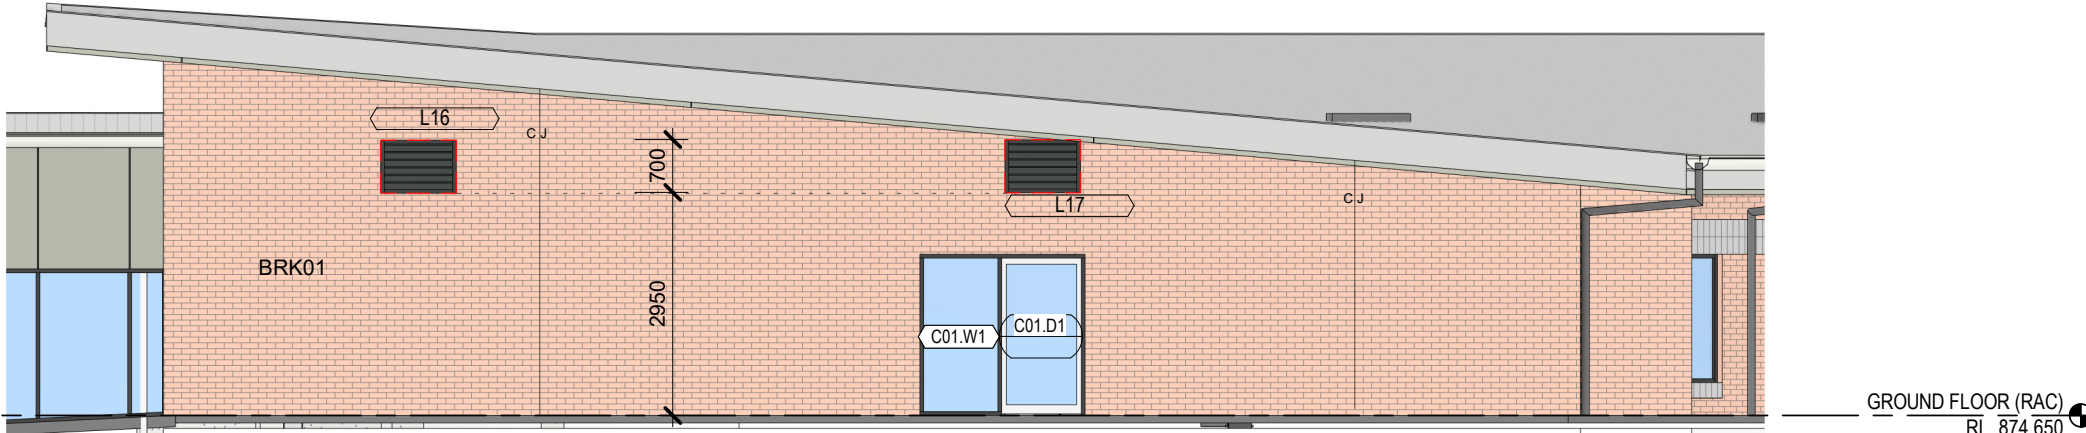

6 IPU-NORTH WEST ELEVATION
1 : 100

FACADE MATERIALS LEGEND	
CFC01	COMPRESSED FIBRE CEMENT CLADDING FACADE PANEL CEMENTEL SURROUND - HUSK
CFC02	COMPRESSED FIBRE CEMENT CLADDING FACADE PANEL CEMENTEL SURROUND - GREENISH LEATHER
CFC03	COMPRESSED FIBRE CEMENT CLADDING FACADE PANEL CEMENTEL SURROUND - GREENISH
CFC04	PRINTED COMPRESSED FIBRE CEMENT CLADDING FACADE
GL2	PERFORMANCE GLAZING
BRK01	RED BRICK
BRK02	BROWN BRICK

BCA Consultant Blackett Maguire + Goldsmith Pty Ltd Aaron Radfern Suite 2, 56 Hudson Street, Hamilton, NSW, 2303 +61 2 9211 7777 aaron@bmplusg.com.au			
Cost Management Genus Advisory Nam Nguyen Level 6, 201 Kent Street, Sydney, NSW, 2000 -PHONE- namnguyen@genusadvisory.com.au			
ENGINEER - CIVIL/FIRE/STRU/ELEC/SECU/HYDRA/MECH Jacobs Group (Australia) Pty Ltd Mihaela Serban Level 7, 177 Pacific Highway, North Sydney, NSW, 2060 + 61 2 9032 1035 mihaela.Serban@jacobs.com			
Issue			
No.	Date	Description	Chkd
4	19.05.2023	50% Design Development	AM
5	29.06.2023	75% Design Development	AM
6	14.07.2023	FOR INFORMATION & REVIEW	NBRS
7	31.07.2023	100% Design Development	AM
8	03.08.2023	100% Design Development	AM
Changes to this Revision			




+61 2 9922 2344
Nominated Architect:
Andrew Duffin NSW 5602
NBRS & Partners Pty Ltd VIC 51197
Project
Blayney MPS
at
3 Osman St, Blayney NSW 2799
for
Health Infrastructure

Drawing Title
EXTERNAL ELEVATIONS - RAC/ IPU

Date 8/3/2023 9:37:03 PM
Scale 1:100 @ A1

Drawing Reference Revision
130607-NBRS-AR-DWG-3001 8


Any form of replication of this drawing in full or in part without the written permission of NBRS+PARTNERS Pty Ltd constitutes an infringement of the copyright.
© 2023

   


10 20 30 40 50 60 70 80 90

any form of replication of this drawing in full or in part without the written permission of NBRSPARTNERS Pty Ltd constitutes an infringement of the copyright.


© 2

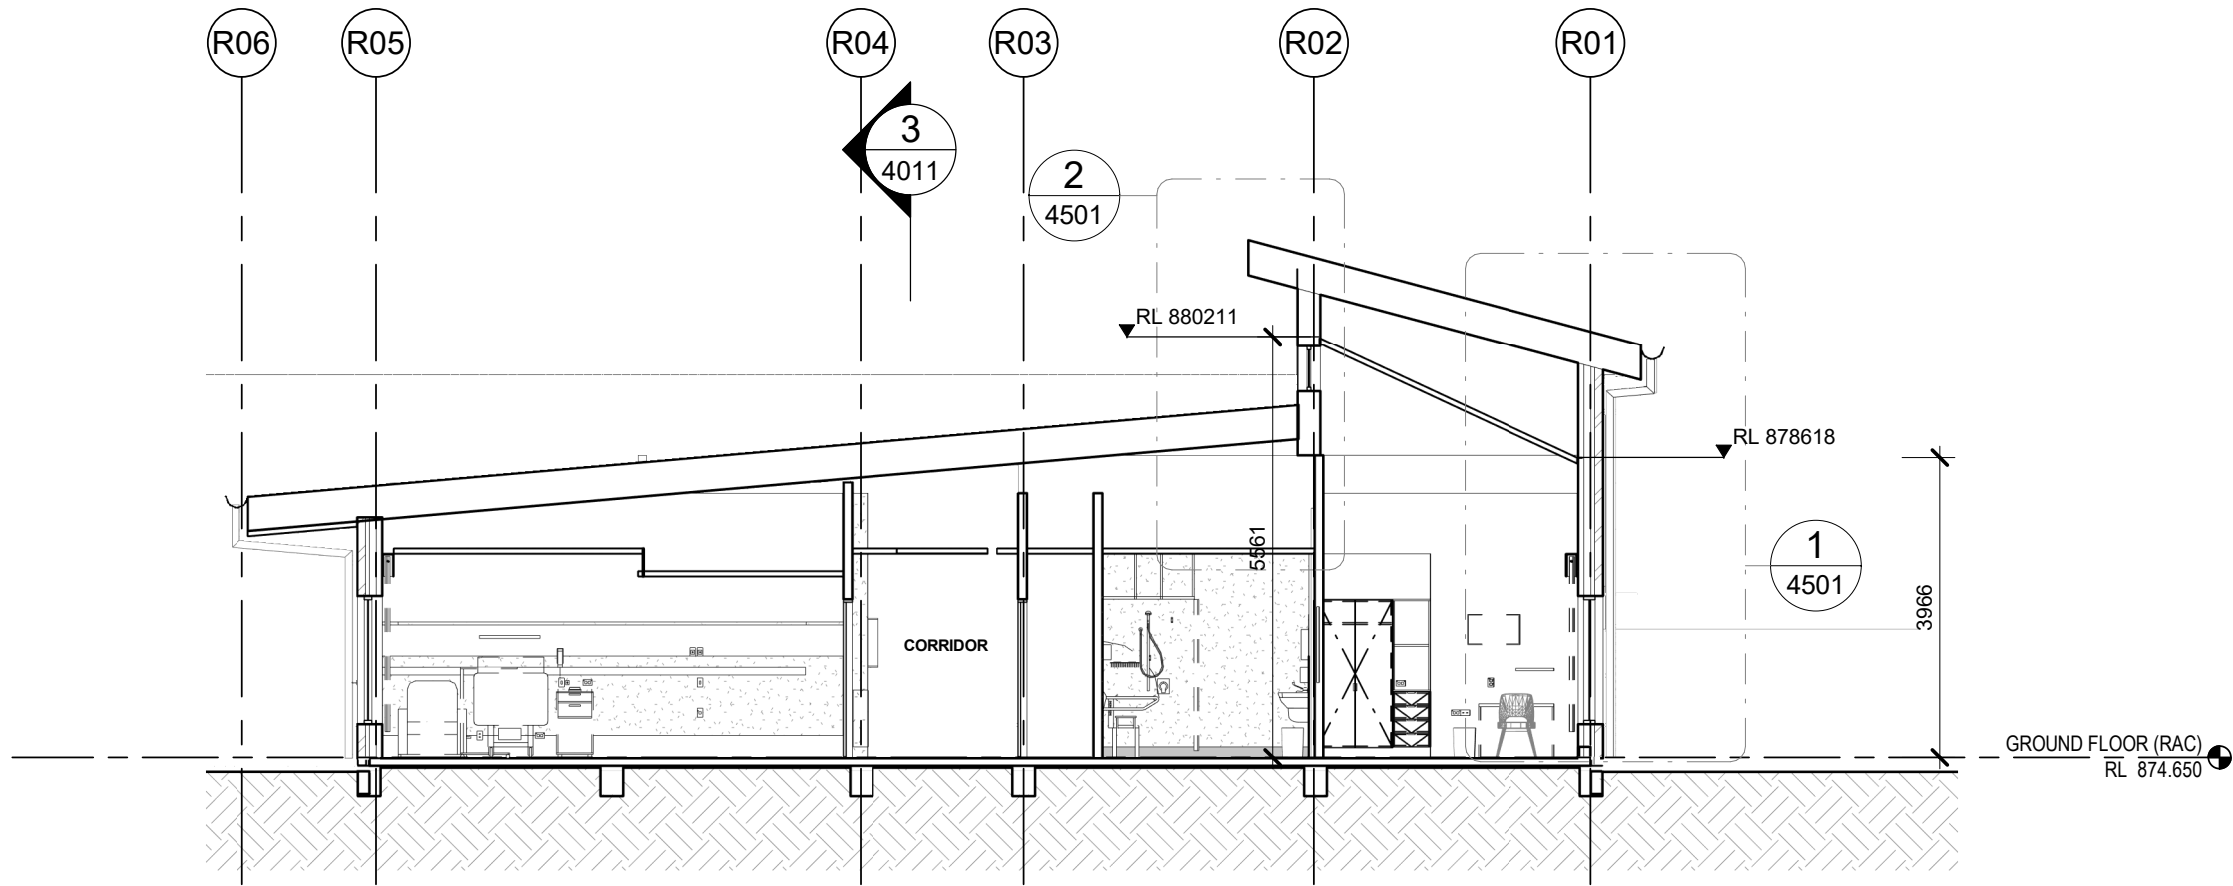


1 SECTION - RAC - NORTH SOUTH
1 : 100

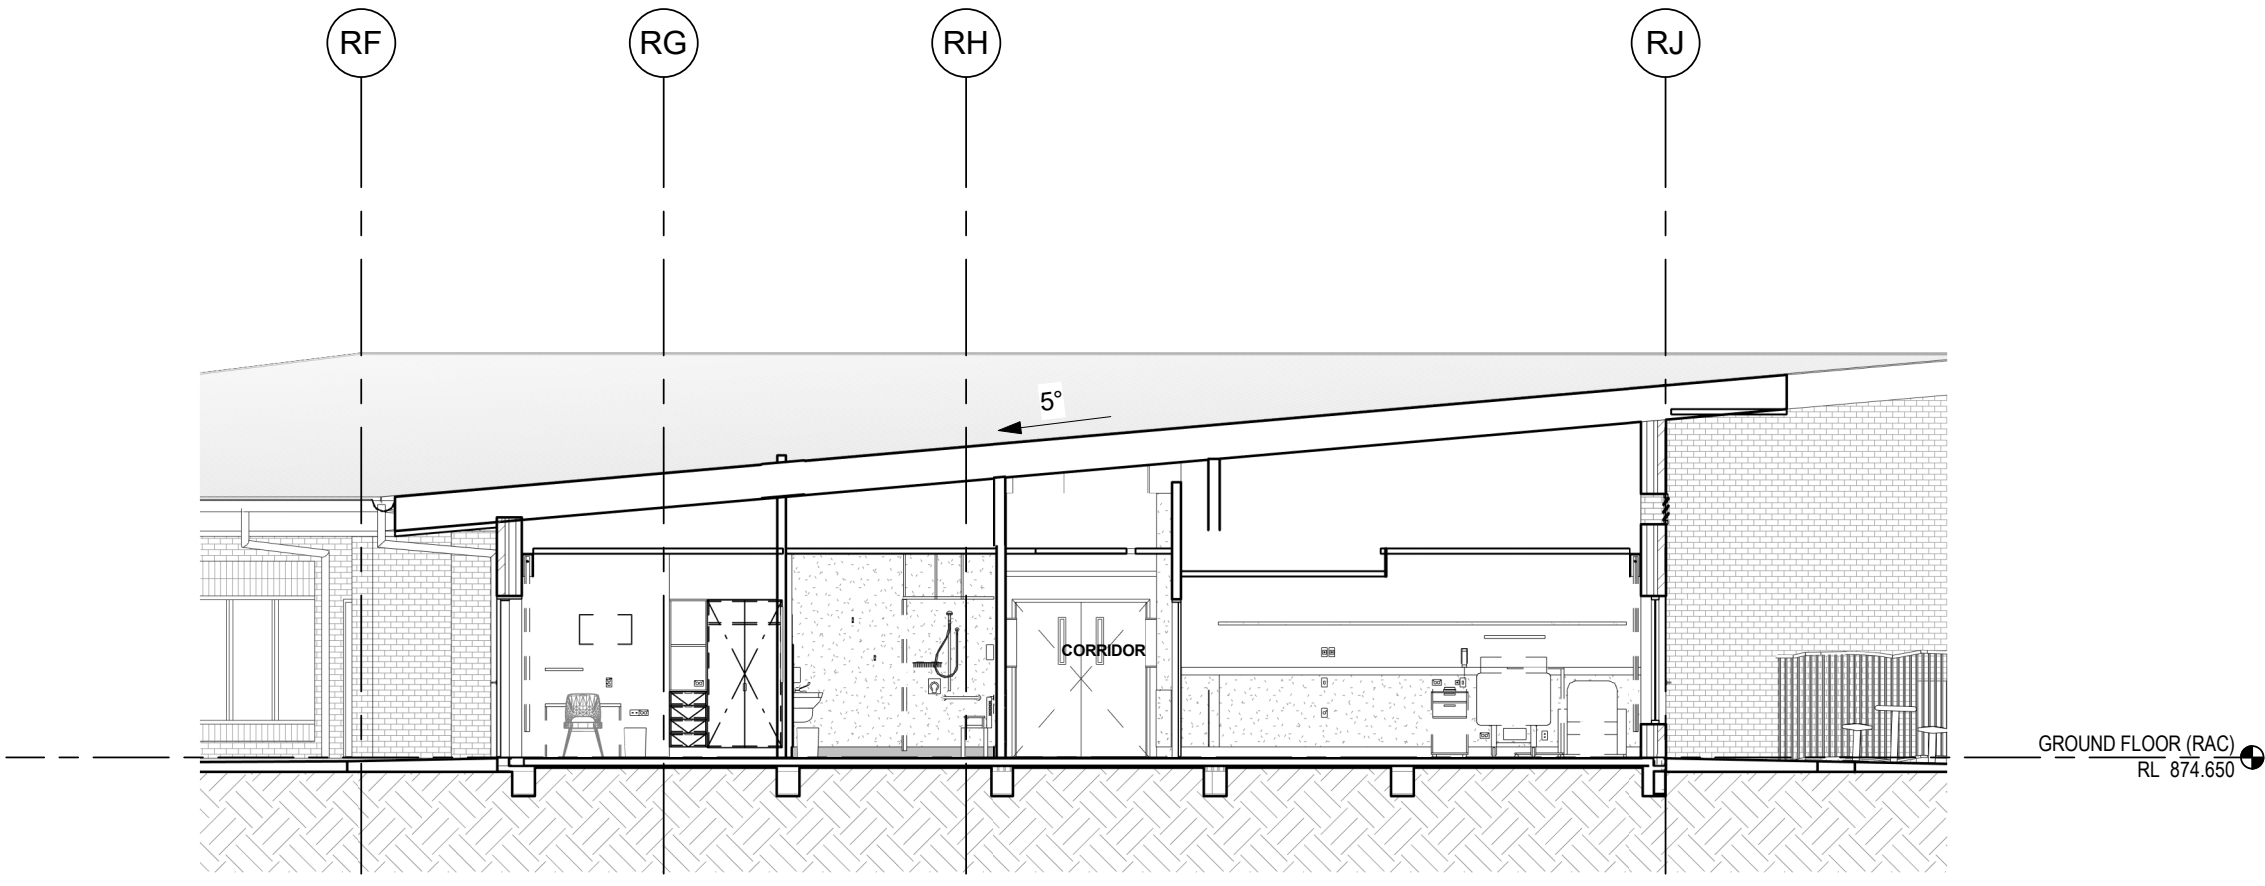

2 SECTION - RAC - WEST EAST
1 : 100

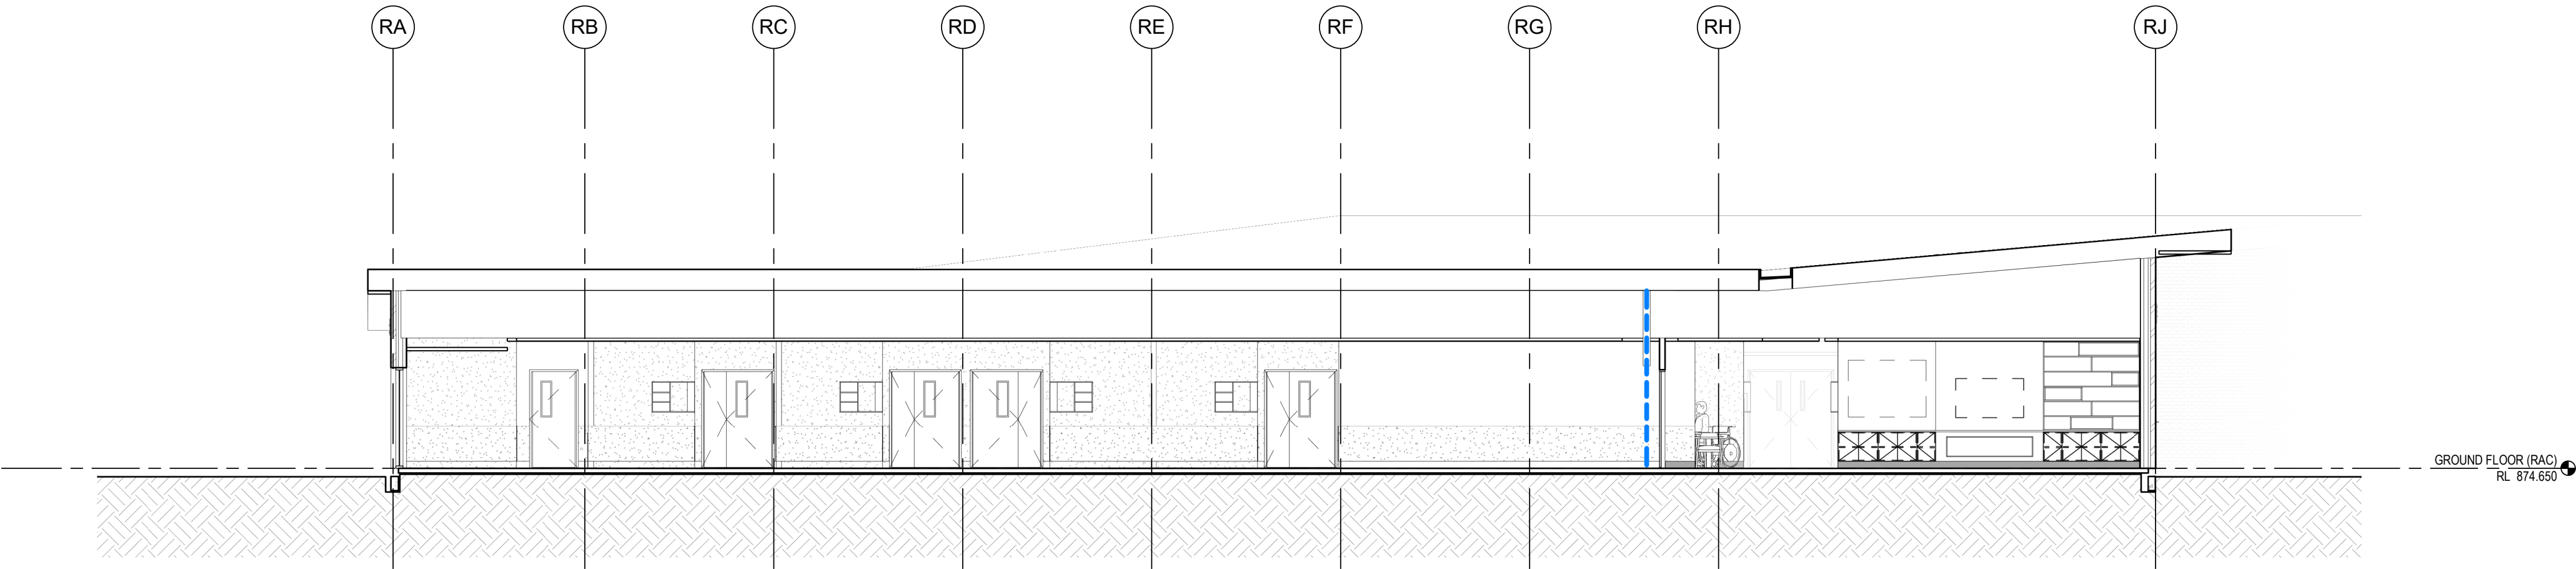

3 SECTION - RAC - EAST WEST
1 : 100

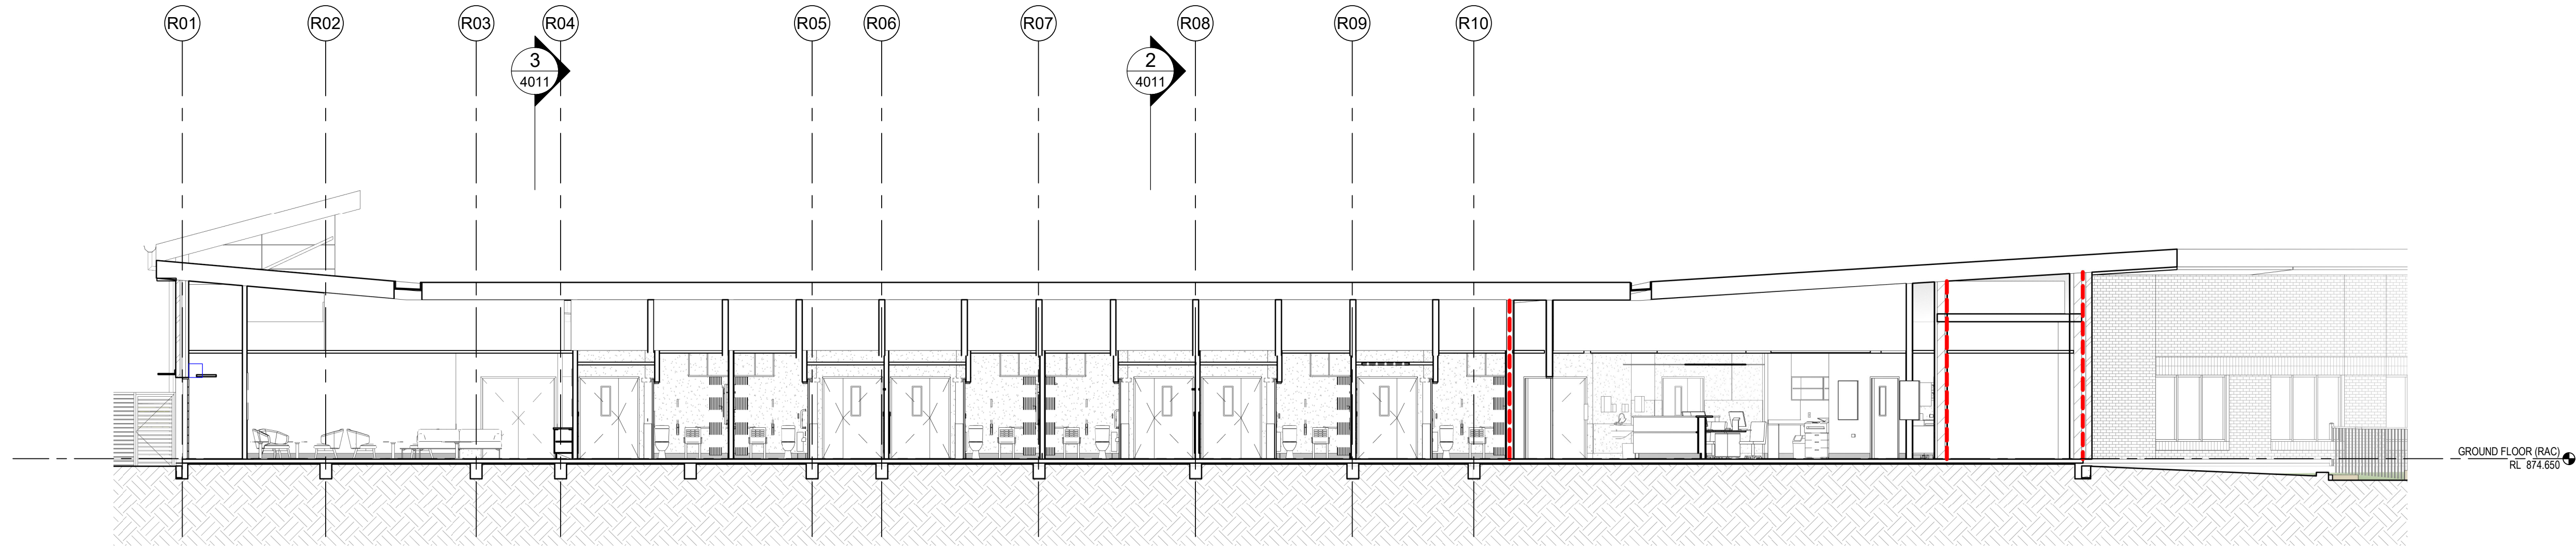

4 SECTION - RAC - NORTH SOUTH
1 : 100

BCA Consultant
Blackett Maguire + Goldsmith Pty Ltd
Aaron Radfern
Suite 2, 56 Hudson Street, Hamilton, NSW, 2303
+61 2 9211 7777
aaron@bmplusg.com.au

Cost Management
Genus Advisory
Nam Nguyen
Level 6, 201 Kent Street, Sydney, NSW, 2000
<PHONE>
namnguyen@genusadvisory.com.au

ENGINEER - CIVIL/FIRE/STRU/ELEC/SECU/HYDRA/MECH
Jacobs Group (Australia) Pty Ltd
Mihaela Serban
Level 7, 177 Pacific Highway, North Sydney, NSW, 2060
+ 61 2 9032 1035
mihaela.Serban@jacobs.com

Issue			
No.	Date	Description	Chkd
3	15.02.2023	100% SD	AM
4	19.05.2023	50% Design Development	AM
5	29.06.2023	75% Design Development	AM
6	31.07.2023	100% Design Development	AM
7	03.08.2023	100% Design Development	AM

Changes to this Revision

+61 2 9922 2344
nbrs.com.au
Nominated Architect:
Andrew Duffin NSW 5602
NBRS & Partners Pty Ltd VIC 51197
ABN 16 002 247 565

Project
Blayney MPS

at
3 Osman St, Blayney NSW 2799

for
Health Infrastructure


Drawing Title
RAC AND IPU SECTIONS

Date 8/3/2023 9:41:40 PM
Scale 1:100 @ A1


Drawing Reference 130607-NBRS-AR-DWG-4011
Revision 7

Any form of replication of this drawing in full or in part without the written permission of NBRS+PARTNERS Pty Ltd constitutes an infringement of the copyright.
© 2023

NOTE:
ALL INTERNAL WALLS TO BE FULL
HEIGHT TO UNDERSIDE OF ROOF.

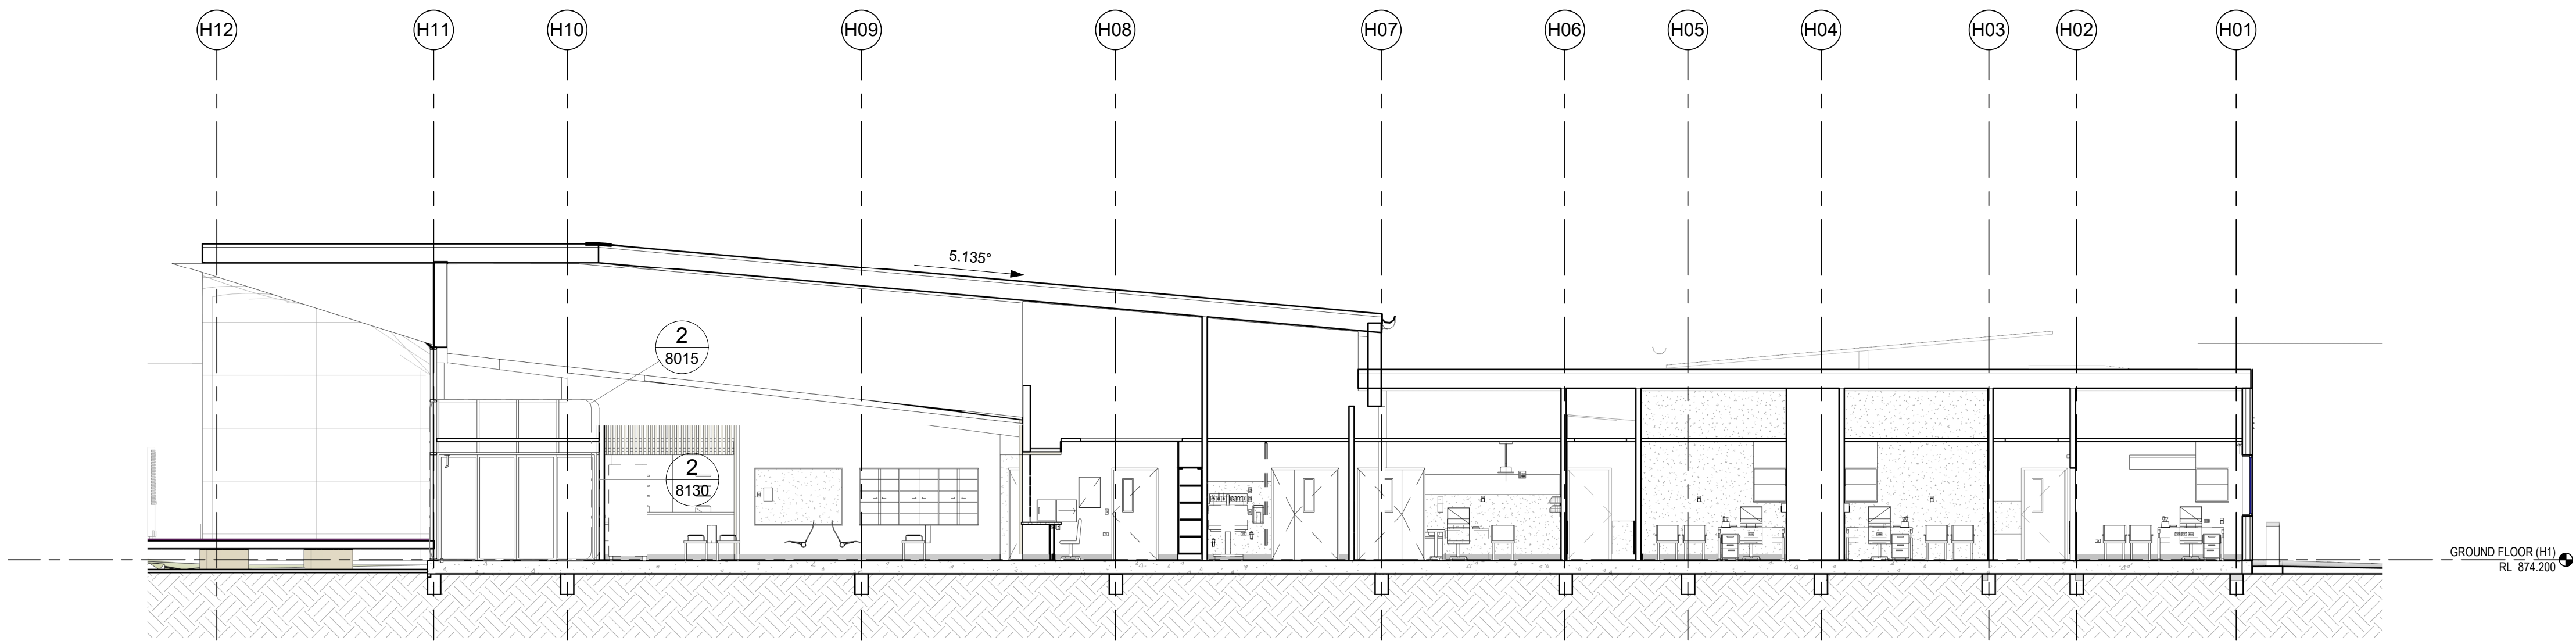

1 SECTION - H1 - NORTH SOUTH
1 : 100

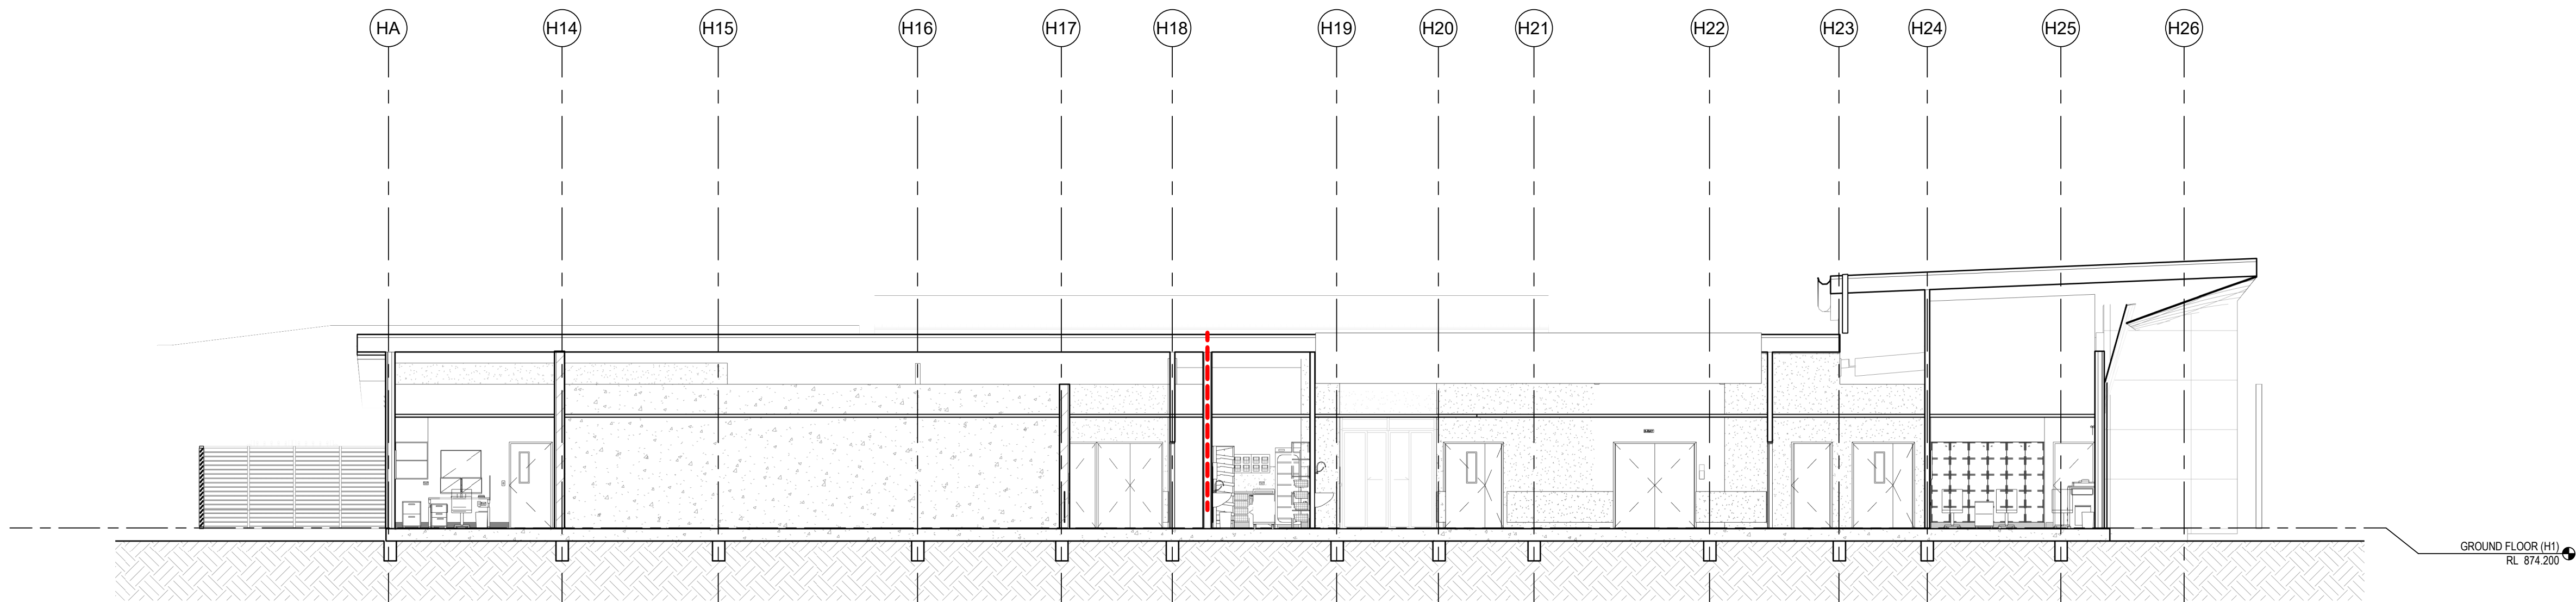

2 SECTION - H1 - EAST WEST
1 : 100

BCA Consultant
Blackett Maguire + Goldsmith Pty Ltd
Aaron Radfern
Suite 2, 56 Hudson Street, Hamilton, NSW, 2303
+61 2 9211 7777
aaron@bmplusg.com.au

Cost Management
Genus Advisory
Nam Nguyen
Level 6, 201 Kent Street, Sydney, NSW, 2000
<PHONE>
namnguyen@genusadvisory.com.au

ENGINEER - CIVIL/FIRE/STRU/ELEC/SECU/HYDRA/MECH
Jacobs Group (Australia) Pty Ltd
Mihaela Serban
Level 7, 177 Pacific Highway, North Sydney, NSW, 2060
+ 61 2 9032 1035
mihaela.Serban@jacobs.com

ISSUE			
No.	Date	Description	Chkd
2	15.02.2023	100% SD	AM
3	19.05.2023	50% Design Development	AM
4	29.06.2023	75% Design Development	AM
5	31.07.2023	100% Design Development	AM
6	03.08.2023	100% Design Development	AM

Changes to this Revision

+61 2 9922 2344
Nominated Architect:
Andrew Duffin NSW 5602
NBRS & Partners Pty Ltd VIC 51197
Project
Blayne MPS

at
3 Osman St, Blayne NSW 2799


for
Health Infrastructure

Drawing Title
MAIN BUILDING SECTIONS

Date 8/3/2023 9:42:40 PM
Scale 1:100 @ A1

Drawing Reference
130607-NBRS-AR-DWG-4012
Revision
6

Any form of replication of this drawing in full or in part without the written permission of NBRS+PARTNERS Pty Ltd constitutes an infringement of the copyright.
© 2023

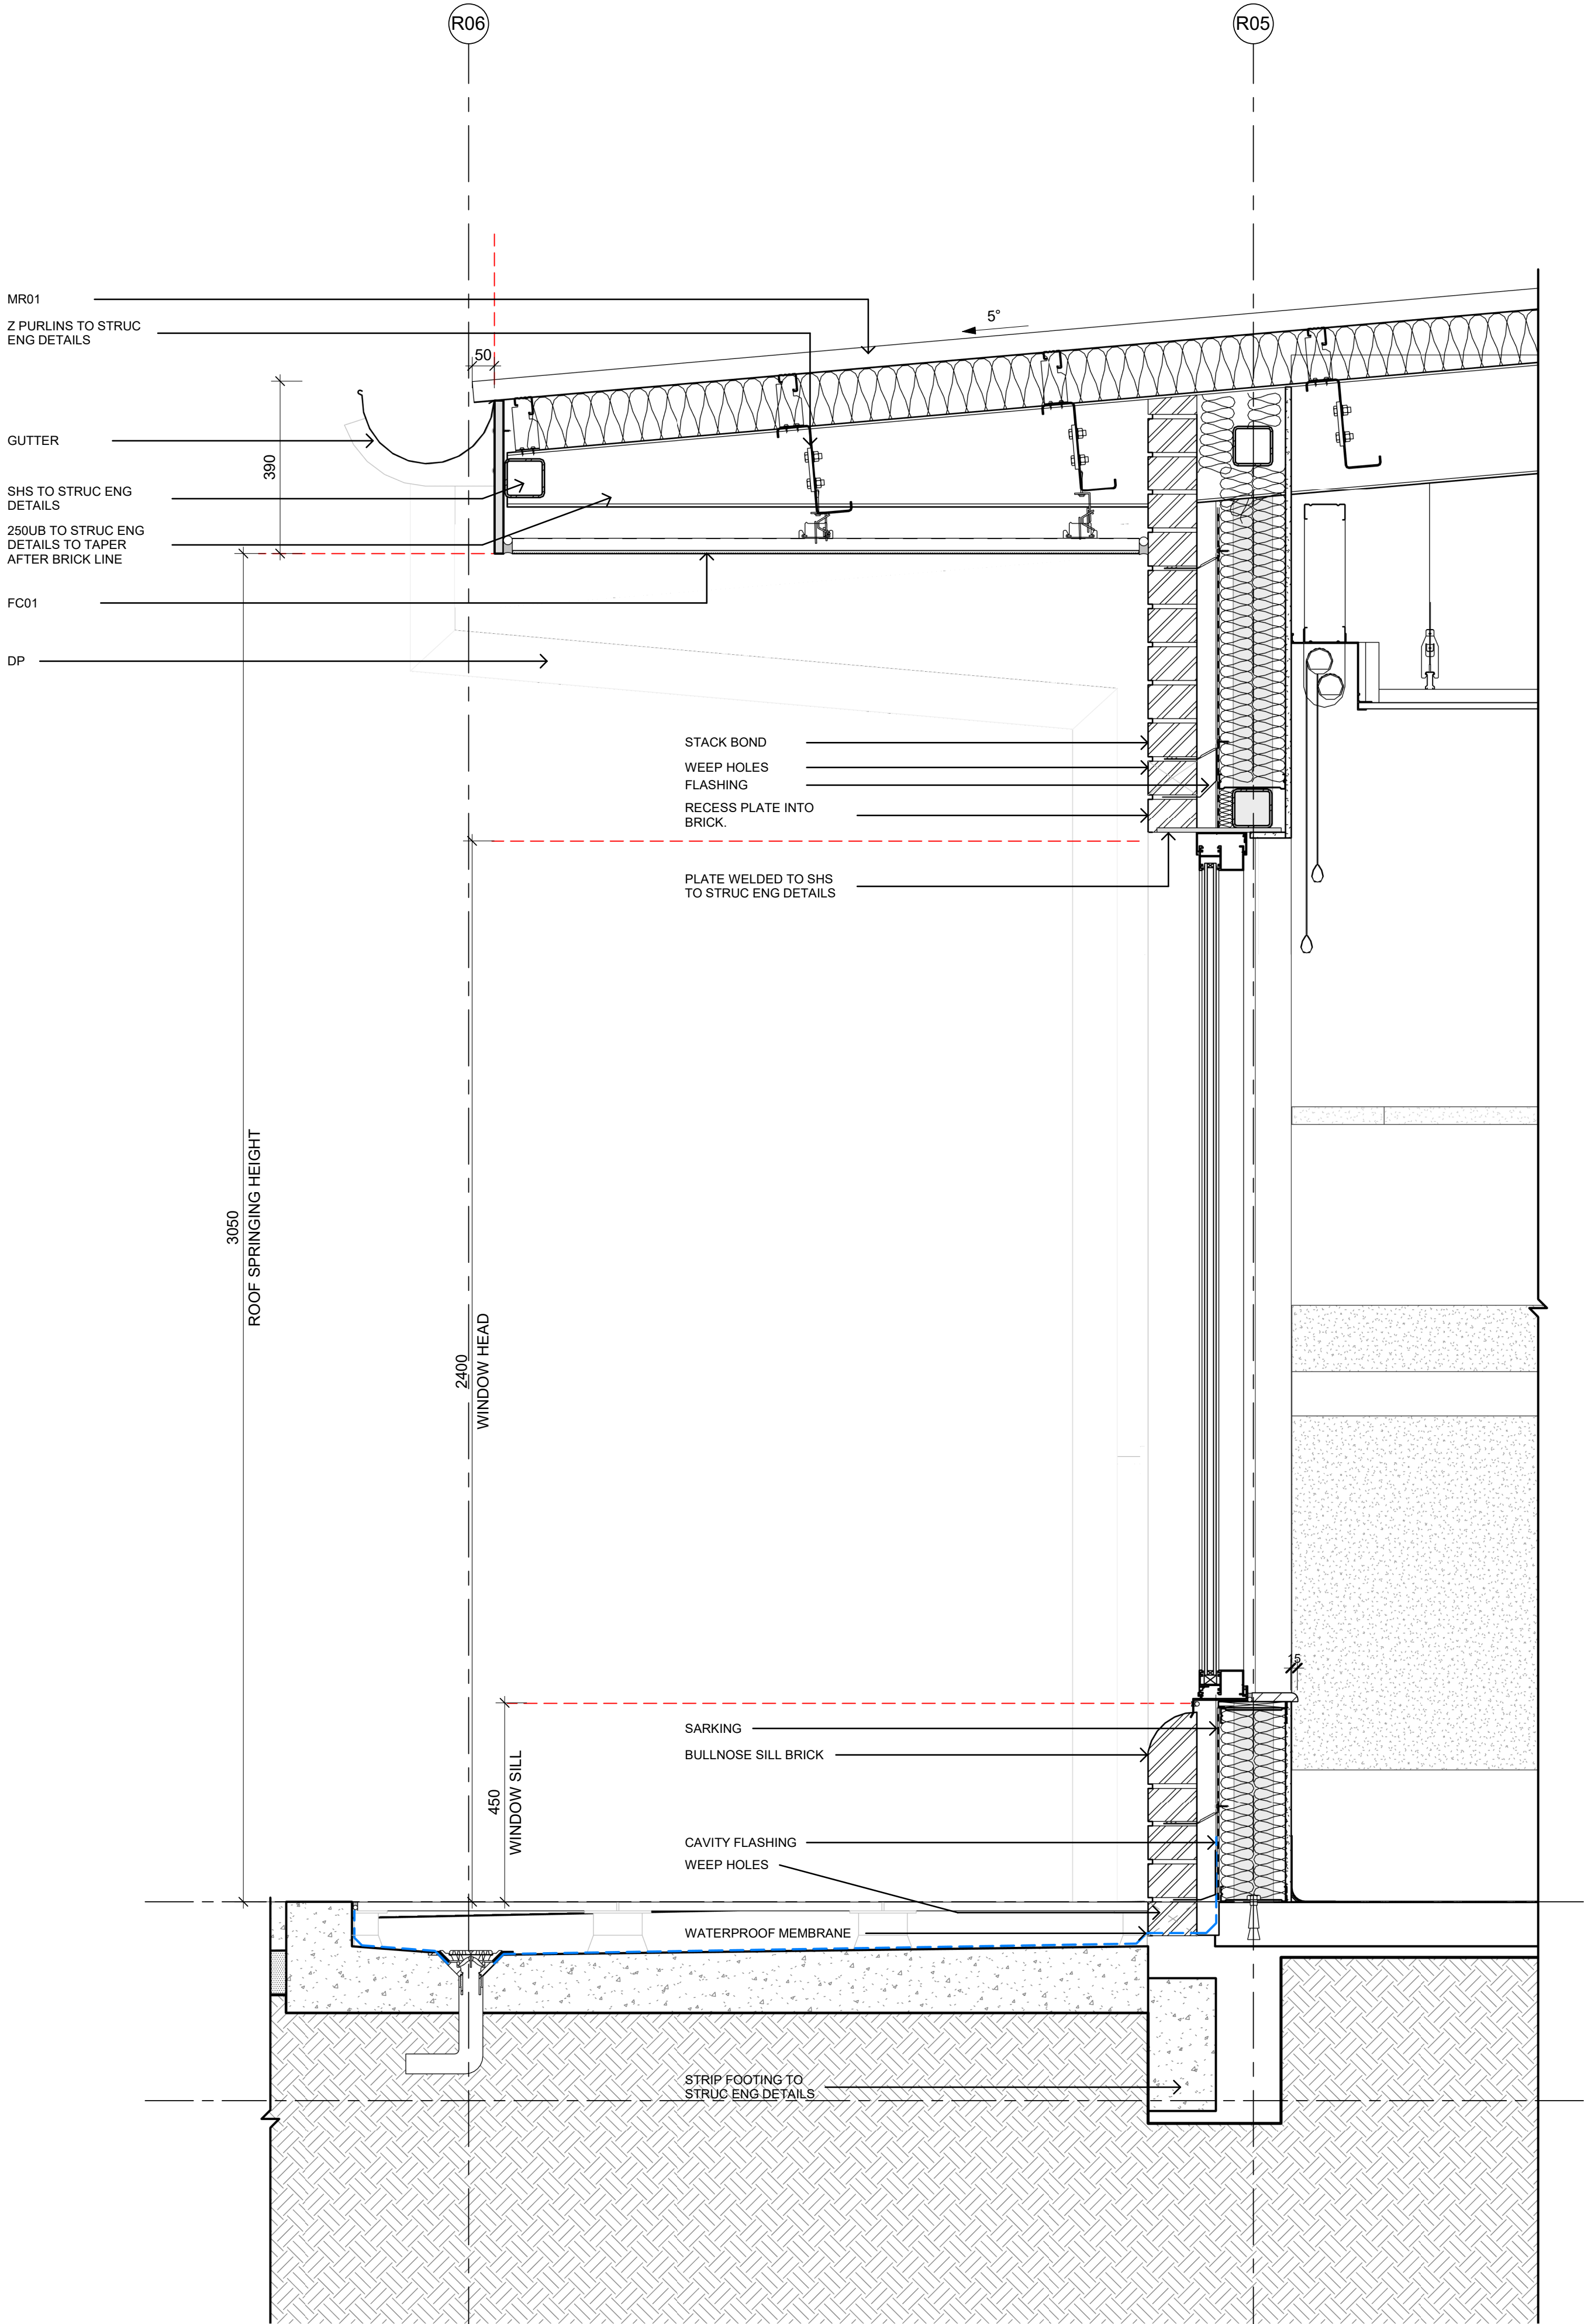

BCA Consultant
Blackett Maguire + Goldsmith Pty Ltd
Aaron Radfern
Suite 2, 56 Hudson Street, Hamilton, NSW, 2303
+61 2 9211 7777
aaron@bmplusg.com.au

Cost Management
Genus Advisory
Nam Nguyen
Level 6, 201 Kent Street, Sydney, NSW, 2000
<PHONE>
namnguyen@genusadvisory.com.au

ENGINEER - CIVIL/FIRE/STRU/ELEC/SECU/HYDRA/MECH
Jacobs Group (Australia) Pty Ltd
Mihaela Serban
Level 7, 177 Pacific Highway, North Sydney, NSW, 2060
+ 61 2 9032 1035
mihaela.Serban@jacobs.com

Issue				
No.	Date	Description	Chkd	
1	29.06.2023	75% Design Development	AM	
2	03.08.2023	100% Design Development	AM	

Changes to this Revision

+61 2 9922 2344
Nominated Architect:
Andrew Duffin NSW 5602
NBRS & Partners Pty Ltd VIC 51197
nbrs.com.au
ABN 16 002 247 565

Project
Blayney MPS

at
3 Osman St, Blayney NSW 2799


for
Health Infrastructure

Drawing Title
RAC - FACADE SECTIONS - SHEET 1


Date 8/4/2023 12:59:40 AM
Scale 1 : 10 @ A1

Drawing Reference 130607-NBRS-AR-DWG-4500
Revision 2

Any form of replication of this drawing in full or in part without the written permission of NBRS+PARTNERS Pty Ltd constitutes an infringement of the copyright.
© 2023

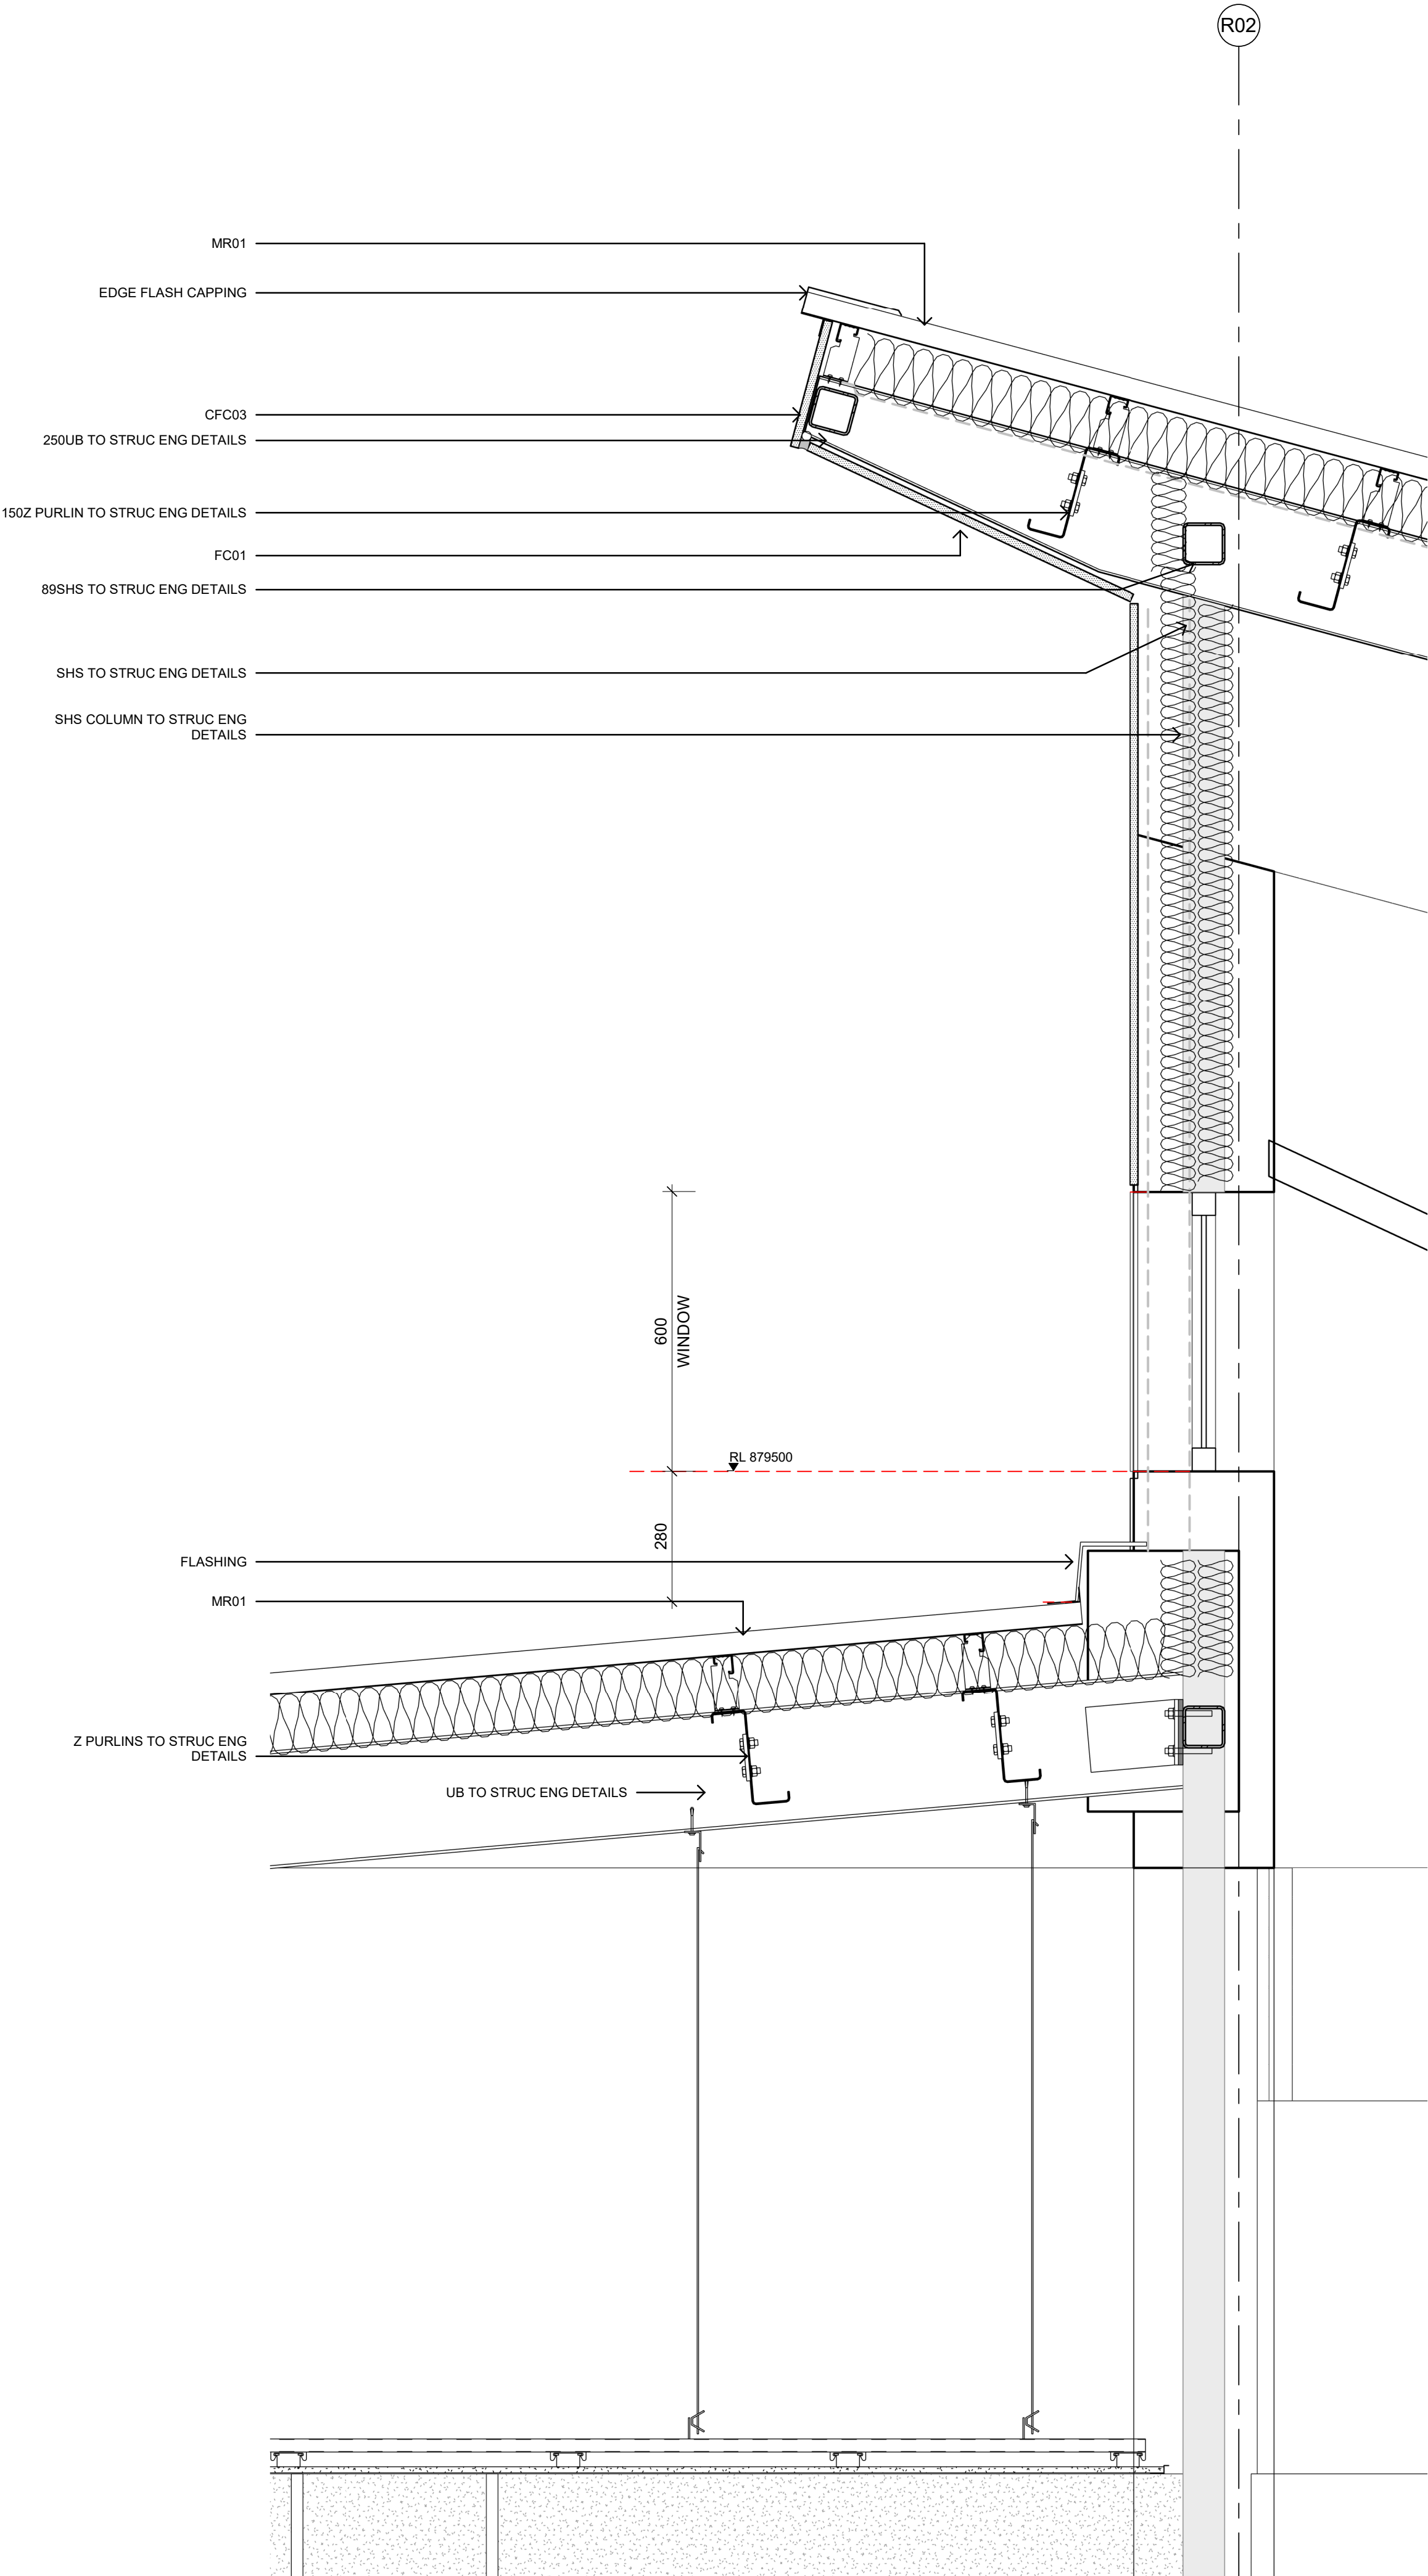

1 FACADE SECTION - HIGH LEVEL WINDOWS
1 : 10

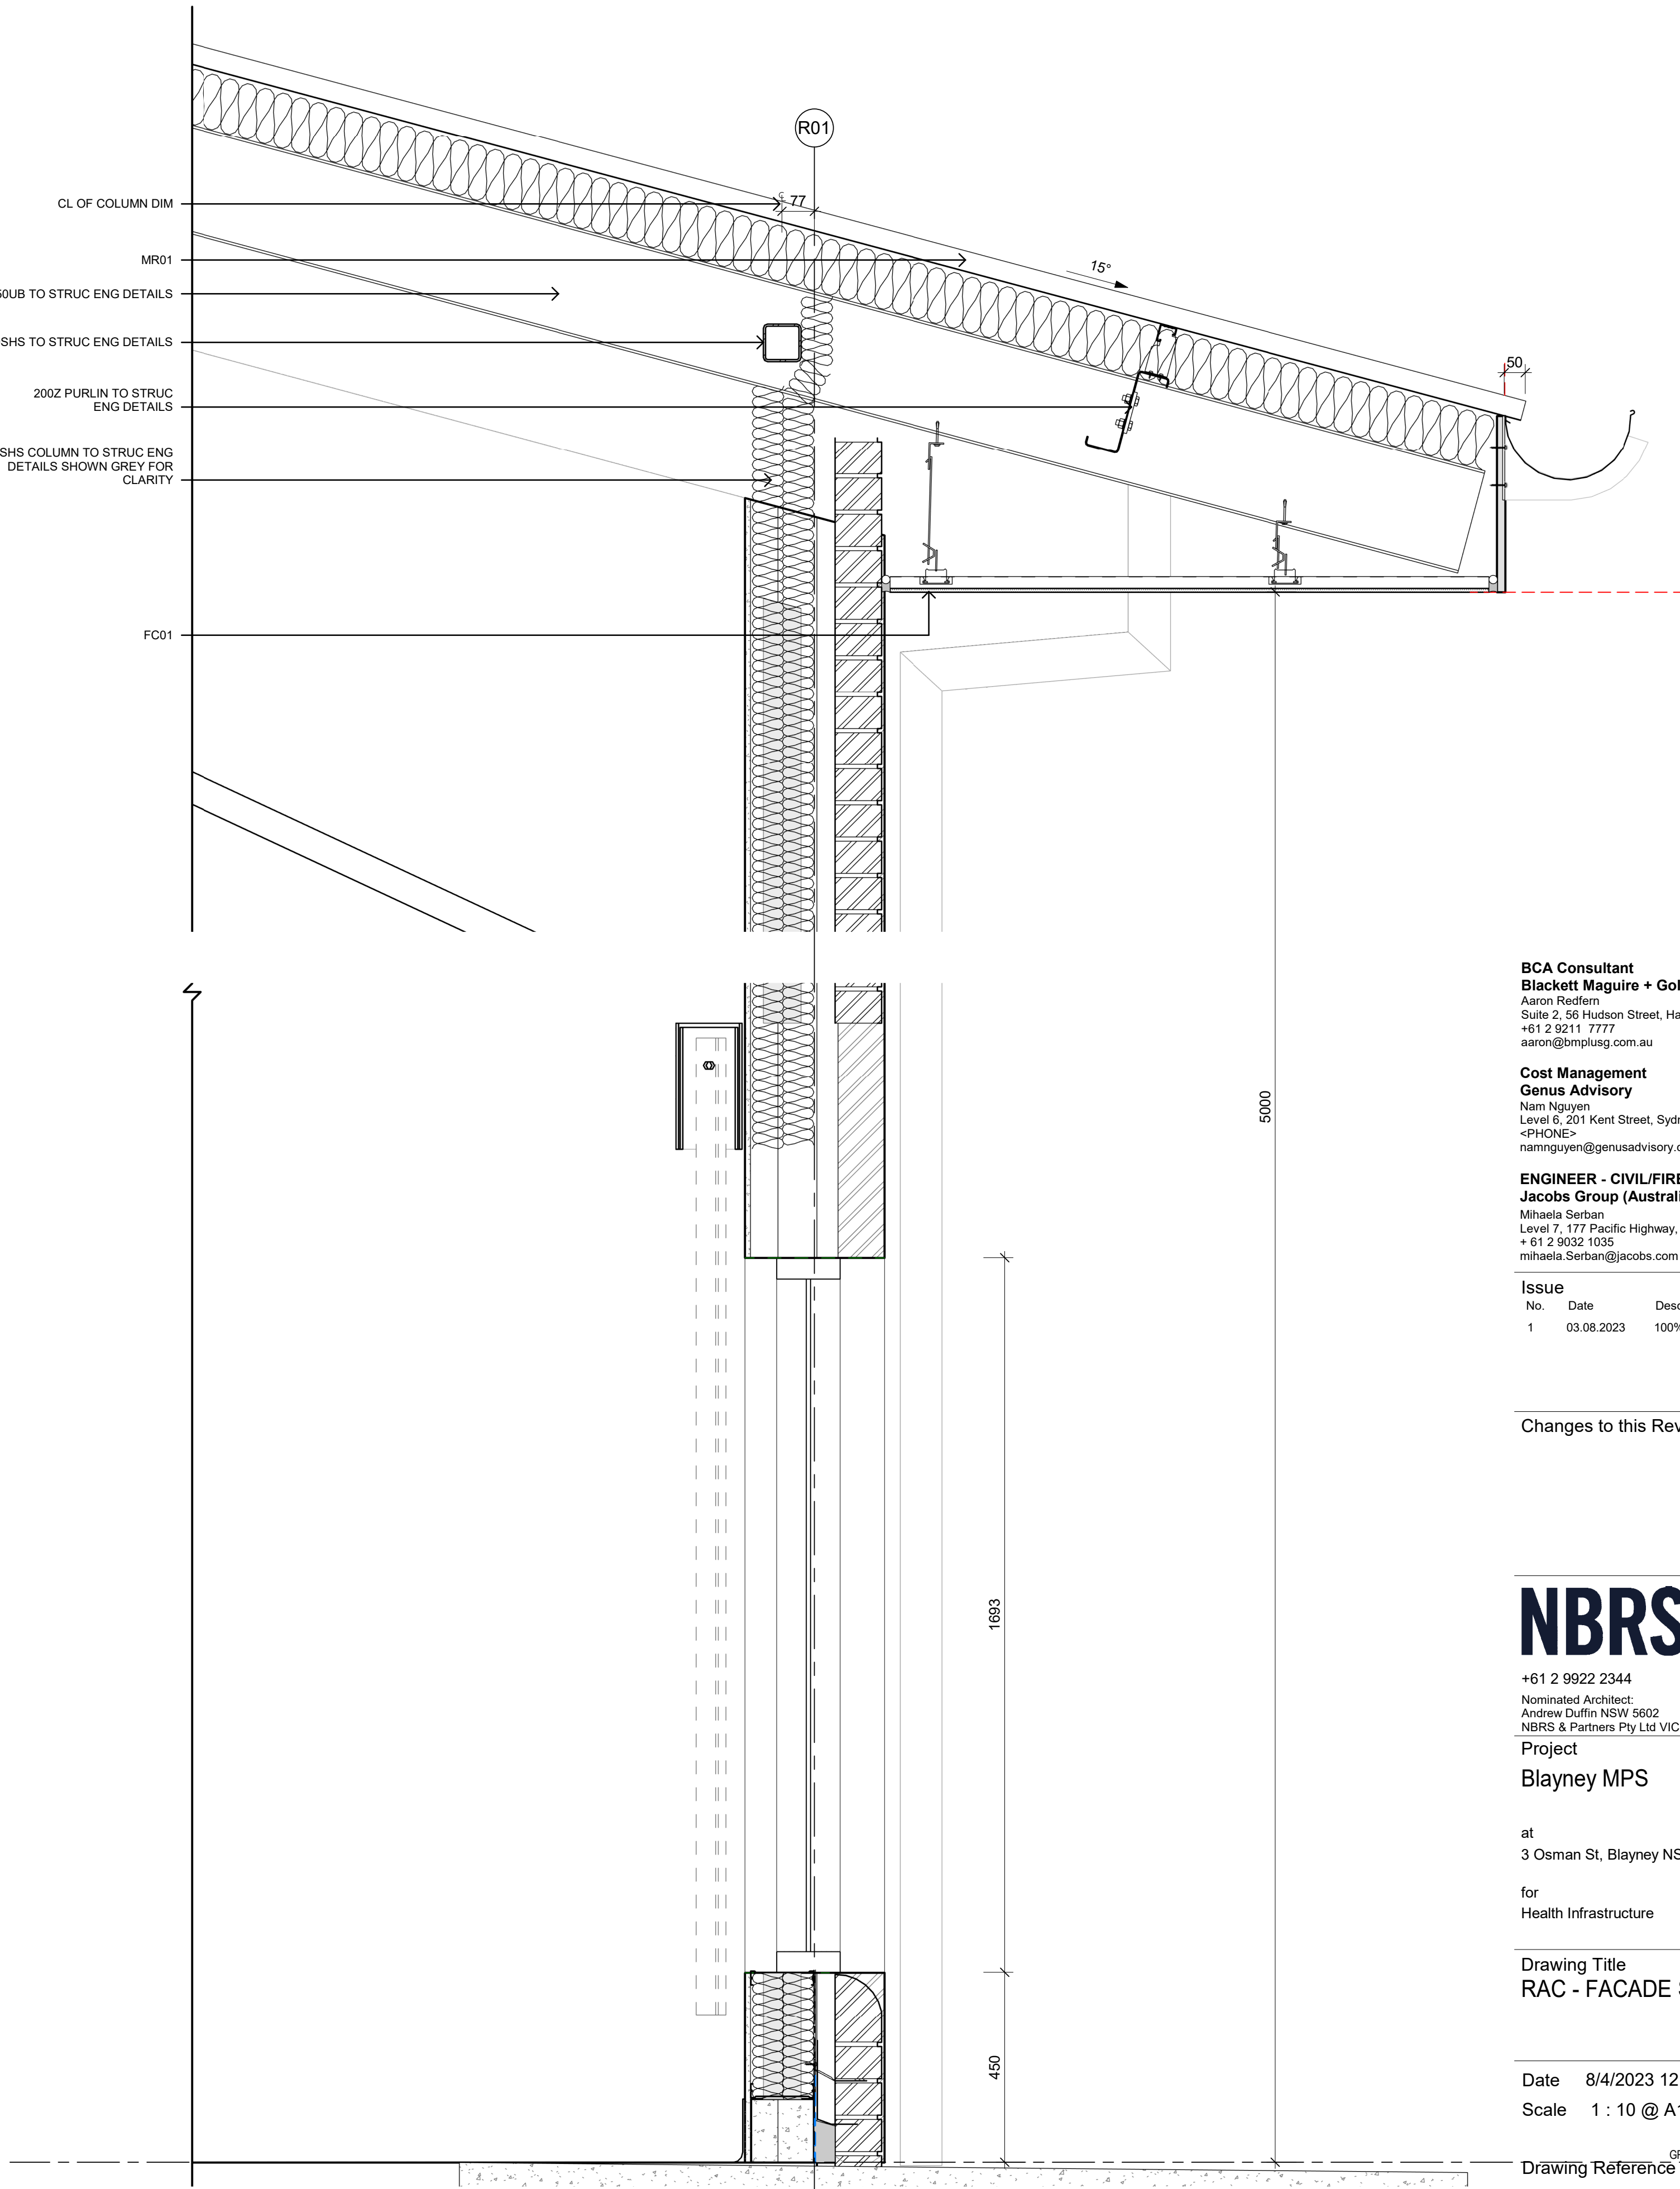

2 FACADE SECTION - SOUTH WINDOWS
1 : 10

BCA Consultant
Blackett Maguire + Goldsmith Pty Ltd
Aaron Radfern
Suite 2, 56 Hudson Street, Hamilton, NSW, 2303
+61 2 9211 7777
aaron@bmplusg.com.au

Cost Management
Genus Advisory
Nam Nguyen
Level 6, 201 Kent Street, Sydney, NSW, 2000
<PHONE>
namnguyen@genusadvisory.com.au

ENGINEER - CIVIL/FIRE/STRU/ELEC/SECU/HYDRA/MECH
Jacobs Group (Australia) Pty Ltd
Mihaela Serban
Level 7, 177 Pacific Highway, North Sydney, NSW, 2060
+ 61 2 9032 1035
mihaela.Serban@jacobs.com

ISSUE				
No.	Date	Description	Chkd	AM
1	03.08.2023	100% Design Development		

Changes to this Revision

+61 2 9922 2344
Nominated Architect:
Andrew Duffin NSW 5602
NBRS & Partners Pty Ltd VIC 51197
ABN 16 002 247 565

Project
Blayney MPS


at
3 Osman St, Blayney NSW 2799

for
Health Infrastructure

Drawing Title
RAC - FACADE SECTIONS - SHEET 2

Date 8/4/2023 12:59:58 AM
Scale 1 : 10 @ A1

Drawing Reference		Revision	
130607-NBRS-AR-DWG-4501		1	
Any form of replication of this drawing in full or in part without the written permission of NBRS+PARTNERS Pty Ltd constitutes an infringement of the copyright.		© 2023	

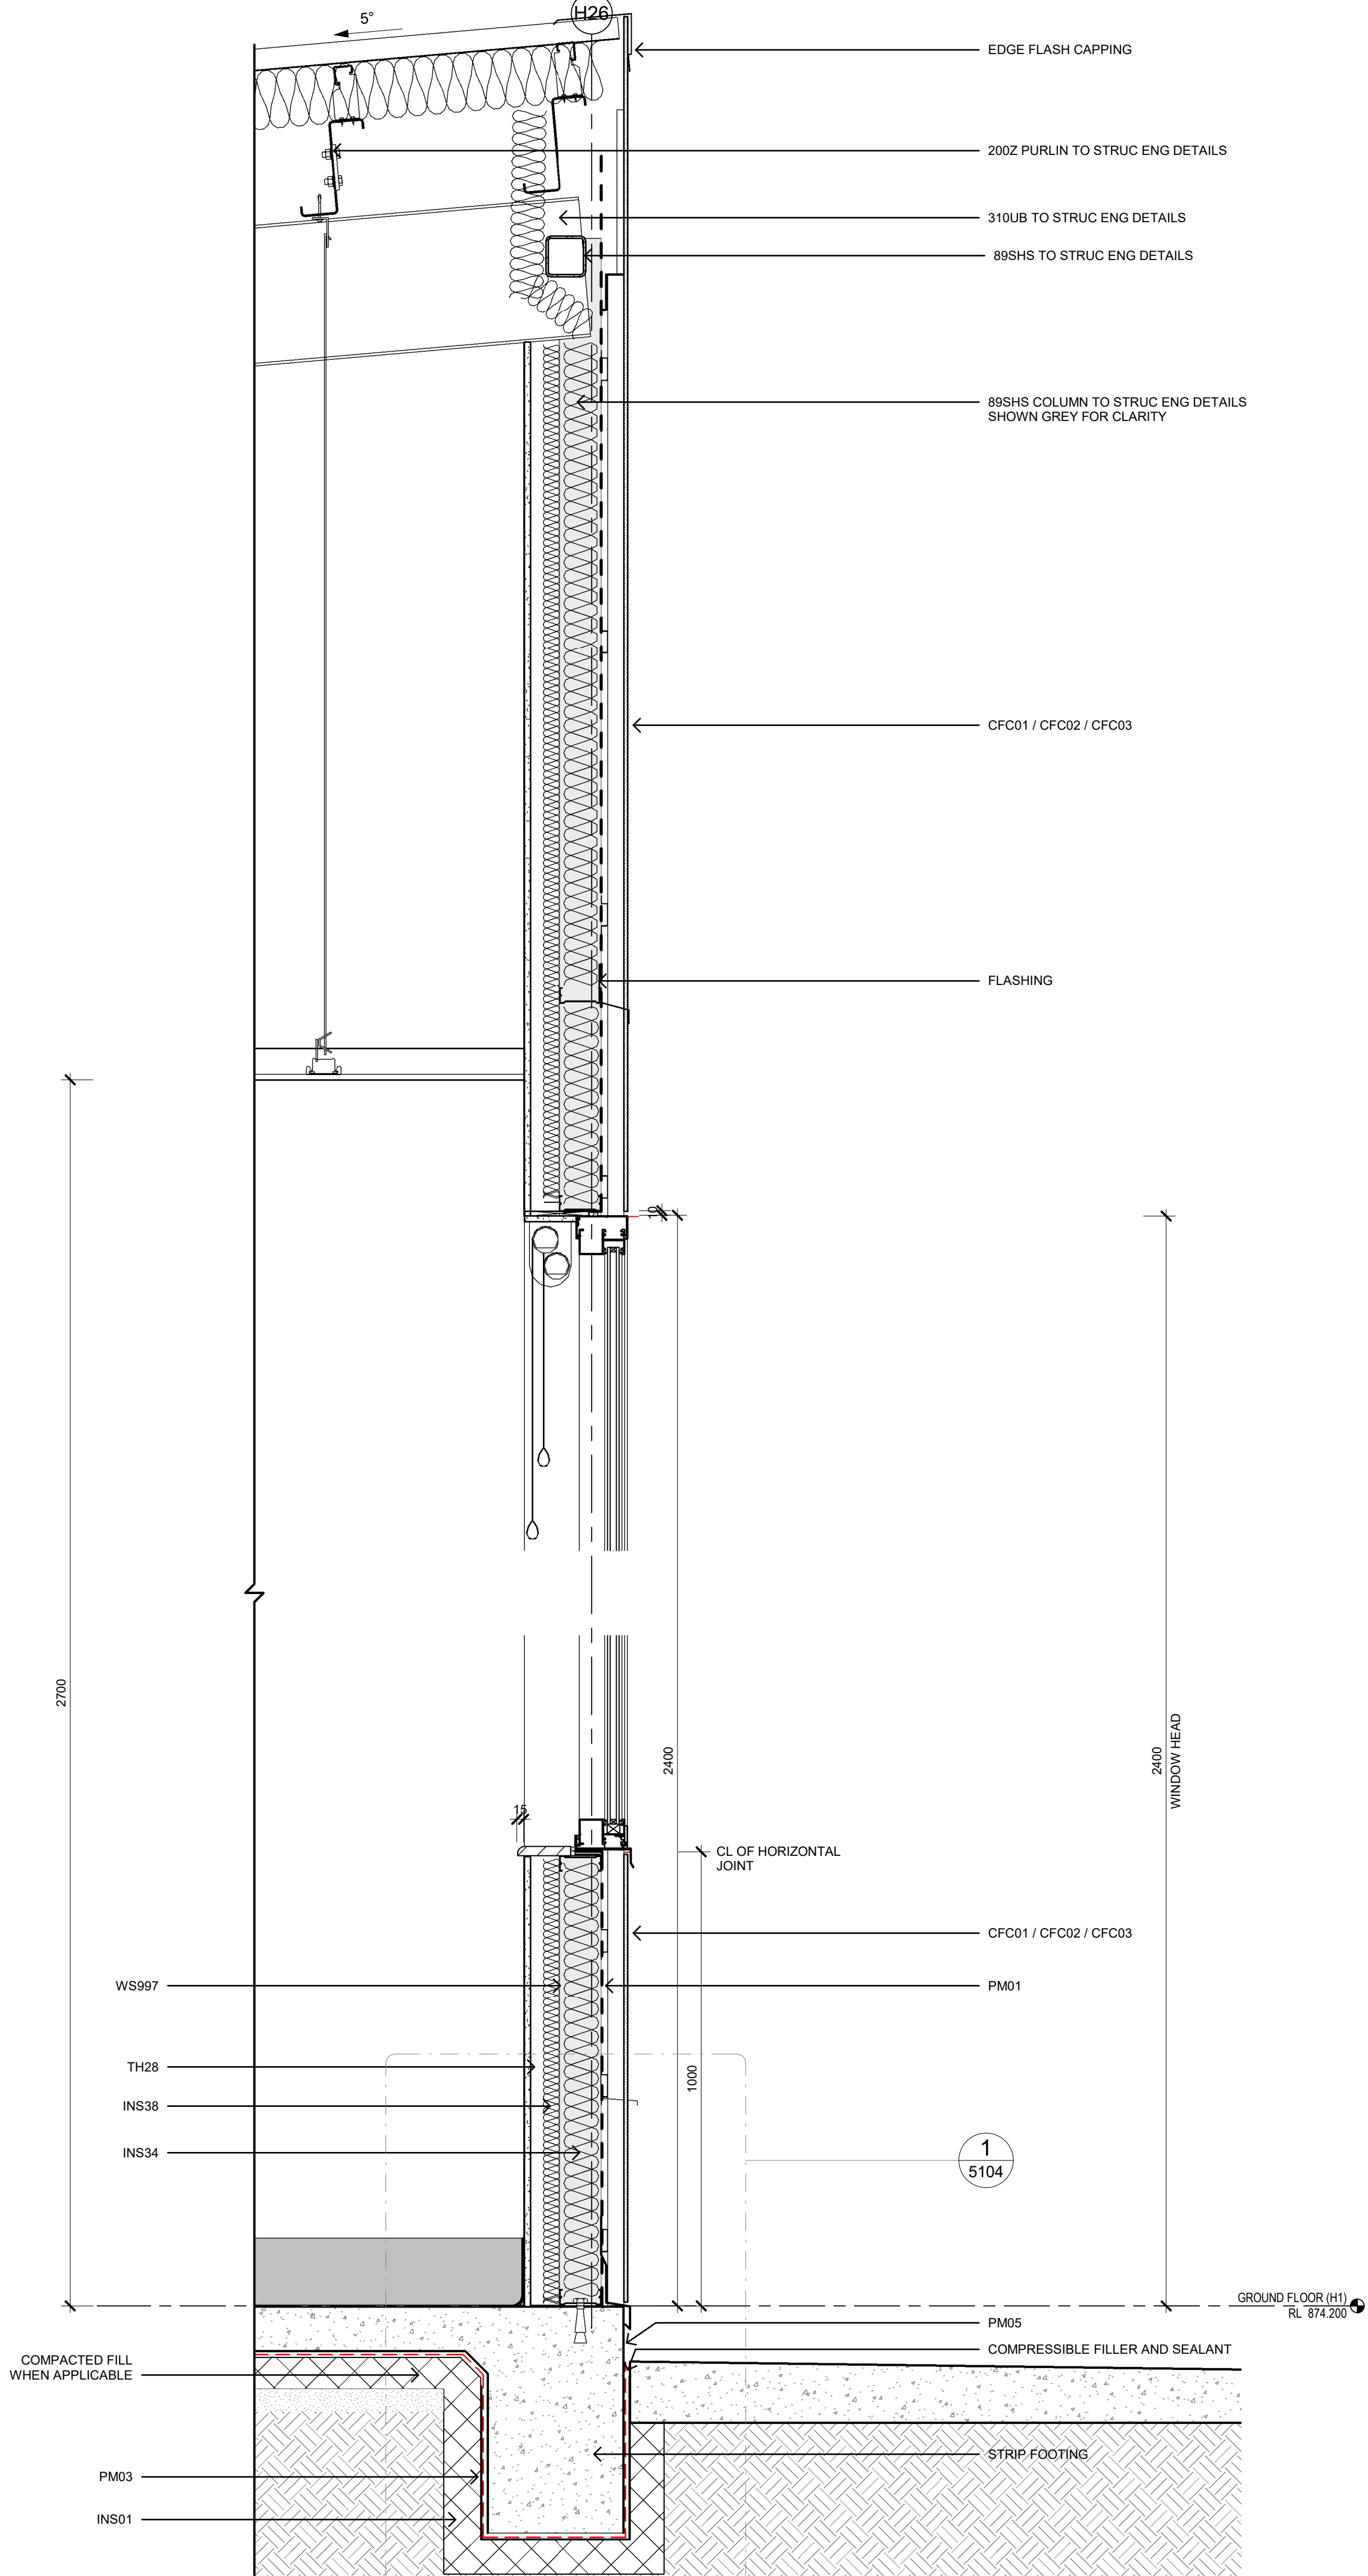

1 FACADE SECTION - H1 FACADE
1 : 10

BCA Consultant
Blackett Maguire + Goldsmith Pty Ltd
Aaron Radfern
Suite 2, 56 Hudson Street, Hamilton, NSW, 2303
+61 2 9211 7777
aaron@bmplusg.com.au

Cost Management
Genus Advisory
Nam Nguyen
Level 6, 201 Kent Street, Sydney, NSW, 2000
<PHONE>
namnguyen@genusadvisory.com.au

ENGINEER - CIVIL/FIRE/STRU/ELEC/SECU/HYDRA/MECH
Jacobs Group (Australia) Pty Ltd
Mihaela Serban
Level 7, 177 Pacific Highway, North Sydney, NSW, 2060
+ 61 2 9032 1035
mihaela.Serban@jacobs.com

Issue				
No.	Date	Description	Chkd	
1	29.06.2023	75% Design Development	AM	
2	03.08.2023	100% Design Development	AM	

Changes to this Revision

+61 2 9922 2344
Nominated Architect:
Andrew Duffin NSW 5602
NBRS & Partners Pty Ltd VIC 51197
nbrs.com.au
ABN 16 002 247 565

Project
Blayney MPS

at
3 Osman St, Blayney NSW 2799

for
Health Infrastructure

Drawing Title
H1 - FACADE SECTIONS - SHEET 1

Date 8/4/2023 1:00:13 AM
Scale 1 : 10 @ A1

Drawing Reference 130607-NBRS-AR-DWG-4550
Revision 2

Any form of replication of this drawing in full or in part without the written permission of NBRS+PARTNERS Pty Ltd constitutes an infringement of the copyright.
© 2023