

[illegible]

KOGARAH PUBLIC SCHOOL


FOR SCHOOL INFRASTRUCTURE NSW


7068KO01



1 PERSPECTIVE VIEW
ARTIST IMPRESSION

						Drawing Name	Rev
KOPS	FTA	XX	XX	DR	A 0000	COVER SHEET + DRAWING LIST	09
KOPS	FTA	00	XX	DR	A 0001	SPECIFICATIONS SCHEDULE & MATERIAL SELECTIONS	04
KOPS	FTA	00	XX	DR	A 0002	SIGNAGE SCHEDULE	01
KOPS	FTA	00	XX	DR	A 0003	SPECIFICATIONS SCHEDULE & MATERIAL SELECTIONS 2	01
KOPS	FTA	00	00	DR	A 1001	EXISTING SITE PLAN	12
KOPS	FTA	00	00	DR	A 1002	DEMOLITION SITE PLAN	06
KOPS	FTA	00	00	DR	A 1003	SITE ANALYSIS PLAN	03
KOPS	FTA	00	00	DR	A 1101	PROPOSED SITE PLAN	18
KOPS	FTA	00	ZZ	DR	A 1201	SITE SECTIONS	06
KOPS	FTA	00	00	DR	A 1401	EXTERNAL WORKS PLAN	05
KOPS	FTA	00	00	DR	A 1501	STAGING PLAN 1	05
KOPS	FTA	00	00	DR	A 1502	STAGING PLAN 2	05
KOPS	FTA	00	00	DR	A 1601	PLAYSPACE CALCULATIONS	04
KOPS	FT	00	00	DR	A 1602	PROPOSED AMENITIES STRATEGY	02
KOPS	FTA	00	00	DR	A 1604	INDIGENOUS ARTWORK STRATEGY	04
KOPS	FTA	00	00	DR	A 1606	FENCING & GATE STRATEGY	03
KOPS	FTA	00	00	DR	A 1640	SHADOW DIAGRAMS	03
KOPS	FTA	B00A	L1	DR	A 5001	MCR ROOM	03
KOPS	FTA	B00L	GF	DR	A 2101	PROPOSED GROUND FLOOR PLAN	11
KOPS	FTA	B00L	L1	DR	A 2102	PROPOSED LEVEL 1 FLOOR PLAN	13
KOPS	FTA	B00L	L2	DR	A 2103	PROPOSED LEVEL 2 FLOOR PLAN	13
KOPS	FTA	B00L	LR	DR	A 2104	PROPOSED ROOF PLAN	09
KOPS	FTA	B00L	GF	DR	A 2201	PROPOSED GROUND FLOOR RCP	04
KOPS	FTA	B00L	L1	DR	A 2202	PROPOSED LEVEL 1 RCP	04
KOPS	FTA	B00L	L2	DR	A 2203	PROPOSED LEVEL 2 RCP	04
KOPS	FTA	B00L	ZZ	DR	A 3201	PROPOSED ELEVATIONS	07
KOPS	FTA	B00L	ZZ	DR	A 3202	PROPOSED ELEVATIONS	07
KOPS	FTA	B00L	ZZ	DR	A 3301	PROPOSED SECTIONS	07
KOPS	FTA	B00L	ZZ	DR	A 3401	FACADE STRATEGY - EXTERNAL MATERIALS & FINISHES	06
KOPS	FTA	B00L	ZZ	DR	A 4001	WALL TYPES 01	04
KOPS	FTA	B00L	ZZ	DR	A 4002	WALL TYPES 02	04
KOPS	FTA	B00L	ZZ	DR	A 4003	WALL TYPES 03	02
KOPS	FTA	B00L	ZZ	DR	A 4201	TYPICAL SECTION DETAILS	04
KOPS	FTA	B00L	ZZ	DR	A 4401	TYPICAL STAIR DETAILS	03
KOPS	FTA	B00L	ZZ	DR	A 4501	TYPICAL BALUSTRADE DETAILS	03
KOPS	FTA	B00L	ZZ	DR	A 4801	COVERED WALKWAY DETAILS	02
KOPS	FTA	B00L	ZZ	DR	A 5001	BUILDING L - TYPICAL WET AREAS	01
KOPS	FTA	B00L	LR	DR	A 6001	BUILDING L -DOOR & WINDOW SCHEDULE 01	03
KOPS	FTA	B00L	LR	DR	A 6002	BUILDING L -DOOR & WINDOW SCHEDULE 03	03
KOPS	FTA	B00L	LR	DR	A 6003	BUILDING L -DOOR & WINDOW SCHEDULE 02	01
KOPS	FTA	B00L	ZZ	DR	A 9001	PERSPECTIVES 1 - BUILDING L	05
KOPS	FTA	B00L	ZZ	DR	A 9002	PERSPECTIVES 1 - BUILDING L	05
KOPS	FTA	B00M	LG	DR	A 2101	PROPOSED LOWER GROUND FLOOR PLAN	09
KOPS	FTA	B00M	LR	DR	A 2102	PROPOSED ROOF PLAN	09
KOPS	FTA	B00M	LG	DR	A 2201	PROPOSED GROUND RCP	04
KOPS	FTA	B00M	ZZ	DR	A 3201	PROPOSED ELEVATIONS	08
KOPS	FTA	B00M	ZZ	DR	A 3202	PROPOSED ELEVATIONS	08
KOPS	FTA	B00M	ZZ	DR	A 3301	PROPOSED SECTIONS	10
KOPS	FTA	B00M	ZZ	DR	A 3302	PROPOSED SECTIONS	06
KOPS	FTA	B00M	ZZ	DR	A 3401	FACADE STRATEGY - EXTERNAL MATERIALS & FINISHES	06
KOPS	FTA	B00M	ZZ	DR	A 4001	WALL TYPES	03
KOPS	FTA	B00M	LR	DR	A 4201	BUILDING M - SECTION DETAILS 01	03
KOPS	FTA	B00M	LR	DR	A 4202	BUILDING M - SECTION DETAILS 02	02
KOPS	FTA	B00M	LR	DR	A 4203	BUILDING M - SECTION DETAILS 03	02
KOPS	FTA	B00M	LR	DR	A 4204	BUILDING M - SECTION DETAILS 04	02
KOPS	FTA	B00M	ZZ	DR	A 5001	STAGE, BASKETBALL COURT & CHAIR STORE	01
KOPS	FTA	B00M	ZZ	DR	A 5002	STAGE & BASKETBALL COURT	01
KOPS	FTA	B00M	ZZ	DR	A 5003	STAGE & BASKETBALL COURT	01
KOPS	FTA	B00M	ZZ	DR	A 5004	TYPICAL DDA TOILET, CLEANERS & F. TOILET	01
KOPS	FTA	B00M	ZZ	DR	A 5005	STAFF ACCESS TOILET / STAFF SHR / AMB. TOILETS / EOTF	01
KOPS	FTA	B00M	ZZ	DR	A 5006	OSHC OFFICE + STORE + KITCHENNETTE	01
KOPS	FTA	B00M	ZZ	DR	A 5007	SPORTS + PE STORE	01
KOPS	FTA	B00M	LR	DR	A 6001	BUILDING M - DOOR & WINDOW SCHEDULE	02
KOPS	FTA	B00M	LR	DR	A 6002	BUILDING M - DOOR & WINDOW SCHEDULE	02
KOPS	FTA	B00M	ZZ	DR	A 9001	PERSPECTIVES 1 - BUILDING M	04
KOPS	FTA	B00M	ZZ	DR	A 9002	PERSPECTIVES 1 - BUILDING M	04

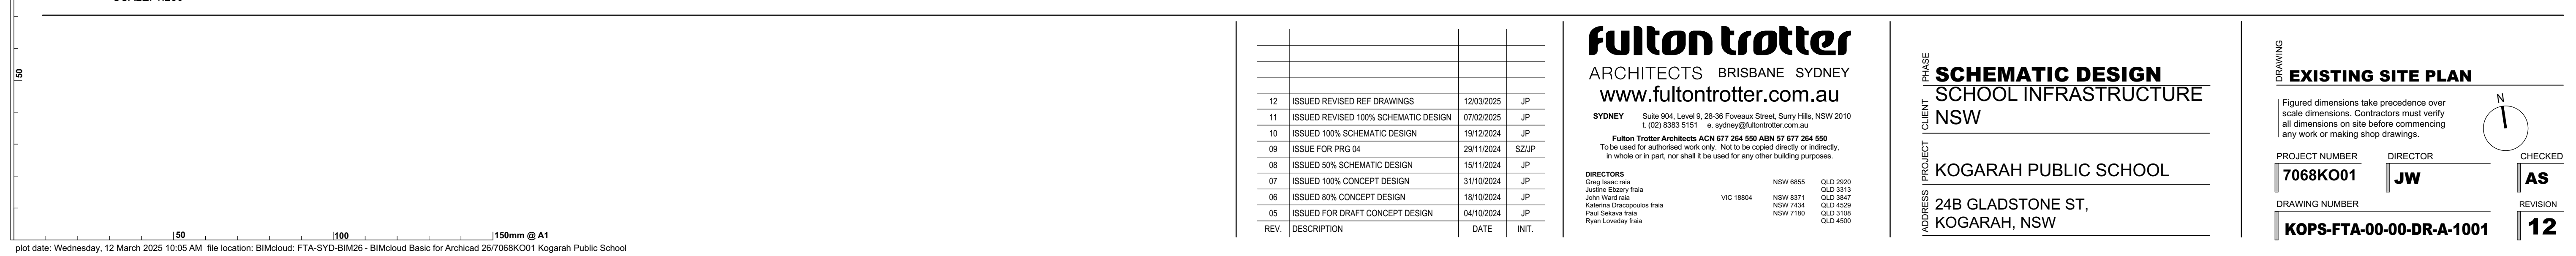

 


06	ISSUED REVISED REF DRAWINGS	12/03/2025	JP
05	ISSUED REVISED 100% SCHEMATIC DESIGN	07/02/2025	JP
04	ISSUED 100% SCHEMATIC DESIGN	19/12/2024	JP
03	80% SD ISSUE	06/12/2024	JP/SZ
02	ISSUE FOR PRG 04	29/11/2024	SZ/JP
01	ISSUED 50% SCHEMATIC DESIGN	15/11/2024	JP
REV.	DESCRIPTION	DATE	INIT.

DIRECTORS			
Greg Isaac raia		NSW 6855	QLD 2920
Justine Ebzery fraia			QLD 3313
John Ward raia	VIC 18804	NSW 8371	QLD 3847
Katerina Dracopoulos fraia		NSW 7434	QLD 4529
Paul Sekava fraia		NSW 7180	QLD 3108
Ryan Loveday fraia			QLD 4500

24B GLADSTONE ST,
KOGARAH, NSW

7068KO01	JW	AS
DRAWING NUMBER	REVISION	
KOPS-FTA-00-00-DR-A-1002	06	



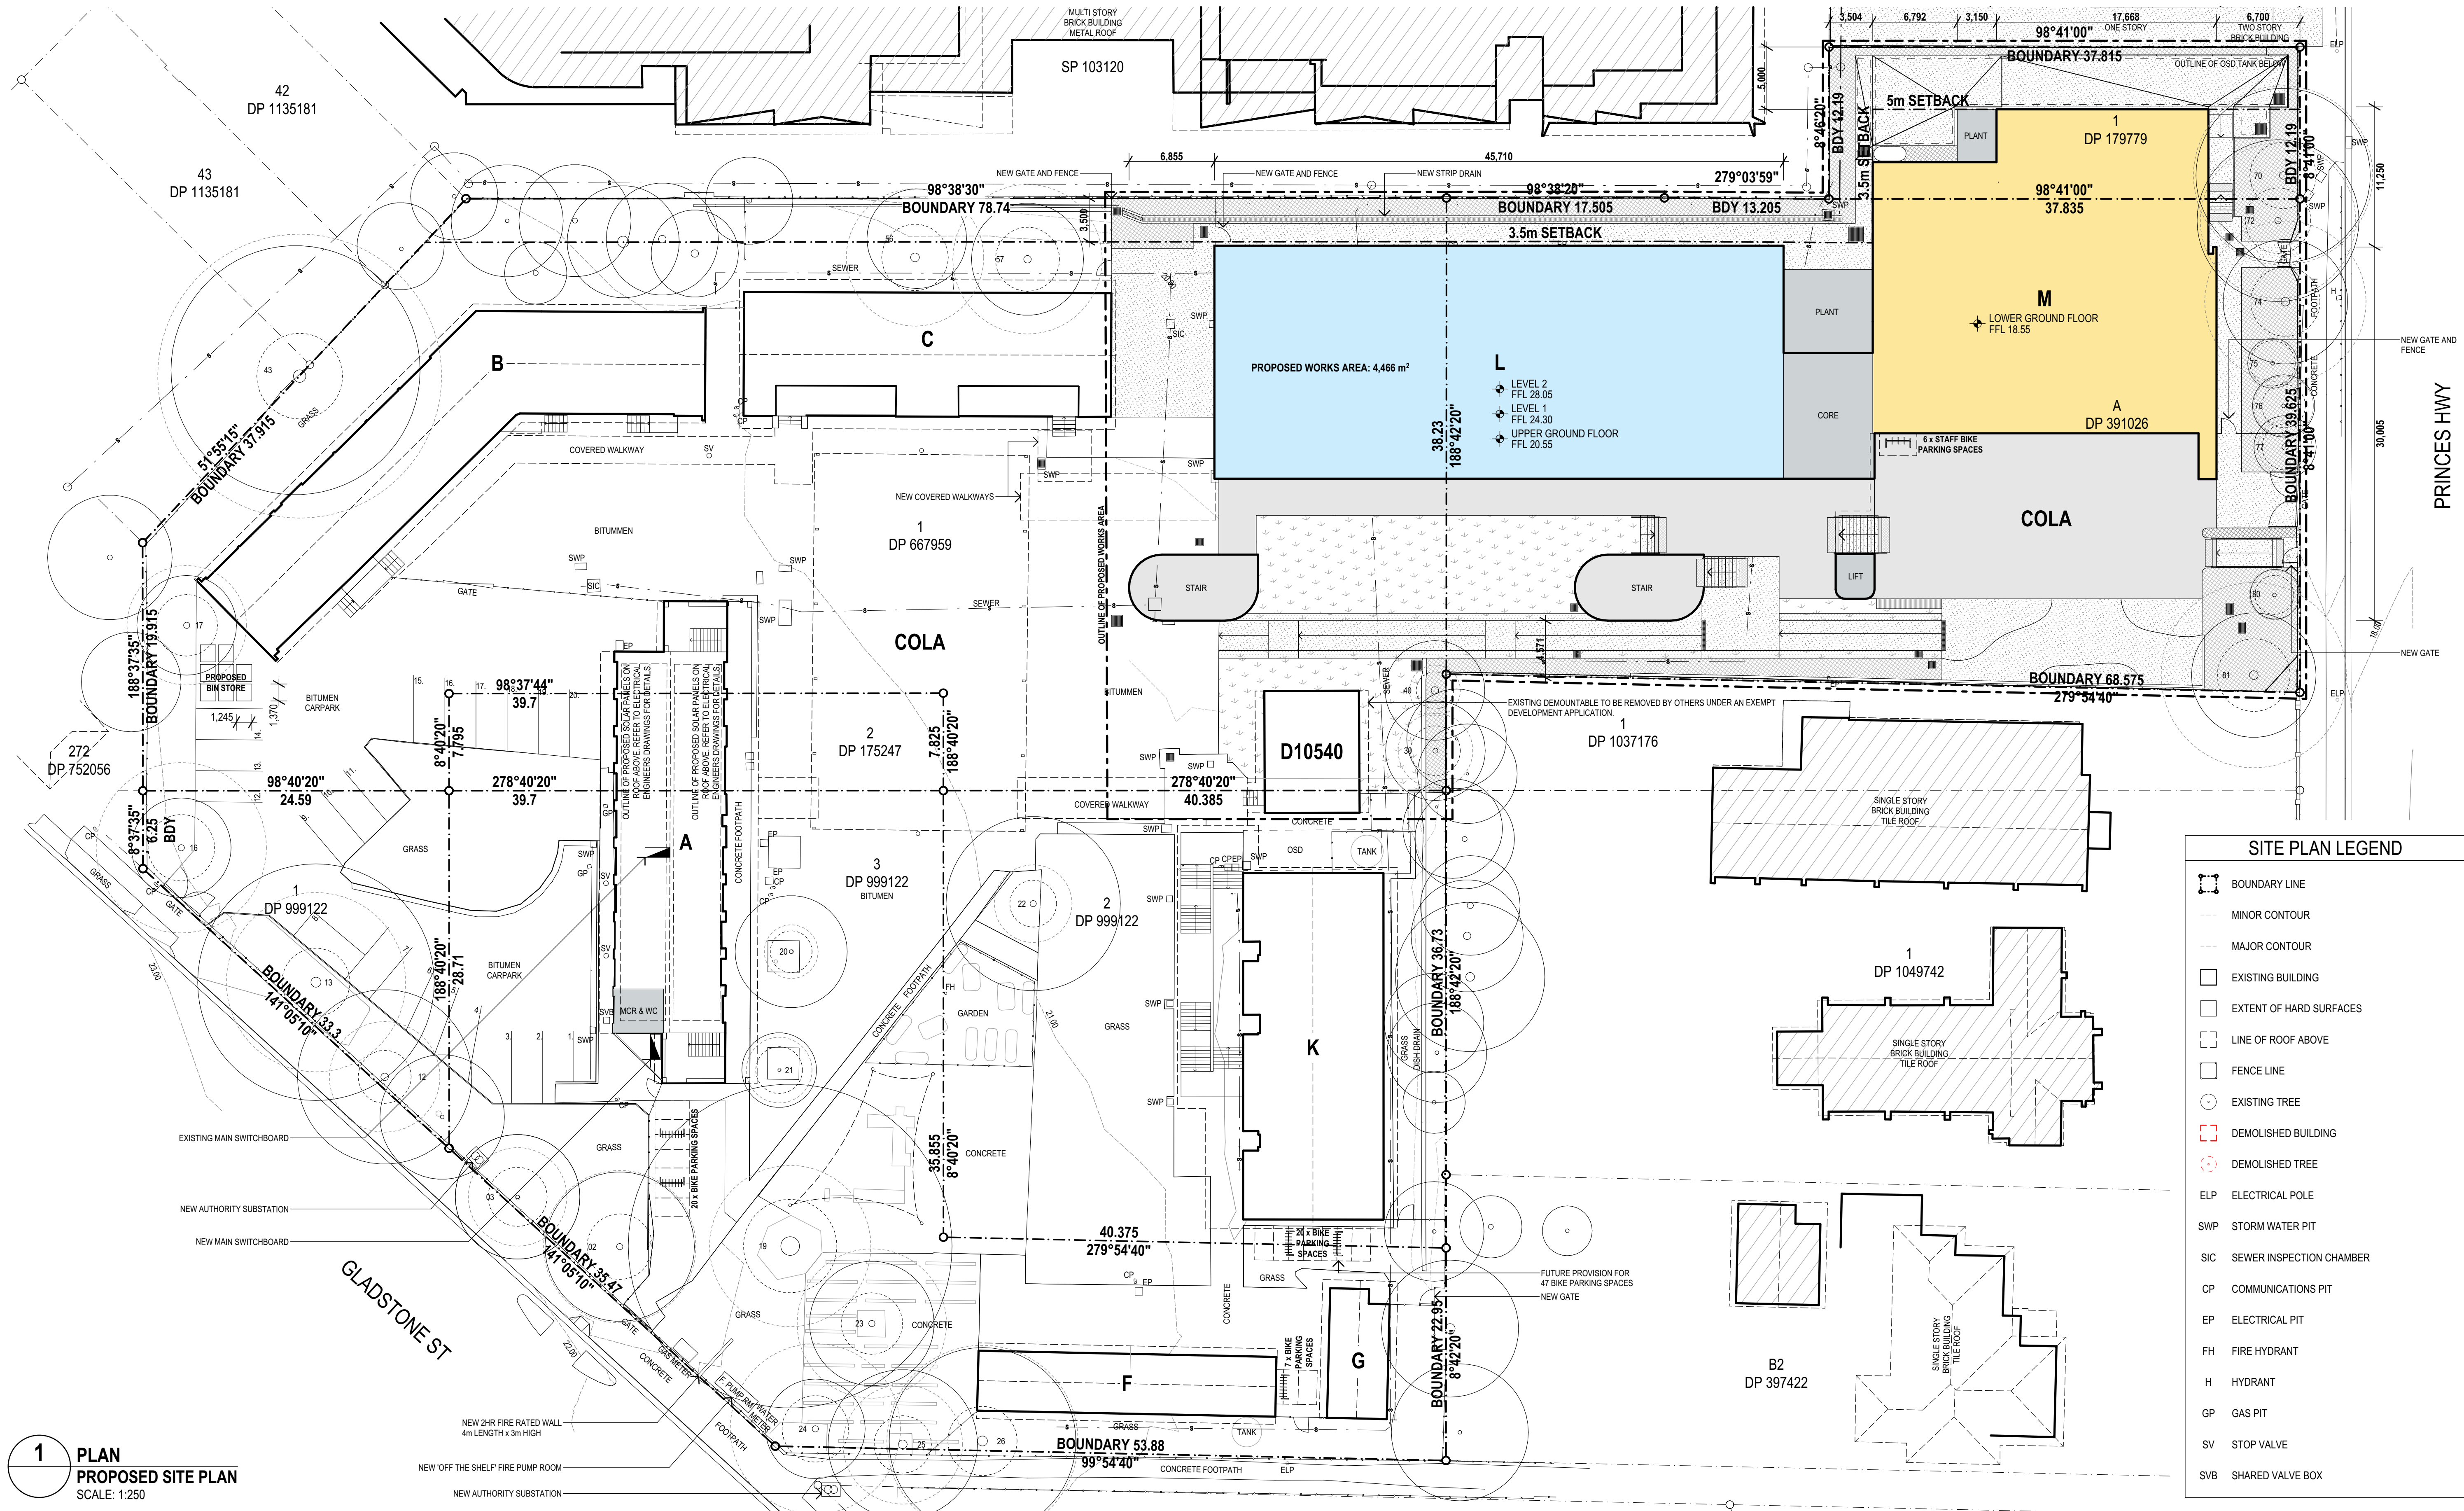

1 PLAN
PROPOSED SITE PLAN
SCALE: 1:250

GROSS FLOOR AREA CALCULATIONS

FLOOR LEVEL	AREA
LOWER GROUND FLOOR (INCLUDING LIFT)	646m ²
GROUND FLOOR	891m ²
LEVEL 1	891m ²
LEVEL 2	860m ²
TOTAL AREA*	3288m ²

*TOTAL AREA EXCLUDES EXTERNAL COVERED AREAS AND OPEN STAIRS.

18	ISSUED REVISED REF DRAWINGS	12/03/2025	JP
17	ISSUED REVISED 100% SCHEMATIC DESIGN	07/02/2025	JP
16	ISSUED 100% SCHEMATIC DESIGN	19/12/2024	JP
15	80% SD ISSUE	06/12/2024	JP/SZ
14	ISSUE FOR PRG 04	29/11/2024	SZ/JP
13	ISSUED 50% SCHEMATIC DESIGN	15/11/2024	JP
12	ISSUED 100% CONCEPT DESIGN	31/10/2024	JP
11	ISSUED 80% CONCEPT DESIGN	18/10/2024	JP
10	ISSUED FOR DRAFT CONCEPT DESIGN	04/10/2024	JP
09	ISSUED FOR MEDIA RELEASE	23/09/2024	JP
08	ISSUED FOR WORKSHOP MEETING	23/09/2024	JP
REV.	DESCRIPTION	DATE	INIT.

fulton trotter
ARCHITECTS BRISBANE SYDNEY

www.fultontrotter.com.au

SYDNEY Suite 904, Level 9, 28-36 Foveaux Street, Surry Hills, NSW 2010
L (02) 8383 5151 e. sydney@fultontrotter.com.au

Fulton Trotter Architects ACN 677 264 550 ABN 57 677 264 550
To be used for authorised work only. Not to be copied directly or indirectly,
in whole or in part, nor shall it be used for any other building purposes.

DIRECTORS	Greg Isaac	NSW 6855	QLD 2600
	Justine Eboray	NSW 8371	QLD 3913
	John Ward	NSW 7434	QLD 3847
	Katerina Diacopoulos	NSW 7180	QLD 4528
	Paul Skelton		QLD 1108
	Ryan Loveday		QLD 4500

SCHEMATIC DESIGN
SCHOOL INFRASTRUCTURE
NSW

KOGARAH PUBLIC SCHOOL

24B GLADSTONE ST,
KOGARAH, NSW


SITE PLAN LEGEND

- BOUNDARY LINE
- MINOR CONTOUR
- MAJOR CONTOUR
- EXISTING BUILDING
- EXTENT OF HARD SURFACES
- LINE OF ROOF ABOVE
- FENCE LINE
- EXISTING TREE
- DEMOLISHED BUILDING
- DEMOLISHED TREE
- ELP ELECTRICAL POLE
- SWP STORM WATER PIT
- SIC SEWER INSPECTION CHAMBER
- CP COMMUNICATIONS PIT
- EP ELECTRICAL PIT
- FH FIRE HYDRANT
- H HYDRANT
- GP GAS PIT
- SV STOP VALVE
- SVB SHARED VALVE BOX


PROPOSED SITE PLAN

Figured dimensions take precedence over scale dimensions. Contractors must verify all dimensions on site before commencing any work or making shop drawings.


PROJECT NUMBER	DIRECTOR	CHECKED
7068KO01	JW	AS
DRAWING NUMBER	REVISION	
KOPS-FTA-00-00-DR-A-1101	18	

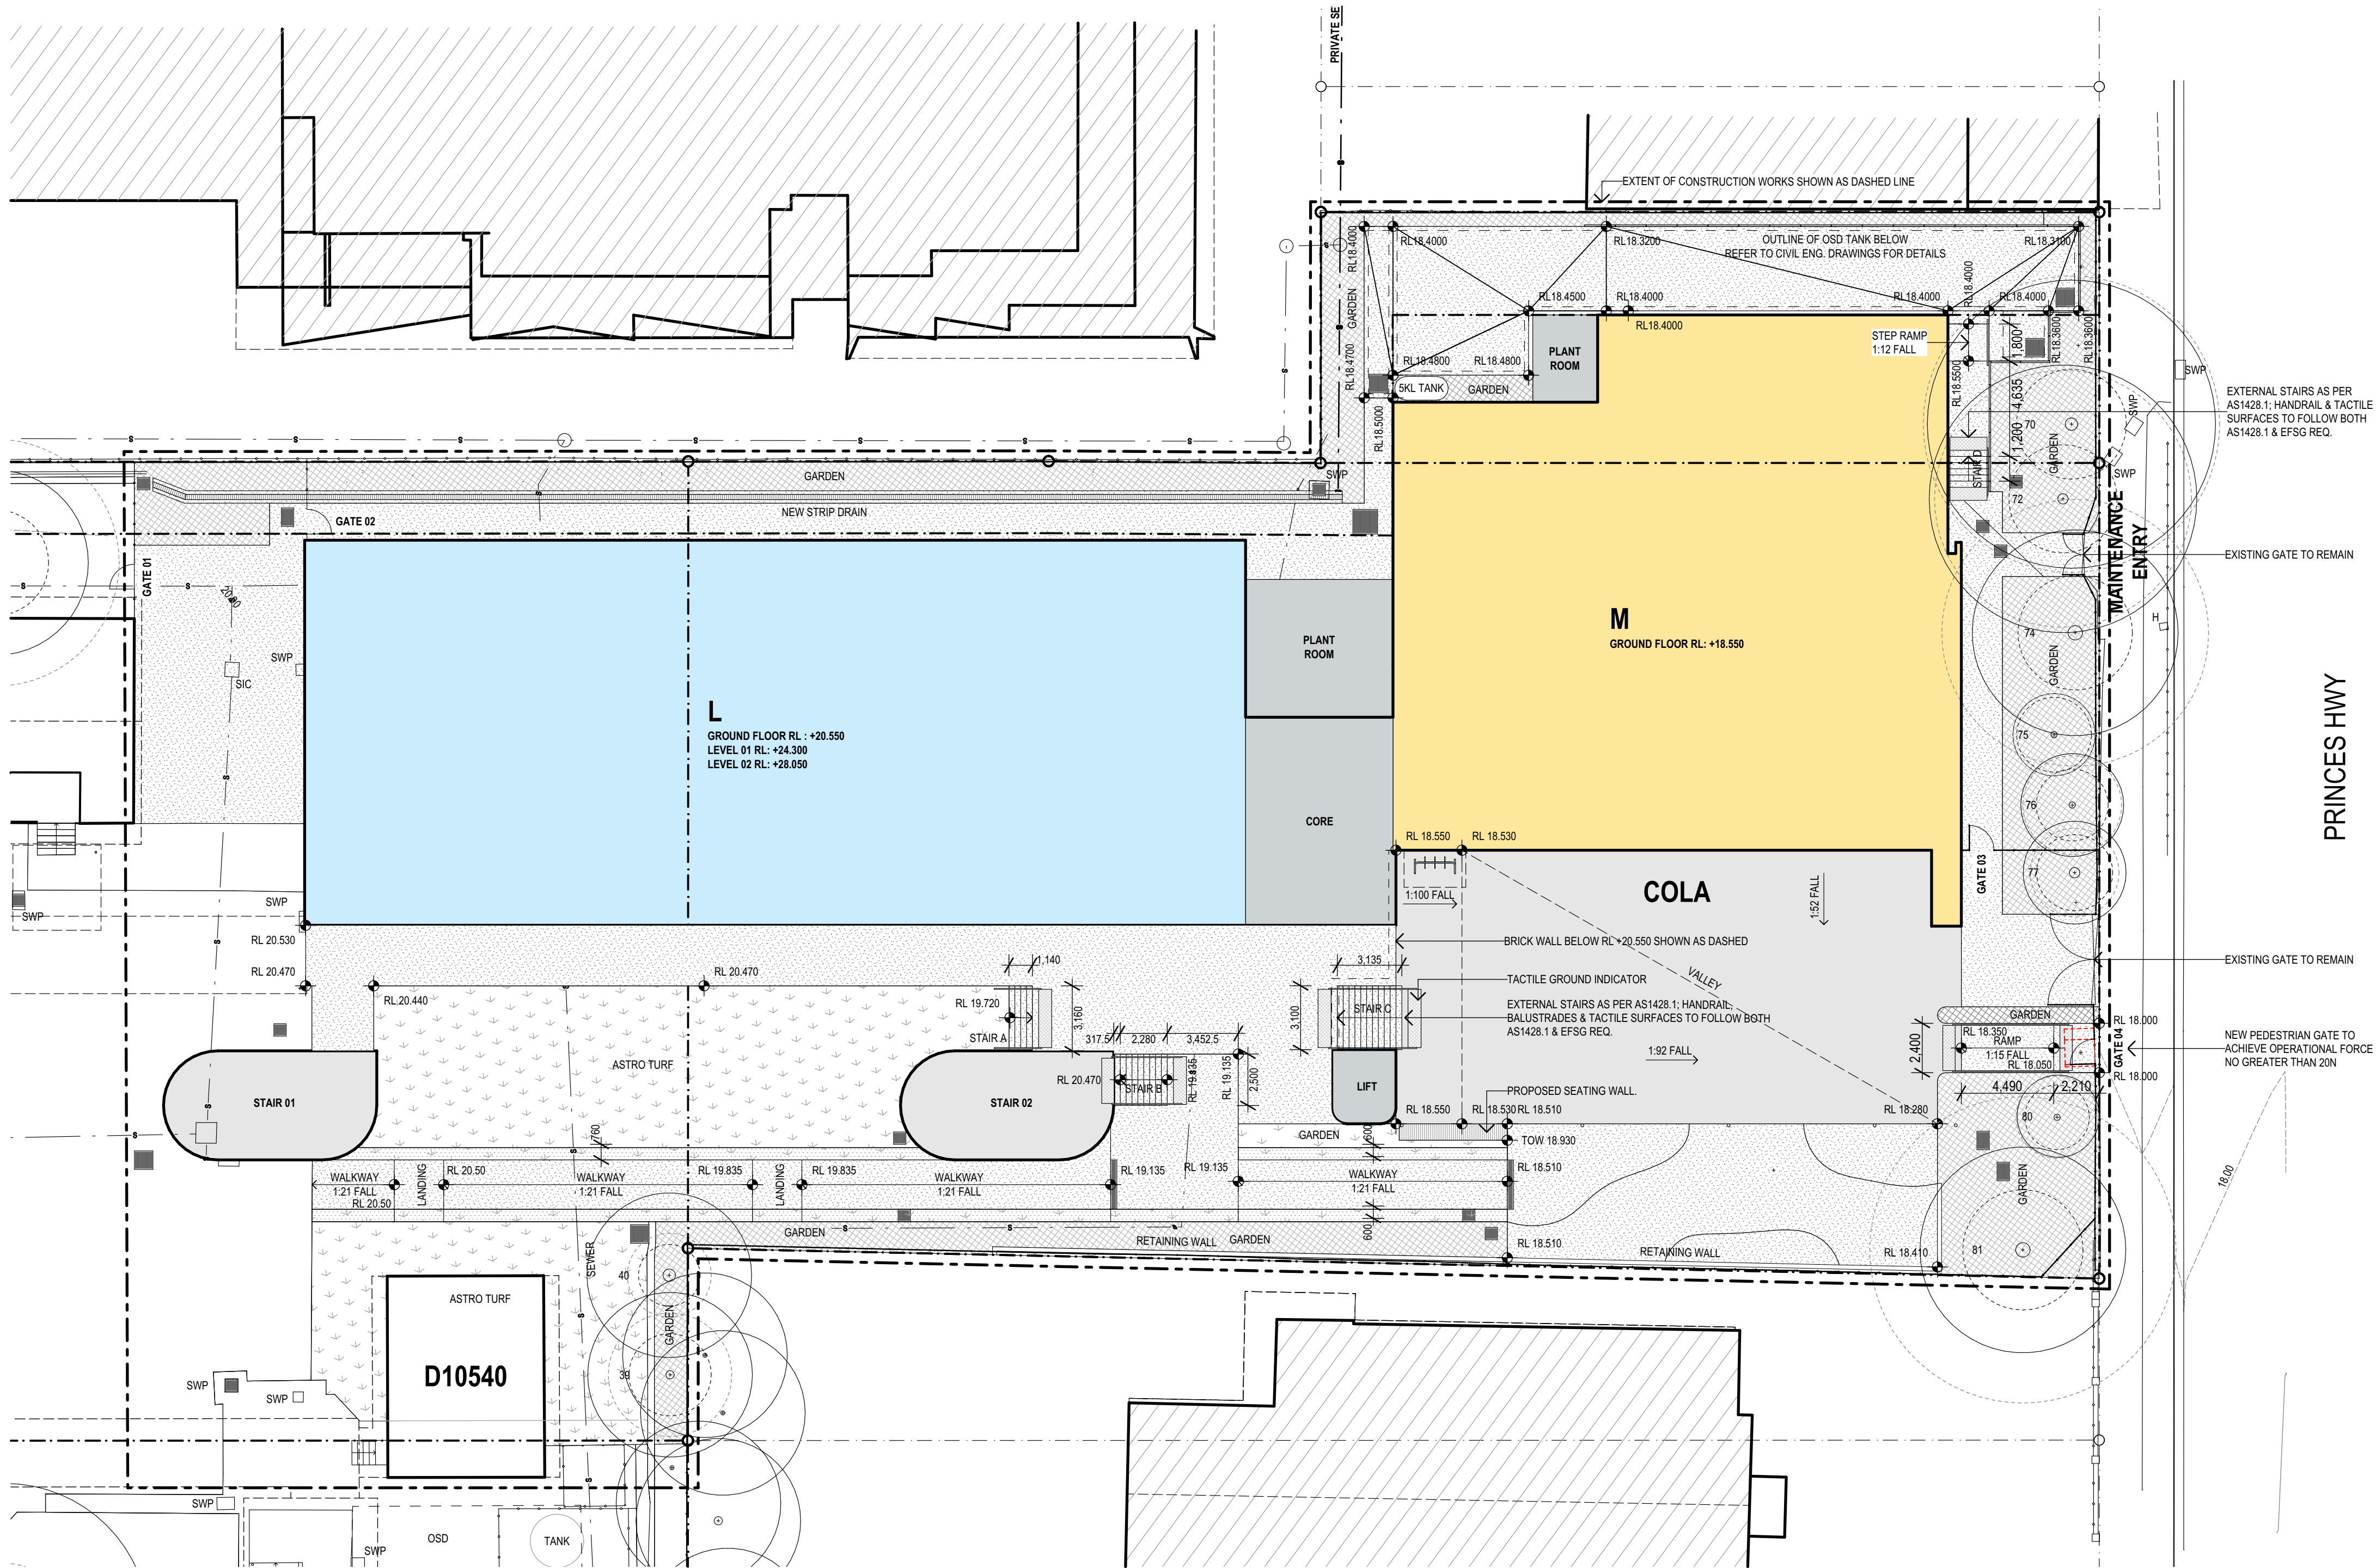

1 PLAN
EXTERNAL WORKS SITE PLAN
SCALE: 1:200

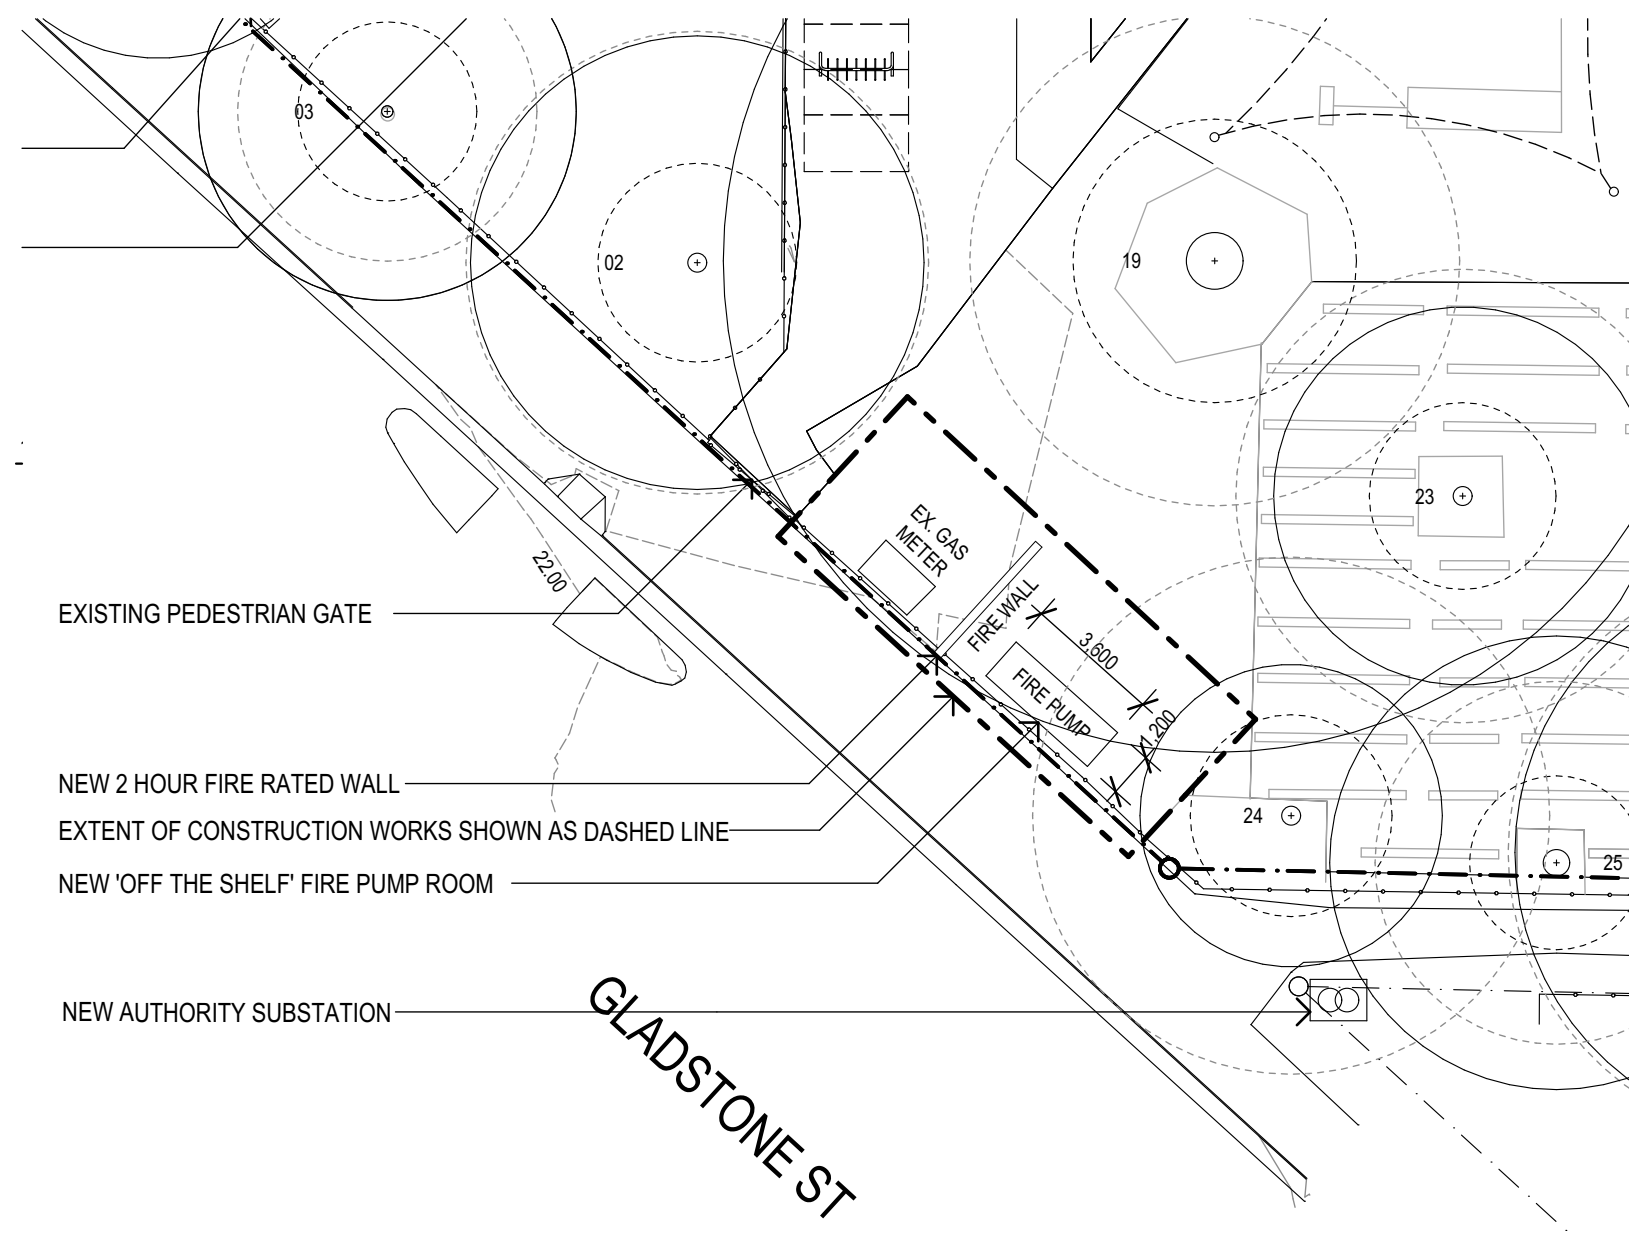

2 PLAN
EXTERNAL WORKS SITE PLAN
SCALE: 1:200

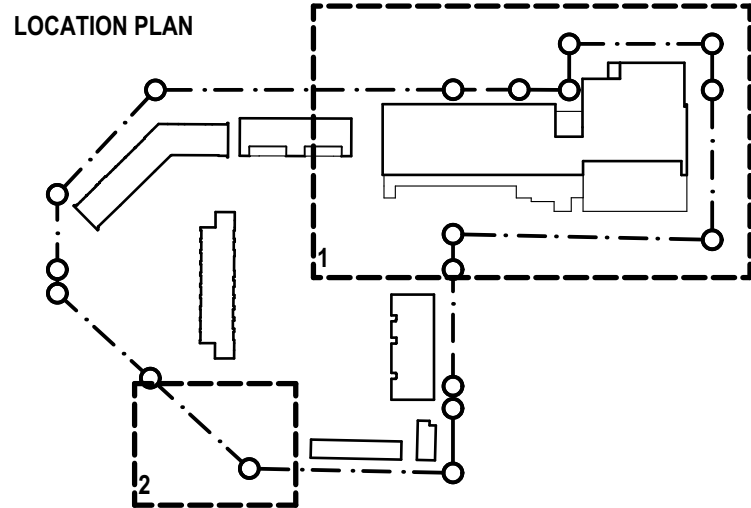


REV.	DESCRIPTION	DATE	INIT.
05	ISSUED REVISED REF DRAWINGS	12/03/2025	JP
04	ISSUED REVISED 100% SCHEMATIC DESIGN	07/02/2025	JP
03	ISSUED 100% SCHEMATIC DESIGN	19/12/2024	JP
02	ISSUED EXTERNAL WORKS PLAN	11/12/2024	JP
01	80% SD ISSUE	06/12/2024	JP/SD


fulton trotter
ARCHITECTS BRISBANE SYDNEY
www.fultontrotter.com.au
SYDNEY Suite 904, Level 9, 28-36 Foveaux Street, Surry Hills, NSW 2010
L (02) 8383 5151 e. sydney@fultontrotter.com.au
Fulton Trotter Architects ACN 677 264 550 ABN 57 677 264 550
To be used for authorised work only. Not to be copied directly or indirectly,
in whole or in part, nor shall it be used for any other building purposes.
DIRECTORS
Greg Isaac nra NSW 6855 QLD 2920
Justin Elsey nra QLD 3313
John Ward nra NSW 8371 QLD 3847
Katerina Diacopoulos nra NSW 7434 QLD 4528
Paul Skovron nra VIC 1804 NSW 7180 QLD 4500
Ryan Lovetday nra

SCHEMATIC DESIGN
SCHOOL INFRASTRUCTURE
NSW
KOGARAH PUBLIC SCHOOL
24B GLADSTONE ST,
KOGARAH, NSW


EXTERNAL WORKS PLAN
Figured dimensions take precedence over scale dimensions. Contractors must verify all dimensions on site before commencing any work or making shop drawings.
PROJECT NUMBER **7068KO01** DIRECTOR **JW** CHECKED **AS**
DRAWING NUMBER **KOPS-FTA-00-00-DR-A-1401** REVISION **05**

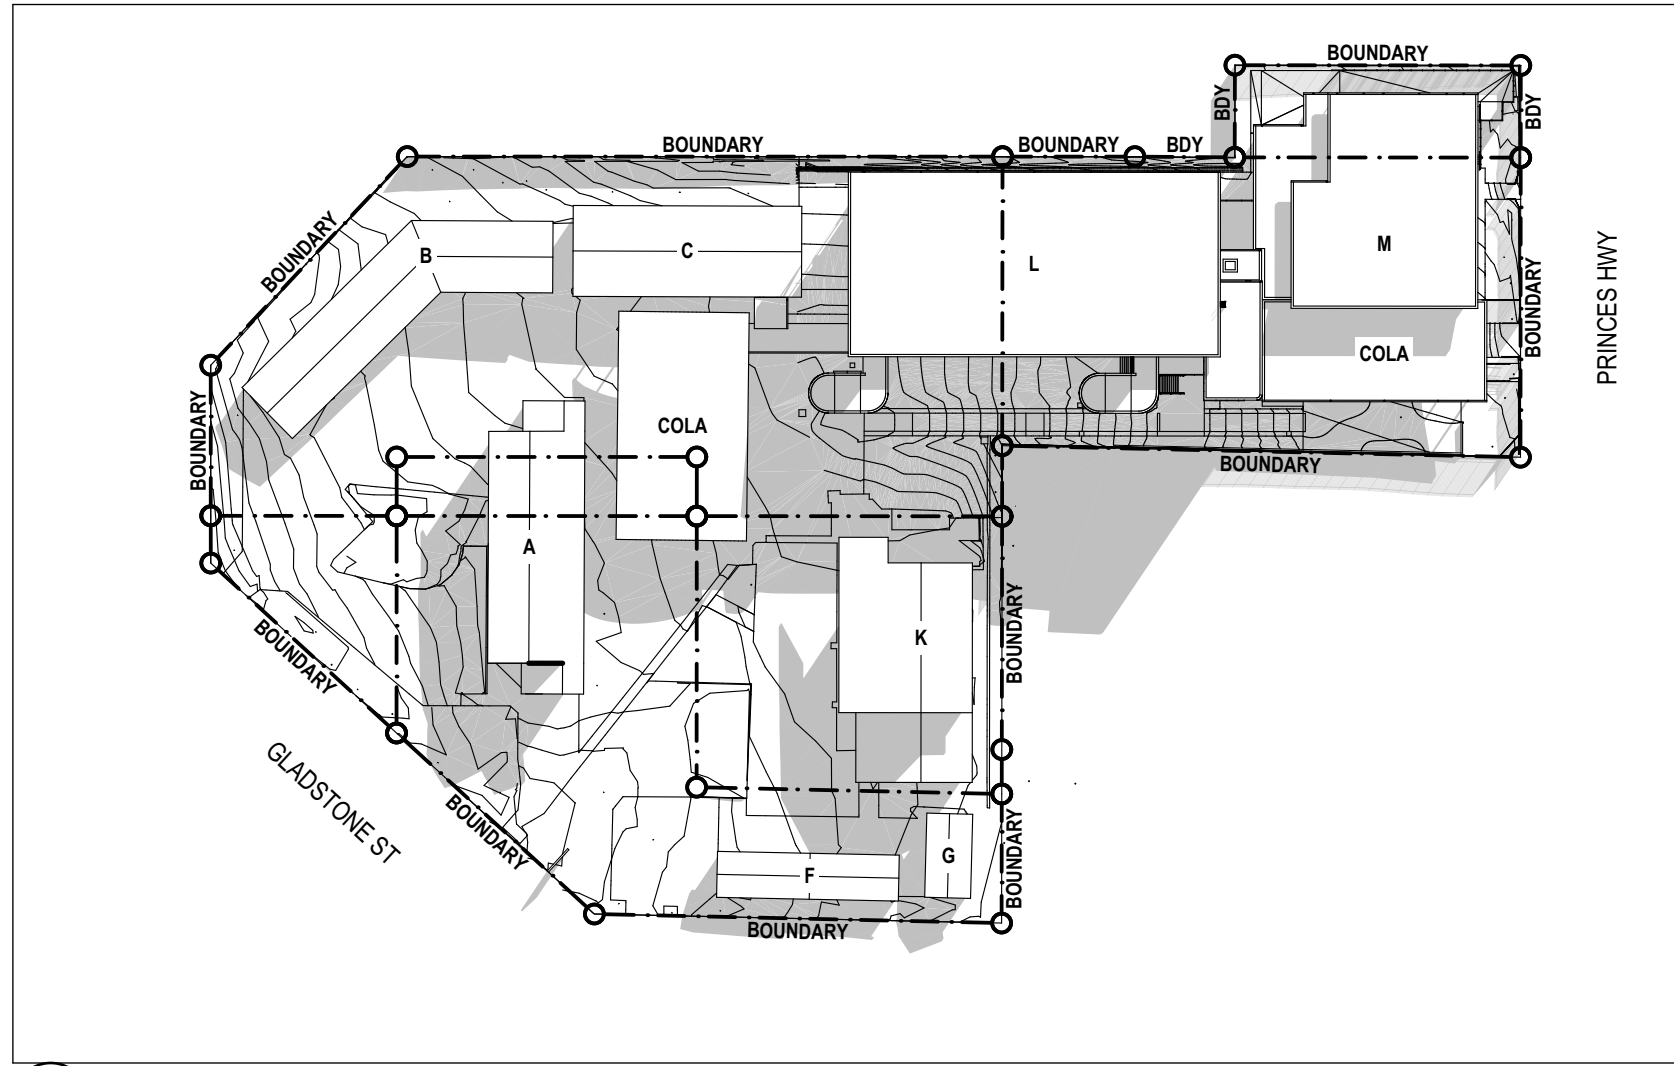


1 SHADOW DIAGRAM
JUNE 21 - 9:00 A.M.
SCALE: 1:1000

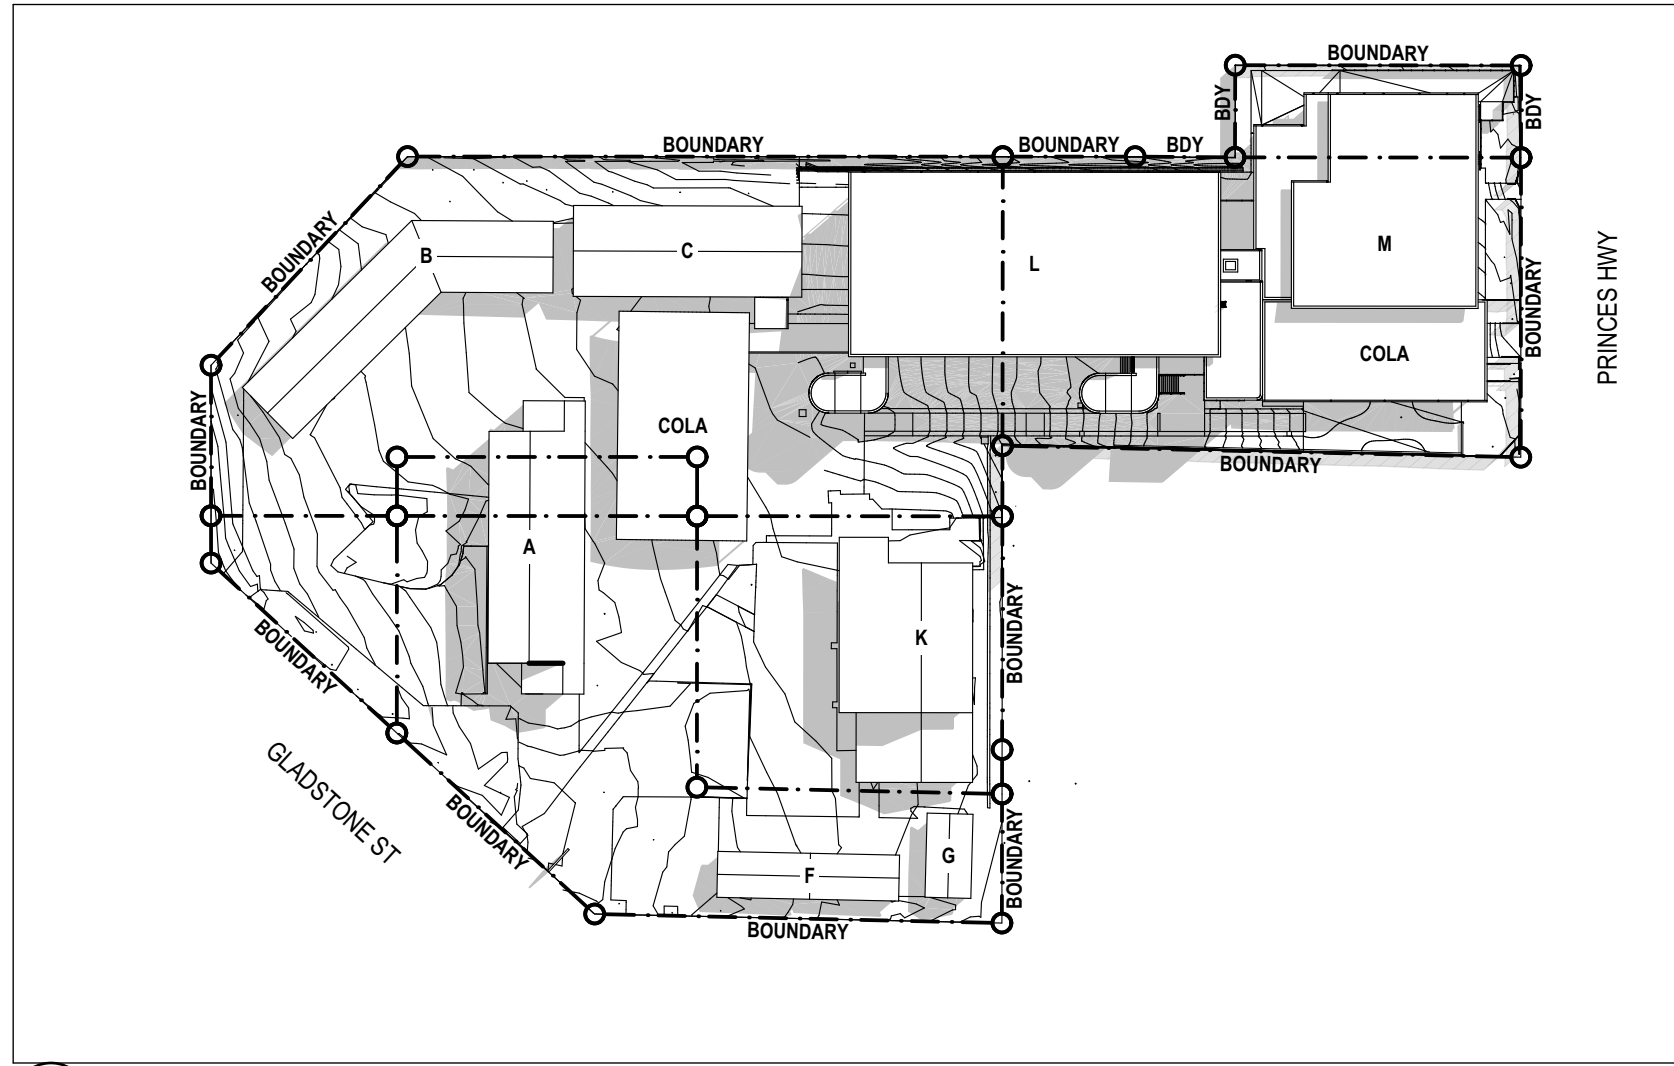


4 SHADOW DIAGRAM
SEPTEMBER 22 - 9:00 A.M.
SCALE: 1:1000

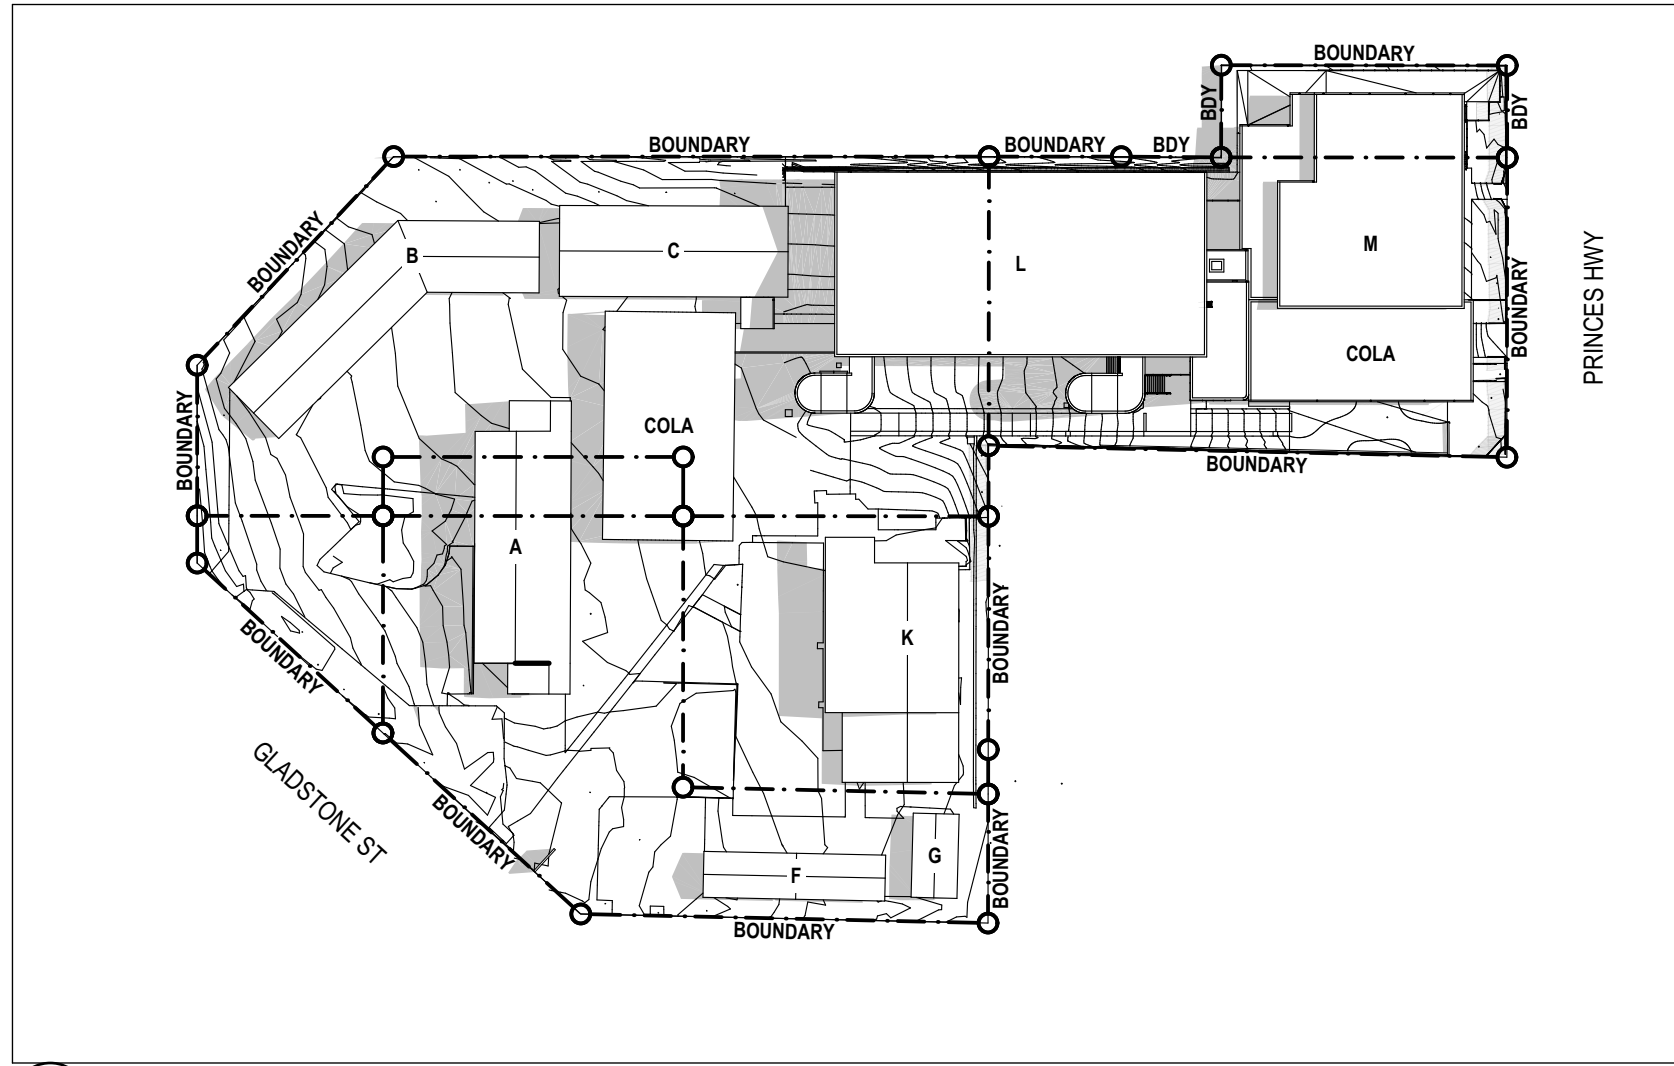


7 SHADOW DIAGRAM
DECEMBER 22 - 9:00 A.M.
SCALE: 1:1000

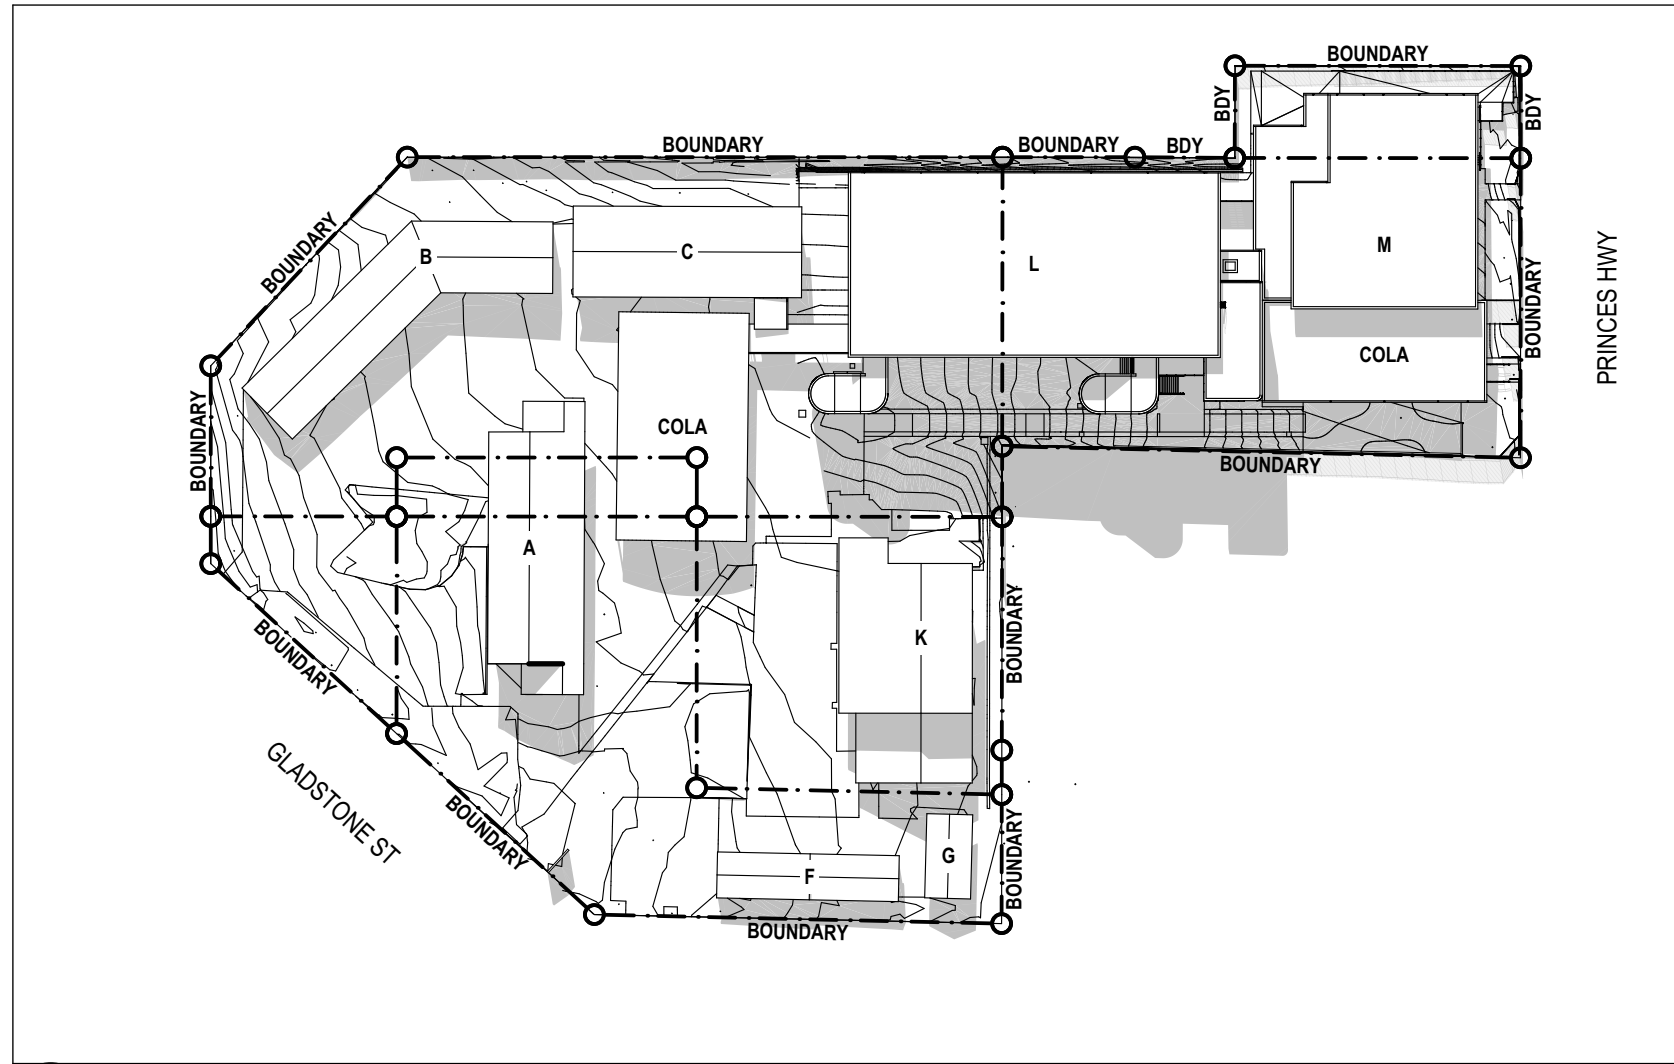


2 SECTION
JUNE 21 - 12:00 P.M.
SCALE: 1:1000

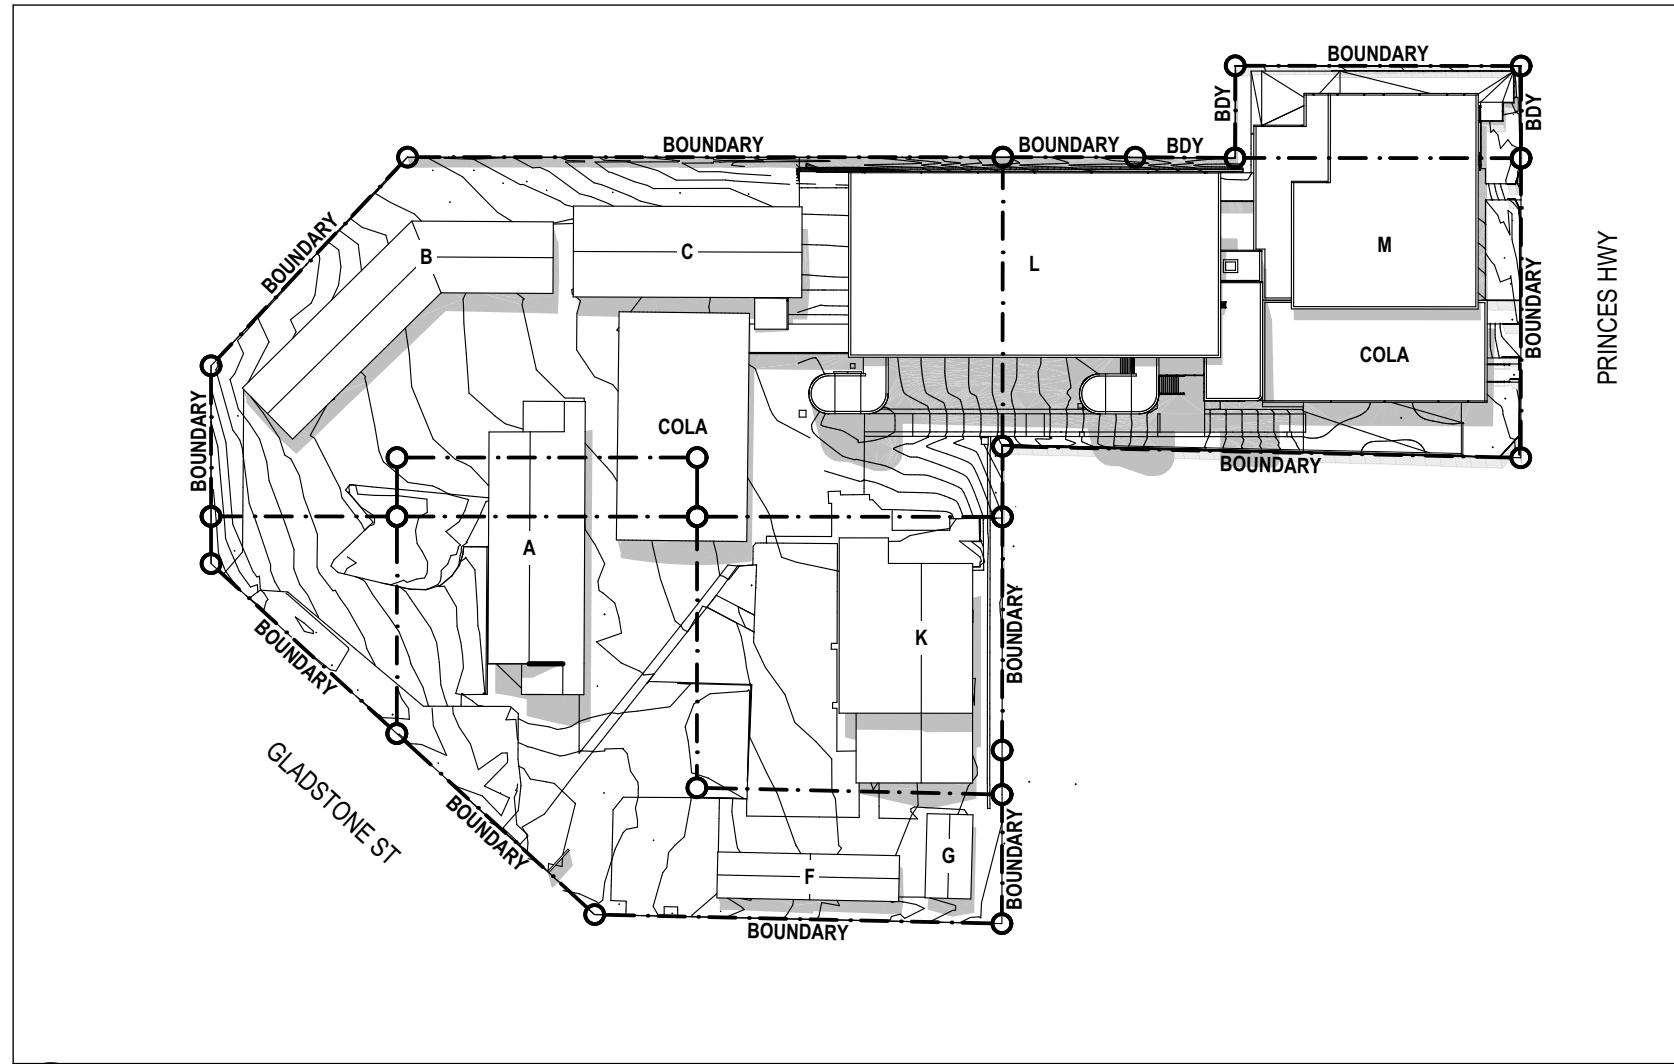


5 SECTION
SEPTEMBER 22 - 12:00 P.M.
SCALE: 1:1000

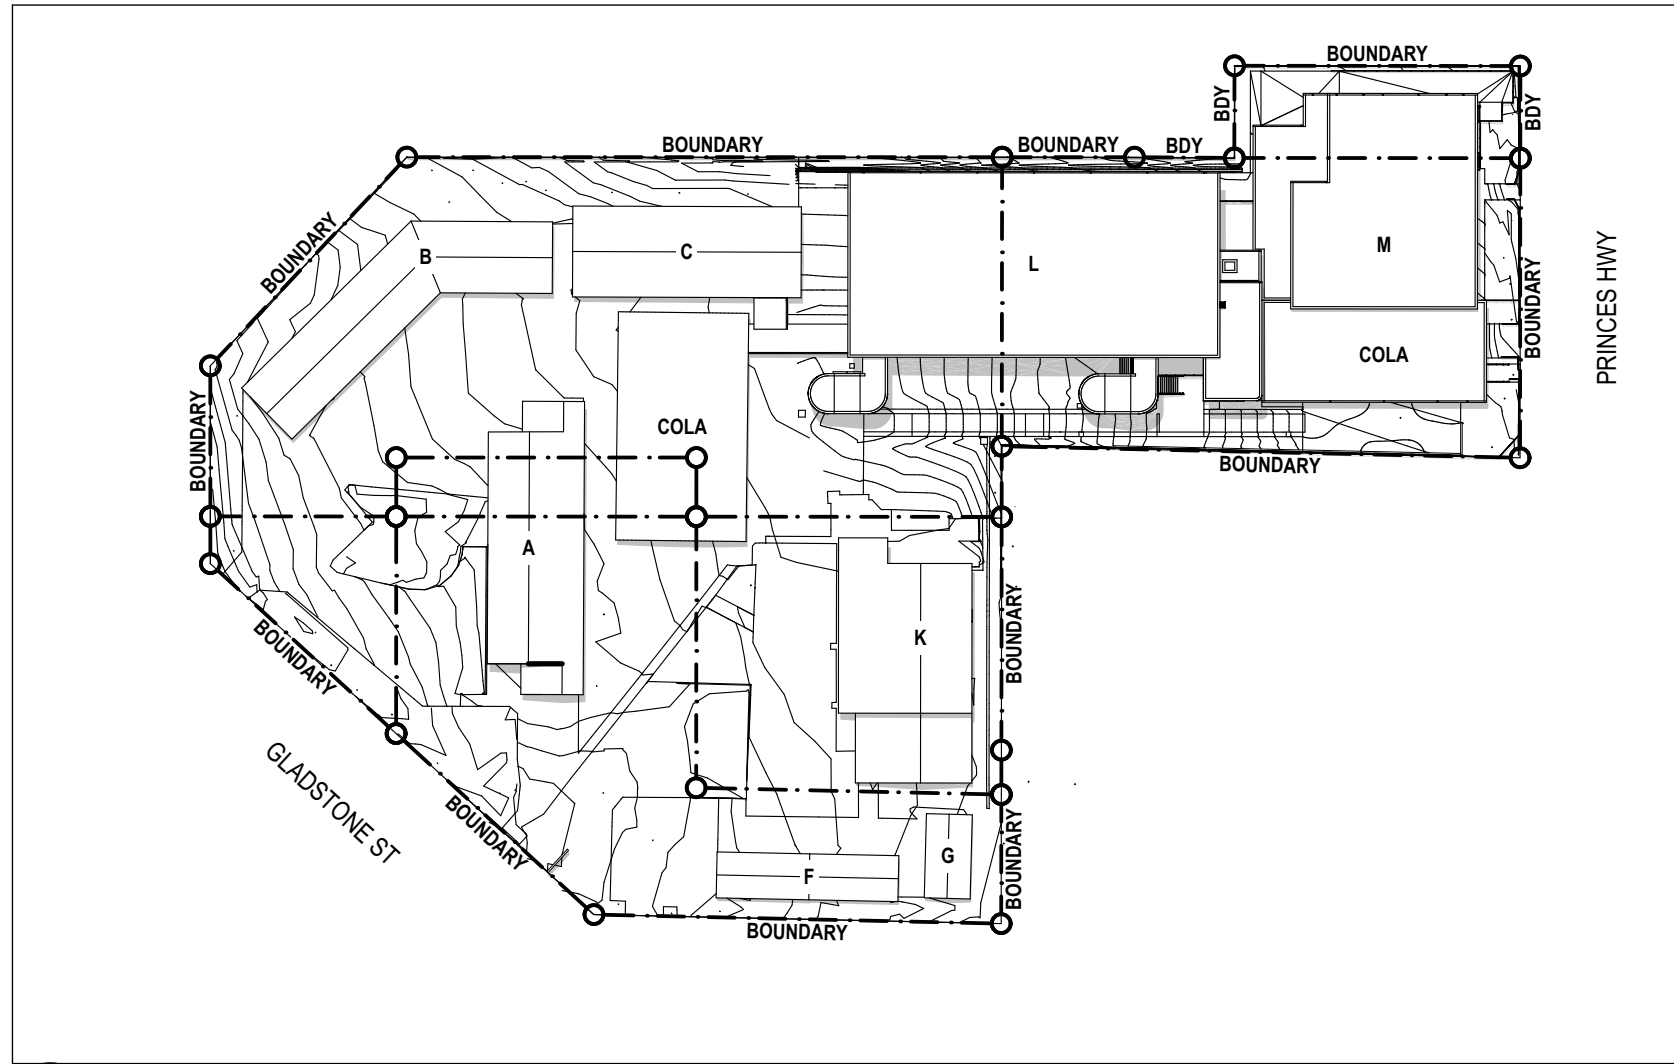


8 SECTION
DECEMBER 21 - 12:00 P.M.
SCALE: 1:1000

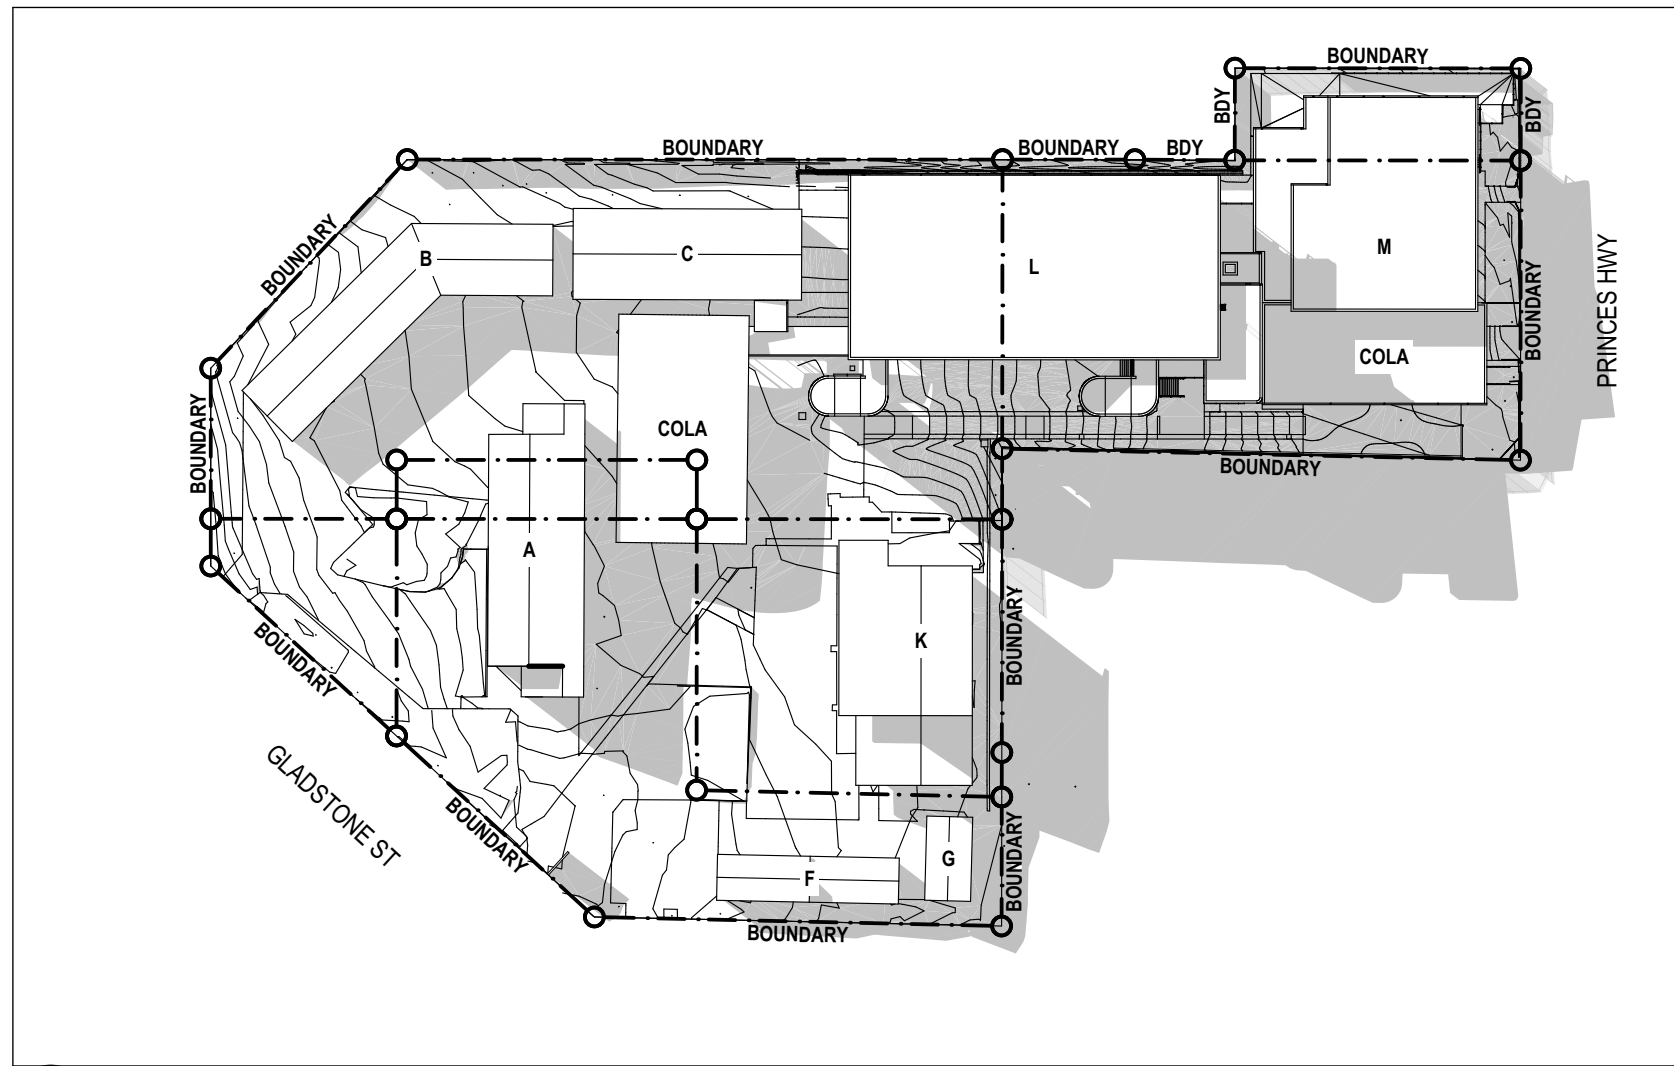

3 SECTION
JUNE 21 - 3:00 P.M.
SCALE: 1:1000

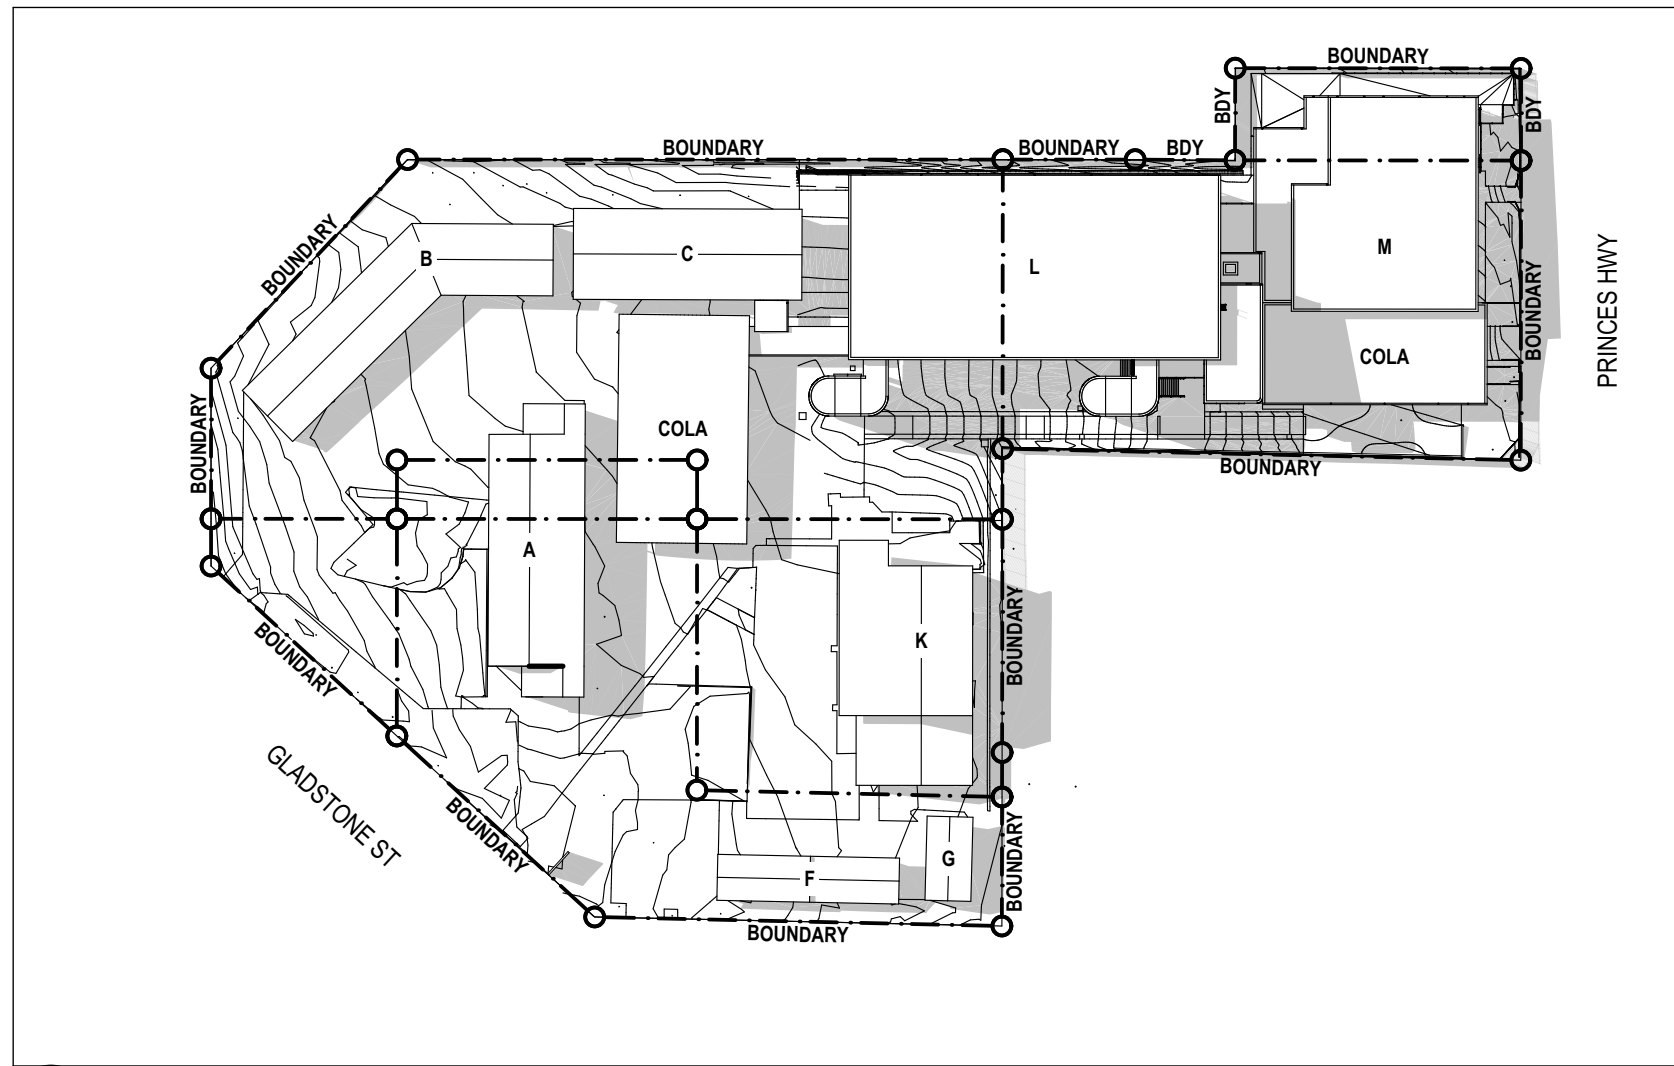

6 SECTION
SEPTEMBER 22
SCALE: 1:1000

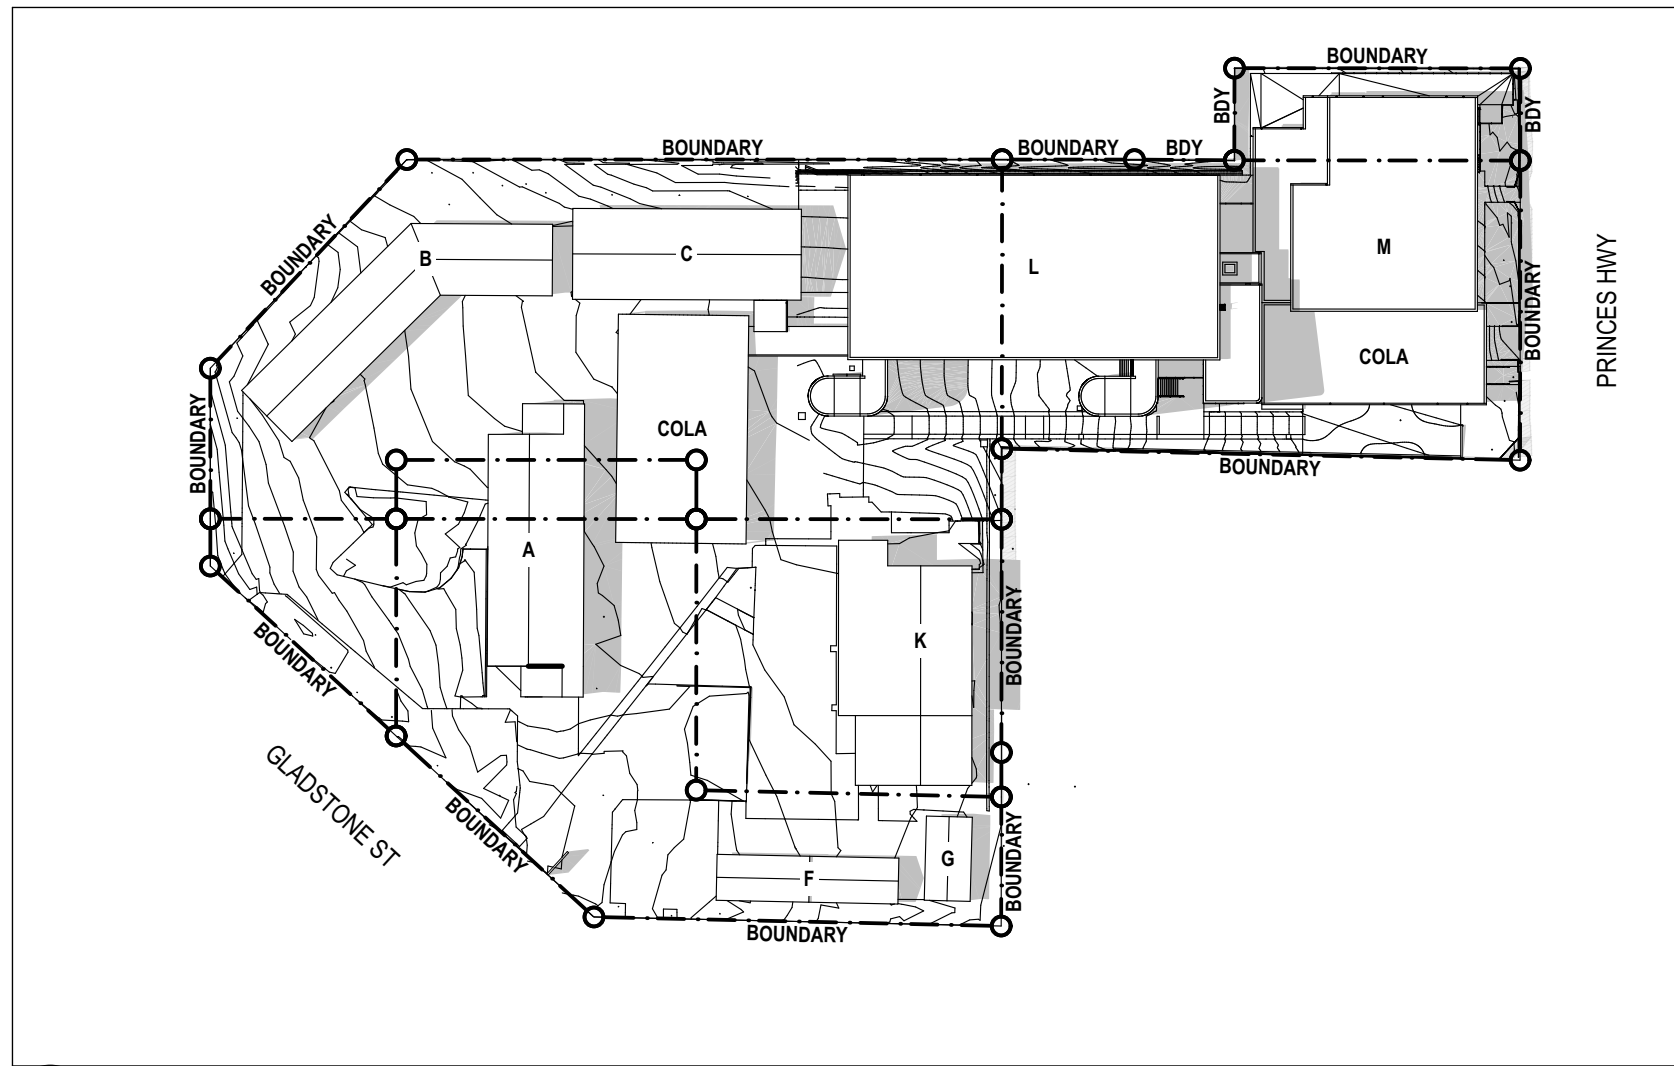

9 SECTION
DECEMBER 21 - 3:00 P.M.
SCALE: 1:1000

150mm @ A1
100
50

REV.	DESCRIPTION	DATE	INIT.
02	ISSUED REVISED 100% SCHEMATIC DESIGN	07/02/2025	JP
01	ISSUED 100% SCHEMATIC DESIGN	19/12/2024	JP

fulton trotter
ARCHITECTS BRISBANE SYDNEY
www.fultontrotter.com.au
SYDNEY Suite 904, Level 9, 28-36 Foveaux Street, Surry Hills, NSW 2010
L (02) 8383 5151 e. sydney@fultontrotter.com.au
Fulton Trotter Architects ACN 677 264 550 ABN 57 677 264 550
To be used for authorised work only. Not to be copied directly or indirectly,
in whole or in part, nor shall it be used for any other building purposes.
DIRECTORS
Greg Isaac nra QLD 2500
Justin Ebery nra QLD 3313
John Ward nra QLD 3847
Katerina Diacopoulos nra NSW 7434
Paul Siskawa nra QLD 1108
Ryan Lovetday nra QLD 4500

PROJECT PHASE
CLIENT SCHEMATIC DESIGN
PROJECT SCHOOL INFRASTRUCTURE
ADDRESS KOGARAH PUBLIC SCHOOL
24B GLADSTONE ST,
KOGARAH, NSW

DRAWING
SHADOW DIAGRAMS
Figured dimensions take precedence over scale dimensions. Contractors must verify all dimensions on site before commencing any work or making shop drawings.
PROJECT NUMBER 7068K001
DIRECTOR JW
DRAWING NUMBER KOPS-FTA-00-00-DR-A-1640
CHECKED AS
REVISION 02



Fulton Trotter

ARCHITECTS BRISBANE SYDNEY

www.fultontrotter.com.au

SYDNEY Suite 804, Level 9, 28-36 Foveaux Street, Surry Hills, NSW 2010
t: (02) 8383 5151 e: sydney@fultontrotter.com.au

Fulton Trotter Architects ACN 87 264 550 ABN 57 877 264 550
To be used for authorised work only. Not to be copied, directly or indirectly,
in whole or in part, nor shall it be used for any other building purposes.

DIRECTORS


Geoffrey Fulton	NSW 6855	QLD 3320
Kathleen Elzebery Italia		QLD 3320
John Ward	NSW 6851	QLD 3847
Kathleen Chirochopoulos Italia	VIC 18804	QLD 4508
Paul Savoca Italia	NSW 7434	QLD 3847
	NSW 7180	QLD 4508

PHASE
CLIENT
PROJECT
ADDRESS

SCHEMATIC DESIGN
SCHOOL INFRASTRUCTURE
NSW

KOGARAH PUBLIC SCHOOL
24B GLADSTONE ST,
KOGARAH, NSW

SITE SECTIONS		
Figured dimensions take precedence over scale dimensions. Contractors must verify all dimensions on site before commencing any work or making shop drawings.		
PROJECT NUMBER 7068K001	DIRECTOR JW	CHECKED AS
DRAWING NUMBER KOPS-FTA-00-ZZ-DR-A-1201	REVISION 06	

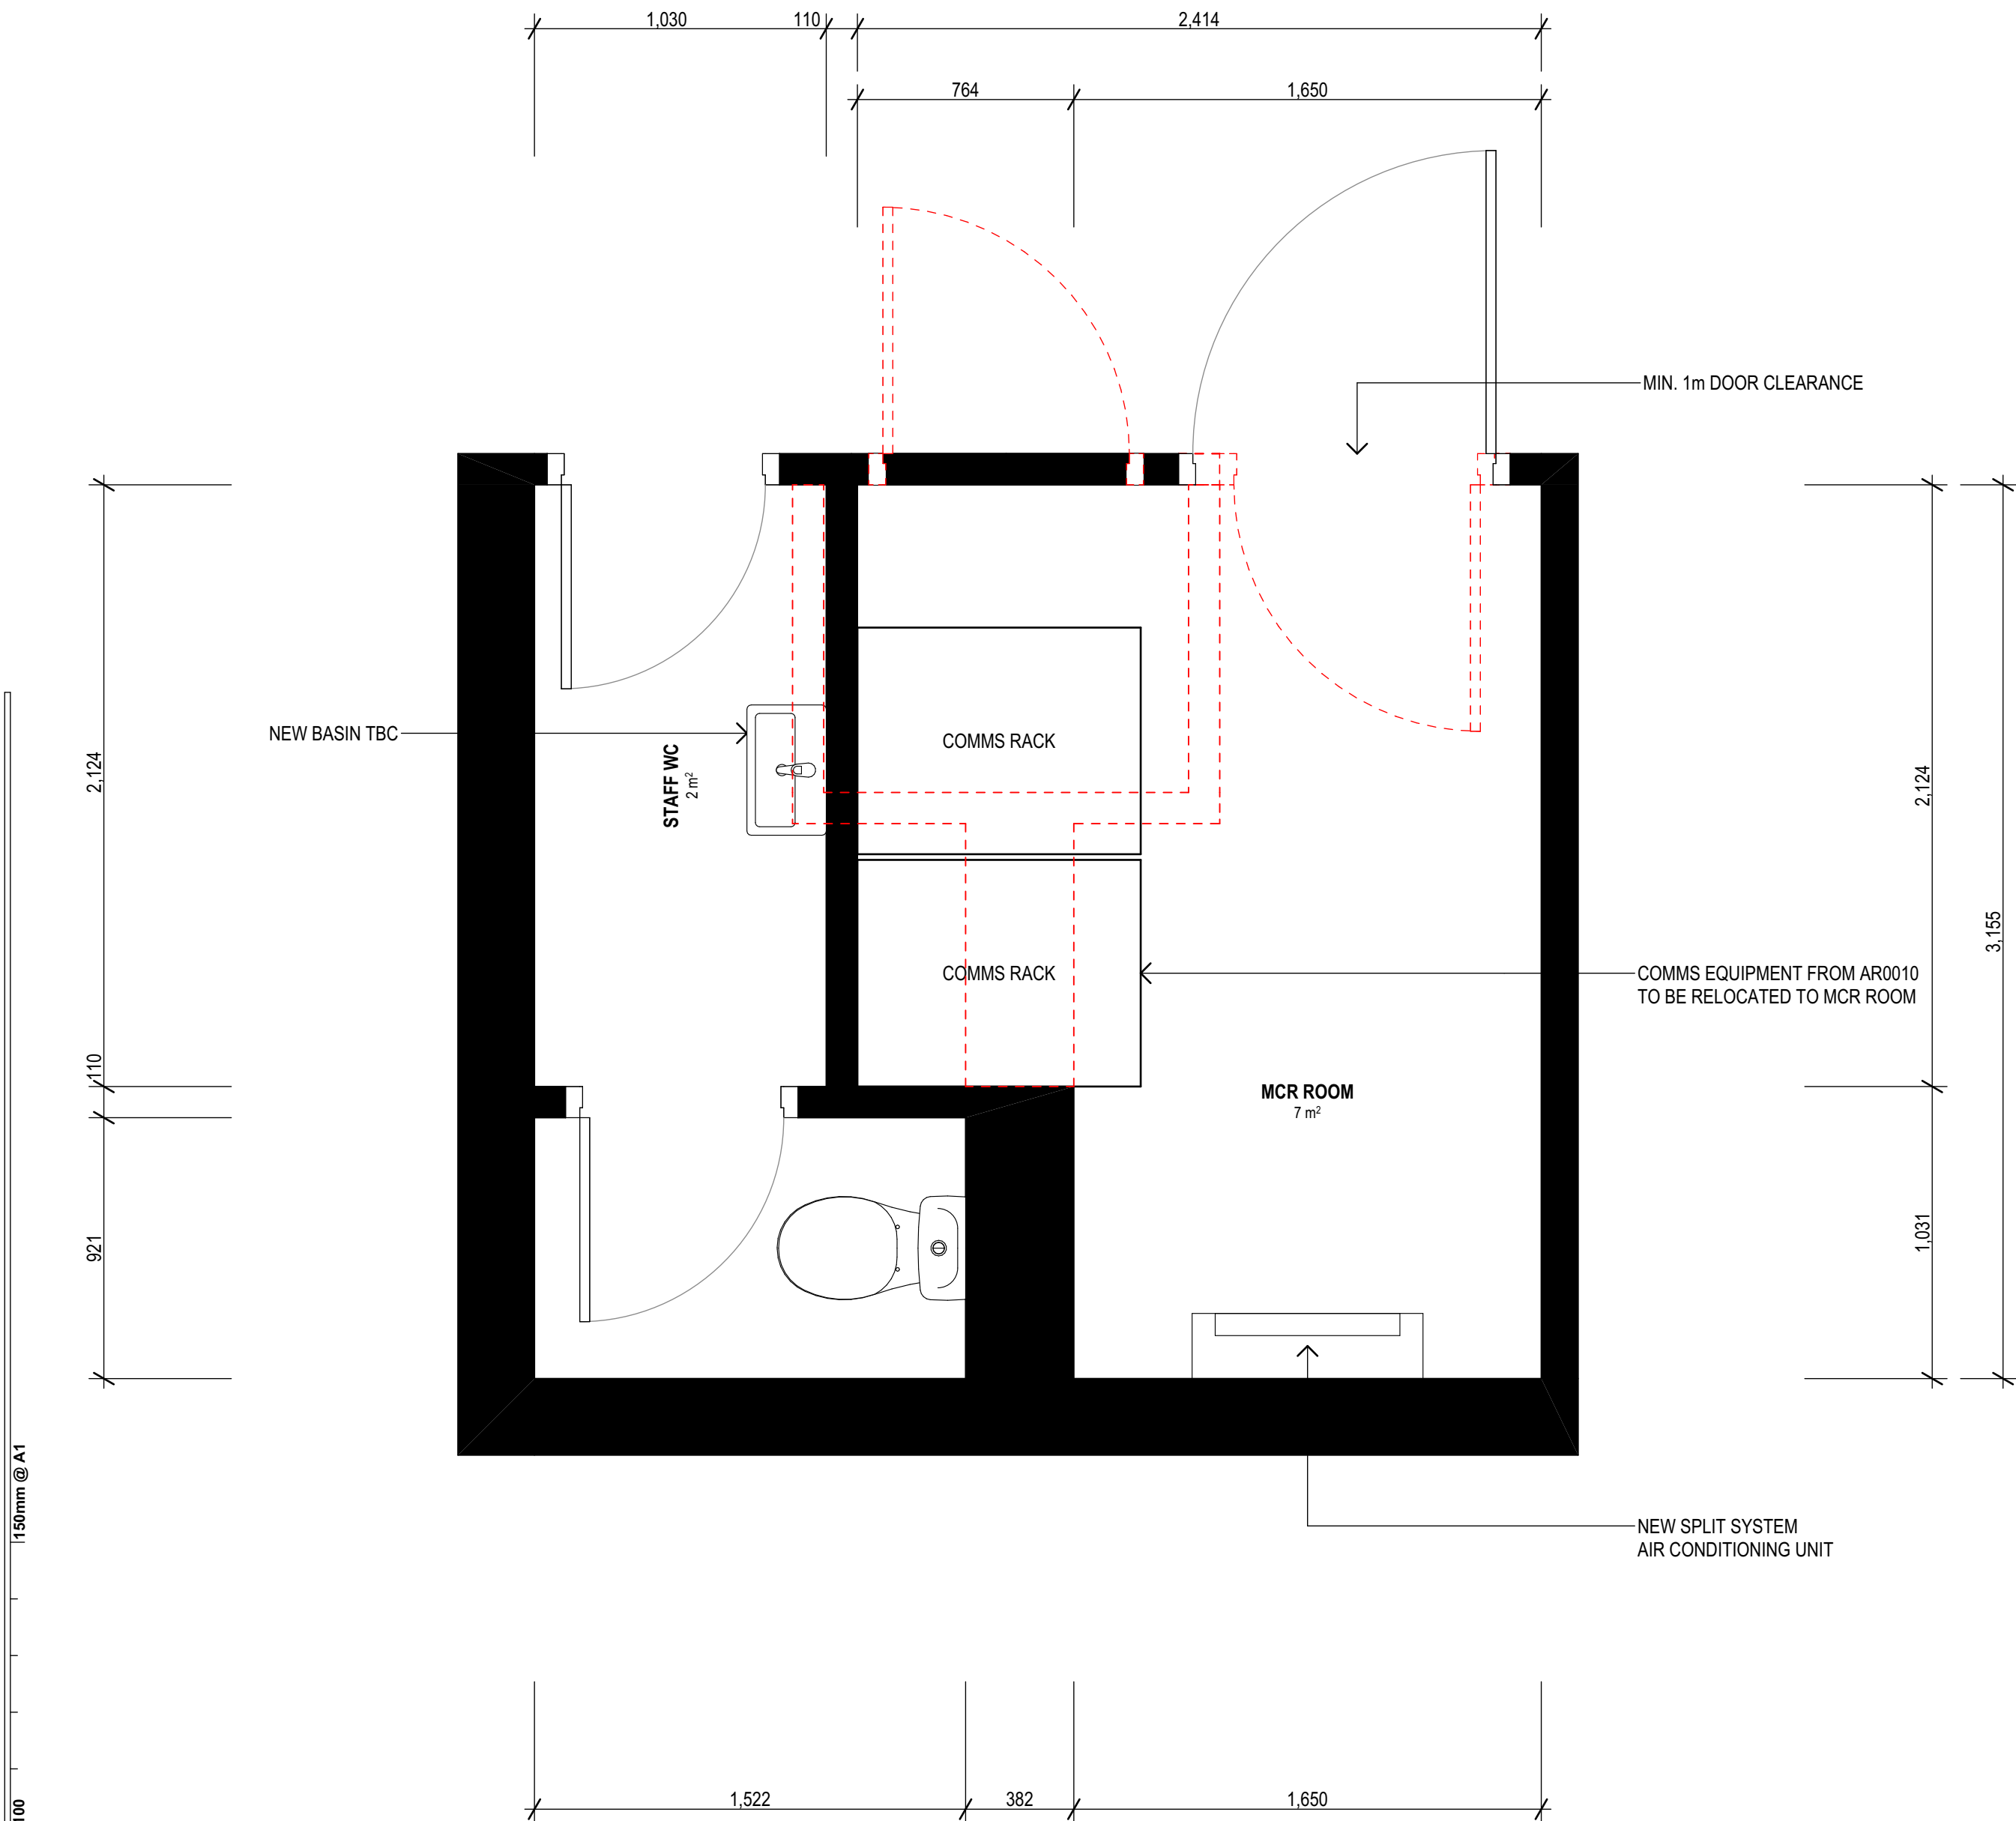

1 PLAN
LEVEL 1 - MCR ROOM
SCALE: 1:20

REV.	DESCRIPTION	DATE	INIT.
03	ISSUED REVISED 100% SCHEMATIC DESIGN	07/02/2025	JP
02	ISSUED 100% SCHEMATIC DESIGN	19/12/2024	JP
01	ISSUE MCR PLAN	10/12/2024	JP


fulton trotter
ARCHITECTS BRISBANE SYDNEY
www.fultontrotter.com.au
SYDNEY Suite 904, Level 9, 28-36 Foveaux Street, Surry Hills, NSW 2010
L (02) 8383 5151 e. sydney@fultontrotter.com.au
Fulton Trotter Architects ACN 677 264 550 ABN 57 677 264 550
To be used for authorised work only. Not to be copied directly or indirectly,
in whole or in part, nor shall it be used for any other building purposes.

DIRECTORS
Greg Isaac nra QLD 2500
Justine Elzany fra QLD 3313
John Ward nra QLD 3847
Katerina Diacopoulos fra QLD 4528
Paul Sokoro fra QLD 1108
Ryan Lovetday fra QLD 4500

SCHEMATIC DESIGN
SCHOOL INFRASTRUCTURE
NSW
KOGARAH PUBLIC SCHOOL
24B GLADSTONE ST,
KOGARAH, NSW

MCR ROOM
Figured dimensions take precedence over
scale dimensions. Contractors must verify
all dimensions on site before commencing
any work or making shop drawings.

PROJECT NUMBER **7068K001**
DIRECTOR **JW**
DRAWING NUMBER **KOPS-FTA-B00A-L1-DR-A-5001**
CHECKED
REVISION **03**

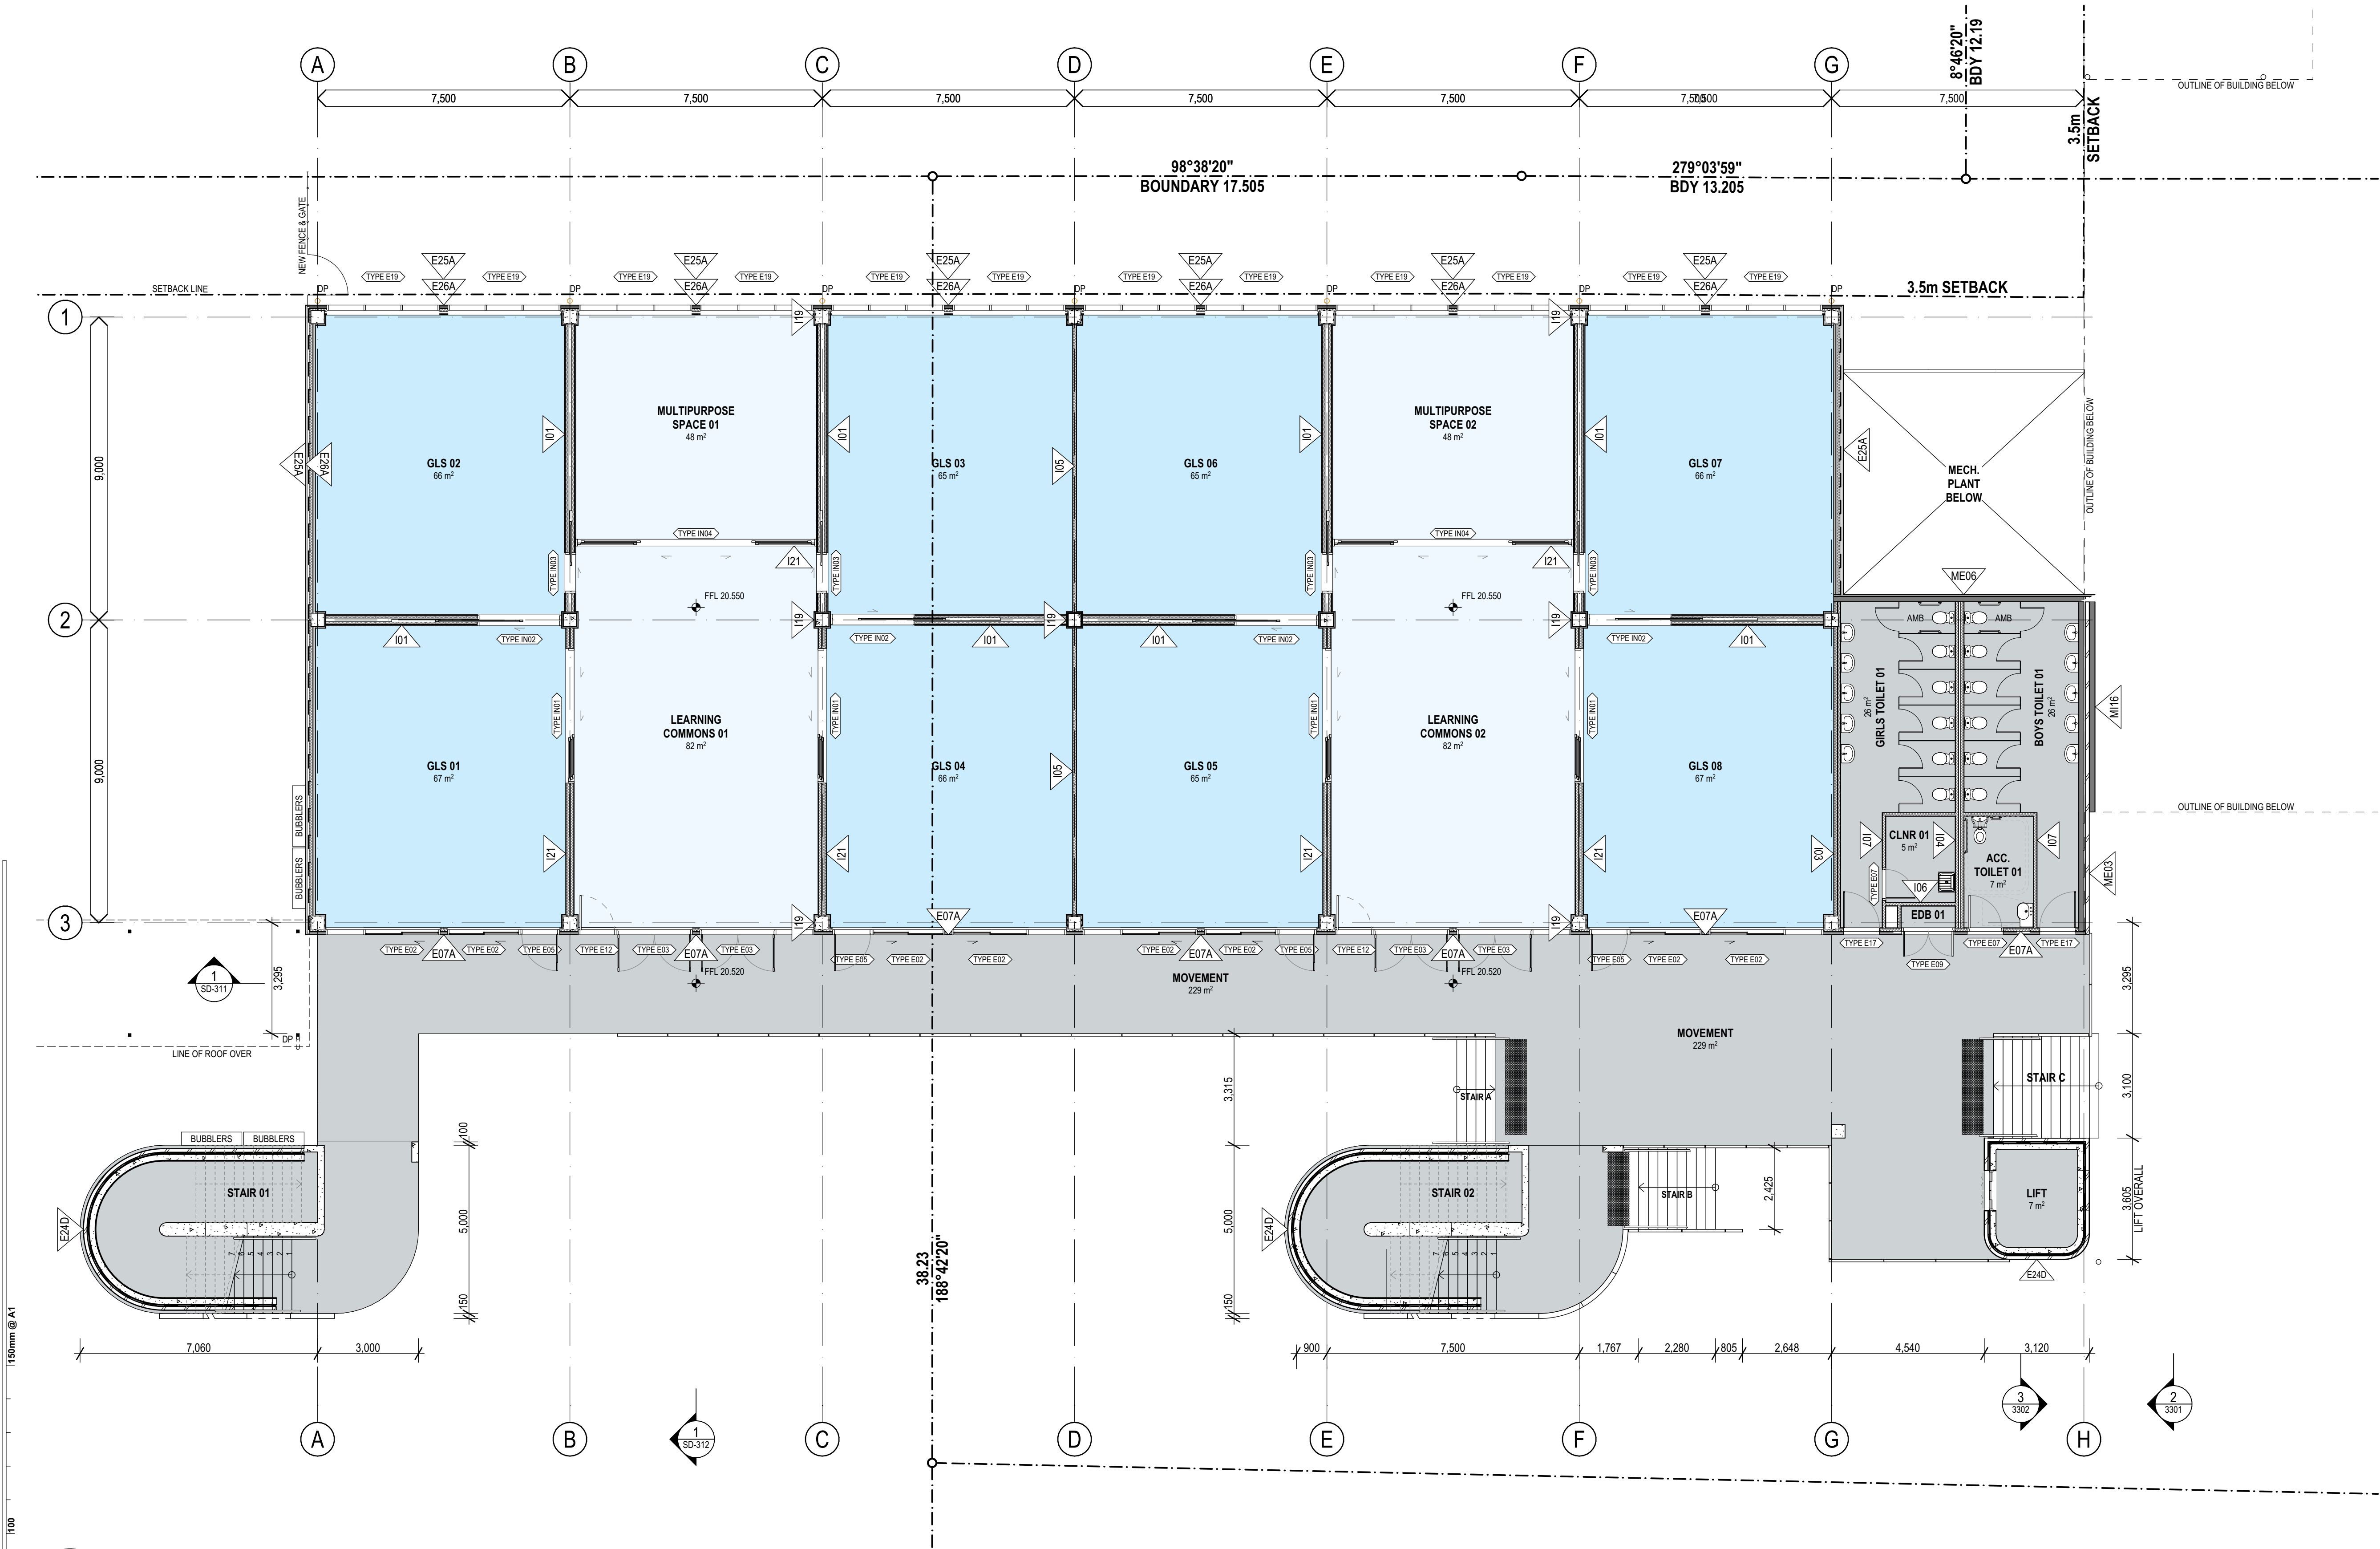

PLAN LEGEND	
	DOOR LABEL
	WINDOW LABEL
	EXTERNAL WALL TYPE LABEL
	INTERNAL WALL TYPE LABEL


1 PLAN
GROUND FLOOR
SCALE: 1:100

REV.	DESCRIPTION	DATE	INIT.
11	ISSUED REVISED 100% SCHEMATIC DESIGN	12/02/2025	JP
10	ISSUED REVISED 100% SCHEMATIC DESIGN	07/02/2025	JP
09	ISSUED 100% SCHEMATIC DESIGN	19/12/2024	JP
08	80% SD ISSUE	06/12/2024	JP/SZ
07	ISSUE FOR PRG 04	29/11/2024	SZ/JP
06	ISSUED 50% SCHEMATIC DESIGN	15/11/2024	JP
05	ISSUED 100% CONCEPT DESIGN	31/10/2024	JP
04	ISSUED 80% CONCEPT DESIGN	18/10/2024	JP
03	ISSUED FOR DRAFT CONCEPT DESIGN	04/10/2024	JP
02	ISSUED FOR MEDIA RELEASE	23/09/2024	JP
01	ISSUED FOR WORKSHOP MEETING	23/09/2024	JP

fulton trotter
ARCHITECTS BRISBANE SYDNEY
www.fultontrotter.com.au
SYDNEY Suite 904, Level 9, 28-36 Foveaux Street, Surry Hills, NSW 2010
L (02) 8383 5151 e. sydney@fultontrotter.com.au
Fulton Trotter Architects ACN 677 264 550 ABN 57 677 264 550
To be used for authorised work only. Not to be copied directly or indirectly,
in whole or in part, nor shall it be used for any other building purposes.
DIRECTORS
Greg Isaac nra QLD 2500
Justin Eboray nra QLD 3313
John Ward nra QLD 3847
Katerina Diacopoulos nra QLD 4528
Paul Skovron nra QLD 1108
Ryan Loveday nra QLD 4500
VIC 18804 NSW 8371 NSW 7434 NSW 7180

PHASE
CLIENT
PROJECT
SCHEMATIC DESIGN
SCHOOL INFRASTRUCTURE
NSW
KOGARAH PUBLIC SCHOOL
24B GLADSTONE ST,
KOGARAH, NSW

DRAWING
PROPOSED GROUND FLOOR
PLAN
Figured dimensions take precedence over
scale dimensions. Contractors must verify
all dimensions on site before commencing
any work or making shop drawings.
PROJECT NUMBER
7068K001
DIRECTOR
JW
CHECKED
AS
DRAWING NUMBER
KOPS-FTA-B00L-GF-DR-A-2101
REVISION
11

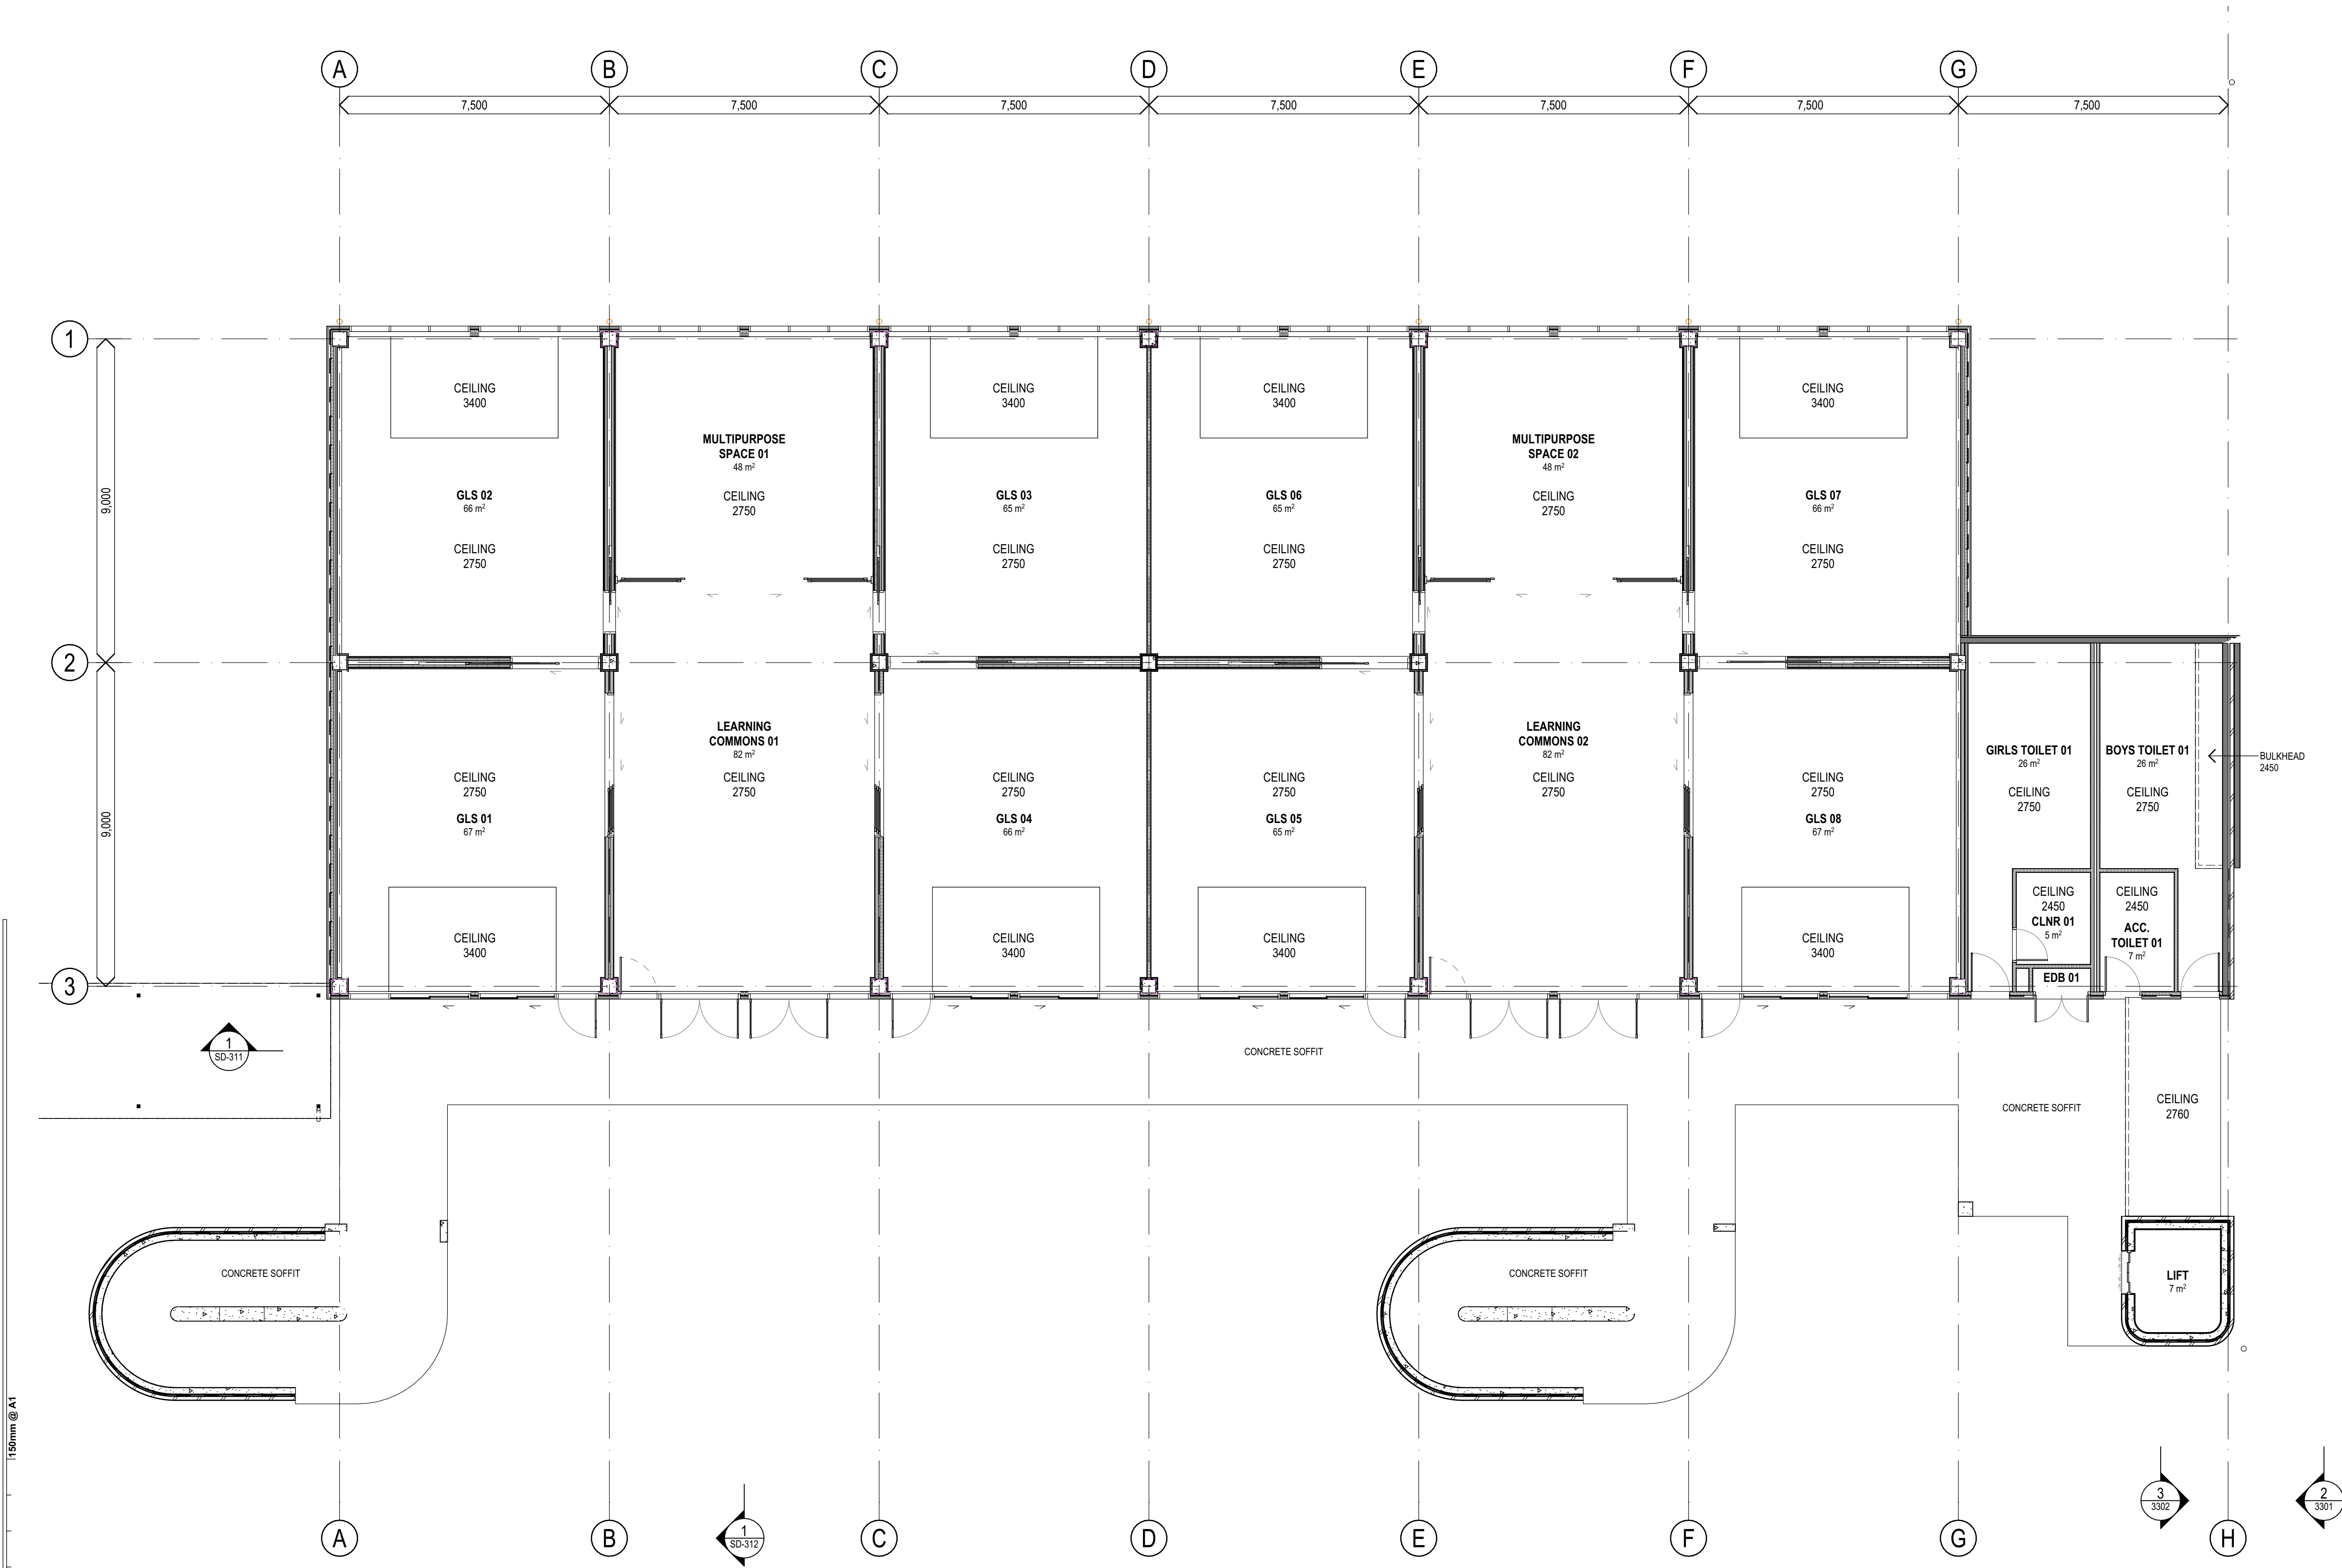

1 PLAN
GROUND FLOOR RCP
SCALE: 1:100

150mm @ A1
100
50
plot date: Monday, 10 February 2025 10:08 AM file location: BIMcloud: FTA-SYD-BIM26 - BIMcloud Basic for Archicad 26/7068K001 Kogarah Public School

REV.	DESCRIPTION	DATE	INIT.
04	ISSUED REVISED 100% SCHEMATIC DESIGN	07/02/2025	JP
03	ISSUED 100% SCHEMATIC DESIGN	19/12/2024	JP
02	80% SD ISSUE	06/12/2024	JP/ISZ
01	ISSUED 50% SCHEMATIC DESIGN	15/11/2024	JP


fulton trotter
ARCHITECTS BRISBANE SYDNEY
www.fultontrotter.com.au
SYDNEY Suite 904, Level 9, 28-36 Foveaux Street, Surry Hills, NSW 2010
L (02) 8383 5151 e. sydney@fultontrotter.com.au
Fulton Trotter Architects ACN 677 264 550 ABN 57 677 264 550
To be used for authorised work only. Not to be copied directly or indirectly,
in whole or in part, nor shall it be used for any other building purposes.
DIRECTORS
Greg Isaac nra QLD 2500
Justine Elworthy nra QLD 3313
John Ward nra QLD 3847
Katerina Diacopoulos nra QLD 4528
Paul Skovron nra QLD 1108
Ryan Lovetday nra QLD 4500
VIC 18804 NSW 8855 NSW 8371 NSW 7434 NSW 7180

PHASE
CLIENT
PROJECT
KOGARAH PUBLIC SCHOOL
24B GLADSTONE ST,
KOGARAH, NSW

PROPOSED GROUND FLOOR RCP

Figured dimensions take precedence over scale dimensions. Contractors must verify all dimensions on site before commencing any work or making shop drawings.

PROJECT NUMBER
7068K001
DRAWING NUMBER
KOPS-FTA-B00L-GF-DR-A-2201
DIRECTOR
JW
CHECKED
AS
REVISION
04

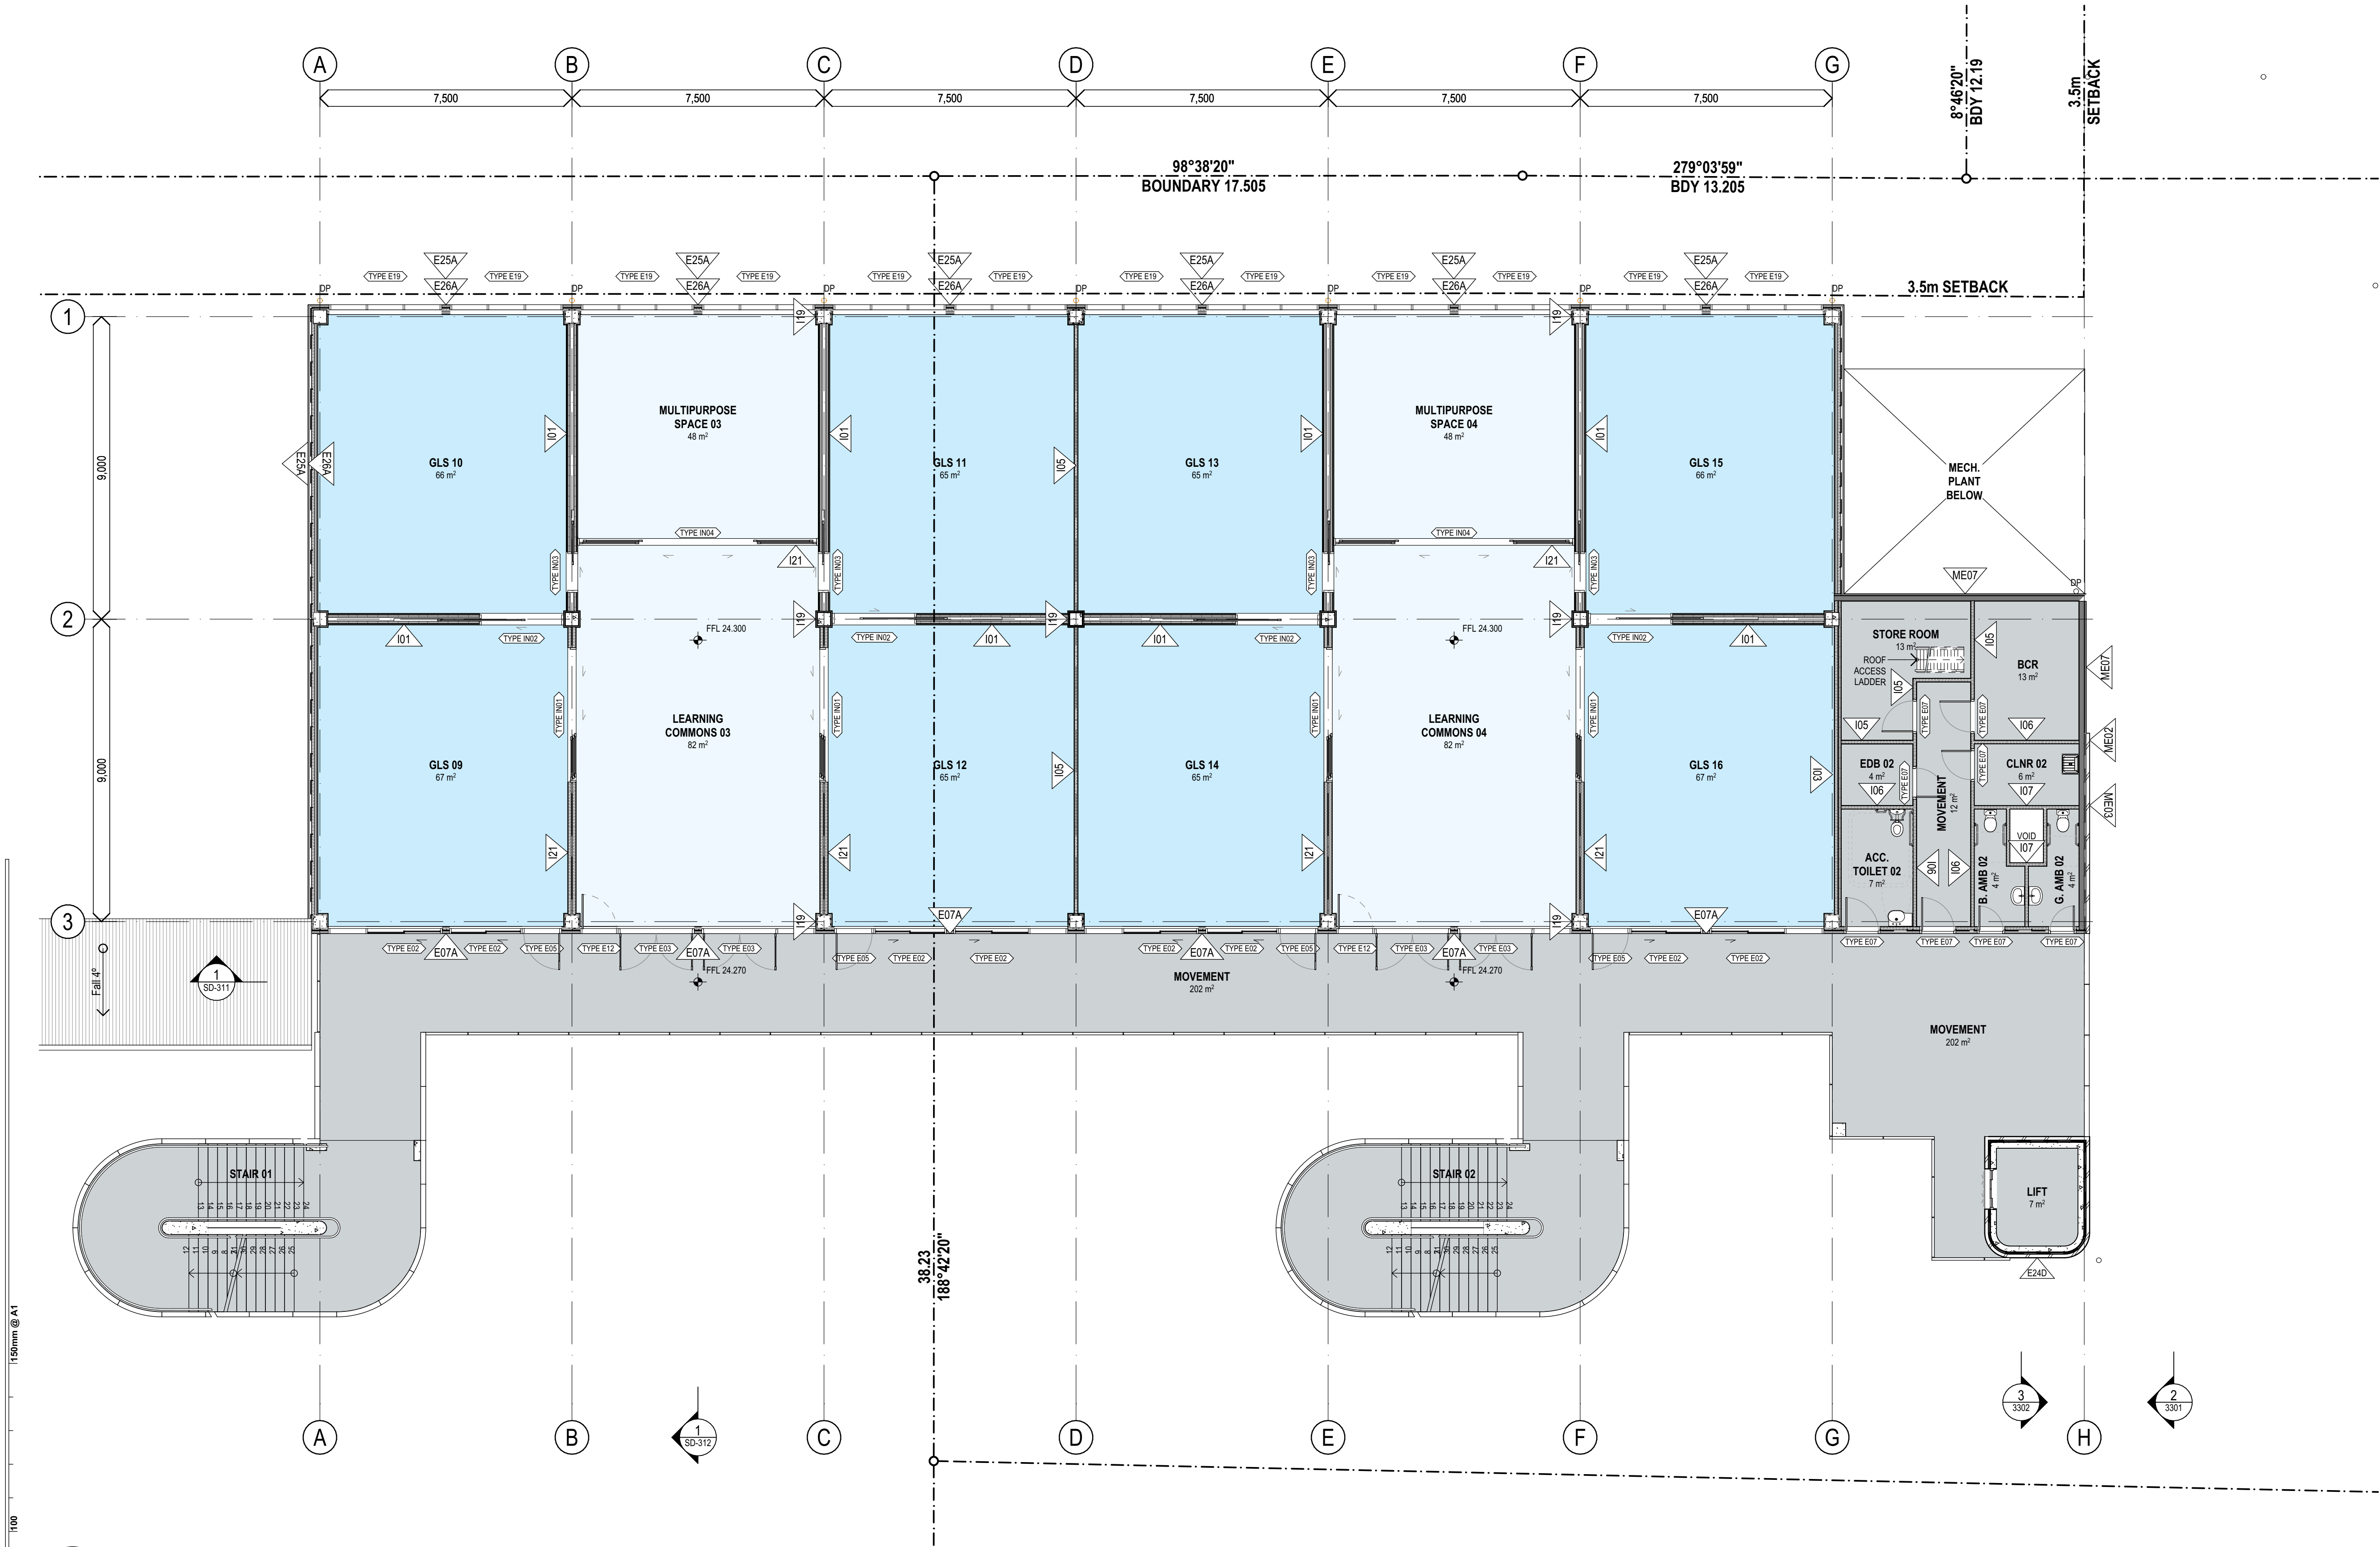

PLAN LEGEND	
	DOOR LABEL
	WINDOW LABEL
	EXTERNAL WALL TYPE LABEL
	INTERNAL WALL TYPE LABEL

1 PLAN
LEVEL 1
SCALE: 1:100

REV.	DESCRIPTION	DATE	INIT.
13	ISSUED REVISED 100% SCHEMATIC DESIGN	12/02/2025	JP
12	ISSUED REVISED 100% SCHEMATIC DESIGN	07/02/2025	JP
11	ISSUED 100% SCHEMATIC DESIGN	19/12/2024	JP
10	80% SD ISSUE	06/12/2024	JP/SZ
09	ISSUE FOR PRG 04	29/11/2024	SZ/JP
08	ISSUED 50% SCHEMATIC DESIGN	15/11/2024	JP
07	ISSUED 100% CONCEPT DESIGN	31/10/2024	JP
06	ISSUED 80% CONCEPT DESIGN	18/10/2024	JP
05	ISSUED FOR DRAFT CONCEPT DESIGN	04/10/2024	JP
04	ISSUED FOR MEDIA RELEASE	23/09/2024	JP
03	ISSUED FOR WORKSHOP MEETING	23/09/2024	JP

fulton trotter
ARCHITECTS BRISBANE SYDNEY
www.fultontrotter.com.au
SYDNEY Suite 904, Level 9, 28-36 Foveaux Street, Surry Hills, NSW 2010
L (02) 8383 5151 e. sydney@fultontrotter.com.au
Fulton Trotter Architects ACN 677 264 550 ABN 57 677 264 550
To be used for authorised work only. Not to be copied directly or indirectly,
in whole or in part, nor shall it be used for any other building purposes.

DIRECTORS
Greg Isaac nra QLD 2500
Justine Eboray nra QLD 3313
John Ward nra QLD 3847
Katerina Diacopoulos fra QLD 4528
Paul Spikova fra QLD 1108
Ryan Lovetday fra QLD 4500


SCHEMATIC DESIGN
SCHOOL INFRASTRUCTURE
NSW
KOGARAH PUBLIC SCHOOL
24B GLADSTONE ST,
KOGARAH, NSW

PROPOSED LEVEL 1 FLOOR
PLAN
Figured dimensions take precedence over
scale dimensions. Contractors must verify
all dimensions on site before commencing
any work or making shop drawings.

PROJECT NUMBER
7068KO01
DRAWING NUMBER
KOPS-FTA-B00L-L1-DR-A-2102

DIRECTOR
JW
REVISION
AS

CHECKED
AS
13

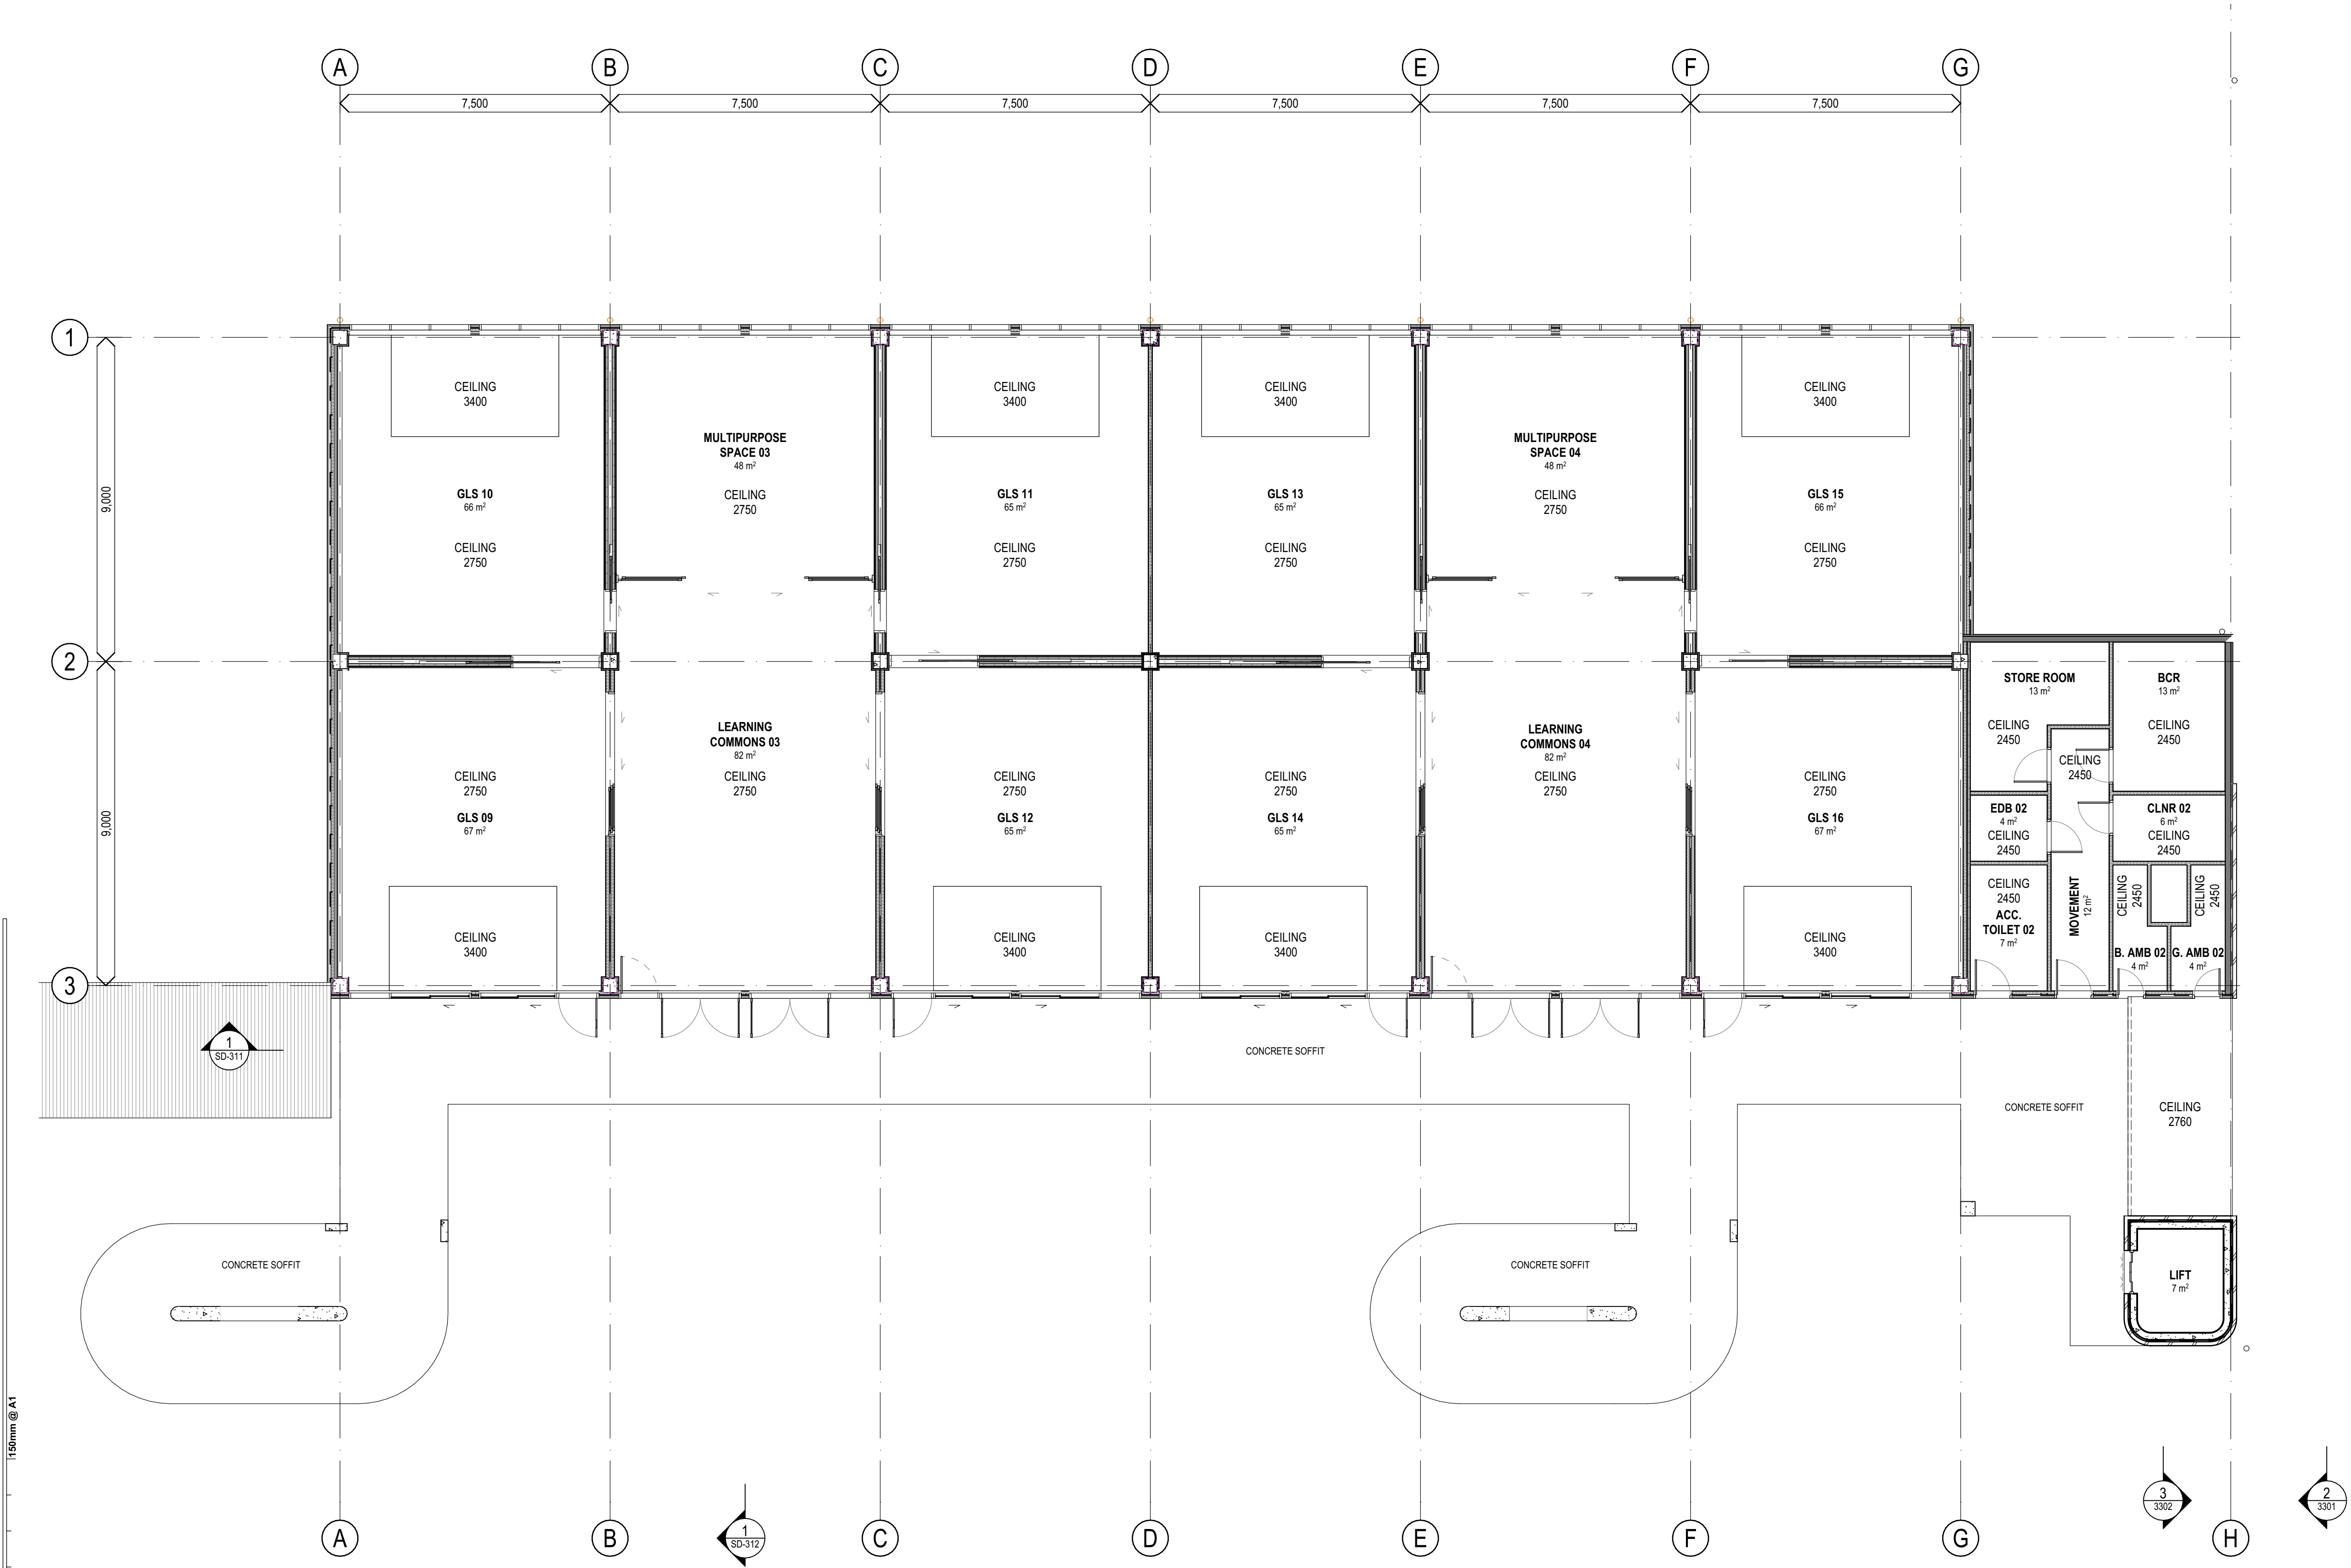

1 PLAN
LEVEL 1 RCP
SCALE: 1:100

150mm @ A1
100
50
plot date: Monday, 10 February 2025 10:08 AM file location: BIMcloud: FTA-SYD-BIM26 - BIMcloud Basic for Archicad 26/7068K001 Kogarah Public School

REV.	DESCRIPTION	DATE	INIT.
04	ISSUED REVISED 100% SCHEMATIC DESIGN	07/02/2025	JP
03	ISSUED 100% SCHEMATIC DESIGN	19/12/2024	JP
02	80% SD ISSUE	06/12/2024	JP/ISZ
01	ISSUED 50% SCHEMATIC DESIGN	15/11/2024	JP

fulton trotter
ARCHITECTS BRISBANE SYDNEY
www.fultontrotter.com.au
SYDNEY Suite 904, Level 9, 28-36 Foveaux Street, Surry Hills, NSW 2010
L (02) 8383 5151 e. sydney@fultontrotter.com.au
Fulton Trotter Architects ACN 677 264 550 ABN 57 677 264 550
To be used for authorised work only. Not to be copied directly or indirectly,
in whole or in part, nor shall it be used for any other building purposes.

DIRECTORS
Greg Isaac nra QLD 2500
Justine Elzany fraa QLD 3313
John Ward nra QLD 3847
Katerina Diacopoulos fraa NSW 7434
Paul Skovron fraa QLD 4528
Ryan Lovetday fraa NSW 7180 QLD 4500


PHASE
CLIENT
PROJECT
ADDRESS
SCHEMATIC DESIGN
SCHOOL INFRASTRUCTURE
NSW
KOGARAH PUBLIC SCHOOL
24B GLADSTONE ST,
KOGARAH, NSW

DRAWING
PROPOSED LEVEL 1 RCP
Figured dimensions take precedence over
scale dimensions. Contractors must verify
all dimensions on site before commencing
any work or making shop drawings.

PROJECT NUMBER
7068K001
DRAWING NUMBER
KOPS-FTA-B00L-L1-DR-A-2202

DIRECTOR
JW
REVISION
04

CHECKED
AS
REVISION

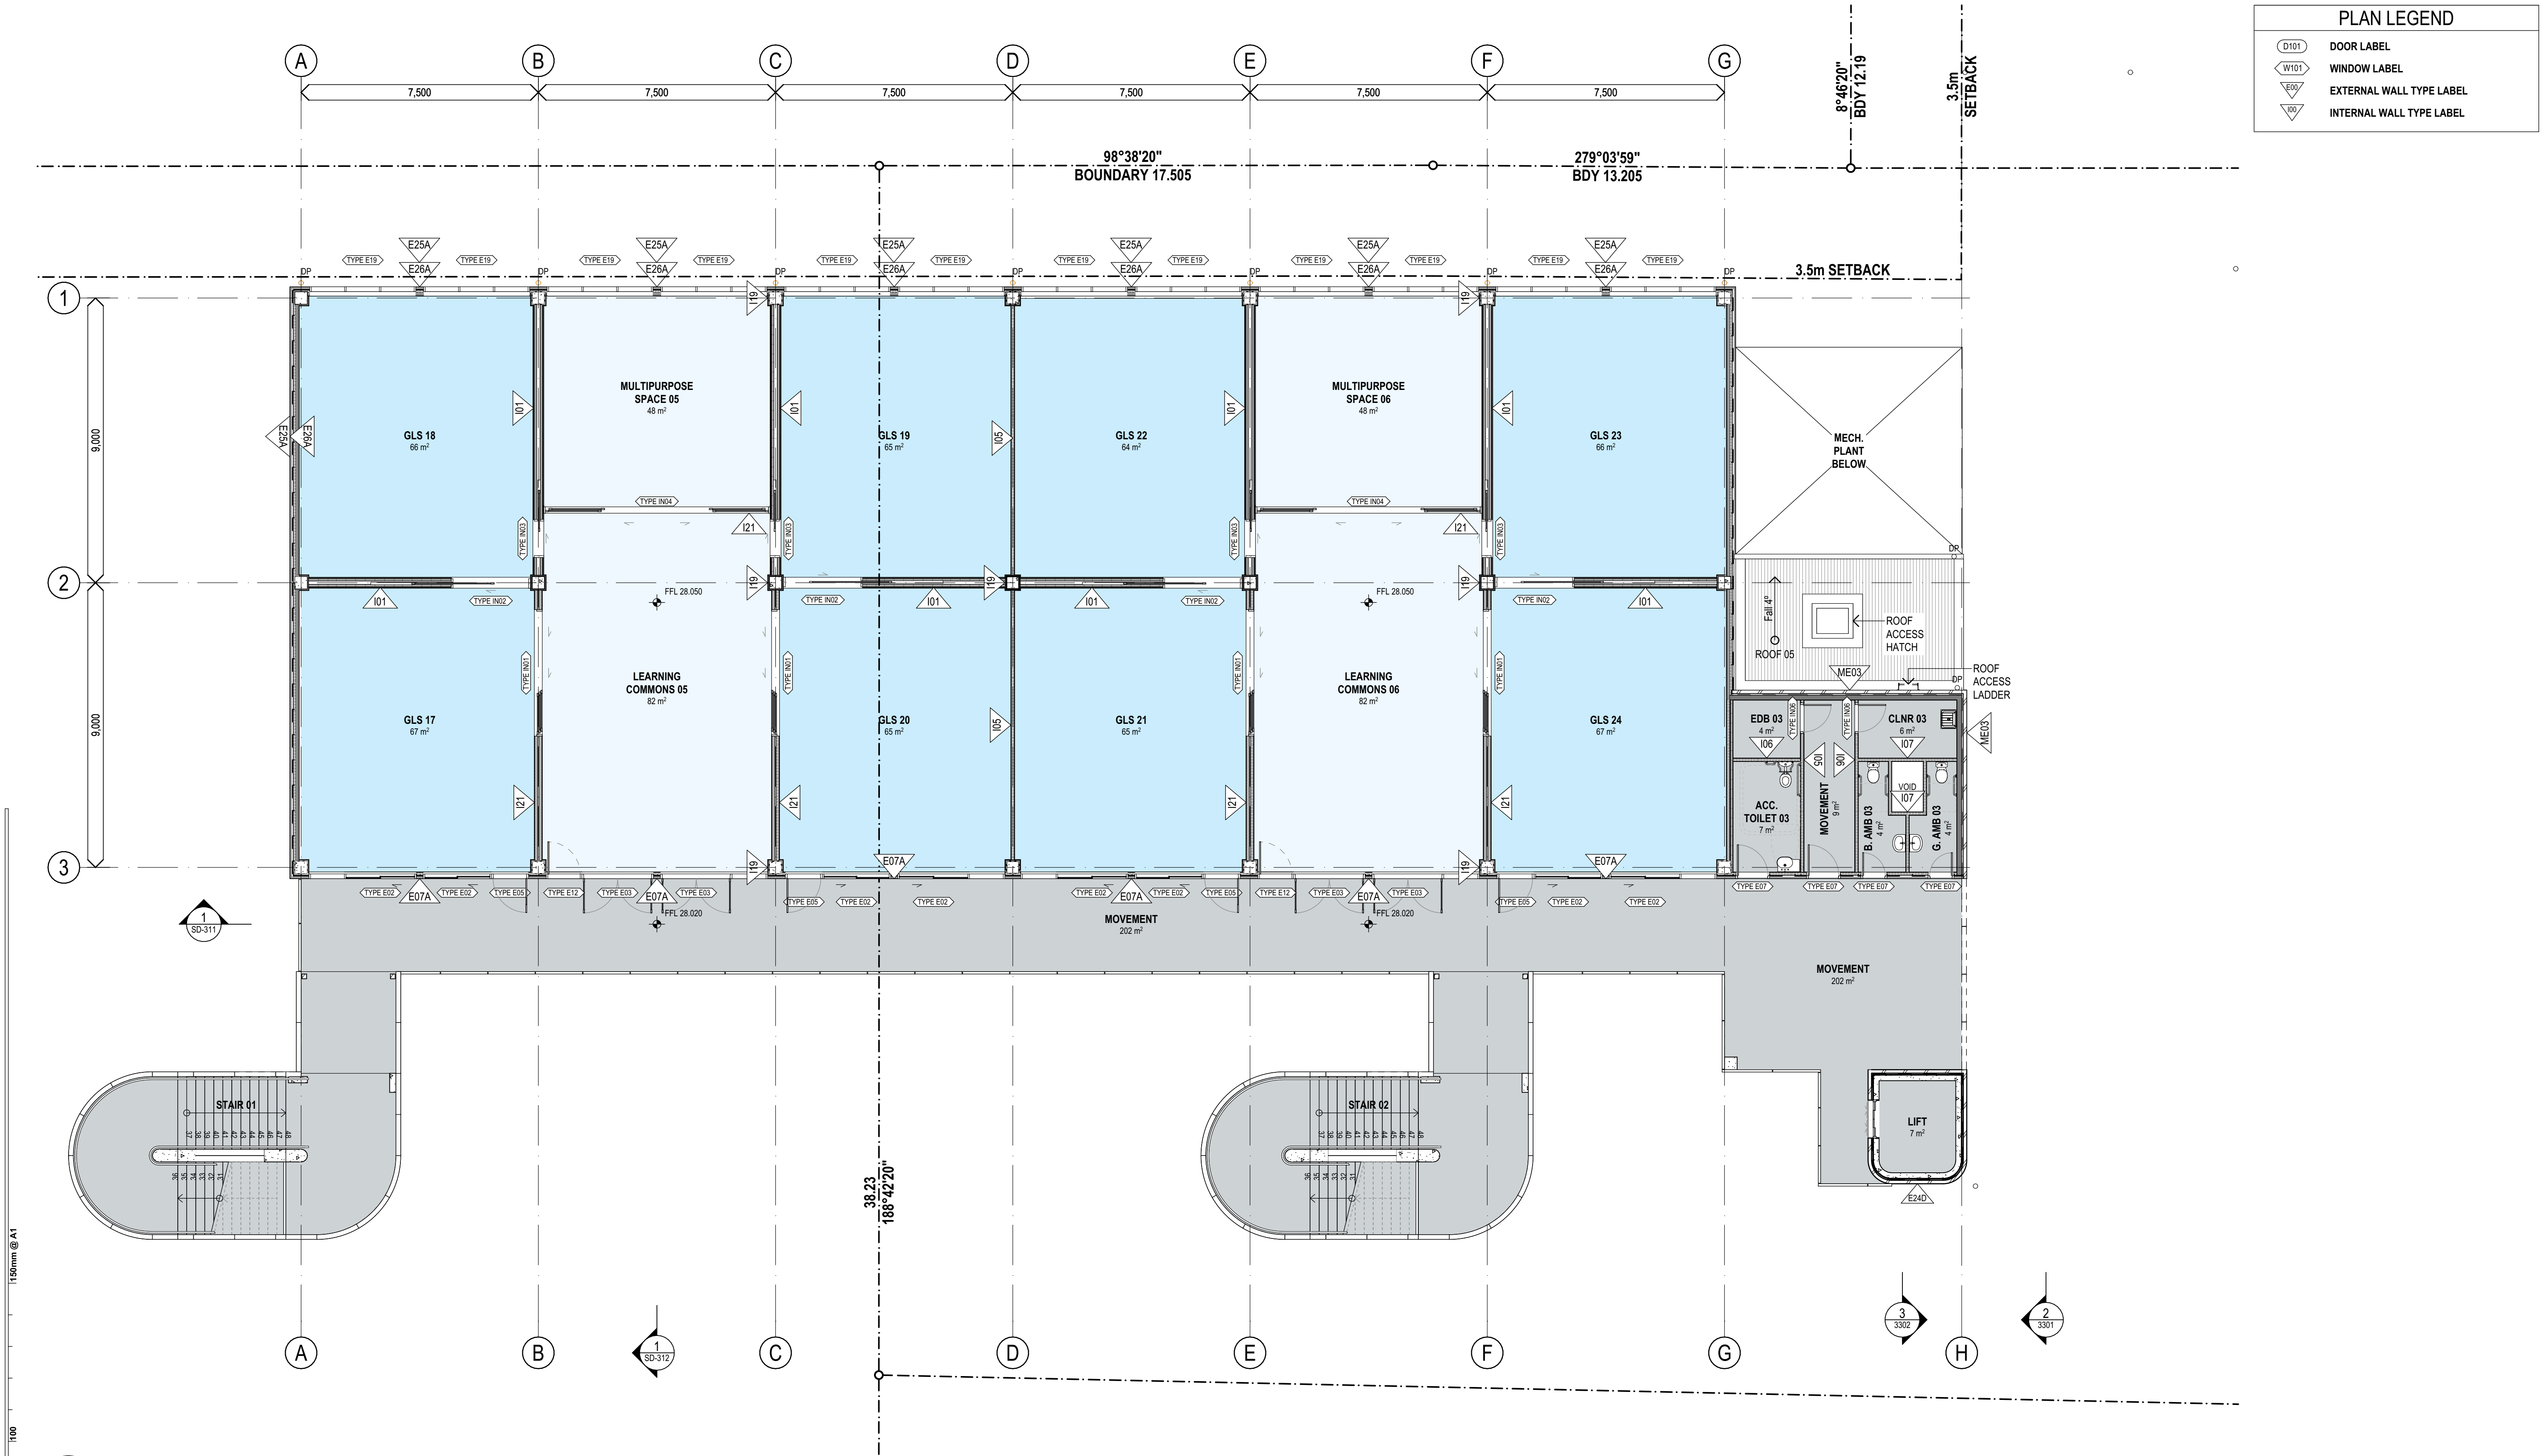

1

PLAN LEVEL 2

SCALE: 1:100

13

ISSUED REVISED 100% SCHEMATIC DESIGN

12/02/2025

JP

12

ISSUED REVISED 100% SCHEMATIC DESIGN

07/02/2025

JP

11

ISSUED 100% SCHEMATIC DESIGN

19/12/2024

JP

10

80% SD ISSUE

06/12/2024

JP/SZ

09

ISSUE FOR PRG 04

29/11/2024

SZ/JP

08

ISSUED 50% SCHEMATIC DESIGN

15/11/2024

JP

07

ISSUED 100% CONCEPT DESIGN

31/10/2024

JP

06

ISSUED 80% CONCEPT DESIGN

18/10/2024

JP

05

ISSUED FOR DRAFT CONCEPT DESIGN

04/10/2024

JP

04

ISSUED FOR MEDIA RELEASE

23/09/2024

JP

03

ISSUED FOR WORKSHOP MEETING

23/09/2024

JP

REV.

DESCRIPTION

DATE

INIT.

fulton trotter

ARCHITECTS BRISBANE SYDNEY

www.fultontrotter.com.au

SYDNEY Suite 904, Level 9, 28-36 Foveaux Street, Surry Hills, NSW 2010
L (02) 8383 5151 e. sydney@fultontrotter.com.au

Fulton Trotter Architects ACN 677 264 550 ABN 57 677 264 550
To be used for authorised work only. Not to be copied directly or indirectly,
in whole or in part, nor shall it be used for any other building purposes.

DIRECTORS
Greg Isaac nra
Justine Eboray fra
John Ward nra
Katerina Diacopoulos fra
Paul Spikova fra
Ryan Lovetday fra

NSW 6855
NSW 8371
NSW 7434
NSW 7180

QLD 2500
QLD 3313
QLD 3847
QLD 4528
QLD 3108
QLD 4500

7068KO01

DRAWING NUMBER

KOGARAH PUBLIC SCHOOL

24B GLADSTONE ST,
KOGARAH, NSW

7068KO01

PROJECT NUMBER

JW

DIRECTOR

AS

CHECKED

REVISION

13

CHECKED

AS

CHECKED


PROPOSED LEVEL 2 FLOOR PLAN

Figured dimensions take precedence over scale dimensions. Contractors must verify all dimensions on site before commencing any work or making shop drawings.

13

CHECKED

plot date: Wednesday, 12 February 2025 3:57 PM file location: BIMcloud: FTA-SYD-BIM26 - BIMcloud Basic for Archicad 26/7068KO01 Kogarah Public School

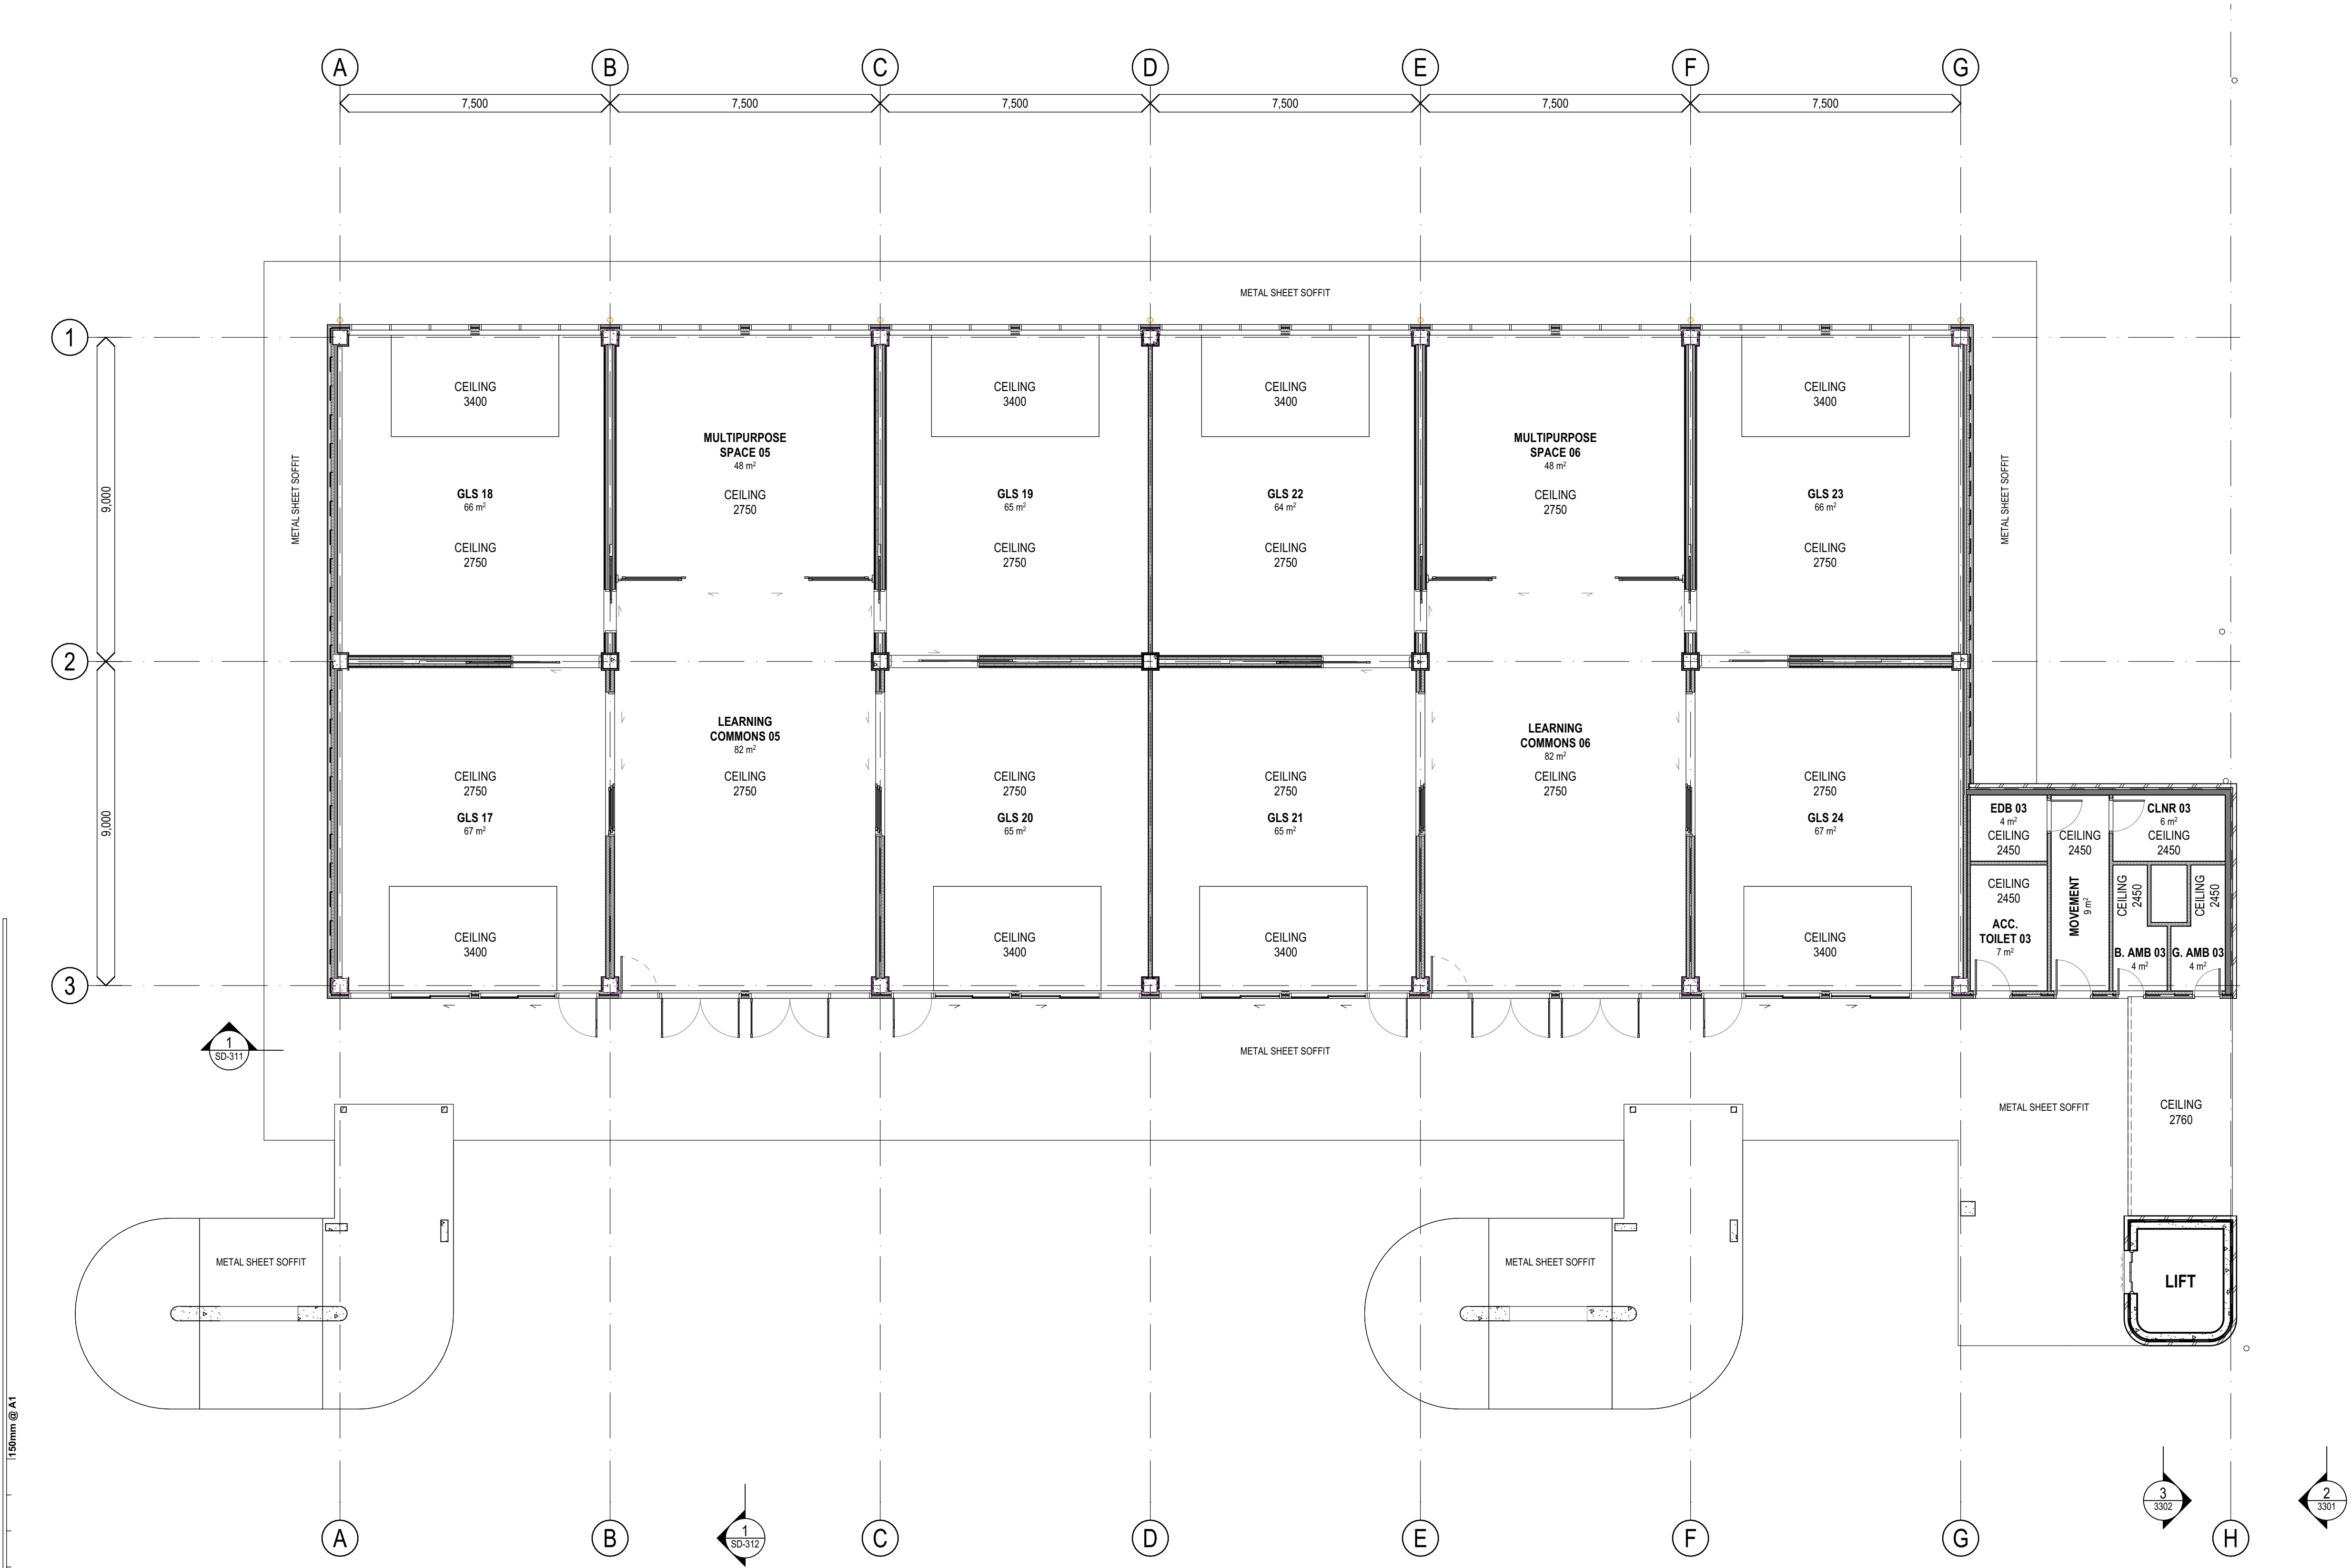

1 PLAN
LEVEL 2 RCP
SCALE: 1:100


150mm @ A1
100
50
plot date: Monday, 10 February 2025 10:08 AM file location: BIMcloud: FTA-SYD-BIM26 - BIMcloud Basic for Archicad 26/7068K001 Kogarah Public School

REV.	DESCRIPTION	DATE	INIT.
04	ISSUED REVISED 100% SCHEMATIC DESIGN	07/02/2025	JP
03	ISSUED 100% SCHEMATIC DESIGN	19/12/2024	JP
02	80% SD ISSUE	06/12/2024	JPI/SZ
01	ISSUED 50% SCHEMATIC DESIGN	15/11/2024	JP

fulton trotter
ARCHITECTS BRISBANE SYDNEY
www.fultontrotter.com.au
SYDNEY Suite 904, Level 9, 28-36 Foveaux Street, Surry Hills, NSW 2010
L (02) 8383 5151 e. sydney@fultontrotter.com.au
Fulton Trotter Architects ACN 677 264 550 ABN 57 677 264 550
To be used for authorised work only. Not to be copied directly or indirectly,
in whole or in part, nor shall it be used for any other building purposes.
DIRECTORS
Greg Isaac nra QLD 2920
Justine Elworthy nra QLD 3313
John Ward nra QLD 3847
Katerina Dracopoulos nra QLD 4528
Paul Spikova nra QLD 1108
Ryan Lovetday nra QLD 4500

PHASE
CLIENT
PROJECT
SCHEMATIC DESIGN
SCHOOL INFRASTRUCTURE
NSW
KOGARAH PUBLIC SCHOOL
24B GLADSTONE ST,
KOGARAH, NSW

DRAWING
PROPOSED LEVEL 2 RCP
Figured dimensions take precedence over scale dimensions. Contractors must verify all dimensions on site before commencing any work or making shop drawings.
PROJECT NUMBER
7068K001
DIRECTOR
JW
CHECKED
AS
DRAWING NUMBER
KOPS-FTA-B00L-L2-DR-A-2203
REVISION
04

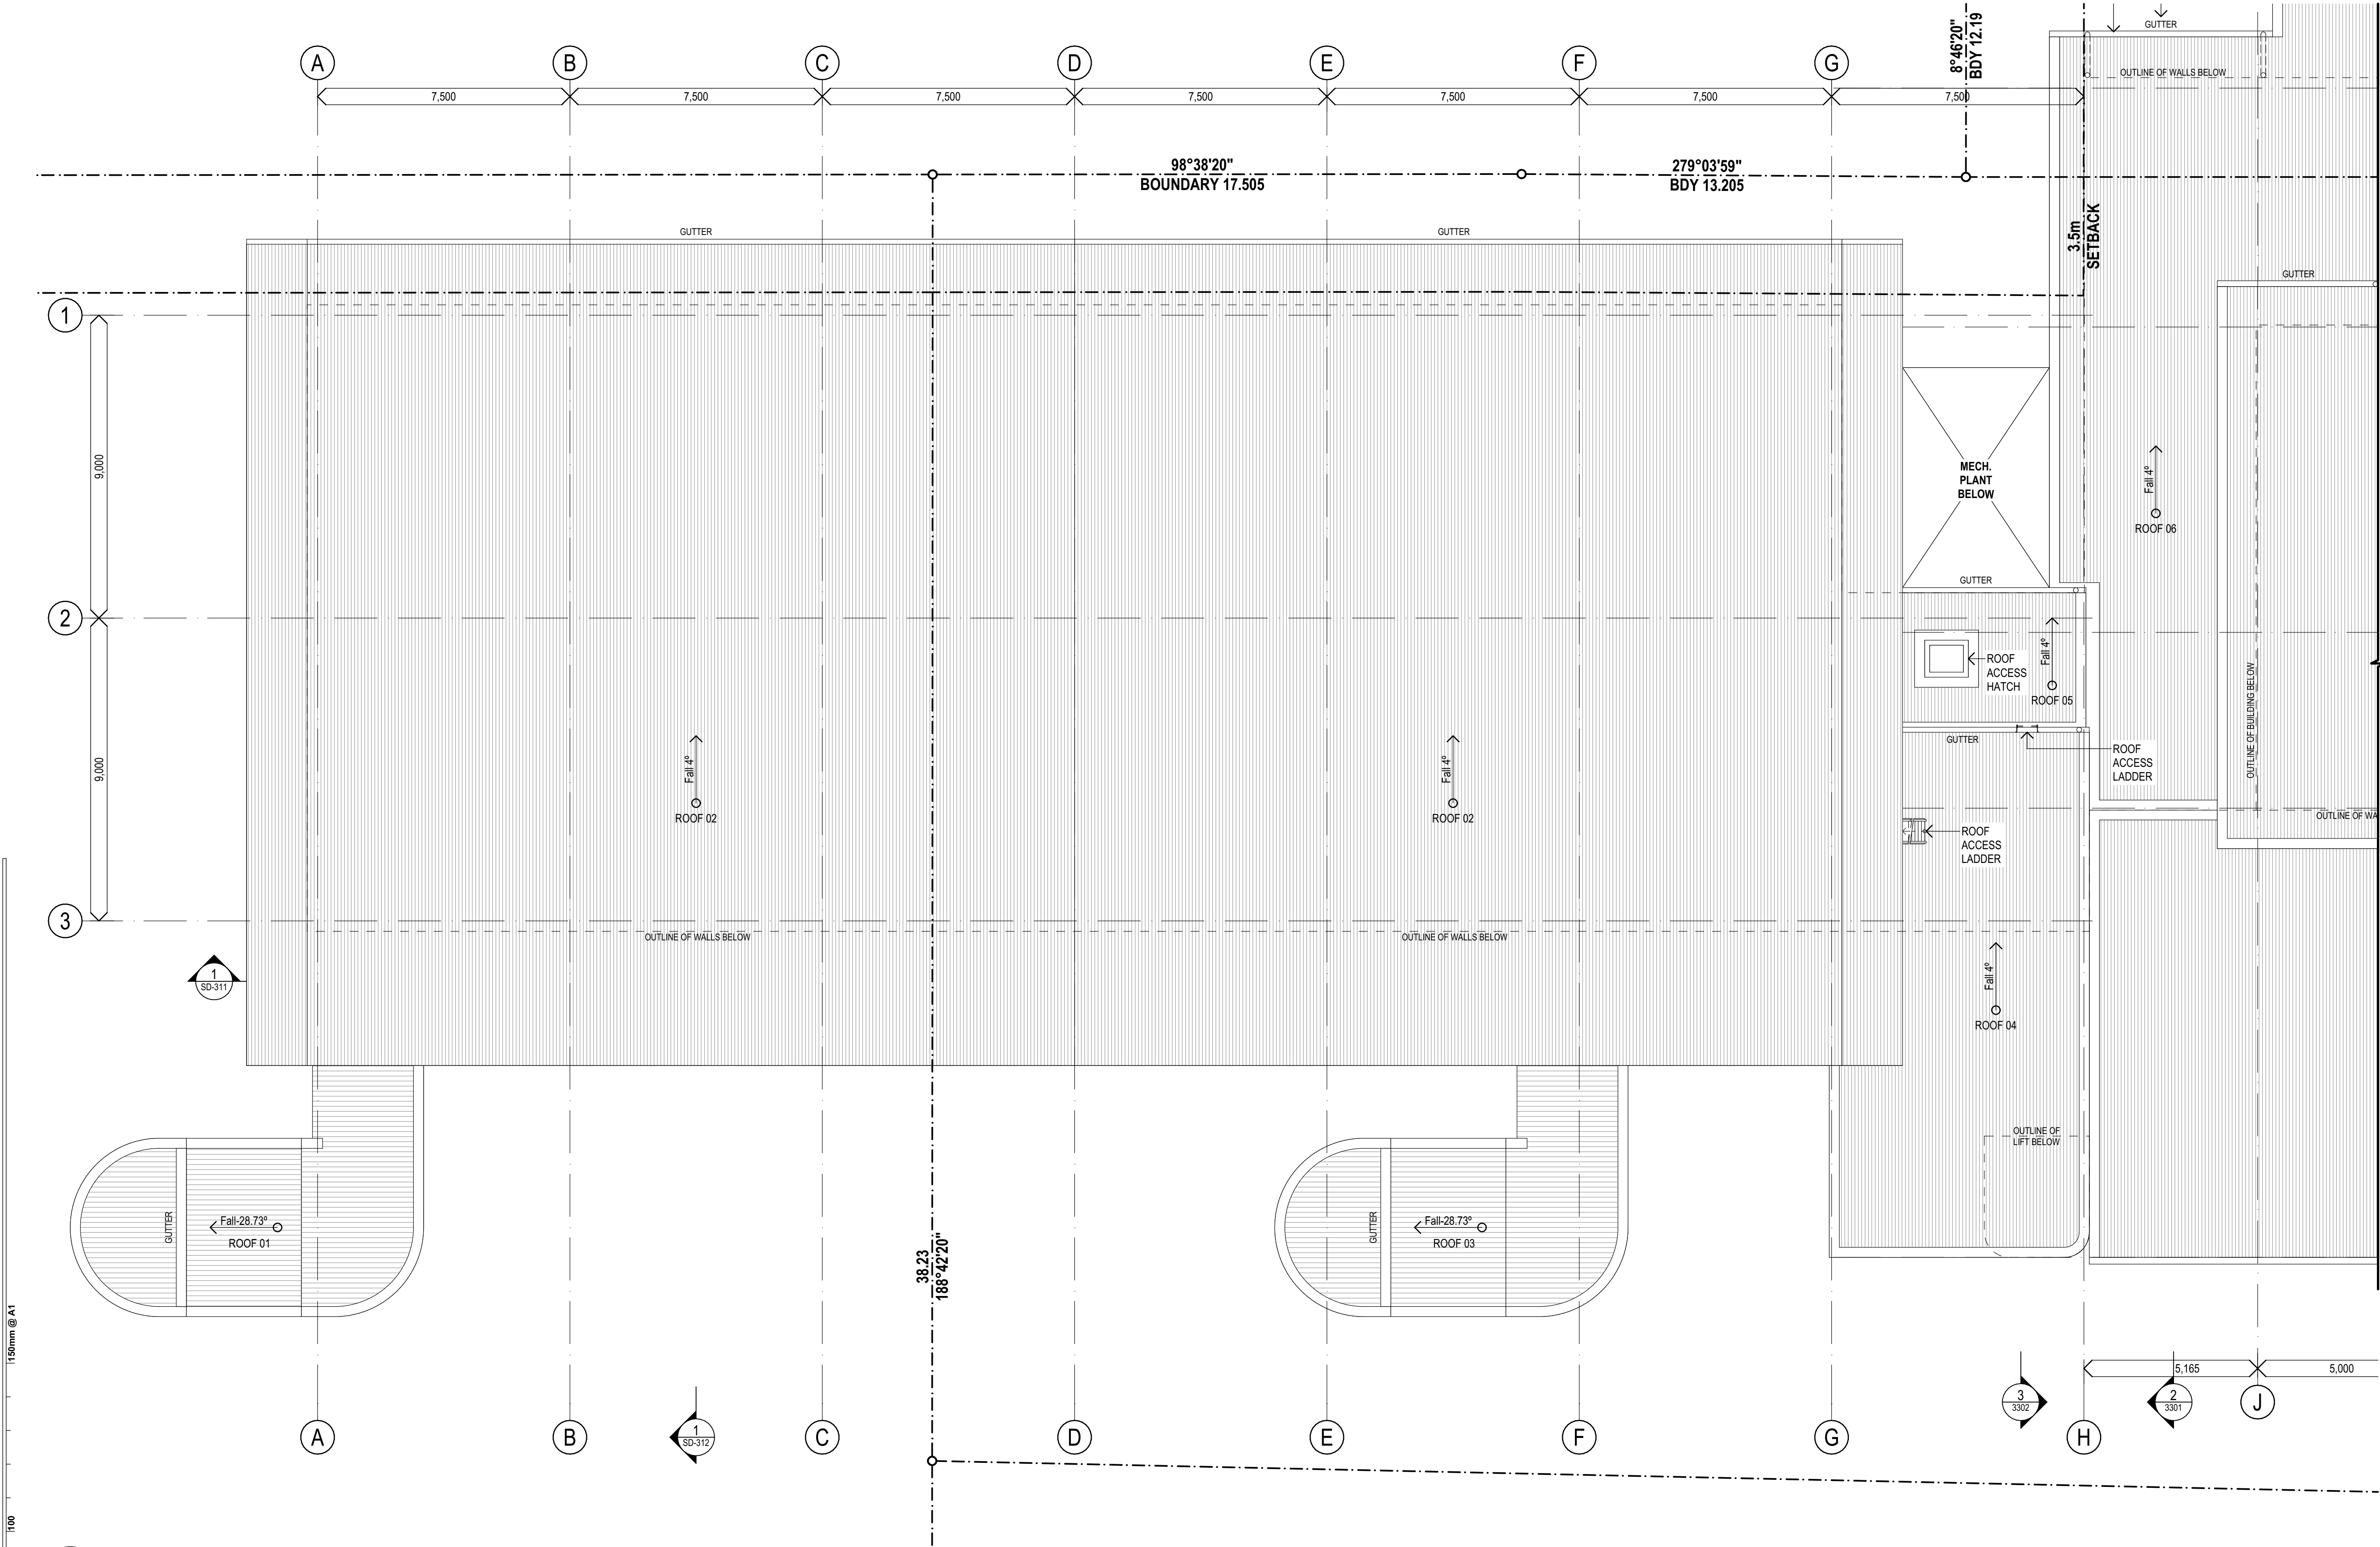

ROOF PLAN LEGEND

ROOF LABEL

ROOF 1← ROOF NUMBER

XX00 : XX00← FINISH CODE (REFER TO FINISHES LEGEND)

MATERIAL CODE (REFER TO MATERIAL LEGEND)

FALL 5°

FALL IN ROOF

1 PLAN
ROOF LEVEL
SCALE: 1:100

REV.	DESCRIPTION	DATE	INIT.
09	ISSUED REVISED 100% SCHEMATIC DESIGN	12/02/2025	JP
08	ISSUED REVISED 100% SCHEMATIC DESIGN	07/02/2025	JP
07	ISSUED 100% SCHEMATIC DESIGN	19/12/2024	JP
06	80% SD ISSUE	06/12/2024	JP/SZ
05	ISSUE FOR PRG 04	29/11/2024	SZ/JP
04	ISSUED 50% SCHEMATIC DESIGN	15/11/2024	JP
03	ISSUED 100% CONCEPT DESIGN	31/10/2024	JP
02	ISSUED 80% CONCEPT DESIGN	18/10/2024	JP
01	ISSUED FOR DRAFT CONCEPT DESIGN	04/10/2024	JP

fulton trotter

ARCHITECTS BRISBANE SYDNEY

www.fultontrotter.com.au

SYDNEY Suite 904, Level 9, 28-36 Foveaux Street, Surry Hills, NSW 2010
L (02) 8383 5151 e. sydney@fultontrotter.com.au

Fulton Trotter Architects ACN 677 264 550 ABN 57 677 264 550
To be used for authorised work only. Not to be copied directly or indirectly,
in whole or in part, nor shall it be used for any other building purposes.

DIRECTORS
Greg Isaac nra
Justine Euseby nra
John Ward nra
Katerina Diacopoulos nra
Paul Spikova nra
Ryan Lovetday nra

NSW 6855 QLD 2500
QLD 3313 QLD 3847
NSW 8371 NSW 7434
VIC 18804 NSW 7180 QLD 1108
QLD 4500

PROJECT CLIENT PHASE

PROJECT CLIENT PHASE

PROJECT CLIENT PHASE

SCHEMATIC DESIGN

SCHOOL INFRASTRUCTURE

NSW

KOGARAH PUBLIC SCHOOL

24B GLADSTONE ST,
KOGARAH, NSW

DRAWING

PROPOSED ROOF PLAN

Figured dimensions take precedence over
scale dimensions. Contractors must verify
all dimensions on site before commencing
any work or making shop drawings.

PROJECT NUMBER

7068K001

DIRECTOR

JW

CHECKED

AS

DRAWING NUMBER

KOPS-FTA-B00L-LR-DR-A-2104

REVISION

09



fulton+trotter
ARCHITECTS BRISBANE SYDNEY
www.fulton+trotter.com.au

SYDNEY Suite 904, Level 9, 28-36 Foveaux Street, Sunny Hills, NSW 2150
t (02) 8383 5151 e sydney@fulton+trotter.com.au

Fulton Trotter Architects ABN 67 264 550 ABN 57 67 264 550
To be used for authorised work only. Not to be copied directly or indirectly
in whole or in part, nor shall it be used for any other building purposes.

DIRECTORS
Greg Isaac *brisa*
Justine Elzener *brisa*
Katerina Christopoulos *frisa*
John Ward *frisa*
Paul Seiviera *frisa*
Robert Loundes *frisa*

NSW 6855 QLD 2250
QLD 3313 QLD 3847
VIC 18604 NSW 7434 QLD 4520
NSW 7180 QLD 3108


PHASE
SCHEMATIC DESIGN

CLIENT
**SCHOOL INFRASTRUCTURE
 NSW**


PROJECT
KOGARAH PUBLIC SCHOOL

ADDRESS
**243B GLADSTONE ST,
 KOGARAH, NSW**

DRAWING	PROPOSED ELEVATIONS		
Figured dimensions take precedence over scale dimensions. Contractors must verify all dimensions on site before commencing any work or making shop drawings.			
PROJECT NUMBER	DIRECTOR		CHECKED
7068K001	JW		AS
DRAWING NUMBER	REVISION		
KOPS-FTA-B00L-ZZ-DR-A-3201			07

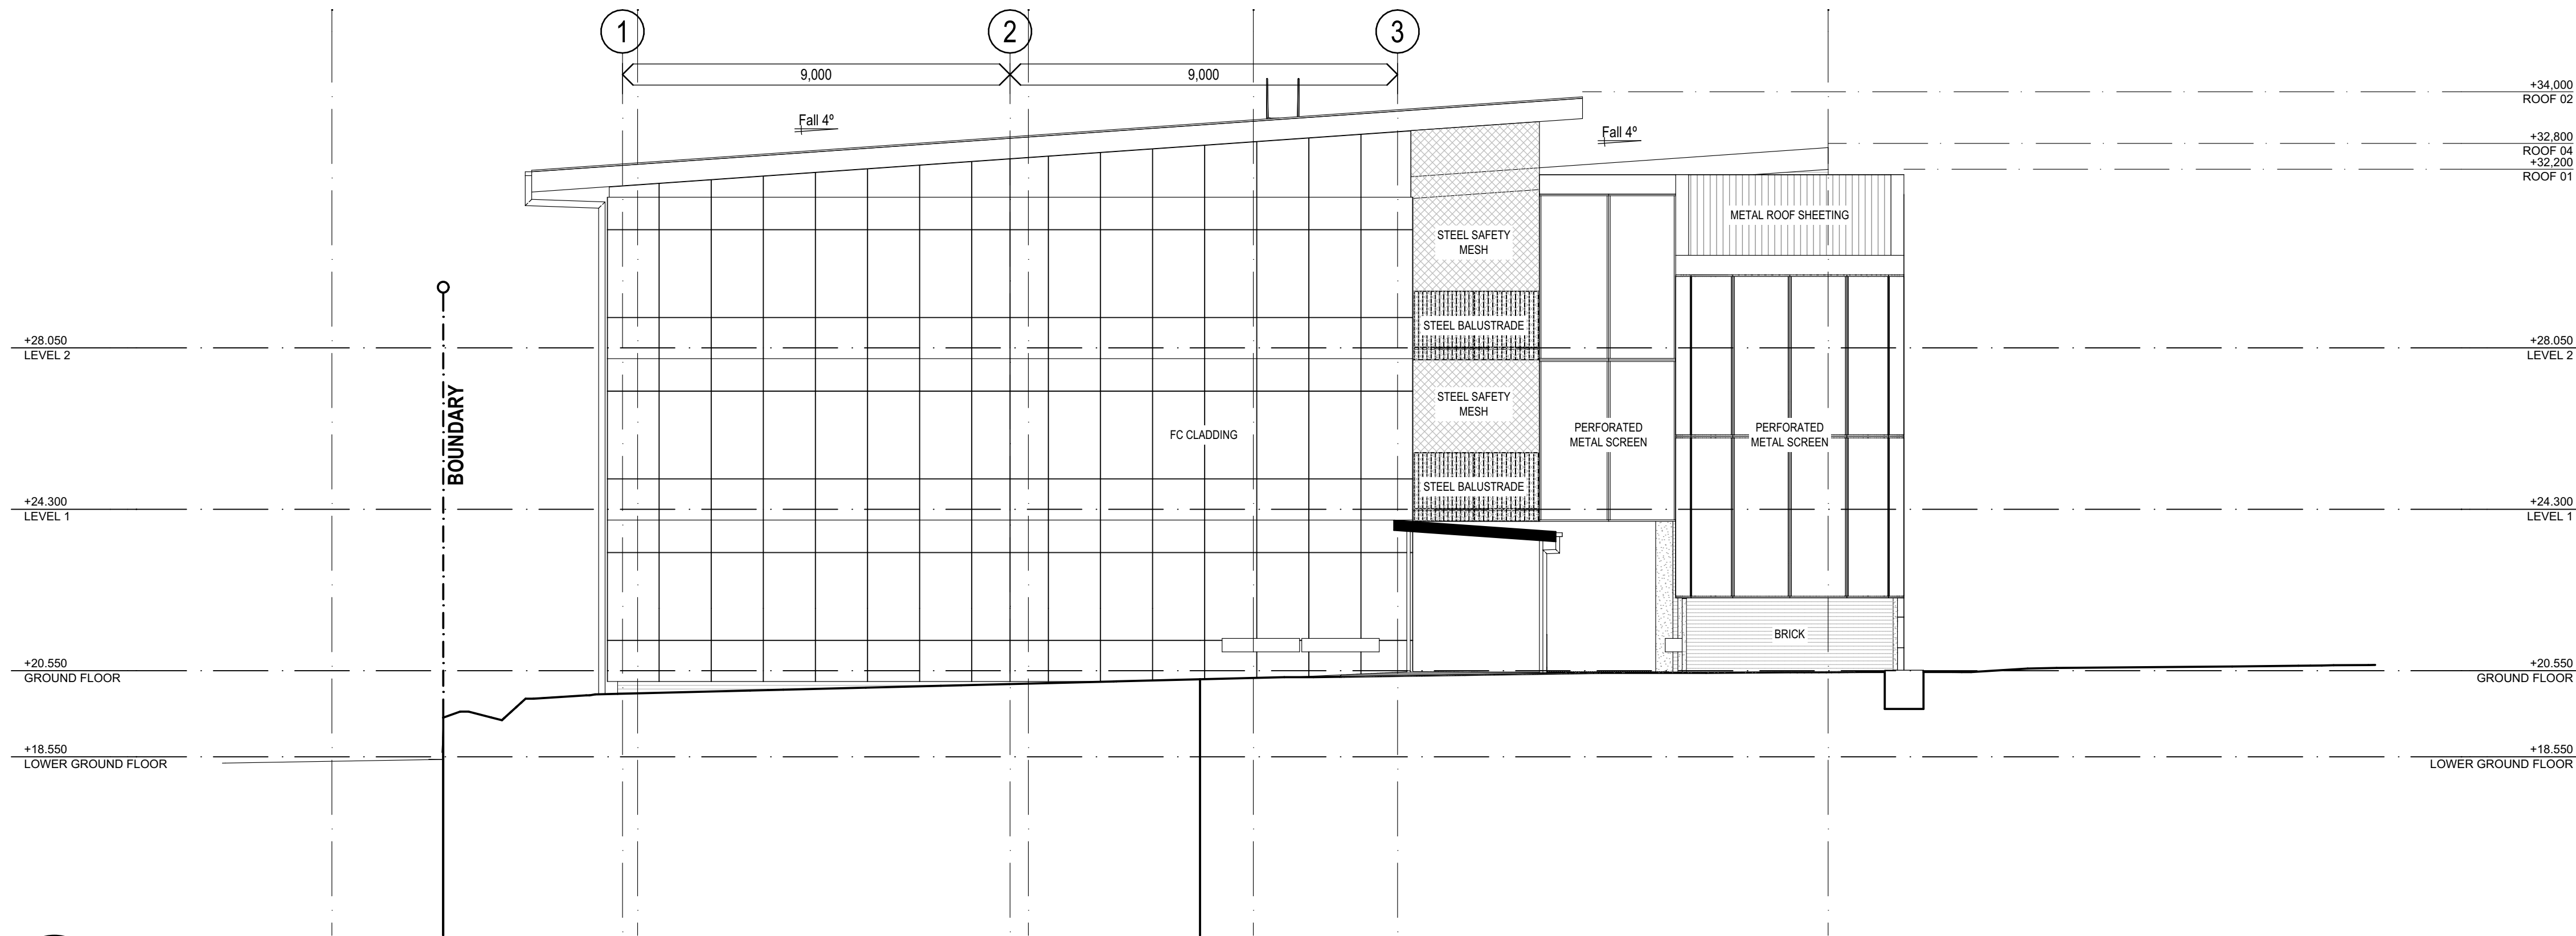

1 ELEVATION
L WEST ELEVATION
SCALE: 1:100

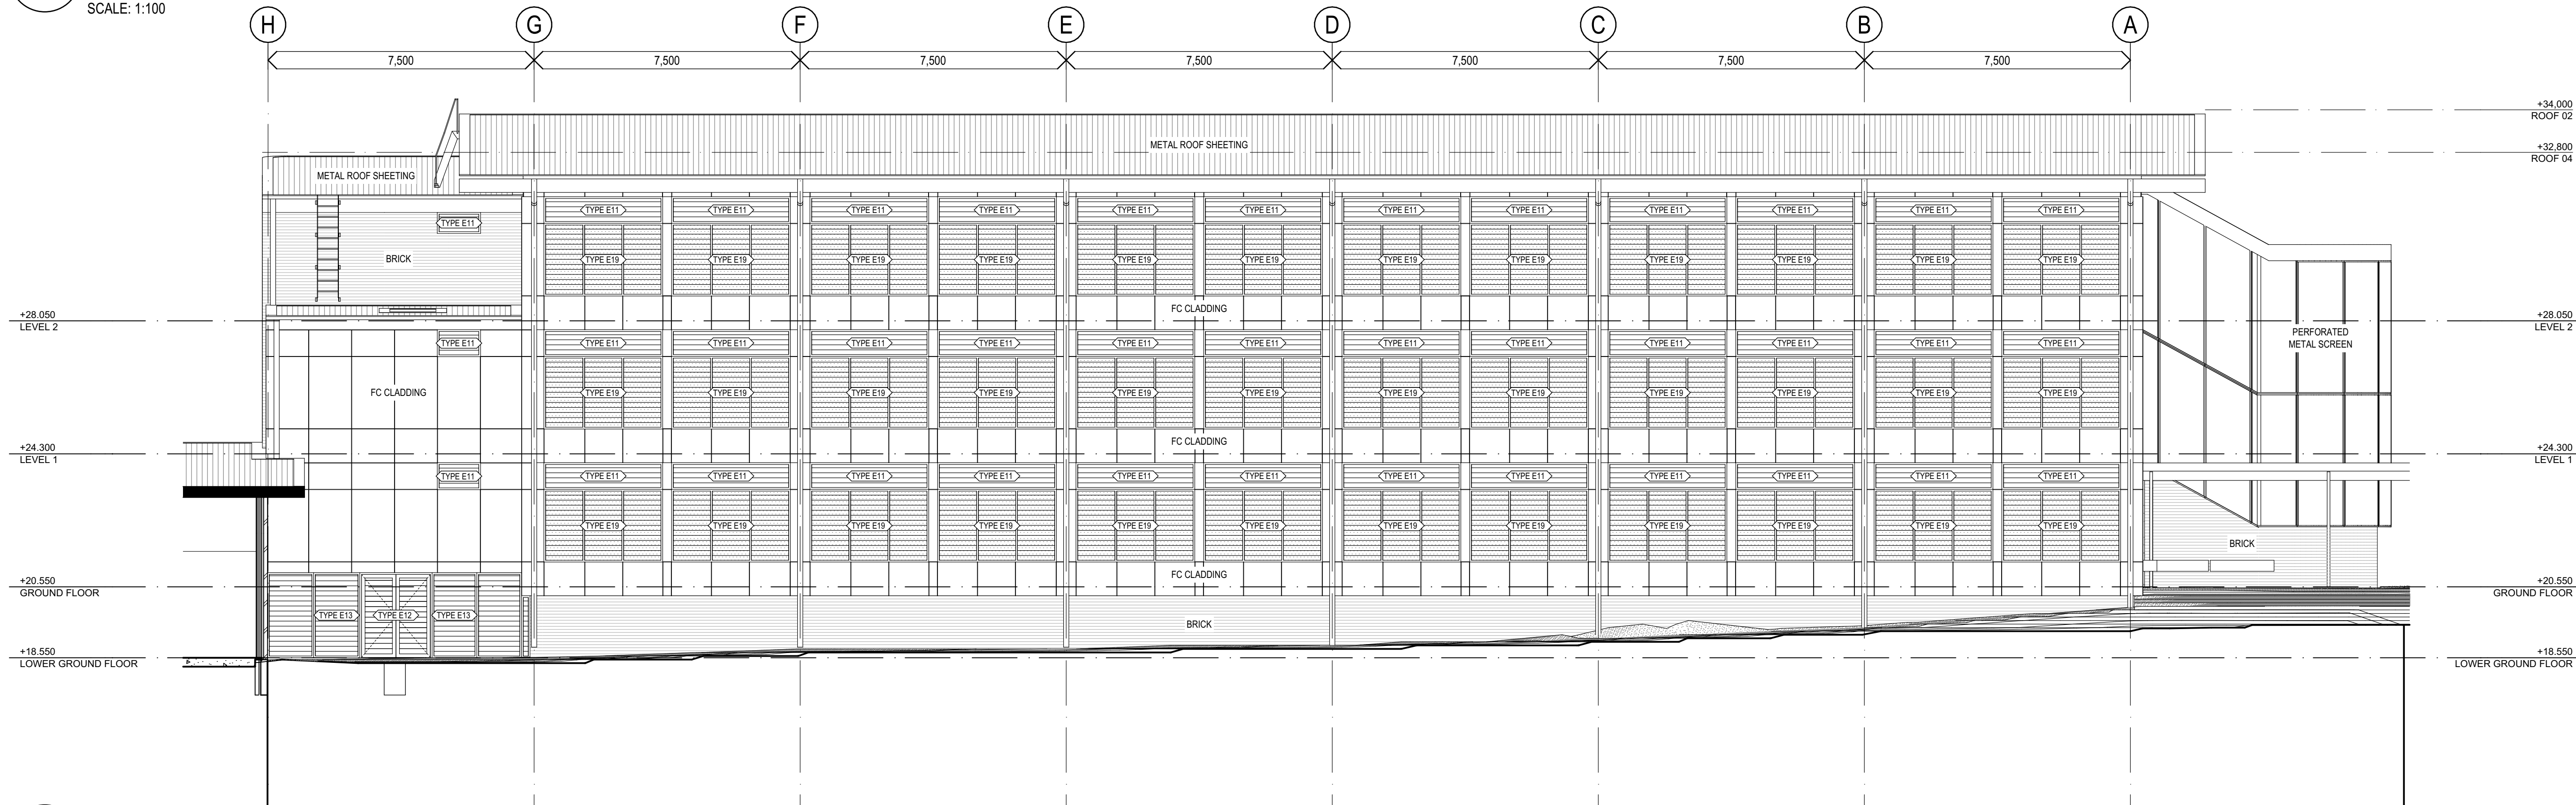

1 ELEVATION
L NORTH ELEVATION
SCALE: 1:100

150mm @ A1
100
50


150mm @ A1
100
50
plot date: Monday, 10 February 2025 10:08 AM file location: BIMcloud: FTA-SYD-BIM26 - BIMcloud Basic for Archicad 26/7068K001 Kogarah Public School

REV.	DESCRIPTION	DATE	INIT.
07	ISSUED REVISED 100% SCHEMATIC DESIGN	07/02/2025	JP
06	ISSUED 100% SCHEMATIC DESIGN	19/12/2024	JP
05	80% SD ISSUE	06/12/2024	JP/SZ
04	ISSUE FOR PRG 04	29/11/2024	SZ/JP
03	ISSUED 50% SCHEMATIC DESIGN	15/11/2024	JP
02	PRELIMINARY SCHEMATIC DESIGN	31/10/2024	JP
01	PRELIMINARY SCHEMATIC DESIGN	18/10/2024	JP

fulton trotter
ARCHITECTS BRISBANE SYDNEY
www.fultontrotter.com.au
SYDNEY Suite 904, Level 9, 28-36 Foveaux Street, Surry Hills, NSW 2010
L (02) 8383 5151 e. sydney@fultontrotter.com.au
Fulton Trotter Architects ACN 677 264 550 ABN 57 677 264 550
To be used for authorised work only. Not to be copied directly or indirectly,
in whole or in part, nor shall it be used for any other building purposes.
DIRECTORS
Greg Isaac nra QLD 2500
Justine Elworthy nra QLD 3313
John Ward nra QLD 3847
Katerina Diacopoulos nra QLD 4528
Paul Siskawa nra QLD 3108
Ryan Loveday nra QLD 4500

PHASE
CLIENT
PROJECT
SCHEMATIC DESIGN
SCHOOL INFRASTRUCTURE
NSW
KOGARAH PUBLIC SCHOOL
24B GLADSTONE ST,
KOGARAH, NSW

DRAWING
PROPOSED ELEVATIONS
Figured dimensions take precedence over
scale dimensions. Contractors must verify
all dimensions on site before commencing
any work or making shop drawings.
PROJECT NUMBER
7068K001
DIRECTOR
JW
CHECKED
AS
DRAWING NUMBER
KOPS-FTA-B00L-ZZ-DR-A-3202
REVISION
07

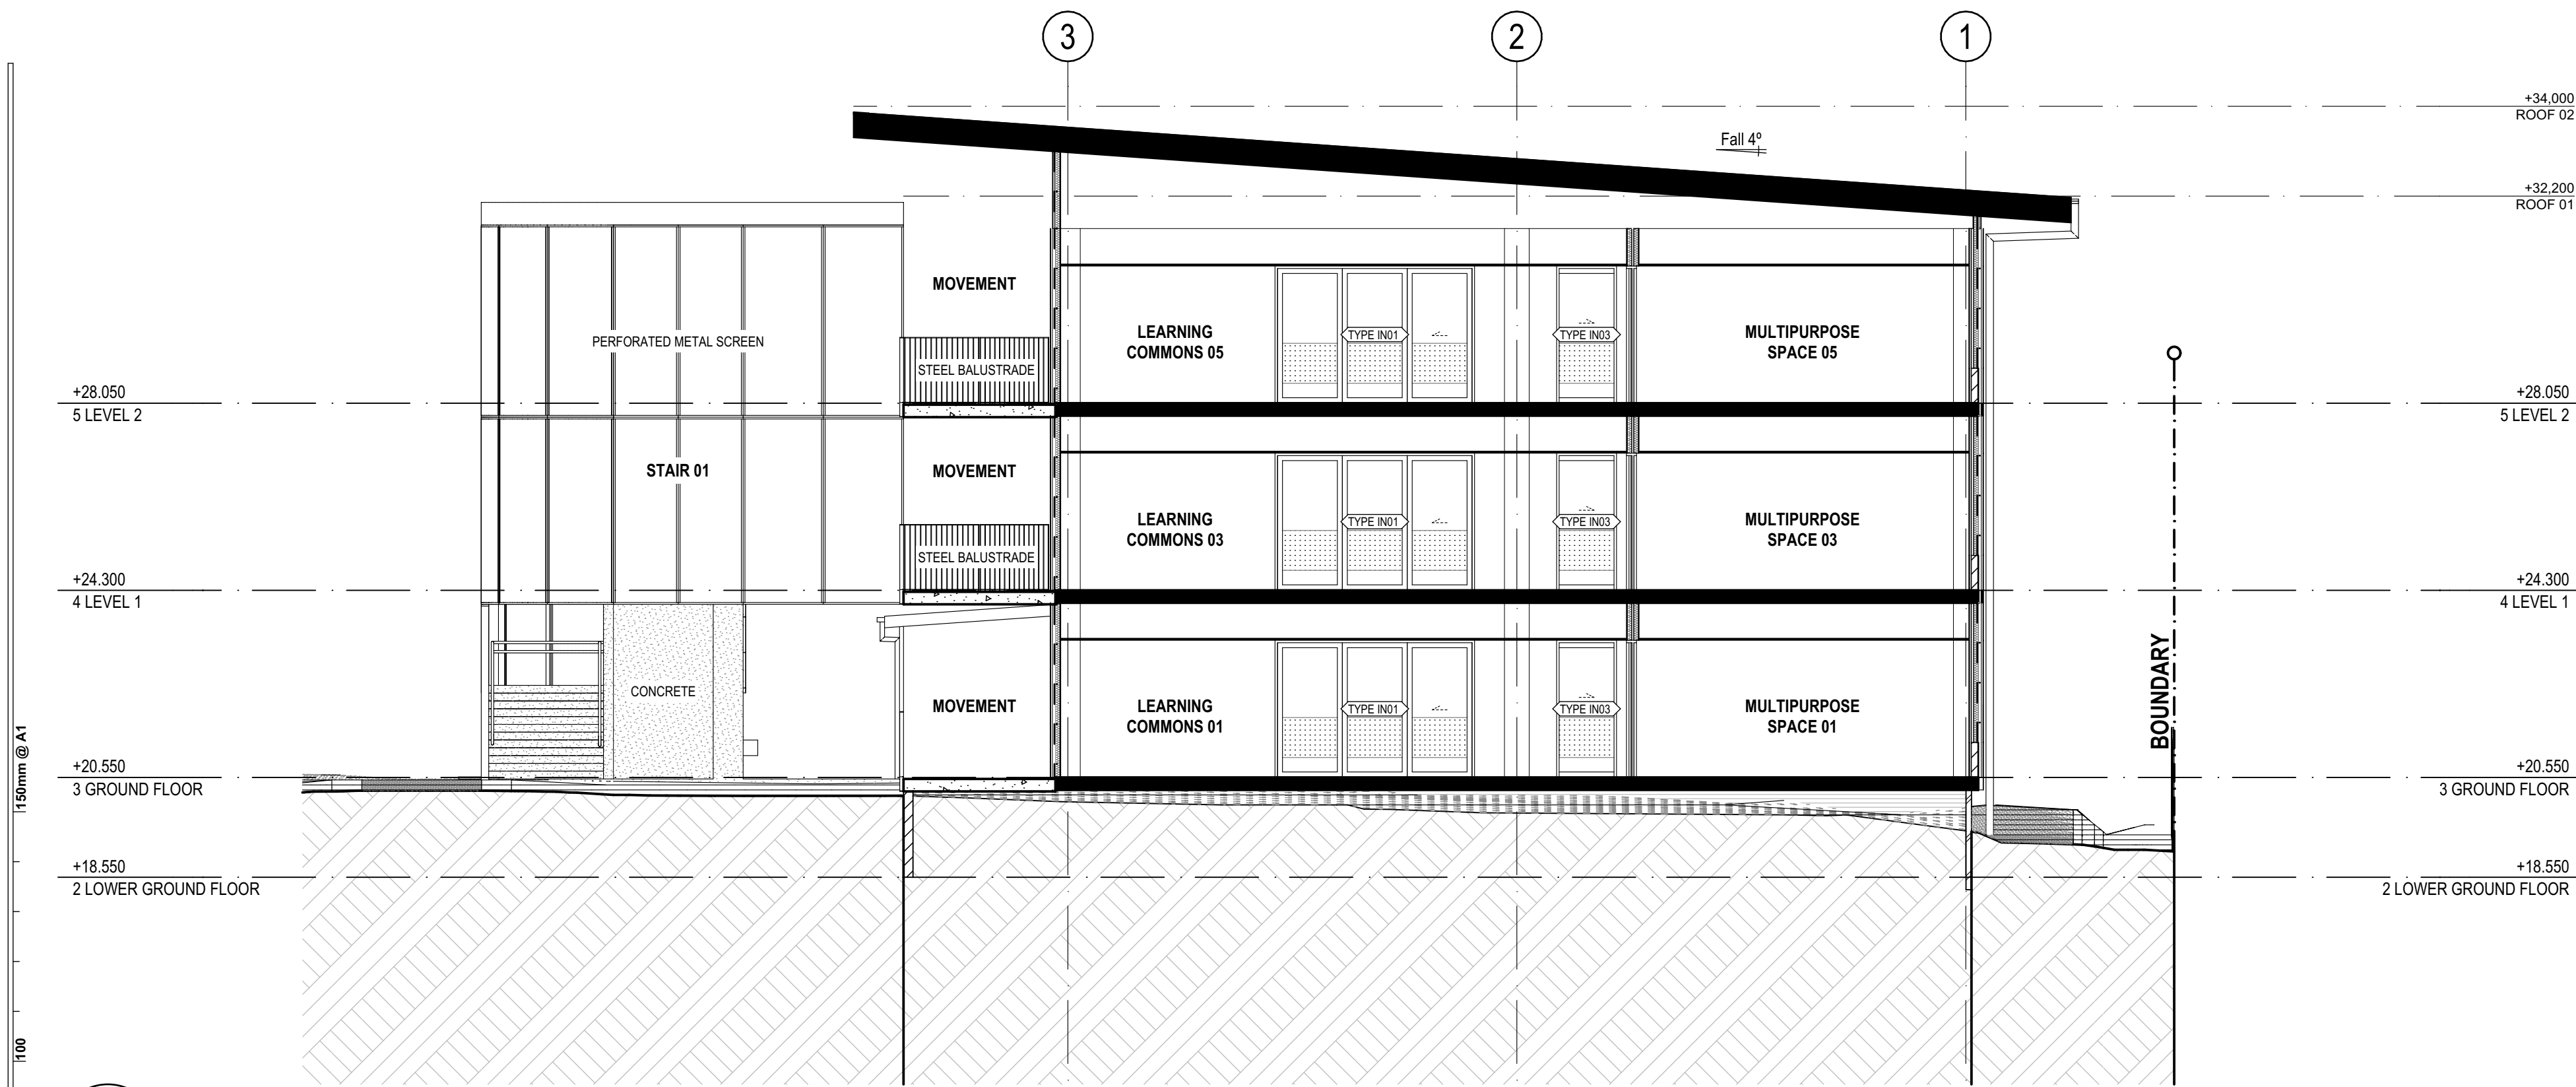

1 SECTION
C SECTION C
SCALE: 1:100

REV.	DESCRIPTION	DATE	INIT.
07	ISSUED REVISED 100% SCHEMATIC DESIGN	07/02/2025	JP
06	ISSUED 100% SCHEMATIC DESIGN	19/12/2024	JP
05	80% SD ISSUE	06/12/2024	JP/SZ
04	ISSUED 50% SCHEMATIC DESIGN	15/11/2024	JP
03	PRELIMINARY SCHEMATIC DESIGN	31/10/2024	JP
02	PRELIMINARY SCHEMATIC DESIGN	18/10/2024	JP
01	ISSUED FOR DRAFT CONCEPT DESIGN	04/10/2024	JP

fulton trotter
ARCHITECTS BRISBANE SYDNEY
www.fultontrotter.com.au
SYDNEY Suite 904, Level 9, 28-36 Foveaux Street, Surry Hills, NSW 2010
L (02) 8383 5151 e. sydney@fultontrotter.com.au
Fulton Trotter Architects ACN 677 264 550 ABN 57 677 264 550
To be used for authorised work only. Not to be copied directly or indirectly,
in whole or in part, nor shall it be used for any other building purposes.
DIRECTORS
Greg Isaac nra QLD 2920
Justine Elzany nra QLD 3313
John Ward nra NSW 8371
Katerina Diacopoulos nra QLD 4528
Paul Sokone nra QLD 3108
Ryan Loveday nra QLD 4500

PROJECT CLIENT / PHASE
SCHEMATIC DESIGN
SCHOOL INFRASTRUCTURE
NSW
ADDRESS PROJECT CLIENT / PHASE
KOGARAH PUBLIC SCHOOL
24B GLADSTONE ST,
KOGARAH, NSW

DRAWING
PROPOSED SECTIONS
Figured dimensions take precedence over
scale dimensions. Contractors must verify
all dimensions on site before commencing
any work or making shop drawings.
PROJECT NUMBER DIRECTOR CHECKED
7068K001 **JW** **AS**
DRAWING NUMBER REVISION
KOPS-FTA-B00L-ZZ-DR-A-3301 **07**



bushlandperth.org.au | Urban Bushland Council WA Inc


CONCEPT IMAGE



CL41 - IC09



CL41 - IC32

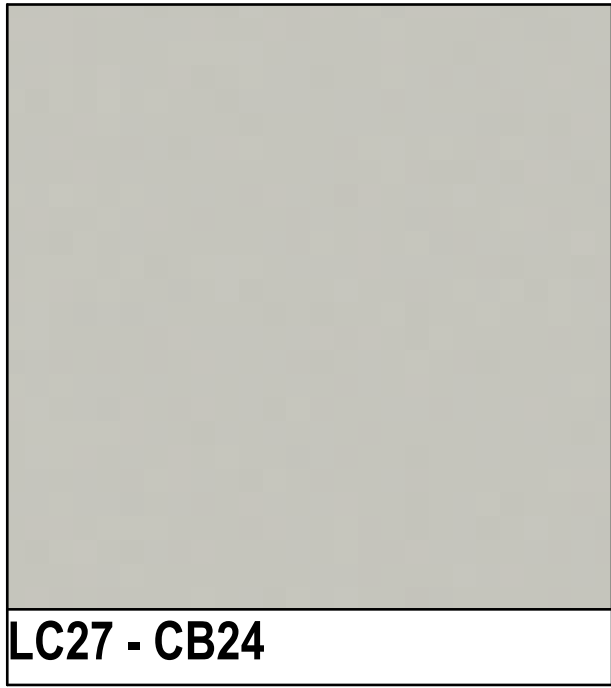

LC27 - CB24




CL41 - CB14



MW01



MA03 - BK05

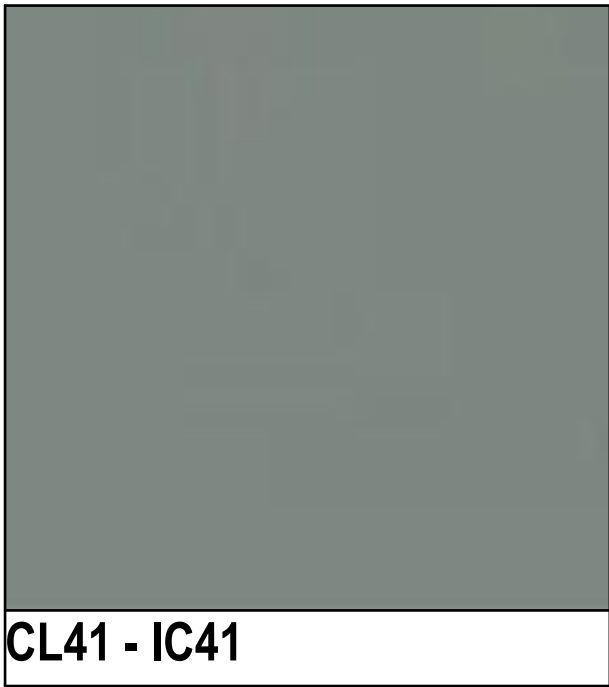

CL41 - IC41



CL41 - IC02




MR52 - CB14




MR91 - CB14



MR42 - CB14

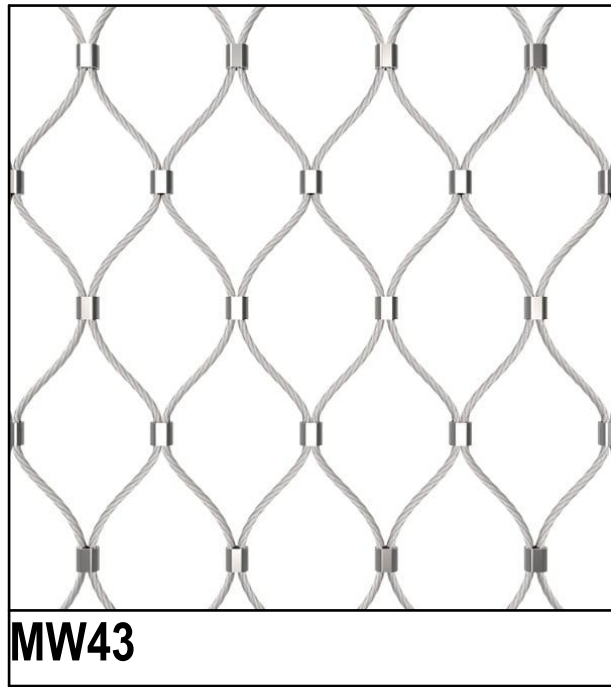

MW49 - CB14

 

MW43



01 VISUALISATION
CLASSROOMS SOUTHERN FACADE



02 VISUALISATION
CLASSROOMS NORTHERN FACADE


150mm @ A1
100
50

REV.	DESCRIPTION	DATE	INIT.
06	ISSUED REVISED 100% SCHEMATIC DESIGN	07/02/2025	JP
05	ISSUED 100% SCHEMATIC DESIGN	19/12/2024	JP
04	80% SD ISSUE	06/12/2024	JP/SZ
03	ISSUE FOR PRG 04	29/11/2024	SZ/JP
02	ISSUED 100% CONCEPT DESIGN	31/10/2024	JP
01	ISSUED 80% CONCEPT DESIGN	18/10/2024	JP

fulton trotter
ARCHITECTS BRISBANE SYDNEY
www.fultontrotter.com.au
SYDNEY Suite 904, Level 9, 28-36 Foveaux Street, Surry Hills, NSW 2010
L (02) 8383 5151 e. sydney@fultontrotter.com.au
Fulton Trotter Architects ACN 677 264 550 ABN 57 677 264 550
To be used for authorised work only. Not to be copied directly or indirectly,
in whole or in part, nor shall it be used for any other building purposes.
DIRECTORS
Greg Isaac nra QLD 2500
Justine Ewary nra QLD 3313
John Ward nra QLD 3847
Katerina Diacopoulos nra QLD 4528
Paul Skelton nra QLD 1108
Ryan Lovelady nra QLD 4500

PROJECT / PHASE
SCHEMATIC DESIGN
SCHOOL INFRASTRUCTURE
NSW
KOGARAH PUBLIC SCHOOL
24B GLADSTONE ST,
KOGARAH, NSW

**FACADE STRATEGY -
EXTERNAL MATERIALS &
FINISHES**
Figured dimensions take precedence over
scale dimensions. Contractors must verify
all dimensions on site before commencing
any work or making shop drawings.
PROJECT NUMBER
7068K001
DIRECTOR
JW
CHECKED
AS
DRAWING NUMBER
KOPS-FTA-B00L-ZZ-DR-A-3401
REVISION
06

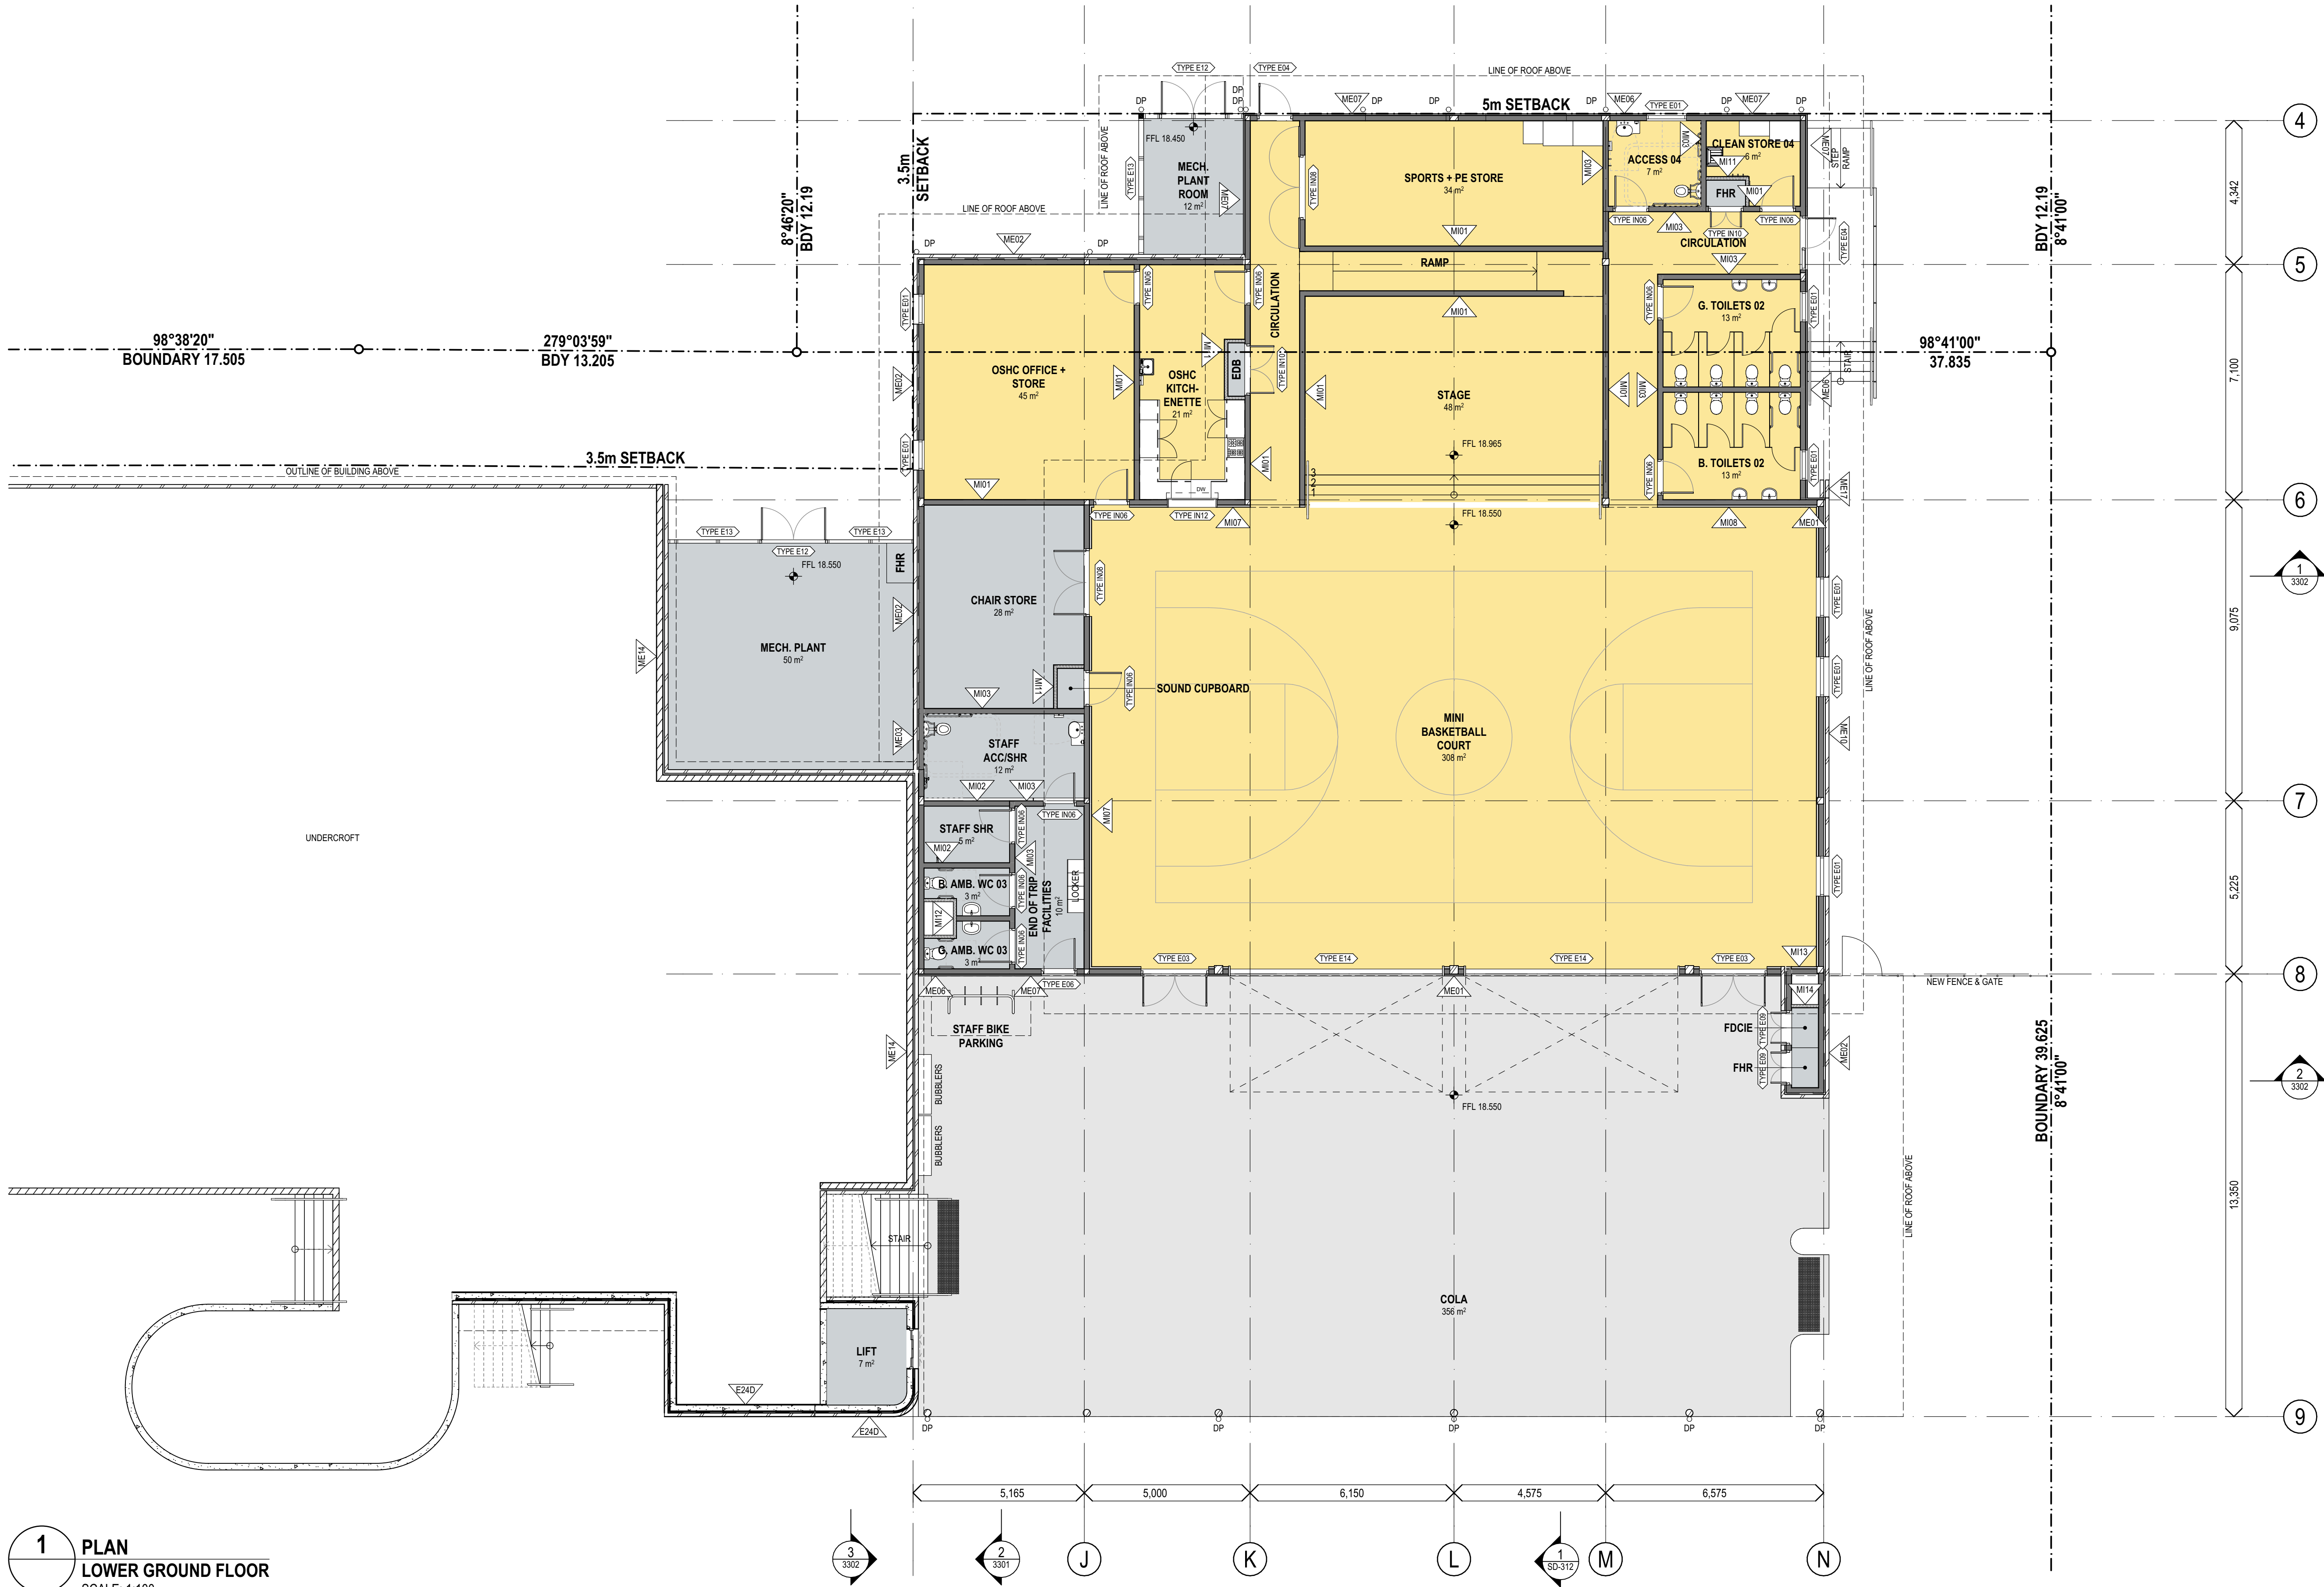

PLAN LEGEND	
	DOOR LABEL
	WINDOW LABEL
	EXTERNAL WALL TYPE LABEL
	INTERNAL WALL TYPE LABEL


1 PLAN
LOWER GROUND FLOOR
SCALE: 1:100

REV.	DESCRIPTION	DATE	INIT.
09	ISSUED REVISED 100% SCHEMATIC DESIGN	07/02/2025	JP
08	80% SD ISSUE	06/12/2024	JP/SZ
07	ISSUE FOR PRG 04	29/11/2024	SZ/JP
06	ISSUED 50% SCHEMATIC DESIGN	15/11/2024	JP
05	ISSUED 100% CONCEPT DESIGN	31/10/2024	JP
04	ISSUED 80% CONCEPT DESIGN	18/10/2024	JP
03	ISSUED FOR DRAFT CONCEPT DESIGN	04/10/2024	JP
02	ISSUED FOR MEDIA RELEASE	23/09/2024	JP
01	ISSUED FOR WORKSHOP MEETING	23/09/2024	JP

fulton trotter
ARCHITECTS BRISBANE SYDNEY
www.fultontrotter.com.au
SYDNEY Suite 904, Level 9, 28-36 Foveaux Street, Surry Hills, NSW 2010
L (02) 8383 5151 e. sydney@fultontrotter.com.au
Fulton Trotter Architects ACN 677 264 550 ABN 57 677 264 550
To be used for authorised work only. Not to be copied directly or indirectly,
in whole or in part, nor shall it be used for any other building purposes.
DIRECTORS
Greg Isaac nra NSW 6855 QLD 2500
Justine Eboray nra QLD 3313 QLD 3313
John Ward nra NSW 8371 QLD 3847
Katerina Diacopoulos nra NSW 7434 QLD 4528
Paul Skelton nra VIC 18004 NSW 7180 QLD 1108
Ryan Lovetady nra QLD 4500

PROJECT PHASE
SCHEMATIC DESIGN
SCHOOL INFRASTRUCTURE
NSW
KOGARAH PUBLIC SCHOOL
24B GLADSTONE ST,
KOGARAH, NSW

PROPOSED LOWER GROUND FLOOR PLAN
Figured dimensions take precedence over scale dimensions. Contractors must verify all dimensions on site before commencing any work or making shop drawings.
PROJECT NUMBER
7068KO01
DIRECTOR
JW
CHECKED
AS
DRAWING NUMBER
KOPS-FTA-B00M-LG-DR-A-2101
REVISION
09

 

fultontrotter
ARCHITECTS BRISBANE SYDNEY
www.fultontrotter.com.au


SYDNEY Suite 904, Level 9, 28-36 Foveaux Street, Surry Hills, NSW 2010
(02) 8383 5151 e. sydney@fultontrotter.com.au

Fulton Trotter Architects A/NZ 677 24 56 A&P 57 671 550
To be used for authorised work only. Not to be copied directly or indirectly,
in whole or in part, nor shall it be used for any other building purposes.


DIRECTORS
Greg Ilesley
Justine Ilesley
John Ward
Katerina Dracopoulos
Paul Selous
Irene Lowndes

VIC 15804 NSW 8655 QLD 3320
QLD 3310 NSW 8371 QLD 4529
NSW 7434 NSW 7180 QLD 4520

DRAWING	PROPOSED ROOF PLAN	
Figure dimensions take precedence over scale dimensions. Contractors must verify all dimensions on site before commencing any work or making shop drawings.		
PROJECT NUMBER	DIRECTOR	CHECKED
7068K001	JW	AS
DRAWING NUMBER	REVISION	
KOPS-FTA-B00M-LR-DR-A-2102	09	

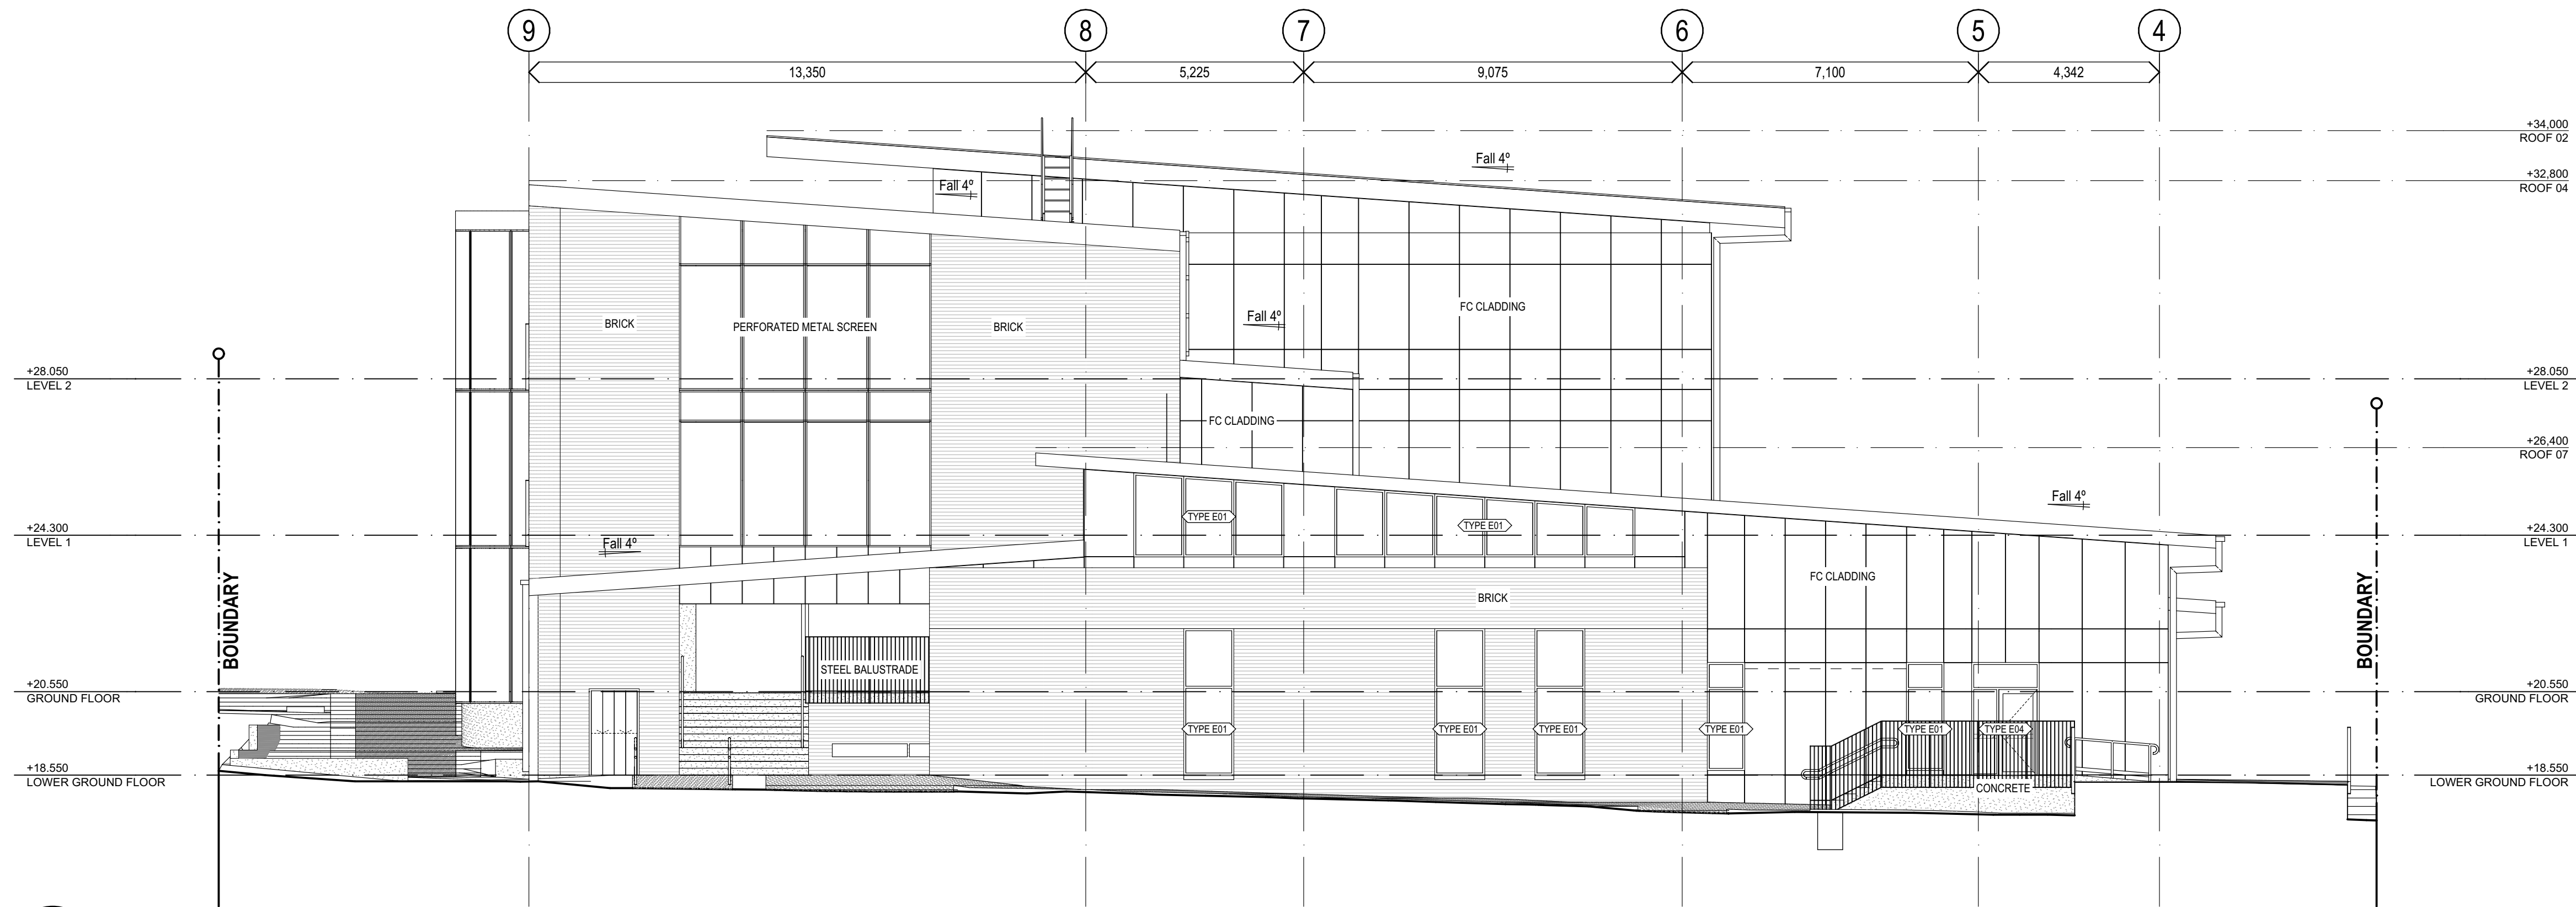

1 ELEVATION
M EAST ELEVATION
SCALE: 1:100

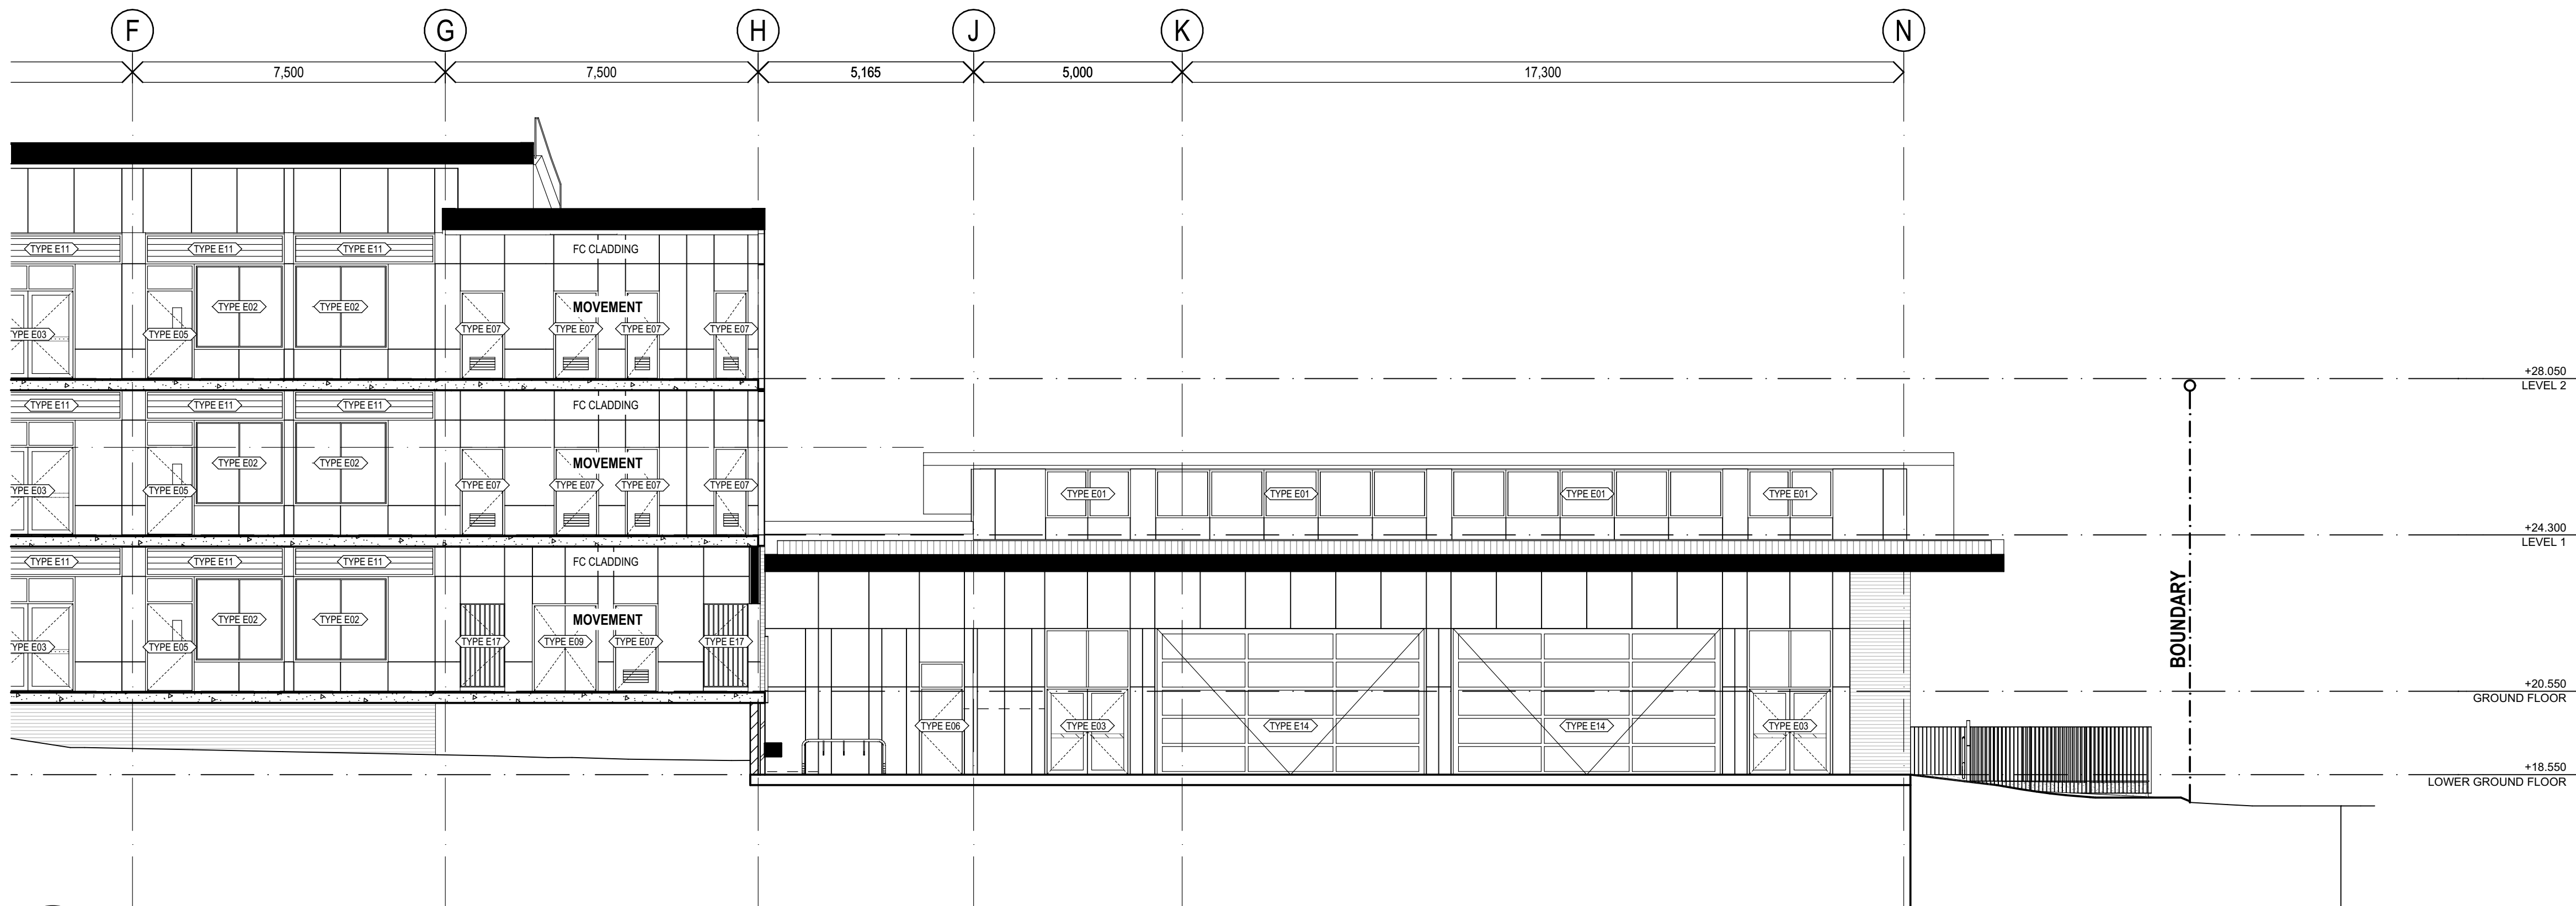

2 ELEVATION
L&M SOUTH ELEVATION 1
SCALE: 1:100

REV.	DESCRIPTION	DATE	INIT.
08	ISSUED REVISED 100% SCHEMATIC DESIGN	07/02/2025	JP
07	ISSUED 100% CONCEPT DESIGN	19/12/2024	JP
06	80% SD ISSUE	06/12/2024	JP/SZ
05	ISSUE FOR PRG 04	29/11/2024	SZ/JP
04	ISSUE FOR COORDINATION	29/11/2024	SZ/JP
03	ISSUED 50% SCHEMATIC DESIGN	15/11/2024	JP
02	PRELIMINARY SCHEMATIC DESIGN	31/10/2024	JP
01	PRELIMINARY SCHEMATIC DESIGN	18/10/2024	JP

fulton trotter
ARCHITECTS BRISBANE SYDNEY

www.fultontrotter.com.au

SYDNEY Suite 904, Level 9, 28-36 Foveaux Street, Surry Hills, NSW 2010
L (02) 8383 5151 e. sydney@fultontrotter.com.au

Fulton Trotter Architects ACN 677 264 550 ABN 57 677 264 550
To be used for authorised work only. Not to be copied directly or indirectly,
in whole or in part, nor shall it be used for any other building purposes.

DIRECTORS
Greg Isaac nra
Justine Eboray nra
John Ward nra
Katerina Diacopoulos nra
Paul Skelton nra
Ryan Lovetday nra

NSW 6855 QLD 2500
QLD 3313 QLD 3847
NSW 8371 NSW 7434
NSW 7180 QLD 1108
QLD 4500

SCHEMATIC DESIGN
SCHOOL INFRASTRUCTURE
NSW

KOGARAH PUBLIC SCHOOL

24B GLADSTONE ST,
KOGARAH, NSW

PROPOSED ELEVATIONS

Figured dimensions take precedence over
scale dimensions. Contractors must verify
all dimensions on site before commencing
any work or making shop drawings.

PROJECT NUMBER DIRECTOR CHECKED

7068K001 **JW** **AS**

DRAWING NUMBER REVISION

KOPS-FTA-B00M-ZZ-DR-A-3201 **08**



fulton trotter
ARCHITECTS BRISBANE SYDNEY
www.fultontrtoter.com.au

SYDNEY Suite 904, Level 2, 28-36 Foveaux Street, Sunny Hills, NSW 2150
t. (02) 8383 5151 e. sydney@fultontrtoter.com.au

Fulton Trotter Architects ABN 67 264 550 ABN 57 677 264 550
To be used for authorised work only. Not to be copied directly or indirectly,
in whole or in part, shall be used for any other business purposes.

DIRECTORS
Greg Isaac **NSW 6855 QLD 0520**
Justine Ewford **QLD 3313**
John Ward **QLD 3847**
Katherine Chrysanthos **QLD 4520**
Paul Skewrah **NSW 7180**
Ryan Lowndes **QLD 4500**

VIC 18804

PHASE
SCHEMATIC DESIGN

CLIENT
SCHOOL INFRASTRUCTURE

PROJECT
NSW

ADDRESS
KOGARAH PUBLIC SCHOOL

**24B GLADSTONE ST,
KOGARAH, NSW**

DRAWING	PROPOSED SECTIONS	
Figured dimensions take precedence over scale dimensions. Contractors must verify all dimensions on site before commencing any work or making shop drawings.		
PROJECT NUMBER	DIRECTOR	CHECKED
7068K001	JW	AS
DRAWING NUMBER	REVISION	
KOPS-FTA-B00M-ZZ-DR-A-3301	09	



10	ISSUED REVISED 100% SCHEMATIC DESIGN	12/02/2025	JP
09	ISSUED REVISED 100% SCHEMATIC DESIGN	07/02/2025	JP
08	ISSUED 100% SCHEMATIC DESIGN	19/12/2024	JP
07	80% SD ISSUE	06/12/2024	JP/ISZ
06	ISSUE FOR PRG 04	29/11/2024	JP
05	ISSUE FOR COORDINATION	29/11/2024	SZ/JP
04	ISSUED 50% SCHEMATIC DESIGN	15/11/2024	JP
03	PRELIMINARY SCHEMATIC DESIGN	31/10/2024	JP
02	PRELIMINARY SCHEMATIC DESIGN	18/08/2024	JP
01	ISSUED FOR DRAFT CONCEPT DESIGN	04/04/2024	JP
REV.	DESCRIPTION	DATE	INIT.

fulton trotter
ARCHITECTS BRISBANE SYDNEY
www.fultontrtrotter.com.au

SYDNEY Suite 904, Level 9, 238-Foveaux Street, Surry Hills, NSW 2010
(02) 8383 3151 e. sydney@fultontrtrotter.com.au

Fulton Trotter Architects ABN 57 264 550 ABN 57 267 864 550
To be used for authorised work only. Not to be copied directly or indirectly,
in whole or in part, nor shall it be used for any other building purposes.

DIRECTORS
Greg Isaac
Justine Eassey
John Ward
Katerina Gracopoulos
Paul Seakra
Ryan Lowndes
Fiona

VIC 18804 NSW 6855 QLD 3560
QLD 3313
QLD 3347
QLD 4529
NSW 7180
QLD 4500


PHASE
SCHEMATIC DESIGN

CLIENT
**SCHOOL INFRASTRUCTURE
NSW**


PROJECT
KOGARAH PUBLIC SCHOOL

ADDRESS
**24B GLADSTONE ST,
KOGARAH, NSW**


DRAWING	PROPOSED SECTIONS		
Figured dimensions take precedence over scale dimensions. Contractors must verify all dimensions on site before commencing any work or making shop drawings.			
PROJECT NUMBER	DIRECTOR	CHECKED	AS
7068K001	JW	AS	AS
DRAWING NUMBER		REVISION	
KOPS-FTA-B00M-ZZ-DR-A-3301		10	

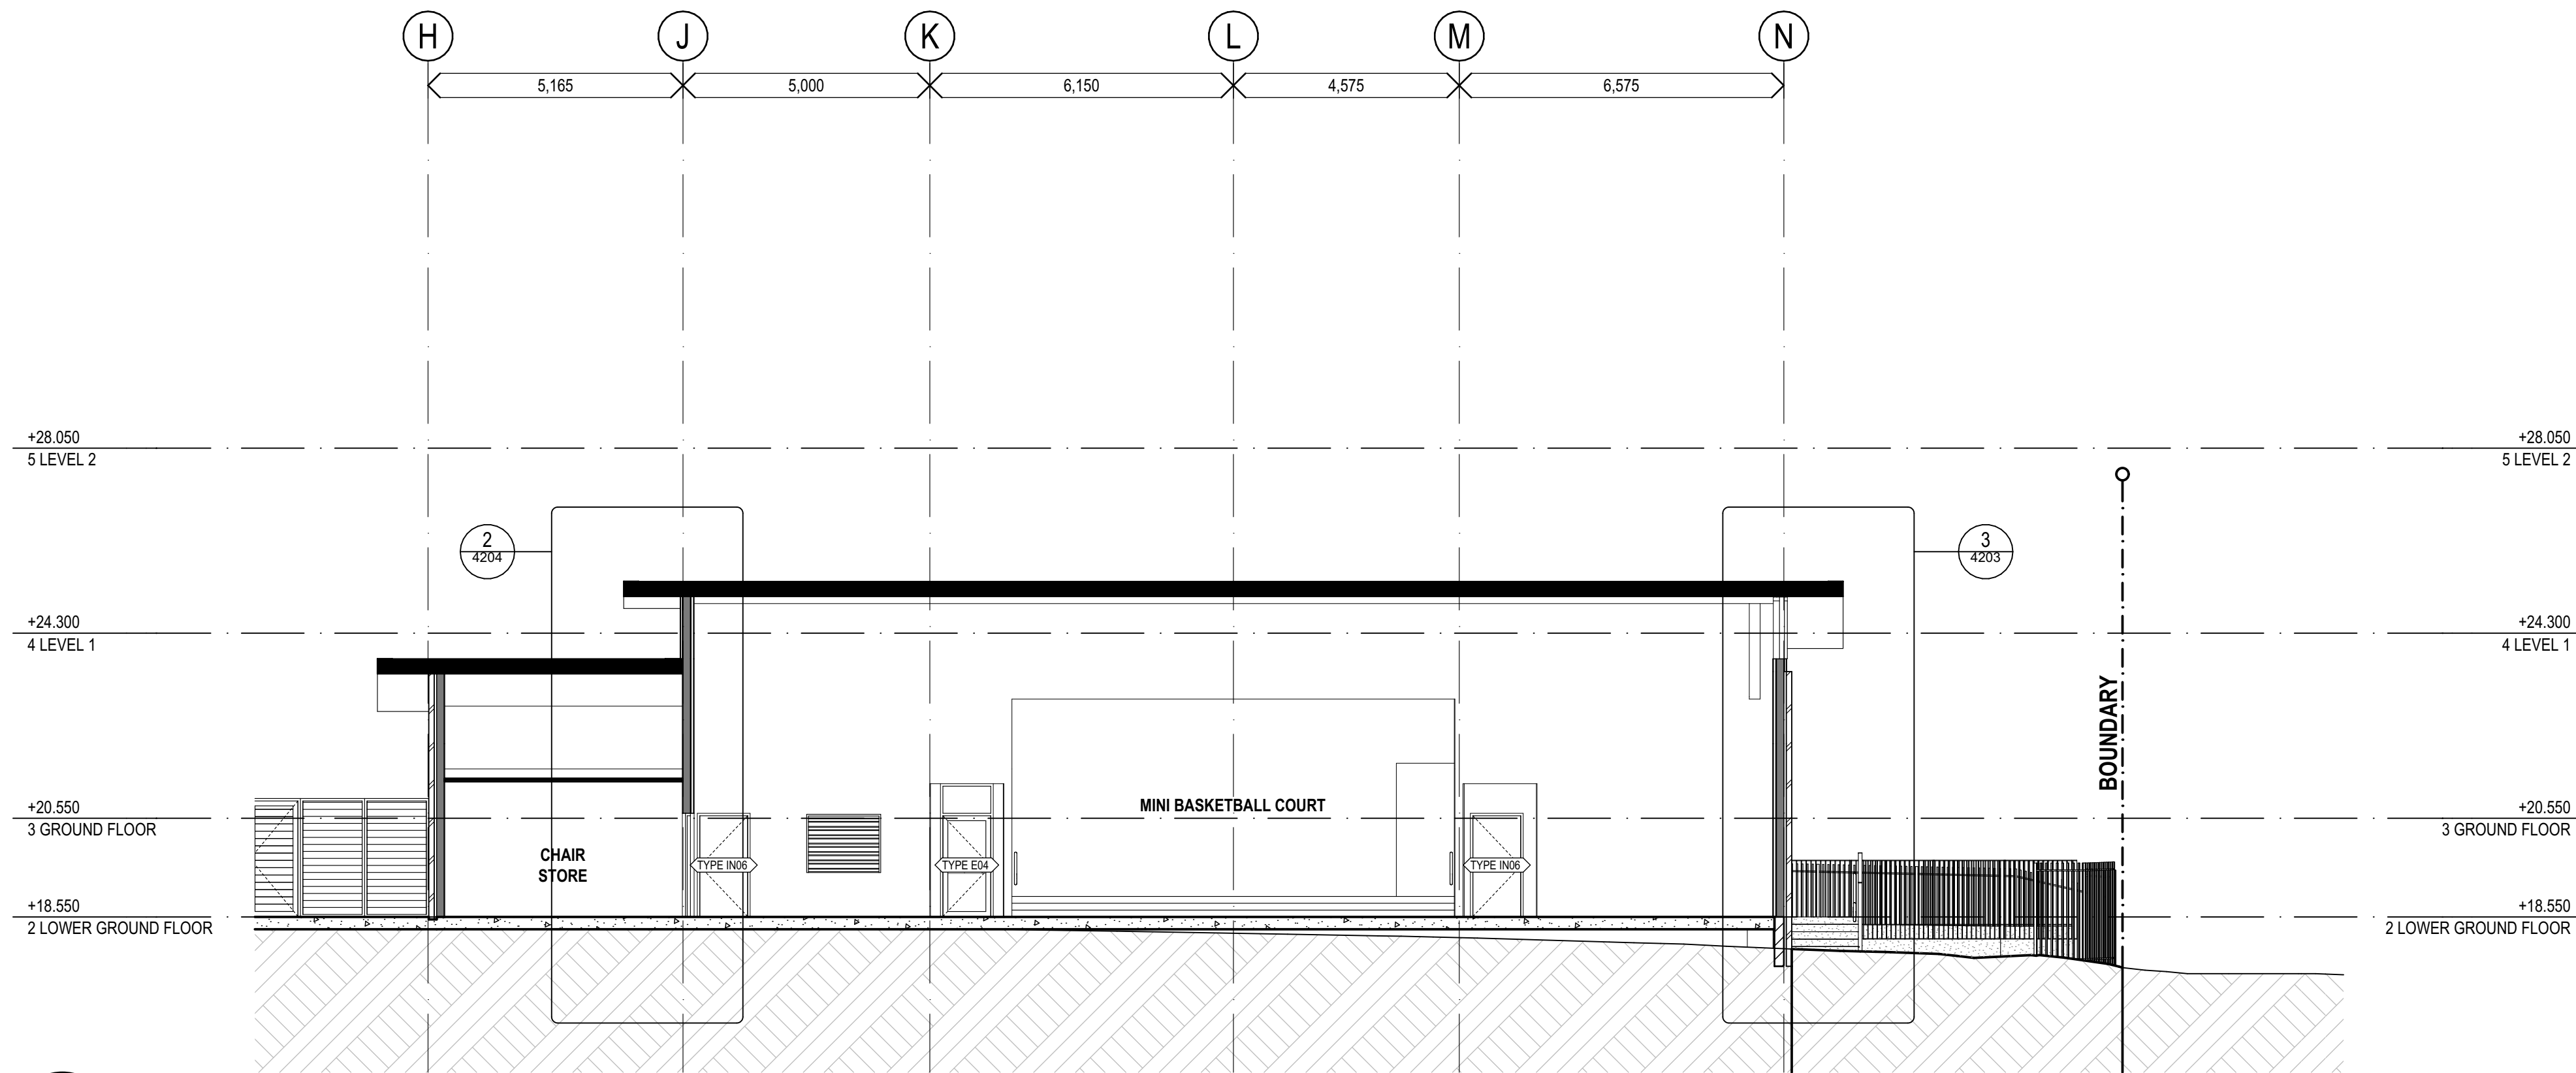

1 SECTION
BUILDING M SECTION C
SCALE: 1:100

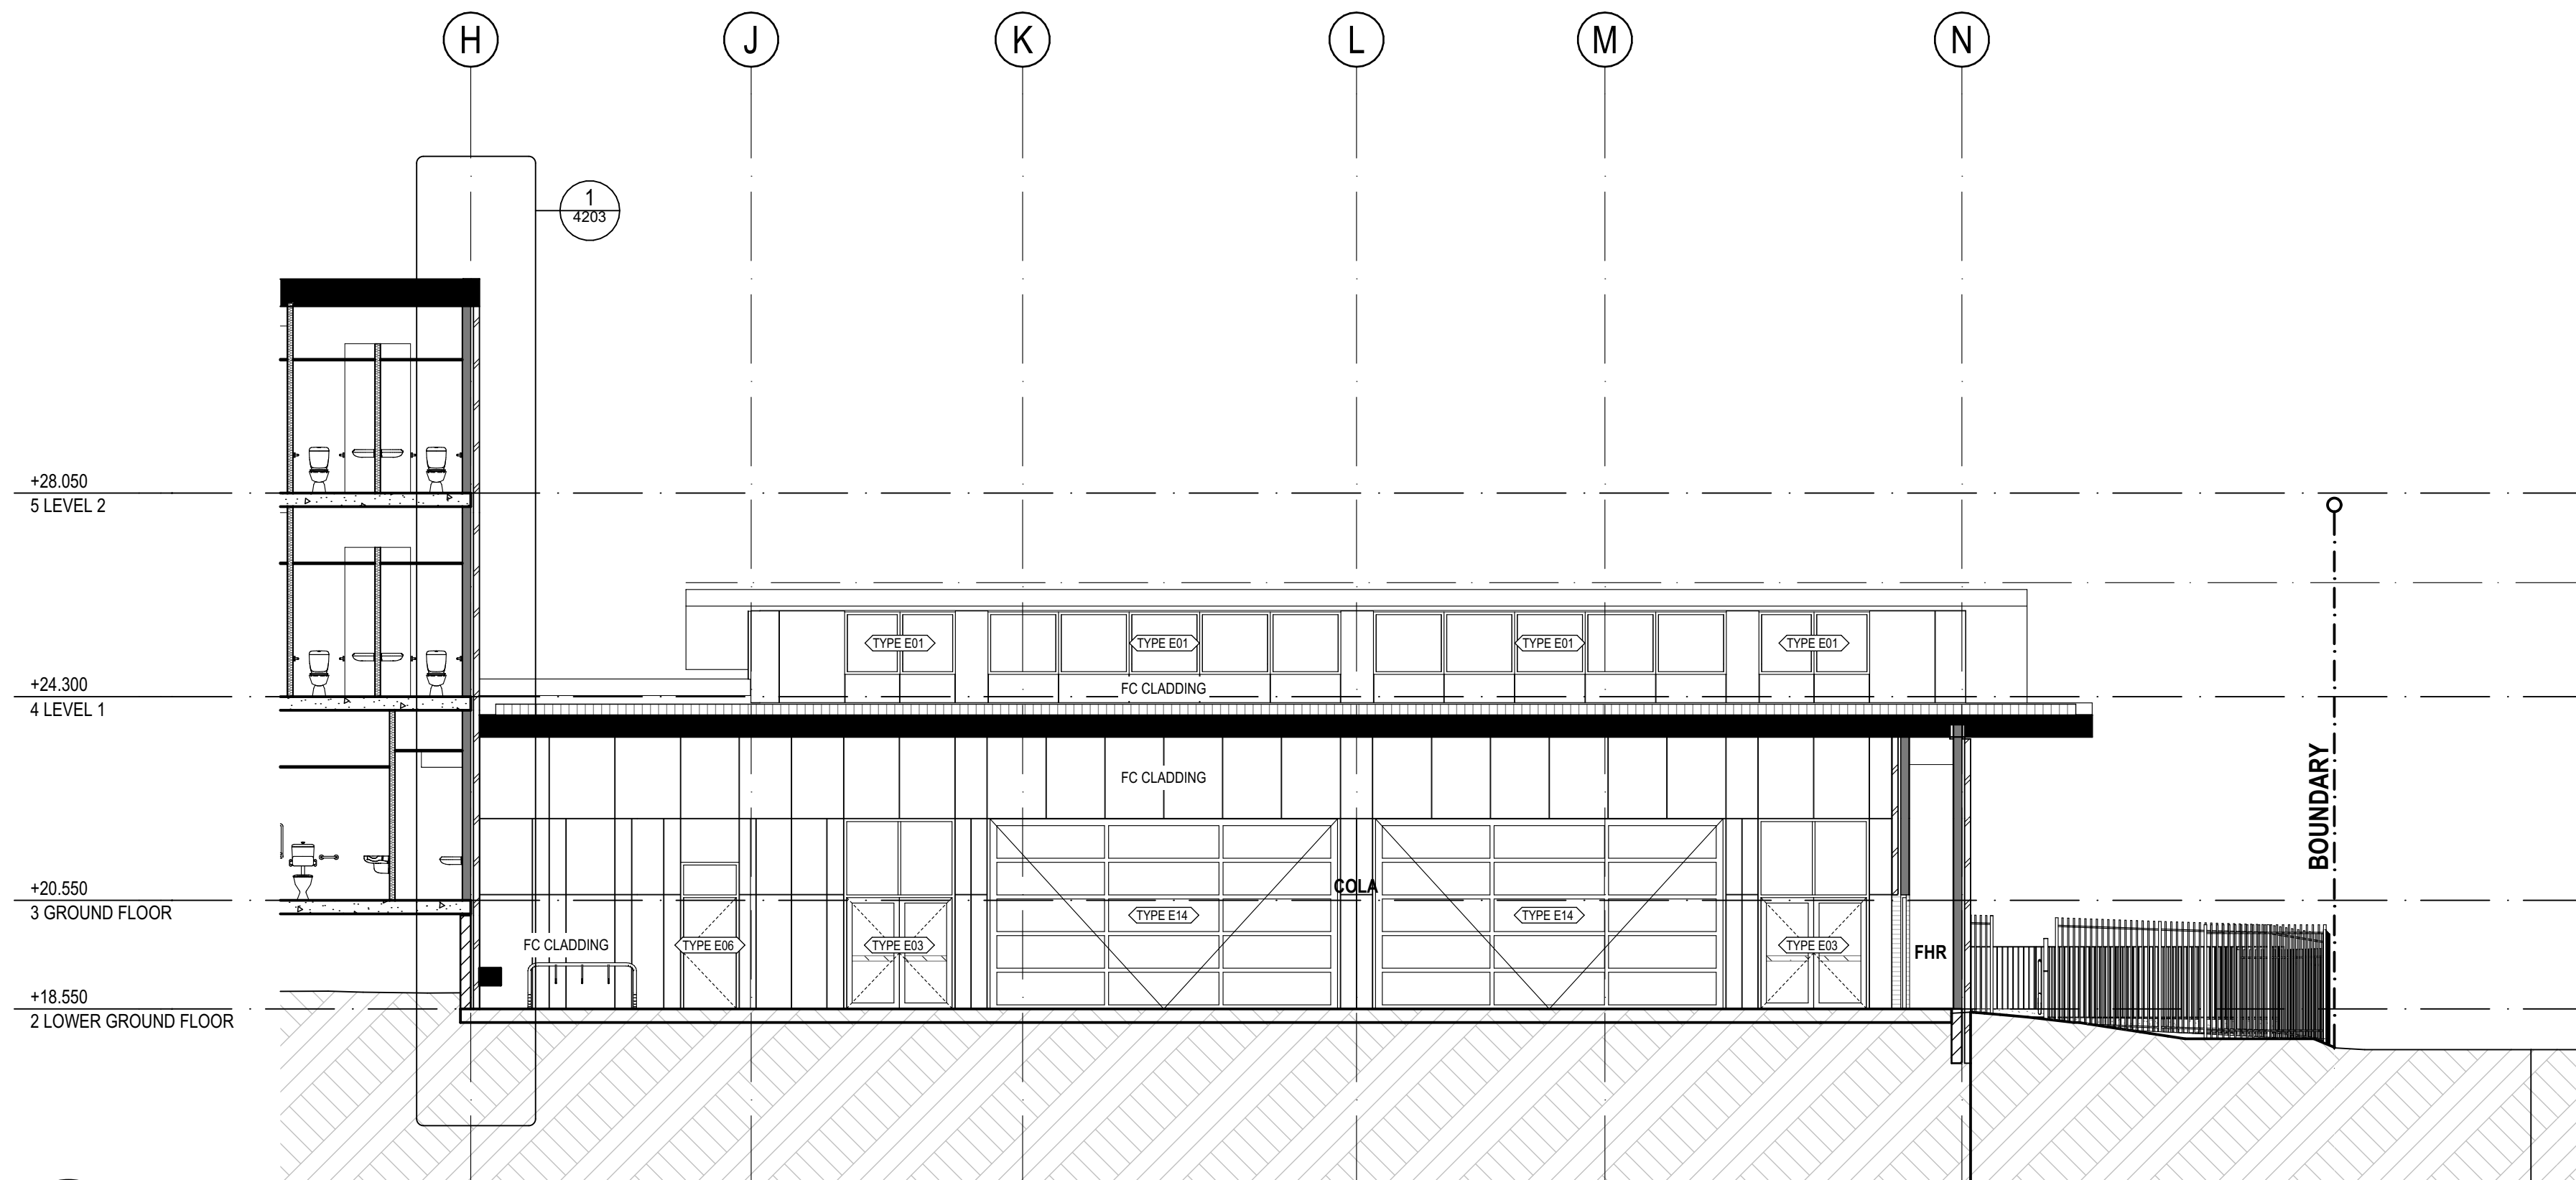

2 SECTION
BUILDING M SECTION D
SCALE: 1:100

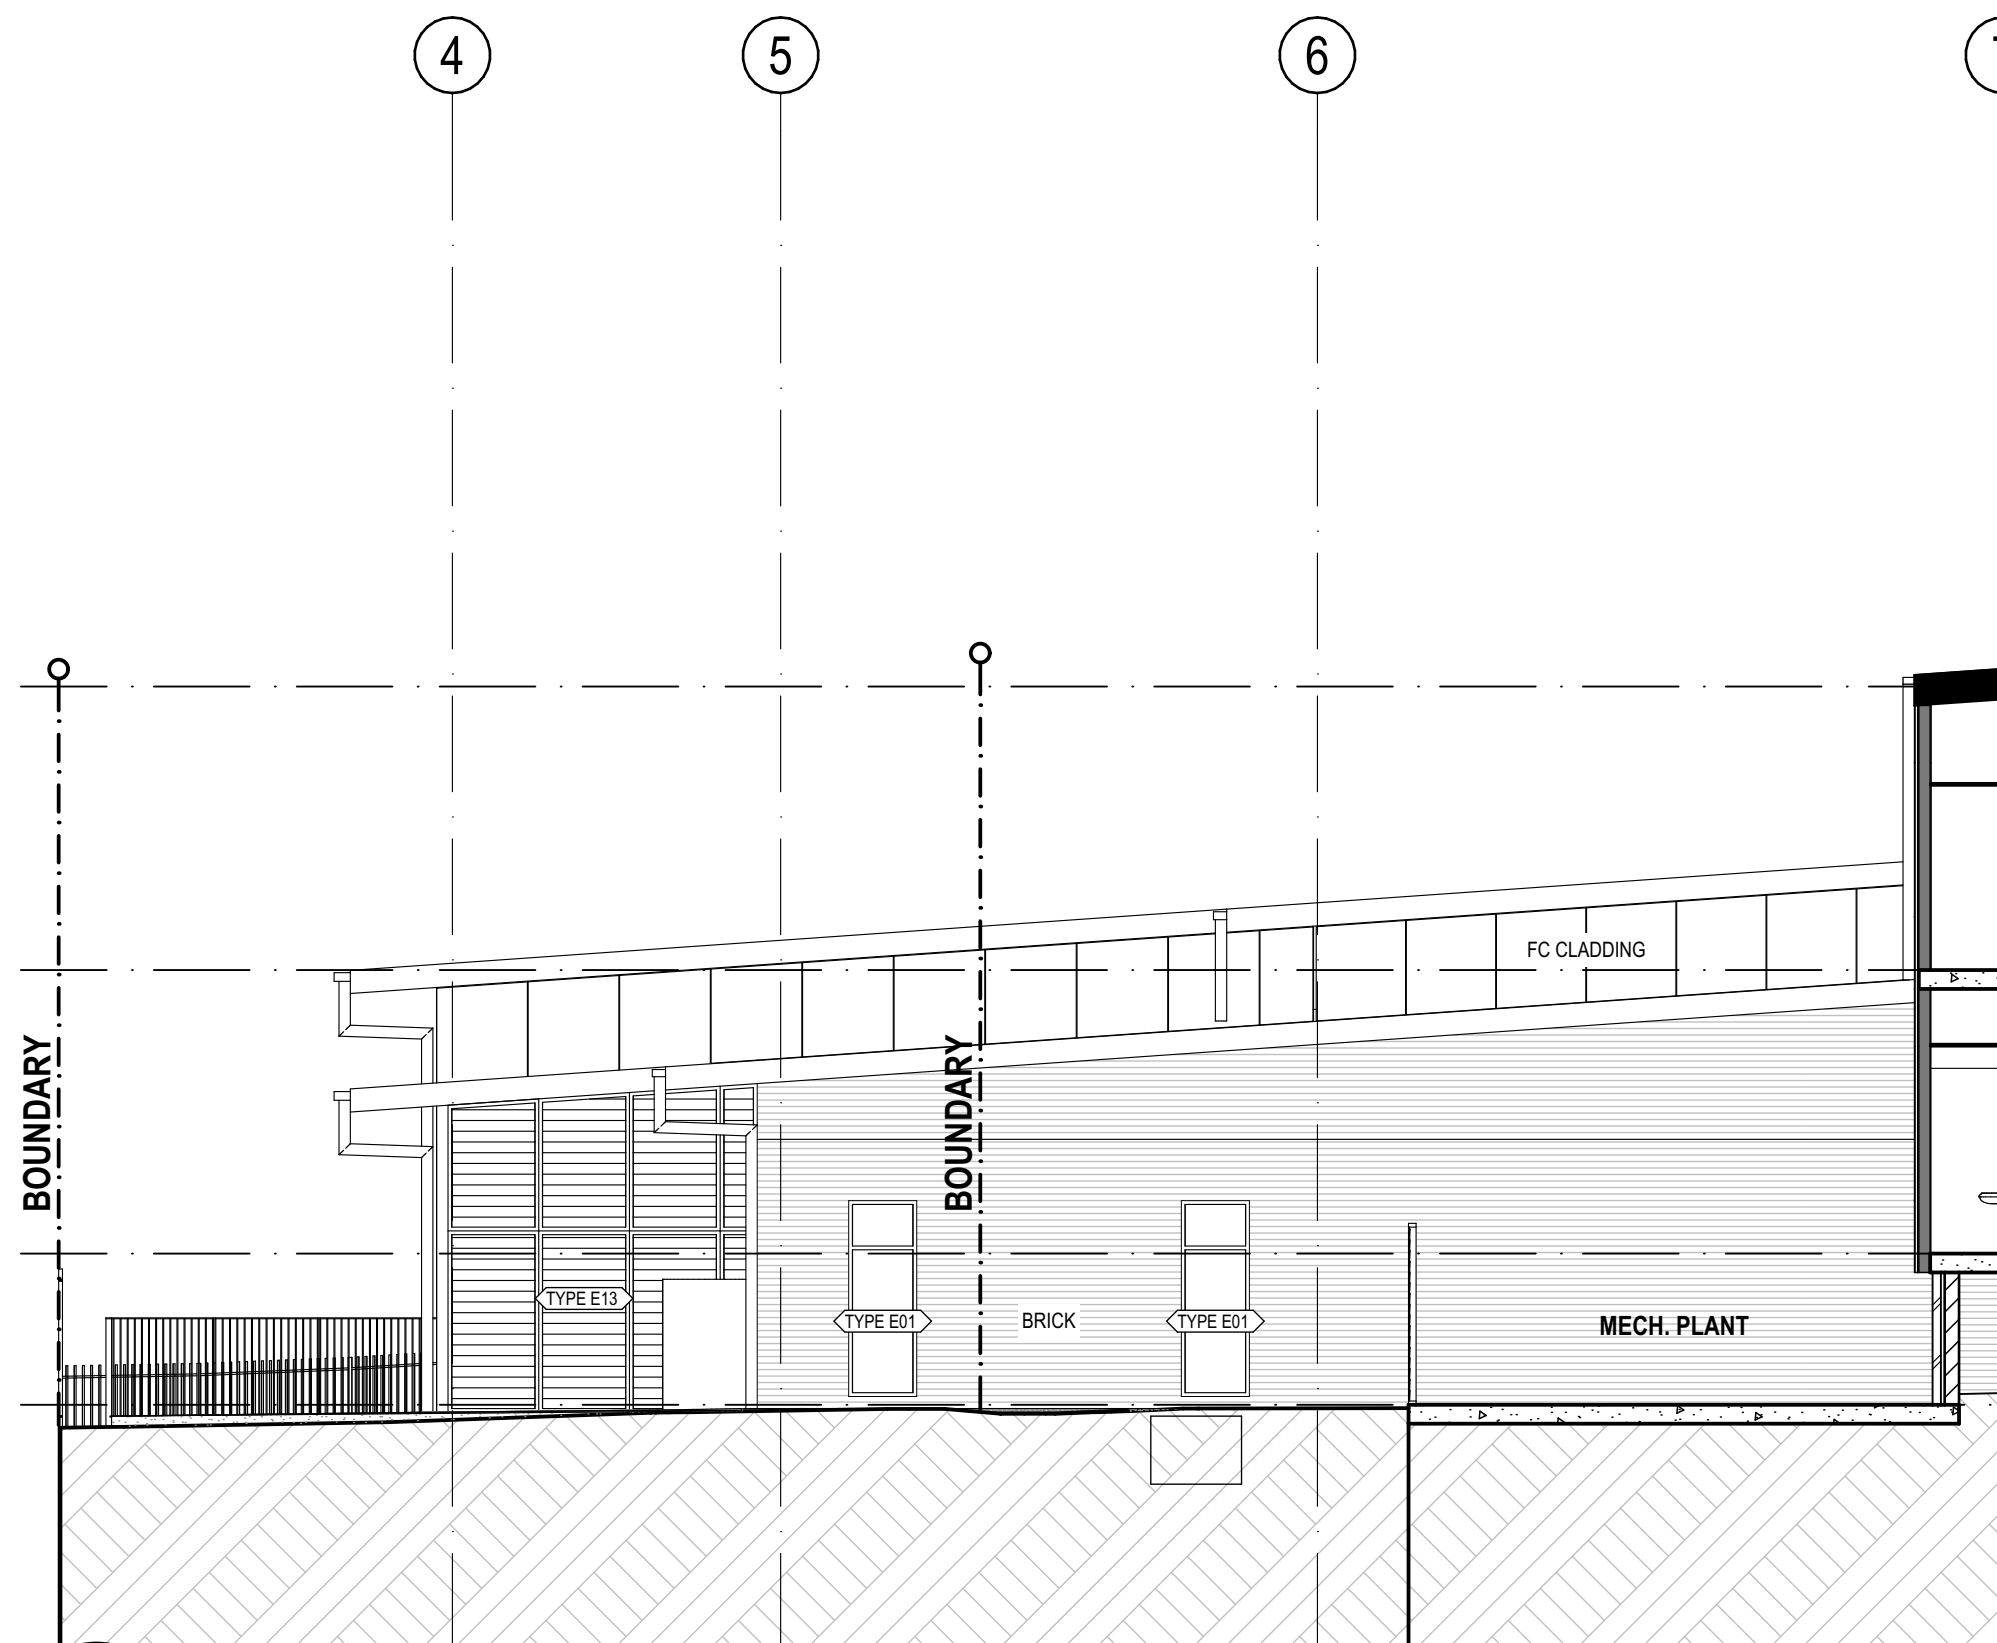

3 SECTION
BUILDING M SECTION E
SCALE: 1:100

REV.	DESCRIPTION	DATE	INIT.
06	ISSUED REVISED 100% SCHEMATIC DESIGN	07/02/2025	JP
05	ISSUED 100% CONCEPT DESIGN	19/12/2024	JP
04	80% SD ISSUE	06/12/2024	JP/SZ
03	ISSUE FOR PRG 04	29/11/2024	SZ/JP
02	ISSUE FOR COORDINATION	29/11/2024	SZ/JP
01	ISSUED 50% SCHEMATIC DESIGN	15/11/2024	JP

fulton trotter
ARCHITECTS BRISBANE SYDNEY
www.fultontrotter.com.au
SYDNEY Suite 904, Level 9, 28-36 Foveaux Street, Surry Hills, NSW 2010
L (02) 8383 5151 e. sydney@fultontrotter.com.au
Fulton Trotter Architects ACN 677 264 550 ABN 57 677 264 550
To be used for authorised work only. Not to be copied directly or indirectly,
in whole or in part, nor shall it be used for any other building purposes.
DIRECTORS
Greg Isaac nra QLD 2920
Justine Euseby nra QLD 3313
John Ward nra QLD 3847
Katerina Diacopoulos nra QLD 4528
Paul Siskova nra QLD 1108
Ryan Lovetday nra QLD 4500

PROJECT PHASE
CLIENT
PROJECT
ADDRESS
SCHEMATIC DESIGN
SCHOOL INFRASTRUCTURE
NSW
KOGARAH PUBLIC SCHOOL
24B GLADSTONE ST,
KOGARAH, NSW

DRAWING
PROPOSED SECTIONS
Figured dimensions take precedence over
scale dimensions. Contractors must verify
all dimensions on site before commencing
any work or making shop drawings.
PROJECT NUMBER
7068K001
DIRECTOR
JW
CHECKED
AS
DRAWING NUMBER
KOPS-FTA-B00M-ZZ-DR-A-3302
REVISION
06



bushlandperth.org.au | Urban Bushland Council WA Inc

CONCEPT IMAGE




CL41 - IC09



CL41 - IC32




LC27 - CB24

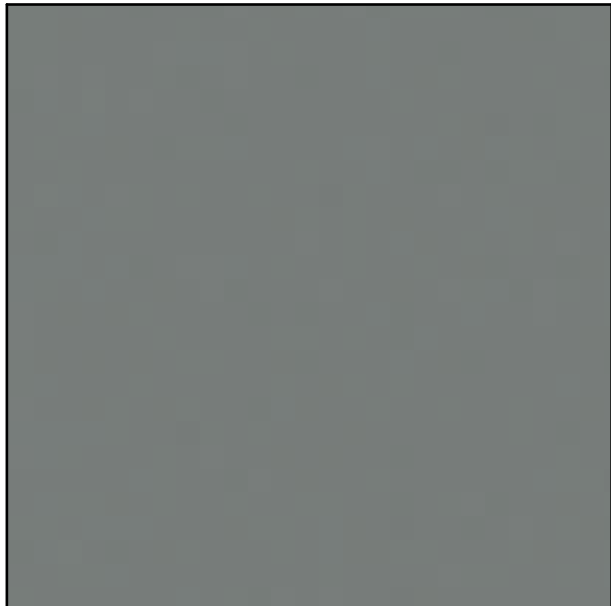


CL41 - CB14




MW01

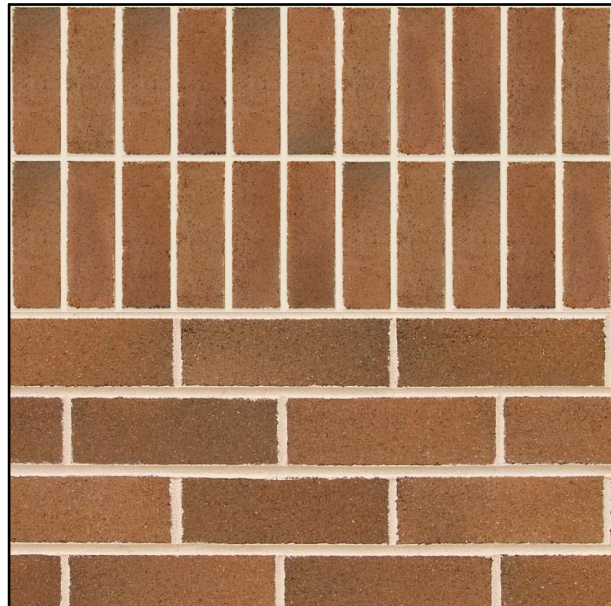


MA03 - BK05

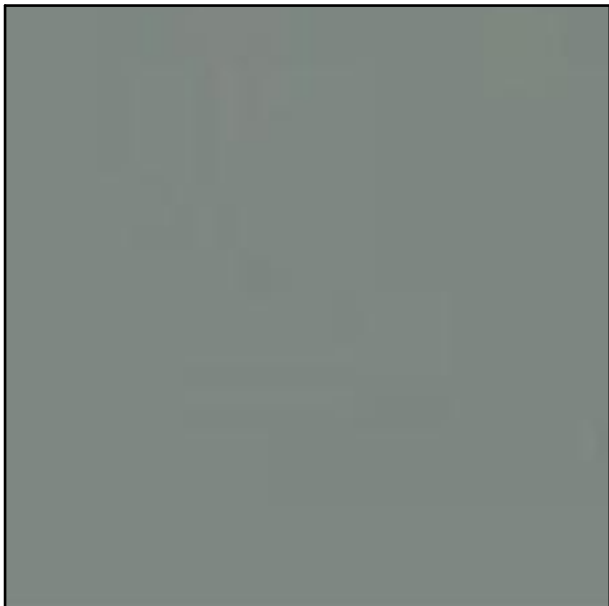


CL41 - IC41

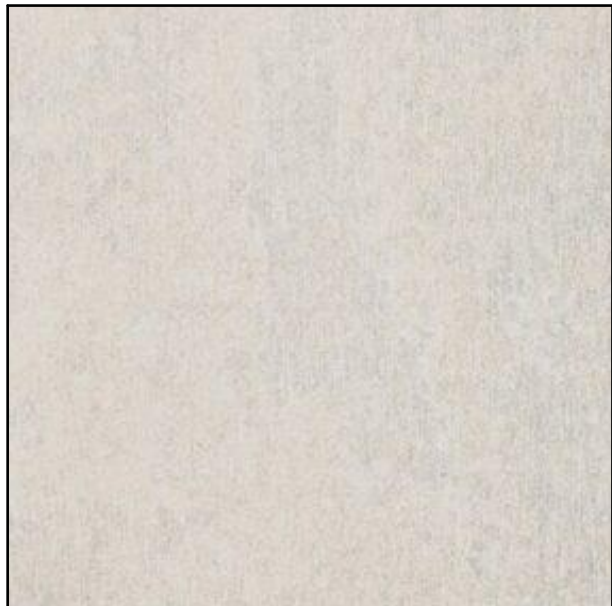


CL41 - IC02

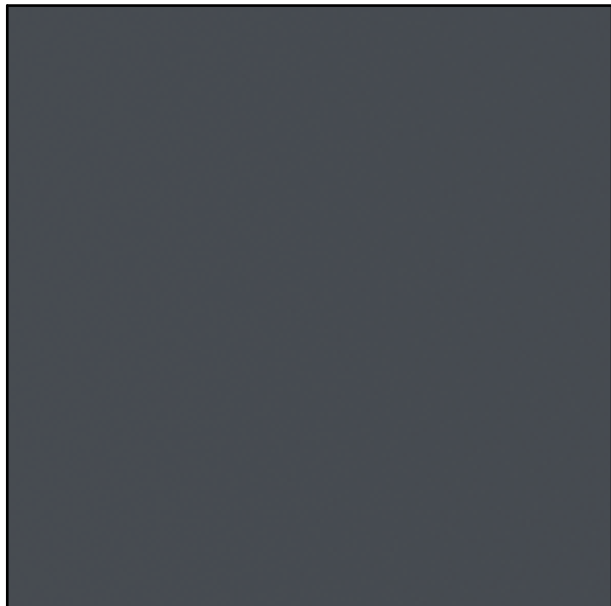


MR52 - CB14 MR91 - CB14

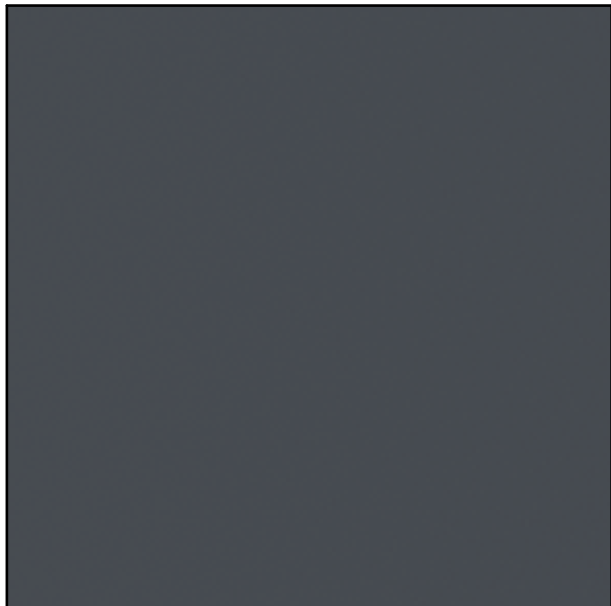

MR42 - CB14

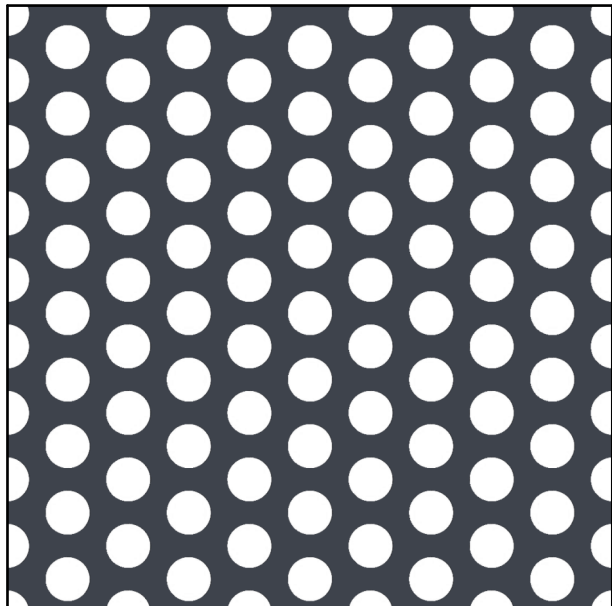

MW49 - CB14

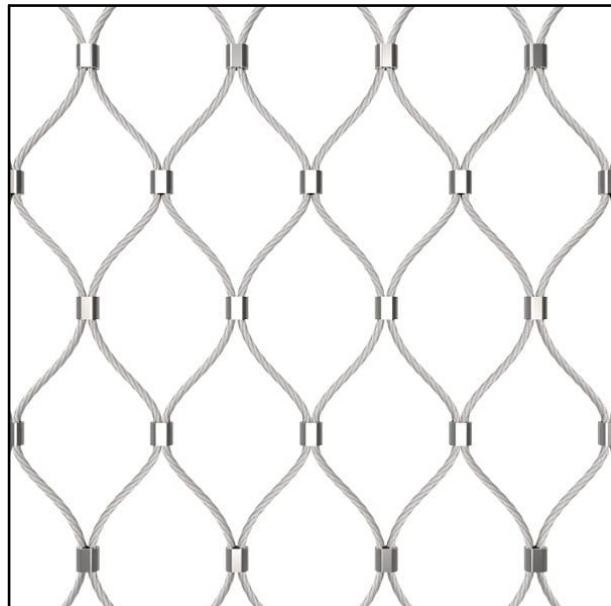

MW43



01 VISUALISATION
HALL EASTERN FACADE



02 VISUALISATION
HALL SOUTHERN FACADE

150mm @ A1
100
50

REV.	DESCRIPTION	DATE	INIT.
06	ISSUED REVISED 100% SCHEMATIC DESIGN	07/02/2025	JP
05	ISSUED 100% SCHEMATIC DESIGN	19/12/2024	JP
04	80% SD ISSUE	06/12/2024	JPI/SZ
03	ISSUE FOR PRG 04	29/11/2024	SZ/JP
02	ISSUED 100% CONCEPT DESIGN	31/10/2024	JP
01	ISSUED 80% CONCEPT DESIGN	18/10/2024	JP

fulton trotter
ARCHITECTS BRISBANE SYDNEY
www.fultontrotter.com.au
SYDNEY Suite 904, Level 9, 28-36 Foveaux Street, Surry Hills, NSW 2010
L (02) 8383 5151 e. sydney@fultontrotter.com.au
Fulton Trotter Architects ACN 677 264 550 ABN 57 677 264 550
To be used for authorised work only. Not to be copied directly or indirectly,
in whole or in part, nor shall it be used for any other building purposes.
DIRECTORS
Greg Isaac: nra QLD 2500
Justine Elworthy: nra QLD 3313
John Ward: nra NSW 8371
Katerina Diacopoulos: nra NSW 7434
Paul Sokona: nra NSW 7180
Ryan Lovetday: nra QLD 4500

SCHEMATIC DESIGN
SCHOOL INFRASTRUCTURE
NSW
KOGARAH PUBLIC SCHOOL
24B GLADSTONE ST,
KOGARAH, NSW

**FACADE STRATEGY -
EXTERNAL MATERIALS &
FINISHES**

Figured dimensions take precedence over
scale dimensions. Contractors must verify
all dimensions on site before commencing
any work or making shop drawings.

PROJECT NUMBER	DIRECTOR	CHECKED
7068K001	JW	AS
DRAWING NUMBER	REVISION	
KOPS-FTA-B00M-ZZ-DR-A-3401	06	