

[illegible]

KOGARAH PUBLIC SCHOOL


FOR SCHOOL INFRASTRUCTURE NSW


7068KO01



1 PERSPECTIVE VIEW
ARTIST IMPRESSION

							Drawing Name	Rev
KOPS	FTA	XX	XX	DR	A	0000	COVER SHEET + DRAWING LIST	10
KOPS	FTA	00	XX	DR	A	0001	SPECIFICATIONS SCHEDULE & MATERIAL SELECTIONS	04
KOPS	FTA	00	XX	DR	A	0002	SIGNAGE SCHEDULE	01
KOPS	FTA	00	XX	DR	A	0003	SPECIFICATIONS SCHEDULE & MATERIAL SELECTIONS 2	01
KOPS	FTA	00	00	DR	A	1001	EXISTING SITE PLAN	12
KOPS	FTA	00	00	DR	A	1002	DEMOLITION SITE PLAN	06
KOPS	FTA	00	00	DR	A	1003	SITE ANALYSIS PLAN	03
KOPS	FTA	00	00	DR	A	1101	PROPOSED SITE PLAN	18
KOPS	FTA	00	ZZ	DR	A	1201	SITE SECTIONS	07
KOPS	FTA	00	00	DR	A	1401	EXTERNAL WORKS PLAN	05
KOPS	FTA	00	00	DR	A	1501	STAGING PLAN 1	05
KOPS	FTA	00	00	DR	A	1502	STAGING PLAN 2	05
KOPS	FTA	00	00	DR	A	1601	PLAYSPACE CALCULATIONS	04
KOPS	FT	00	00	DR	A	1602	PROPOSED AMENITIES STRATEGY	02
KOPS	FTA	00	00	DR	A	1604	INDIGENOUS ARTWORK STRATEGY	04
KOPS	FTA	00	00	DR	A	1606	FENCING & GATE STRATEGY	03
KOPS	FTA	00	00	DR	A	1640	SHADOW DIAGRAMS	03
KOPS	FTA	B00A	L1	DR	A	5001	MCR ROOM	03
KOPS	FTA	B00L	GF	DR	A	2101	PROPOSED GROUND FLOOR PLAN	11
KOPS	FTA	B00L	L1	DR	A	2102	PROPOSED LEVEL 1 FLOOR PLAN	13
KOPS	FTA	B00L	L2	DR	A	2103	PROPOSED LEVEL 2 FLOOR PLAN	13
KOPS	FTA	B00L	LR	DR	A	2104	PROPOSED ROOF PLAN	09
KOPS	FTA	B00L	GF	DR	A	2201	PROPOSED GROUND FLOOR RCP	04
KOPS	FTA	B00L	L1	DR	A	2202	PROPOSED LEVEL 1 RCP	04
KOPS	FTA	B00L	L2	DR	A	2203	PROPOSED LEVEL 2 RCP	04
KOPS	FTA	B00L	ZZ	DR	A	3201	PROPOSED ELEVATIONS	07
KOPS	FTA	B00L	ZZ	DR	A	3202	PROPOSED ELEVATIONS	07
KOPS	FTA	B00L	ZZ	DR	A	3301	PROPOSED SECTIONS	08
KOPS	FTA	B00L	ZZ	DR	A	3401	FACADE STRATEGY - EXTERNAL MATERIALS & FINISHES	06
KOPS	FTA	B00L	ZZ	DR	A	4001	WALL TYPES 01	04
KOPS	FTA	B00L	ZZ	DR	A	4002	WALL TYPES 02	04
KOPS	FTA	B00L	ZZ	DR	A	4003	WALL TYPES 03	02
KOPS	FTA	B00L	ZZ	DR	A	4201	TYPICAL SECTION DETAILS	04
KOPS	FTA	B00L	ZZ	DR	A	4401	TYPICAL STAIR DETAILS	03
KOPS	FTA	B00L	ZZ	DR	A	4501	TYPICAL BALUSTRADE DETAILS	03
KOPS	FTA	B00L	ZZ	DR	A	4801	COVERED WALKWAY DETAILS	02
KOPS	FTA	B00L	ZZ	DR	A	5001	BUILDING L - TYPICAL WET AREAS	01
KOPS	FTA	B00L	LR	DR	A	6001	BUILDING L - DOOR & WINDOW SCHEDULE 01	03
KOPS	FTA	B00L	LR	DR	A	6002	BUILDING L - DOOR & WINDOW SCHEDULE 03	03
KOPS	FTA	B00L	LR	DR	A	6003	BUILDING L - DOOR & WINDOW SCHEDULE 02	01
KOPS	FTA	B00L	ZZ	DR	A	9001	PERSPECTIVES 1 - BUILDING L	05
KOPS	FTA	B00L	ZZ	DR	A	9002	PERSPECTIVES 1 - BUILDING L	05
KOPS	FTA	B00M	LG	DR	A	2101	PROPOSED LOWER GROUND FLOOR PLAN	09
KOPS	FTA	B00M	LR	DR	A	2102	PROPOSED ROOF PLAN	09
KOPS	FTA	B00M	LG	DR	A	2201	PROPOSED GROUND RCP	04
KOPS	FTA	B00M	ZZ	DR	A	3201	PROPOSED ELEVATIONS	08
KOPS	FTA	B00M	ZZ	DR	A	3202	PROPOSED ELEVATIONS	08
KOPS	FTA	B00M	ZZ	DR	A	3301	PROPOSED SECTIONS	11
KOPS	FTA	B00M	ZZ	DR	A	3302	PROPOSED SECTIONS	07
KOPS	FTA	B00M	ZZ	DR	A	3401	FACADE STRATEGY - EXTERNAL MATERIALS & FINISHES	06
KOPS	FTA	B00M	ZZ	DR	A	4001	WALL TYPES	03
KOPS	FTA	B00M	LR	DR	A	4201	BUILDING M - SECTION DETAILS 01	03
KOPS	FTA	B00M	LR	DR	A	4202	BUILDING M - SECTION DETAILS 02	02
KOPS	FTA	B00M	LR	DR	A	4203	BUILDING M - SECTION DETAILS 03	02
KOPS	FTA	B00M	LR	DR	A	4204	BUILDING M - SECTION DETAILS 04	02
KOPS	FTA	B00M	ZZ	DR	A	5001	STAGE, BASKETBALL COURT & CHAIR STORE	01
KOPS	FTA	B00M	ZZ	DR	A	5002	STAGE & BASKTEBALL COURT	01
KOPS	FTA	B00M	ZZ	DR	A	5003	STAGE & BASKTEBALL COURT	01
KOPS	FTA	B00M	ZZ	DR	A	5004	TYPICAL DDA TOILET, CLEANERS & F. TOILET	01
KOPS	FTA	B00M	ZZ	DR	A	5005	STAFF ACCESS TOILET / STAFF SHR / AMB. TOILETS / EOTF	01
KOPS	FTA	B00M	ZZ	DR	A	5006	OSHC OFFICE + STORE + KITCHENNETTE	01
KOPS	FTA	B00M	ZZ	DR	A	5007	SPORTS + PE STORE	01
KOPS	FTA	B00M	LR	DR	A	6001	BUILDING M - DOOR & WINDOW SCHEDULE	02
KOPS	FTA	B00M	LR	DR	A	6002	BUILDING M - DOOR & WINDOW SCHEDULE	02
KOPS	FTA	B00M	ZZ	DR	A	9001	PERSPECTIVES 1 - BUILDING M	04
KOPS	FTA	B00M	ZZ	DR	A	9002	PERSPECTIVES 1 - BUILDING M	04

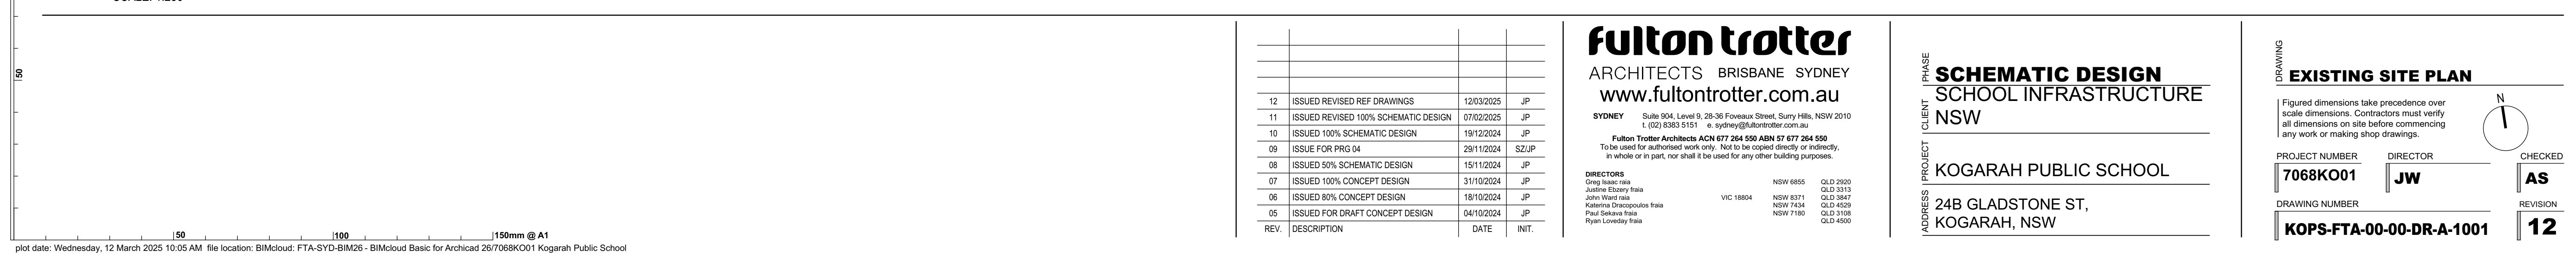

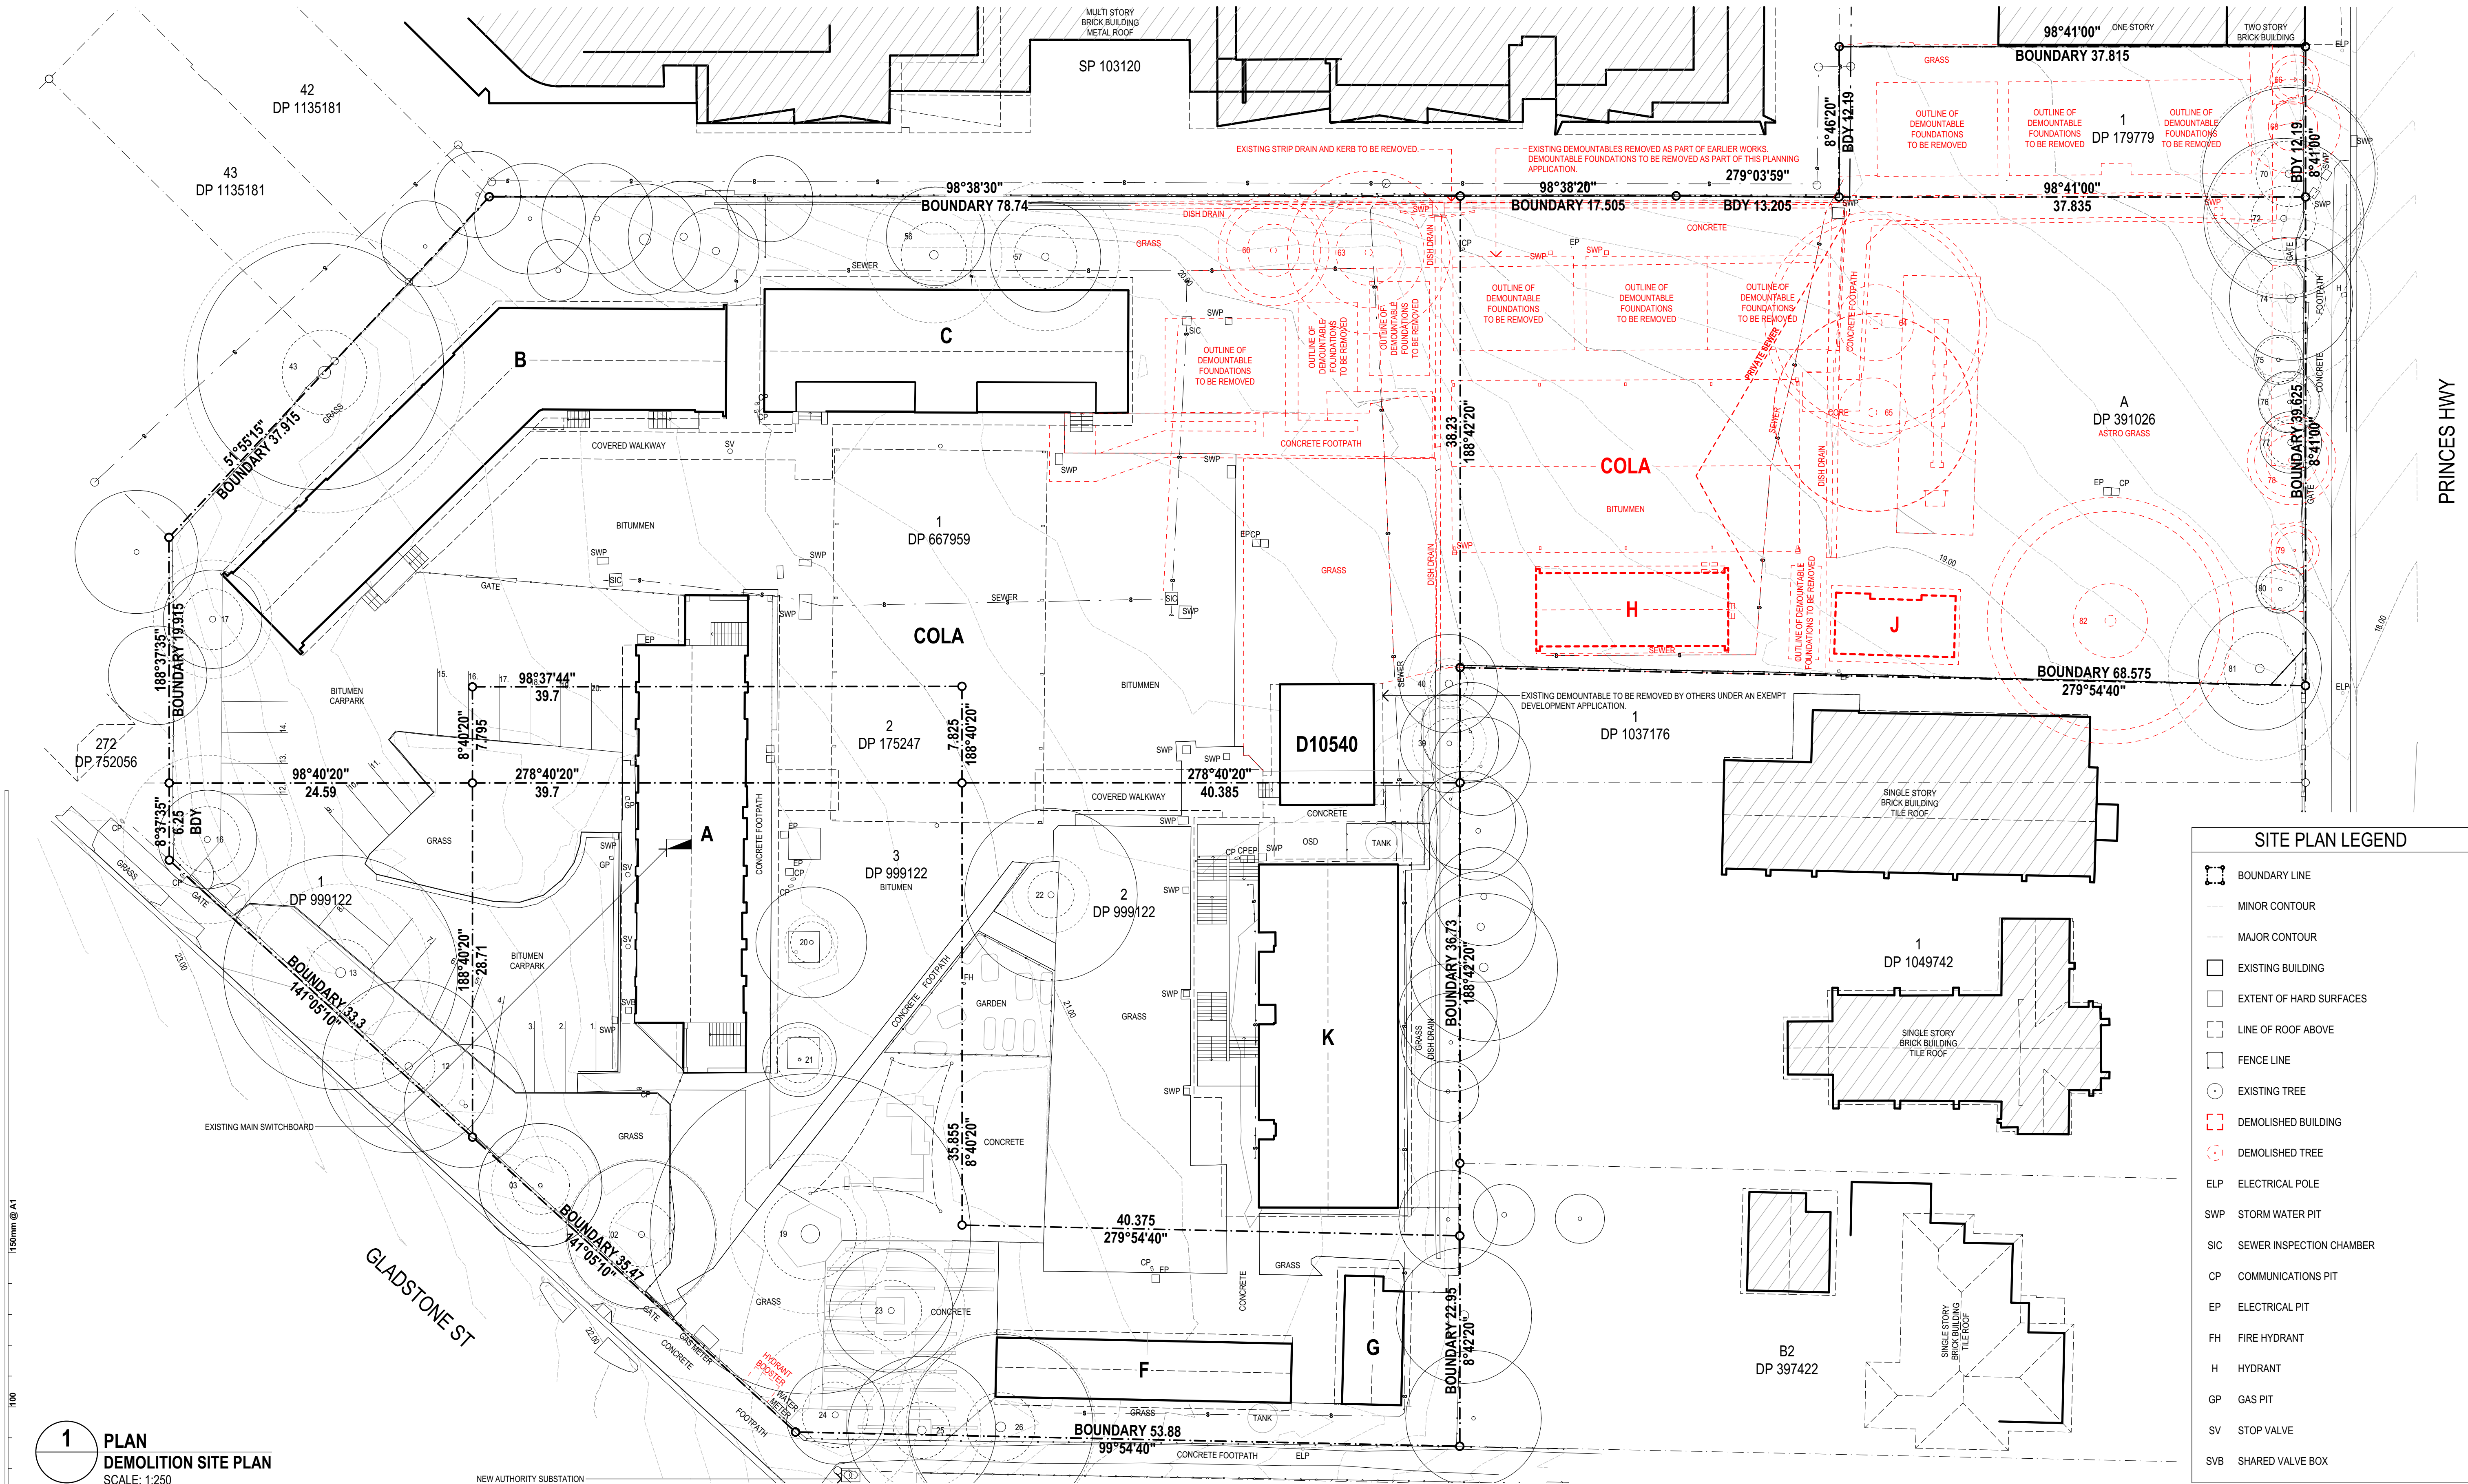

1 PLAN
DEMOLITION SITE PLAN
SCALE: 1:250

SITE PLAN LEGEND	
	BOUNDARY LINE
	MINOR CONTOUR
	MAJOR CONTOUR
	EXISTING BUILDING
	EXTENT OF HARD SURFACES
	LINE OF ROOF ABOVE
	FENCE LINE
	EXISTING TREE
	DEMOLISHED BUILDING
	DEMOLISHED TREE
	ELP ELECTRICAL POLE
	SWP STORM WATER PIT
	SIC SEWER INSPECTION CHAMBER
	CP COMMUNICATIONS PIT
	EP ELECTRICAL PIT
	FH FIRE HYDRANT
	H HYDRANT
	GP GAS PIT
	SV STOP VALVE
	SVB SHARED VALVE BOX

fulton trotter

ARCHITECTS BRISBANE SYDNEY
www.fultontrotter.com.au

SYDNEY Suite 904, Level 9, 28-36 Foveaux Street, Surry Hills, NSW 2010
L (02) 8383 5151 e. sydney@fultontrotter.com.au

Fulton Trotter Architects ACN 677 264 550 ABN 57 677 264 550
To be used for authorised work only. Not to be copied directly or indirectly,
in whole or in part, nor shall it be used for any other building purposes.

DIRECTORS					
Greg Isaac	NSW 6855	QLD 2920			
Justin Ewary	NSW 8371	QLD 3913			
John Ward	NSW 7434	QLD 3847			
Katerina Diacopoulos	VIC 18804	QLD 4528			
Paul Siskawa		QLD 1108			
Ryan Loveday		QLD 4500			


SCHEMATIC DESIGN
SCHOOL INFRASTRUCTURE
NSW

KOGARAH PUBLIC SCHOOL

24B GLADSTONE ST,
KOGARAH, NSW

DRAWING		DEMOLITION SITE PLAN	
PROJECT NUMBER	DIRECTOR	CHECKED	REVISION
7068KO01	JW	AS	06
DRAWING NUMBER	KOPS-FTA-00-00-DR-A-1002		



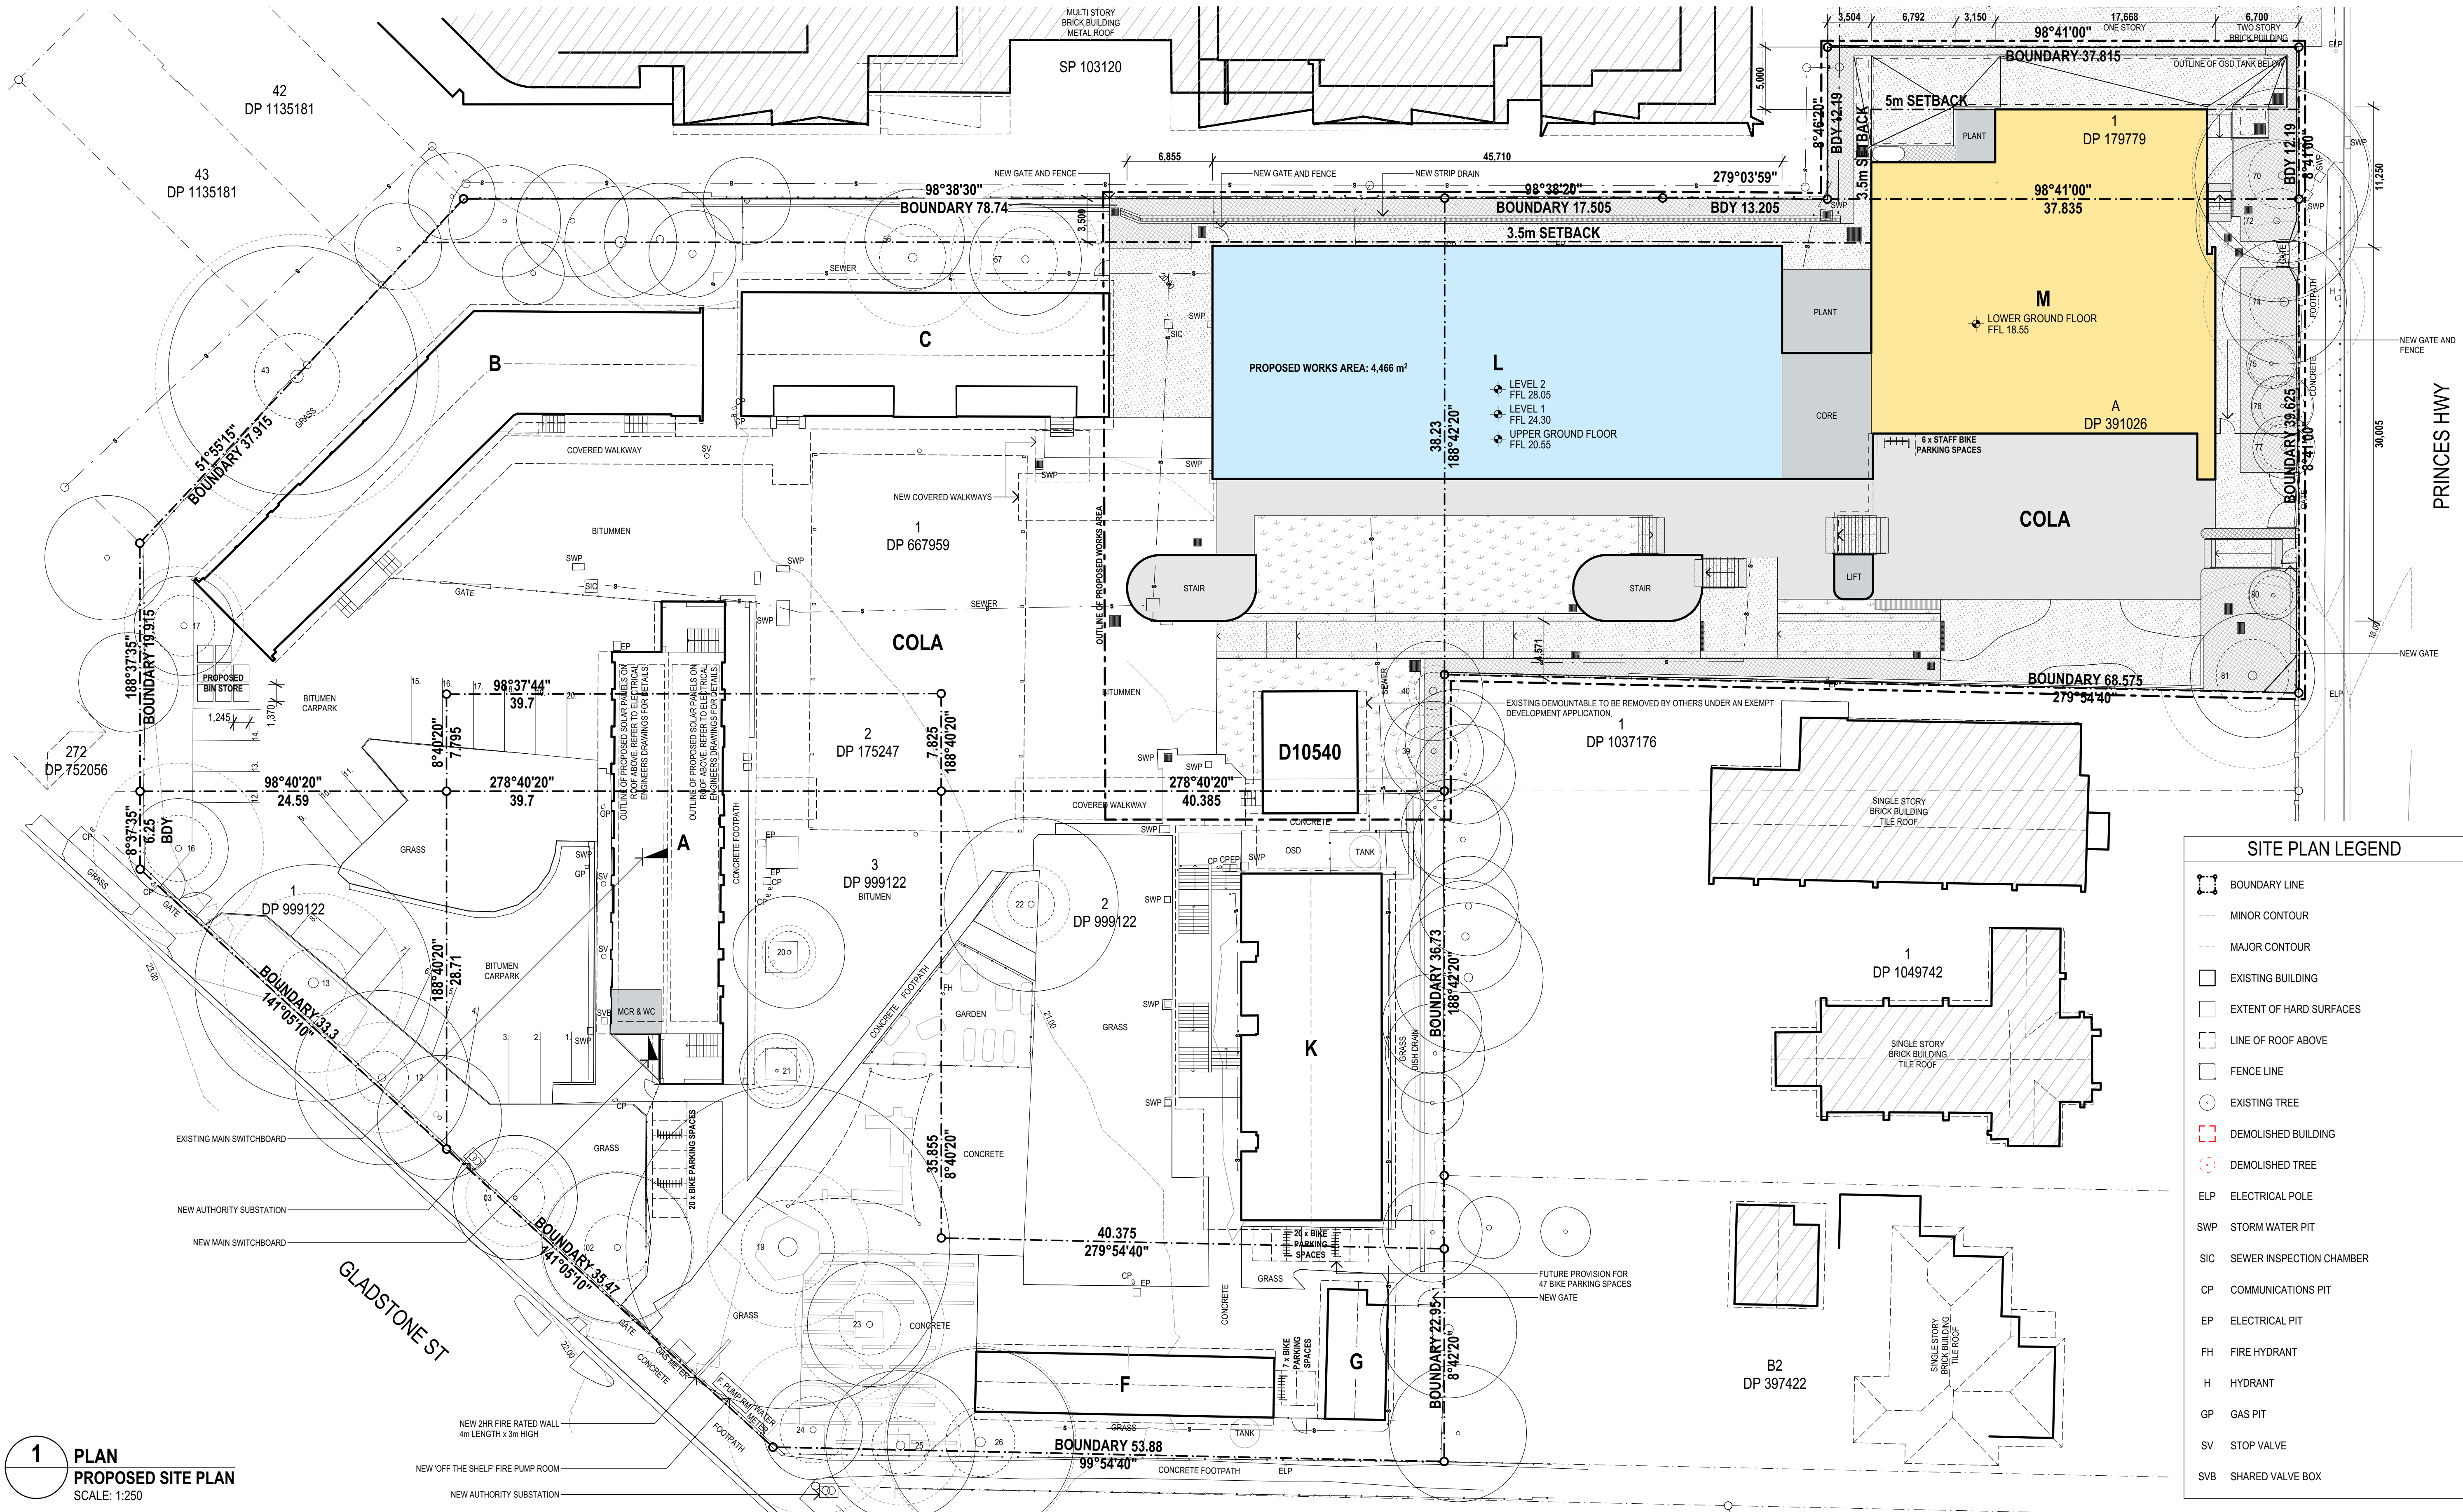

1 PLAN
PROPOSED SITE PLAN
SCALE: 1:250

GROSS FLOOR AREA CALCULATIONS

FLOOR LEVEL	AREA
LOWER GROUND FLOOR (INCLUDING LIFT)	646m ²
GROUND FLOOR	891m ²
LEVEL 1	891m ²
LEVEL 2	860m ²
TOTAL AREA*	3288m ²

*TOTAL AREA EXCLUDES EXTERNAL COVERED AREAS AND OPEN STAIRS.

18	ISSUED REVISED REF DRAWINGS	12/03/2025	JP
17	ISSUED REVISED 100% SCHEMATIC DESIGN	07/02/2025	JP
16	ISSUED 100% SCHEMATIC DESIGN	19/12/2024	JP
15	80% SD ISSUE	06/12/2024	JP/SZ
14	ISSUE FOR PRG 04	29/11/2024	SZ/JP
13	ISSUED 50% SCHEMATIC DESIGN	15/11/2024	JP
12	ISSUED 100% CONCEPT DESIGN	31/10/2024	JP
11	ISSUED 80% CONCEPT DESIGN	18/10/2024	JP
10	ISSUED FOR DRAFT CONCEPT DESIGN	04/10/2024	JP
09	ISSUED FOR MEDIA RELEASE	23/09/2024	JP
08	ISSUED FOR WORKSHOP MEETING	23/09/2024	JP
REV.	DESCRIPTION	DATE	INIT.

fulton trotter
ARCHITECTS BRISBANE SYDNEY
www.fultontrotter.com.au

SYDNEY Suite 904, Level 9, 28-36 Foveaux Street, Surry Hills, NSW 2010
L (02) 8383 5151 e. sydney@fultontrotter.com.au
Fulton Trotter Architects ACN 677 264 550 ABN 57 677 264 550
To be used for authorised work only. Not to be copied directly or indirectly,
in whole or in part, nor shall it be used for any other building purposes.

DIRECTORS
Greg Isaac nra
Justine Eboray nra
John Ward nra
Katerina Diacopoulos nra
Paul Skelton nra
Ryan Loveday nra
NSW 6855 QLD 2920
QLD 3313 QLD 3847
NSW 8371 NSW 7434
VIC 18804 QLD 4528
NSW 7180 QLD 4500

SCHEMATIC DESIGN
SCHOOL INFRASTRUCTURE
NSW

KOGARAH PUBLIC SCHOOL
24B GLADSTONE ST,
KOGARAH, NSW


SITE PLAN LEGEND

- BOUNDARY LINE
- MINOR CONTOUR
- MAJOR CONTOUR
- EXISTING BUILDING
- EXTENT OF HARD SURFACES
- LINE OF ROOF ABOVE
- FENCE LINE
- EXISTING TREE
- DEMOLISHED BUILDING
- DEMOLISHED TREE
- ELP ELECTRICAL POLE
- SWP STORM WATER PIT
- SIC SEWER INSPECTION CHAMBER
- CP COMMUNICATIONS PIT
- EP ELECTRICAL PIT
- FH FIRE HYDRANT
- H HYDRANT
- GP GAS PIT
- SV STOP VALVE
- SVB SHARED VALVE BOX


PROPOSED SITE PLAN

Figured dimensions take precedence over scale dimensions. Contractors must verify all dimensions on site before commencing any work or making shop drawings.


PROJECT NUMBER	DIRECTOR	CHECKED
7068KO01	JW	AS
DRAWING NUMBER	REVISION	
KOPS-FTA-00-00-DR-A-1101	18	

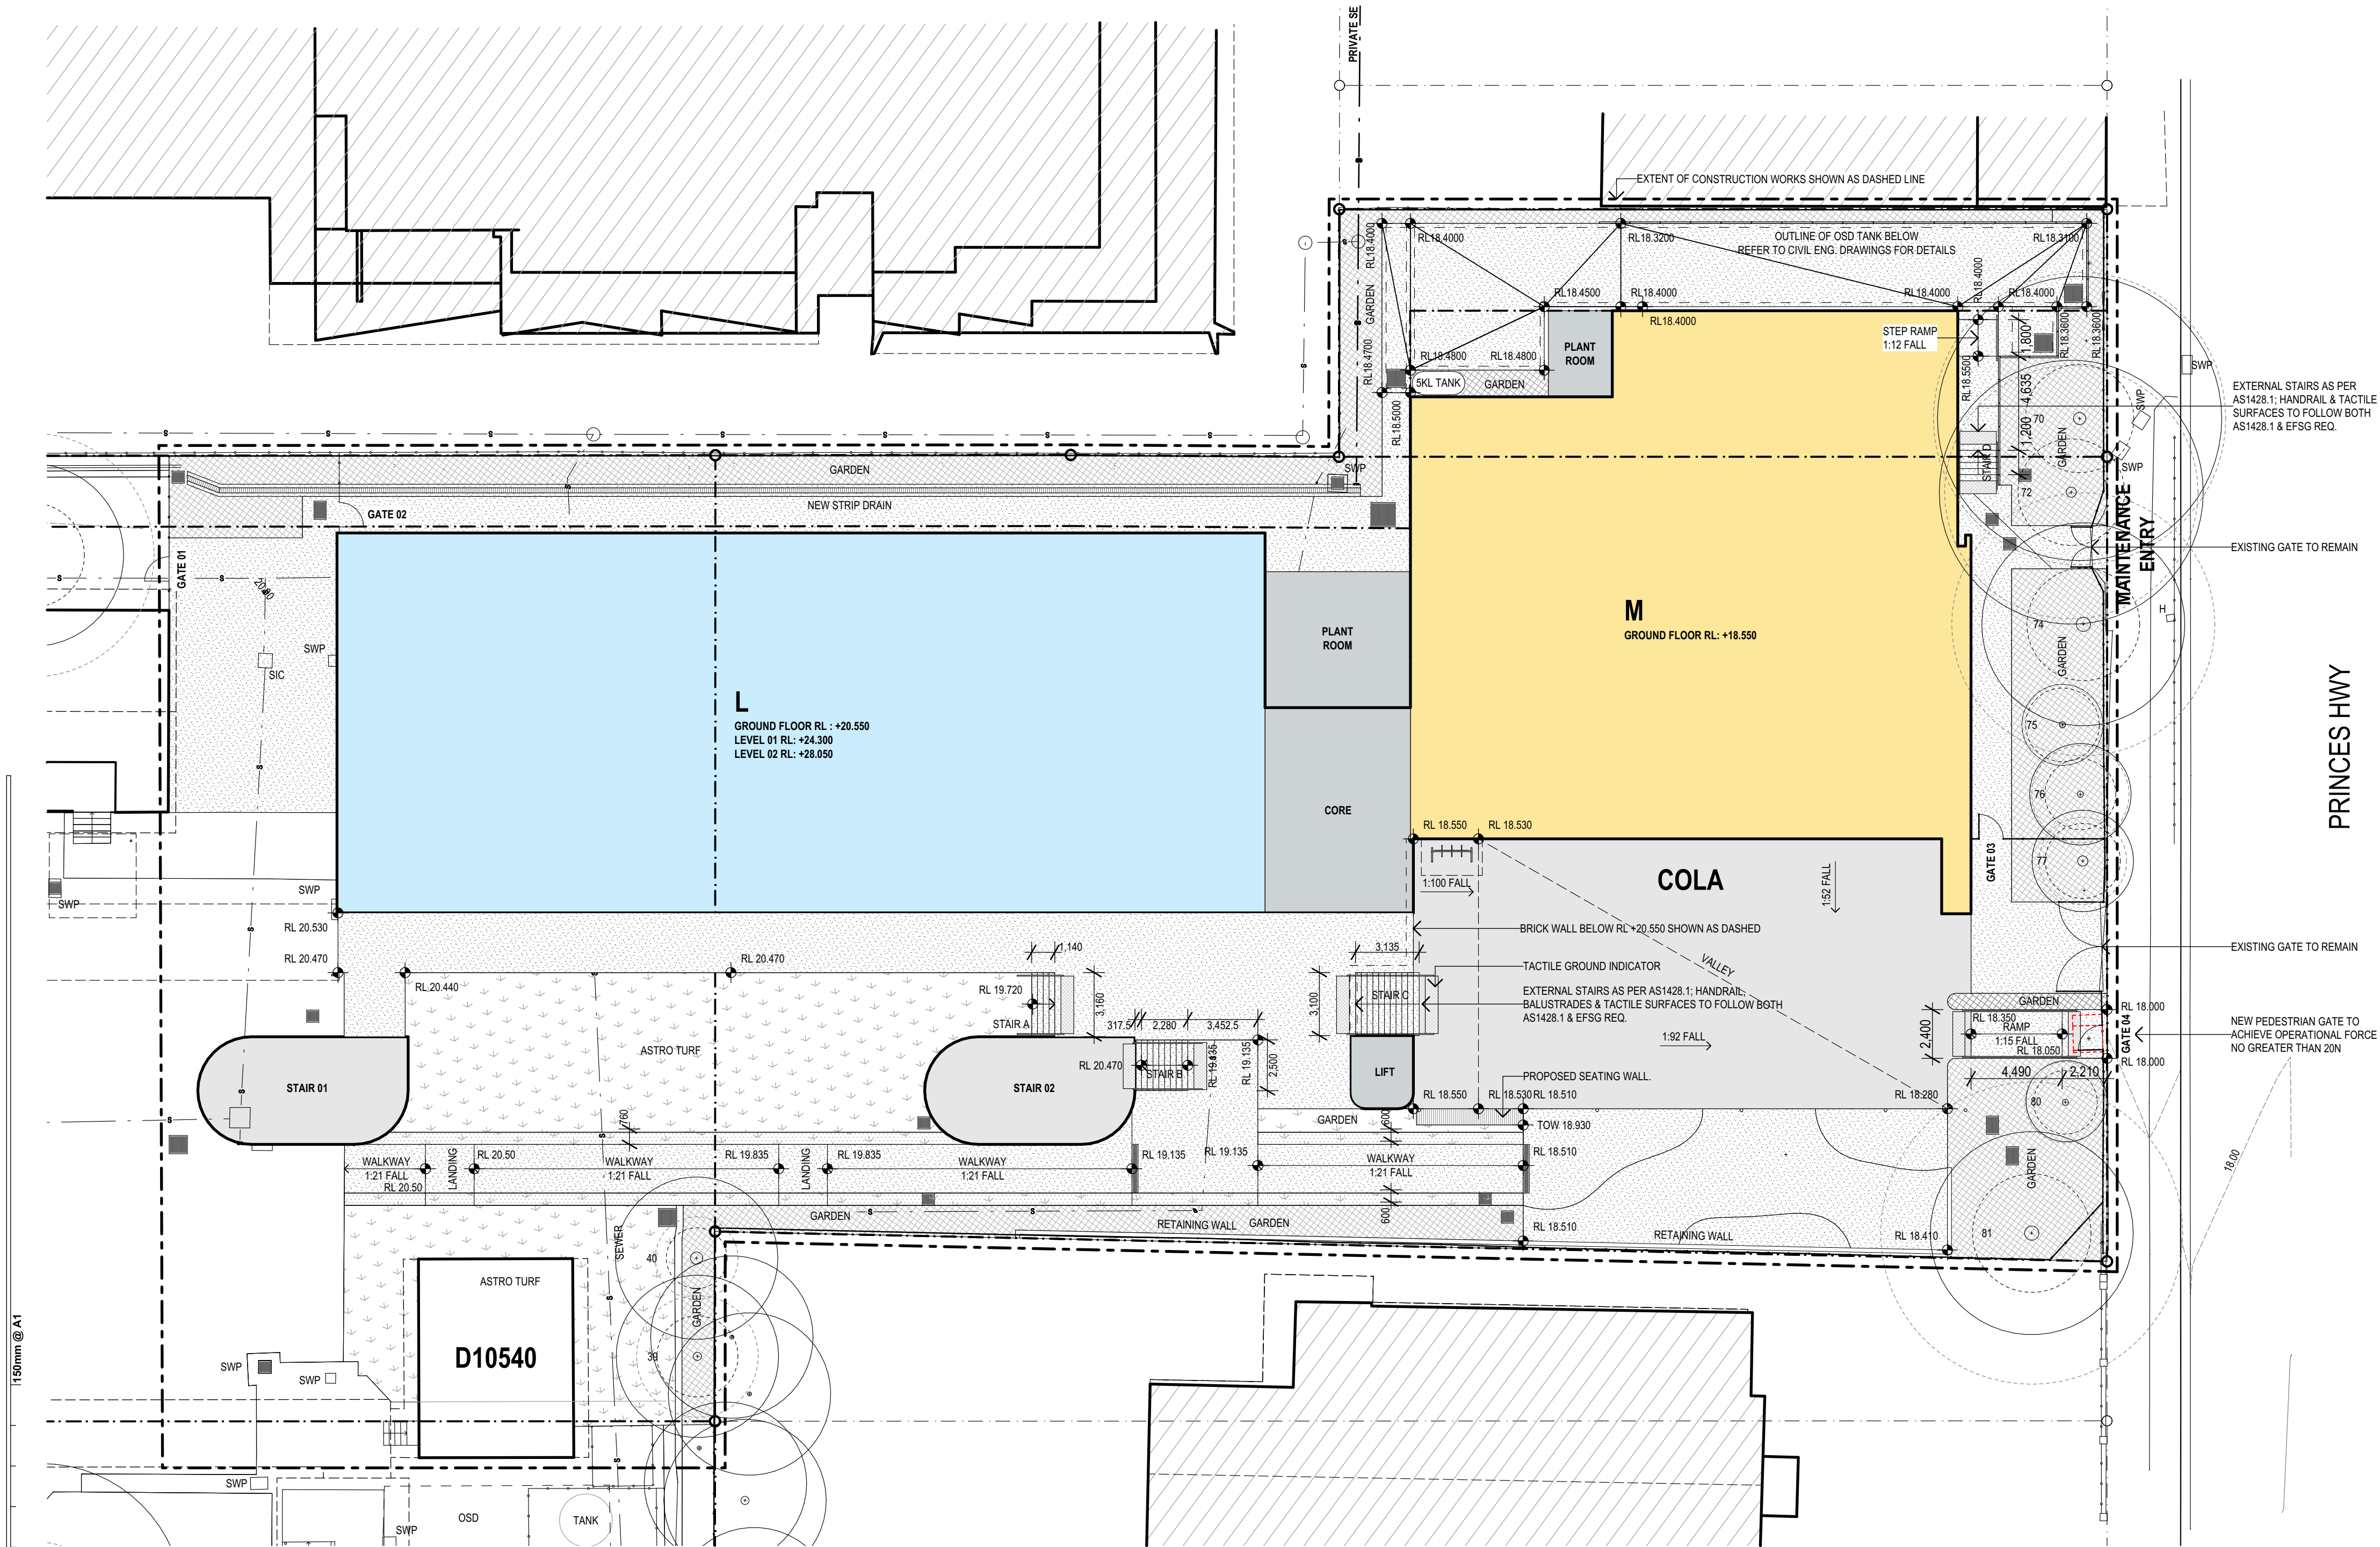

1 PLAN
EXTERNAL WORKS SITE PLAN
SCALE: 1:200

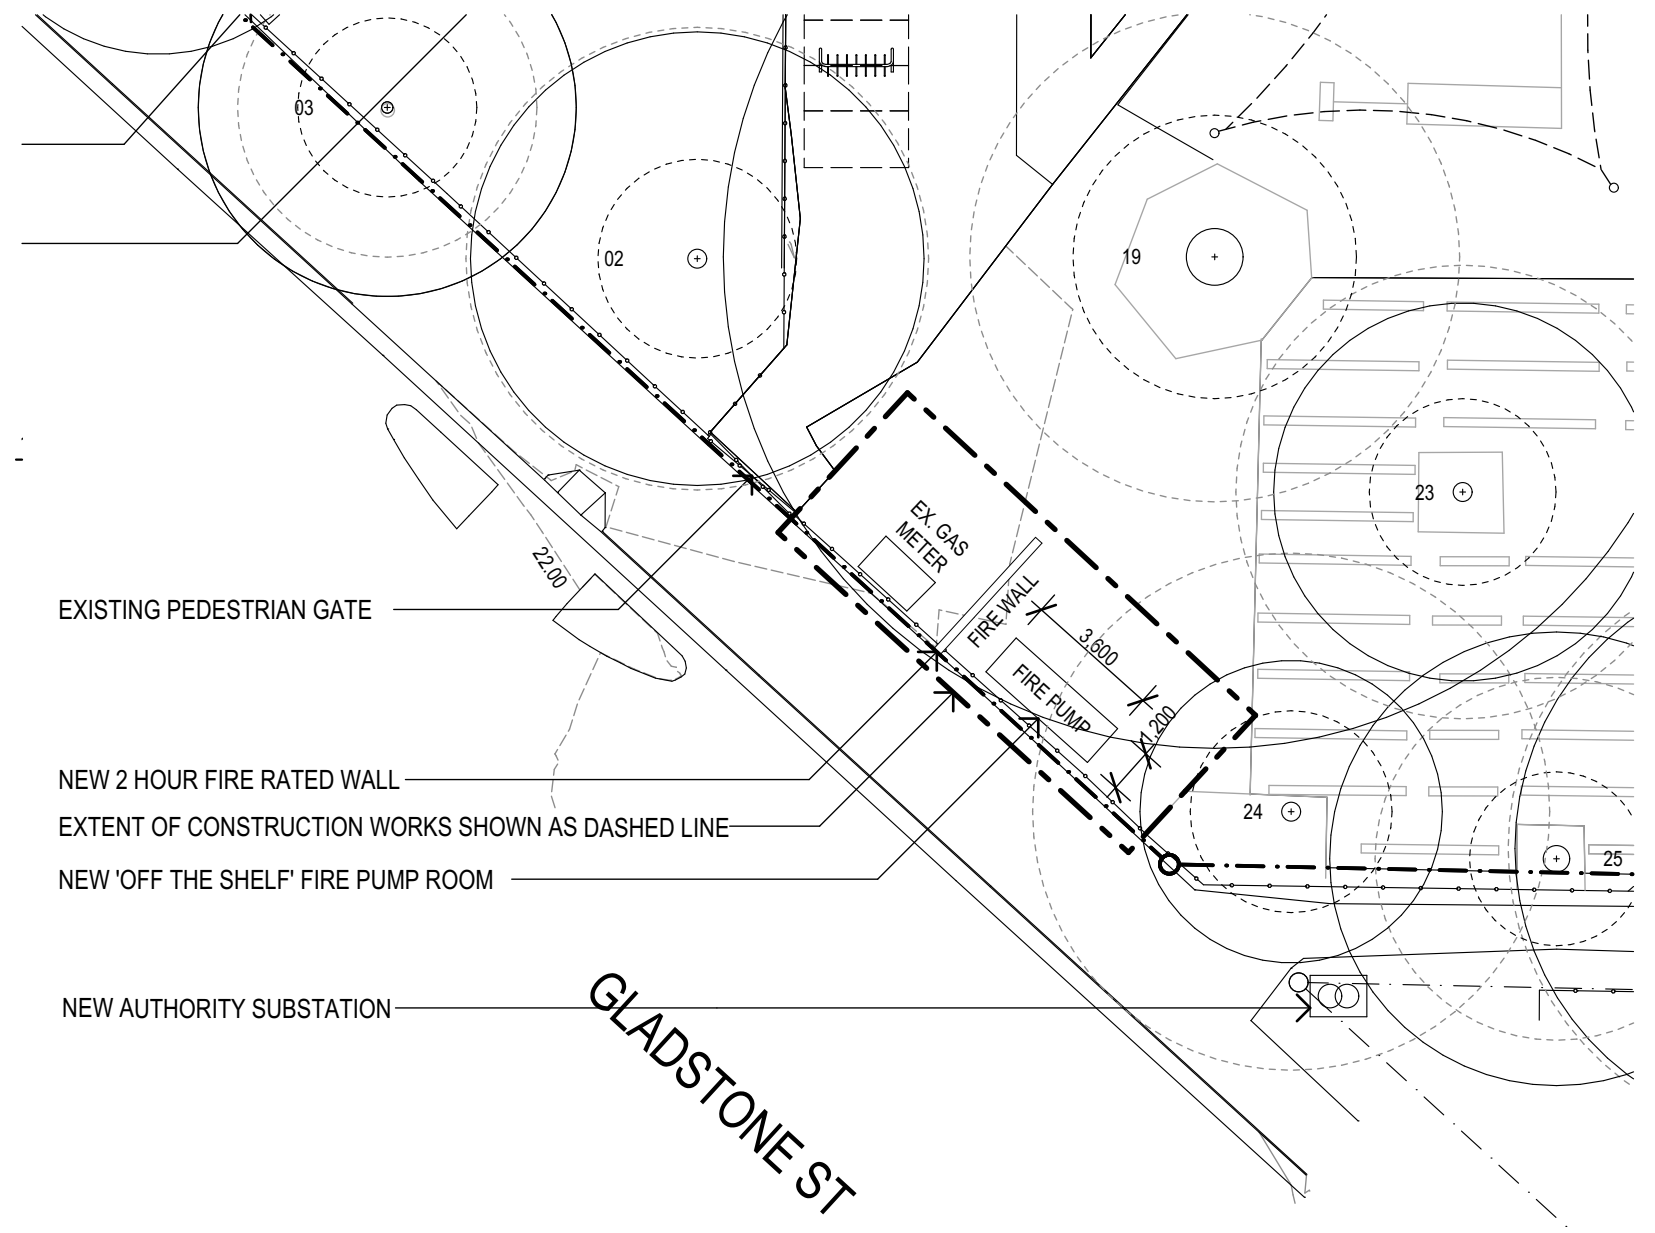

2 PLAN
EXTERNAL WORKS SITE PLAN
SCALE: 1:200

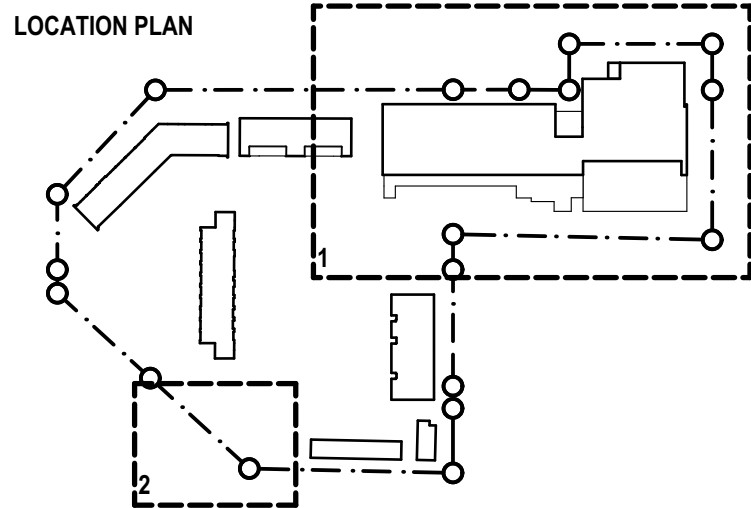


REV.	DESCRIPTION	DATE	INIT.
05	ISSUED REVISED REF DRAWINGS	12/03/2025	JP
04	ISSUED REVISED 100% SCHEMATIC DESIGN	07/02/2025	JP
03	ISSUED 100% SCHEMATIC DESIGN	19/12/2024	JP
02	ISSUED EXTERNAL WORKS PLAN	11/12/2024	JP
01	80% SD ISSUE	06/12/2024	JPSZ


fulton trotter
ARCHITECTS BRISBANE SYDNEY
www.fultontrotter.com.au
SYDNEY Suite 904, Level 9, 28-36 Foveaux Street, Surry Hills, NSW 2010
L (02) 8383 5151 e. sydney@fultontrotter.com.au
Fulton Trotter Architects ACN 677 264 550 ABN 57 677 264 550
To be used for authorised work only. Not to be copied directly or indirectly,
in whole or in part, nor shall it be used for any other building purposes.
DIRECTORS
Greg Isaac nra NSW 6855 QLD 2920
Justin Elsey nra QLD 3313
John Ward nra NSW 8371 QLD 3847
Katerina Diacopoulos nra NSW 7434 QLD 4528
Paul Skovron nra VIC 1804 NSW 7180 QLD 4500
Ryan Lovetday nra

SCHEMATIC DESIGN
SCHOOL INFRASTRUCTURE
NSW
KOGARAH PUBLIC SCHOOL
24B GLADSTONE ST,
KOGARAH, NSW


EXTERNAL WORKS PLAN
Figured dimensions take precedence over scale dimensions. Contractors must verify all dimensions on site before commencing any work or making shop drawings.
PROJECT NUMBER **7068KO01** DIRECTOR **JW** CHECKED **AS**
DRAWING NUMBER **KOPS-FTA-00-00-DR-A-1401** REVISION **05**

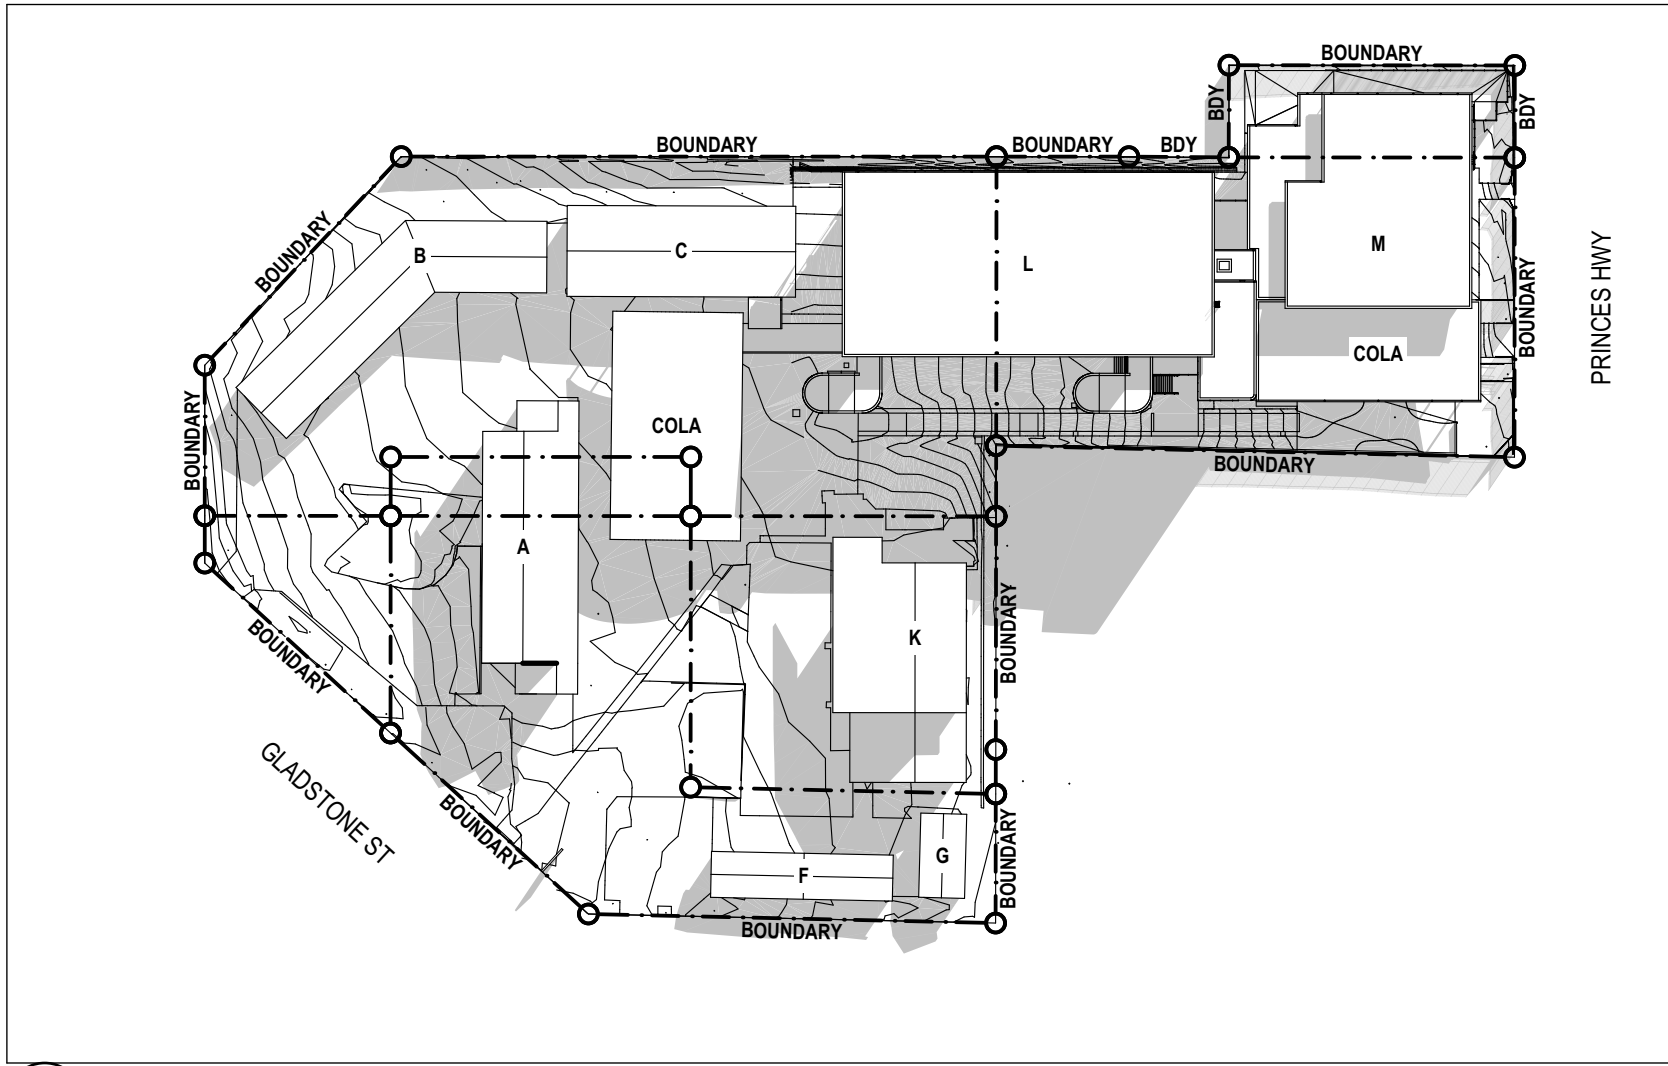


1 SHADOW DIAGRAM
JUNE 21 - 9:00 A.M.
SCALE: 1:1000

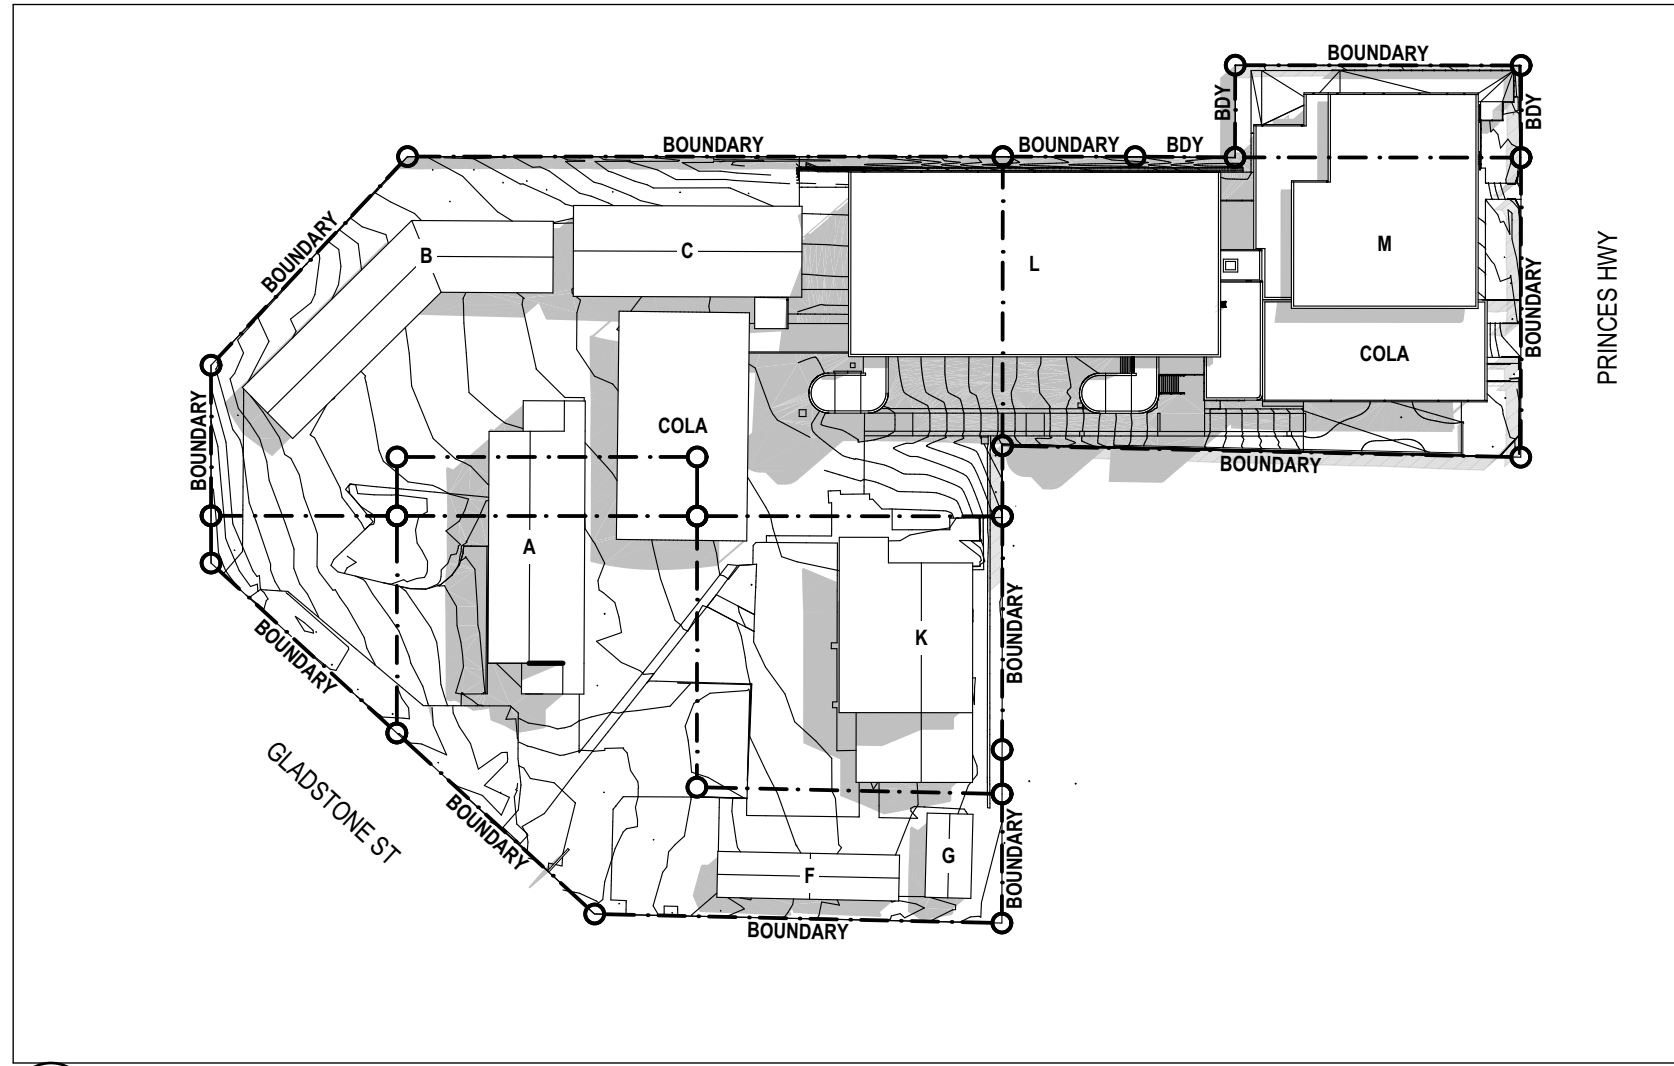


4 SHADOW DIAGRAM
SEPTEMBER 22 - 9:00 A.M.
SCALE: 1:1000

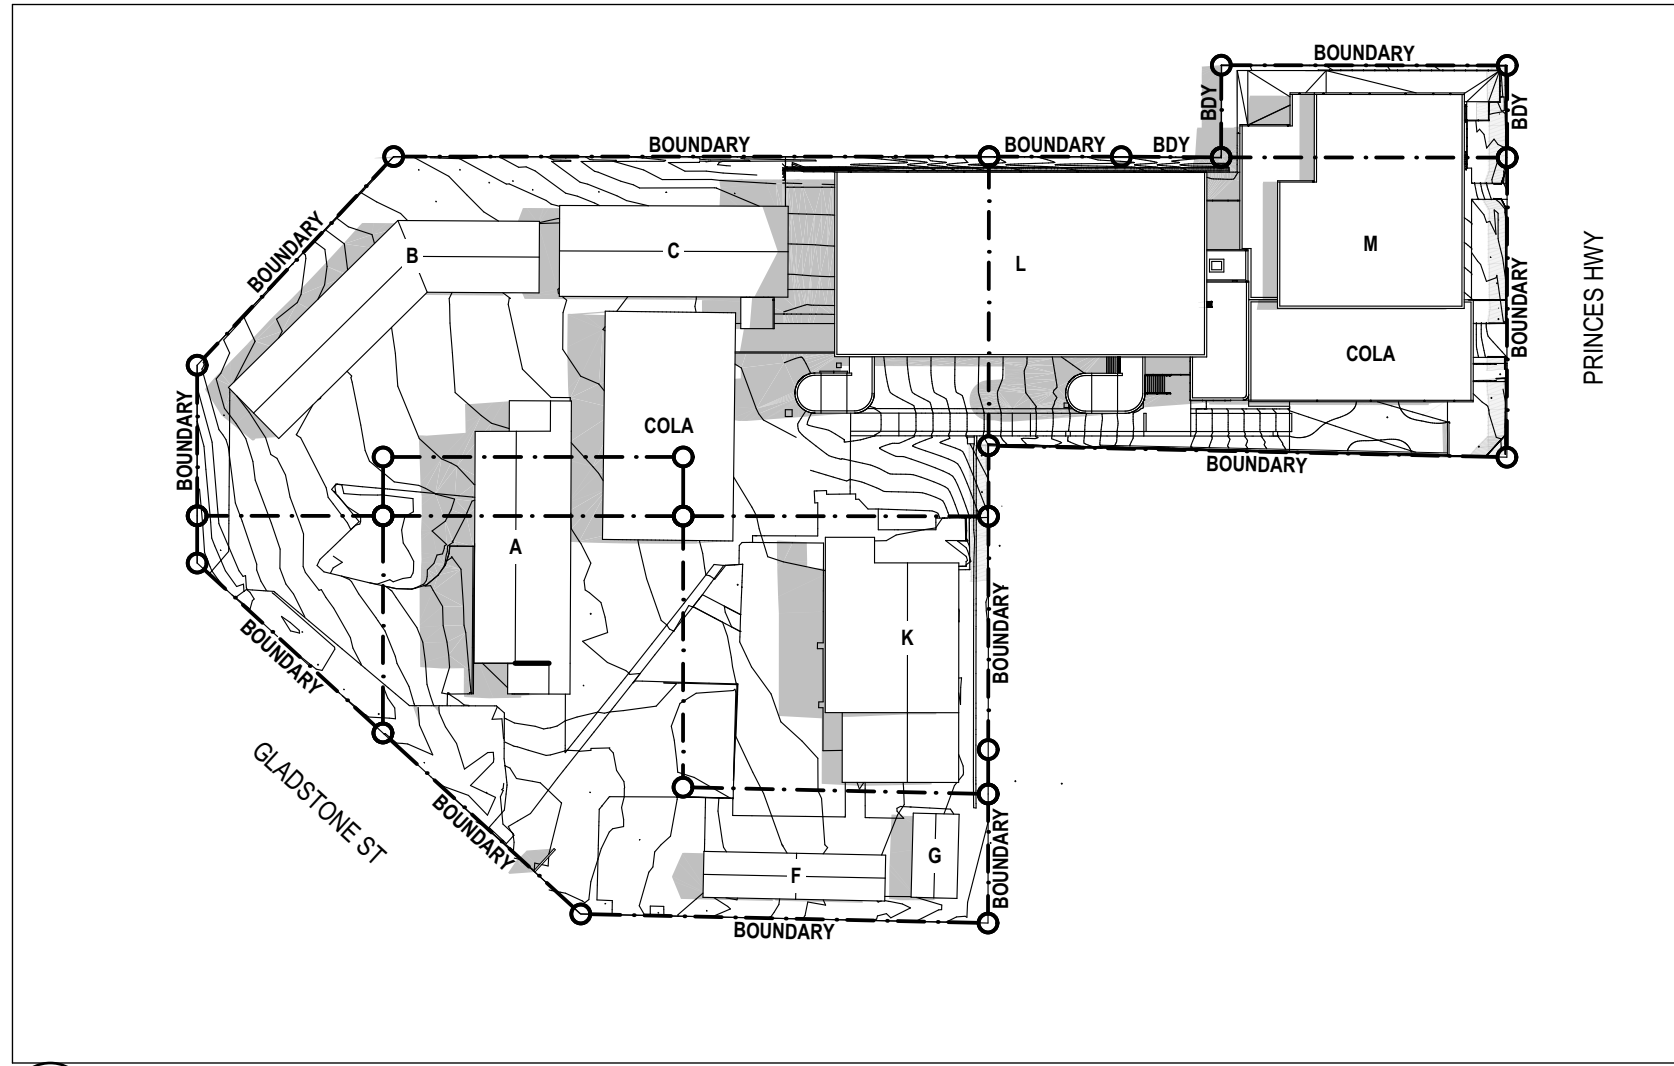


7 SHADOW DIAGRAM
DECEMBER 22 - 9:00 A.M.
SCALE: 1:1000

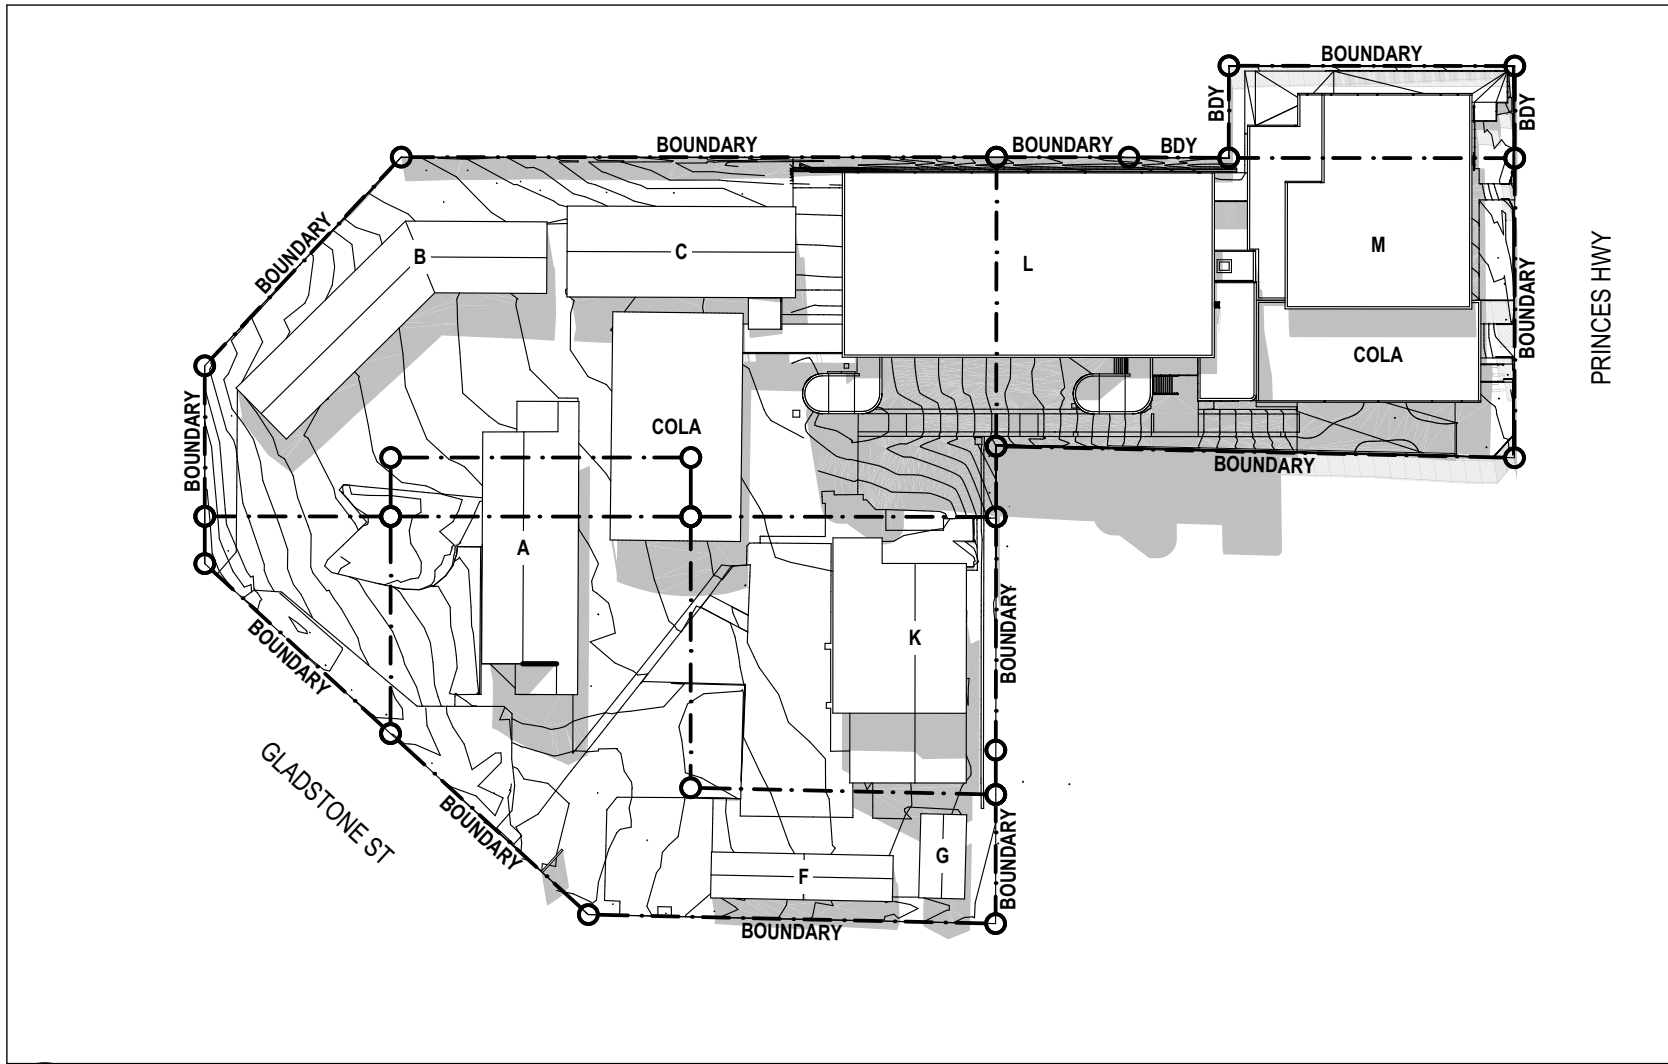


2 SECTION
JUNE 21 - 12:00 P.M.
SCALE: 1:1000

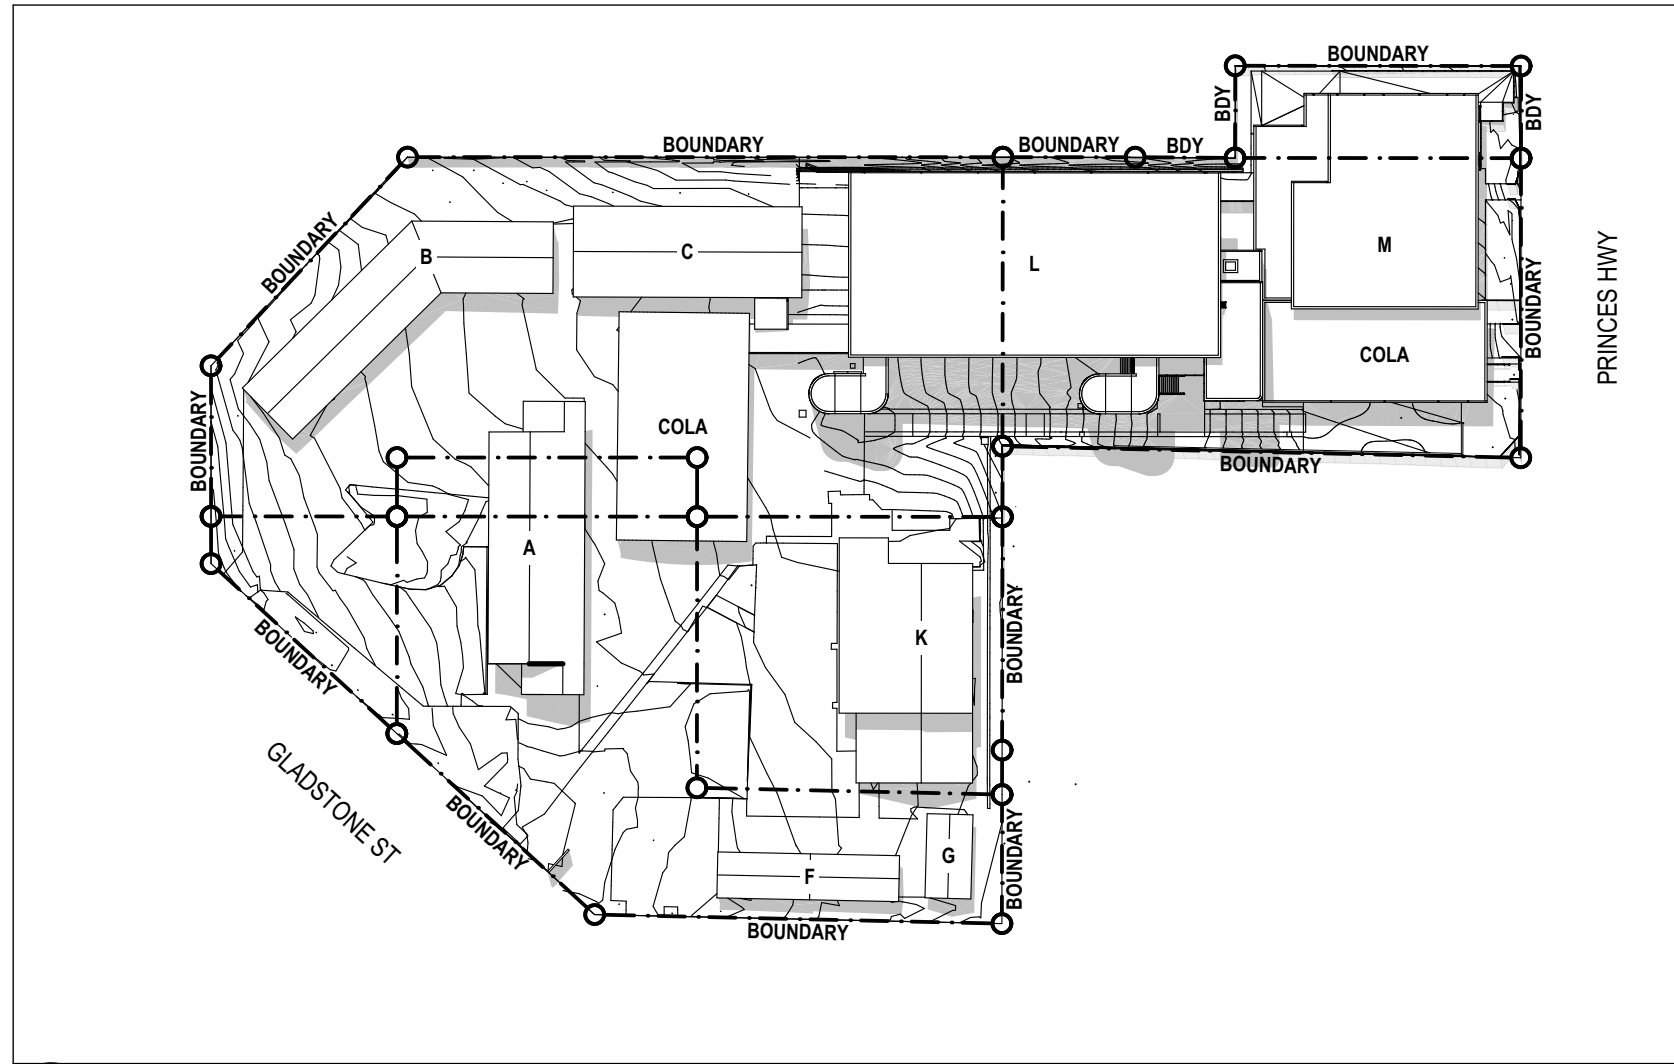


5 SECTION
SEPTEMBER 22 - 12:00 P.M.
SCALE: 1:1000

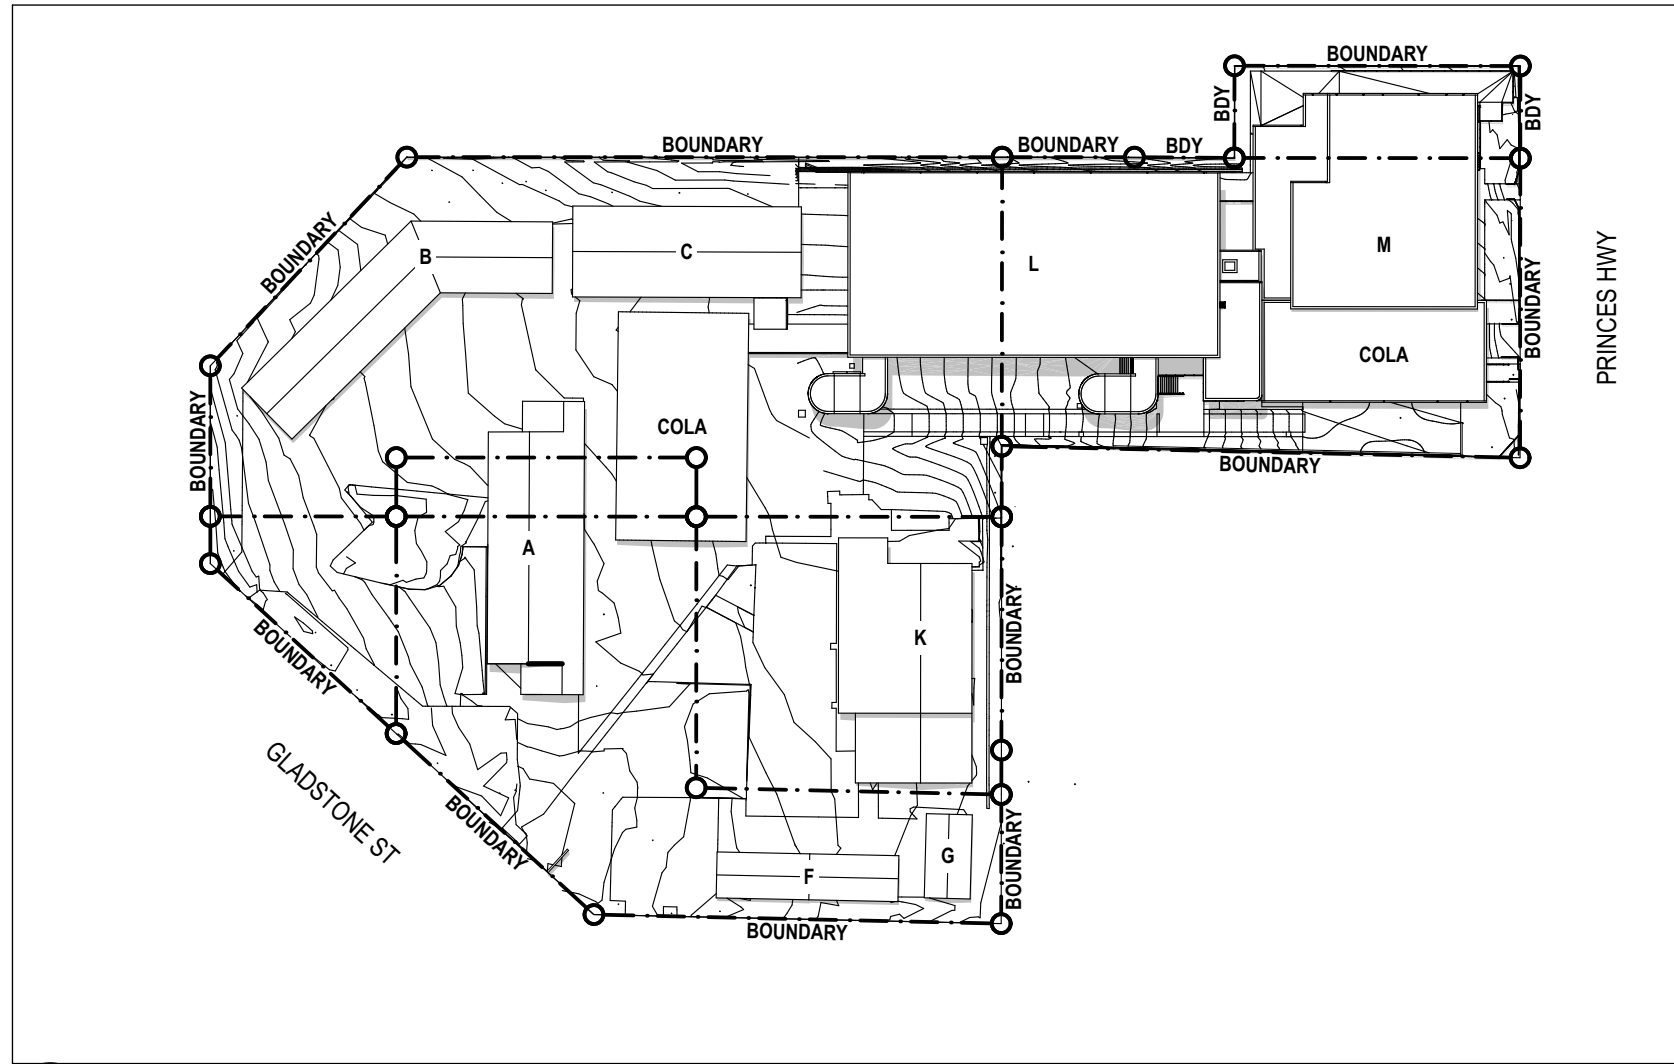


8 SECTION
DECEMBER 21 - 12:00 P.M.
SCALE: 1:1000

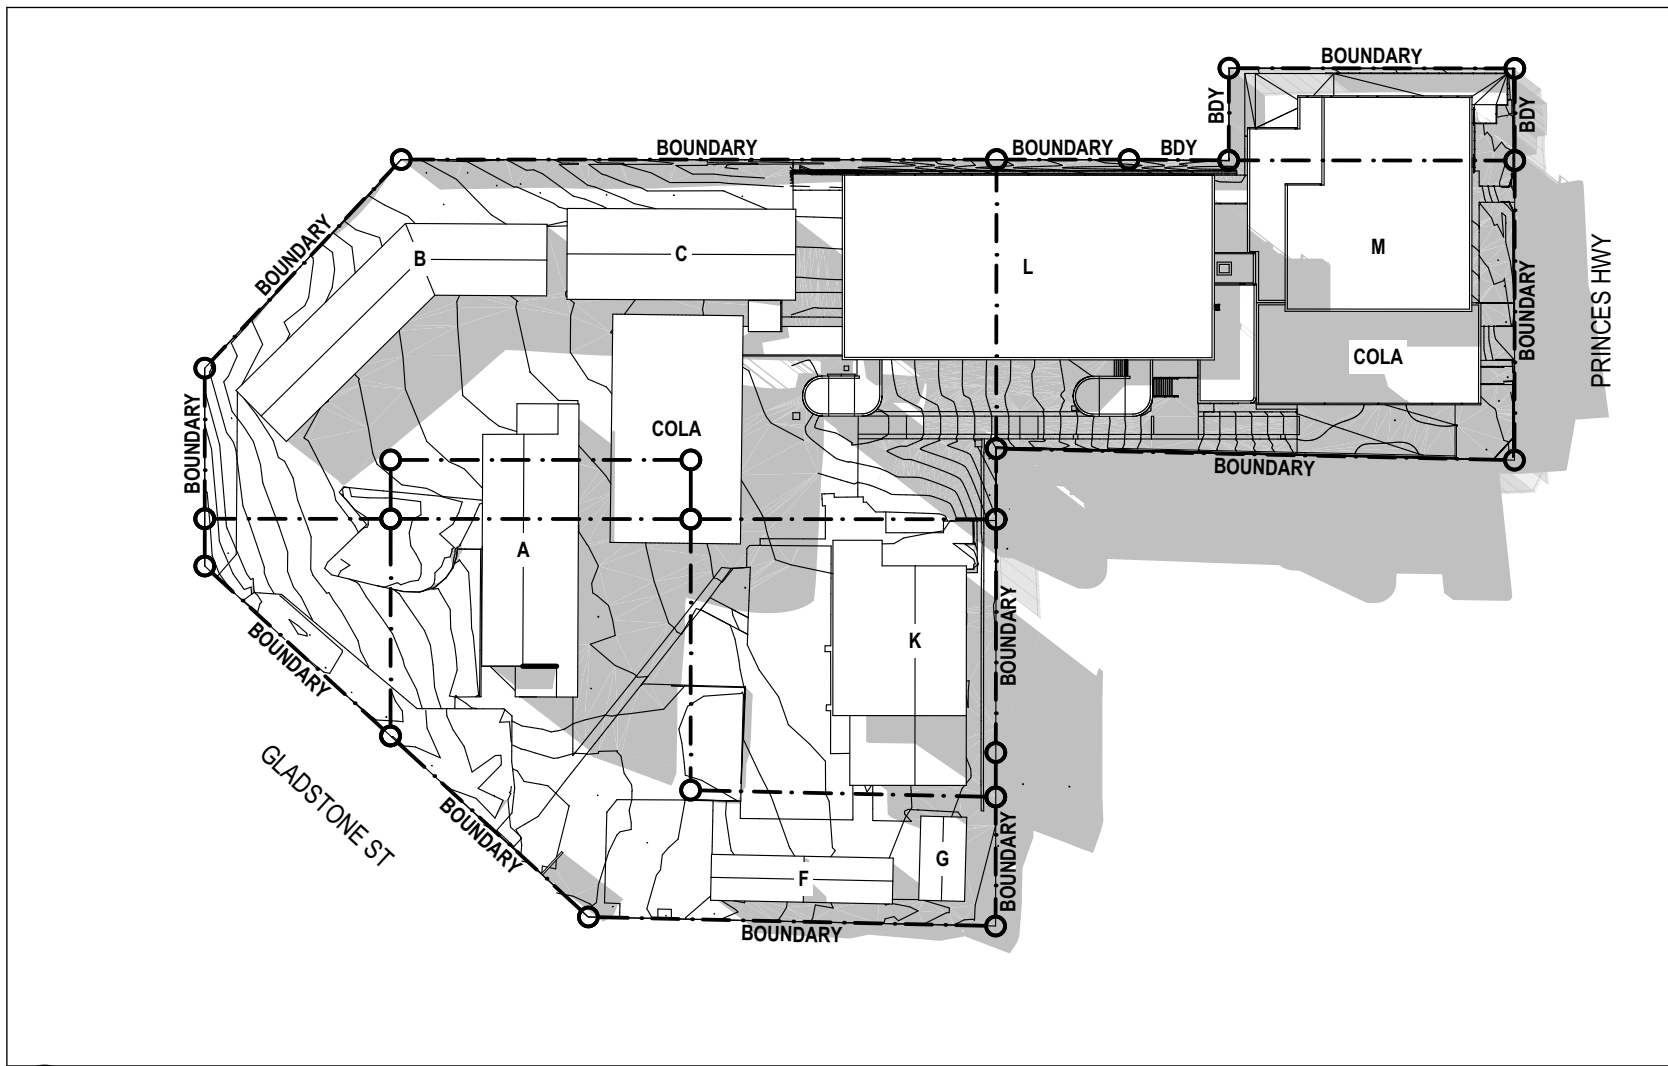

3 SECTION
JUNE 21 - 3:00 P.M.
SCALE: 1:1000

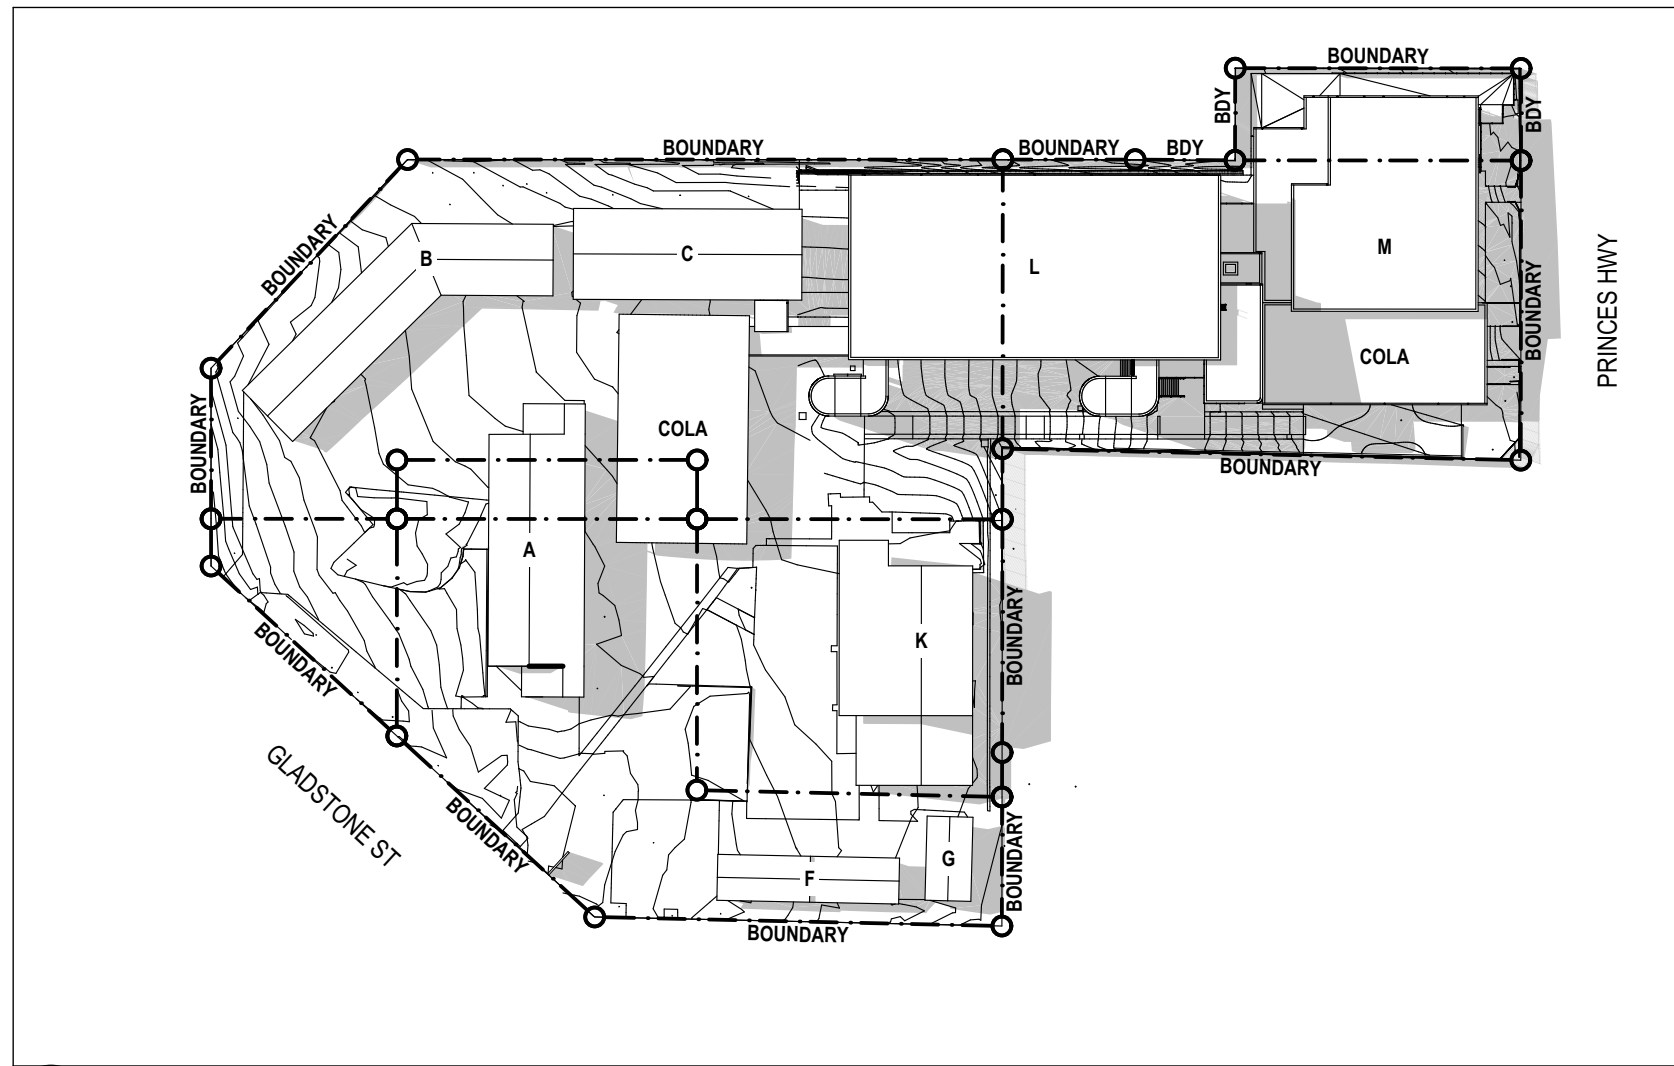

6 SECTION
SEPTEMBER 22
SCALE: 1:1000

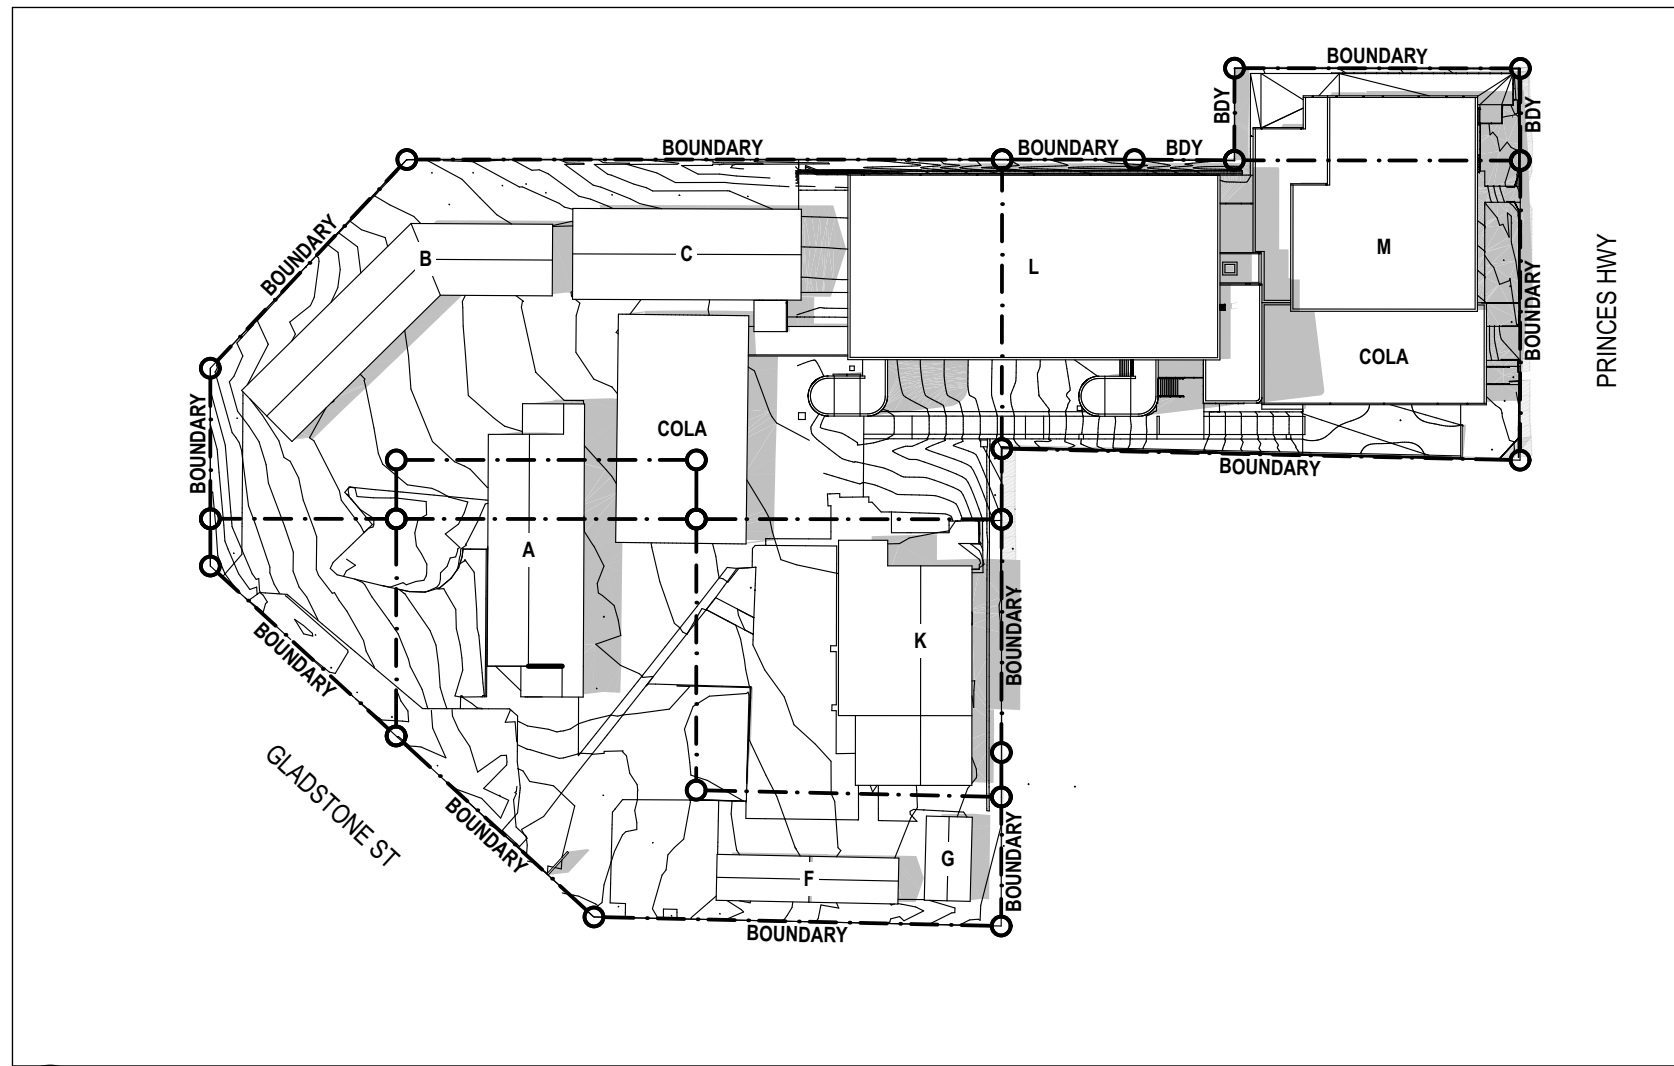

9 SECTION
DECEMBER 21 - 3:00 P.M.
SCALE: 1:1000

150mm @ A1
100
50

REV.	DESCRIPTION	DATE	INIT.
02	ISSUED REVISED 100% SCHEMATIC DESIGN	07/02/2025	JP
01	ISSUED 100% SCHEMATIC DESIGN	19/12/2024	JP

fulton trotter
ARCHITECTS BRISBANE SYDNEY
www.fultontrotter.com.au
SYDNEY Suite 904, Level 9, 28-36 Foveaux Street, Surry Hills, NSW 2010
L (02) 8383 5151 e. sydney@fultontrotter.com.au
Fulton Trotter Architects ACN 677 264 550 ABN 57 677 264 550
To be used for authorised work only. Not to be copied directly or indirectly,
in whole or in part, nor shall it be used for any other building purposes.
DIRECTORS
Greg Isaac nra QLD 2500
Justin Ebery nra QLD 3313
John Ward nra QLD 3847
Katerina Diacopoulos nra NSW 7434
Paul Siskawa nra QLD 1108
Ryan Lovetday nra QLD 4500

PROJECT PHASE
CLIENT SCHEMATIC DESIGN
PROJECT SCHOOL INFRASTRUCTURE
ADDRESS KOGARAH PUBLIC SCHOOL
24B GLADSTONE ST,
KOGARAH, NSW

DRAWING
SHADOW DIAGRAMS
Figured dimensions take precedence over
scale dimensions. Contractors must verify
all dimensions on site before commencing
any work or making shop drawings.
PROJECT NUMBER DIRECTOR CHECKED
7068K001 JW AS
DRAWING NUMBER REVISION
KOPS-FTA-00-00-DR-A-1640 02

DESIGN CRITERA SCHEDULE

Design wind criteria
The design wind criteria applied in accordance with AS 1170.2, 'Structural Design Actions Part 2: Wind Actions', are:
Region: A2
Building Importance Level: 3
Regional Wind Speed: 46 m/sec
Terrain Category: 3

Atmospheric corrosivity category
The atmospheric corrosivity category in accordance with AS/NZS 2312.2 is: C3 (Medium)
Unless noted otherwise the minimum category applicable is to be category C. Categories D, E and F to apply if deemed appropriate by the relevant manufacturers.

Design Rainfall intensity to AS/NZS 3500.3 :
Eaves gutters = 1 in 20 year storm, 5 minute duration (240mm/ hour)

Insulation design requirements
The insulation design criteria **????** are;
Building Climate Zone: **5**
BCA Building Type: 9b
Roof system R value: 4.5 downwards
Wall system min R value: 1.4
Floor system min R value: not required

MATERIALS + FINISHES SELECTIONS

322 CONCRETE

Refer to specification for concrete selections and finishes.

332 MASONRY

MA03- BRICKS - FACEWORK - TYPE 3
Finishes Code: BK05 - BOWRAL_ Bowral Brown

332 STRUCTURAL STEEL

SS02 - STRUCTURAL STEEL - HOT DIPPED GALVANISED COATING

372 FLOORING & DECKING

FD51 TIMBER SPORTS FLOOR - SPRUNG
Finishes Code: FD01 - SHORELINE_ Spotted Gum_clear finish

442 METAL ROOFING + CLADDING

MR02 - METAL ROOF SHEETING - RIBBED
Finishes Code: CB24 - COLORBOND_ Surfmist

MR06 - METAL WALL & SOFFIT SHEETING - CORRUGATED
Finishes Code: CB24 - COLORBOND_ Surfmist

MR42 - GUTTER EAVES - 200mm HALF ROUND
Finishes Code: CB14 - COLORBOND_ Ironstone

MR43 - GUTTER EAVES - 300mm HALF ROUND
Finishes Code: CB14 - COLORBOND_ Ironstone

MR46 - GUTTER - BOX TYPE 1
Finishes Code: CB24 - COLORBOND_ Surfmist

MR51 - DOWNPIPE - METAL - 100DIA ZINCALUME
Finishes Code: CB14 - COLORBOND_ Ironstone

MR52 - DOWNPIPE - METAL - 150DIA ZINCALUME
Finishes Code: CB14 - COLORBOND_ Ironstone

MR53 - DOWNPIPE - METAL - 225DIA ZINCALUME
Finishes Code: CB14 - COLORBOND_ Ironstone

MR61 - DP PROTECTION - SMALL
Finishes Code: CB14 - COLORBOND_ Ironstone

MR62 - DP PROTECTION - LARGE
Finishes Code: CB14 - COLORBOND_ Ironstone

MR71 - FASCIA - METAL FACED CFC
Finishes Code: CB14 - COLORBOND_ Ironstone

MR91 - FLASHINGS & TRIMS
Finishes Code: CB14 - COLORBOND_ Ironstone

MR92 - GUTTER GUARD
Finishes Code: CB24 - COLORBOND_ Surfmist

MR94 - ROOF VENTILATOR
Finishes Code: CB24 - COLORBOND_ Surfmist

442 CLADDING

CL41 - PREFINISHED SHEETS - FC TYPE 1
Finishes Code: IC09 - CEMINTEL_ Surround - Truss Grey
IC32 - CEMINTEL_ Surround - Greenback
IC41 - CEMINTEL_ Surround - Blueish
IC02 - CEMINTEL_ Barestone

CL51 - FC SOFFIT SHEET - V JOINTS
Finishes Code: to match CB24 Surfmist

452 GLAZING

GL03 - LAMINATED GLASS - CLEAR

GL04 - LAMINATED GLASS - BODY TINTED
Finishes Code: Grey Tint

GL06 - TOUGHENED GLASS - CLEAR

GL07 - TOUGHENED GLASS - BODY TINTED
Finishes Code: Grey Tint

GL31 - VINYL FILM - TYPE 1 FROSTED
Finishes Code: **Window and Signage schedules**

GL32 - VINYL FILM - TYPE 2 COLOURED
Finishes Code: **Window and Signage schedules**

GL33 - VINYL FILM - TYPE 3 PRINTED
Finishes Code: **Window and Signage schedules**

462 DOORS,WINDOWS & HARDWARE

ALUMINIUM FRAMED DOORS & WINDOWS
Finishes Codes: MF04 - AFF-Anodised-Stella Grey_E78NM
Powdercoated to match CB28 - COLORBOND_Windspray

SOLID LEAF TYPES
Finishes Code: PF - As noted on Door Schedule

472 INSULATION & SARKING

Refer to specification for insulation and sarking selections.

512 LININGS & CEILINGS

PLASTERBOARD - WALLS, GENERALLY
Finishes Code: PF01 - DULUX_ **[site selection]**

PLASTERBOARD - CEILINGS, GENERALLY
Finishes Code: PF02 - DULUX_ **[site selection]**

FC LINING - WALLS, GENERALLY
Finishes Code: PF01 - DULUX_ **[site selection]**

FC LINING - CEILING - GENERALLY
Finishes Code: PF02 - DULUX_ **[site selection]**

LC27 - PERFORATED METAL SHEETING - CORRUGATED
Finishes Code: CB24 - COLORBOND_ Surfmist

LC59 - TRIM TIMBER
Finishes Code: PF01 - **[site selection]**

LC67 - SKIRTING - VENTILATED
Finish: clear finish

LC81 -ACOUSTIC CEILING PANEL SYSTEM
Finishes Code: **[site selection pending]**

LC82 -ACOUSTIC CEILING PANEL - FELT
Finishes Code: AF01 - **[site selection]**

LC83 -ACOUSTIC WALL PANEL - MAIN PERFORATIONS
Finishes Code: **[site selection pending]**

LC84 -ACOUSTIC WALL PANEL - FEATURE PERFORATIONS
Finishes Code: AF01 - **[site selection]**

LC85 - WALL PANEL SYSTEM (SOLID PANEL)
Finishes Code: AF01 - **[site selection]**

LC86 - ACOUSTIC WALL FABRIC
Finishes Code: AF01 - INSTYLE_Ecoustic Felt_Lunar

LC88 - ACOUSTIC WALL FABRIC - PATTERNED
Finishes Code: AF02 - INSTYLE_Ecoustic Yalgu_Stringybark

522 JOINERY

JY01 - 18MM MR E0 MDF
Finishes Code/Decor: LAM01 - **[site selection]**

JY02 - 25MM MR E0 MDF
Finishes Code/Decor: LAM01 - **[site selection]**

JY03 - 32MM MR E0 MDF
Finishes Code/Decor: LAM01 - **[site selection]**

JY04 - 33MM POSTFORM BENCHTOP
Finishes Code/Decor: LAM01 - **[site selection]**

JY07 - STONE BENCHTOP - TYPE 1
Finishes Code: **[site selection]**

JY10 - 10-13MM COMPACT LAMINATE - STANDARD GRADE
Finishes Code: LAM11 - **[site selection]**

JY13 - 12MM ACRYLIC SOLID SURFACE
Finishes Code: LAM11 - **[site selection]**

JY21 - 25MM MILD STEEL - POWDERCOAT FRAME
Finishes Code: PC11 - **[site selection]**

532 METALWORK

MW01 - BALUSTRADE - GALV STEEL
Finish: hot dip galvanised

MW31 - GATE - STEEL (SINGLE)
Finish: hot dip galvanised

MW43 - TENSILE MESH
Finish: Refer specification

MW49 - SCREEN - STAIR SCREENING - PERFORATED METAL
Finishes Code: Powdercoated to match CB14 - COLORBOND_Ironstone

MW53 - AWNING ALUMINIUM TYPE 1 - HORIZONTAL PANELS
Finishes Code: **PC - [site selection]**

MW54 - AWNING ALUMINIUM TYPE 2 - VERTICAL FINS
Finishes Code: **PC - [site selection]**

MW73 - ACOUSTIC LOUVRES PLANT SERVICES STORES - TYPE 2 (300 WIDE)
Finishes Code: **PC - [site selection]**

542 SIGNS AND DISPLAY

Refer to Specification for Statutory Signage requirements
Refer to Signage Schedule for all other sign types.

552 MISCELLANEOUS FIXTURES

FX22 - WET AREA PARTITION SYSTEM
Finishes Code: **[site selection]**

FX34 - LOCKERS - LAMINATE
Finishes Code: **[site selection]**

FX72 - PINBOARD
Finishes Code: **[site selection]**

FX91 - ROLLER BLINDS - MANUAL BLOCKOUT
Finishes Code: **[site selection]**

582 HYDRAULIC FIXTURES

Refer Specification Volume 1 for Hydraulic Fixtures Selections and associated fixtures.

The quantities of the fixtures are listed below

HY01 - BASIN - WALL MOUNTED WITH MIXER
QTY: 20

HY05 - BASIN - PWD ACCESSIBLE WITH MIXER & SHELF
QTY: 5

HY11 - SINK - SINGLE BOWL & DRAINER WITH MIXER
QTY: 1

HY14 - SINK - CLEANER WITH TAP
QTY: 4

HY19 - TROUGH - PRACTICAL ACTIVITIES
QTY: 12

HY21 - TOILET SUITE - STUDENT STANDARD
QTY: 16

HY24 - TOILET SUITE - ACCESSIBLE
QTY: 5

HY26 - TOILET SUITE - AMBULANT
QTY: 10

HY41 - SHOWER HEAD & MIXER
QTY: 1

HY42 - ACCESSIBLE SHOWER & MIXER (WITH T-RAIL)
QTY: 1

642 TILING

TG01 - FLOOR TILE
Finishes Code: **[site selection]**

TG11 - MAIN WALL TILE
Finishes Code: **[site selection]**

TG11 - FEATURE WALL TILE
Finishes Code: **[site selection]**

652 RESILIENT FINISHES

RF01 - MAIN FLOOR VINYL
Finishes Code: **[site selection]**

RF02 - ANTI-STATIC FLOOR VINYL
Finishes Code: VN02_GERFLOR_Mipolam Affinity
EL7_Grey Storm 4159

RF03 - COMMERCIAL VINYL
Finishes Code: **[site selection]**

RF04 - WET AREA VINYL
Finishes Code: **[site selection]**

RF06 - FEATURE FLOOR VINYL
Finishes Code: **[site selection]**

RF11 - WALL VINYL
Finishes Code: **[site selection]**

662 CARPETS & MATS

CM01 - CARPET TILE - BASE RANGE
Finishes Code: **[site selection]**

CM02 - CARPET TILE - FEATURE RANGE
Finishes Code: **[site selection]**

CM26 - ENTRY MAT - INTERNAL
Finishes Code: **CP26 FORBO_ Coral Classic**

DRAWING & SPECIFICATION MATERIAL CODE LEGEND

The Codes below represent the Specification Trade Section where detailed selection information is to be obtained for elements nominated in the drawings. The codes below will be followed by a two / three numeric trade selection reference for each different selection type.

TRADE SECTION	CODE
GENERAL	
Fire Stopping	FS
Termite Management	TM
Access Safety Systems	AS

SITE	
Landscape	LD

STRUCTURE	
Concrete	CN
Brick & Block Construction	MA
Structural Steel	SS
Light Steel Framing	SF
Timber Framing	TF
Decking & Flooring	FD

ENCLOSURE	
Waterproofing External	WE
Metal Roofing & Cladding	MR
Roof Tiling	RT
Cladding	CL
Glazing	GL
Doors, Windows & Hardware	DW
Insulation & Sarking Membranes	IS

INTERIOR	
Linings & Ceilings	LC
Joinery	JY
Metalwork	MW
Signs and display	SD
Miscellaneous Fitures	FX
Equipment & Appliances	EQ
Furnishings & Furniture	FF
Hydraulic Fixtures	HY

FINISH	
Rendering & Plastering	RP
Cementitious Toppings	CT
Waterproofing - Wet Areas	WI
Tiling	TG
Resilient finishes	RF
Carpets	CM
Painting	PG

Patternbook Interior Design Components: Reference Documentation

Floor Finishes - refer to the *SINSW Patternbook, Volume 2, section 5.2* for Floor Finish Design intent to the Learning Commons and GLS / Multi-Purpose Room. Additional detail on finishes can be found on the SINSW GLS and SLU GA PLAN & FFE drawings.

Wall Finishes - refer to the *SINSW GLS and SLU GA PLAN & FFE* drawing for indicative extents of wall applied finishes.

Ceilings Finishes - refer to the *SINSW Patternbook, Volume 2, section 5.3* for Ceiling Finish Design intent to the Learning Commons and GLS / Multi-Purpose Room. Additional detail on finishes can be found on the SINSW GLS and SLU GA PLAN & FFE drawings.

Joinery - refer to the *SINSW Patternbook, Volume 2, section 5.4* for Joinery Design intent to the Learning Commons and GLS / Multi-Purpose Room. Additional detail on joinery can be found in the *SINSW Design Guide Note DGN005 - Furniture, Fixtures and Equipment (joinery)* in *Primary School General Learning Spaces*.

Furniture - refer to the *SINSW GLS and SLU GA PLAN & FFE* drawing for indicative furniture layouts.

fulton trotter

ARCHITECTS BRISBANE SYDNEY
www.fultontrotter.com.au
SYDNEY Suite 904, Level 9, 28-36 Foveaux Street, Surry Hills, NSW 2010
L (02) 8383 5151 e. sydney@fultontrotter.com.au
Fulton Trotter Architects ACN 677 264 550 ABN 57 677 264 550
To be used for authorised work only. Not to be copied directly or indirectly, in whole or in part, nor shall it be used for any other building purposes.

DIRECTORS
Greg Isaac nra QLD 2900
Justin Ewary nra QLD 3913
John Ward nra QLD 3847
Katerina Diacopoulos nra QLD 4528
Paul Siskawa nra QLD 1108
Ryan Loveday nra QLD 4500

SCHEMATIC DESIGN SCHOOL INFRASTRUCTURE NSW

KOGARAH PUBLIC SCHOOL

24B GLADSTONE ST,
KOGARAH, NSW

SPECIFICATIONS SCHEDULE & MATERIAL SELECTIONS

Figured dimensions take precedence over scale dimensions. Contractors must verify all dimensions on site before commencing any work or making shop drawings.

PROJECT NUMBER	DIRECTOR	CHECKED
7068KO01	JW	AS
DRAWING NUMBER	REVISION	
KOPS-FTA-00-XX-DR-A-0001		03


150mm @ A1

100

50

50 100 150mm @ A1

plot date: Monday, 10 February 2025 10:07 AM file location: BIMcloud: FTA-SYD-BIM26 - BIMcloud Basic for Archicad 26/7068K001 Kogarah Public School

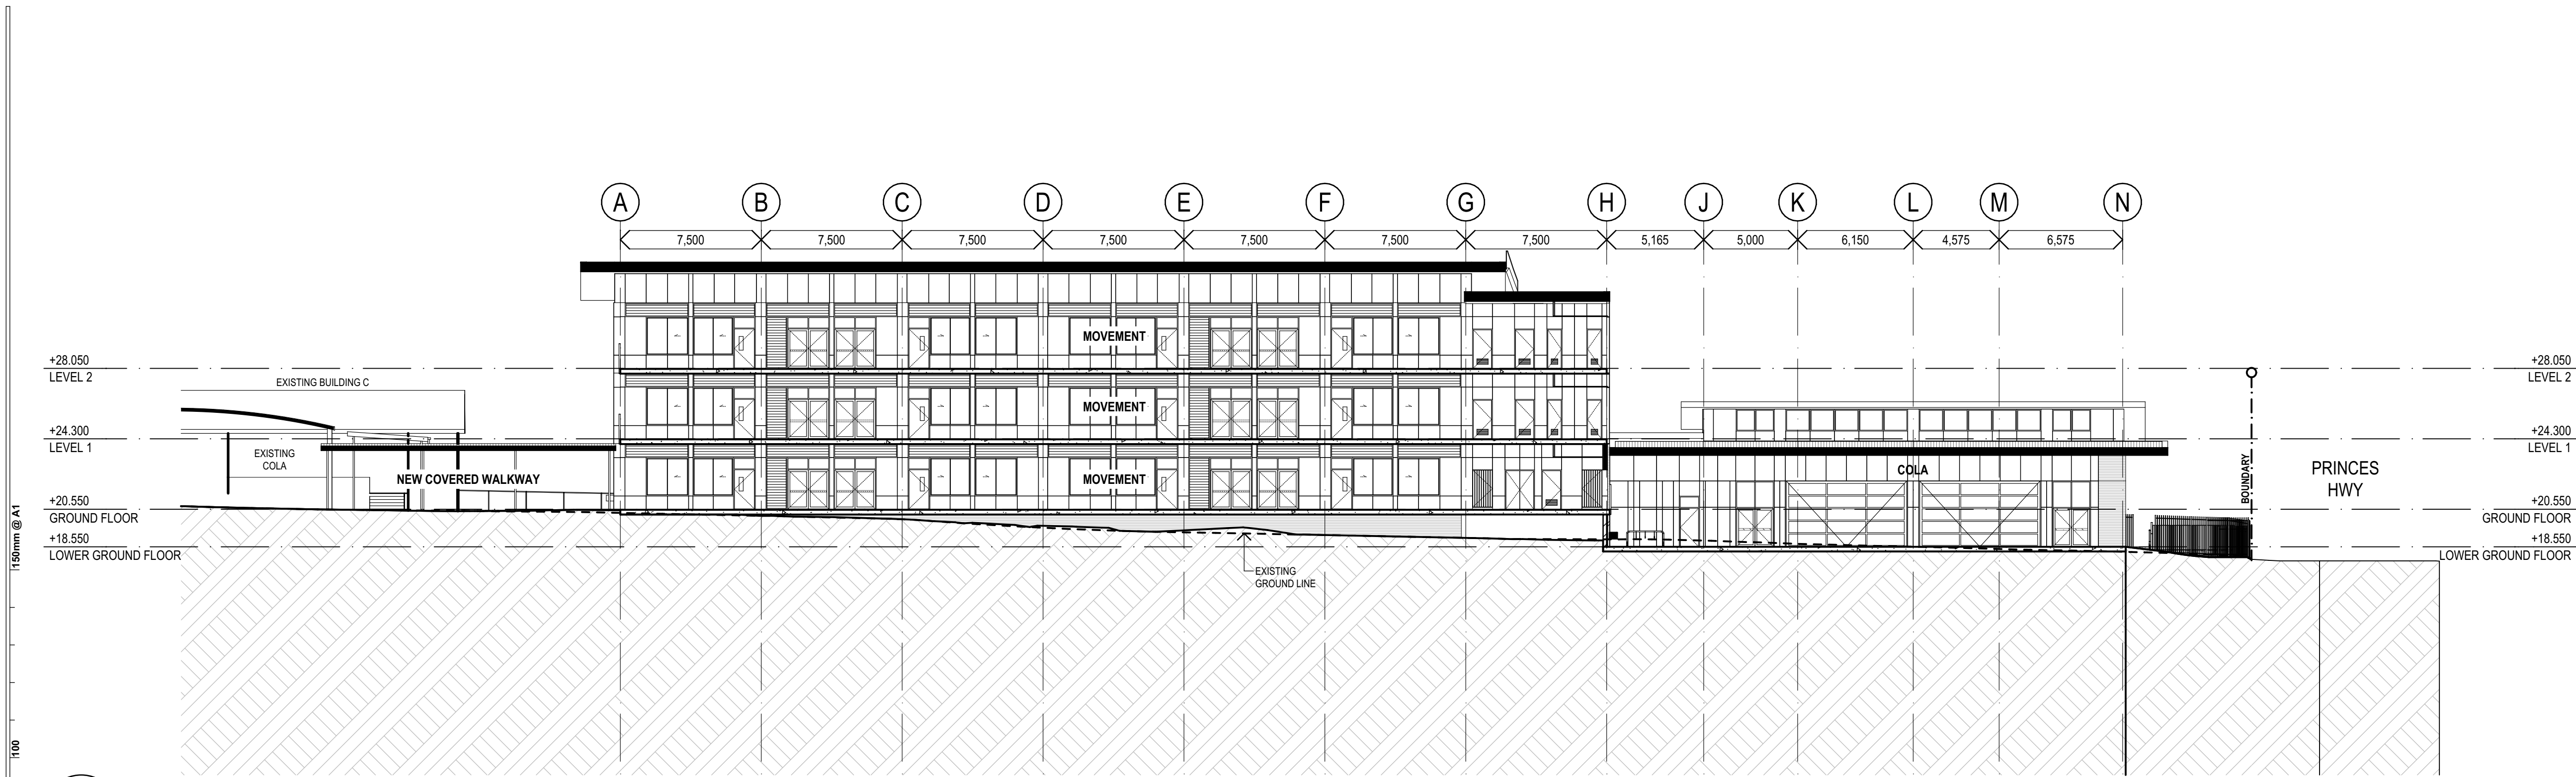

1 SECTION
D SECTION D
SCALE: 1:200


150mm @ A1
100
50

REV.	DESCRIPTION	DATE	INIT.
07	ISSUED REVISED 100% SCHEMATIC DESIGN	27/05/2025	JP
06	ISSUED REVISED 100% SCHEMATIC DESIGN	07/02/2025	JP
05	ISSUED 100% SCHEMATIC DESIGN	19/12/2024	JP
04	ISSUED 50% SCHEMATIC DESIGN	15/11/2024	JP
03	ISSUED 100% CONCEPT DESIGN	31/10/2024	JP
02	ISSUED 80% CONCEPT DESIGN	18/10/2024	JP
01	ISSUED FOR DRAFT CONCEPT DESIGN	04/10/2024	JP

fulton trotter
ARCHITECTS BRISBANE SYDNEY
www.fultontrotter.com.au
SYDNEY Suite 904, Level 9, 28-36 Foveaux Street, Surry Hills, NSW 2010
L (02) 8383 5151 e. sydney@fultontrotter.com.au
Fulton Trotter Architects ACN 677 264 550 ABN 57 677 264 550
To be used for authorised work only. Not to be copied directly or indirectly,
in whole or in part, nor shall it be used for any other building purposes.
DIRECTORS
Greg Isaac rata NSW 6855 QLD 2500
Justine Elworthy fraia QLD 3313 QLD 3313
John Ward rata NSW 8371 QLD 3847
Katerina Diacopoulos fraia NSW 7434 QLD 4528
Paul Sokawa fraia VIC 18804 NSW 7180 QLD 1108
Ryan Lovetday fraia NSW 7180 QLD 4500

PROJECT CLIENT / PHASE
SCHEMATIC DESIGN
SCHOOL INFRASTRUCTURE
NSW
ADDRESS / PROJECT CLIENT / PHASE
KOGARAH PUBLIC SCHOOL
24B GLADSTONE ST,
KOGARAH, NSW

DRAWING
SITE SECTIONS
Figured dimensions take precedence over
scale dimensions. Contractors must verify
all dimensions on site before commencing
any work or making shop drawings.
PROJECT NUMBER DIRECTOR CHECKED
7068K001 **JW** **AS**
DRAWING NUMBER REVISION
KOPS-FTA-00-ZZ-DR-A-1201 **07**

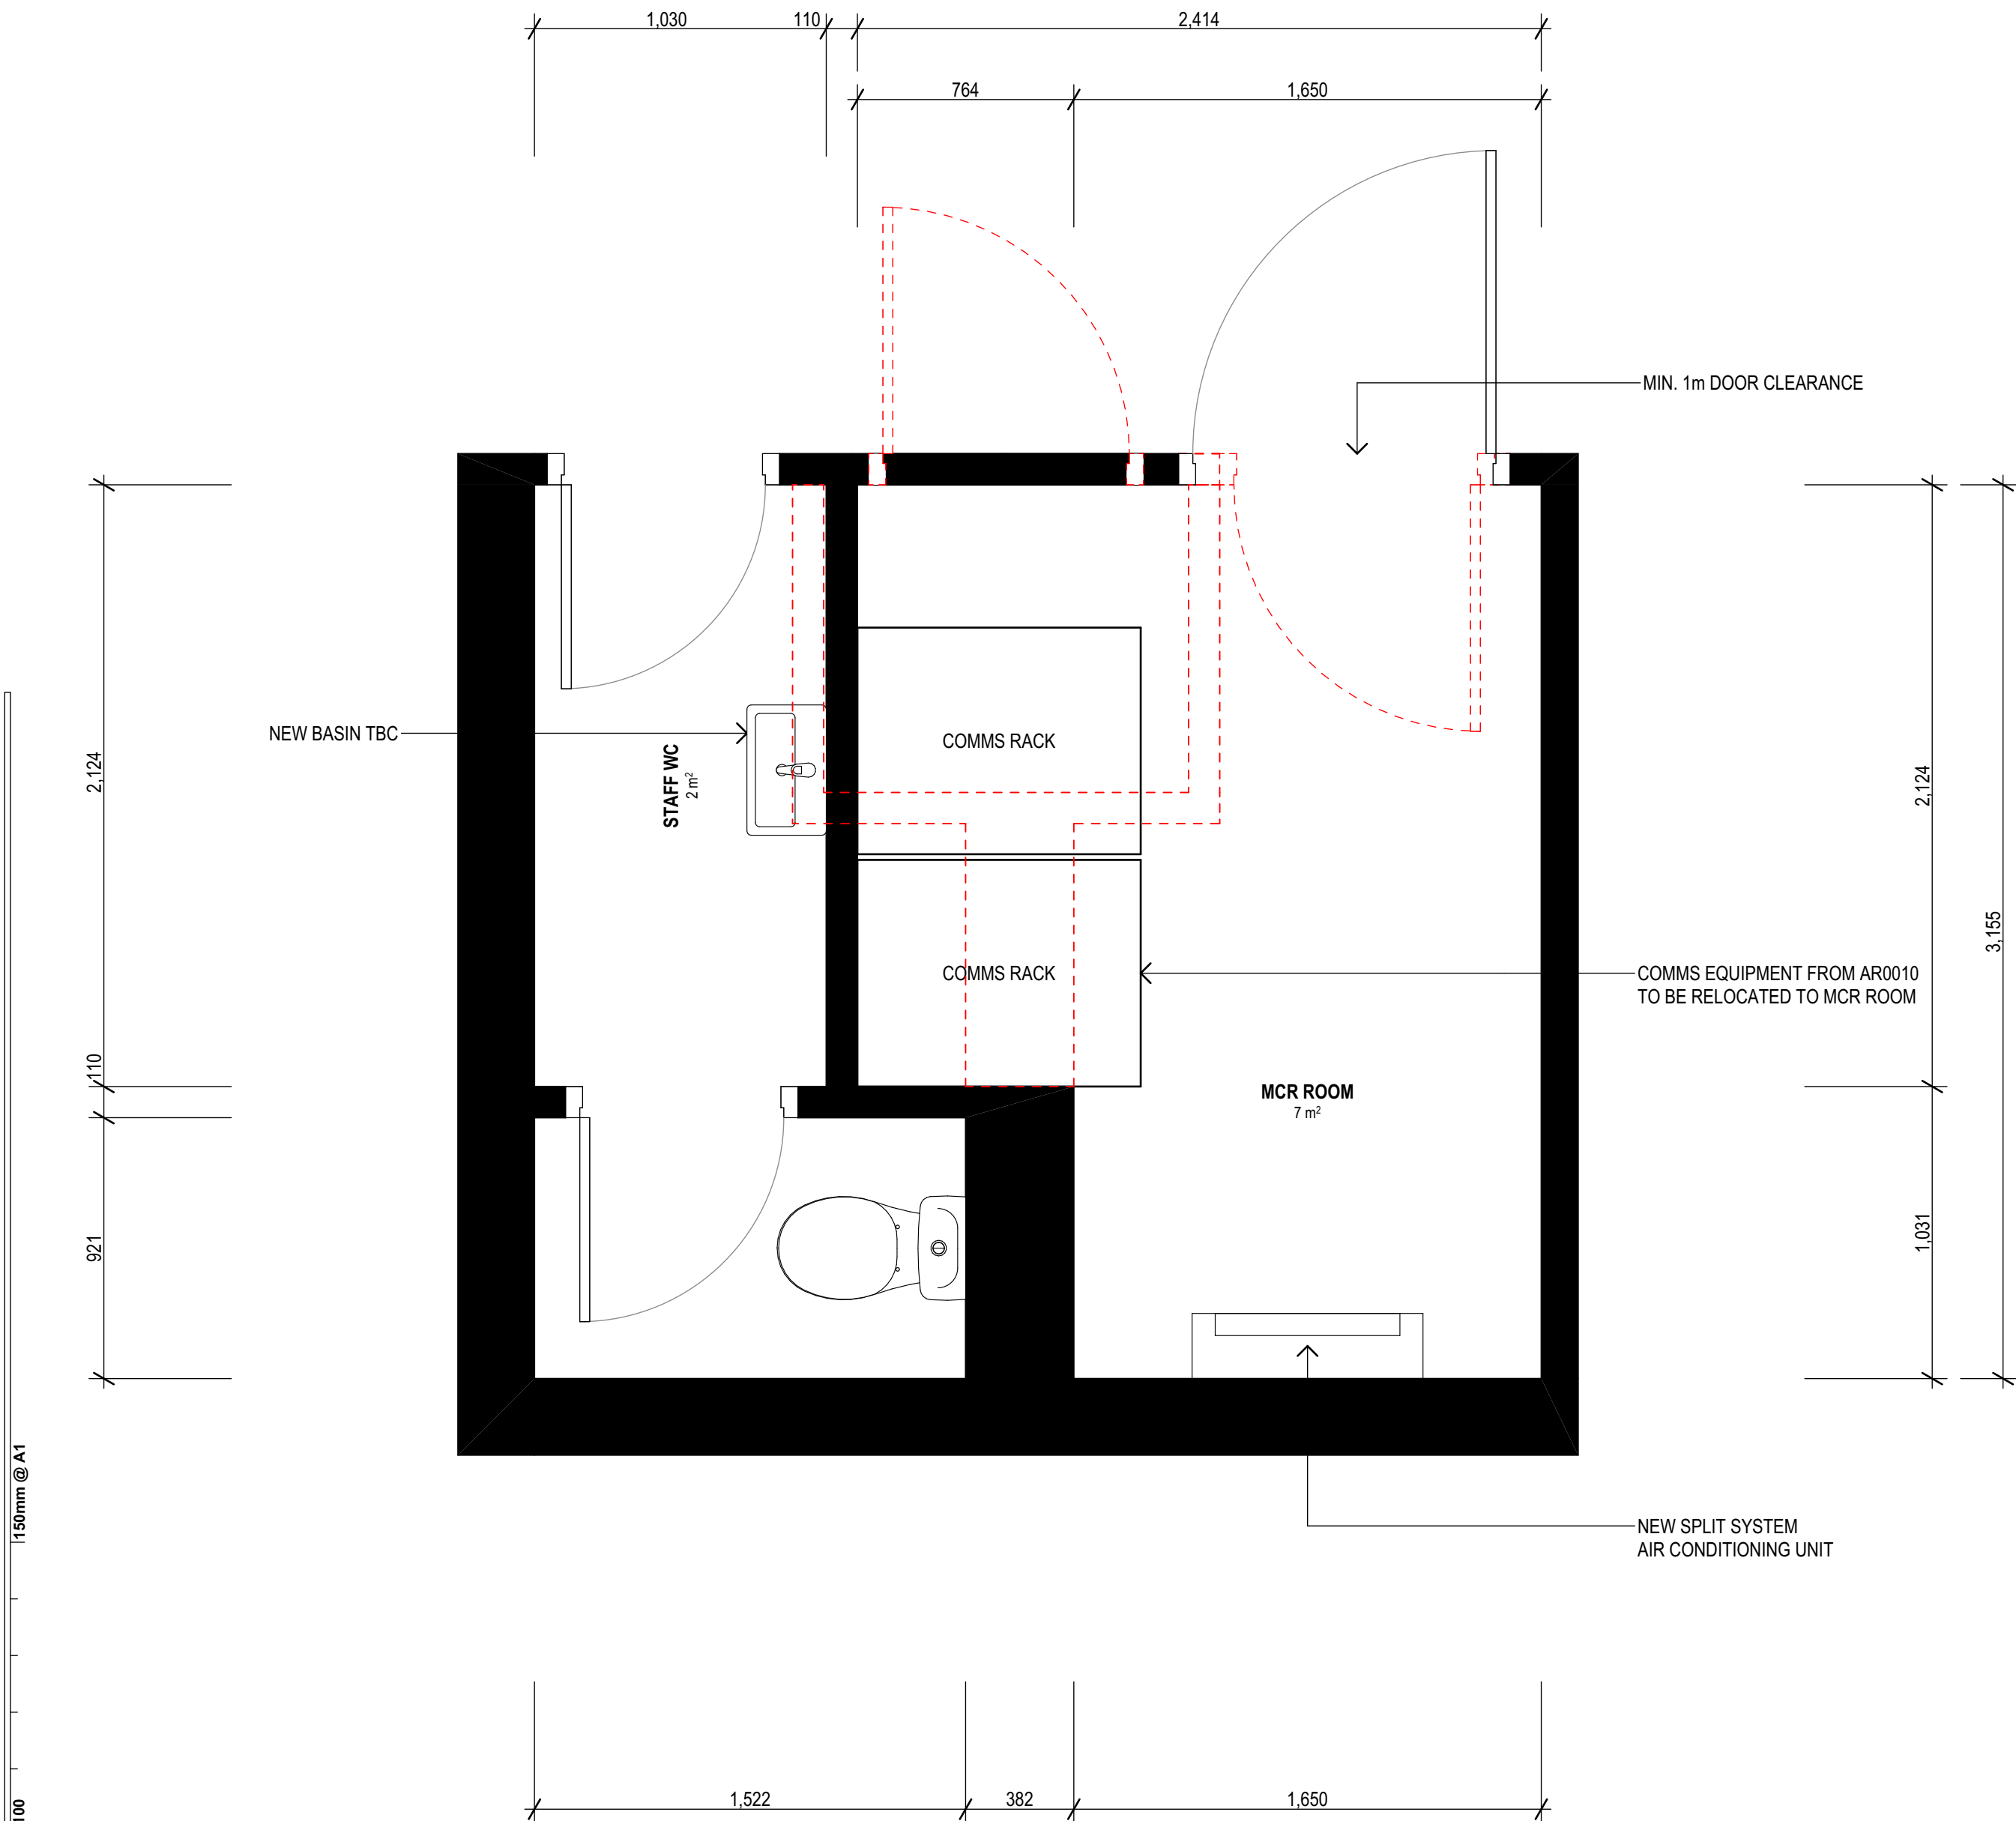

1 PLAN
LEVEL 1 - MCR ROOM
SCALE: 1:20

REV.	DESCRIPTION	DATE	INIT.
03	ISSUED REVISED 100% SCHEMATIC DESIGN	07/02/2025	JP
02	ISSUED 100% SCHEMATIC DESIGN	19/12/2024	JP
01	ISSUE MCR PLAN	10/12/2024	JP

fulton trotter
ARCHITECTS BRISBANE SYDNEY
www.fultontrotter.com.au
SYDNEY Suite 904, Level 9, 28-36 Foveaux Street, Surry Hills, NSW 2010
L (02) 8383 5151 e. sydney@fultontrotter.com.au
Fulton Trotter Architects ACN 677 264 550 ABN 57 677 264 550
To be used for authorised work only. Not to be copied directly or indirectly,
in whole or in part, nor shall it be used for any other building purposes.

DIRECTORS
Greg Isaac nra QLD 2500
Justine Elzany fra QLD 3313
John Ward nra NSW 8371
Katerina Diacopoulos fra NSW 7434
Paul Sokoro fra NSW 7180
Ryan Lovetday fra QLD 4500

SCHEMATIC DESIGN
SCHOOL INFRASTRUCTURE
NSW
KOGARAH PUBLIC SCHOOL
24B GLADSTONE ST,
KOGARAH, NSW

DRAWING
MCR ROOM
Figured dimensions take precedence over
scale dimensions. Contractors must verify
all dimensions on site before commencing
any work or making shop drawings.


PROJECT NUMBER
7068K001

DIRECTOR
JW

DRAWING NUMBER
KOPS-FTA-B00A-L1-DR-A-5001

CHECKED
03

REVISION

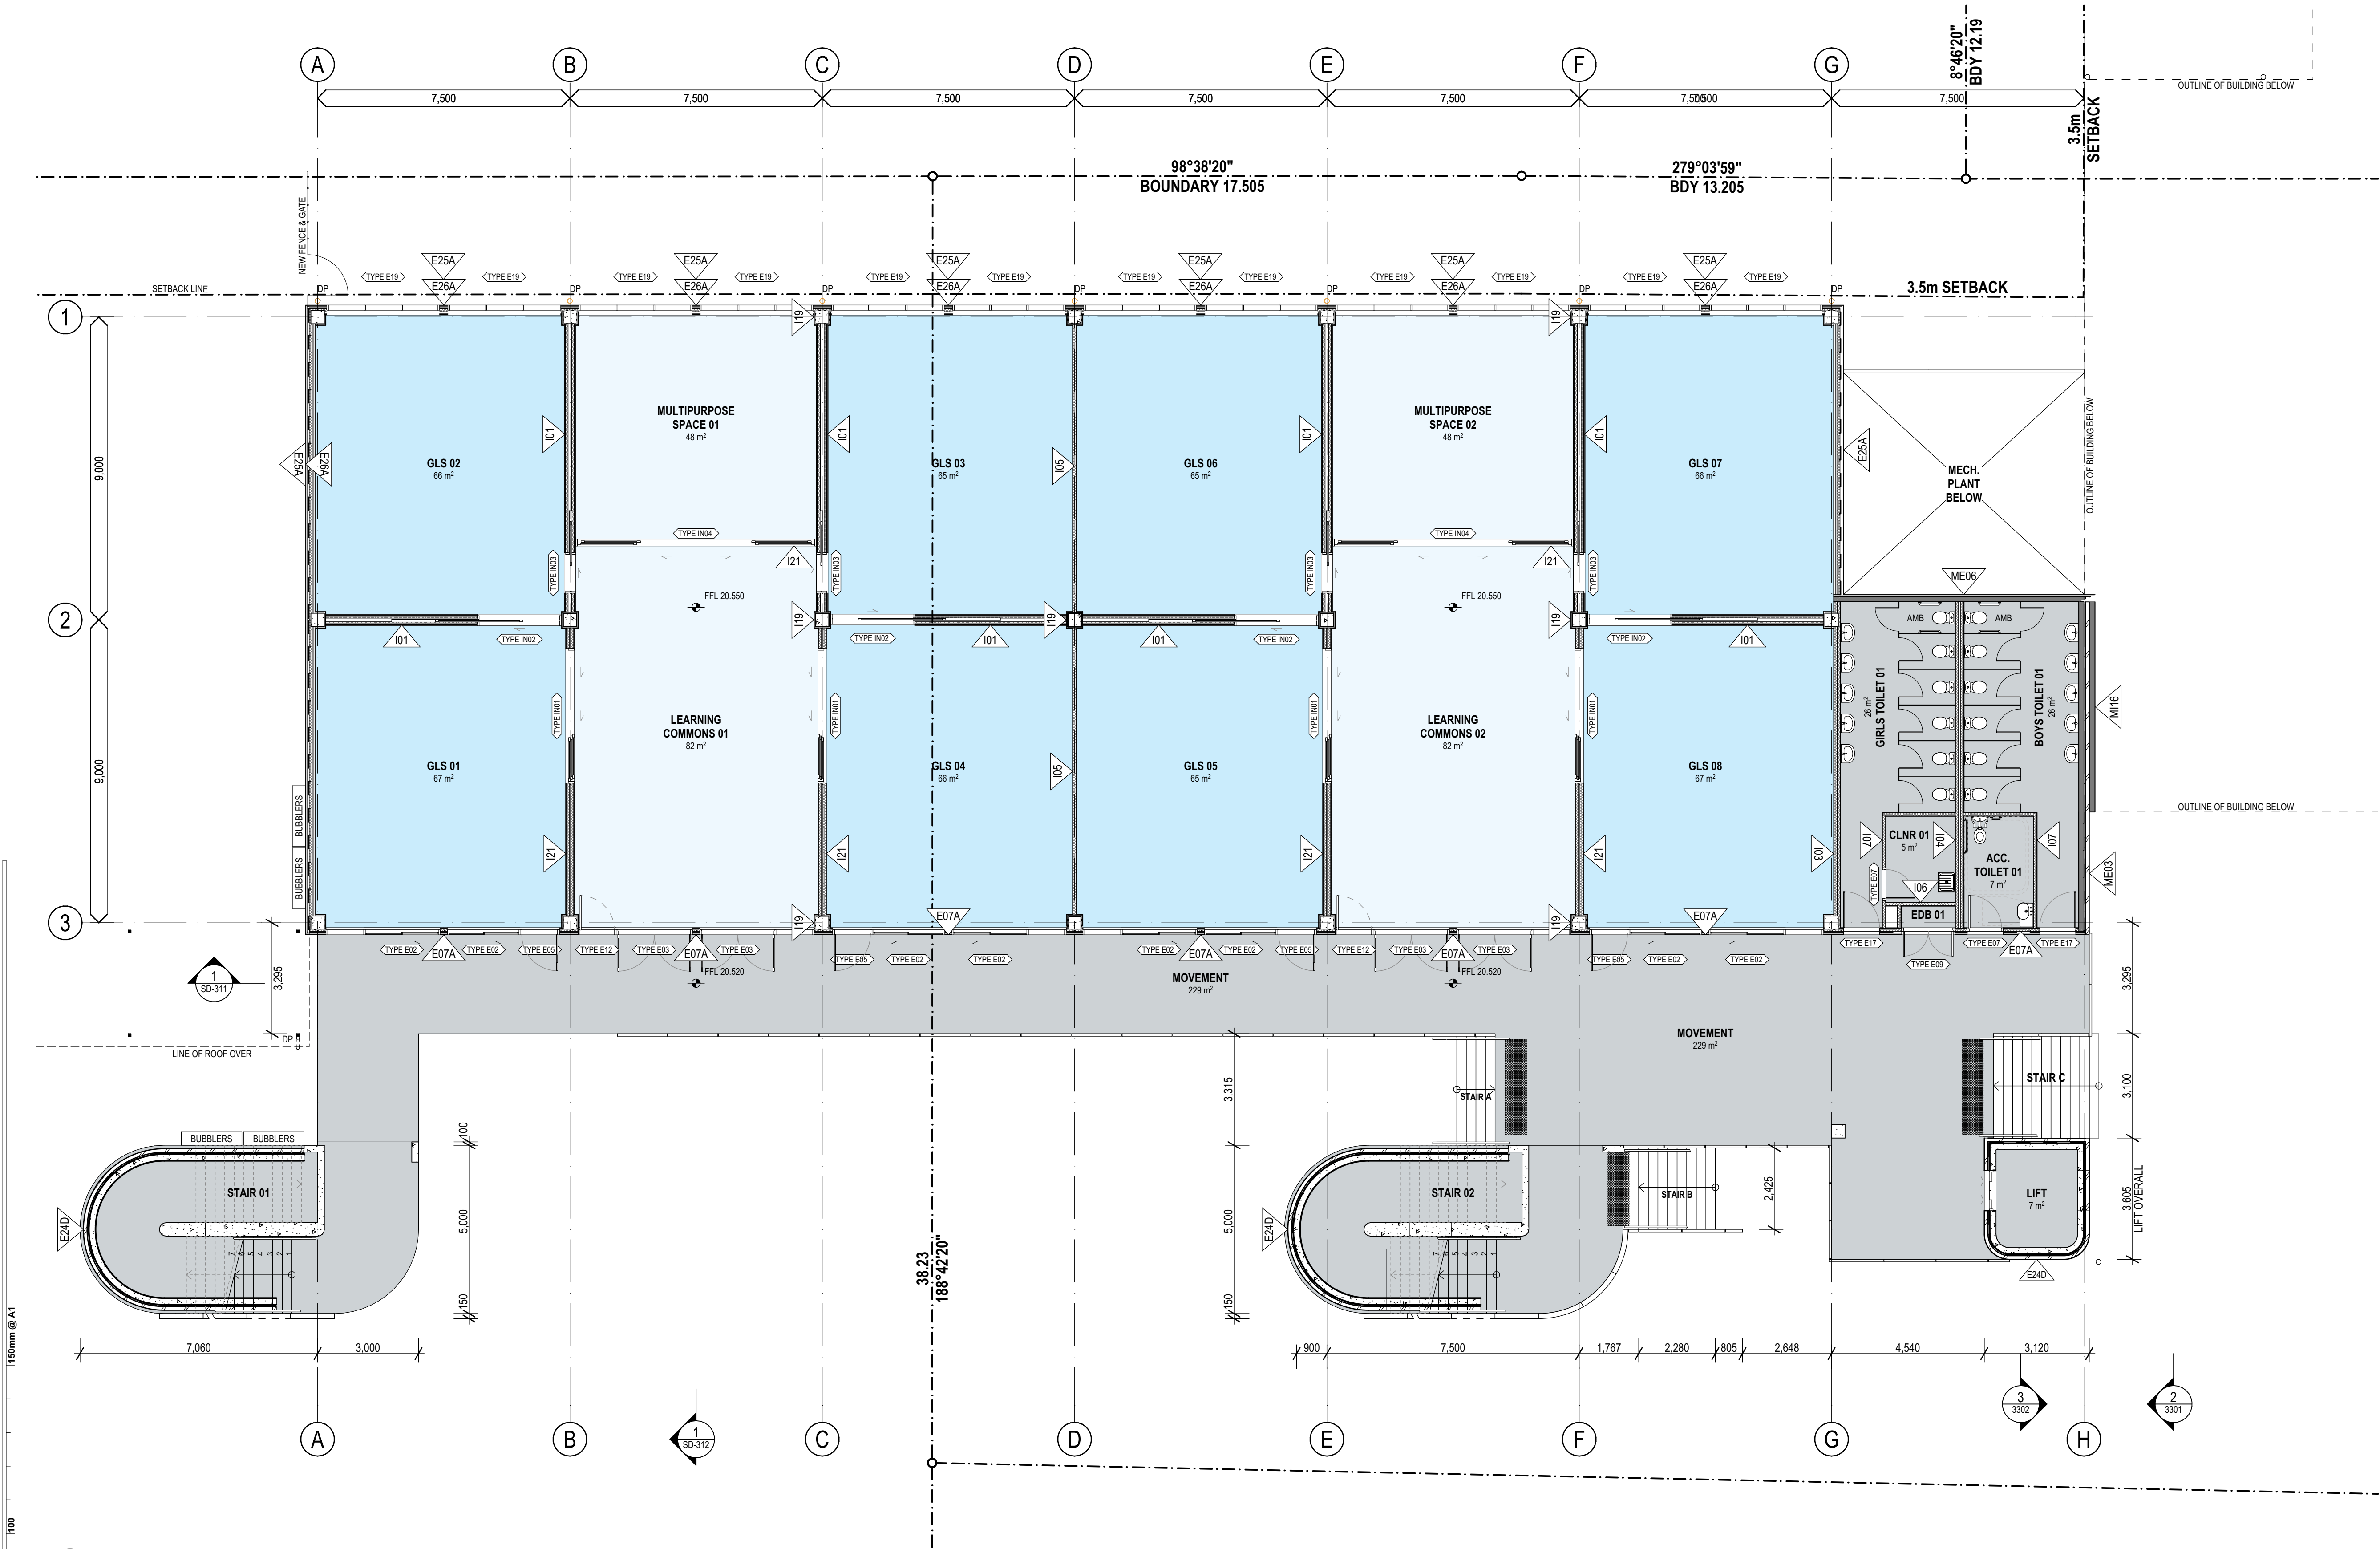

PLAN LEGEND	
	DOOR LABEL
	WINDOW LABEL
	EXTERNAL WALL TYPE LABEL
	INTERNAL WALL TYPE LABEL

1 PLAN
GROUND FLOOR
SCALE: 1:100

REV.	DESCRIPTION	DATE	INIT.
11	ISSUED REVISED 100% SCHEMATIC DESIGN	12/02/2025	JP
10	ISSUED REVISED 100% SCHEMATIC DESIGN	07/02/2025	JP
09	ISSUED 100% SCHEMATIC DESIGN	19/12/2024	JP
08	80% SD ISSUE	06/12/2024	JP/SZ
07	ISSUE FOR PRG 04	29/11/2024	SZ/JP
06	ISSUED 50% SCHEMATIC DESIGN	15/11/2024	JP
05	ISSUED 100% CONCEPT DESIGN	31/10/2024	JP
04	ISSUED 80% CONCEPT DESIGN	18/10/2024	JP
03	ISSUED FOR DRAFT CONCEPT DESIGN	04/10/2024	JP
02	ISSUED FOR MEDIA RELEASE	23/09/2024	JP
01	ISSUED FOR WORKSHOP MEETING	23/09/2024	JP

fulton trotter

ARCHITECTS BRISBANE SYDNEY
www.fultontrotter.com.au

SYDNEY Suite 904, Level 9, 28-36 Foveaux Street, Surry Hills, NSW 2010
L (02) 8383 5151 e. sydney@fultontrotter.com.au

Fulton Trotter Architects ACN 677 264 550 ABN 57 677 264 550
To be used for authorised work only. Not to be copied directly or indirectly,
in whole or in part, nor shall it be used for any other building purposes.

DIRECTORS	Greg Isaac nra	NSW 6855	QLD 2500
	Justine Elworthy nra	QLD 3313	QLD 3313
	John Ward nra	NSW 8371	QLD 3847
	Katerina Diacopoulos nra	NSW 7434	QLD 4528
	Paul Skovron nra	NSW 7180	QLD 1108
	Ryan Loveday nra		QLD 4500

PHASE
CLIENT
PROJECT
KOGARAH PUBLIC SCHOOL


SCHEMATIC DESIGN
SCHOOL INFRASTRUCTURE
NSW
24B GLADSTONE ST,
KOGARAH, NSW

DRAWING
PROPOSED GROUND FLOOR
PLAN

Figured dimensions take precedence over
scale dimensions. Contractors must verify
all dimensions on site before commencing
any work or making shop drawings.

PROJECT NUMBER	DIRECTOR	CHECKED
7068KO01	JW	AS

DRAWING NUMBER	REVISION
KOPS-FTA-B00L-GF-DR-A-2101	11

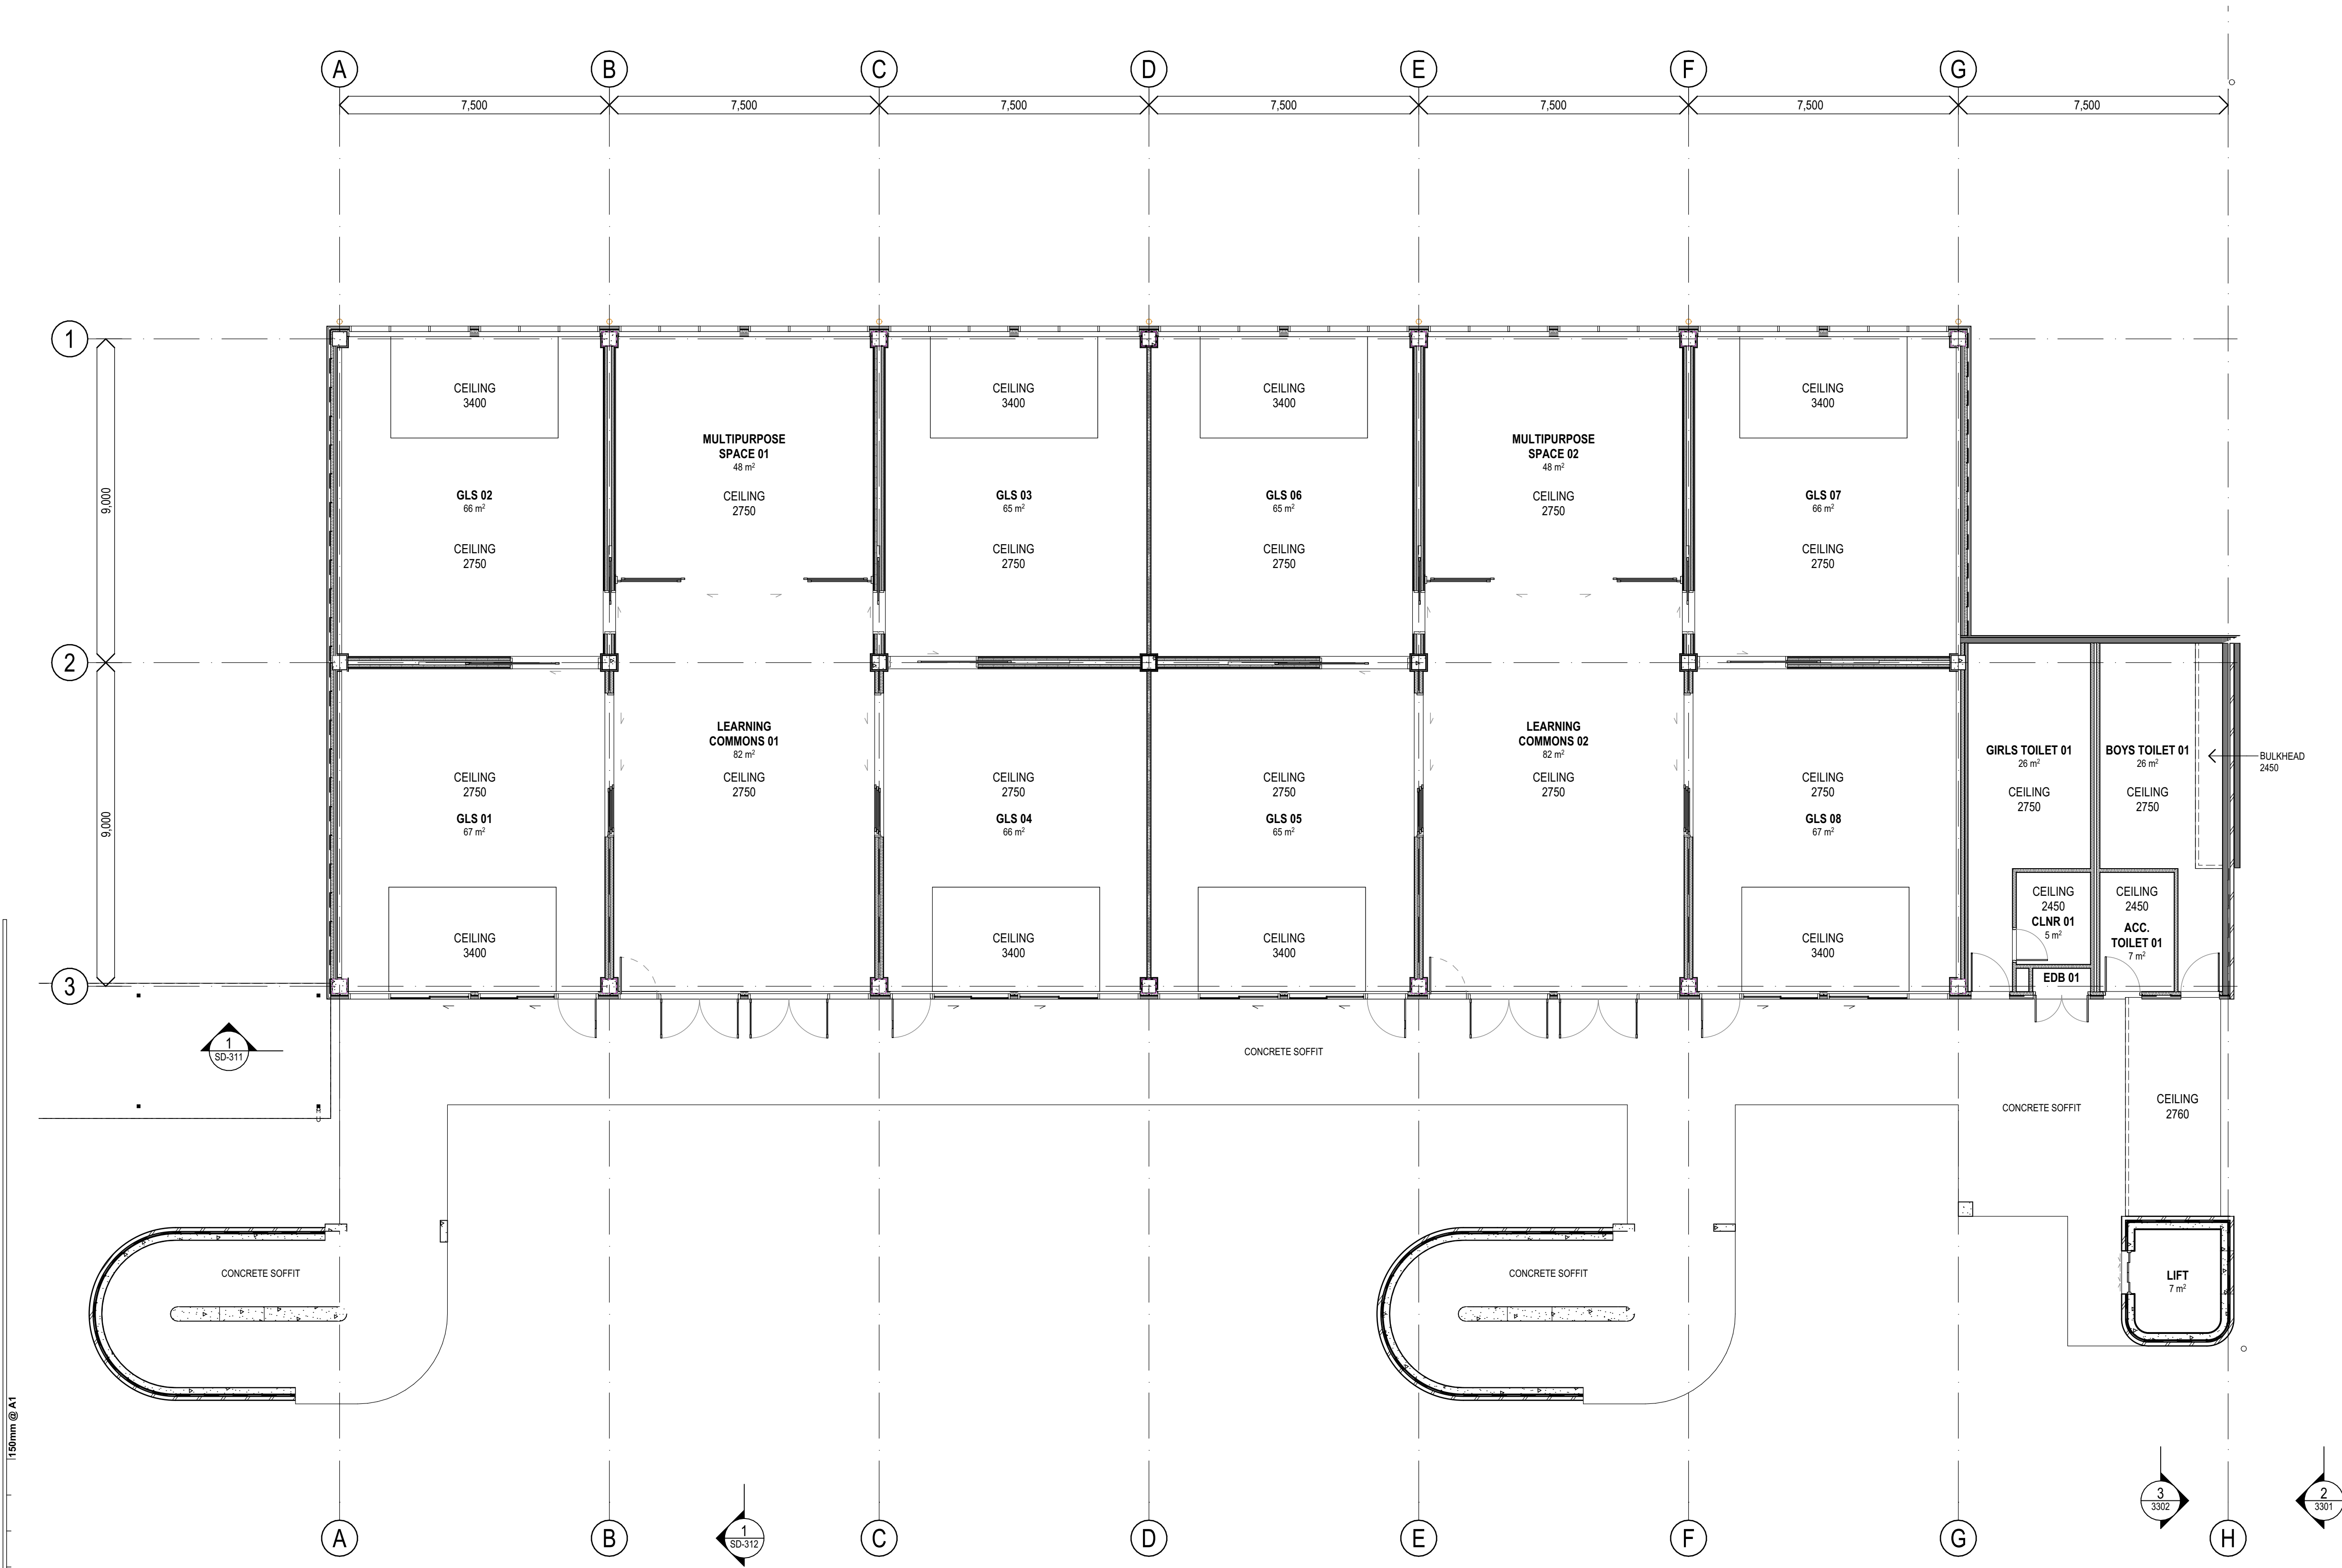

1 PLAN
GROUND FLOOR RCP
SCALE: 1:100

150mm @ A1
100
50
plot date: Monday, 10 February 2025 10:08 AM file location: BIMcloud: FTA-SYD-BIM26 - BIMcloud Basic for Archicad 26/7068K001 Kogarah Public School

REV.	DESCRIPTION	DATE	INIT.
04	ISSUED REVISED 100% SCHEMATIC DESIGN	07/02/2025	JP
03	ISSUED 100% SCHEMATIC DESIGN	19/12/2024	JP
02	80% SD ISSUE	06/12/2024	JP/ISZ
01	ISSUED 50% SCHEMATIC DESIGN	15/11/2024	JP


fulton trotter
ARCHITECTS BRISBANE SYDNEY
www.fultontrotter.com.au
SYDNEY Suite 904, Level 9, 28-36 Foveaux Street, Surry Hills, NSW 2010
L (02) 8383 5151 e. sydney@fultontrotter.com.au
Fulton Trotter Architects ACN 677 264 550 ABN 57 677 264 550
To be used for authorised work only. Not to be copied directly or indirectly,
in whole or in part, nor shall it be used for any other building purposes.
DIRECTORS
Greg Isaac nra QLD 2500
Justine Elworthy fra QLD 3313
John Ward nra QLD 3847
Katerina Diacopoulos fra QLD 4528
Paul Skovron fra QLD 1108
Ryan Lovetday fra QLD 4500
VIC 18804 NSW 8371 NSW 7434 NSW 7180

PHASE
CLIENT
PROJECT
KOGARAH PUBLIC SCHOOL
24B GLADSTONE ST,
KOGARAH, NSW

PROPOSED GROUND FLOOR RCP

Figured dimensions take precedence over scale dimensions. Contractors must verify all dimensions on site before commencing any work or making shop drawings.

PROJECT NUMBER
7068K001
DRAWING NUMBER
KOPS-FTA-B00L-GF-DR-A-2201
DIRECTOR
JW
CHECKED
AS
REVISION
04

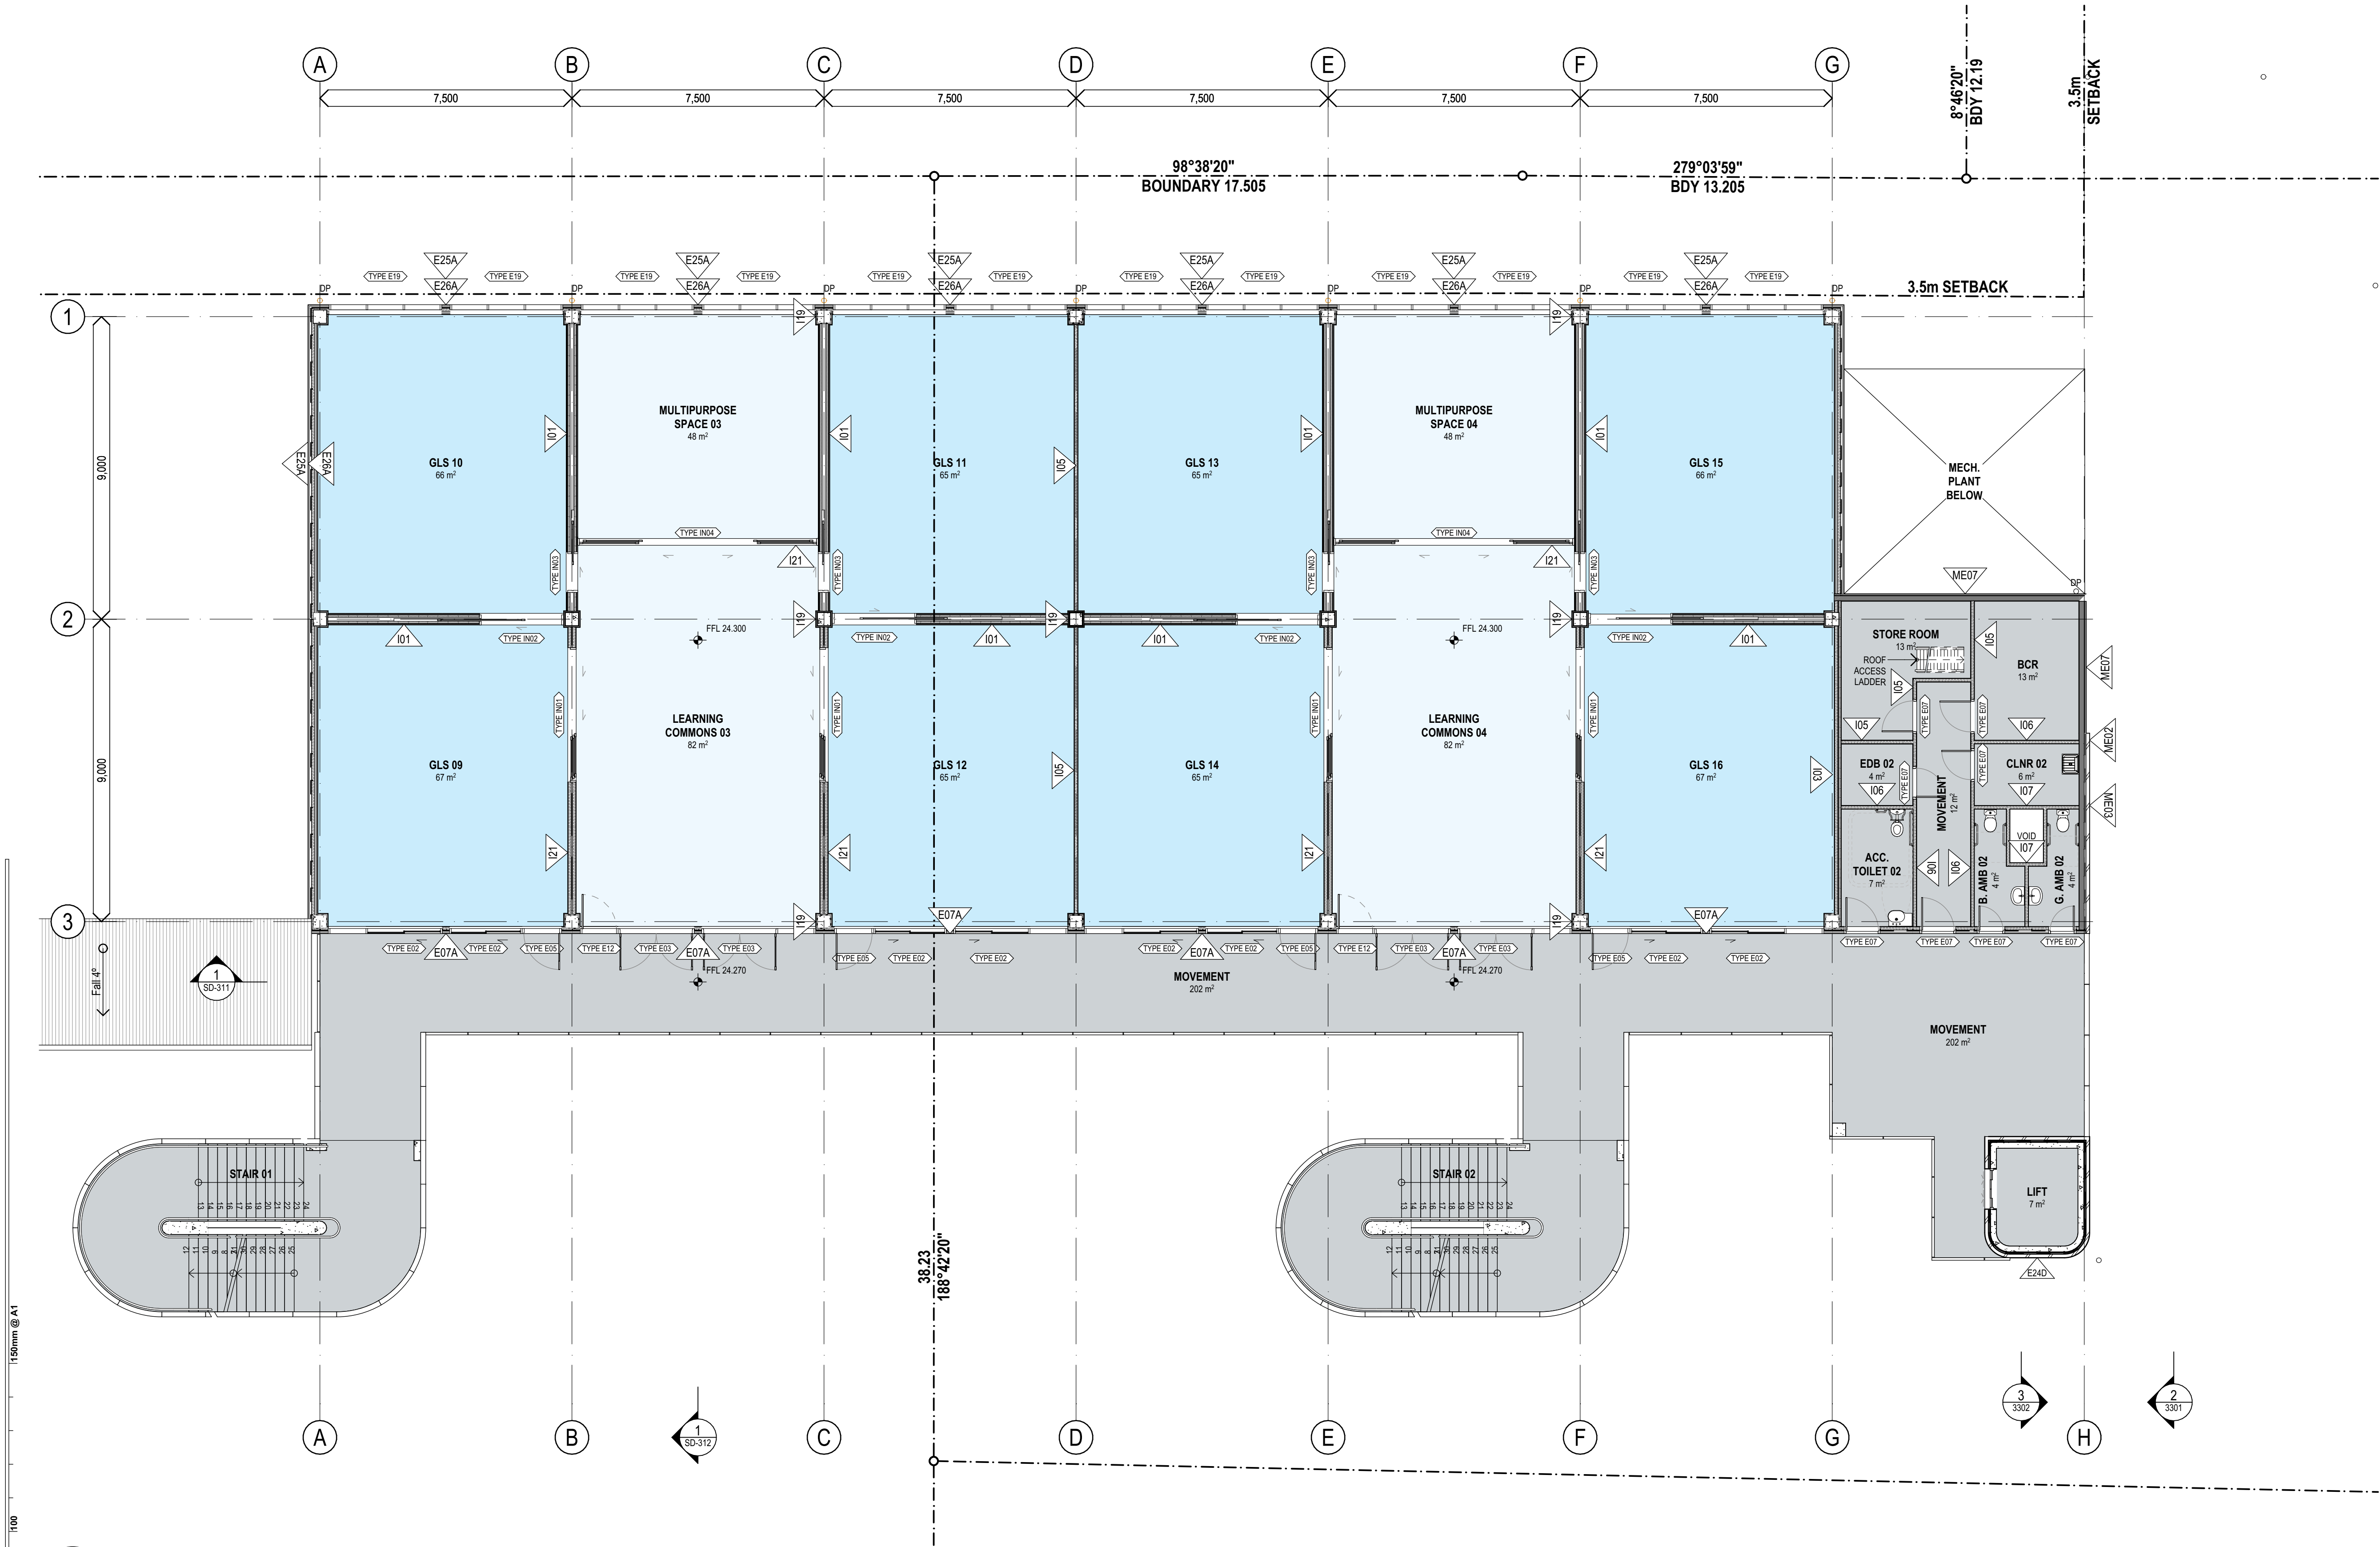

PLAN LEGEND	
	DOOR LABEL
	WINDOW LABEL
	EXTERNAL WALL TYPE LABEL
	INTERNAL WALL TYPE LABEL

1

PLAN
LEVEL 1
SCALE: 1:100

13	ISSUED REVISED 100% SCHEMATIC DESIGN	12/02/2025	JP
12	ISSUED REVISED 100% SCHEMATIC DESIGN	07/02/2025	JP
11	ISSUED 100% SCHEMATIC DESIGN	19/12/2024	JP
10	80% SD ISSUE	06/12/2024	JP/SZ
09	ISSUE FOR PRG 04	29/11/2024	SZ/JP
08	ISSUED 50% SCHEMATIC DESIGN	15/11/2024	JP
07	ISSUED 100% CONCEPT DESIGN	31/10/2024	JP
06	ISSUED 80% CONCEPT DESIGN	18/10/2024	JP
05	ISSUED FOR DRAFT CONCEPT DESIGN	04/10/2024	JP
04	ISSUED FOR MEDIA RELEASE	23/09/2024	JP
03	ISSUED FOR WORKSHOP MEETING	23/09/2024	JP
REV.	DESCRIPTION	DATE	INIT.

fulton trotter
ARCHITECTS BRISBANE SYDNEY
www.fultontrotter.com.au
SYDNEY Suite 904, Level 9, 28-36 Foveaux Street, Surry Hills, NSW 2010
L (02) 8383 5151 e. sydney@fultontrotter.com.au
Fulton Trotter Architects ACN 677 264 550 ABN 57 677 264 550
To be used for authorised work only. Not to be copied directly or indirectly,
in whole or in part, nor shall it be used for any other building purposes.
DIRECTORS
Greg Isaac nra QLD 2500
Justine Elzany nra QLD 3313
John Ward nra QLD 3847
Katerina Diacopoulos nra QLD 4528
Paul Spikova nra QLD 1108
Ryan Lovetday nra QLD 4500
VIC 18804 NSW 8855 NSW 7434 NSW 7180

PROJECT PHASE
CLIENT
PROJECT
KOGARAH PUBLIC SCHOOL
24B GLADSTONE ST,
KOGARAH, NSW


PROPOSED LEVEL 1 FLOOR
PLAN

Figured dimensions take precedence over
scale dimensions. Contractors must verify
all dimensions on site before commencing
any work or making shop drawings.

DRAWING NUMBER
7068KO01
DRAFTING NUMBER
KOPS-FTA-B00L-L1-DR-A-2102

DIRECTOR
JW
CHECKED
AS
REVISION
13

plot date: Wednesday, 12 February 2025 3:57 PM file location: BIMcloud: FTA-SYD-BIM26 - BIMcloud Basic for Archicad 26/7068KO01 Kogarah Public School

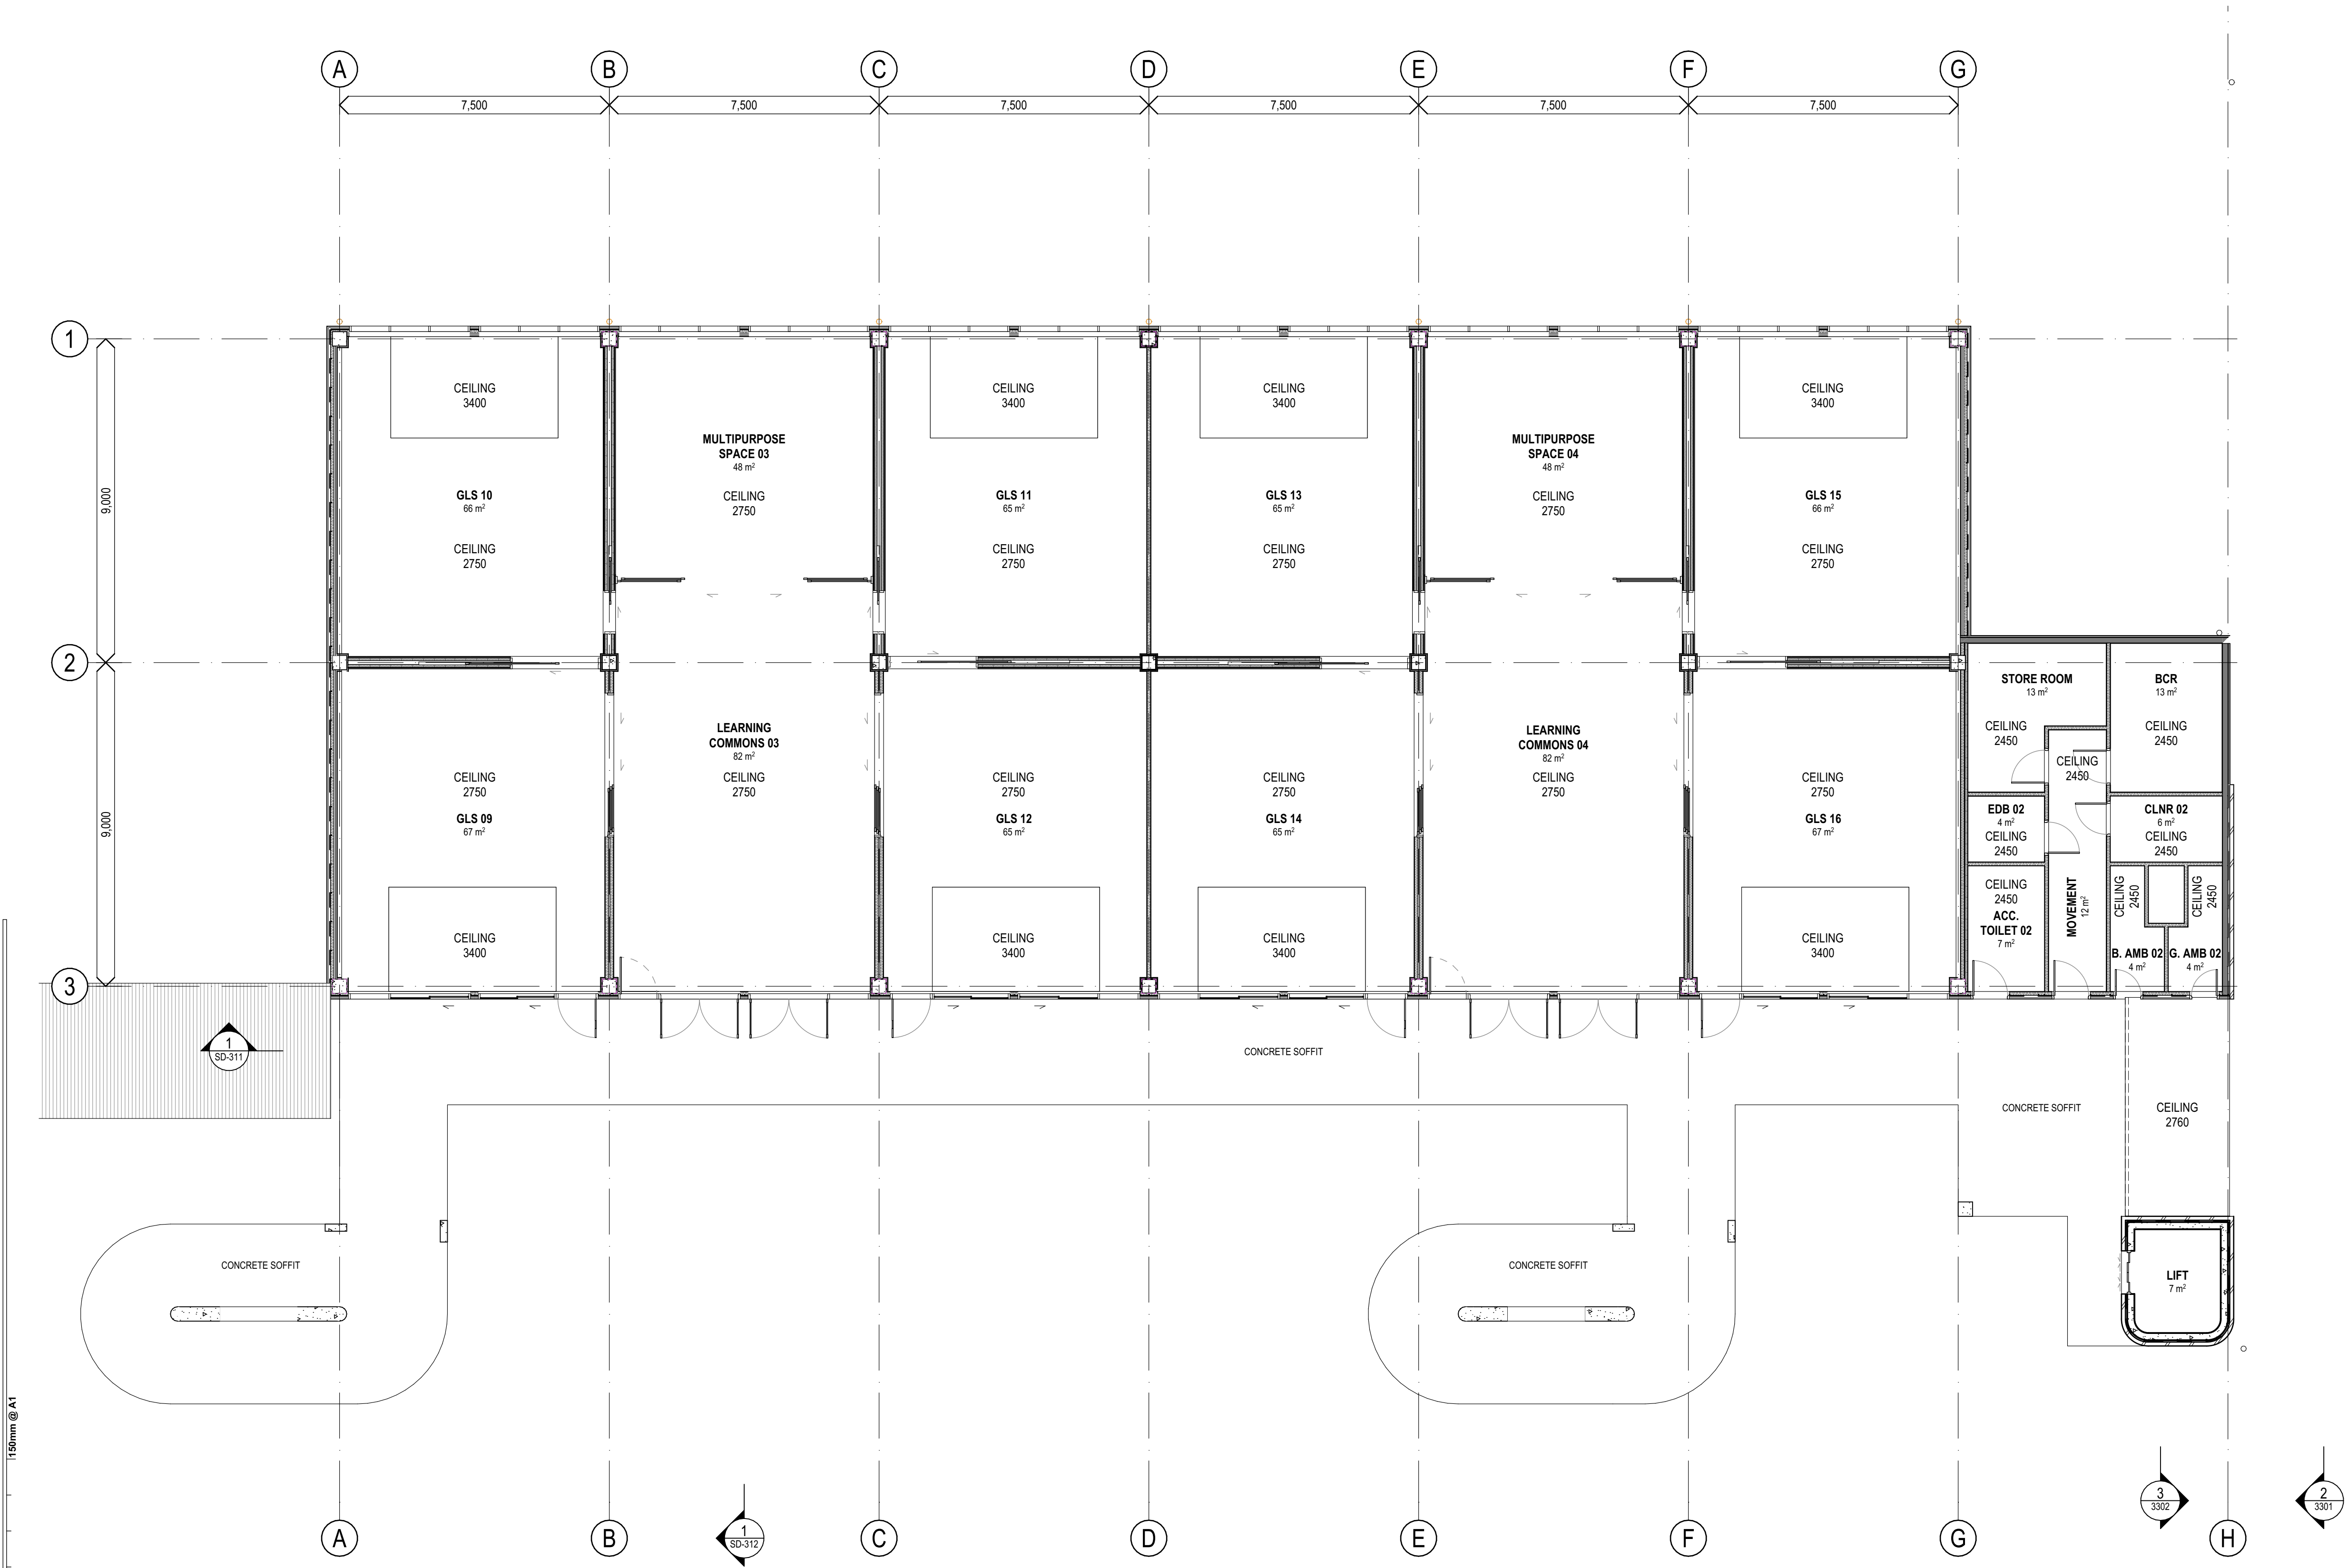

1 PLAN
LEVEL 1 RCP
SCALE: 1:100

REV.	DESCRIPTION	DATE	INIT.
04	ISSUED REVISED 100% SCHEMATIC DESIGN	07/02/2025	JP
03	ISSUED 100% SCHEMATIC DESIGN	19/12/2024	JP
02	80% SD ISSUE	06/12/2024	JP/ISZ
01	ISSUED 50% SCHEMATIC DESIGN	15/11/2024	JP

fulton trotter
ARCHITECTS BRISBANE SYDNEY
www.fultontrotter.com.au
SYDNEY Suite 904, Level 9, 28-36 Foveaux Street, Surry Hills, NSW 2010
L (02) 8383 5151 e. sydney@fultontrotter.com.au

Fulton Trotter Architects ACN 677 264 550 ABN 57 677 264 550
To be used for authorised work only. Not to be copied directly or indirectly,
in whole or in part, nor shall it be used for any other building purposes.

DIRECTORS
Greg Isaac nra QLD 2500
Justine Elzany fra QLD 3313
John Ward nra QLD 3847
Katerina Diacopoulos fra NSW 7434
Paul Skovra fra QLD 1108
Ryan Lovetday fra QLD 4500


PHASE
CLIENT
PROJECT
SCHEMATIC DESIGN
SCHOOL INFRASTRUCTURE
NSW
KOGARAH PUBLIC SCHOOL
24B GLADSTONE ST,
KOGARAH, NSW

DRAWING
PROPOSED LEVEL 1 RCP
Figured dimensions take precedence over
scale dimensions. Contractors must verify
all dimensions on site before commencing
any work or making shop drawings.

PROJECT NUMBER
7068K001
DRAWING NUMBER
KOPS-FTA-B00L-L1-DR-A-2202

DIRECTOR
JW
REVISION
04

CHECKED
AS
REVISION

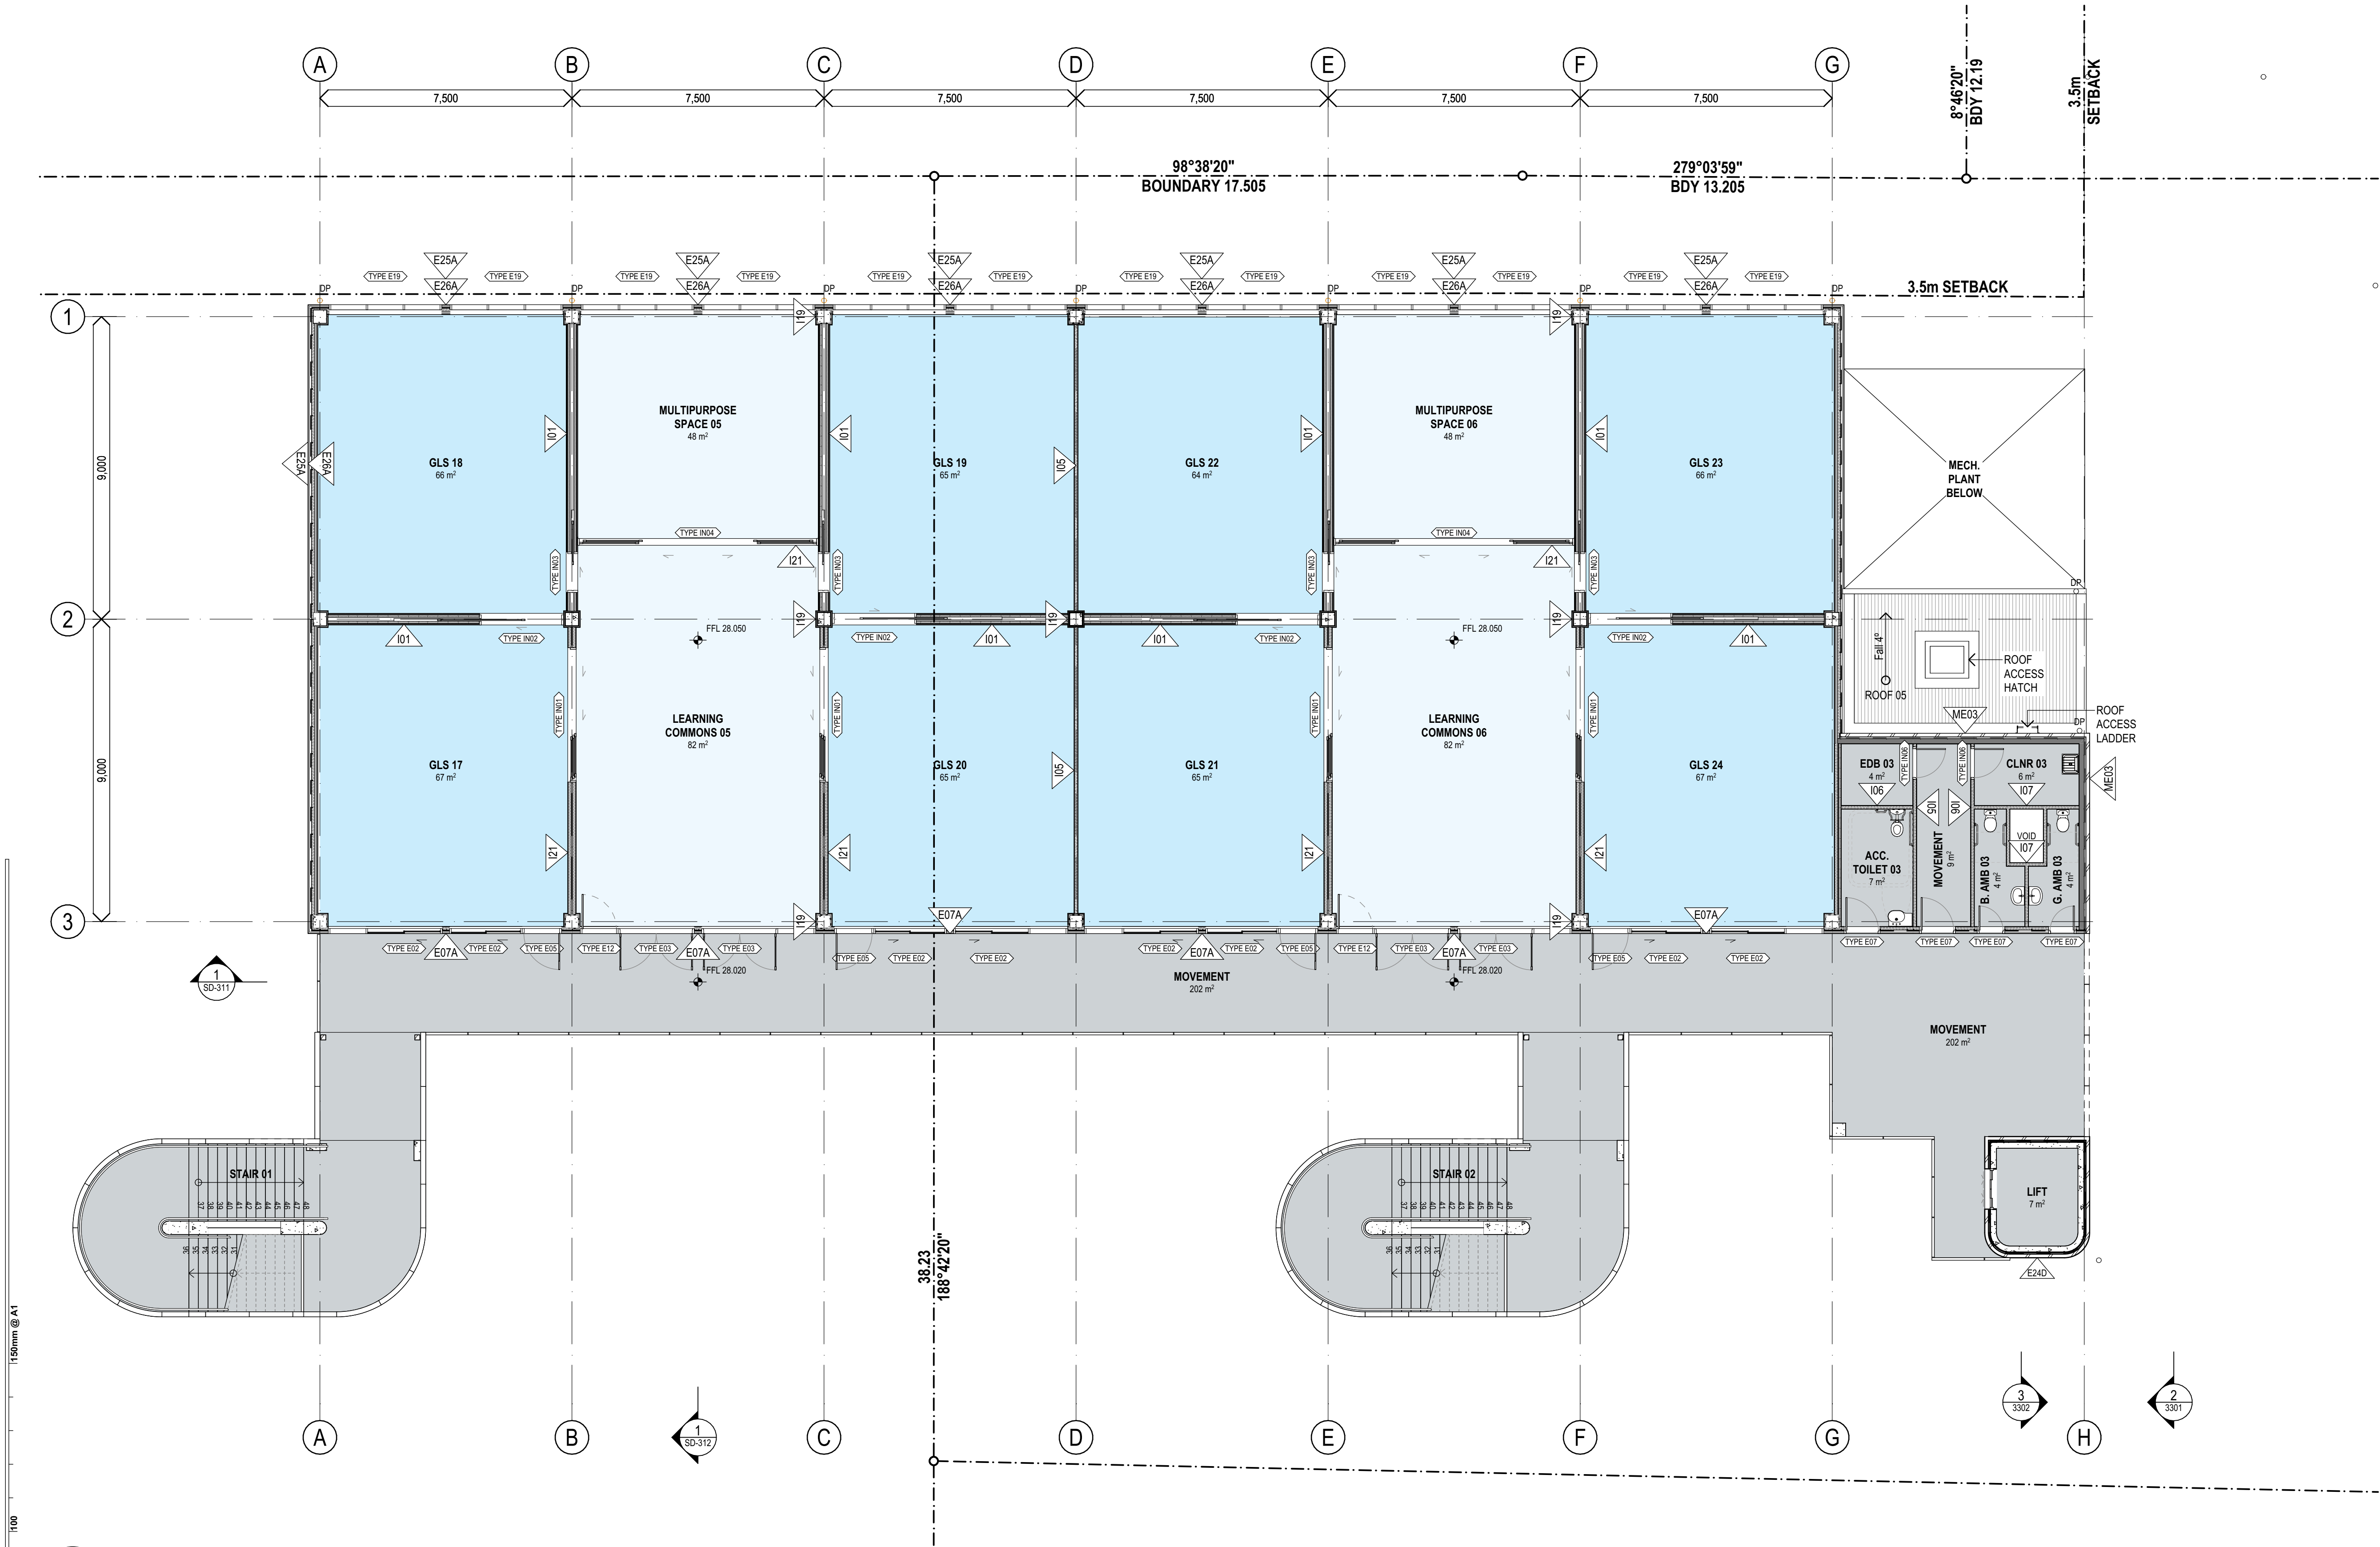

PLAN LEGEND	
	DOOR LABEL
	WINDOW LABEL
	EXTERNAL WALL TYPE LABEL
	INTERNAL WALL TYPE LABEL

1 PLAN
LEVEL 2
SCALE: 1:100

150mm @ A1
100
50

150mm @ A1
100
50
plot date: Wednesday, 12 February 2025 3:57 PM file location: BIMcloud: FTA-SYD-BIM26 - BIMcloud Basic for Archicad 26/7068K001 Kogarah Public School

13	ISSUED REVISED 100% SCHEMATIC DESIGN	12/02/2025	JP
12	ISSUED REVISED 100% SCHEMATIC DESIGN	07/02/2025	JP
11	ISSUED 100% SCHEMATIC DESIGN	19/12/2024	JP
10	80% SD ISSUE	06/12/2024	JP/SZ
09	ISSUE FOR PRG 04	29/11/2024	SZ/JP
08	ISSUED 50% SCHEMATIC DESIGN	15/11/2024	JP
07	ISSUED 100% CONCEPT DESIGN	31/10/2024	JP
06	ISSUED 80% CONCEPT DESIGN	18/10/2024	JP
05	ISSUED FOR DRAFT CONCEPT DESIGN	04/10/2024	JP
04	ISSUED FOR MEDIA RELEASE	23/09/2024	JP
03	ISSUED FOR WORKSHOP MEETING	23/09/2024	JP
REV.	DESCRIPTION	DATE	INIT.


fulton trotter
ARCHITECTS BRISBANE SYDNEY
www.fultontrotter.com.au
SYDNEY Suite 904, Level 9, 28-36 Foveaux Street, Surry Hills, NSW 2010
L (02) 8383 5151 e. sydney@fultontrotter.com.au
Fulton Trotter Architects ACN 677 264 550 ABN 57 677 264 550
To be used for authorised work only. Not to be copied directly or indirectly,
in whole or in part, nor shall it be used for any other building purposes.
DIRECTORS
Greg Isaac nra QLD 2500
Justine Eboray fra QLD 3313
John Ward nra QLD 3847
Katerina Diacopoulos fra QLD 4528
Paul Spikova fra QLD 1108
Ryan Lovetday fra QLD 4500
VIC 18804 NSW 8371 NSW 7434 NSW 7180 QLD 4500

PHASE
CLIENT
PROJECT
KOGARAH PUBLIC SCHOOL
24B GLADSTONE ST,
KOGARAH, NSW

**PROPOSED LEVEL 2 FLOOR
PLAN**

Figured dimensions take precedence over
scale dimensions. Contractors must verify
all dimensions on site before commencing
any work or making shop drawings.

PROJECT NUMBER	DIRECTOR	CHECKED
7068K001	JW	AS
DRAWING NUMBER	REVISION	
KOPS-FTA-B00L-L2-DR-A-2103		13

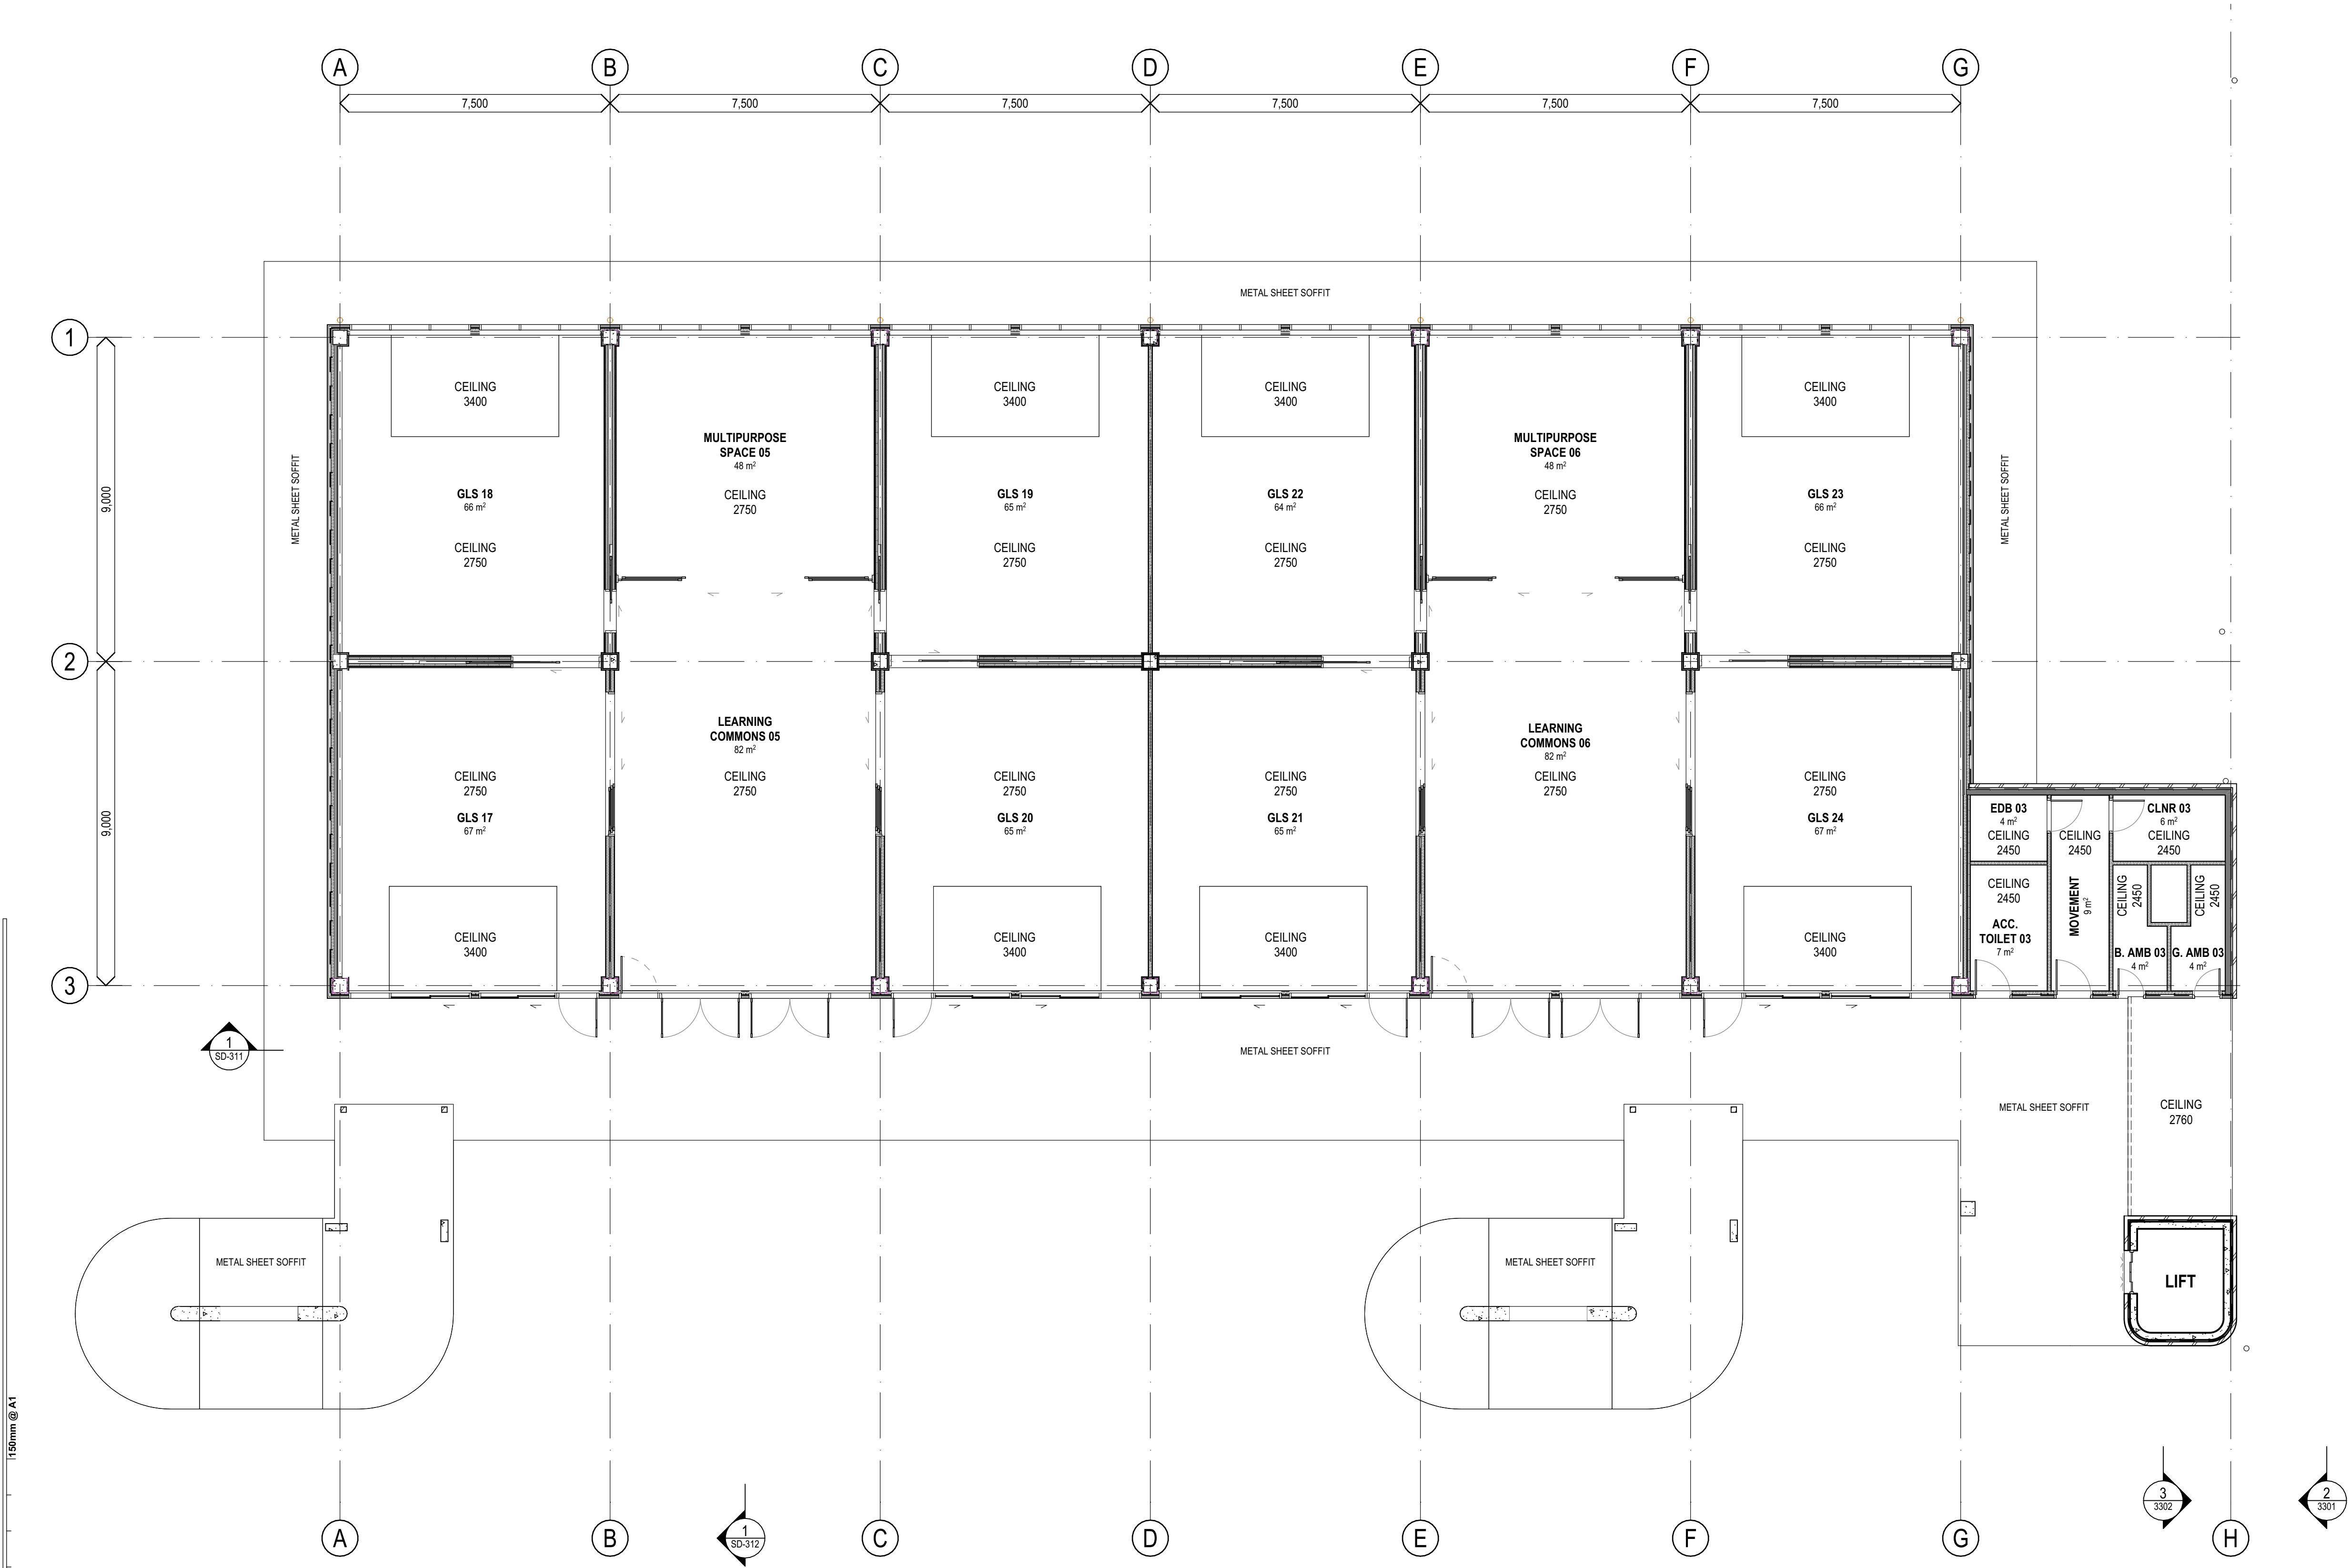

1 PLAN
LEVEL 2 RCP
SCALE: 1:100

150mm @ A1
100
50
plot date: Monday, 10 February 2025 10:08 AM file location: BIMcloud: FTA-SYD-BIM26 - BIMcloud Basic for Archicad 26/7068K001 Kogarah Public School

REV.	DESCRIPTION	DATE	INIT.
04	ISSUED REVISED 100% SCHEMATIC DESIGN	07/02/2025	JP
03	ISSUED 100% SCHEMATIC DESIGN	19/12/2024	JP
02	80% SD ISSUE	06/12/2024	JPI/SZ
01	ISSUED 50% SCHEMATIC DESIGN	15/11/2024	JP

fulton trotter
ARCHITECTS BRISBANE SYDNEY
www.fultontrotter.com.au
SYDNEY Suite 904, Level 9, 28-36 Foveaux Street, Surry Hills, NSW 2010
L (02) 8383 5151 e. sydney@fultontrotter.com.au
Fulton Trotter Architects ACN 677 264 550 ABN 57 677 264 550
To be used for authorised work only. Not to be copied directly or indirectly,
in whole or in part, nor shall it be used for any other building purposes.

DIRECTORS
Greg Isaac nra QLD 2500
Justine Elworthy nra QLD 3313
John Ward nra QLD 3847
Katerina Dracopoulos nra QLD 4528
Paul Spikova nra QLD 1108
Ryan Lovetday nra QLD 4500


PHASE
CLIENT
PROJECT
SCHEMATIC DESIGN
SCHOOL INFRASTRUCTURE
NSW
KOGARAH PUBLIC SCHOOL
24B GLADSTONE ST,
KOGARAH, NSW

DRAWING
PROPOSED LEVEL 2 RCP
Figured dimensions take precedence over
scale dimensions. Contractors must verify
all dimensions on site before commencing
any work or making shop drawings.

PROJECT NUMBER
7068K001
DRAWING NUMBER
KOPS-FTA-B00L-L2-DR-A-2203

DIRECTOR
JW
REVISION
AS
04

CHECKED
AS
REVISION

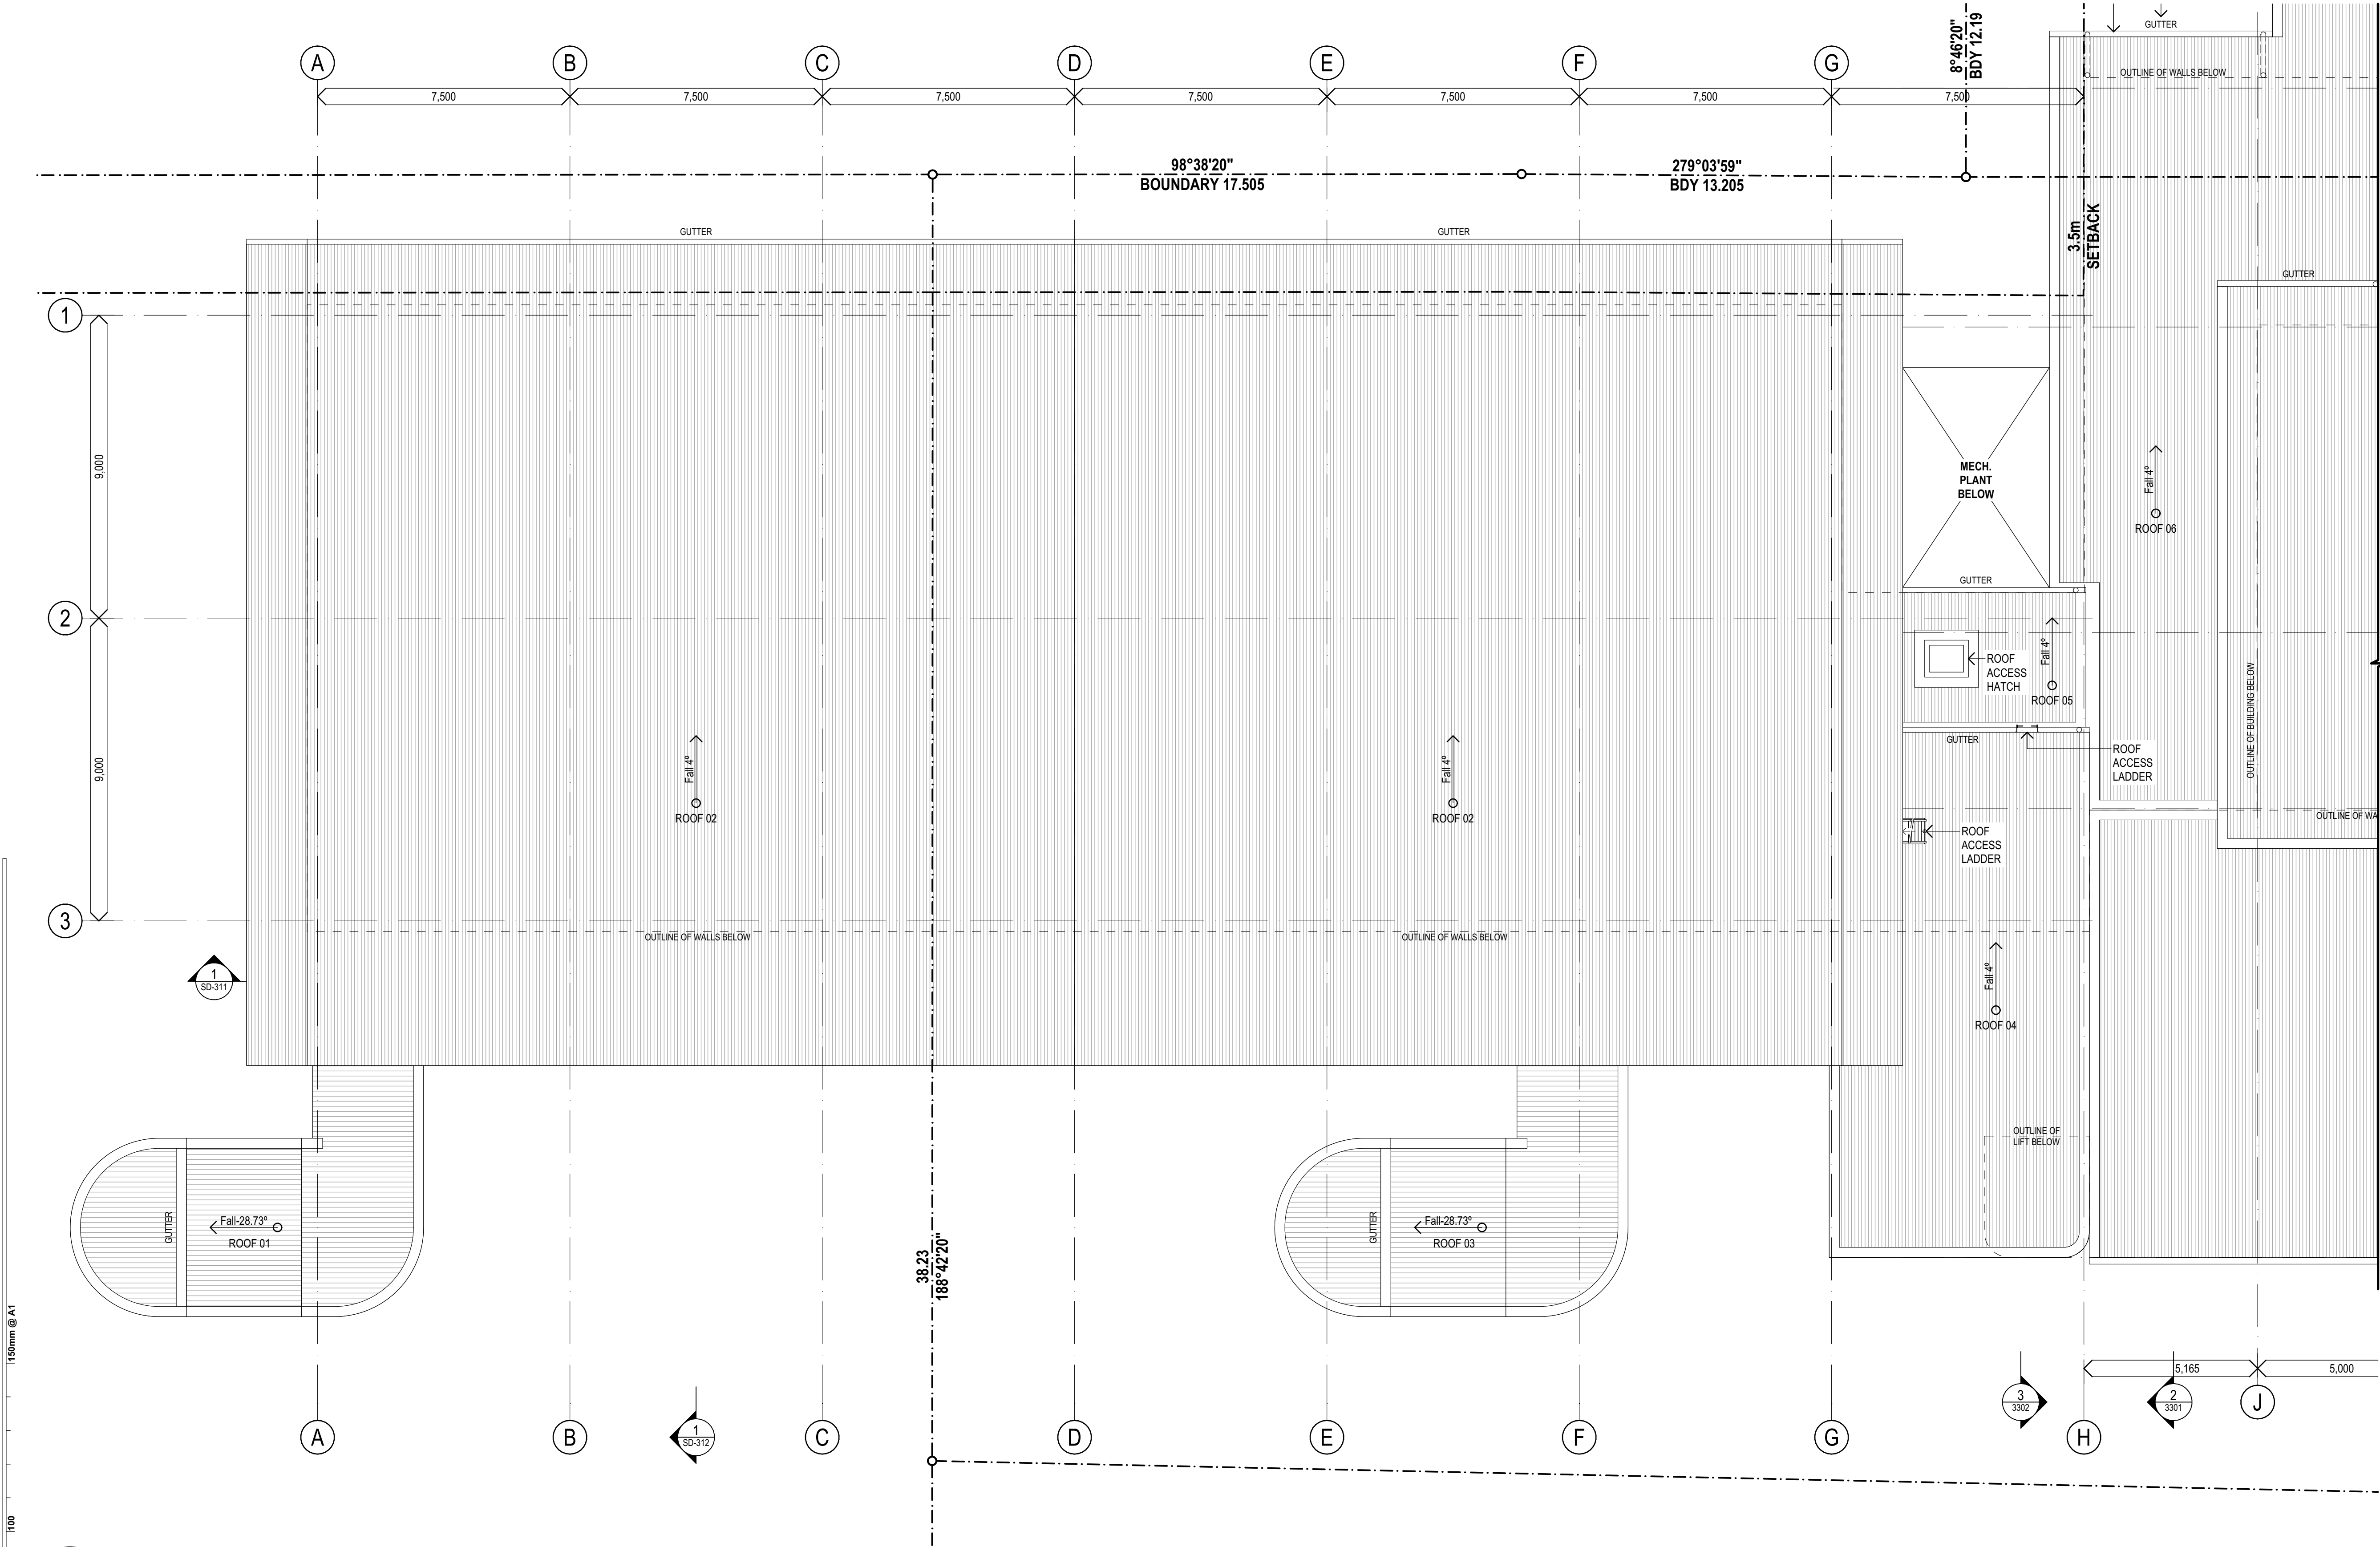

ROOF PLAN LEGEND

ROOF LABEL

ROOF 1← ROOF NUMBER

XX00 : XX00← FINISH CODE (REFER TO FINISHES LEGEND)

← FALL 5° MATERIAL CODE (REFER TO MATERIAL LEGEND)

← FALL IN ROOF

1 PLAN
ROOF LEVEL
SCALE: 1:100

REV.	DESCRIPTION	DATE	INIT.
09	ISSUED REVISED 100% SCHEMATIC DESIGN	12/02/2025	JP
08	ISSUED REVISED 100% SCHEMATIC DESIGN	07/02/2025	JP
07	ISSUED 100% SCHEMATIC DESIGN	19/12/2024	JP
06	80% SD ISSUE	06/12/2024	JP/SZ
05	ISSUE FOR PRG 04	29/11/2024	SZ/JP
04	ISSUED 50% SCHEMATIC DESIGN	15/11/2024	JP
03	ISSUED 100% CONCEPT DESIGN	31/10/2024	JP
02	ISSUED 80% CONCEPT DESIGN	18/10/2024	JP
01	ISSUED FOR DRAFT CONCEPT DESIGN	04/10/2024	JP

fulton trotter

ARCHITECTS BRISBANE SYDNEY

www.fultontrotter.com.au

SYDNEY Suite 904, Level 9, 28-36 Foveaux Street, Surry Hills, NSW 2010
L (02) 8383 5151 e. sydney@fultontrotter.com.au

Fulton Trotter Architects ACN 677 264 550 ABN 57 677 264 550
To be used for authorised work only. Not to be copied directly or indirectly,
in whole or in part, nor shall it be used for any other building purposes.

DIRECTORS
Greg Isaac nra
Justine Euseby nra
John Ward nra
Katerina Diacopoulos nra
Paul Spikova nra
Ryan Lovetday nra

NSW 6855 QLD 2500
QLD 3313 QLD 3847
NSW 7434 QLD 4528
NSW 7180 QLD 1108
QLD 4500

PROJECT CLIENT PHASE

SCHEMATIC DESIGN

SCHOOL INFRASTRUCTURE

NSW

PROJECT

KOGARAH PUBLIC SCHOOL

ADDRESS

24B GLADSTONE ST,
KOGARAH, NSW

DRAWING

PROPOSED ROOF PLAN

Figured dimensions take precedence over
scale dimensions. Contractors must verify
all dimensions on site before commencing
any work or making shop drawings.

PROJECT NUMBER

7068K001

DIRECTOR

JW

CHECKED

AS

DRAWING NUMBER

KOPS-FTA-B00L-LR-DR-A-2104

REVISION

09



fulton trottter

ARCHITECTS BRISBANE SYDNEY

www.fultontritter.com.au


SYDNEY Suite 904, Level 9, 28-36 Foveaux Street, Surry Hills, NSW 2010
t (02) 8383 5151 e sydney@fultontritter.com.au

Fulton Trottter Architects ABN 67 264 550 ABN 57 67 264 550
To be used for authorised work only. Not to be copied directly or indirectly
in whole or in part, nor shall it be used for any other building purposes.

DIRECTORS

Greg Isaac	NSW 0655	QLD 2250
Justine Elzner	NSW 3313	QLD 3313
John Ward	NSW 8371	QLD 3847
Katerina Chrysoschou	NSW 7434	QLD 4520
Paul Seakwa	NSW 7180	QLD 3108
Robert Loundes		QLD 3108

DRAWING	PROPOSED ELEVATIONS	
Figured dimensions take precedence over scale dimensions. Contractors must verify all dimensions on site before commencing any work or making shop drawings.		
PROJECT NUMBER 7068KO001	DIRECTOR JW	CHECKED AS
DRAWING NUMBER 	REVISION 	
KOPS-FTA-B00L-ZZ-DR-A-3201 07		

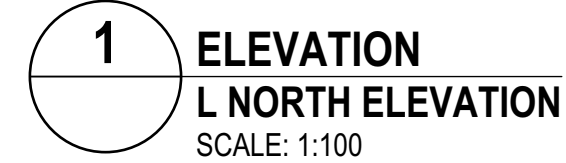

fulton trotter
ARCHITECTS BRISBANE SYDNEY
www.fultontrouter.com.au

SYDNEY Suite 904, Level 9, 28-36 Foveaux Street, Surry Hills, NSW 2010
t. (02) 8383 5151 e. sydney@fultontrouter.com.au

Fulton Trotter Architects ABN 67 264 550 ABN 57 267 654 550
To be used for authorised work only. Not to be copied directly or indirectly,
in whole or in part, nor shall it be used for any other purposing purposes.

DIRECTORS

Greg Isaac <i>mr</i>	NSW 6855	QD 2250
Judith Ebbert <i>mr</i>	QD 3313	QD 3347
Katerina Dracopoulos <i>mr</i>	NSW 8371	QD 4520
Paul Ward <i>mr</i>	NSW 7434	QD 4520
John Seakins <i>mr</i>	NSW 7180	QD 3108
Robert Lounders <i>mr</i>		QD 3108

PHASE
CLIENT
PROJECT
ADDRESS

SCHEMATIC DESIGN
SCHOOL INFRASTRUCTURE
NSW


KOGARAH PUBLIC SCHOOL

24B GLADSTONE ST,
KOGARAH, NSW

DRAWING	PROPOSED ELEVATIONS Figured dimensions take precedence over scale dimensions. Contractors must verify all dimensions on site before commencing any work or making shop drawings.
PROJECT NUMBER 7068KO001	DIRECTOR JW
DRAWING NUMBER 	CHECKED AS
REVISION 	

KOPS-FTA-B00L-ZZ-DR-A-3202

07

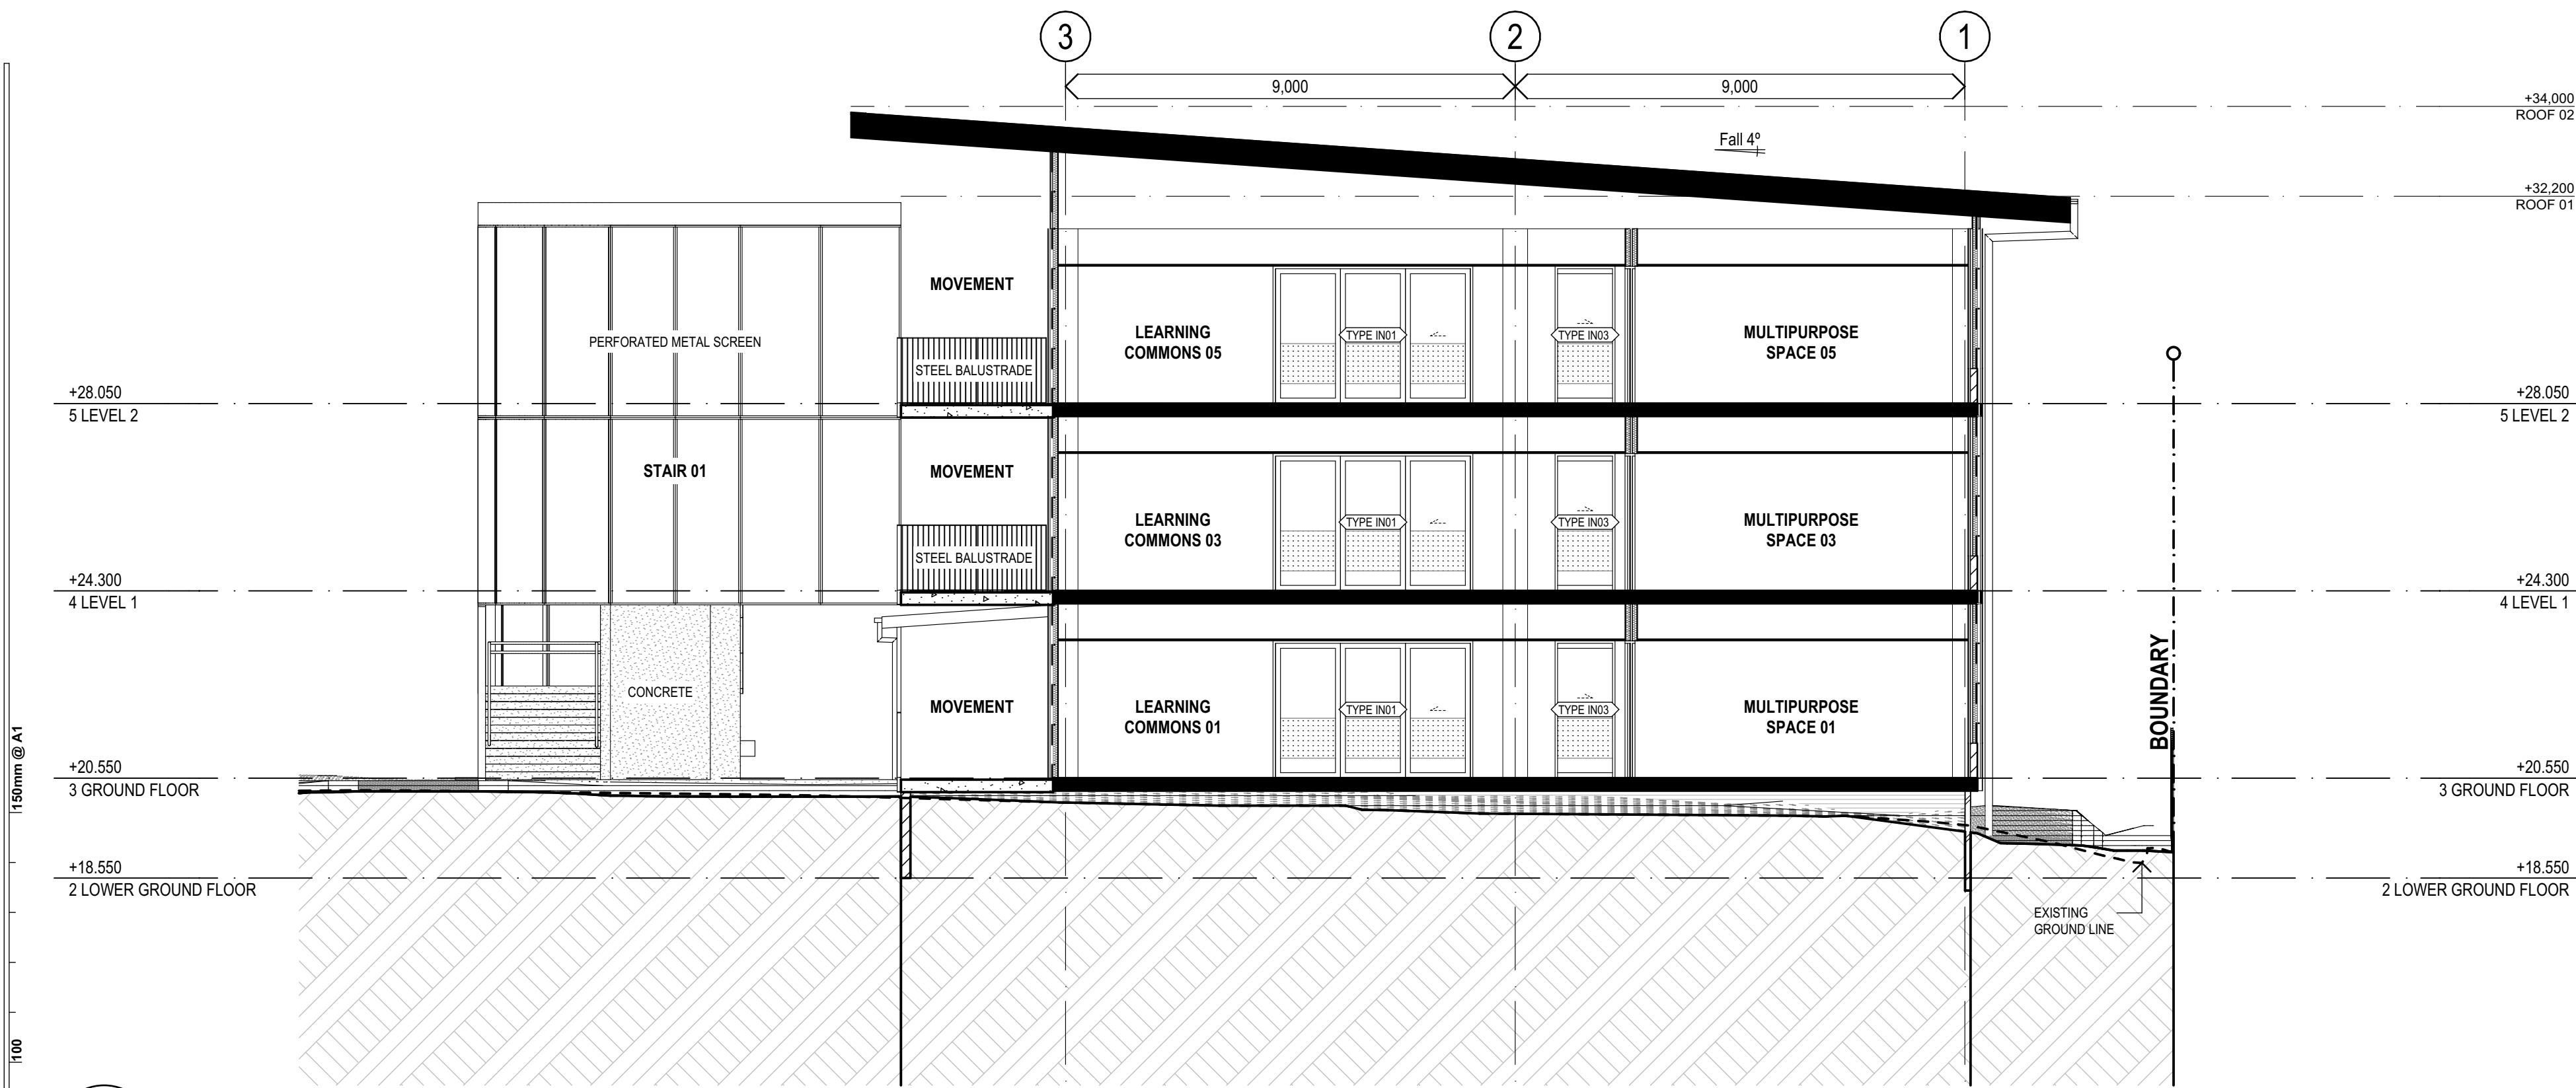

1 SECTION
C SECTION C
SCALE: 1:100

REV.	DESCRIPTION	DATE	INIT.
08	ISSUED REVISED 100% SCHEMATIC DESIGN	27/05/2025	JP
07	ISSUED REVISED 100% SCHEMATIC DESIGN	07/02/2025	JP
06	ISSUED 100% SCHEMATIC DESIGN	19/12/2024	JP
05	80% SD ISSUE	06/12/2024	JP/SZ
04	ISSUED 50% SCHEMATIC DESIGN	15/11/2024	JP
03	PRELIMINARY SCHEMATIC DESIGN	31/10/2024	JP
02	PRELIMINARY SCHEMATIC DESIGN	18/10/2024	JP
01	ISSUED FOR DRAFT CONCEPT DESIGN	04/10/2024	JP

fulton trotter
ARCHITECTS BRISBANE SYDNEY
www.fultontrotter.com.au
SYDNEY Suite 904, Level 9, 28-36 Foveaux Street, Surry Hills, NSW 2010
L (02) 8383 5151 e. sydney@fultontrotter.com.au
Fulton Trotter Architects ACN 677 264 550 ABN 57 677 264 550
To be used for authorised work only. Not to be copied directly or indirectly,
in whole or in part, nor shall it be used for any other building purposes.

DIRECTORS
Greg Isaac nra QLD 2920
Justine Elzany nra QLD 3313
John Ward nra QLD 3847
Katerina Diacopoulos nra QLD 4528
Paul Sokone nra QLD 3108
Ryan Loveday nra QLD 4500

NSW 6855
NSW 8371
NSW 7434
NSW 7180

VIC 18804

PROJECT CLIENT / PHASE
SCHEMATIC DESIGN
SCHOOL INFRASTRUCTURE
NSW

PROJECT CLIENT / PHASE
KOGARAH PUBLIC SCHOOL

ADDRESS
24B GLADSTONE ST,
KOGARAH, NSW

PROPOSED SECTIONS

Figured dimensions take precedence over scale dimensions. Contractors must verify all dimensions on site before commencing any work or making shop drawings.

PROJECT NUMBER	DIRECTOR	CHECKED
7068K001	JW	AS
DRAWING NUMBER	REVISION	
KOPS-FTA-B00L-ZZ-DR-A-3301	08	




CONCEPT IMAGE



CL41 - IC09



CL41 - IC32

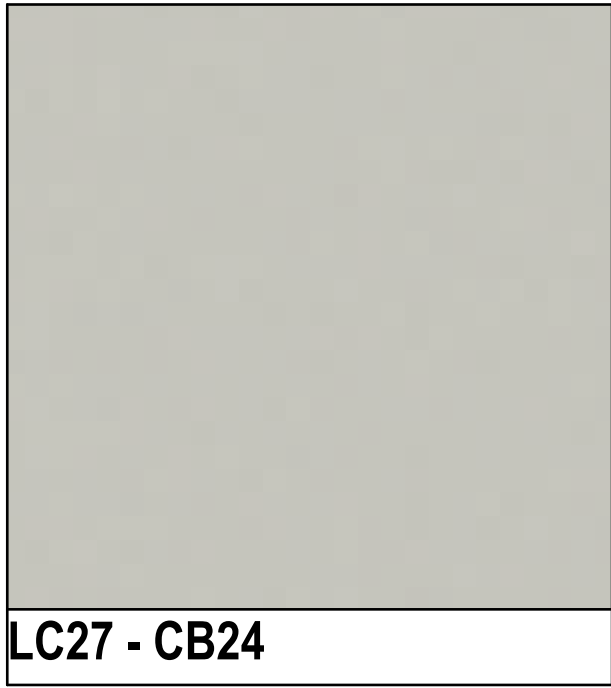

LC27 - CB24




CL41 - CB14



MW01



MA03 - BK05

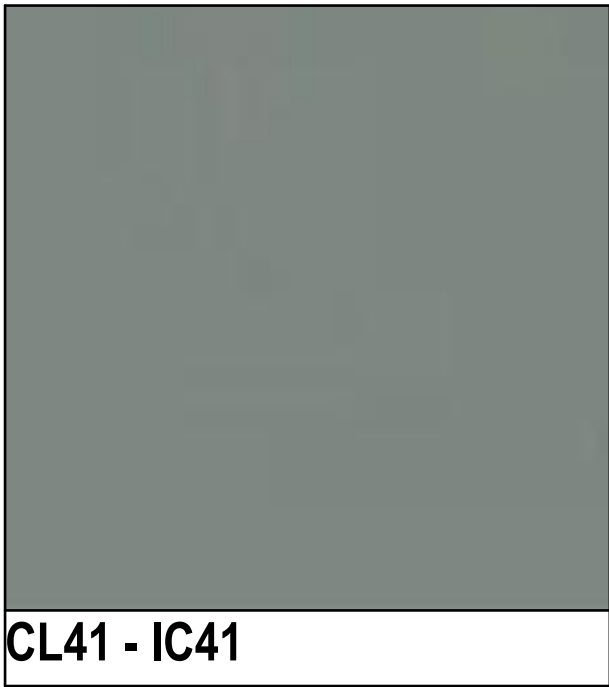

CL41 - IC41



CL41 - IC02




MR52 - CB14 MR91 - CB14



MR42 - CB14



MW49 - CB14

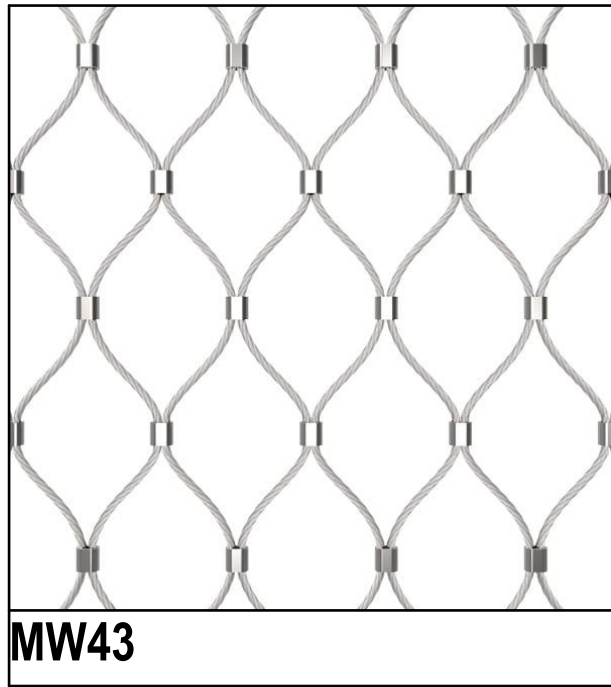

MW43



01 VISUALISATION
CLASSROOMS SOUTHERN FACADE



02 VISUALISATION
CLASSROOMS NORTHERN FACADE

150mm @ A1
100
50

REV.	DESCRIPTION	DATE	INIT.
06	ISSUED REVISED 100% SCHEMATIC DESIGN	07/02/2025	JP
05	ISSUED 100% SCHEMATIC DESIGN	19/12/2024	JP
04	80% SD ISSUE	06/12/2024	JP/SZ
03	ISSUE FOR PRG 04	29/11/2024	SZ/JP
02	ISSUED 100% CONCEPT DESIGN	31/10/2024	JP
01	ISSUED 80% CONCEPT DESIGN	18/10/2024	JP

fulton trotter

ARCHITECTS BRISBANE SYDNEY
www.fultontrotter.com.au

SYDNEY Suite 904, Level 9, 28-36 Foveaux Street, Surry Hills, NSW 2010
L (02) 8383 5151 e. sydney@fultontrotter.com.au

Fulton Trotter Architects ACN 677 264 550 ABN 57 677 264 550
To be used for authorised work only. Not to be copied directly or indirectly,
in whole or in part, nor shall it be used for any other building purposes.

DIRECTORS
Greg Isaac nra QLD 2500
Justine Eboray nra QLD 3313
John Ward nra QLD 3847
Katerina Diacopoulos nra QLD 4528
Paul Skelton nra QLD 1108
Ryan Loveday nra QLD 4500

ADDRESS PROJECT CLIENT PHASE

SCHEMATIC DESIGN
SCHOOL INFRASTRUCTURE
NSW

KOGARAH PUBLIC SCHOOL

24B GLADSTONE ST,
KOGARAH, NSW

FACADE STRATEGY - EXTERNAL MATERIALS & FINISHES

Figured dimensions take precedence over
scale dimensions. Contractors must verify
all dimensions on site before commencing
any work or making shop drawings.

PROJECT NUMBER

7068K001

DIRECTOR

JW

CHECKED


AS

DRAWING NUMBER

KOPS-FTA-B00L-ZZ-DR-A-3401

REVISION

06

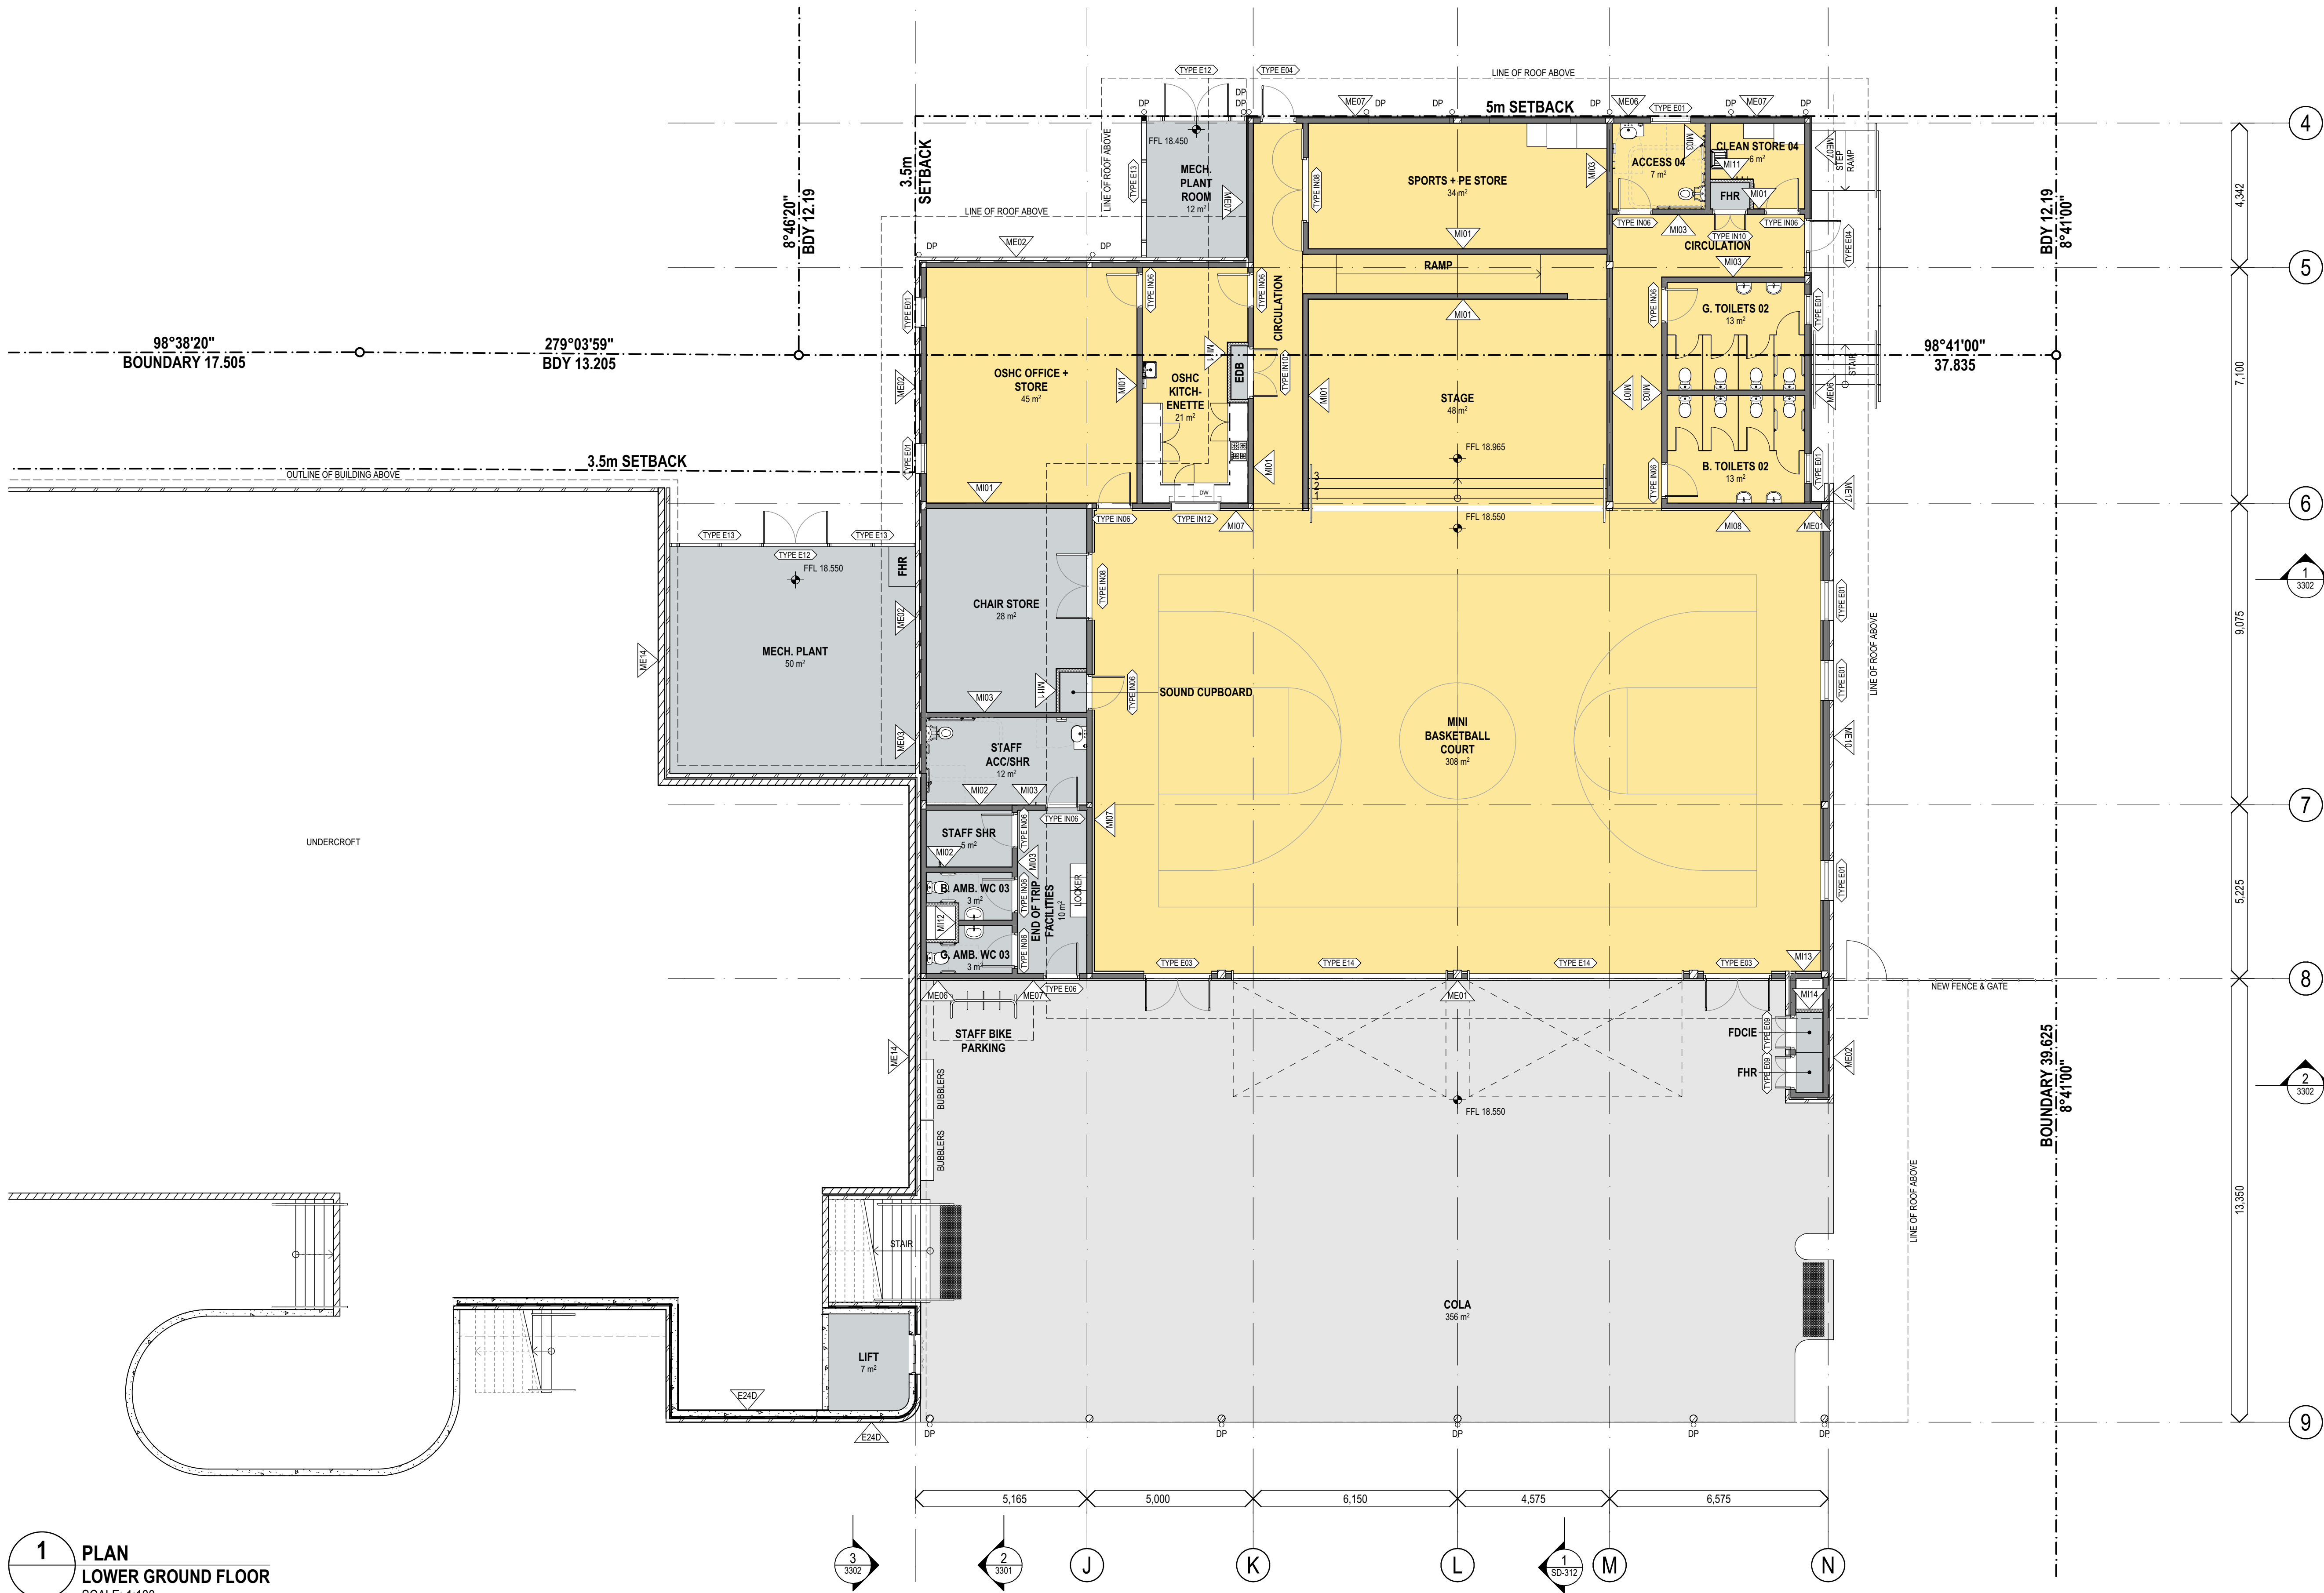

PLAN LEGEND	
	DOOR LABEL
	WINDOW LABEL
	EXTERNAL WALL TYPE LABEL
	INTERNAL WALL TYPE LABEL

1 PLAN
LOWER GROUND FLOOR
SCALE: 1:100

REV.	DESCRIPTION	DATE	INIT.
09	ISSUED REVISED 100% SCHEMATIC DESIGN	07/02/2025	JP
08	80% SD ISSUE	06/12/2024	JP/SZ
07	ISSUE FOR PRG 04	29/11/2024	SZ/JP
06	ISSUED 50% SCHEMATIC DESIGN	15/11/2024	JP
05	ISSUED 100% CONCEPT DESIGN	31/10/2024	JP
04	ISSUED 80% CONCEPT DESIGN	18/10/2024	JP
03	ISSUED FOR DRAFT CONCEPT DESIGN	04/10/2024	JP
02	ISSUED FOR MEDIA RELEASE	23/09/2024	JP
01	ISSUED FOR WORKSHOP MEETING	23/09/2024	JP


fulton trotter
ARCHITECTS BRISBANE SYDNEY
www.fultontrotter.com.au
SYDNEY Suite 904, Level 9, 28-36 Foveaux Street, Surry Hills, NSW 2010
L (02) 8383 5151 e. sydney@fultontrotter.com.au
Fulton Trotter Architects ACN 677 264 550 ABN 57 677 264 550
To be used for authorised work only. Not to be copied directly or indirectly,
in whole or in part, nor shall it be used for any other building purposes.
DIRECTORS
Greg Isaac nra NSW 6855 QLD 2500
Justine Eboray nra QLD 3313 QLD 3313
John Ward nra NSW 8371 QLD 3847
Katerina Diacopoulos nra NSW 7434 QLD 4528
Paul Skelton nra VIC 18004 NSW 7180 QLD 1108
Ryan Lovetady nra QLD 4500

PROJECT PHASE
SCHEMATIC DESIGN
SCHOOL INFRASTRUCTURE
NSW
PROJECT CLIENT
KOGARAH PUBLIC SCHOOL
ADDRESS
24B GLADSTONE ST,
KOGARAH, NSW

PROPOSED LOWER GROUND FLOOR PLAN

Figured dimensions take precedence over scale dimensions. Contractors must verify all dimensions on site before commencing any work or making shop drawings.

PROJECT NUMBER	DIRECTOR	CHECKED
7068KO01	JW	AS
DRAWING NUMBER	REVISION	
KOPS-FTA-B00M-LG-DR-A-2101	09	

 

fultontrotter
ARCHITECTS BRISBANE SYDNEY
www.fultontrotter.com.au


SYDNEY Suite 904, Level 9, 28-36 Foveaux Street, Surry Hills, NSW 2010
(02) 8383 5151 e. sydney@fultontrotter.com.au

Fulton Trotter Architects A/NZ 677 2456 A&M ST 671 671 550
To be used for authorised work only. Not to be copied directly or indirectly,
in whole or in part, nor shall it be used for any other building purposes.


DIRECTORS
Greg Ilesley
Justine Ilesley
John Ward
Katerina Dracopoulos
Paul Selous
Irene Lowndes

VIC 15804 NSW 8555 QLD 3320
QLD 3310 NSW 8371 QLD 4529
NSW 7434 QLD 4520
NSW 7180 QLD 3108

DRAWING	PROPOSED ROOF PLAN	
Figure dimensions take precedence over scale dimensions. Contractors must verify all dimensions on site before commencing any work or making shop drawings.		
PROJECT NUMBER	DIRECTOR	CHECKED
7068K001	JW	AS
DRAWING NUMBER	REVISION	
KOPS-FTA-B00M-LR-DR-A-2102	09	

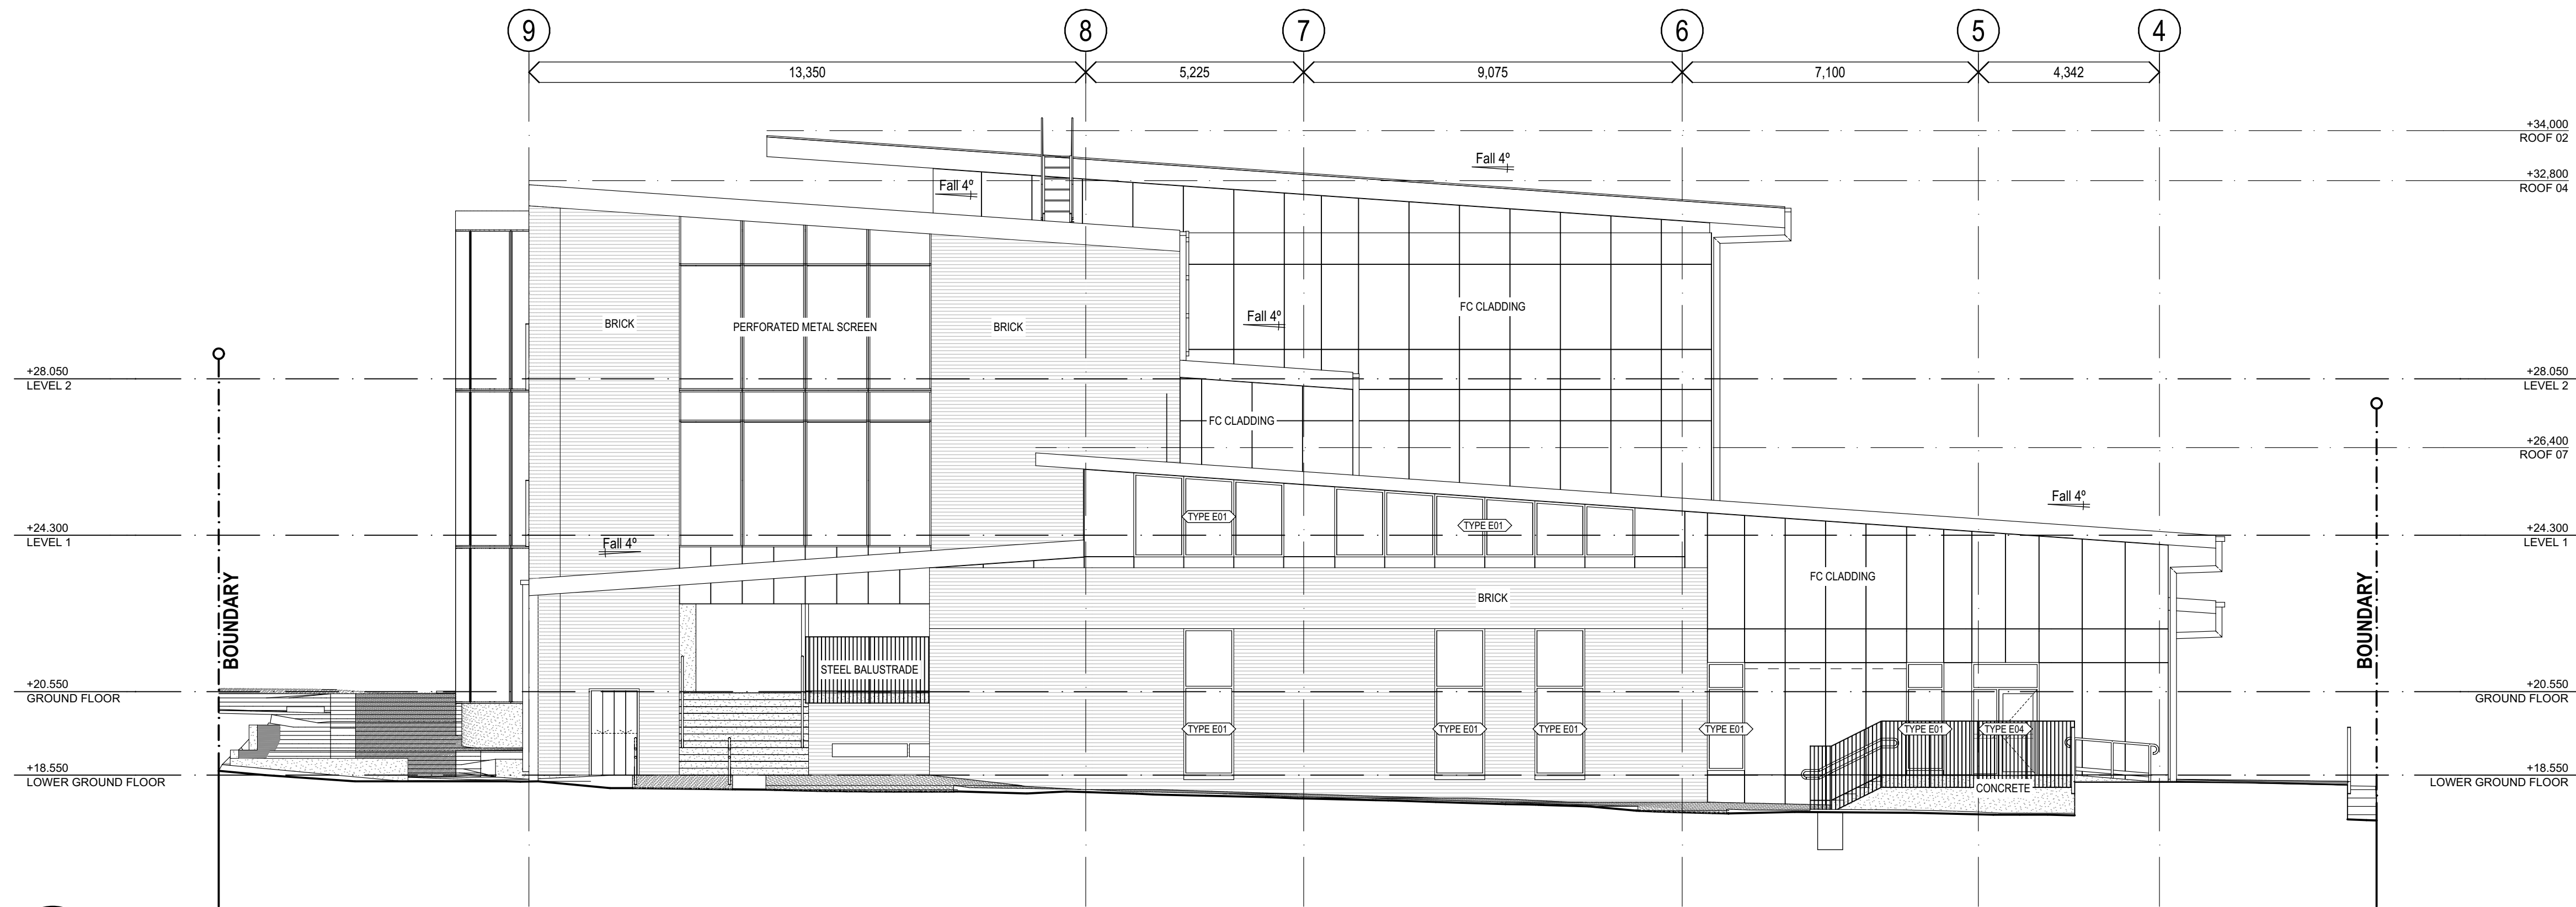

1 ELEVATION
M EAST ELEVATION
SCALE: 1:100

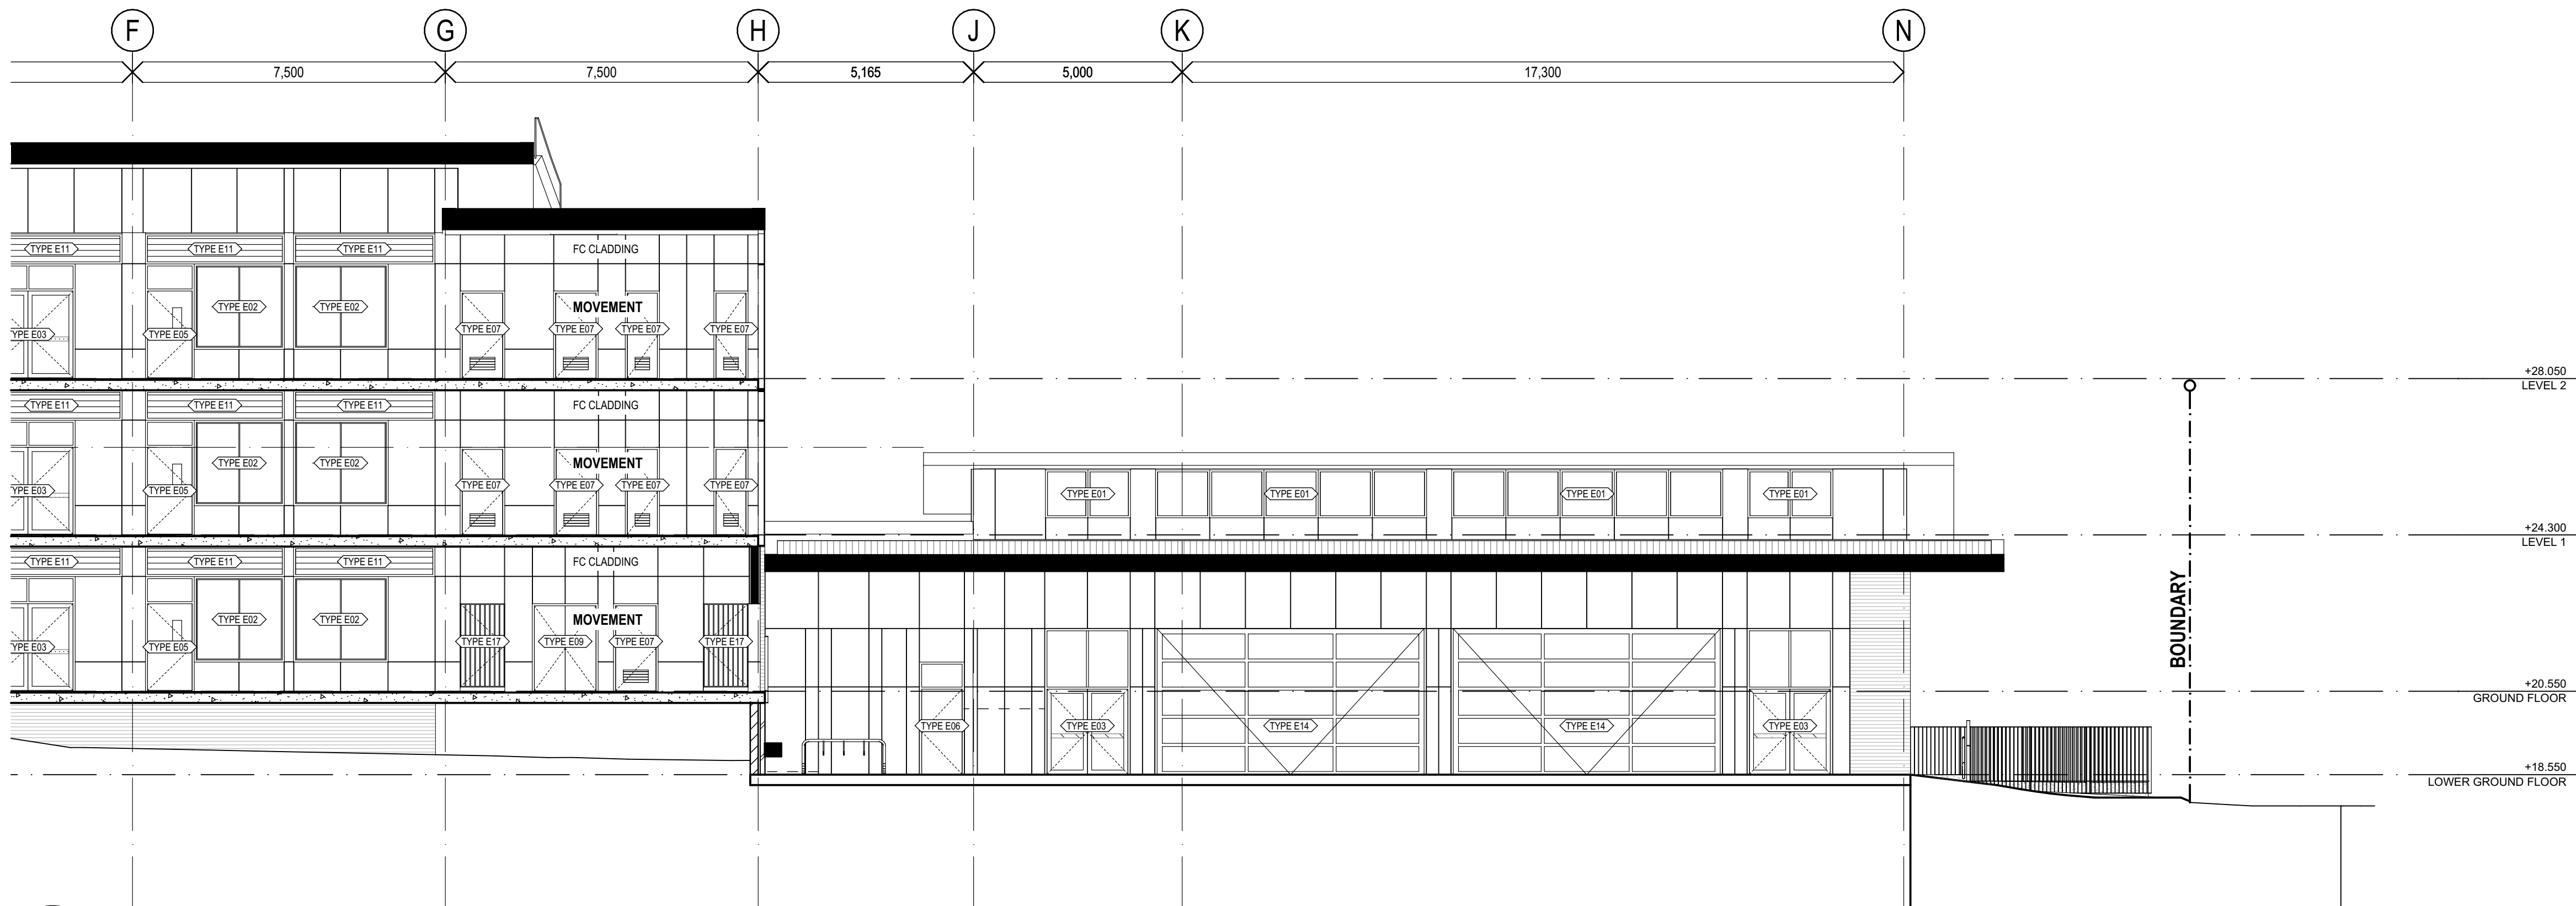

2 ELEVATION
L&M SOUTH ELEVATION 1
SCALE: 1:100

fulton trotter

ARCHITECTS BRISBANE SYDNEY
www.fultontrotter.com.au

SYDNEY Suite 904, Level 9, 28-36 Foveaux Street, Surry Hills, NSW 2010
L (02) 8383 5151 e. sydney@fultontrotter.com.au

Fulton Trotter Architects ACN 677 264 550 ABN 57 677 264 550
To be used for authorised work only. Not to be copied directly or indirectly,
in whole or in part, nor shall it be used for any other building purposes.

DIRECTORS	Greg Isaac nra	NSW 6855	QLD 2500
	Justine Eboray nra	NSW 8371	QLD 3313
	John Ward nra	NSW 7434	QLD 3847
	Katerina Diacopoulos nra	NSW 7180	QLD 4528
	Paul Skelton nra		QLD 1108
	Ryan Lovelady nra		QLD 4500

PROJECT / CLIENT / PHASE
SCHEMATIC DESIGN
SCHOOL INFRASTRUCTURE
NSW

PROJECT / CLIENT / PHASE
KOGARAH PUBLIC SCHOOL
24B GLADSTONE ST,
KOGARAH, NSW

PROPOSED ELEVATIONS

Figured dimensions take precedence over
scale dimensions. Contractors must verify
all dimensions on site before commencing
any work or making shop drawings.

PROJECT NUMBER	DIRECTOR	CHECKED
7068K001	JW	AS
DRAWING NUMBER	REVISION	
KOPS-FTA-B00M-ZZ-DR-A-3201	08	



fulton trottter

ARCHITECTS BRISBANE SYDNEY

www.fultontritter.com.au

SYDNEY Suite 904, Level 9, 28-36 Foveaux Street, Sunny Hills, NSW 2150
t (02) 8383 5151 e sydney@fultontritter.com.au


Fulton Trottter Architects ABN 67 264 550 ABN 57 67 264 550
To be used for authorised work only. Not to be copied directly or indirectly
in whole or in part, nor shall it be used for any other building purposes.

DIRECTORS


Greg Isaac	NSW 0655	QLD 2250
Justine Elzebery	NSW 3313	QLD 3313
John Ward	NSW 8371	QLD 3847
Katerina Chrysoschou	NSW 7434	QLD 4520
Paul Seakwa	NSW 7180	QLD 3108
Robert Loundes		QLD 3108

PHASE	SCHEMATIC DESIGN
CLIENT	SCHOOL INFRASTRUCTURE NSW
PROJECT	KOGARAH PUBLIC SCHOOL
ADDRESS	24B GLADSTONE ST, KOGARAH, NSW


DRAWING	PROPOSED SECTIONS		
Figured dimensions take precedence over scale dimensions. Contractors must verify all dimensions on site before commencing any work or making shop drawings.			
PROJECT NUMBER	DIRECTOR		CHECKED
7068KO001	JW		AS
DRAWING NUMBER			REVISION
KOPS-FTA-B00M-ZZ-DR-A-3301			11

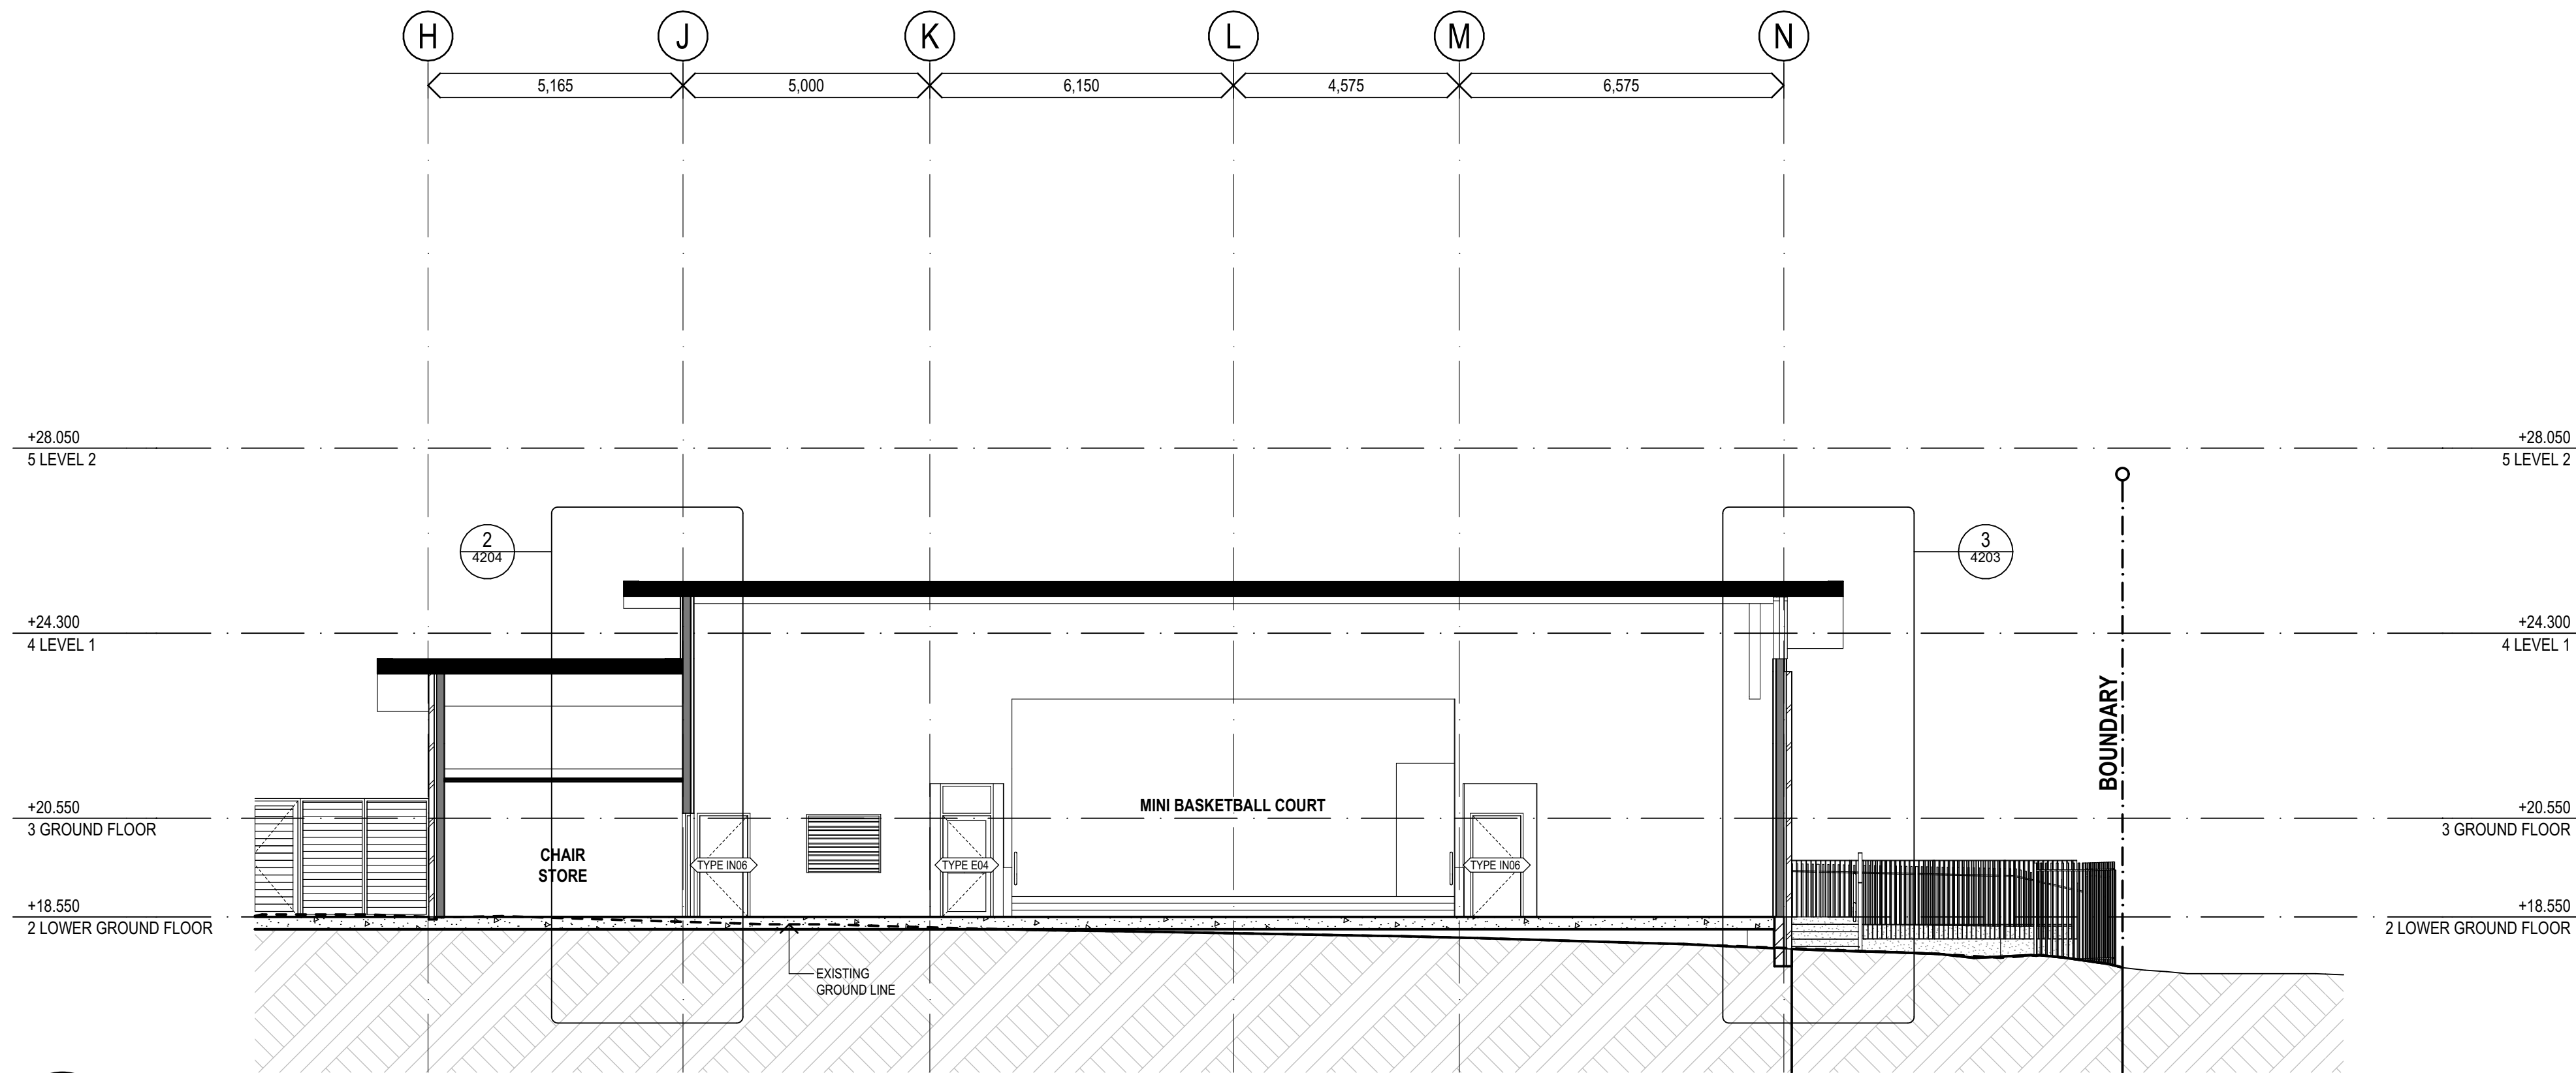

1 SECTION
BUILDING M SECTION C
SCALE: 1:100

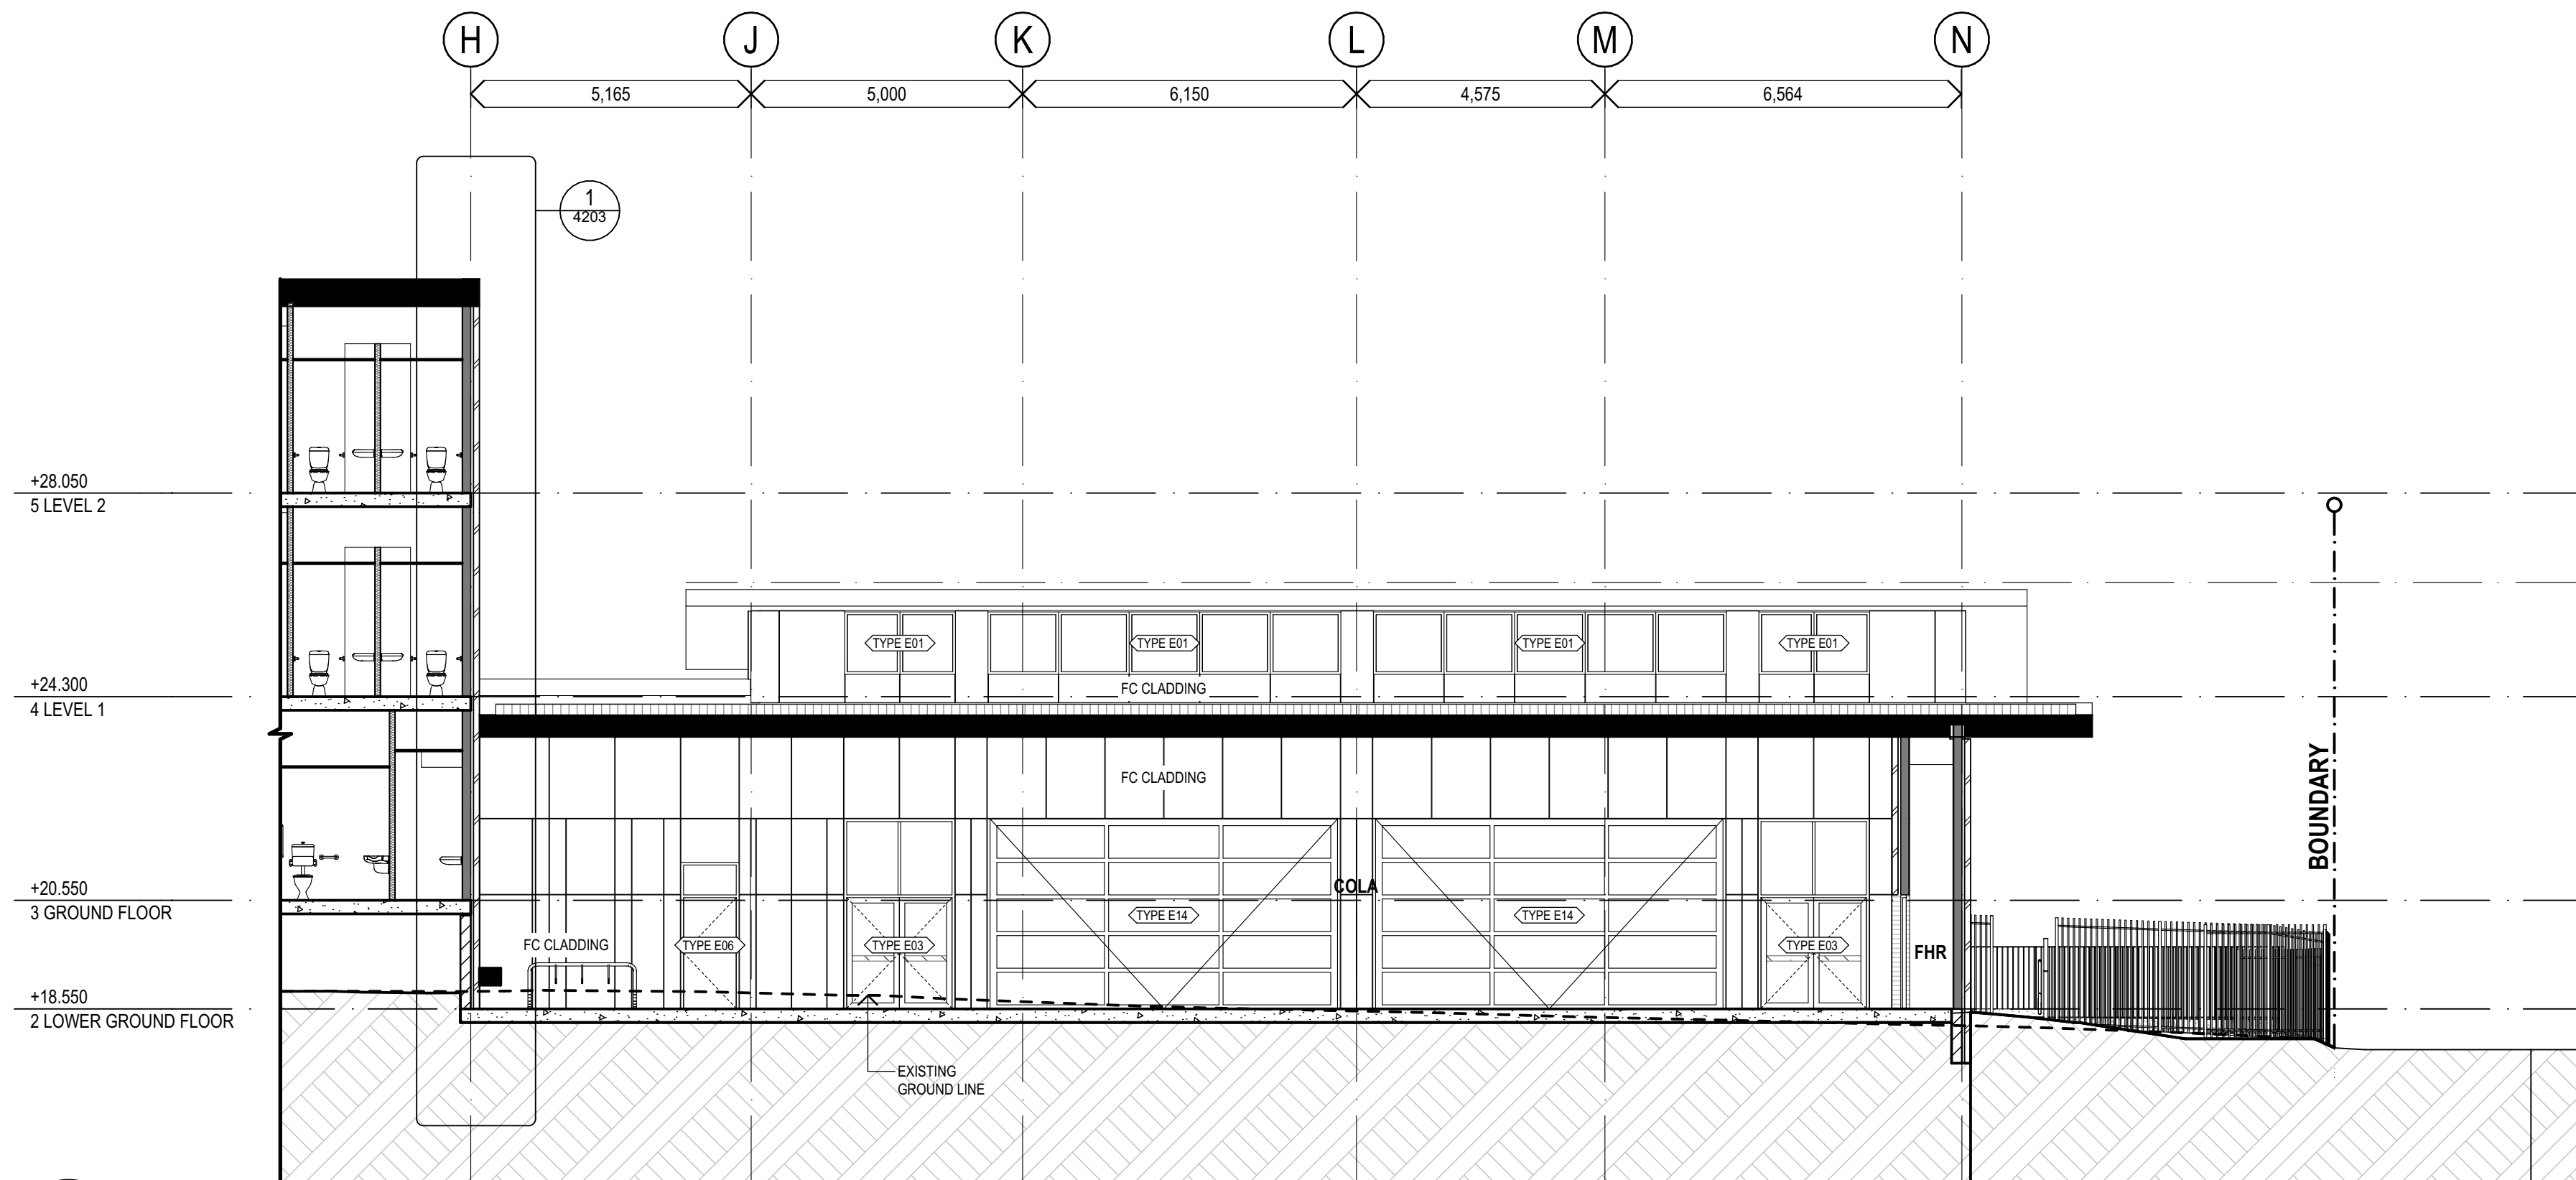

2 SECTION
BUILDING M SECTION D
SCALE: 1:100

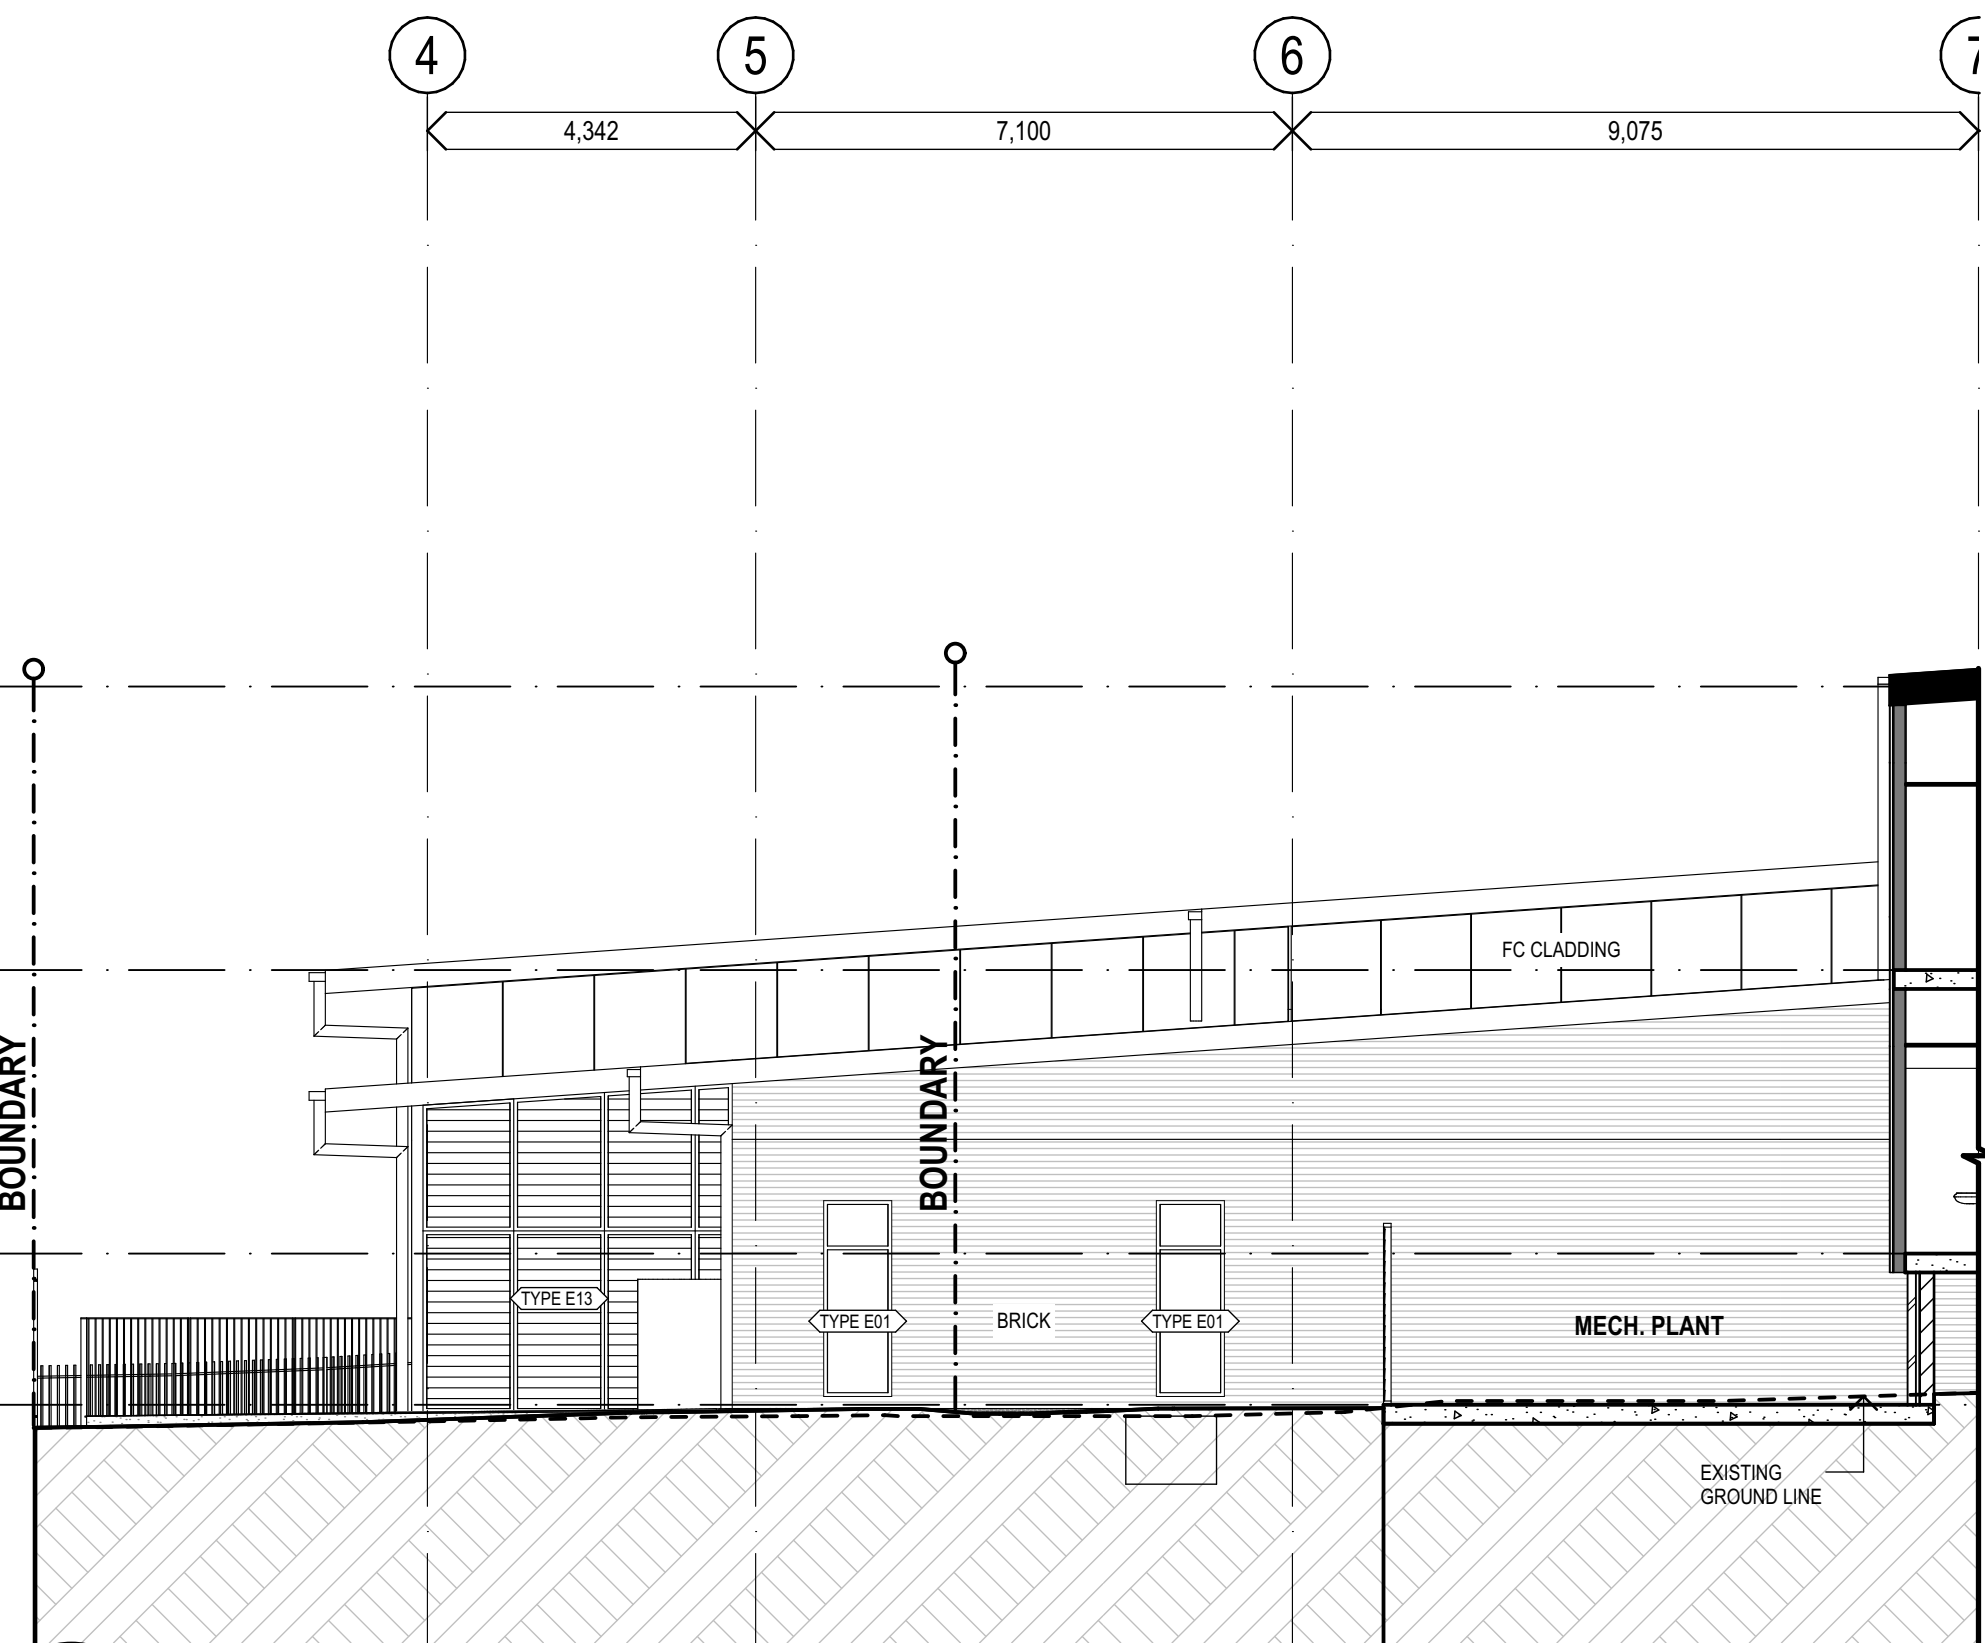











3 SECTION
BUILDING M SECTION E
SCALE: 1:100

REV.	DESCRIPTION	DATE	INIT.
07	ISSUED REVISED 100% SCHEMATIC DESIGN	27/05/2025	JP
06	ISSUED REVISED 100% SCHEMATIC DESIGN	07/02/2025	JP
05	ISSUED 100% CONCEPT DESIGN	19/12/2024	JP
04	80% SD ISSUE	06/12/2024	JP/SZ
03	ISSUE FOR PRG 04	29/11/2024	SZ/JP
02	ISSUE FOR COORDINATION	29/11/2024	SZ/JP
01	ISSUED 50% SCHEMATIC DESIGN	15/11/2024	JP

fulton trotter
ARCHITECTS BRISBANE SYDNEY
www.fultontrotter.com.au
SYDNEY Suite 904, Level 9, 28-36 Foveaux Street, Surry Hills, NSW 2010
L (02) 8383 5151 e. sydney@fultontrotter.com.au
Fulton Trotter Architects ACN 677 264 550 ABN 57 677 264 550
To be used for authorised work only. Not to be copied directly or indirectly,
in whole or in part, nor shall it be used for any other building purposes.
DIRECTORS
Greg Isaac nra QLD 2920
Justine Euseby nra QLD 3313
John Ward nra QLD 3847
Katerina Diacopoulos nra QLD 4528
Paul Siskawa nra QLD 1108
Ryan Lovetday nra QLD 4500

SCHEMATIC DESIGN
SCHOOL INFRASTRUCTURE
NSW
KOGARAH PUBLIC SCHOOL
24B GLADSTONE ST,
KOGARAH, NSW

PROPOSED SECTIONS
Figured dimensions take precedence over
scale dimensions. Contractors must verify
all dimensions on site before commencing
any work or making shop drawings.
PROJECT NUMBER 7068K001 DIRECTOR JW CHECKED AS
DRAWING NUMBER KOPS-FTA-B00M-ZZ-DR-A-3302 REVISION 07

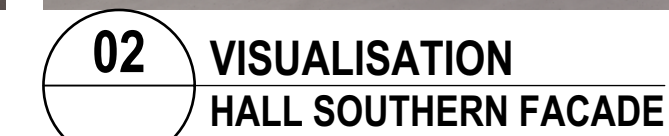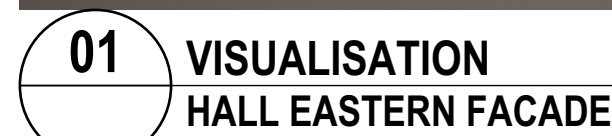        

Fulton Trotter

ARCHITECTS BRISBANE SYDNEY

www.fultontrtrotter.com.au

SYDNEY Suite 904, Level 9, 28-36 Foveaux Street, Surry Hills, NSW 2010
 t (02) 2933 5151 e sydney@fultontrtrotter.com.au

Fulton Trotter Architects **ACA 674 264 4529** **SY 674 264 550**
 To be used for authorised work only. Not to be copied, directly or indirectly,
 in whole or in part, nor shall it be used for any other building purposes.

DIRECTORS

Greg Isaacson	NSW 6855	DL2 2920
Jason Ebbett	NSW 6811	DL2 3313
John Ward	NSW 6871	DL2 3847
Kate McQuinn	NSW 7404	DL2 3847
Paul Sekavira	NSW 7180	DL2 3108
Ryann Lovelady		DL2 4500

PHASE
SCHMATIC DESIGN
 CLIENT
SCHOOL INFRASTRUCTURE
NSW

PROJECT
KOGARAH PUBLIC SCHOOL

ADDRESS
**24B GLADSTONE ST,
 KOGARAH, NSW**

DRAWING	FACADE STRATEGY - EXTERNAL MATERIALS & FINISHES		
	Figured dimensions take precedence over scale dimensions. Contractors must verify all dimensions on site before commencing any work or making shop drawings.		
	PROJECT NUMBER 7068K001	DIRECTOR JW	CHECKED AS
DRAWING NUMBER KOPS-FTA-B00M-ZZ-DR-A-3401		REVISION 06	