

LAHC, Senior Living Development
1 Robyn Street & 17-19 Pank Parade, Blacktown , NSW
Lots 197, 198, 199

Part 5 Activity Submission

- .2792.22 A0001 Cover Sheet & Location Plan
- .2792.22 A0101 Site & Block Analysis Plan
- .2792.22 A0201 Demolition Plan
- .2792.22 A0211 Ground Floor Plan (Block A)
- .2792.22 A0212 First Floor Plan (Block A)
- .2792.22 A0213 Roof Plan (Block A)
- .2792.22 A0214 Ground & First Floor Plan (Block B)
- .2792.22 A0215 Roof Plan (Block B)
- .2792.22 A0216 Landscape & Deep Soil Diagrams
- .2792.22 A0217 GFA Calculation Diagrams
- .2792.22 A0218 Site 1% AEP Levels plan
- .2792.22 A0219 Cut and Fill Diagram
- .2792.22 A0271 Site & External Works Plan
- .2792.22 A0301 Elevations (Sheet 1 of 2)
- .2792.22 A0302 Elevations (Sheet 2 of 2)
- .2792.22 A0311 Sections
- .2792.22 A0312 Patio Section
- .2792.22 A0313 Substation Details
- .2792.22 A0401 Shadow Diagrams
- .2792.22 A0402 Shadow Diagrams
- .2792.22 A0403 Shadow Diagrams
- .2792.22 A0404 Views from Sun

Hydraulic Drawing Schedule

Landscape Drawing by Botanique Design
Sheet 1 - Landscape Plan
Sheet 2 - Landscape Details & Plant Schedule

Survey Drawing Schedule by YSCO Geomatics
Sheet 1 - Plan showing detail and levels
Sheet 2 - Bus Route (Plan View)
Sheet 3 - Bus Stop Longitudinal Sections



View from Pank Parade
Photomontage: 1 Robyn Street & 17-19 Pank Parade, Blacktown

NATHERS Thermal Performance Specification - Blacktown			
External Walls			
Wall Type	Insulation	Colour	Comments
Cavity Brick	R0.7	Dark - SA > 0.70	Throughout, as per elevations
Metal cladding over Cavity Brick	R0.7	Light - SA < 0.475	Throughout, as per elevations
SA - Solar Absorptance			
Internal Walls			
Wall Type	Insulation		Comments
Single Skin Brick	None		Internally inside units
Cavity Brick	None		Party walls between units
Cavity Brick	None		Shared walls with lobby/stairs
Floors			
Floor Type	Insulation		Comments
Suspended concrete slab	R1.5		All units on ground floor (Open subfloor)
Concrete	None		All units with adjoining unit below
Ceilings			
Ceiling Type	Insulation		Comments
Plasterboard	None		Unit above
Plasterboard	R2.5		Roof/air above
Insulation loss due to downlights has been modelled in this assessment. A sealed exhaust fan has been included in every kitchen, bathroom, laundry and ensuite.			
Roof			
Roof Type	Insulation	Colour	Comments
Metal	R1.3 foil-faced blanket	Light - SA < 0.475	Throughout (Unvented cavity)
SA - Solar Absorptance			
Glazing			
Opening type	U-Value	SHGC	Glazing & Frame Type
Sliding + Fixed + Clerestory (Throughout except below)	5.4	0.58	e.g. Single glazed low-E clear Aluminium frame
Sliding + Fixed (Unit 5)	4.8	0.59	e.g. Single glazed low-E high preforming clear Aluminium frame
Awning (Throughout except below)	5.4	0.49	e.g. Single glazed low-E clear Aluminium frame
Awning (Unit 5)	4.8	0.51	e.g. Single glazed low-E high performing clear Aluminium frame
U and SHGC values are based on the AFRC Default Windows Set. Glazing systems to be installed must have an equal or lower U value and a SHGC value ≤ 10% of the above specified values.			
Ceiling fan			
Size	Location		Comments
1200mm in diameter	Living and bedrooms		Throughout
Skylight			
Skylight Type	Frame Type		Comments
na	na		na



1 Location Plan
1:1000

General Notes

- refer to the architectural drawings and specification in conjunction with consultants documentation for the full scope of works.
- for all structural elements including steel or reinforced columns, floor slabs, stairs, retaining walls, and roof framing refer to structural engineers drawing and details, u.n.o.
- the site boundaries and levels have been established from the survey prepared by YSCO Geomatics dated 14/02/2022
- building setout and boundary clearance to be verified by a registered surveyor before construction begins and any discrepancies referred to the architect.
- all levels based on assumed datum, u.n.o.
- all construction work to be carried out to comply with the requirements of authorities having jurisdiction over the works, including the conditions of approval issued for the project by the local council and relevant statutory authorities.
- figured dimensions to be taken in preference to scaling from drawings. drawings not to be scaled without approval of the architect.
- any discrepancies or contradictions on or between the drawing or with the specification shall be referred to the architect for clarifications before construction.
- all building works must be carried out in accordance with the building code of australia including relevant state based variations and additions.
- the building is designed to be type C construction in accordance with the BCA
- the BCA is interpreted to require a building of Class 2 with a rise of 2 storeys.
- refer to services consultants documents for all relevant services details.
- all works to comply with AS1428.1 & AS1428.4 - Design for access and mobility.
- clear dimensions of required exits including stairs, fire passages and landing and paths of travel to an exit shall be minimum 1 metre wide and minimum 2 metres high.

Electronic Documentation

The electronic copies of Architectural drawings, provided at the Builder's request for assistance in the production of shop drawings are subject to the following conditions:

- * these drawings are not contract documents
- * the recipient is responsible for any inaccuracies or omissions resulting from faulty electronic transfer of the information
- * it remains the Builder's responsibility to provide to sub-contractors all the information they need to carry out the work based on the contract documents including any notices to tenderers, site instructions etc. No responsibility will be accepted by the Architect nor will a variation to the contract be approved for any incomplete or deficient information provided by the Builder to a sub-contractor
- * the electronic copies are to be used strictly for the purpose for which they are provided. All the information contained in them remains the copyright of the Architects

This is an electronic copy of the drawing provided for information only. The contract documents are the hard copy and no guarantee can be provided that the electronic copies as transferred are identical.



- Legend** site & block analysis plan
note: drawing may not contain all items listed below
- existing trees to be retained
 - existing trees to be removed
 - existing structures
 - DCP setbacks
 - site boundaries
 - approx. location of existing contours

1 **Site Analysis Plan**
1:200

11	25/03/25	Part 5 Re-Submission
Rev	Date	Issue
do not scale drawings, check all dimensions on site, figured dimensions take precedence.		

Project Architect:
Stanton Dahl Architects
Ph: (02) 8544 1683

Landscape Consultant:
Captivate Landscape Design
Ph: 0402 466 417

Hydraulic & Structural Consultant:
Greenview Consulting
Ph: (02) 8544 1683

Electrical Consultant:
Greenview Consulting
Ph: (02) 8544 1683

Architect:

Stanton
Dahl
Architects

Project:
Senior Living Development
at
1 Robyn Street & 17-19 Pank
Parade, Blacktown

Title:
Site & Block Analysis Plan

File:
2792.22_1 Robyn St & 17-19 Pank Pde_Site Master

Plotted: 25/3/2025


Status: Part 5 Activity Submission

Date: 25/3/2025
Stage: SM, DR

Scale: 1:200 @ A1
Drawn: SM, DR

S/d job no: 2792.22
Checked: AT


Project no: BGYPP
Approved: AT
Rev: 11

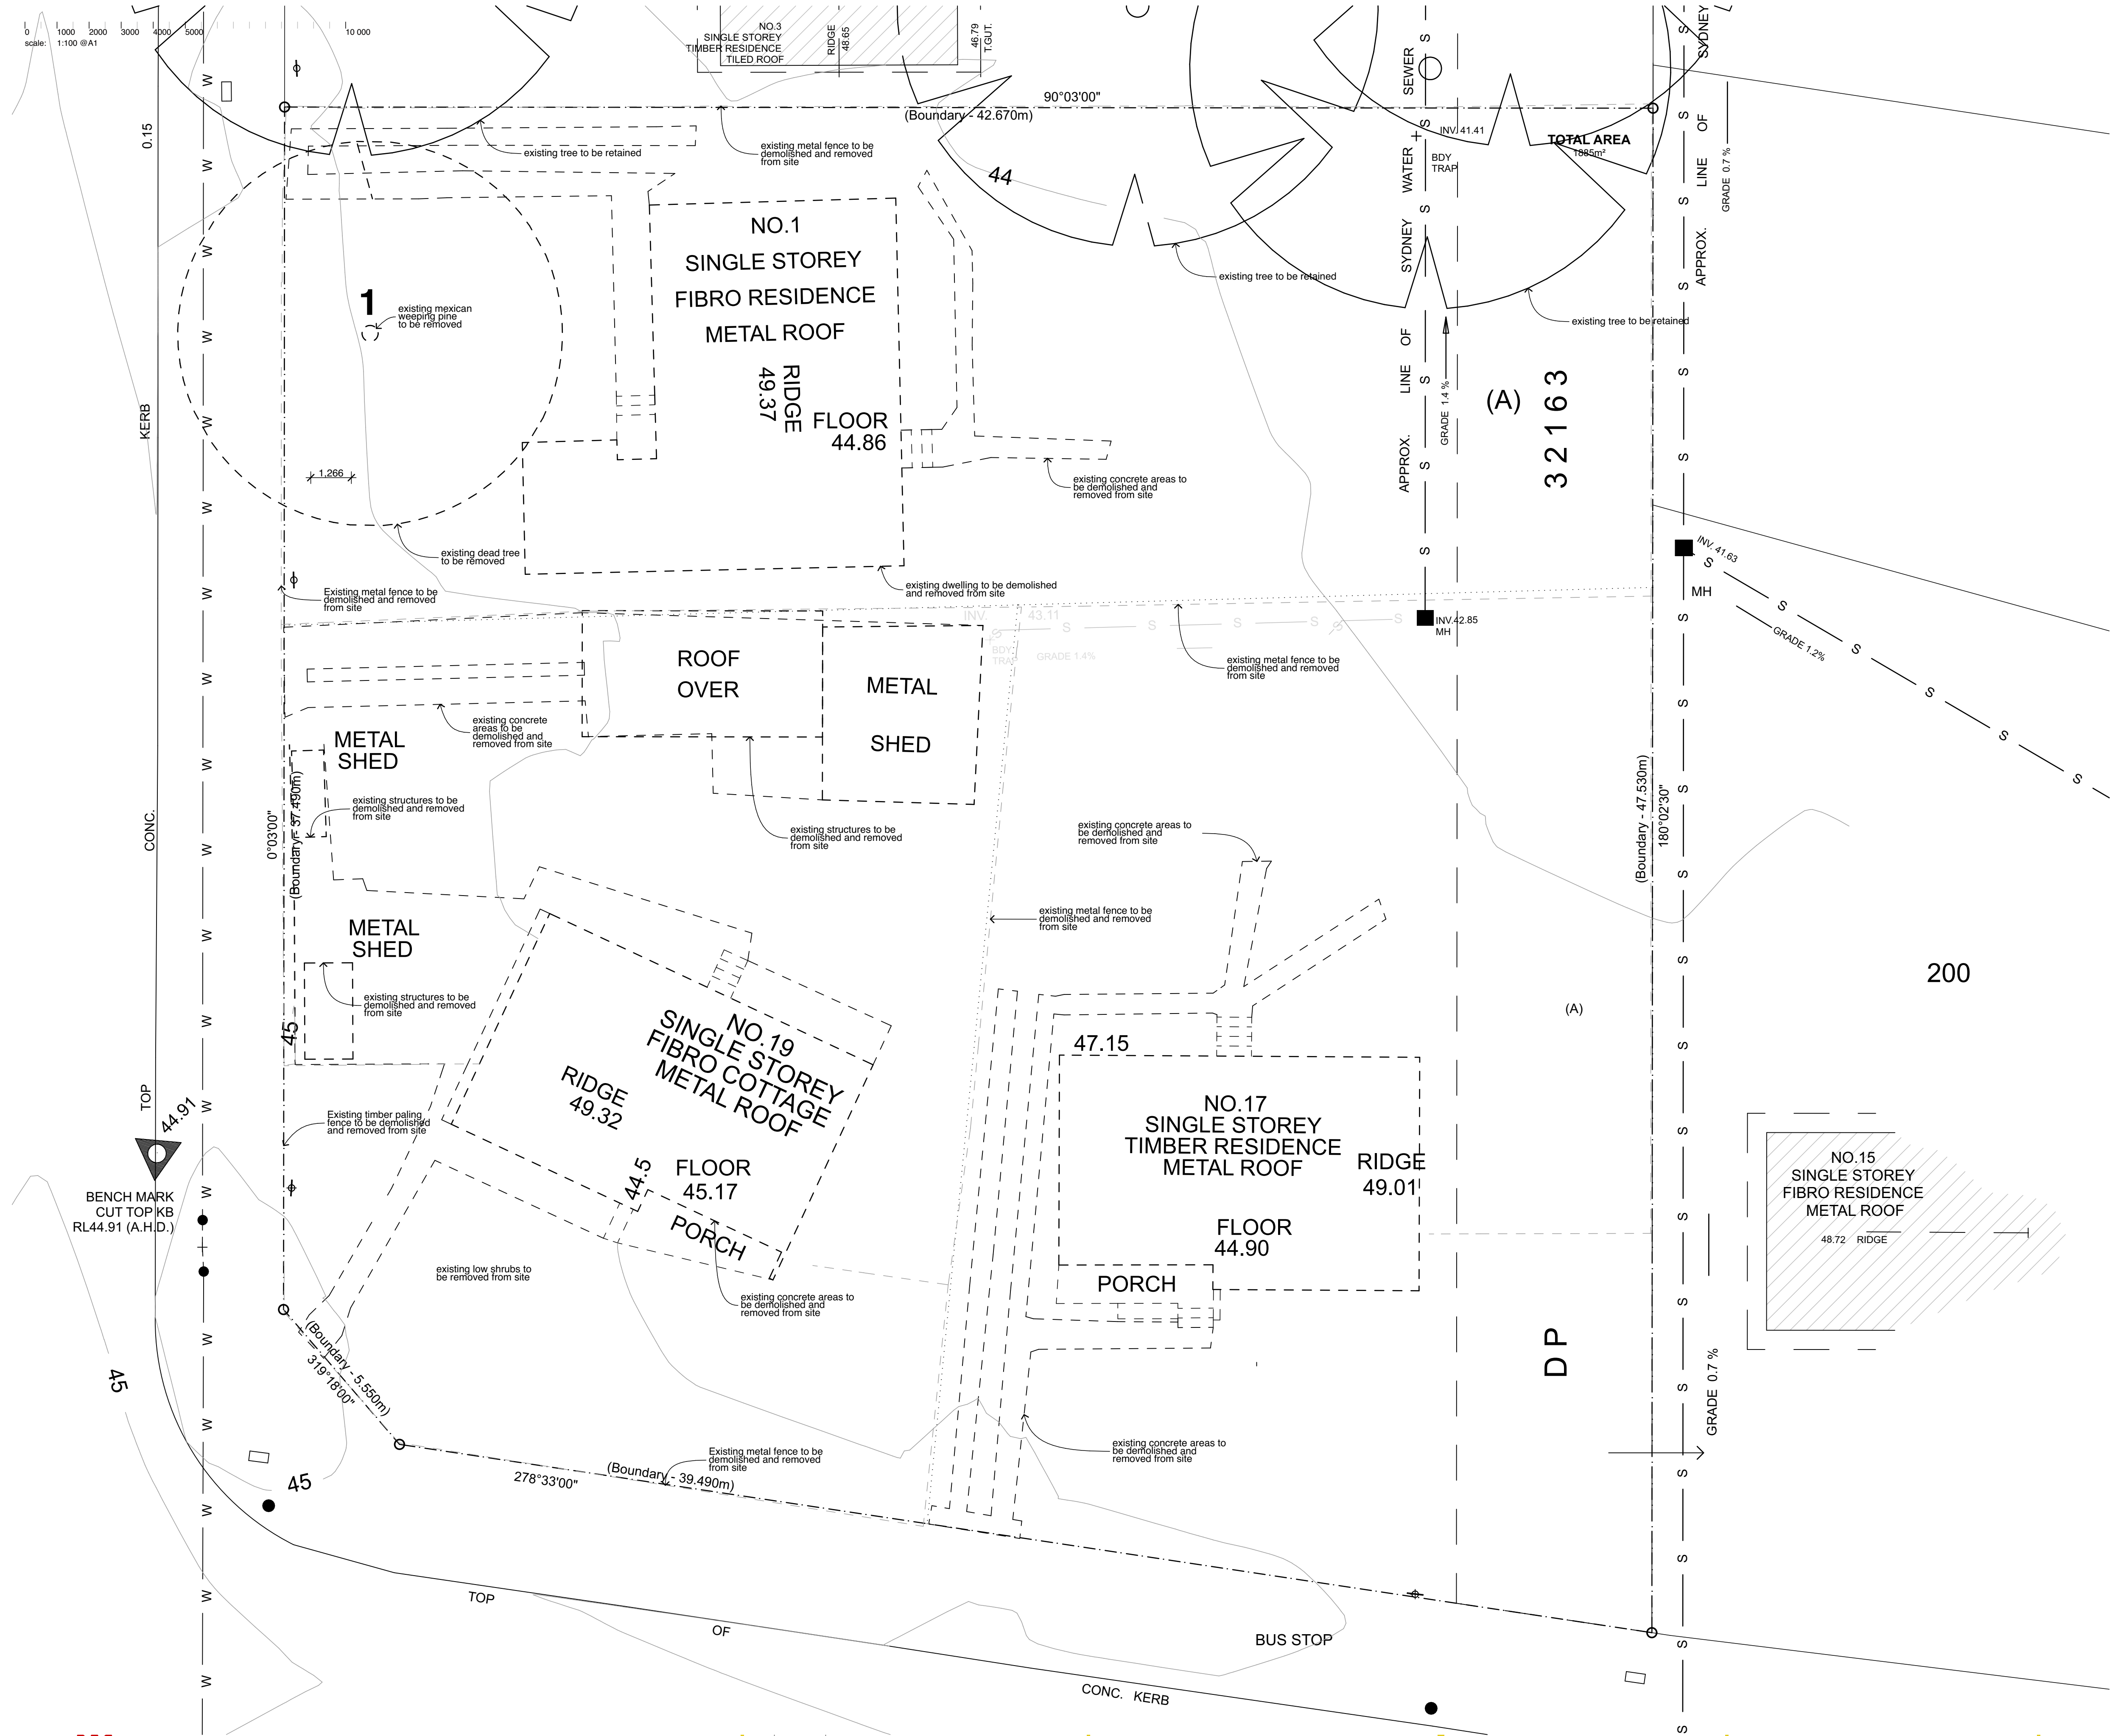

Legend demolition plan
note: drawing may not contain all items listed below

- existing trees to be retained
- existing trees to be removed
- not in scope of works
- denotes existing items to be demolished or removed (walls, equipment etc.)
- site boundaries
- approx. location of existing contours

1 Demolition Plan
1:100

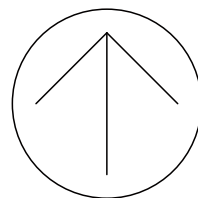

11	25/03/25	Part 5 Re-Submission
Rev	Date	Issue
		do not scale drawings, check all dimensions on site, figured dimensions take precedence.

Project Architect:
Stanton Dahl Architects
Ph: (02) 8544 1683

Landscape Consultant:
Captivate Landscape Design
Ph: 0402 466 417

Hydraulic & Structural Consultant:
Greenview Consulting
Ph: (02) 8544 1683

Electrical Consultant:
Greenview Consulting
Ph: (02) 8544 1683

Architect:

Stanton
Dahl
Architects



Project:
Senior Living Development
at
1 Robyn Street & 17-19 Pank
Parade, Blacktown

Title:
Demolition Plan


File:
2792.22_1 Robyn St & 17-19 Pank Pde_Site Master

Plotted: 25/3/2025


Status: Part 5 Activity Submission

Date:	Scale:	S/d job no:	Project no:
25/3/2025	1:100 @ AI	2792.22	BGYPY
Stage:	Drawn:	Checked:	Approved:
	SM, DR	AT	AT
Drawing:			Rev:
A0201			11

- Legend** (floor plans)
note: drawing may not contain all items listed below
- (DO) door numbers (as scheduled)
(prefix ex. for existing door)
- (WO) window numbers (as scheduled)
(prefix ex. for existing window)
- (a) wall type (as scheduled)
- ac air conditioner condenser
acc accessible
adhac ageing, disability & home care
amb ambulant
ap access panel
bal(1) balustrade (type)
bfc broom finish concrete
bl bollard light
bol bollard
brn broom cupboard
bsn basin
cft(1) ceramic floor tile (type)
cj control joint
cl clothes line
col column
comms communication cabinet
cpt(1) carpet (type)
ct cooktop
dp downpipe
drp doorpost
edb electrical distribution box
ej expansion joint
ex existing
fb(1) face brickwork (type)
fhr fire hose reel
flit filtration & disinfection module
fp feature panel
fs fridge space
fw floor waste
gb garbage bin
gt gate
gtd grated drain
hr(1) handrail (type)
ht hose tap
hwu hot water unit
hwud hot water unit with diverter flue
hyd hydrant
kr kerb ramp
lb letter box
lin linen cupboard
mw microwave
ofc off form concrete
ps privacy screen
ply pantry
ref refrigerator
rfm recessed floor mat
robe wardrobe
rw(1) retaining wall (type)
rwo rainwater outlet
rwt rainwater tank
snk sink
sc steel column
sfc steel float concrete
shr shower
sj saw cut joint
sk skylight/skytube
sl sliding door
st store
spr spreader
sv(1) sheet vinyl (type)
swp storm water pit
tgsi tactile ground surface indicators
td tundish
vp vent pipe
wbj wall butt joint
wfc wood float concrete
wm washing machine space
wo wall oven
ws wheel stop
wcs window casing
- note:
- the anticipated 10 year movement along masonry joints is less than 10mm (confirmed by structural engineer), hence is not shown on the drawings
- any future A/C units to be >1m from balustrade - contractor to pay careful attention to insulation and lining alignment around bathrooms
- Ensure DPG straight from clad walls above to brickwork below
- all tundishes to be read in conjunction with hydraulic engineers drawings

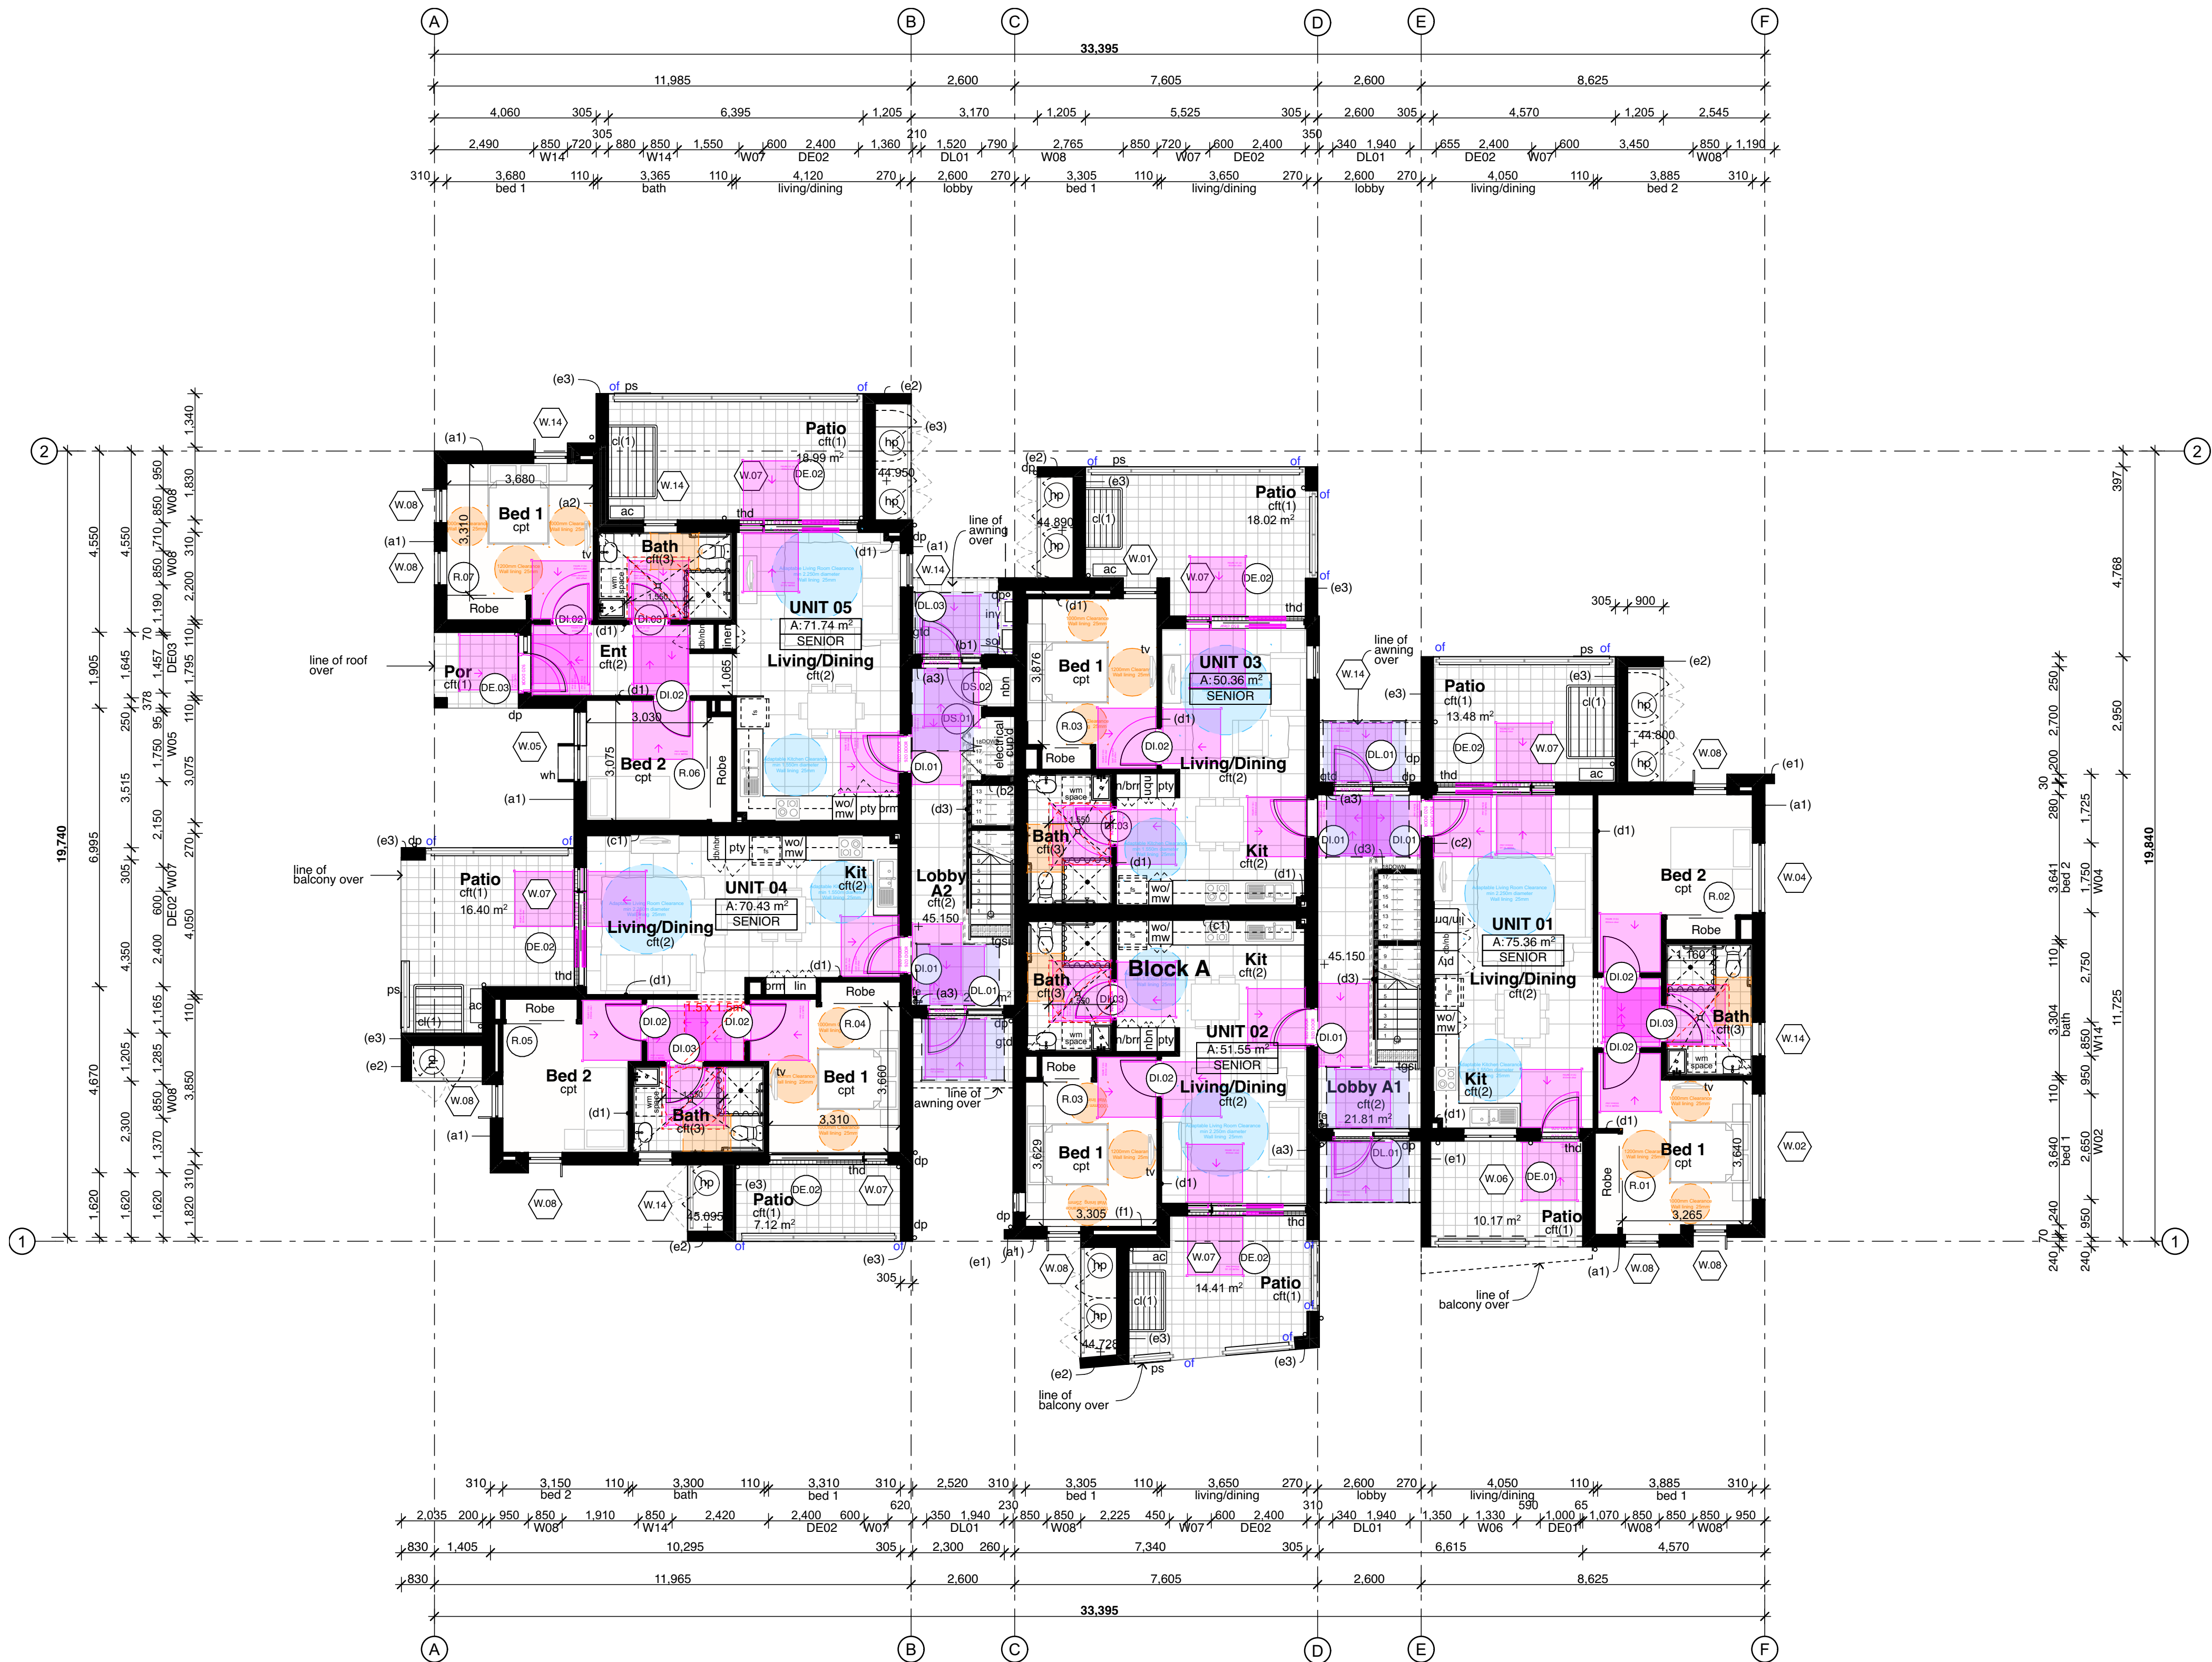

1 Ground Floor Plan (Block A)
1:100

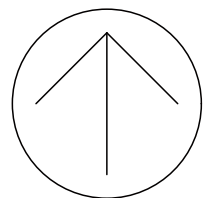

11	25/03/25	Part 5 Re-Submission
Rev	Date	Issue
		do not scale drawings, check all dimensions on site, figured dimensions take precedence.

Project Architect:
Stanton Dahl Architects
Ph: (02) 8544 1603

Landscape Consultant:
Captivate Landscape Design
Ph: 0402 466 417

Hydraulic & Structural Consultant:
Greenview Consulting
Ph: (02) 8544 1603

Electrical Consultant:
Greenview Consulting
Ph: (02) 8544 1603

Architect:



Project:
Senior Living Development
at
1 Robyn Street & 17-19 Pank
Parade, Blacktown

Title:
Ground Floor Plan (Block A)

File:
2792.22_1 Robyn St & 17-19 Pank Pde_Site Master

Plotted: 25/3/2025


Status: Part 5 Activity Submission

Date:	Scale:	S/D job no:	Project no:
25/3/2025	1:100 @ A1	2792.22	BGYPY
Stage:	Drawn:	Checked:	Approved:
	SM, DR	AT	AT
Drawing:			Rev:
A0211			11

- Legend** (floor plans)
note: drawing may not contain all items listed below
- (DO) door numbers (as scheduled)
(prefix ex. for existing door)
- (WO) window numbers (as scheduled)
(prefix ex. for existing window)
- (a) wall type (as scheduled)
- ac air conditioner condenser
acc accessible
amb ageing, disability & home care
amb ambulant
ap access panel
bal(1) balustrade (type)
bfc broom finish concrete
bl bollard light
bol bollard
brn broom cupboard
bsn basin
cft(1) ceramic floor tile (type)
cj control joint
cl clothes line
col column
comms communication cabinet
cpt(1) carpet (type)
ct cooktop
dp downpipe
drp doorpost
edb electrical distribution box
ej expansion joint
ex existing
fb(1) face brickwork (type)
fhr fire hose reel
flit filtration & disinfection module
fp feature panel
fs fridge space
fw floor waste
gb garbage bin
gt gate
gtd grated drain
hr(1) handrail (type)
ht hose tap
hwu hot water unit
hwud hot water unit with diverter flue
hyd hydrant
kr kerb ramp
lb letter box
lin linen cupboard
mw microwave
of overflow
otc off form concrete
ps privacy screen
ply pantry
ref refrigerator
rfm recessed floor mat
robe wardrobe
rw(1) retaining wall (type)
rwo rainwater outlet
rwt rainwater tank
snk sink
sc steel column
sfc steel float concrete
shr shower
sj saw cut joint
sk skylight/skytube
sl sliding door
st store
spr spreader
sv(1) sheet vinyl (type)
swp storm water pit
tgsi tactile ground surface indicators
td tundish
vp vent pipe
wbj wall butt joint
wfc wood float concrete
wm washing machine space
wo wall oven
ws wheel stop
wcs window casing
- note:
- the anticipated 10 year movement along masonry joints is less than 10mm (confirmed by structural engineer), hence is not shown on the drawings
- any future A/C units to be >1m from balustrade
- contractor to pay careful attention to insulation and lining alignment around bathrooms
- Ensure DPGs straight from clad walls above to brickwork below
- all tundishes to be read in conjunction with hydraulic engineers drawings



1 First Floor Plan (Block A)
1:100

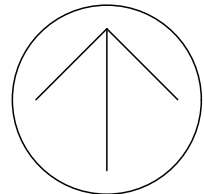

11	25/03/25	Part 5 Re-Submission
Rev	Date	Issue
do not scale drawings. check all dimensions on site. figured dimensions take precedence.		

Project Architect:
Stanton Dahl Architects
Ph: (02) 8544 1603
Landscape Consultant:
Captivate Landscape Design
Ph: 0402 466 417

Hydraulic & Structural Consultant:
Greenview Consulting
Ph: (02) 8544 1603
Electrical Consultant:
Greenview Consulting
Ph: (02) 8544 1603

Architect:


Project:
Senior Living Development
at
1 Robyn Street & 17-19 Pank
Parade, Blacktown

Title:
First Floor Plan (Block A)
2792.22_1 Robyn St & 17-19 Pank Pde_Site Master


Status: Part 5 Activity Submission
Date: 25/3/2025 Scale: 1:100 @ A1 S/d job no: 2792.22 Project no: BGYPY
Stage: SM, DR Drawn: AT Checked: AT Approved: AT
Drawing: A0212 Rev: 11

- Legend** (roof plans)
- note: drawing may not contain all items listed below
- ap access panel
 - bc barge capping
 - dp downpipe
 - eg eaves gutter
 - ex existing
 - fg flashing
 - gu gutter
 - mdr(1) metal deck roof sheeting (type)
 - of overflow
 - pc parapet capping
 - pv photovoltaic cells
 - rrc roof ridge capping
 - rwh rainwater head
 - sk skylight/skytube
 - spr spreader
 - tf tray flashing
 - vg valley gutter
 - vof vertical overflow
 - vp vent pipe

- note:
- provide flashings and cappings to all roof penetrations in accordance with roof manufacturers details
 - gutter on brackets as specified.
 - provide gutter-guards to all guttering throughout
 - metal roof sheeting to comply with AS1552.1
 - gutters, downpipes and flashing must comply with AS/NZ 2179.1 and AS1273 and not contain any lead for potable water supplies. The roof water is not proposed to be used for potable water supply.
 - down pipe sizes are required to satisfy the requirements of BCA 3.5.2.5
 - the fire hazard properties of materials used must comply with the following:
 - (a) sacking-type materials used in the roof must have a flammability index not greater than 5.
 - (b) rigid & flexible ductwork used for the transfer of products initiating from a heat source that contains a flame must comply with the fire hazard properties set out in AS4254 and compliance to Part C1.10 and Specification C1.10 of BCA 2019.
 - (c) wall, floor, & ceiling linings must comply with Part C1.10 and Specification C1.10 of BCA 2019.
 - roof safety system and abseiling point system for window cleaning to be designed by a suitable qualified professional
 - the anticipated 10 year movement along joints is less than 10mm (confirmed by structural engineer), hence is not shown on the drawings

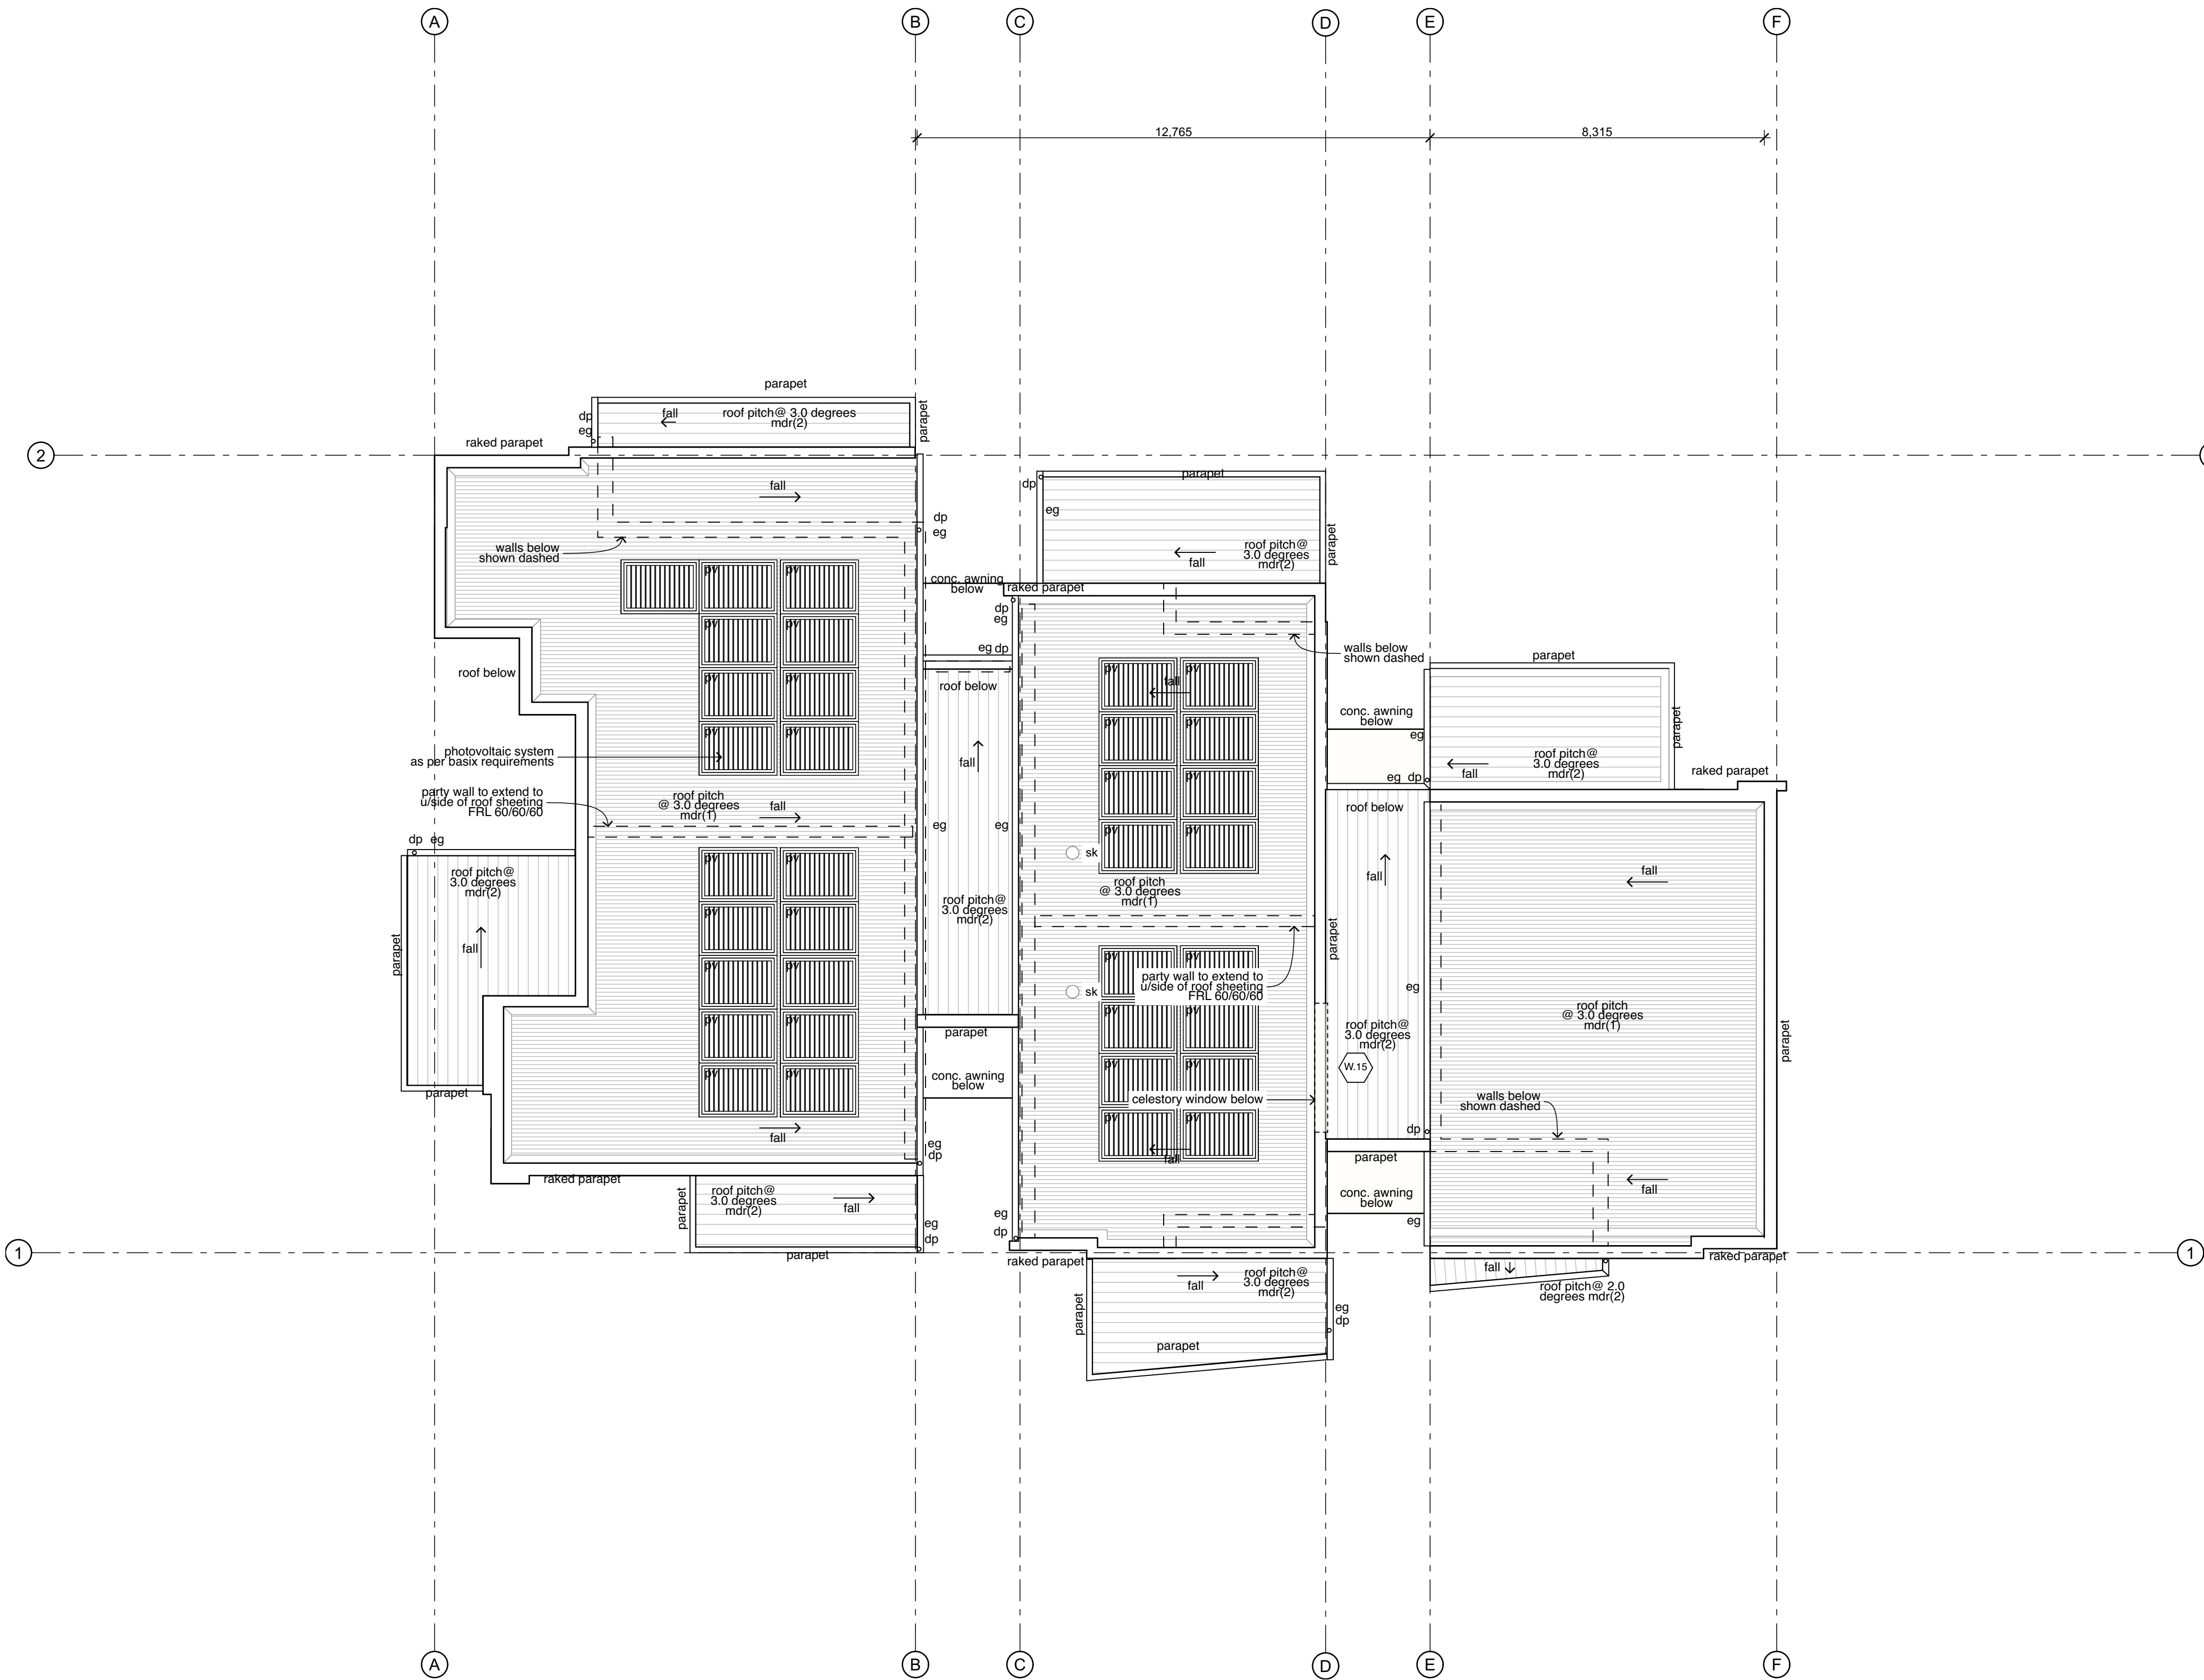

1 **Roof Plan (Block A)**
1:100

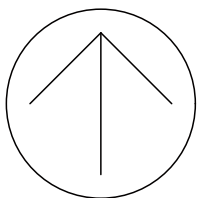

11	25/03/25	Part 5 Re-Submission
Rev	Date	Issue

do not scale drawings, check all dimensions on site,
figured dimensions take precedence.

Project Architect:
Stanton Dahl Architects
Ph: (02) 8544 1683

Landscape Consultant:
Captivate Landscape Design
Ph: 0402 466 417

Hydraulic & Structural Consultant:
Greenview Consulting
Ph: (02) 8544 1683

Electrical Consultant:
Greenview Consulting
Ph: (02) 8544 1683

Architect:

**Stanton
Dahl
Architects**

Project:
Senior Living Development
at
**1 Robyn Street & 17-19 Pank
Parade, Blacktown**

Title:
Roof Plan (Block A)

File:
2792.22_1 Robyn St & 17-19 Pank Pde_Site Master

Plotted: 25/3/2025



Status: **Part 5 Activity Submission**

Date:	Scale:	S/d job no:	Project no:
25/3/2025	1:100 @ A1	2792.22	BGYPY
Stage:	Drawn:	Checked:	Approved:
	SM, DR	AT	AT
Drawing:			Rev:
A0213			11

- Legend** (floor plans)
note: drawing may not contain all items listed below
- (DO) door numbers (as scheduled)
(prefix ex. for existing door)
- (WO) window numbers (as scheduled)
(prefix ex. for existing window)
- (a) wall type (as scheduled)
- ac air conditioner condenser
acc accessible
adhc ageing, disability & home care
amb ambulant
ap access panel
bal(1) balustrade (type)
bfc broom finish concrete
bl bollard light
bol bollard
brn broom cupboard
bsn basin
cft(1) ceramic floor tile (type)
cj control joint
cl clothes line
col column
comms communication cabinet
cpt(1) carpet (type)
ct cooktop
dp downpipe
drp doorpost
edb electrical distribution box
ej expansion joint
ex existing
fb(1) face brickwork (type)
fhr fire hose reel
flt filtration & disinfection module
fp feature panel
fs fridge space
fw floor waste
gb garbage bin
gt gate
gtd grated drain
hr(1) handrail (type)
ht hose tap
hwu hot water unit
hwud hot water unit with diverter flue
hyd hydrant
kr kerb ramp
lb letter box
lin linen cupboard
mw microwave
of overflow
ofc off form concrete
ps privacy screen
ply pantry
ref refrigerator
rfm recessed floor mat
robe wardrobe
rw(1) retaining wall (type)
rwo rainwater outlet
rwt rainwater tank
snk sink
sc steel column
sfc steel float concrete
shr shower
sj saw cut joint
sk skylight/skytube
sl sliding door
st store
spr spreader
sv(1) sheet vinyl (type)
swp storm water pit
tgsi tactile ground surface indicators
td tundish
vp vent pipe
wbj wall butt joint
wfc wood float concrete
wm washing machine space
wo wall oven
ws wheel stop
wcs window casing
- note:
- the anticipated 10 year movement along masonry joints is less than 10mm (confirmed by structural engineer), hence is not shown on the drawings
- any future A/C units to be >1m from balustrade
- contractor to pay careful attention to insulation and lining alignment around bathrooms
- Ensure DPG straight from clad walls above to brickwork below
- all tundishes to be read in conjunction with hydraulic engineers drawings

2 First Floor Plan (Block B)
1:100

1 Ground Floor Plan (Block B)
1:100

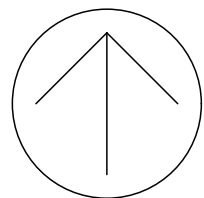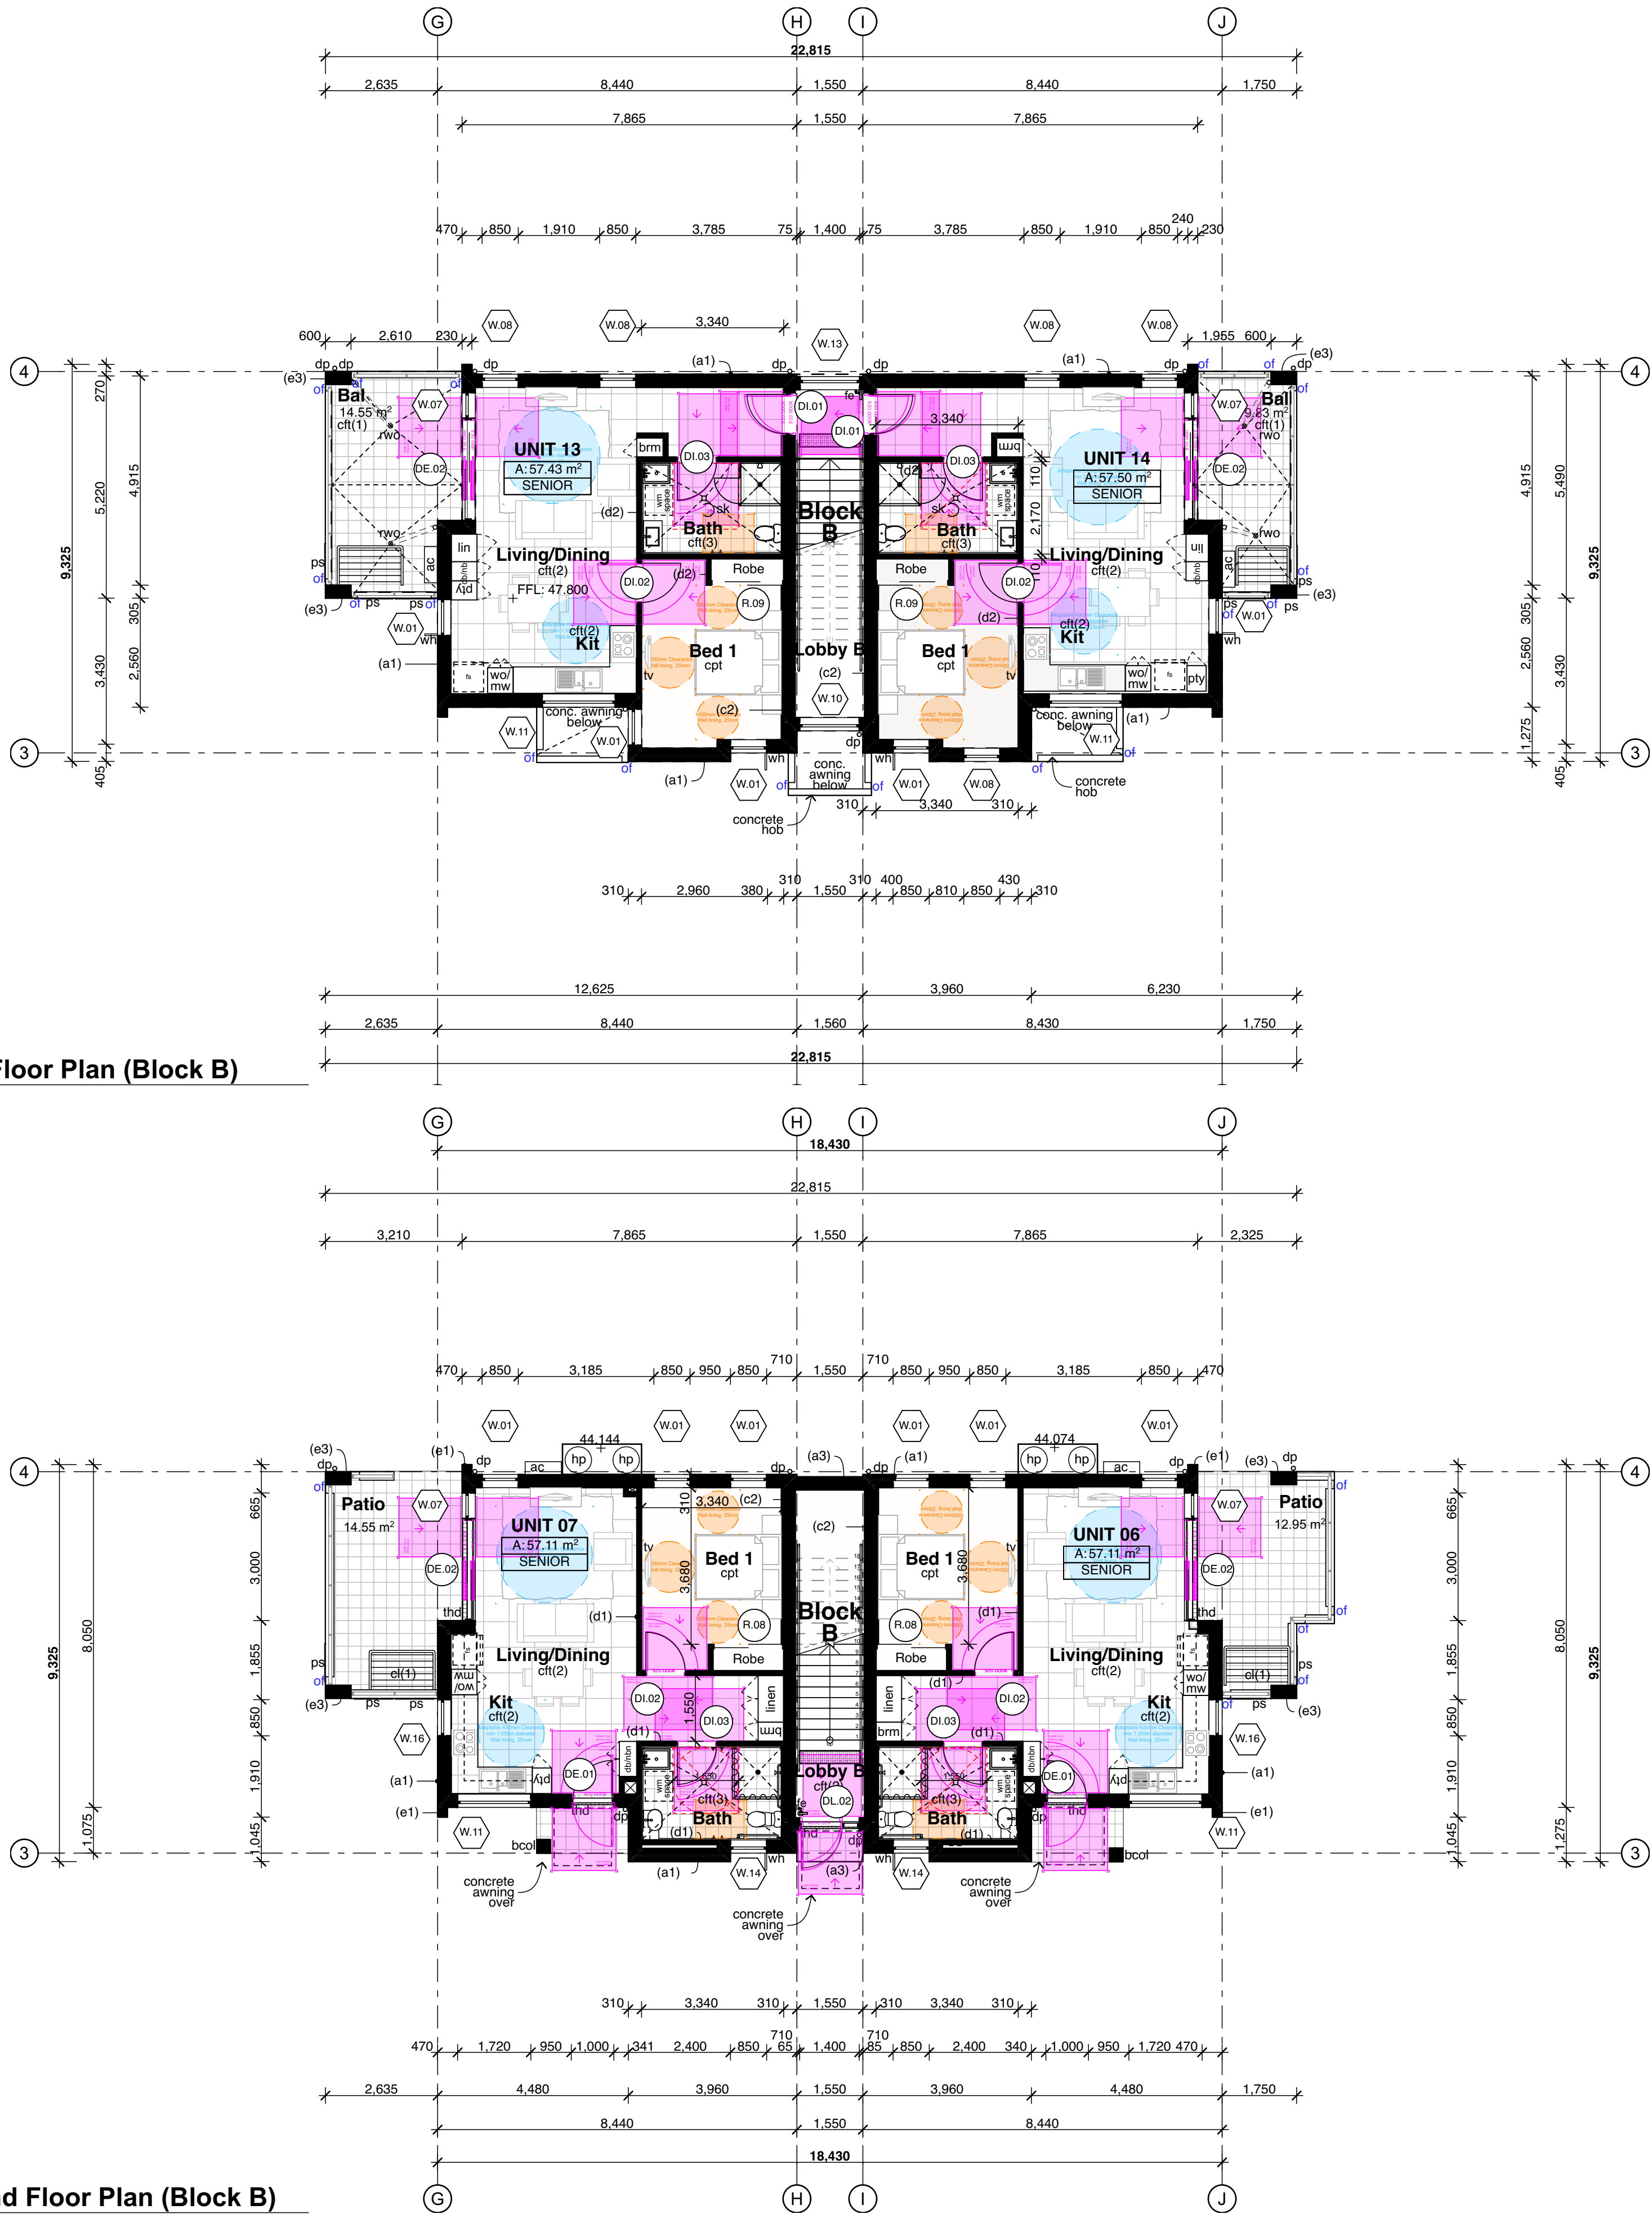

11	25/03/25	Part 5 Re-Submission
Rev	Date	Issue
		do not scale drawings. check all dimensions on site. figured dimensions take precedence.

Project Architect:
Stanton Dahl Architects
Ph: (02) 8544 1683

Landscape Consultant:
Captivate Landscape Design
Ph: 0402 466 417

Hydraulic & Structural Consultant:
Greenview Consulting
Ph: (02) 8544 1683

Electrical Consultant:
Greenview Consulting
Ph: (02) 8544 1683

Architect:



Project:
Senior Living Development
at
1 Robyn Street & 17-19 Pank
Parade, Blacktown

Title:
Ground & First Floor Plan (Block
B)
File:
2792.22_1 Robyn St & 17-19 Pank Pde_Site Master


Plotted: 25/3/2025

Status: Part 5 Activity Submission


Date:	Scale:	S/d job no:	Project no:
25/3/2025	1:100 @ A1	2792.22	BGYPY
Stage:	Drawn:	Checked:	Approved:
	SM, DR	AT	AT
Drawing:			Rev:
A0214			11

- Legend (roof plans)
note: drawing may not contain all items listed below
- ap access panel
 - bc barge capping
 - dp downpipe
 - eg eaves gutter
 - ex existing
 - fg flashing
 - gu gutter
 - mdr(1) metal deck roof sheeting (type)
 - of overflow
 - pc parapet capping
 - pv photovoltaic cells
 - rrc roof ridge capping
 - rwh rainwater head
 - sk skylight/skytube
 - spr spreader
 - tf tray flashing
 - vg valley gutter
 - vof vertical overflow
 - vp vent pipe

- note:
- provide flashings and cappings to all roof penetrations in accordance with roof manufacturers details
 - gutter on brackets as specified.
 - provide gutter-guards to all guttering throughout
 - metal roof sheeting to comply with AS1552.1
 - gutters, downpipes and flashing must comply with AS/NZ 2179.1 and AS1273 and not contain any lead for potable water supplies. The roof water is not proposed to be used for potable water supply.
 - down pipe sizes are required to satisfy the requirements of BCA 3.5.2.5
 - the fire hazard properties of materials used must comply with the following:
 - (a) sacking-type materials used in the roof must have a flammability index not greater than 5.
 - (b) rigid & flexible ductwork used for the transfer of products initiating from a heat source that contains a flame must comply with the fire hazard properties set out in AS4254 and compliance to Part C1.10 and Specification C1.10 of BCA 2019.
 - (c) wall, floor, & ceiling linings must comply with Part C1.10 and Specification C1.10 of BCA 2019.
 - roof safety system and abseiling point system for window cleaning to be designed by a suitable qualified professional
 - the anticipated 10 year movement along joints is less than 10mm (confirmed by structural engineer), hence is not shown on the drawings

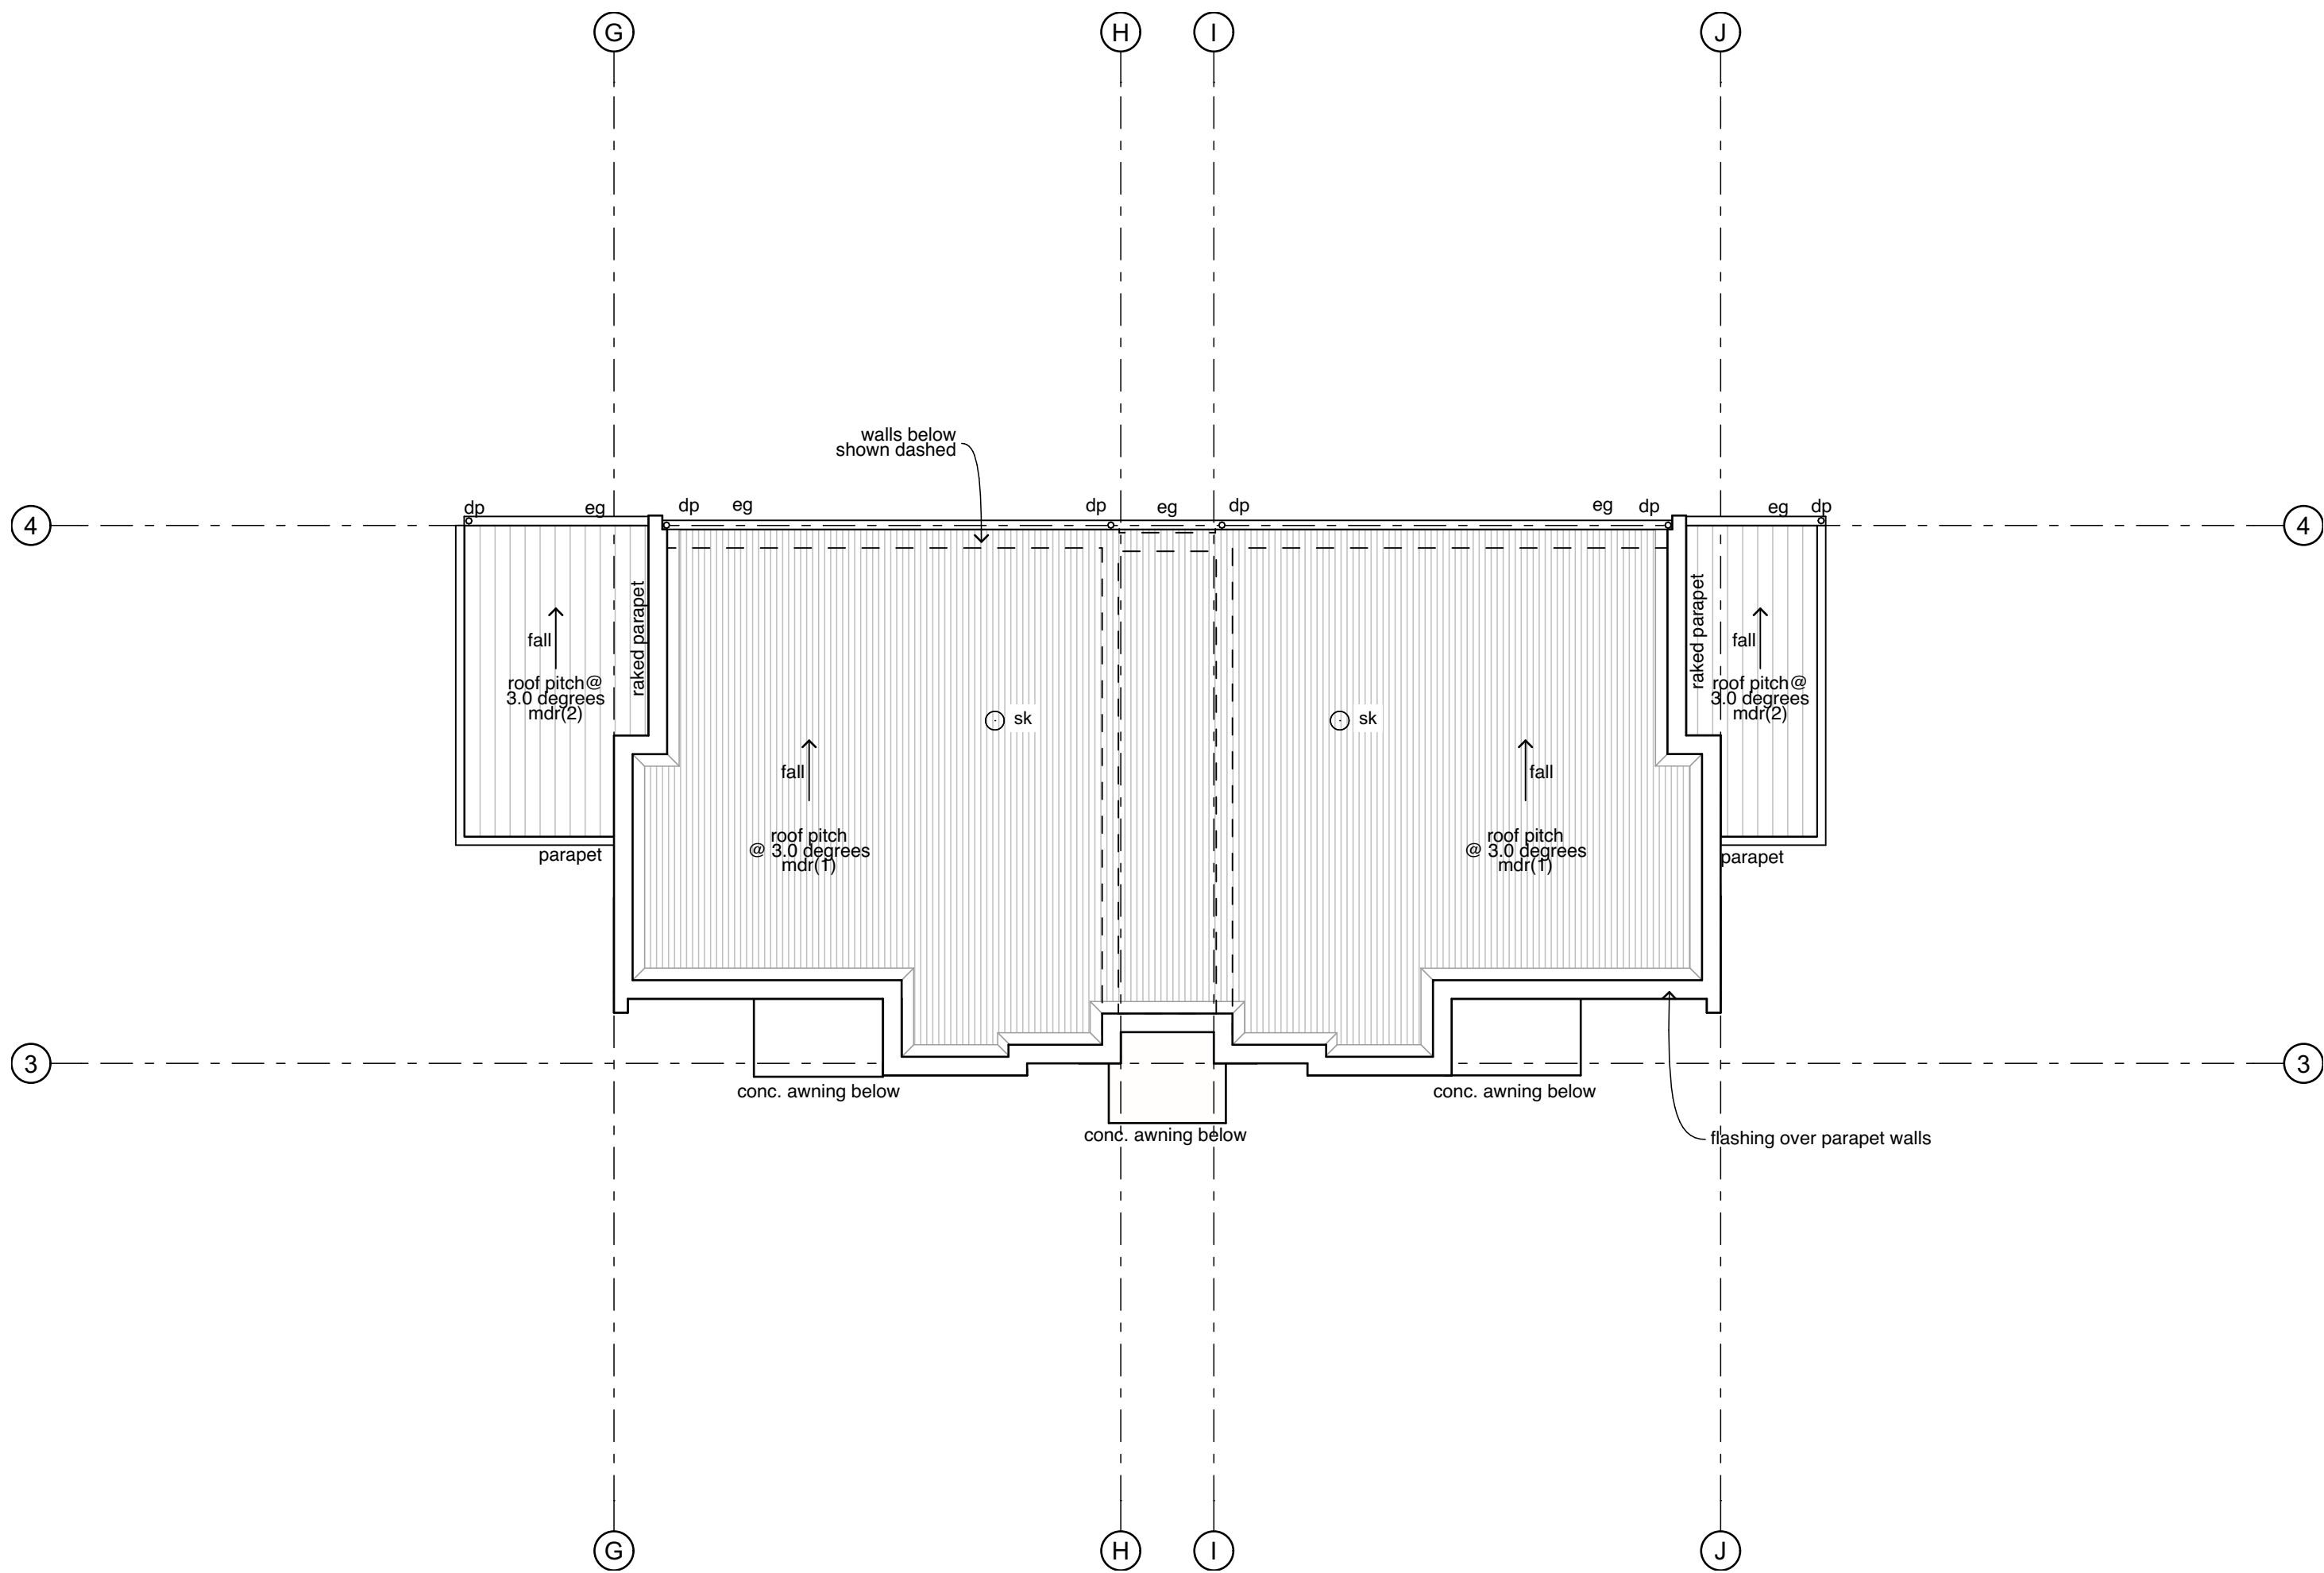

1 Roof Plan (Block B)
1:100

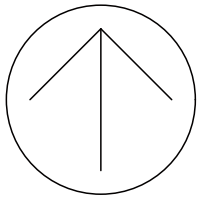

11	25/03/25	Part 5 Re-Submission
Rev	Date	Issue

do not scale drawings - check all dimensions on site.
figured dimensions take precedence.

Project Architect:
Stanton Dahl Architects
Ph: (02) 8544 1683

Landscape Consultant:
Captivate Landscape Design
Ph: 0402 466 417

Hydraulic & Structural Consultant:
Greenview Consulting
Ph: (02) 8544 1683

Electrical Consultant:
Greenview Consulting
Ph: (02) 8544 1683

Architect:



Project:
Senior Living Development
at
1 Robyn Street & 17-19 Pank
Parade, Blacktown

Title:
Roof Plan (Block B)

File:
2792.22_1 Robyn St & 17-19 Pank Pde_Site Master

Plotted: 25/3/2025

Status: Part 5 Activity Submission

Date:	Scale:	S/d job no:	Project no:
25/3/2025	1:100 @ A1	2792.22	BGYPY
Stage:	Drawn:	Checked:	Approved:
	SM, DR	AT	AT
Drawing:		Rev:	
A0215			11


Legend
note: drawing may not contain all items listed below

note:
Green area indicates
landscape area
518.56 m²


note:
Brown area indicates deep soil
zone (min. dim 3x3m)
294.03 m²



2 Soft Landscape Diagram
1:200

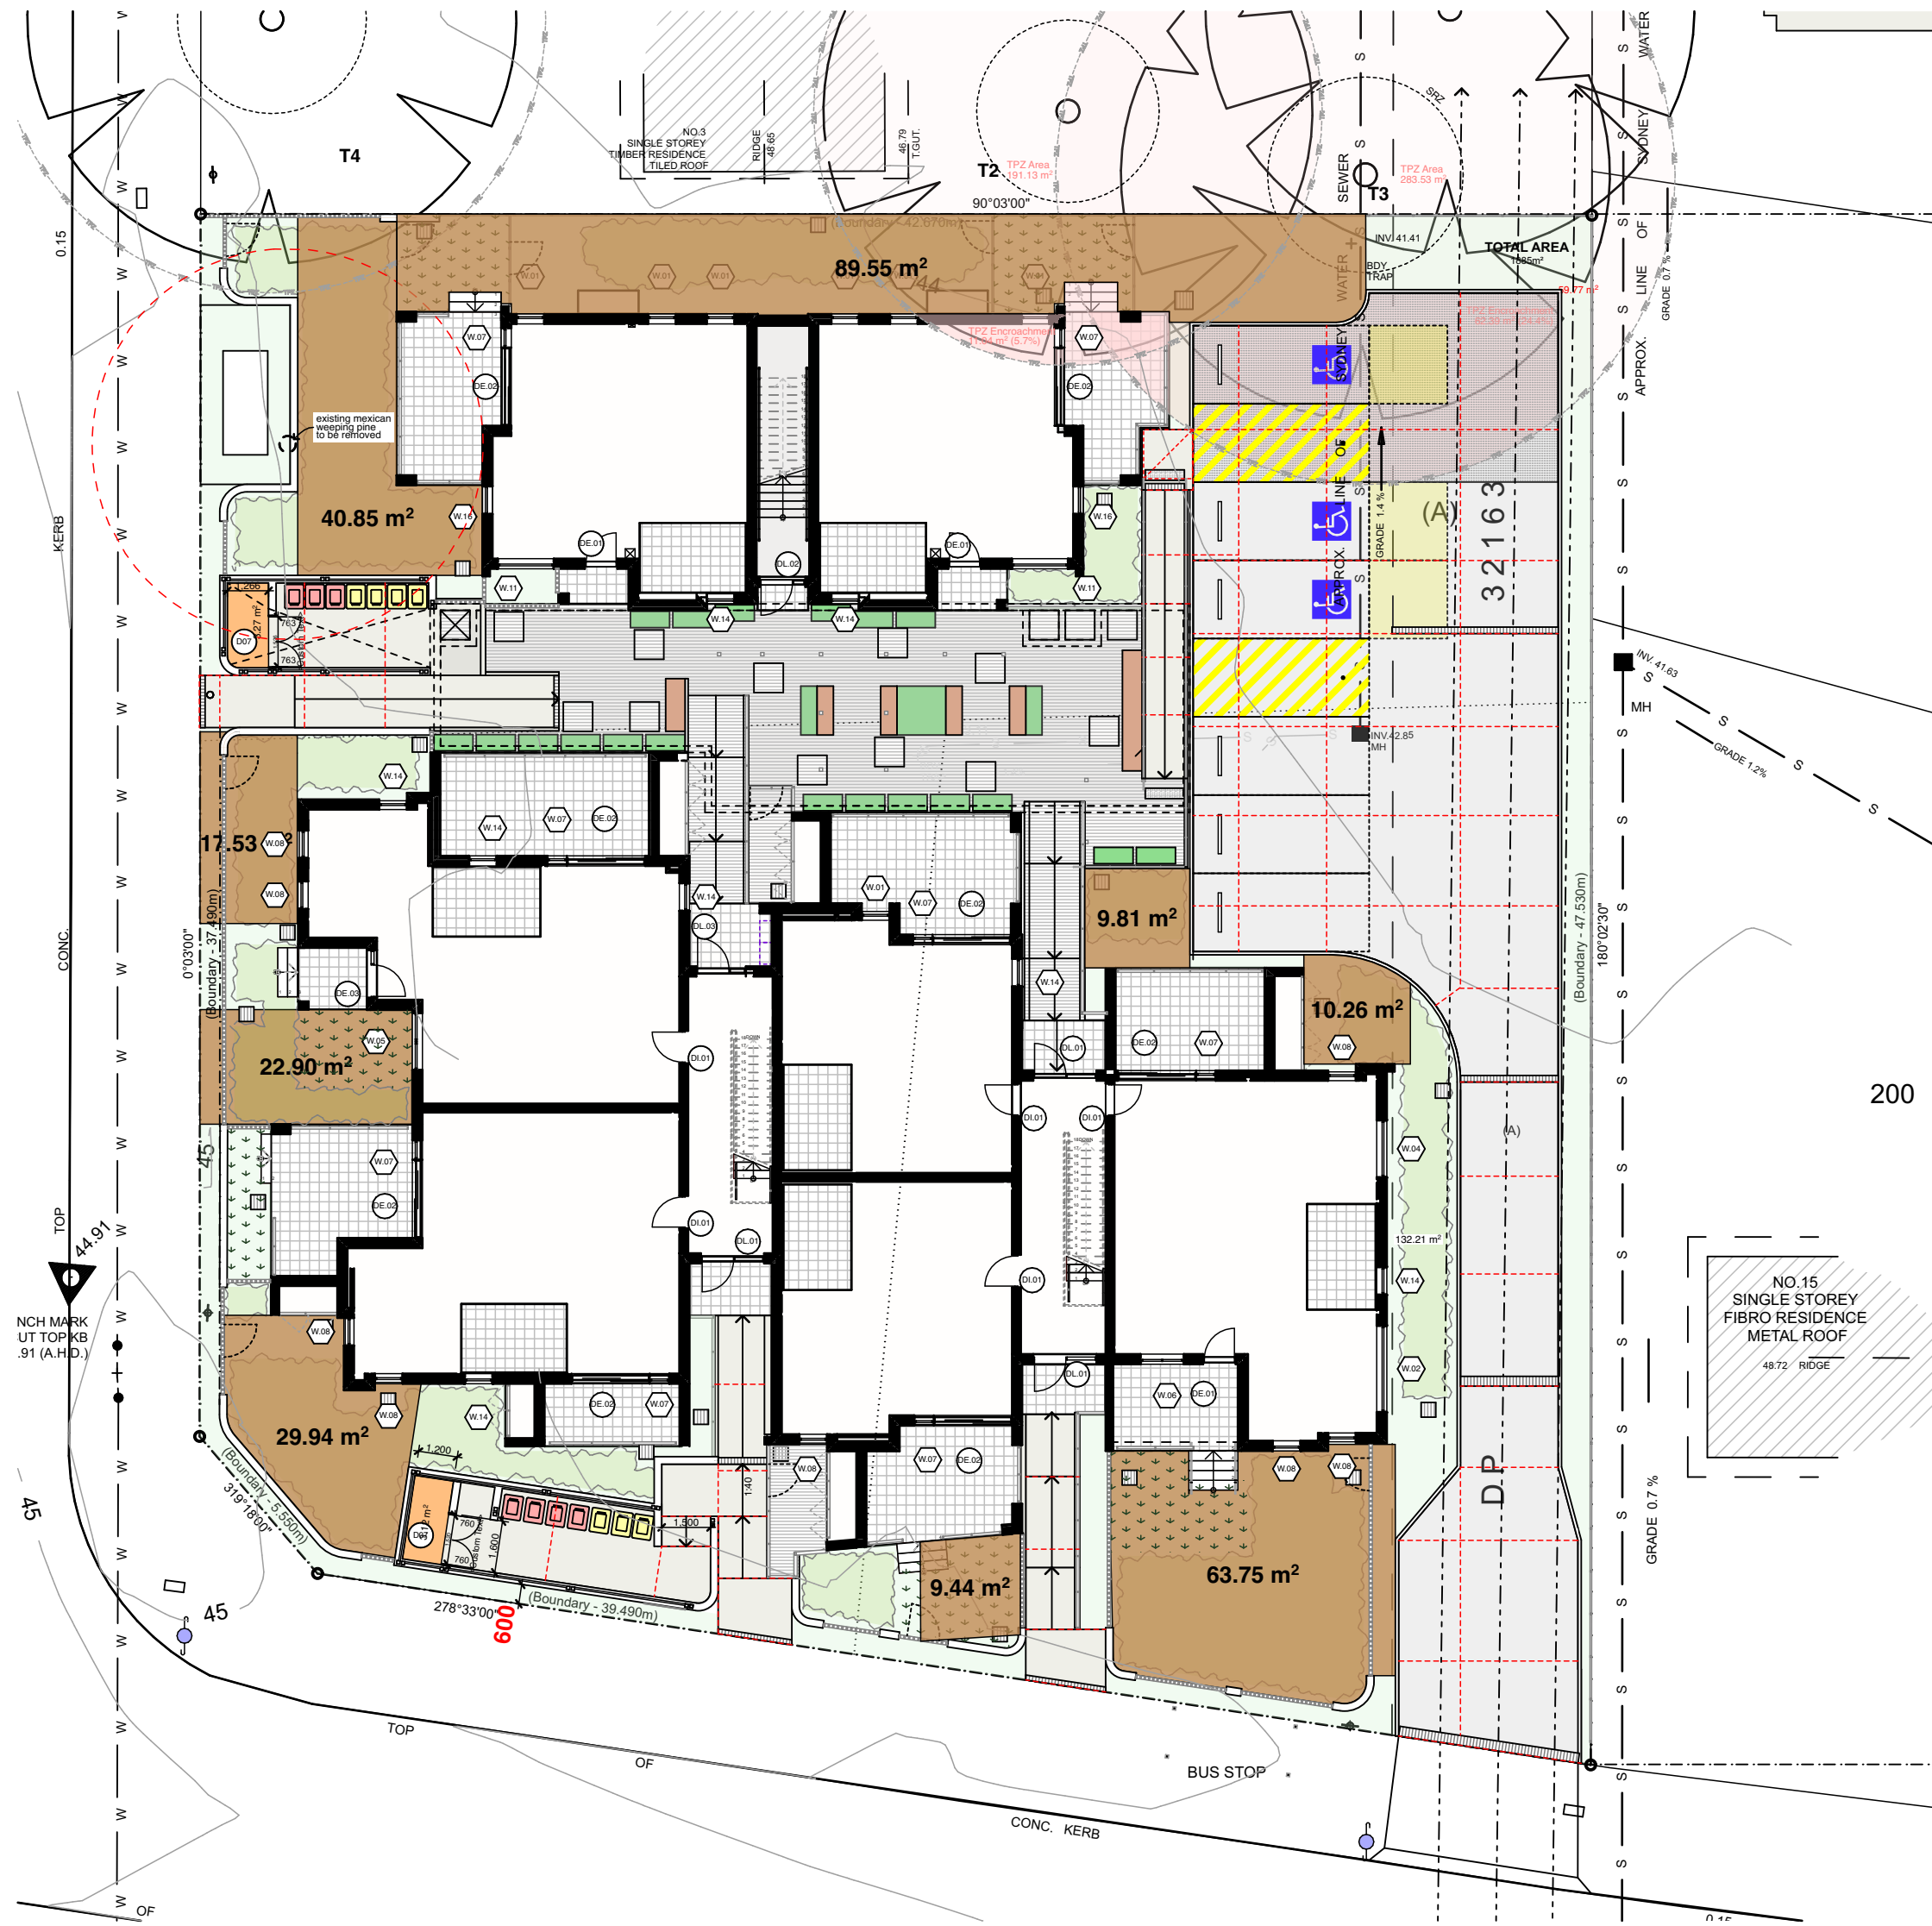

3 Deep Soil Diagram
1:200

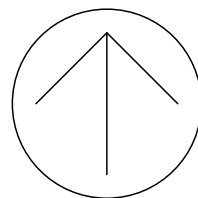

Rev	Date	Issue

do not scale drawings, check all dimensions on site,
figured dimensions take precedence.

GFA

Area included in GFA calculation

GFA Calculation		
Level	Area Name	Area
Ground Floor Plan	Block A	365.61
	Block B	122.49
		488.10 m ²
First Floor Plan	Block A	365.25
	Block B	119.71
		484.96 m ²

973.06 m²



1 Ground Floor GFA Diagram
1:200



2 First Floor GFA Diagram
1:200



Legend (external work / site plan)
note: drawing may not contain all items listed below

- ex. contours & banking line
- existing trees to be retained
- existing trees to be removed
- proposed new trees

ex. RL00.00 → existing levels

RL00.00 → proposed levels

- 39.000 proposed spot levels (R/L)
- ac air conditioner condenser
- acc accessible
- adhc ageing, disability & home care
- ap access panel
- bal(1) balustrade (type)
- bfc broom finished concrete
- boe brick on edge
- bol bollard
- cc(1) coloured concrete (type)
- ctf(1) ceramic floor tile (type)
- cl clothes line
- col column
- dp downpipe
- drp doorpost
- ext. existing
- fb(1) facebrick work (type)
- fe fire extinguisher
- ff finished floor level
- ft(1) fence (type)
- gb garbage bin
- gt gate
- gtd grated drain
- hr(1) handrail (type)
- ht hose tap
- hwu hot water unit
- hyd hydrant
- kr kerb ramp
- lb letter box
- ofc off form concrete
- pb planter box
- pos private open space
- pmp permeable paving
- pp power pole
- rw(1) retaining wall (type)
- rwo rainwater outlet
- rwl rainwater tank
- sfc steel float concrete
- sfl structural floor level
- swp storm water pit
- tfc trowel finished concrete
- tsi tactile ground surface indicator
- tow top of wall
- ws wheel stop
- wlc wood float concrete

200

Legend


cut & fill plan
note: drawing may not contain all items listed below

- existing trees to be retained
- existing trees to be removed

note:
1. referential diagram only.
2. not to be used for estimation of quantities.
3. not to be used for pricing or for construction.
4. builder is responsible for the accurate estimation for pricing

50 approx. depth of cut in millimetres
50 approx. depth of fill in millimetres

40 approx. location of existing contours
rw retaining wall

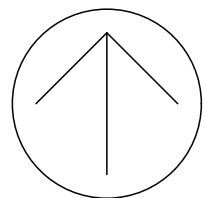

06	11/04/25	Part 5 Re-Submission
Rev	Date	Issue
		do not scale drawings, check all dimensions on site, figured dimensions take precedence.

Project Architect:
Stanton Dahl Architects
Ph: (02) 8544 1683
Landscape Consultant:
Captivate Landscape Design
Ph: 0402 466 417

Hydraulic & Structural Consultant:
Greenview Consulting
Ph: (02) 8544 1683
Electrical Consultant:
Greenview Consulting
Ph: (02) 8544 1683

Architect:



Project:
Senior Living Development
at
1 Robyn Street & 17-19 Pank
Parade, Blacktown

Title:
Cut and Fill Diagram

File:
2792.22_1 Robyn St & 17-19 Pank Pde_Site Master


Plotted: 11/4/2025

Status: Part 5 Activity Submission

Date: 11/04/2025
Stage: SM, DR
Scale: 1:100 @ AI
Drawn: SM, DR
S/d job no: 2792.22
Checked: AT
Project no: BGYPY
Approved: AT
Rev:

A0219

06

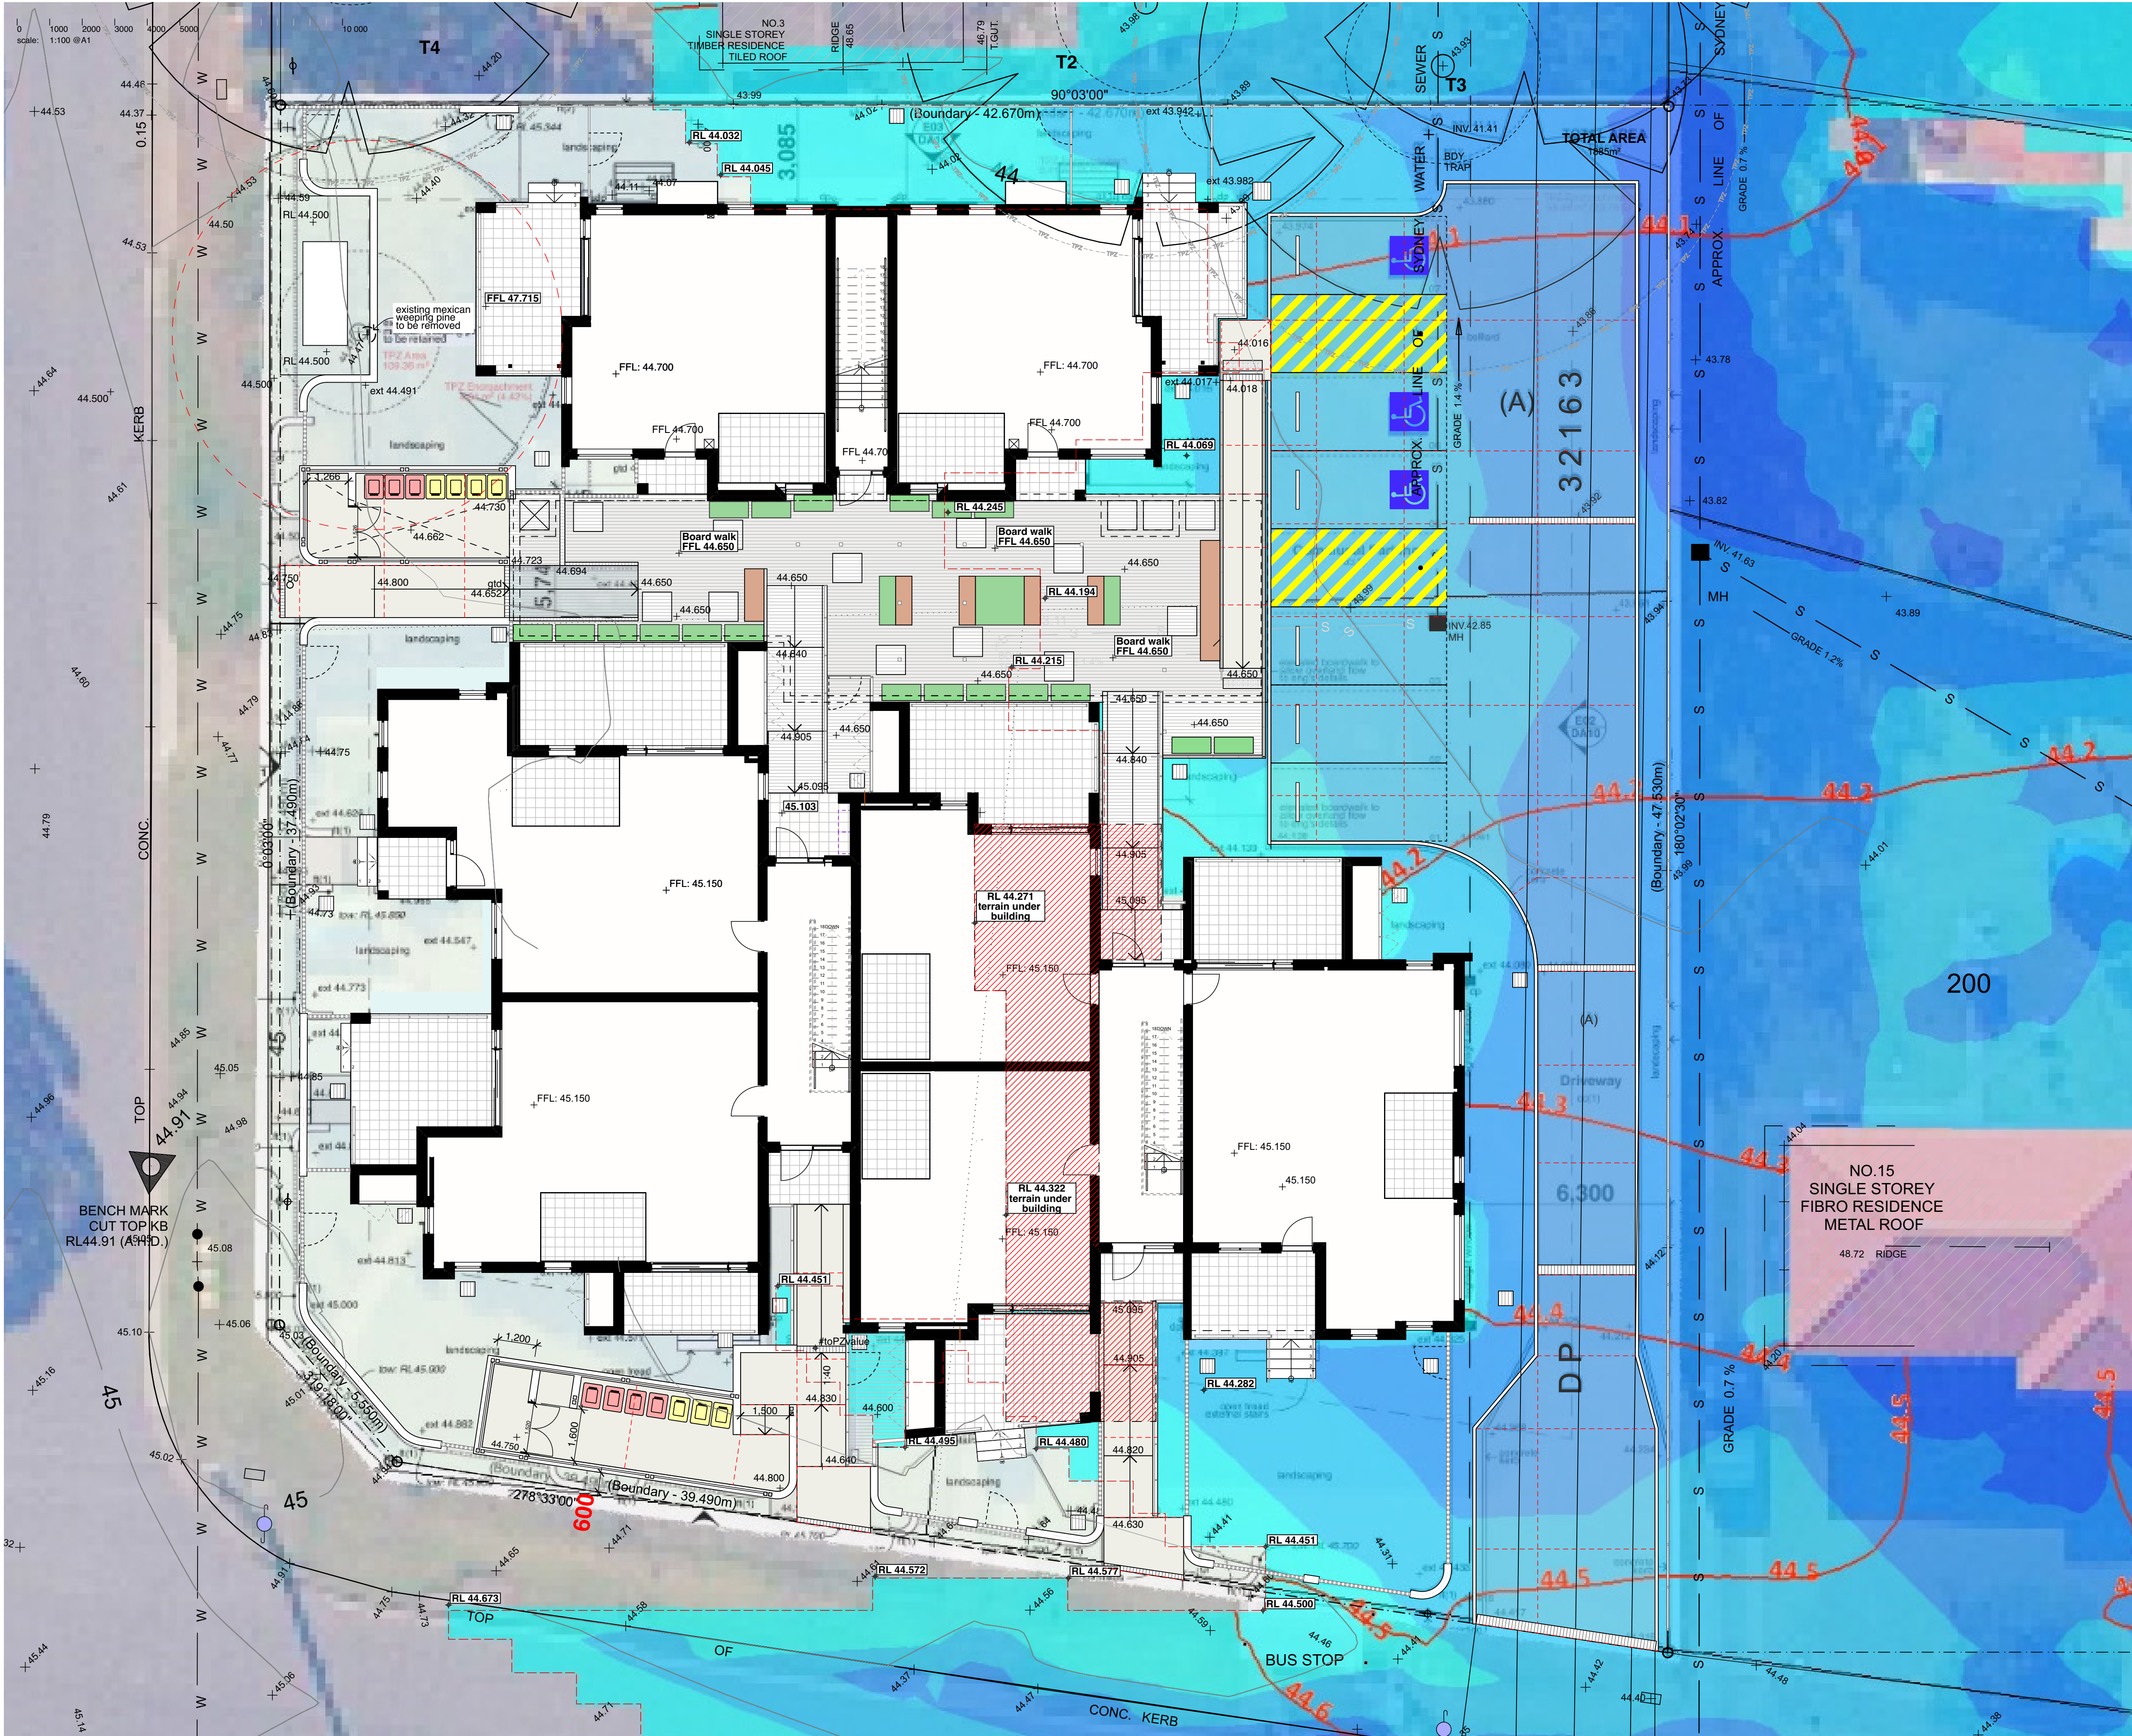

Stanton Dahl & Associates Pty Limited, ABN 32 002 261 396
Nominated Architects : S M Evans 7686 DM Bell 11076
© Copyright 2025 Stanton Dahl

Legend (external work / site plan)

note: drawing may not contain all items listed below



- ex contours & banking line
- existing trees to be retained
- existing trees to be removed
- proposed new trees

ex.RL00.00 → existing levels

RL00.00 → proposed levels

- 39.000 proposed spot levels (ftl)
- ac air conditioner condenser
- acc accessible
- adhc ageing, disability & home care
- ap access panel
- bal(1) balustrade (type)
- bfc broom finished concrete
- boe brick on edge
- bol bollard
- cc(1) coloured concrete (type)
- ctf(1) ceramic floor tile (type)
- cl clothes line
- col column
- dp downpipe
- drp doorpost
- ext. existing
- fb(1) facebrick work (type)
- fe fire extinguisher
- ffl finished floor level
- ft(1) fence (type)
- gb garbage bin
- gt gate
- gtd grated drain
- hr(1) handrail (type)
- ht hose tap
- hwu hot water unit
- hyd hydrant
- kr kerb ramp
- lb letter box
- ofc off form concrete
- pb planter box
- pos private open space
- pmp permeable paving
- pp power pole
- rw(1) retaining wall (type)
- rwo rainwater outlet
- rwl rainwater tank
- sfc steel float concrete
- sfl structural floor level
- swp storm water pit
- tfc trowel finished concrete
- tsai tactile ground surface indicator
- tow top of wall
- ws wheel stop
- wlc wood float concrete

Dep Pro-A2_AEP001_030m_max

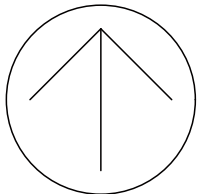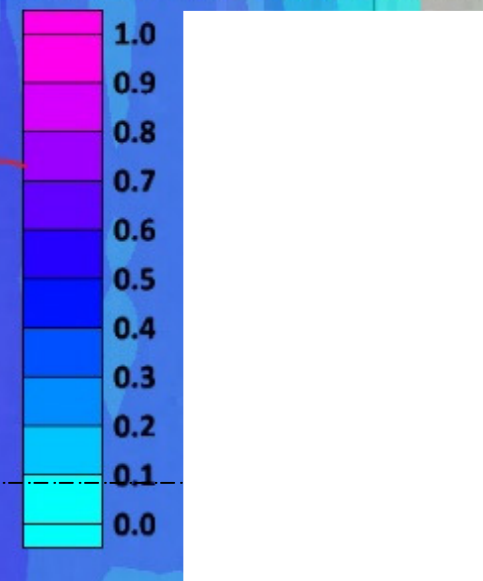

06	28/04/25	Part 5 Re-Submission
Rev	Date	Issue
		do not scale drawings, check all dimensions on site, figured dimensions take precedence.

Project Architect:
Stanton Dahl Architects
Ph: (02) 8544 1683

Landscape Consultant:
Captivate Landscape Design
Ph: 0402 466 417

Hydraulic & Structural Consultant:
Greenview Consulting
Ph: (02) 8544 1683

Electrical Consultant:
Greenview Consulting
Ph: (02) 8544 1683

Architect:



Project:
Senior Living Development
at
1 Robyn Street & 17-19 Pank
Parade, Blacktown

Title:
Site 1% AEP Levels plan

File:
2792.22_1 Robyn St & 17-19 Pank Pde_Site Master

Plotted: 28/4/2025

Status: Part 5 Activity Submission

Date:	Scale:	S/D job no:	Project no:
28/4/2025	1:100 @ A1	2792.22	BGPYP
Stage:	Drawn:	Checked:	Approved:
	SM, PF	AT	AT
Drawn:			Rev:

A0218

06



Legend (external work / site plan)
note: drawing may not contain all items listed below

- ex contours & banking line
- existing trees to be retained
- existing trees to be removed
- proposed new trees

ex.RL00.00 → existing levels

RL00.00 → proposed levels

- proposed spot levels (R/L)
- air conditioner condenser
- accessible
- ageing, disability & home care
- access panel
- balustrade (type)
- broom finished concrete
- brick on edge
- bollard
- coloured concrete (type)
- ceramic floor tile (type)
- clothes line
- column
- downpipe
- doorpost
- existing
- facebrick work (type)
- fire extinguisher
- finished floor level
- fence (type)
- garbage bin
- gate
- grated drain
- handrail (type)
- hose tap
- hot water unit
- hydrant
- kerb ramp
- letter box
- off form concrete
- private open space
- permeable paving
- power pole
- retaining wall (type)
- rainwater outlet
- rainwater tank
- steel float concrete
- structural floor level
- storm water pit
- trowel finished concrete
- tactile ground surface indicator
- top of wall
- wheel stop
- wood float concrete


200

Legend cut & fill plan
note: drawing may not contain all items listed below

- existing trees to be retained
- existing trees to be removed

note:
1. referential diagram only.
2. not to be used for estimation of quantities.
3. not to be used for pricing or for construction.
4. builder is responsible for the accurate estimation for pricing

- approx. depth of cut in millimetres
- approx. depth of fill in millimetres
- approx. location of existing contours
- retaining wall

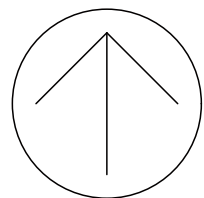

05	Part 5 ReSubmission
04	10/05/24 Part 5 Submission
03	21/03/24 Part 5 Submission
02	30/01/24 Part 5 Submission
01	22/12/23 Part 5 Submission
Rev	Date Issue

do not scale drawings. check all dimensions on site.
figured dimensions take precedence.

Project Architect:
Stanton Dahl Architects
Ph: (02) 8544 1683

Landscape Consultant:
Captivate Landscape Design
Ph: 0402 466 417

Hydraulic & Structural Consultant:
Greenview Consulting
Ph: (02) 8544 1683

Electrical Consultant:
Greenview Consulting
Ph: (02) 8544 1683

Architect:



Project:
Senior Living Development
at
1 Robyn Street & 17-19 Pank
Parade, Blacktown

Title:
Cut and Fill Diagram


File:
2792.22_1 Robyn St & 17-19 Pank Pde_Site Master

Plotted: 23/10/2024

Status: Part 5 Activity Submission

Date: 23/10/2024
Stage: Drawing:
SM, DR
AT
Rev:

S/d job no: 2792.22
Checked: AT
Approved: AT
Project no: BGYPY
05

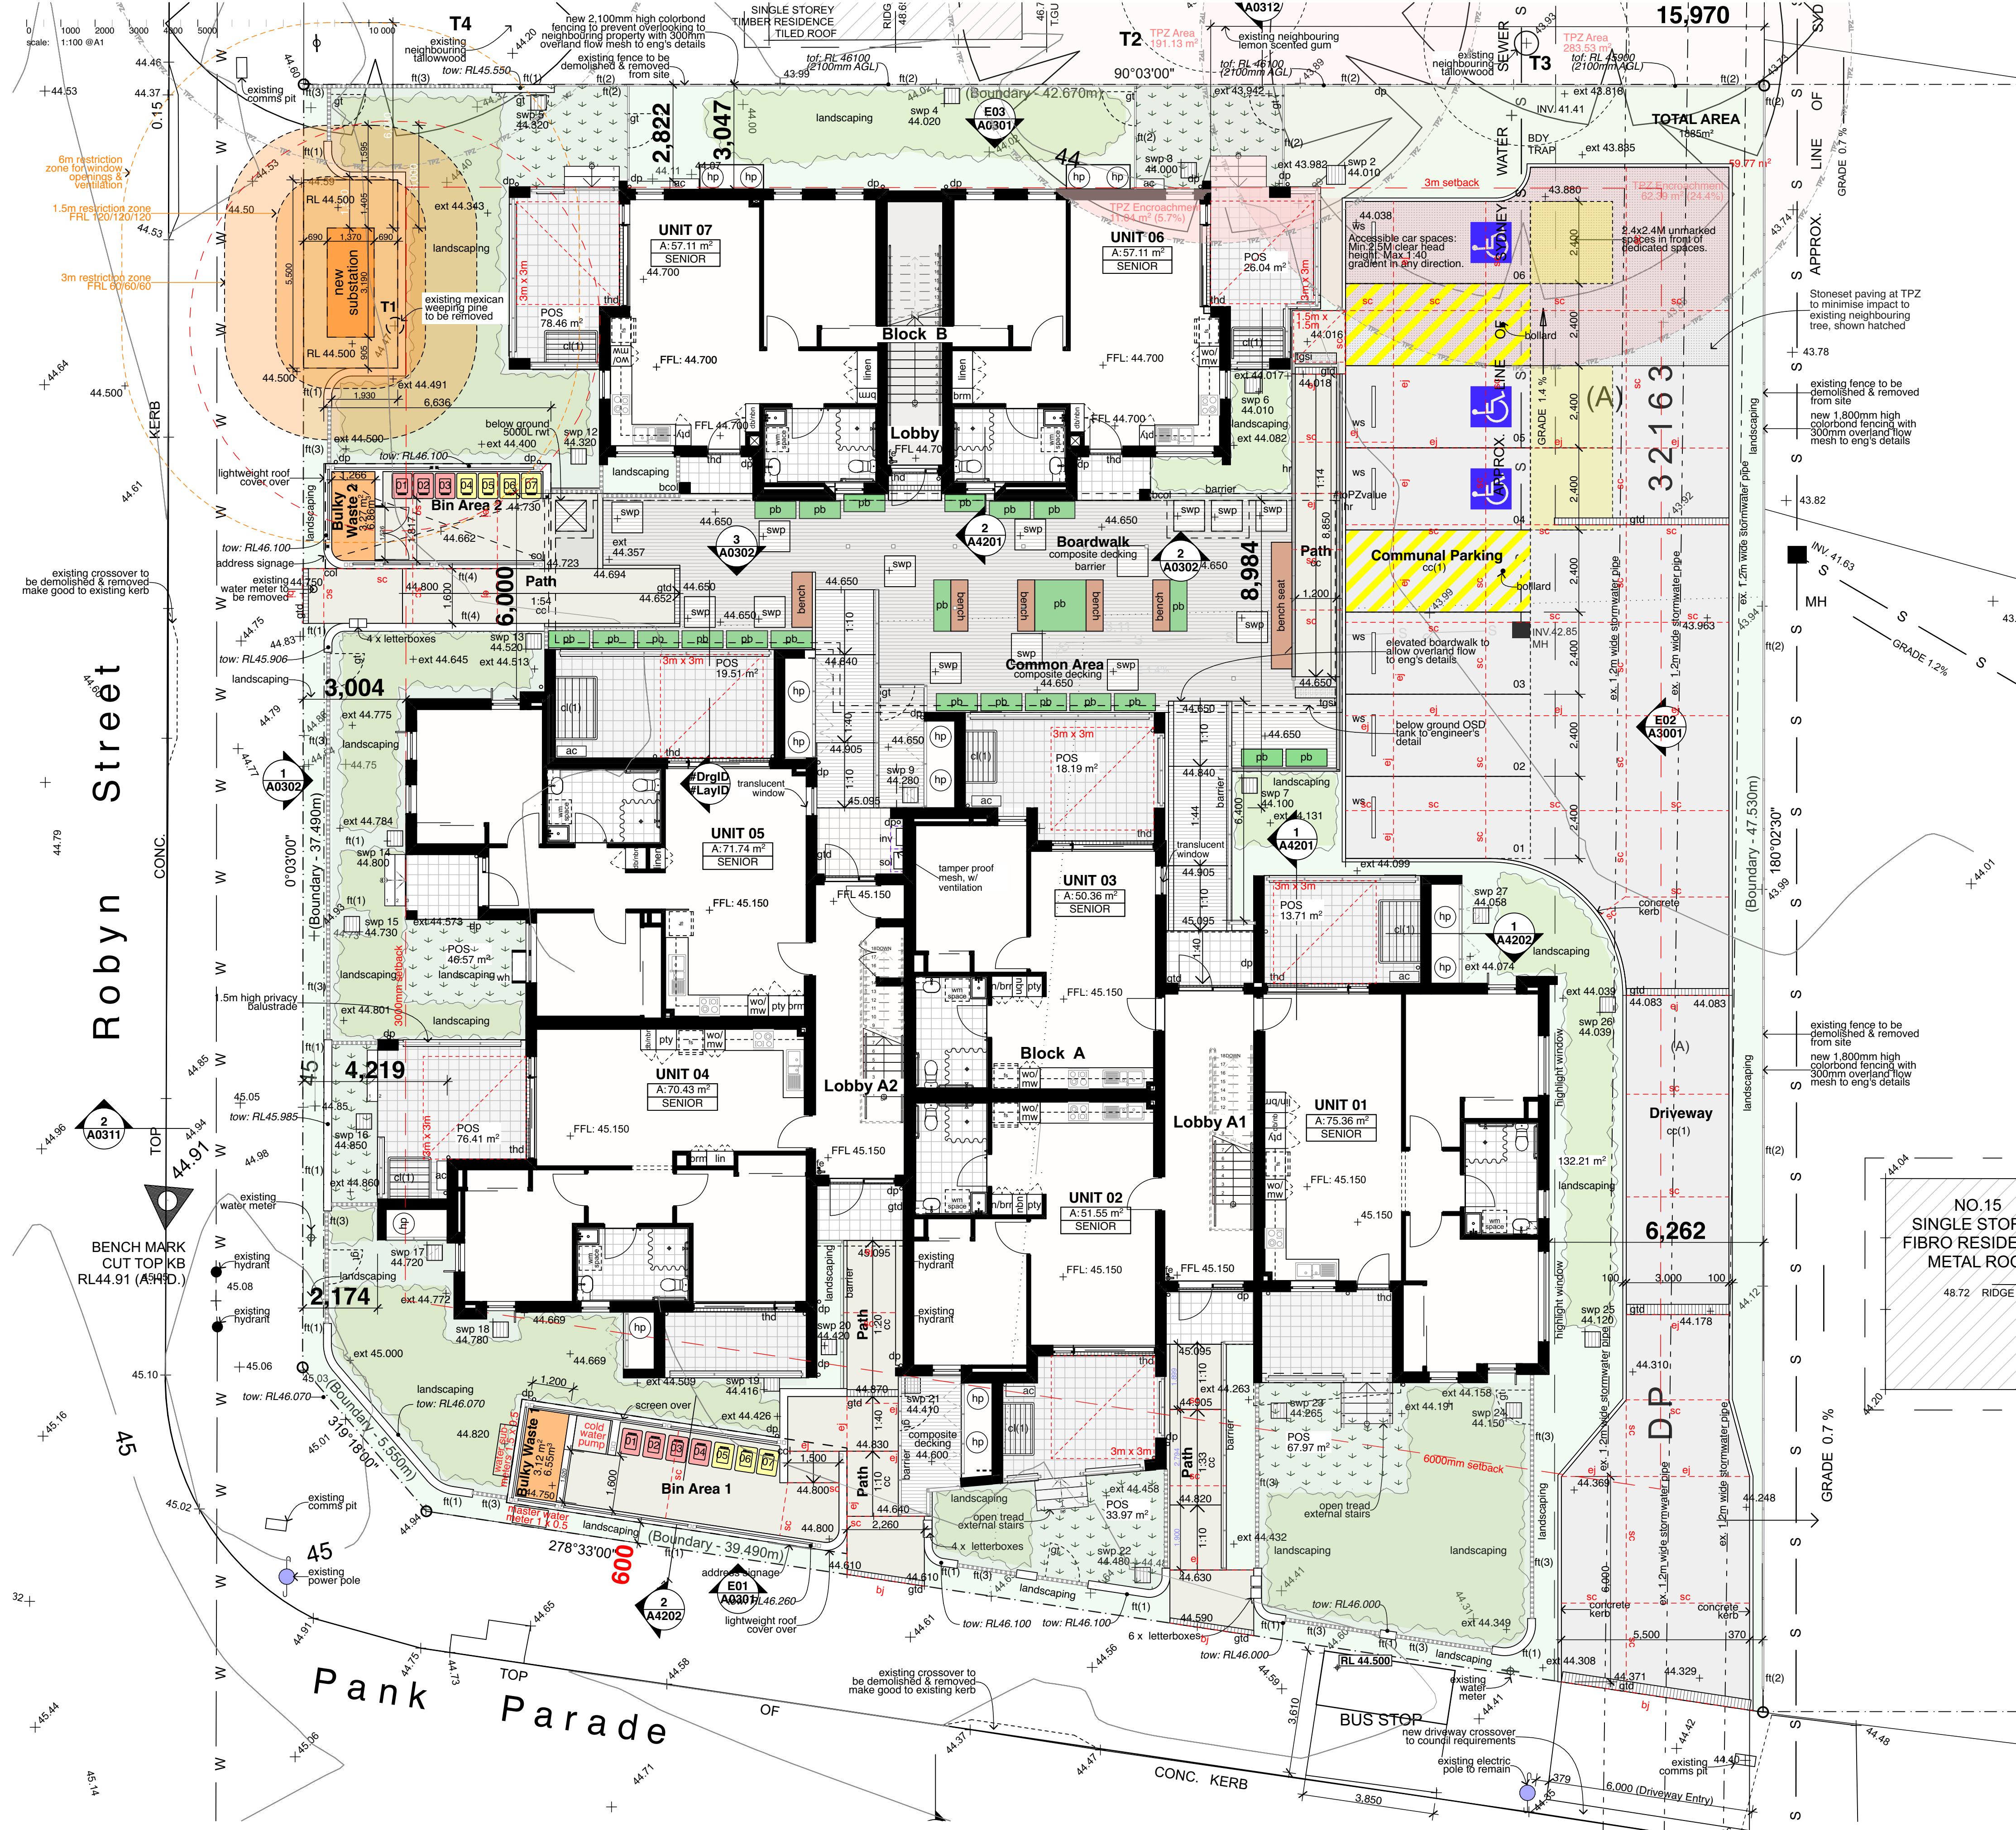

DEVELOPMENT DATA TABLE						
Job Reference	BGPPY					
Locality / Suburb	Blacktown					
Street Address	1 Robyn Street & 17-19 Pank Parade					
Lot Number(s) & Deposited Plan	Lots 197, 198 & 199 in DP 32163					
SITE AREA (sqm)	1885 m ² – sourced from survey(including easement)					
NUMBER OF EXISTING LOTS	3					
PROPOSED GFA* (sqm)	973.06m ²					
ZONING	R2 zone – Seniors Housing permitted with consent (Housing SEPP cl. 108A(b) satisfied)					
ACCESSIBLE AREA						
ROOMS	Number	Type	No of bedrooms	Private open Space		Livable Housing Standard/Adaptable etc
				POS required m ²	POS proposed m ²	
	1	ground	2	15m ²	79.38m ²	Adaptable
	2	ground	1	15m ²	33.97m ²	Adaptable
	3	ground	1	15m ²	18.19m ²	Adaptable
	4	ground	2	15m ²	78.41m ²	Adaptable
	5	ground	2	15m ²	66.17m ²	Adaptable
	6	ground	1	15m ²	26.04m ²	Adaptable
	7	ground	1	15m ²	78.47m ²	Adaptable
	8	1st	2	10m ²	27.79m ²	Senior Living
	9	1st	1	8m ²	16.14m ²	Senior Living
	10	1st	1	8m ²	20.54m ²	Senior Living
	11	1st	2	10m ²	26.70m ²	Senior Living
	12	1st	2	10m ²	21.92m ²	Senior Living
	13	1st	1	8m ²	9.77m ²	Senior Living
	14	1st	1	8m ²	14.28m ²	Senior Living
	MIN. SETBACKS	Control		Requirement		Proposed
Housing SEPP and DCP – MDH		Blacktown Council Front Setback	Setback to be generally in line with existing building line.			
DCP - MDH		Blacktown Council Side Setback	Primary – 6m Secondary – 3m			Primary - 6m Secondary – 3.5m
DCP - MDH		Blacktown Council Setback	3m			8.3m (ground) 6.3m (1st floor)
DCP - MDH		Blacktown Council Rear Setback	3m			3m (ground) 1m (1st floor)
FSR	Cl.108B(1)(b)		9.5m		8.2 m	
	Housing SEPP Cl. 108(2)(c)	0.5:1 0.5 x 1885 = 942.5m ²		973.06m ² 0.51:1		
LANDSCAPED AREA	Housing SEPP Cl. 108(2)(d)	Min. 35m ² per dwelling 35m ² x 14 = 490m ² Or 30% = 565.50m ²			518.56m ²	
DEEP SOIL ZONE	Housing SEPP Cl. 108(2)(g)		Min. 15% of site 15% x 1885m ² = 282.75m ²			Total 294.03m ²
	Housing SEPP Cl. 108(2)(g)	Min. 3m dimension Min. 65% of DSZ to be located at rear of site 65% x 282.75m ² = 183.89m ²			Min dimension = 3m Rear 134.68m ²	
SOLAR ACCESS	Housing SEPP Cl. 108(2)(g)	70% of dwellings - min 2 hrs between 9am & 3pm mid-winter to: i) Living rooms ii) Private open space			Living = 78% 11/14 units POS = 78% 11/14 units	
PRIVATE OPEN SPACE	Housing SEPP Cl. 108(2)(h) & (i)		Ground Floor dwellings 15m ² per dwelling Incl. 1 area with min. dimension = 3m x 3m Dwellings not on ground floor: Provide balcony Accessible from living area Min. Dimension of 2m 1 bedroom units = 6m ² 2 bedrooms or greater = 10m ²			Ground Floor Complies Noted above First Floor Complies Noted above
	Accessible area		1 bdsm = 0.4 x 8 = 3.2 2 bdsm = 0.5 x 6 = 3 3 bdsm = 1 x 14 1 accessible space per 5 dwellings 14 + 5 = 2.8 accessible spots out of above total *Note: Carpark to also be designed in accordance with SLUDG criteria Total number of parking spaces required = 6 spaces with 3 spaces to be accessible			6 parking spaces 3 spaces dedicated to accessible.
CAR PARKING	Housing SEPP Cl. 108(2)(j)	One space to be capable of being widened to 3.8 metres			Complies, parking spaces 4, 5 & 6 provided with share zone	
TREE REMOVAL	Housing SEPP	Retain, wherever reasonable, significant trees No. of trees on site & in close proximity to development = 1			Retained = 0 Removed = 1	
WASTE	DCP – MDH Rates and requirements		Blacktown Council Developments over 8 dwellings Red bin waste 110L per unit (weekly) (110L x 14 Units = 1,540L) / 240L = 6.4 x 240L Red bins Yellow bin recycling 90L per unit (fortnightly) (90L x 14 Units = 1,260L) / 240L = 5.25 x 240L Yellow bins			7 Red bins 7 Yellow bins

Stanton Dahl & Associates Pty Limited. ABN 32 002 261 395
Nominated Architects : S.M Evans 7686 DM Bell 11076
© Copyright 2025 Stanton Dahl

- Legend (external work / site plan)
note: drawing may not contain all items listed below
- ex contours & banking line
 - existing trees to be retained
 - existing trees to be removed
 - proposed new trees
 - ex RL00.00 → existing levels
 - RL00.00 → proposed levels
 - 39.000 proposed spot levels (ftl)
 - ac air conditioner condenser
 - acc accessible
 - adhc ageing, disability & home care
 - ap access panel
 - bal(1) balustrade (type)
 - bfc broom finished concrete
 - boe brick on edge
 - bol bollard
 - cc(1) coloured concrete (type)
 - ctf(1) ceramic floor tile (type)
 - cl clothes line
 - col column
 - dp downpipe
 - drp doornpost
 - ext. existing
 - fb(1) facebrick work (type)
 - fe fire extinguisher
 - fl finished floor level
 - ft(1) fence (type)
 - gb garbage bin
 - gt gate
 - gtd grated drain
 - hr(1) handrail (type)
 - ht hose tap
 - hwu hot water unit
 - hyd hydrant
 - kr kerb ramp
 - lb letter box
 - ofc off form concrete
 - pb planter box
 - pos private open space
 - pmp permeable paving
 - pp power pole
 - rw(1) retaining wall (type)
 - rwo rainwater outlet
 - rwt rainwater tank
 - scf steel float concrete
 - sfl structural floor level
 - swp storm water pit
 - tfc trowel finished concrete
 - tsai tactile ground surface indicator
 - tow top of wall
 - ws wheel stop
 - wlc wood float concrete



11 25/03/25 Part 5 Re-Submission

Rev	Date	Issue
1	25/03/25	do not scale drawings, check all dimensions on site, figured dimensions take precedence.

Project Architect:
Stanton Dahl Architects
P: 002 8544 1603

Landscape Consultant:
Captivate Landscape Design
P: 0402 466 417

Hydraulic & Structural Consultant:
Greenview Consulting
P: 002 8544 1603

Electrical Consultant:
Greenview Consulting
P: 002 8544 1603

Architect:
Stanton Dahl Architects

Project:
Senior Living Development
at
1 Robyn Street & 17-19 Pank Parade, Blacktown

Title:
Site & External Works Plan

Status: Part 5 Activity Submission

Date: 25/3/2025
Scale: 1:100 @ AI
Stage: SM, DR

S/D job no.: 2792.22
Drawn: SM, DR
Checked: AT
Rev: AT


Project no.: BGPPY
Approved: AT
Rev: AT

2792.22_1 Robyn St & 17-19 Pank Pde_Site Master
Plotted: 25/3/2025
Drawing: A0271


11

- Legend** (elevation & sections)
note: drawing may not contain all items listed below
- ac air conditioner condenser
 - ag ag pipe
 - alv adjustable louvres
 - alw aluminium framed window
 - bal(1) balustrade (type)
 - bc barge capping
 - bg box gutter
 - boe brick on edge
 - bws brickwork sill
 - cfc compressed fibre cement
 - cj control joint
 - cj-b control joint behind cladding
 - conc concrete
 - cs coved skirting
 - csc cut soldier course
 - dp downpipe
 - drh door head
 - dms decorative metal screen
 - eg eaves gutter
 - egl existing ground line
 - ex existing
 - f fixed sash window
 - fb face brickwork
 - fcl finished ceiling level
 - ffl finished floor level
 - flv fixed louvres
 - fp feature panel
 - gl ground line
 - gt gate
 - hr(1) handrail (type)
 - hwt hot water unit
 - hwud hot water unit with diverter flue
 - ip insulated panel
 - mc(1) metal cladding (type)
 - mdr metal deck roof
 - mrs metal privacy screen
 - nc non structural column
 - of overflow
 - og obscure glazing
 - ofc off form concrete
 - olv operable louvres
 - p(1) paint (type)
 - pap(1) perforated acoustic panel (type)
 - pbd plasterboard
 - ps privacy screen
 - pv photovoltaic cells
 - rc rendered concrete
 - rms raked metal soffit
 - rp(1) render & paint finish (type)
 - rs roller shutter
 - rw retaining wall
 - rwh rainwater head
 - s sliding sash window
 - sc steel column
 - sk skylight/skytube
 - sl sliding door
 - ss(1) sun shade (type)
 - tc(1) timber cladding
 - ts timber skirting
 - wcs window casing
- note:
- the anticipated 10 year movement along masonry joints is less than 10mm (confirmed by structural engineer), hence is not shown on the drawings
- any future A/C units to be >1m from balustrade

E01 South Elevation (Pank Parade)
1:100

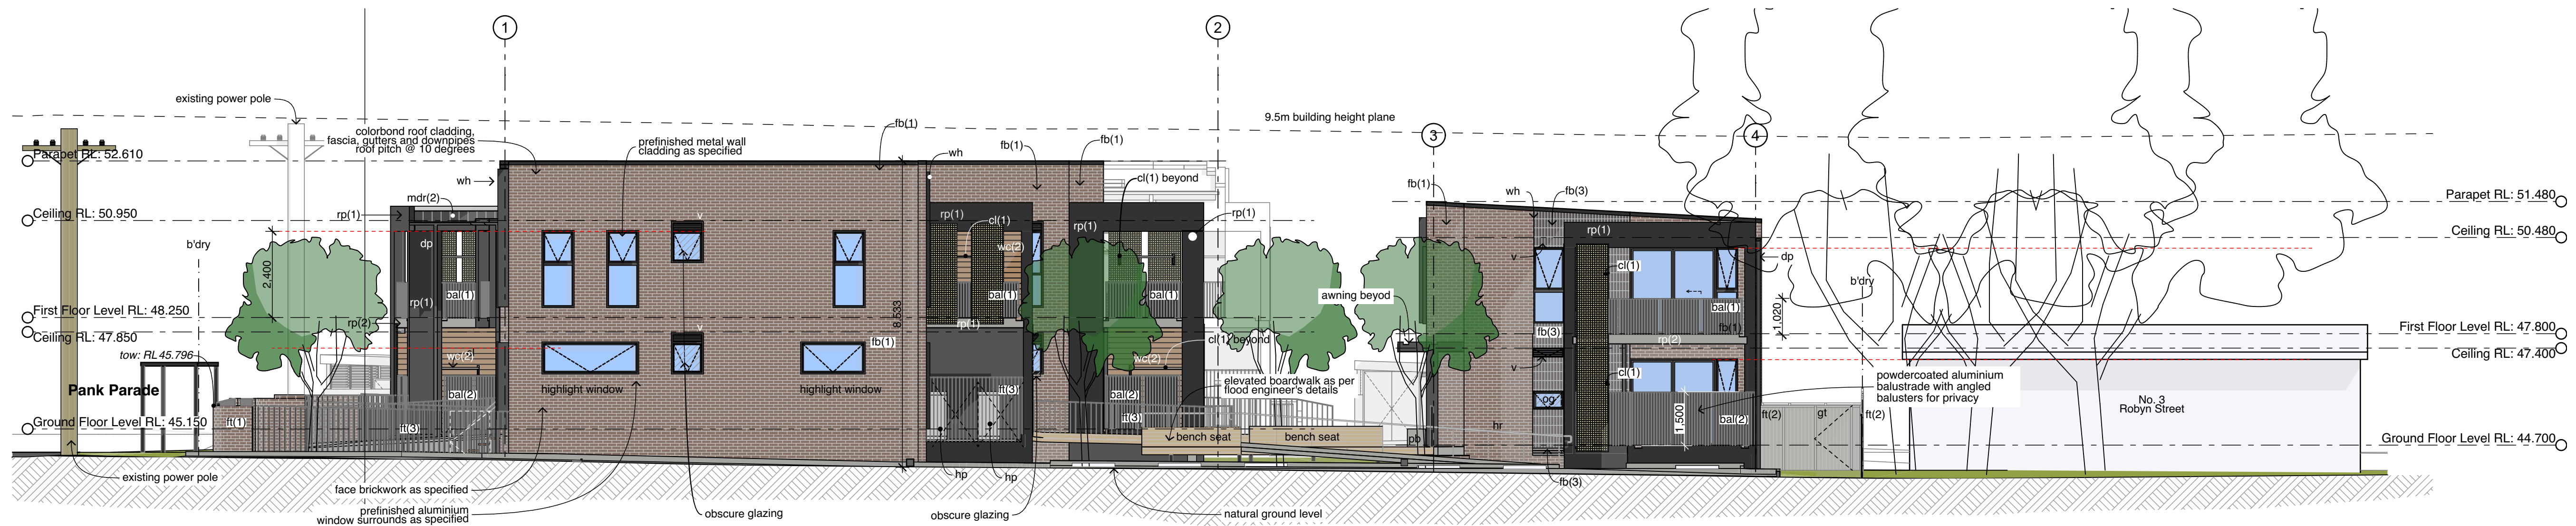

E02 East Elevation
1:100

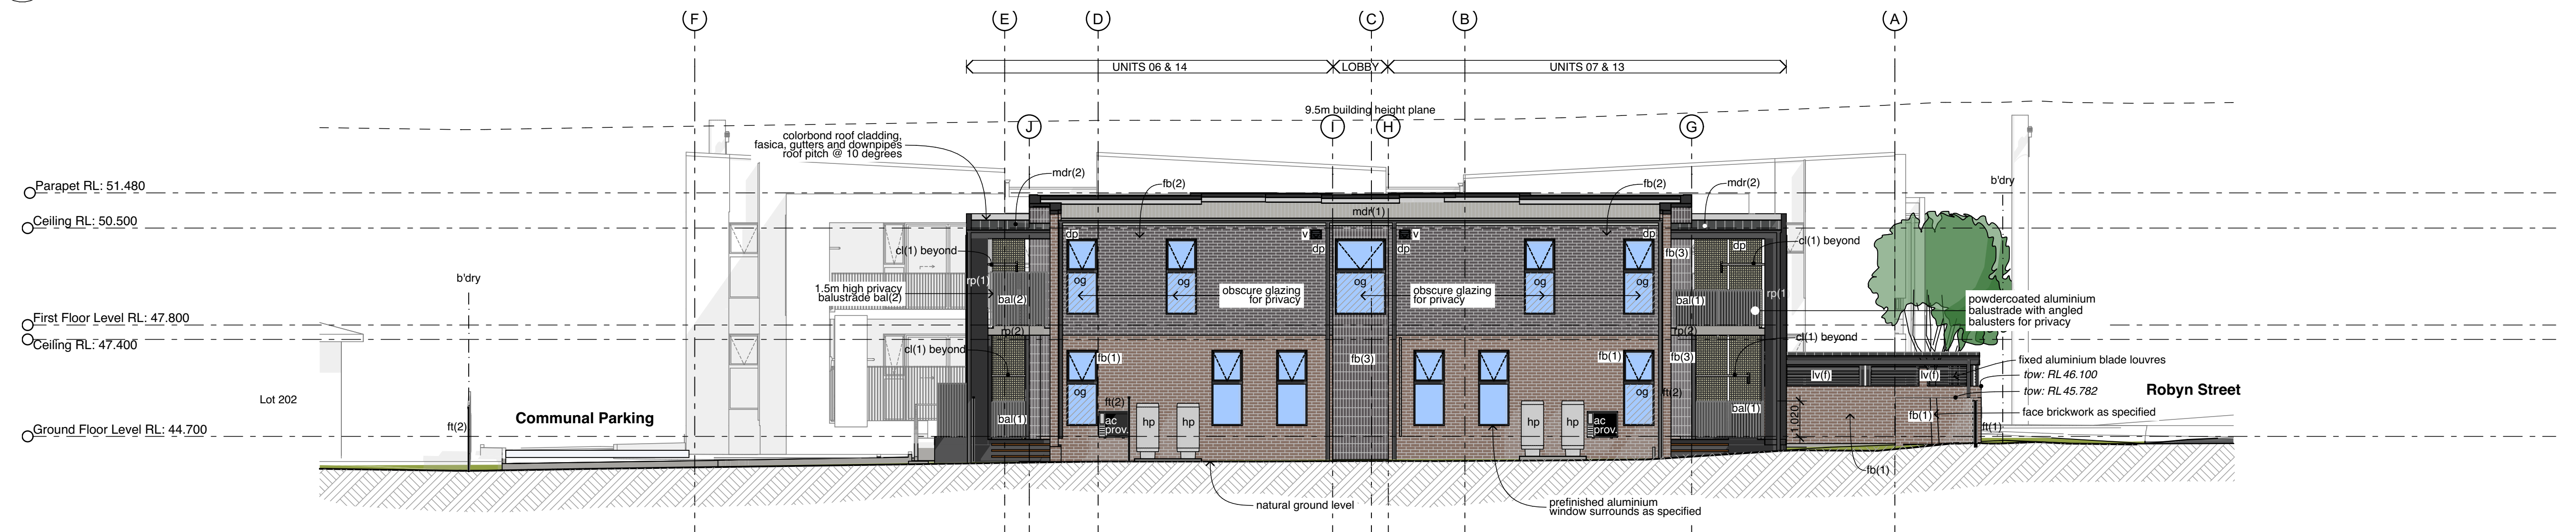

E03 North Elevation (Block B)
1:100



11 25/03/25 Part 5 Re-Submission

Rev	Date	Issue
1	25/03/25	Part 5 Re-Submission

do not scale drawings, check all dimensions on site, figured dimensions take precedence.

Project Architect:
Stanton Dahl Architects
Ph: (02) 8544 1683

Landscape Consultant:
Captivate Landscape Design
Ph: 0402 466 417

Hydraulic & Structural Consultant:
Greenview Consulting
Ph: (02) 8544 1683

Electrical Consultant:
Greenview Consulting
Ph: (02) 8544 1683

Architect:

Stanton Dahl Architects

Project:
Senior Living Development
at
1 Robyn Street & 17-19 Pank
Parade, Blacktown


Title:
Elevations (Sheet 1 of 2)

File:
2792.22_1 Robyn St & 17-19 Pank Pde_Site Master


Plotted: 25/3/2025

Status: Part 5 Activity Submission


Date:	Scale:	S/d job no:	Project no:
25/3/2025	1:100 @ A1	2792.22	BGYPY
Stage:	Drawn:	Checked:	Approved:
	SM, DR	AT	AT
Drawing:			Rev:
A0301			11

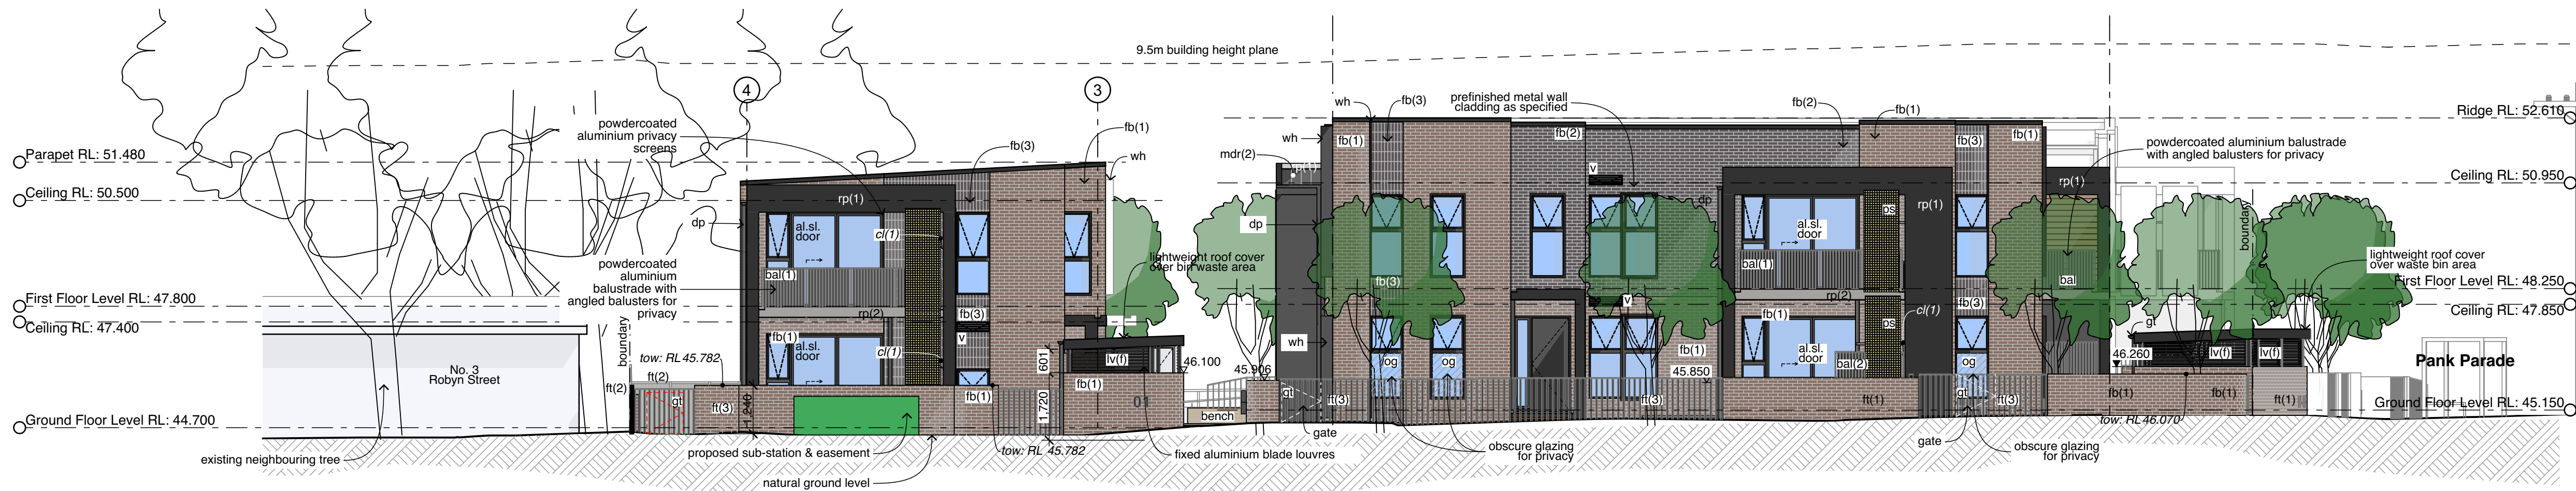

1 West Elevation (Robyn Street)
1:100

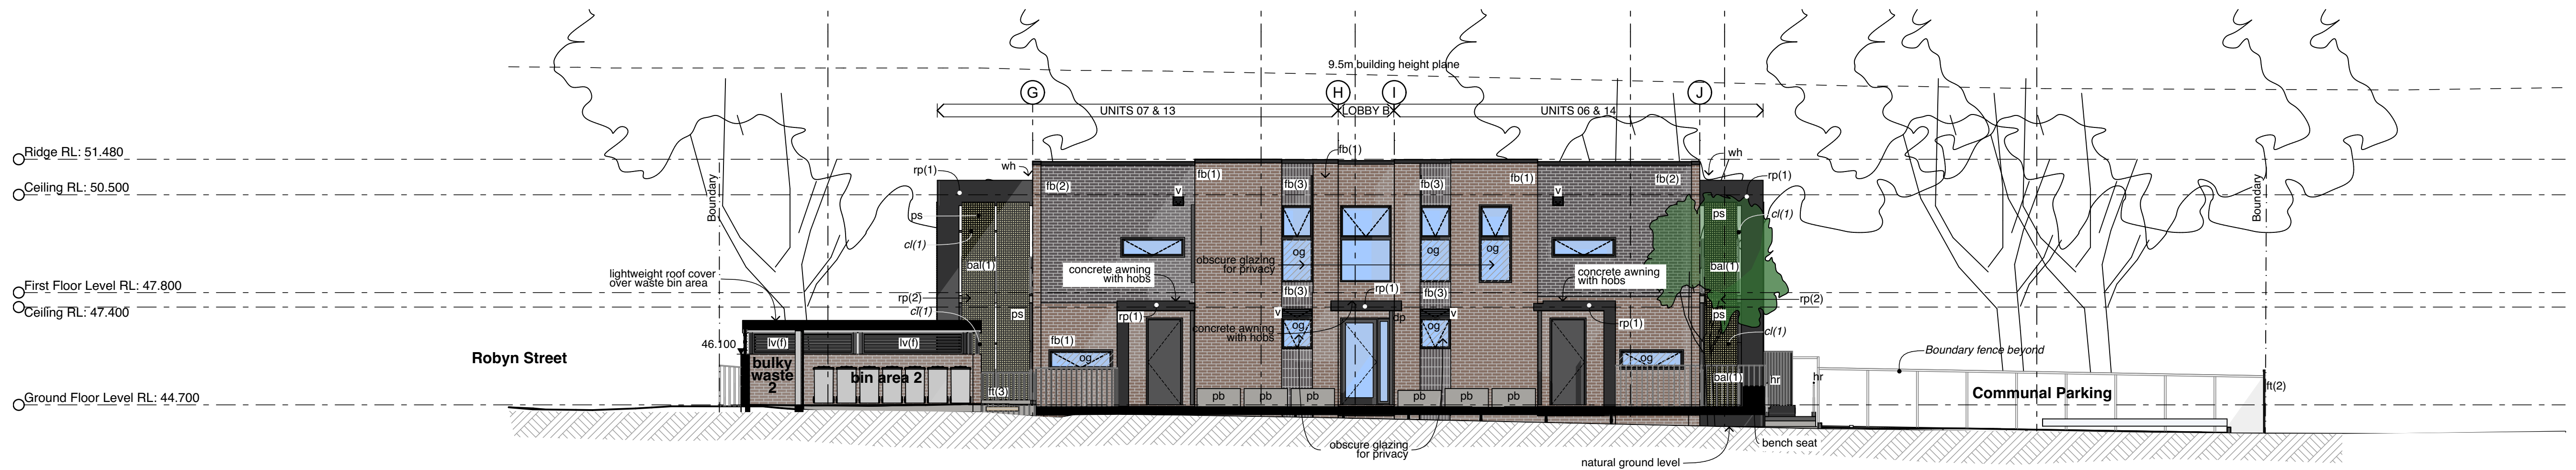

2 South Elevation (Block B)
1:100

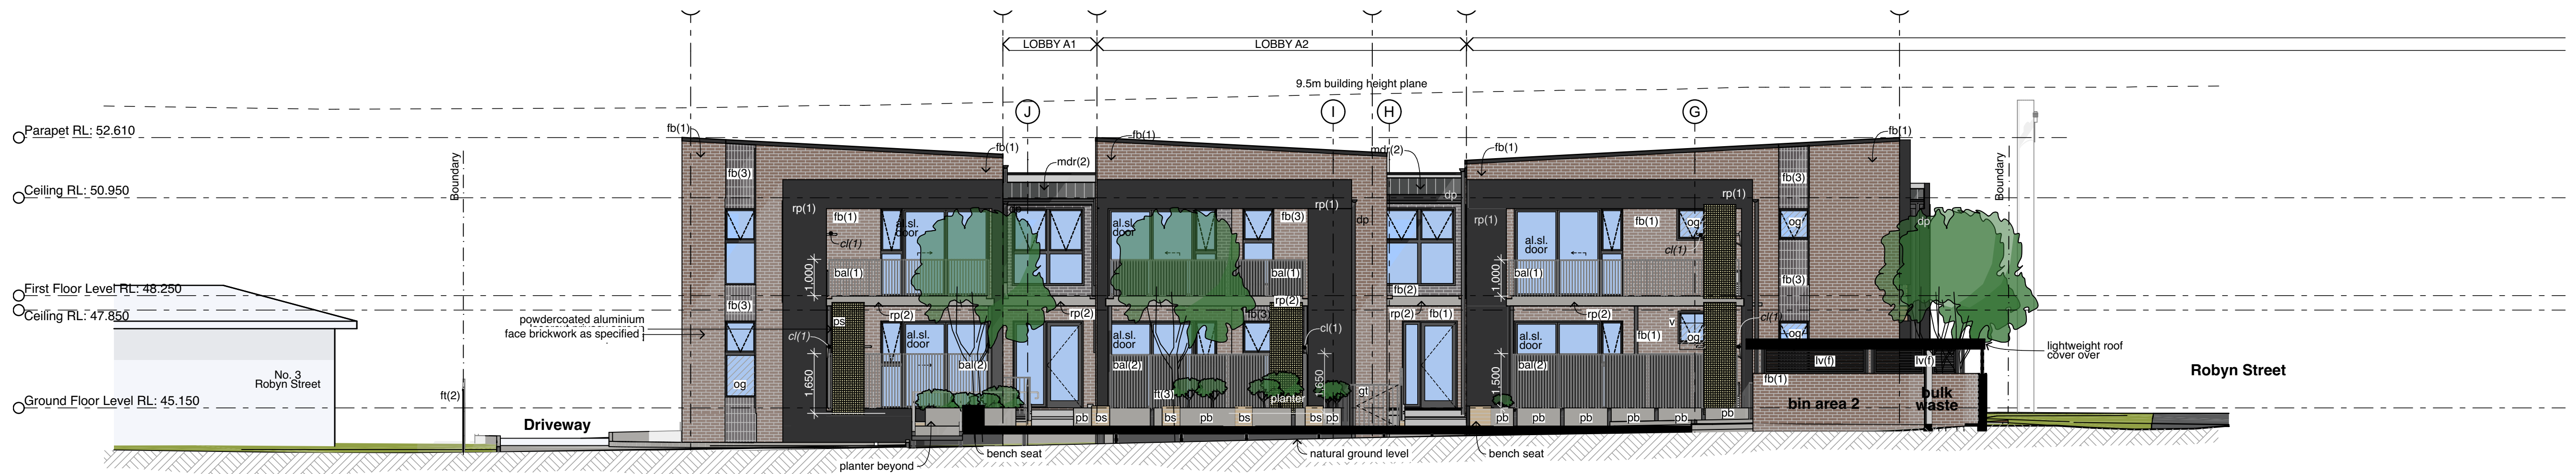

3 North Elevation (Block A)
1:100



11	25/03/25	Part 5 Re-Submission
Rev	Date	Issue
		do not scale drawings, check all dimensions on site, figured dimensions take precedence.

Project Architect:
Stanton Dahl Architects
Ph: (02) 8544 1683

Landscape Consultant:
Captivate Landscape Design
Ph: 0402 466 417

Hydraulic & Structural Consultant:
Greenview Consulting
Ph: (02) 8544 1683

Electrical Consultant:
Greenview Consulting
Ph: (02) 8544 1683

Architect:

Stanton
Dahl
Architects


Project:
Senior Living Development
at
1 Robyn Street & 17-19 Pank
Parade, Blacktown

Title:
Elevations (Sheet 2 of 2)

File:
2792.22_1 Robyn St & 17-19 Pank Pde_Site Master

Status: Part 5 Activity Submission


Date:	Scale:	S/D job no:	Project no:
25/3/2025	1:100 @ A1	2792.22	BGPYP
Stage:	Drawn:	Checked:	Approved:
	SM, DR	AT	AT
Drawing:			Rev:
A0302			11

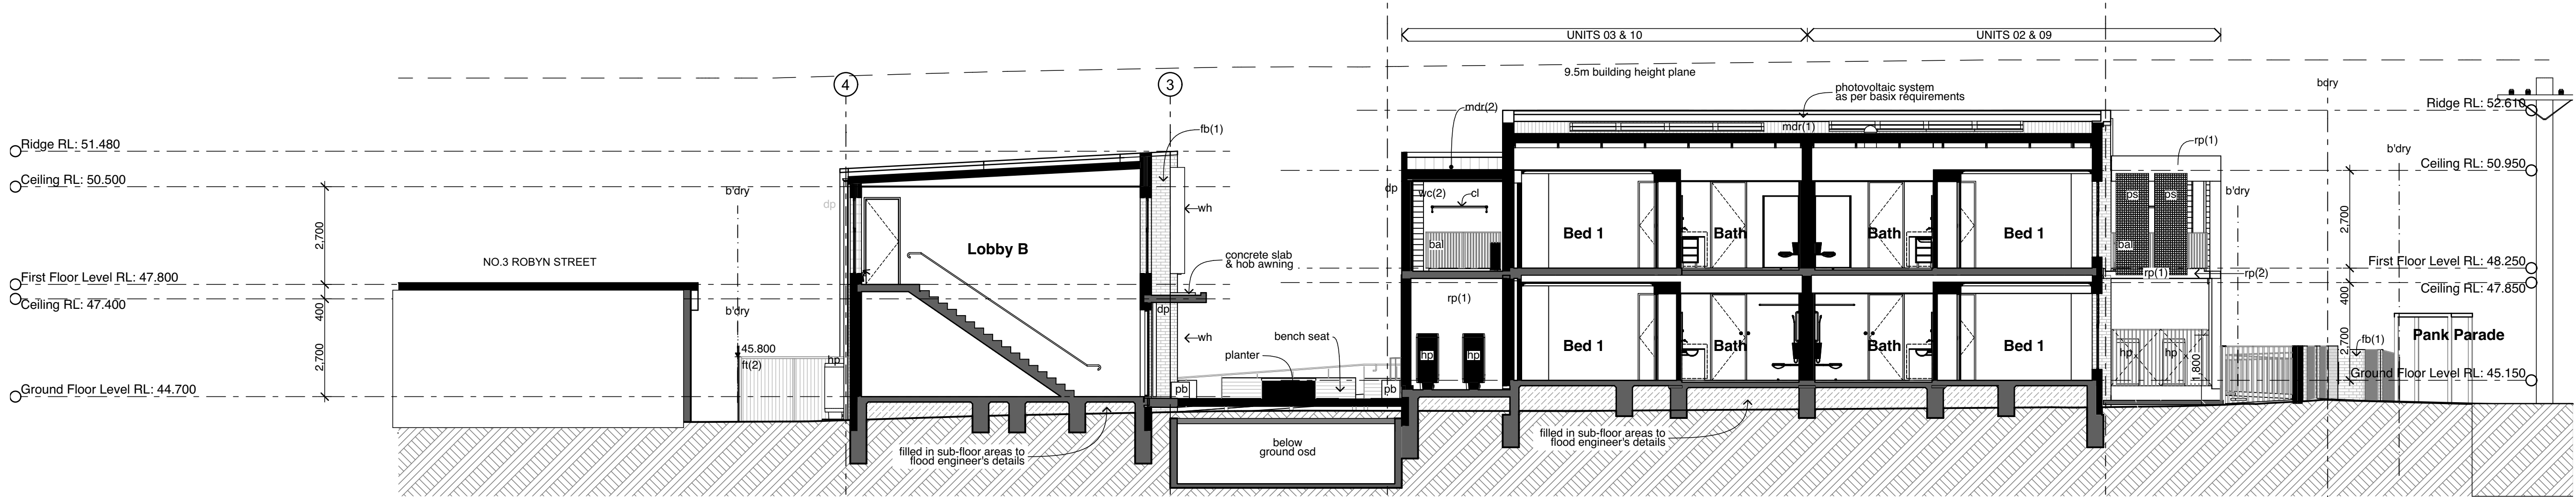

1 Section 01
1:100

- Legend** (elevation & sections)
note: drawing may not contain all items listed below
- ac air conditioner condenser
 - ag ag pipe
 - alv adjustable louvres
 - alw aluminium framed window
 - bal(1) balustrade (type)
 - bc barge capping
 - bg box gutter
 - boe brick on edge
 - bws brickwork sill
 - cfc compressed fibre cement
 - cj control joint
 - cj-b control joint behind cladding
 - conc. concrete
 - cs coved skirting
 - csc cut soldier course
 - dp downpipe
 - drh door head
 - dms decorative metal screen
 - eg eaves gutter
 - egl existing ground line
 - ex. existing
 - f fixed sash window
 - fb face brickwork
 - fcl finished ceiling level
 - ffl finished floor level
 - flv fixed louvres
 - fp feature panel
 - gl ground line
 - gt gate
 - hr(1) handrail (type)
 - hwu hot water unit
 - hwud hot water unit with diverter flue
 - ip insulated panel
 - mc(1) metal cladding (type)
 - mdr metal deck roof
 - mrs metal privacy screen
 - nc non structural column
 - of overflow
 - og obscure glazing
 - ofc off form concrete
 - olv operable louvres
 - p(1) paint (type)
 - pap(1) perforated acoustic panel (type)
 - pbd plasterboard
 - ps privacy screen
 - pv photovoltaic cells
 - rc rendered concrete
 - rms raked metal soffit
 - rp(1) render & paint finish (type)
 - rs roller shutter
 - rw retaining wall
 - rwh rainwater head
 - s sliding sash window
 - sc steel column
 - sk skylight/skytube
 - sl sliding door
 - ss(1) sun shade (type)
 - tc(1) timber cladding
 - ts timber skirting
 - wcs window casing

note:
- the anticipated 10 year movement along masonry joints is less than 10mm (confirmed by structural engineer), hence is not shown on the drawings
- any future A/C units to be >1m from balustrade

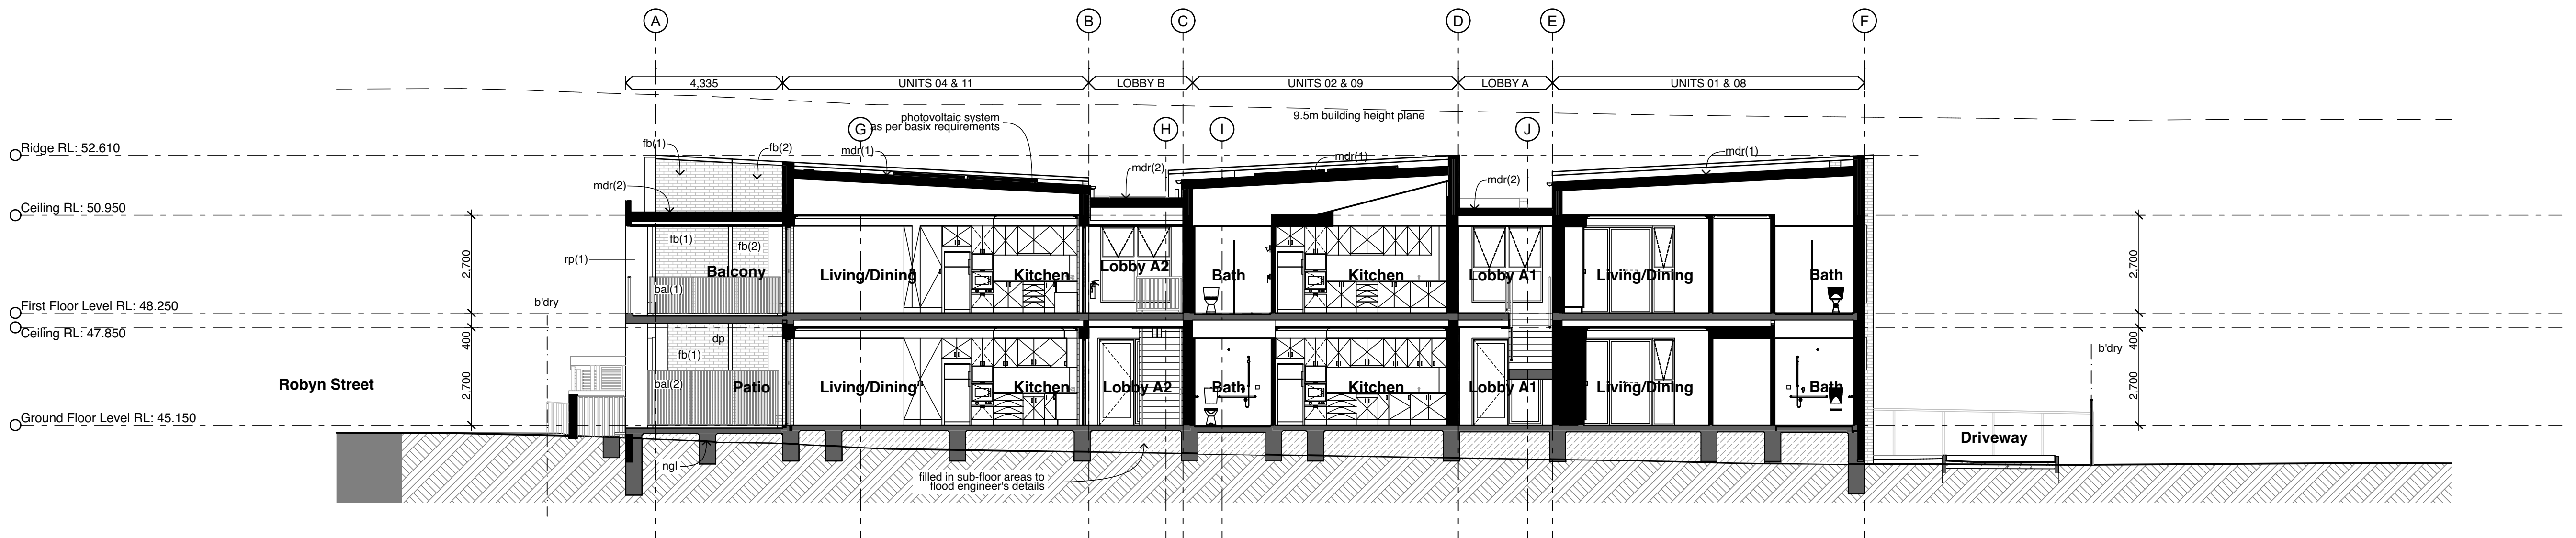


2 Section 02
1:100

- Fence ft(1)
Face Brick (fb1)
medium red brown
- Face Brick fb(2)
Dark grey(horizontal)
- Face Brick fb(3)
Dark grey(vertical)
- Metal Deck Roofing mdr(1)
Colorbond "Custom Orb"
Colour: "Light Colour"
- Metal Deck Roofing mdr(2)
Colorbond "Klip-Lok Classic 700"
Colour: "Light Colour"
- Wall Cladding wc(2)
Timber look
- Colorbond Fencing - ft(2)
Medium Grey
- Fencing - ft(3)
Rendered and Painted - rp(1)
Window Frames, Window Hoods, Gutters, Down Pipes
- Rendered & Painted - rp(2)
Colour: "Shale Grey"

Legend (elevation & sections)	
note: drawing may not contain all items listed below	
ac	air conditioner condenser
ag	ag pipe
alw	aluminium framed window
bal(1)	balustrade (type) - 1m high
bal(2)	balustrade (type) - 1.5m high
bc	barge capping
bg	box gutter
bhc	brick header course
boe	brick on edge
bws	brickwork sill
cfc	compessed fibre cement
cj	control joint
conc.	concrete
cs	coved skirting
dp	downpipe
drh	door head
eg	eaves gutter
egl	existing ground line
ext.	existing
f	fixed sash window
fb(1)	face brickwork (type)
fcl	finished ceiling level
ffi	finished floor level
fp	feature panel
gl	ground line
gt	gate
hr(1)	handrail (type)
hwu	hot water unit
ip	insulated panel
lv(f)	fixed louvres
lv(o)	operable louvres
mc(1)	metal cladding (type)
mdr	metal deck roof
ofc	off form concrete
og	obscure glass
p(1)	paint (type)
papt(1)	perforated acoustic panel (type)
pbd	plasterboard
ps	privacy screen, <8mm perforation
pv	photovoltaic cells
rc	rendered concrete
rms	raked metal soffit
rp(1)	render & paint finish (type)
rs	roller shutter
rw	retaining wall
rwh	rainwater head
s	sliding sash window
sc	steel column
sk	skylight/skytube
sl	sliding door
ss(1)	sun shade (type)
ts	timber skirting
v	exhaust vent
wh	window hood
wcs	window casing

note:
1. all handrails, balustrades & louvres shown
indicatively only, refer to detail drawings for
clarity.
2. refer to engineer's drawings for final co-
ordination.
3. acoustic panel edges at all major joints (solid
line) & all exposed edges including top
(adjoining s/s sill) & bottom (adjoining skirting)
are to include 12x12mm aluminium angle.

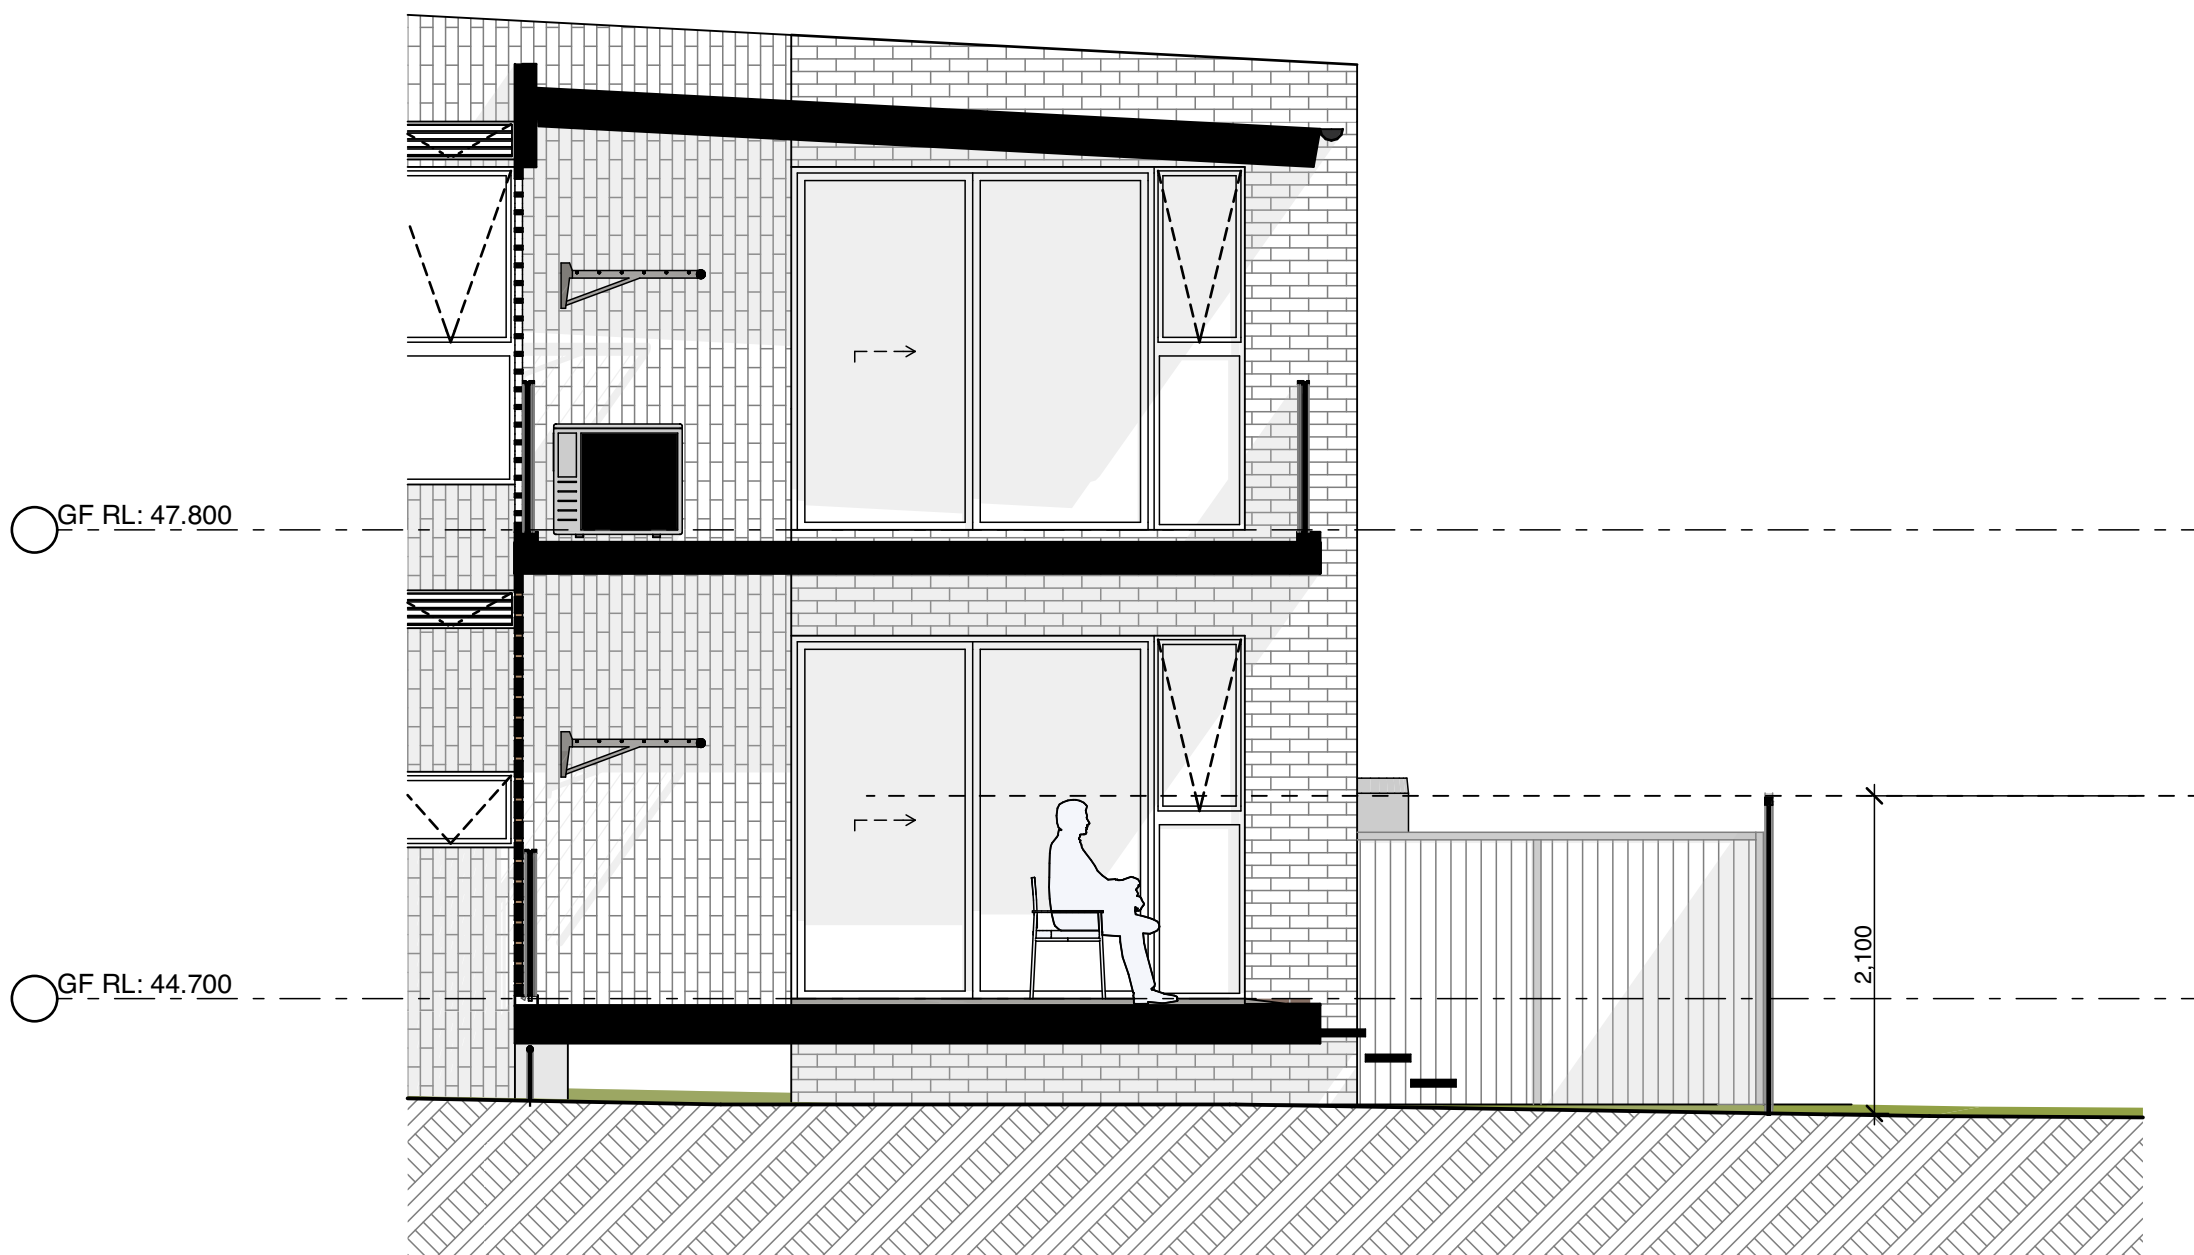

1 **Patio Section 01**
1:50

Fence ft(1)
Face Brick (fb1)
medium brown
Face Brick fb(2)
Dark grey(horizontal)
Face Brick fb(3)
Dark grey(vertical)
Metal Deck Roofing mdr(1)
Colorbond "Custom Orb"
Colour: "Light Colour"
Metal Deck Roofing mdr(2)
Colorbond "Klip-Lok Classic 700"
Colour: "Light Colour"
Wall Cladding wcl(2)
Timber look
Colorbond Fencing - ft(2)
Medium Grey
Fencing - ft(3)
Rendered and Painted - rp(1)
Window Frames, Window Hoods, Gutters, Down Pipes
Rendered & Painted - rp(2)
Colour: "Shale Grey"

02		Part 5 ReSubmission
01	10/05/24	Part 5 Submission
Rev	Date	Issue

do not scale drawings. check all dimensions on site.
figured dimensions take precedence.

Project Architect:
Stanton Dahl Architects
Ph: (02) 8576 5300

Landscape Consultant:
Captivate Landscape Design
Ph: 0402 466 417

Hydraulic & Structural Consultant:
Greenview Consulting
Ph: (02) 8544 1683

Electrical Consultant:
Greenview Consulting
Ph: (02) 8544 1683

Architect:

Stanton
Dahl
Architects

Project:
Senior Living Development
at
1 Robyn Street & 17-19 Pank
Parade, Blacktown

Title:
Patio Section

File:
2792.22_1 Robyn St & 17-19 Pank Pde_Site Master


Plotted: 23/10/2024

Status: Part 5 Activity Submission


Date:	Scale:	S/d job no:	Project no:
23/10/2024	1:50 @ A1	2792.22	BGYPY
Stage:	Drawn:	Checked:	Approved:
	SM, DR	AT	AT
			Rev:

Drawing:
A0312


02

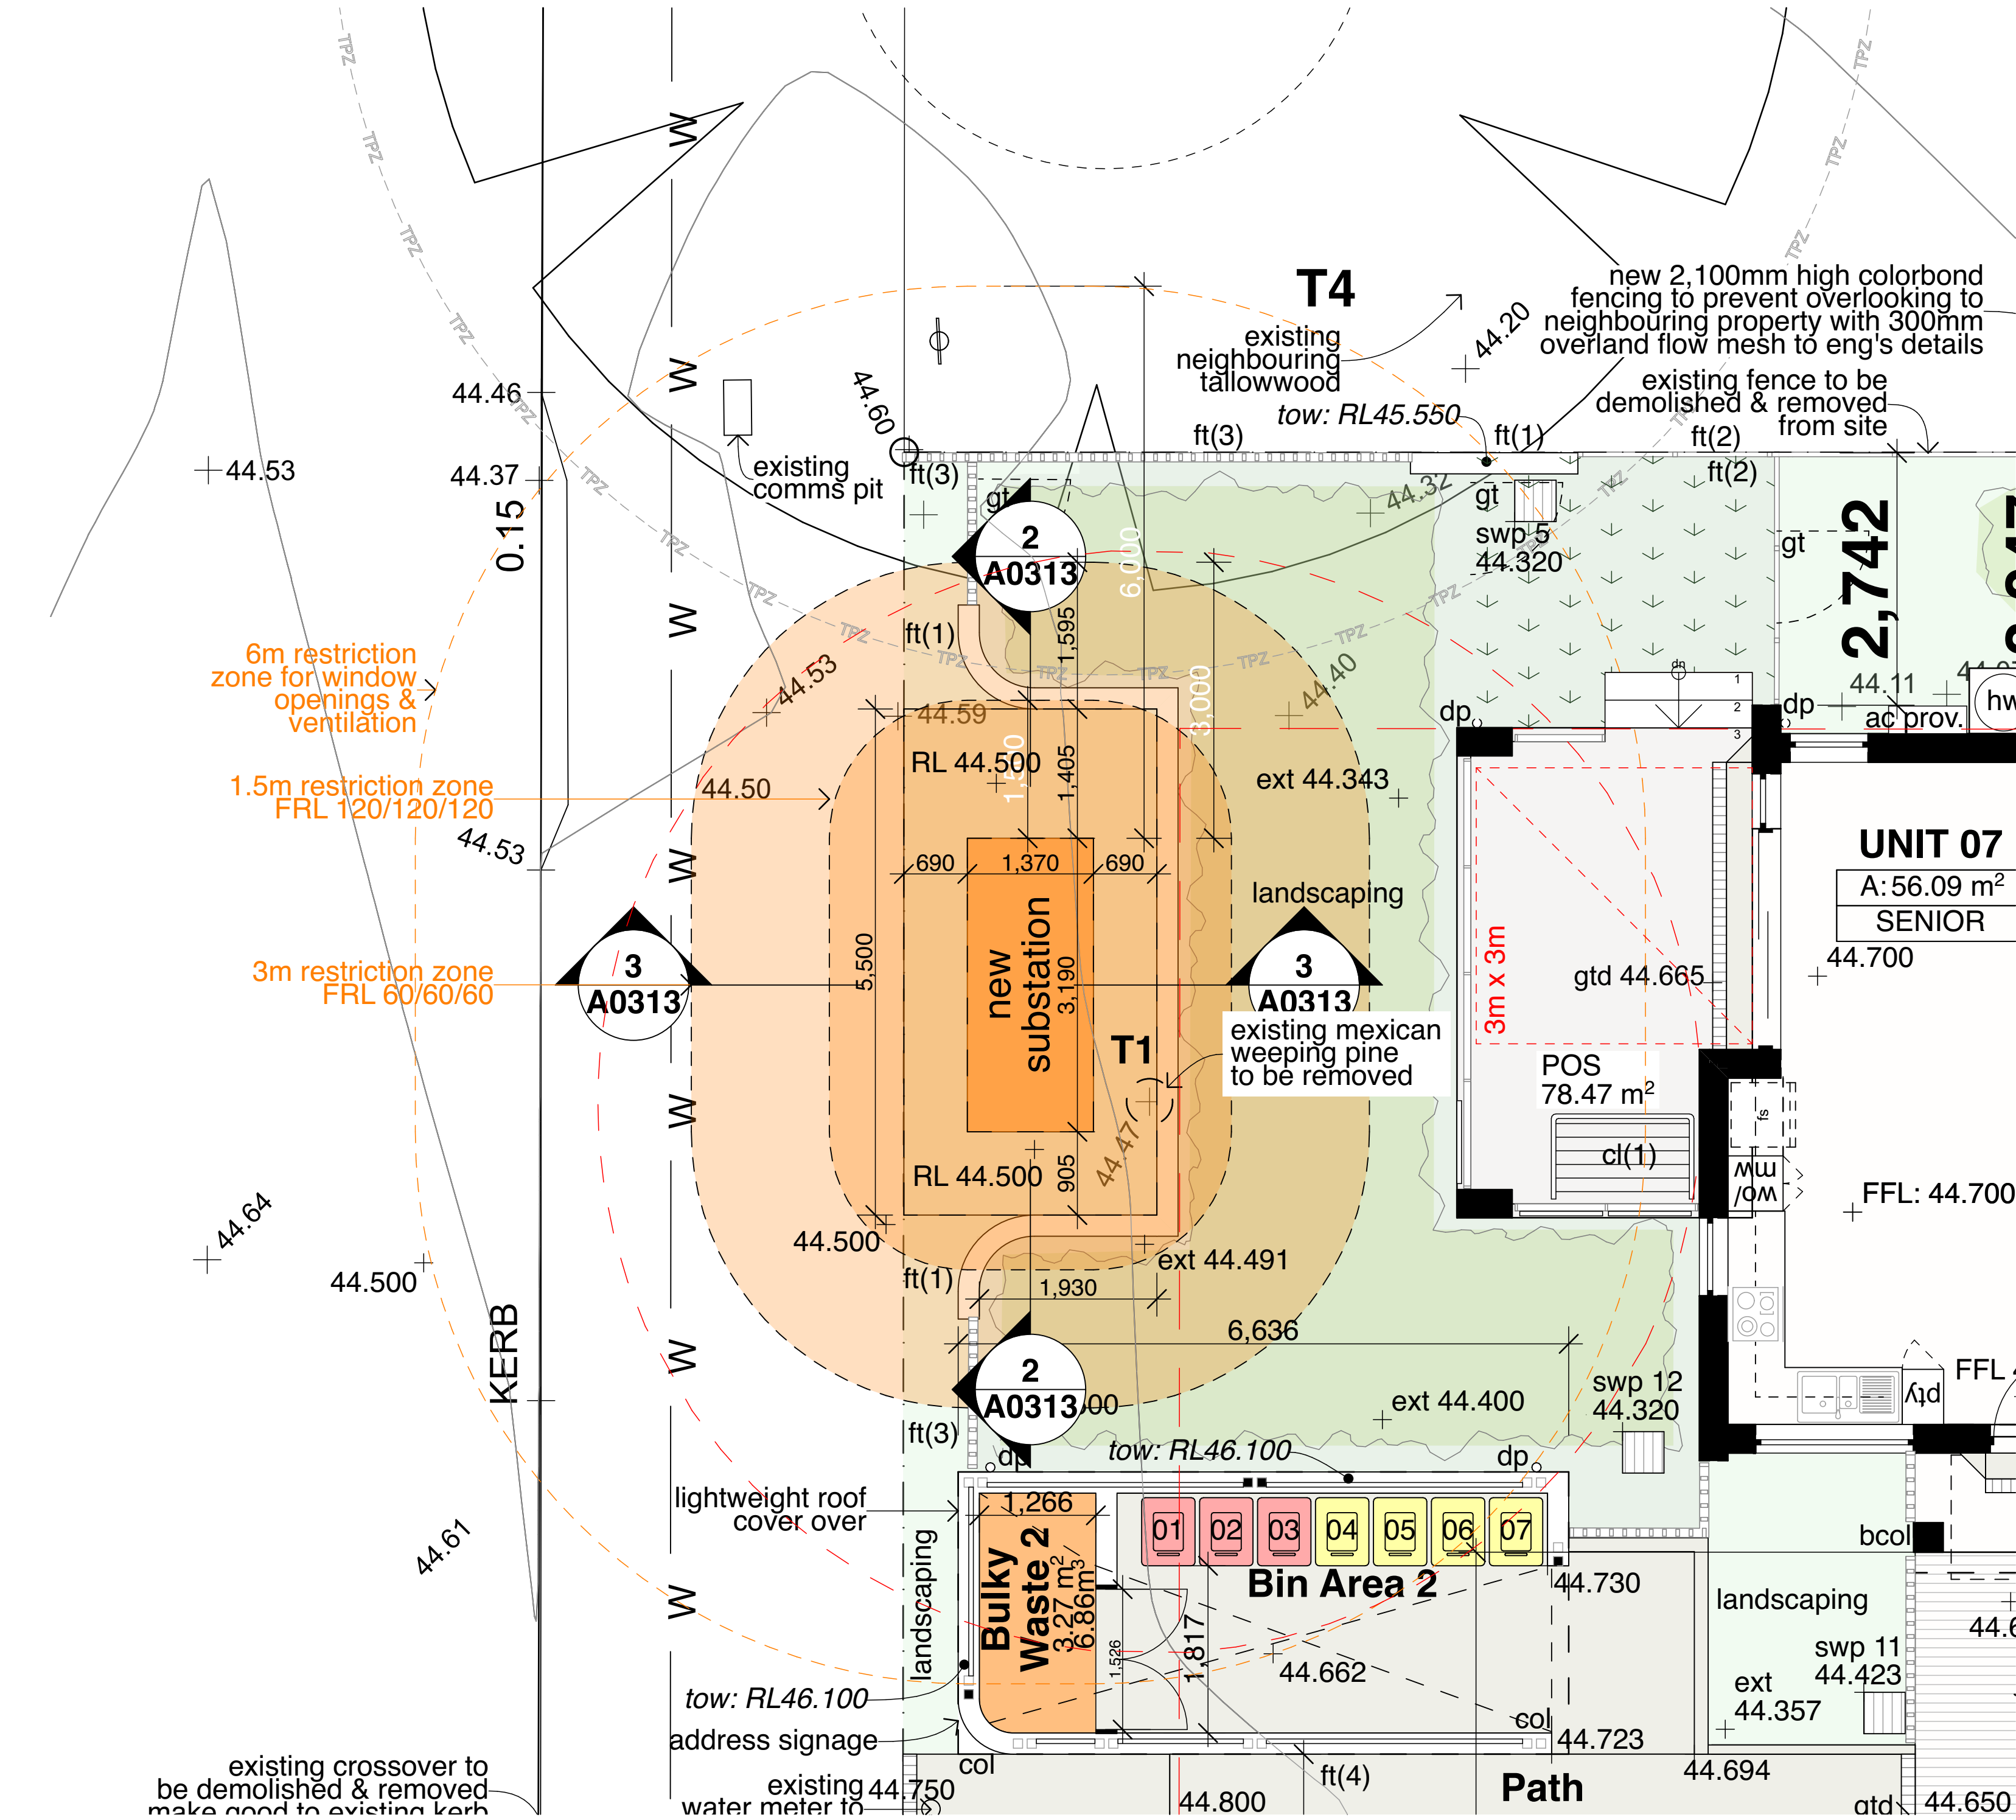

1 Substation Plan
1:50

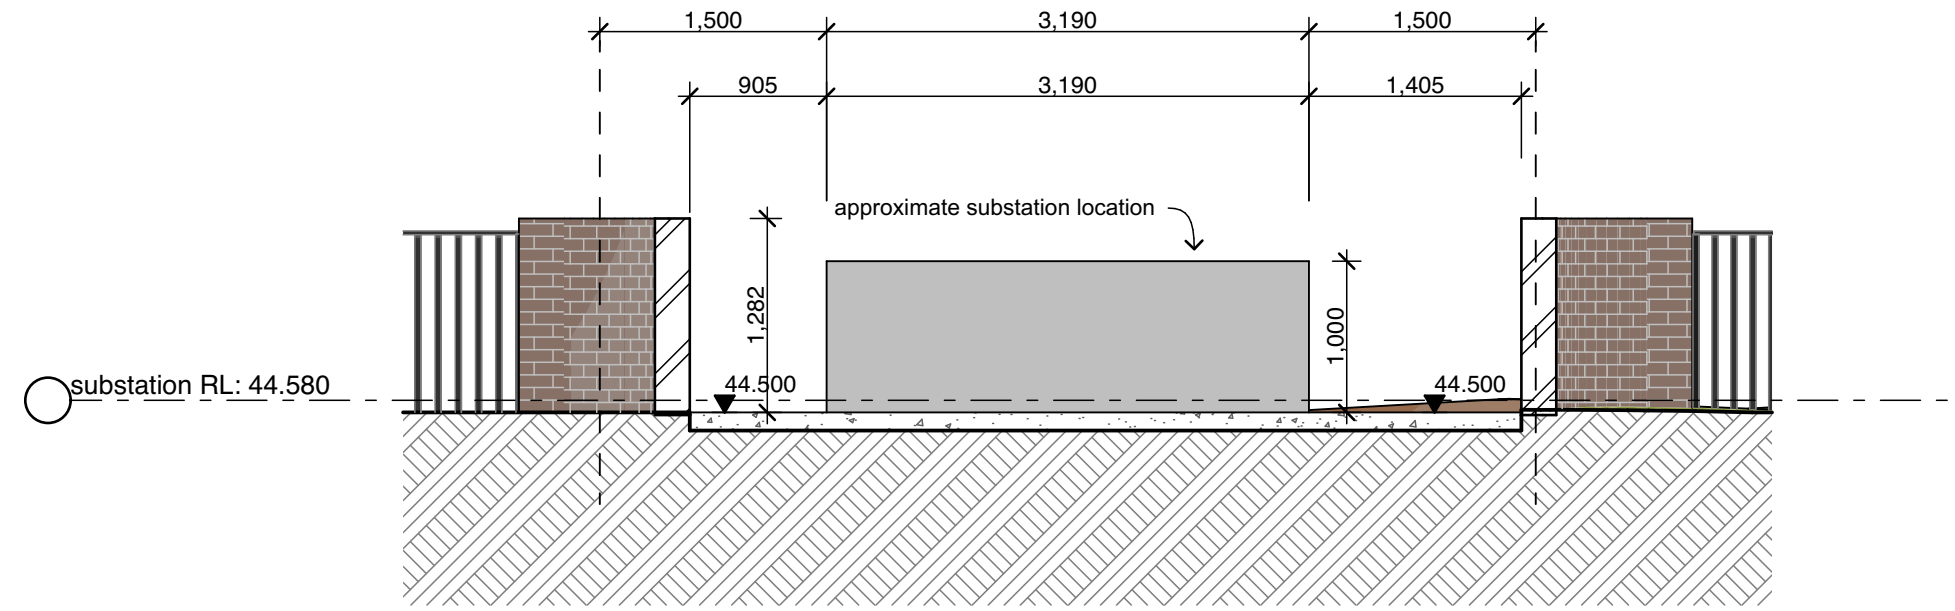

2 Substation Section 01
1:50

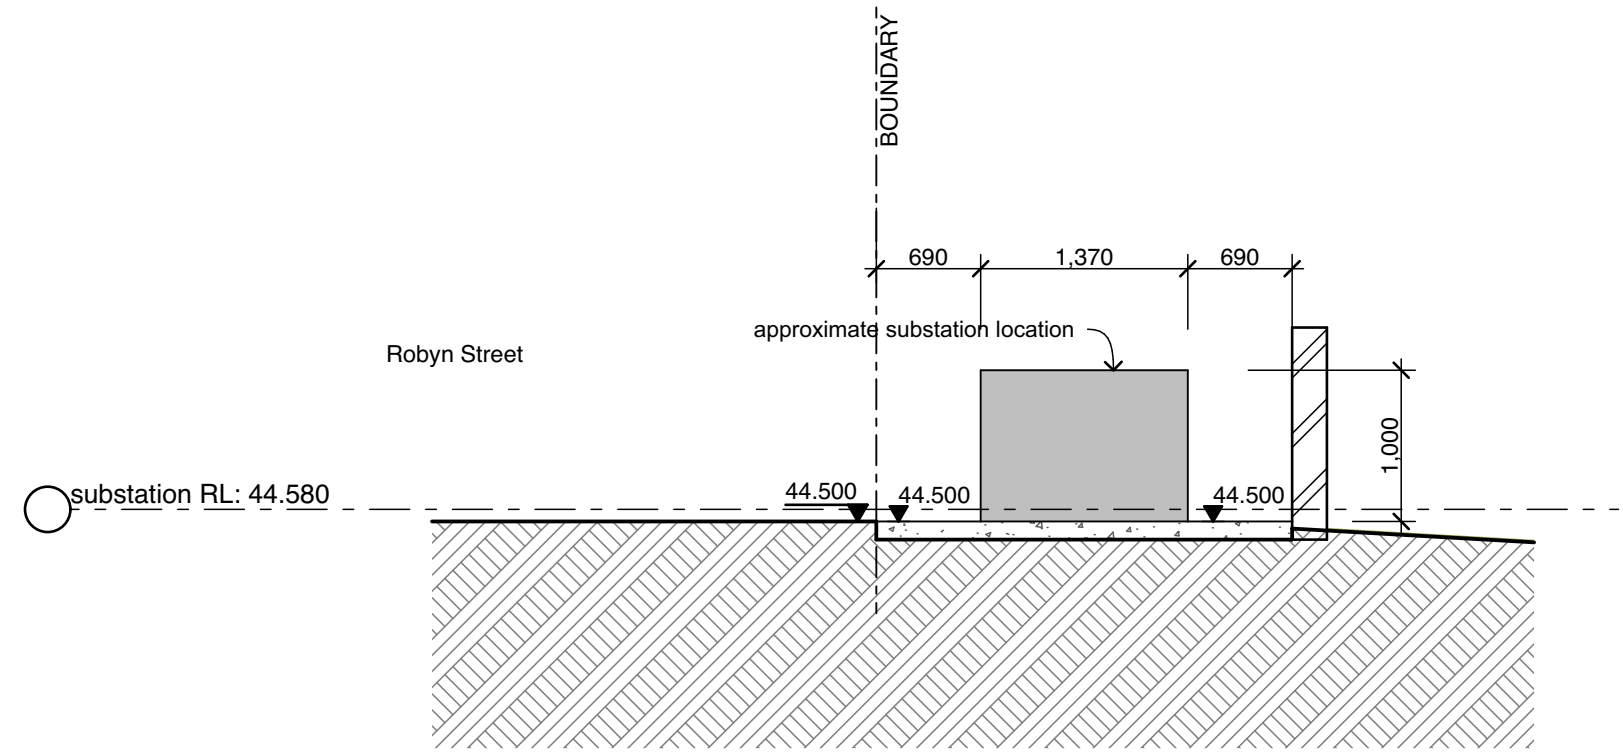

3 Substation Section 02
1:50

- Legend** (elevation & sections)
note: drawing may not contain all items listed below
- ac air conditioner condenser
 - ag ag pipe
 - alw aluminium framed window
 - bal(1) balustrade (type) - 1m high
 - bal(2) balustrade (type) - 1.5m high
 - bc barge capping
 - bg box gutter
 - bhc brick header course
 - boe brick on edge
 - bws brickwork sill
 - cfc compressed fibre cement
 - cj control joint
 - conc. concrete
 - cs coved skirting
 - dp downpipe
 - drh door head
 - eg eaves gutter
 - egl existing ground line
 - ext. existing
 - f fixed sash window
 - fb(1) face brickwork (type)
 - fcl finished ceiling level
 - ffi finished floor level
 - fp feature panel
 - gl ground line
 - gt gate
 - hr(1) handrail (type)
 - hwu hot water unit
 - ip insulated panel
 - lv(f) fixed louvres
 - lv(o) operable louvres
 - mc(1) metal cladding (type)
 - mdr metal deck roof
 - ofc off form concrete
 - og obscure glass
 - p(1) paint (type)
 - pap(1) perforated acoustic panel (type)
 - pbd plasterboard
 - ps privacy screen, <8mm perforation
 - pv photovoltaic cells
 - rc rendered concrete
 - rms raked metal soffit
 - rp(1) render & paint finish (type)
 - rs roller shutter
 - rw retaining wall
 - rwh rainwater head
 - s sliding sash window
 - sc steel column
 - sk skylight/skytube
 - sl sliding door
 - ss(1) sun shade (type)
 - ts timber skirting
 - v exhaust vent
 - wh window hood
 - wcs window casing

- note:
1. all handrails, balustrades & louvres shown
indicatively only, refer to detail drawings for
clarity.
2. refer to engineer's drawings for final co-
ordination.
3. acoustic panel edges at all major joints (solid
line) & all exposed edges including top
(adjoining s/s sill) & bottom (adjoining skirting)
are to include 12x12mm aluminium angle.

Legend shadow diagrams
note: drawing may not contain all items listed below

note:
shadows cast: proposed buildings

note:
shadows cast: existing neighbour
buildings

✓ sunlight to neighbour's
windows

✗ no sunlight to neighbour's
windows

✓ sunlight to living area

✗ no sunlight to living area

✓ sunlight to private open space

✗ no sunlight to private open space




2 Shadows (proposed) 9am
1:200

Living Areas																
Unit no.	9am	10am	11am	noon	1pm	2pm	3pm	total hours	complies							
1	✓	1	✓	2	✓	3	✓	4	✓	5	✓	6	✓	6	y	
2	x	x	x	x	x	x	x	x	0						n	y
3	✓	1	✓	2	✓	3	x	x	x	x	x	x	3	0	n	
4	x	x	x	x	x	x	x	x	x						0	n
5	✓	1	✓	2	✓	3	✓	x	x	x	x	x	3	0	y	
6	✓	1	✓	2	✓	3	✓	4	✓	5	✓	6	✓	6	y	
7	✓	1	✓	2	✓	3	✓	4	✓	5	✓	6	✓	6	y	
8	✓	1	✓	2	✓	3	✓	4	✓	5	✓	6	✓	6	y	
9	✓	1	✓	2	x	x	x	x	x	x	x	x	2	n	n	
10	✓	1	✓	2	✓	3	✓	4	✓	5	✓	6	✓	6	y	
11	x	x	x	x	✓	4	✓	5	✓	6	✓	✓	3	0	y	
12	✓	1	✓	2	✓	3	✓	4	✓	5	✓	6	✓	6	y	
13	✓	1	✓	2	✓	3	✓	4	✓	5	✓	6	✓	6	y	
14	✓	1	✓	2	✓	3	✓	4	✓	5	✓	6	✓	6	y	

70% of total no. of units must have 3 hours
sunlight to livings areas between 9am & 3pm
Complies 11/14 = 78%

POS																	
Unit no.	9am	10am	11am	noon	1pm	2pm	3pm	total hours	complies								
1	✓	1	✓	2	✓	3	✓	4	✓	5	✓	6	✓	6	y		
2	x	x	x	x	x	x	x	x	0						n		
3	✓	1	✓	2	✓	x	x	x	2						n		
4	x	x	x	x	✓	4	✓	5	✓	6	✓	3			y		
5	x	✓	2	✓	3	✓	4	✓	5	✓	6	✓	5			y	
6	✓	1	✓	2	✓	3	✓	4	✓	5	✓	6	✓	6			y
7	✓	1	✓	2	✓	3	✓	4	✓	5	✓	6	✓	6			y
8	✓	1	✓	2	✓	3	✓	4	✓	5	✓	6	✓	6			y
9	x	x	x	x	x	x	x	x	0						n		
10	✓	1	✓	2	✓	3	✓	4	✓	5	✓	6	✓	6			y
11	x	x	x	x	✓	4	✓	5	✓	6	✓	3			y		
12	✓	1	✓	2	✓	3	✓	4	✓	5	✓	6	✓	6			y
13	✓	1	✓	2	✓	3	✓	4	✓	5	✓	6	✓	6			y
14	✓	1	✓	2	✓	3	✓	4	✓	5	✓	6	✓	6			y

70% of total no. of units must have 3 hours sunlight to
private open space between 9am & 3pm
Complies 11/14 = 78%

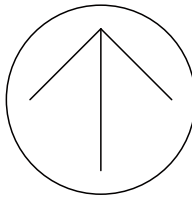

01	22/12/23	Part 5 Submission
Rev	Date	Issue
do not scale drawings, check all dimensions on site. figured dimensions take precedence.		

Project Architect:
Stanton Dahl Architects
Ph: (02) 8544 1683
Landscape Consultant:
Captivate Landscape Design
Ph: 0402 466 417

Hydraulic & Structural Consultant:
Greenview Consulting
Ph: (02) 8544 1683
Electrical Consultant:
Greenview Consulting
Ph: (02) 8544 1683

Architect:

Project:
Senior Living Development
at
1 Robyn Street & 17-19 Pank
Parade, Blacktown

Title:
Shadow Diagrams

File:
2792.22_1 Robyn St & 17-19 Pank Pde_Site Master

Plotted: 23/12/2023

Status: Part 5 Activity Submission

Date: 23/12/2023
Scale: 1:200 @ AI
Stage: SM, DR
S/d job no: BGYPY
Checked: AT
Approved: AT
Rev:

A0401

Project no:
BGYPY
Approved:
AT
Rev:

01

shadow diagrams
contain all items listed

Note: drawing may not contain all items listed below

Shadows cast: proposed buildings

Note:
Shadows cast: existing neighbour
buildings

inlight to neighbour's
ndows

o sunlight to neighbour's windows

unlight to living area.

to sunlight to living area


unlight to private open space

o sunlight to private open space



70% of total no. of units must have 3 hours
sunlight to livings areas between 9am & 3pm
Complies 11/14 = 78%

70% of total no. of units must have 3 hours sunlight to private open space between 9am & 3pm
Complies 11/14 = 78%

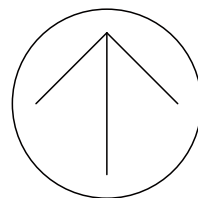

01	22/12/23	Part 5 Submission
Rev	Date	Issue

do not scale drawings. check all dimensions on site.
figured dimensions take precedence.

Project Architect:

Stanton Dahl Architects
Ph: (02) 8876 5300

Landscape Consultant

Captivate Landscape Design
Ph: 0402 466 417

Hydraulic & Structural Consultant:

Greenview Consulting
Ph: (02) 8544 1683

Electrical Consultant:

Greenview Consulting
Ph: (02) 8544 1683

Architect:

Stanton
Dahl
Architects

Project:

Senior Living Development
at
1 Robyn Street & 17-19 Pank
Parade, Blacktown

Title:

Shadow Diagrams

File: 2792.22_1 Robyn St & 17-19 Pank Pde_Site Master Plotted: 23/12/2023

Status: Part 5 Activity Submission

Date:	Scale:	S/d job no:	Project no.
23/12/2023	1:200 @ AI	2792.22	BGPYPY
Stage:	Drawn:	Checked:	Approved:
	SM, DR	AT	AT

Drawing:
A0402

Project no.

BGYPY
Approved:
AT


Rev:
01

Legend shadow diagrams
note: drawing may not contain all items listed below

note:
shadows cast: proposed buildings

note:
shadows cast: existing neighbour
buildings

✓ sunlight to neighbour's
windows
x no sunlight to neighbour's
windows
✓ sunlight to living area
x no sunlight to living area
✓ sunlight to private open space
x no sunlight to private open space

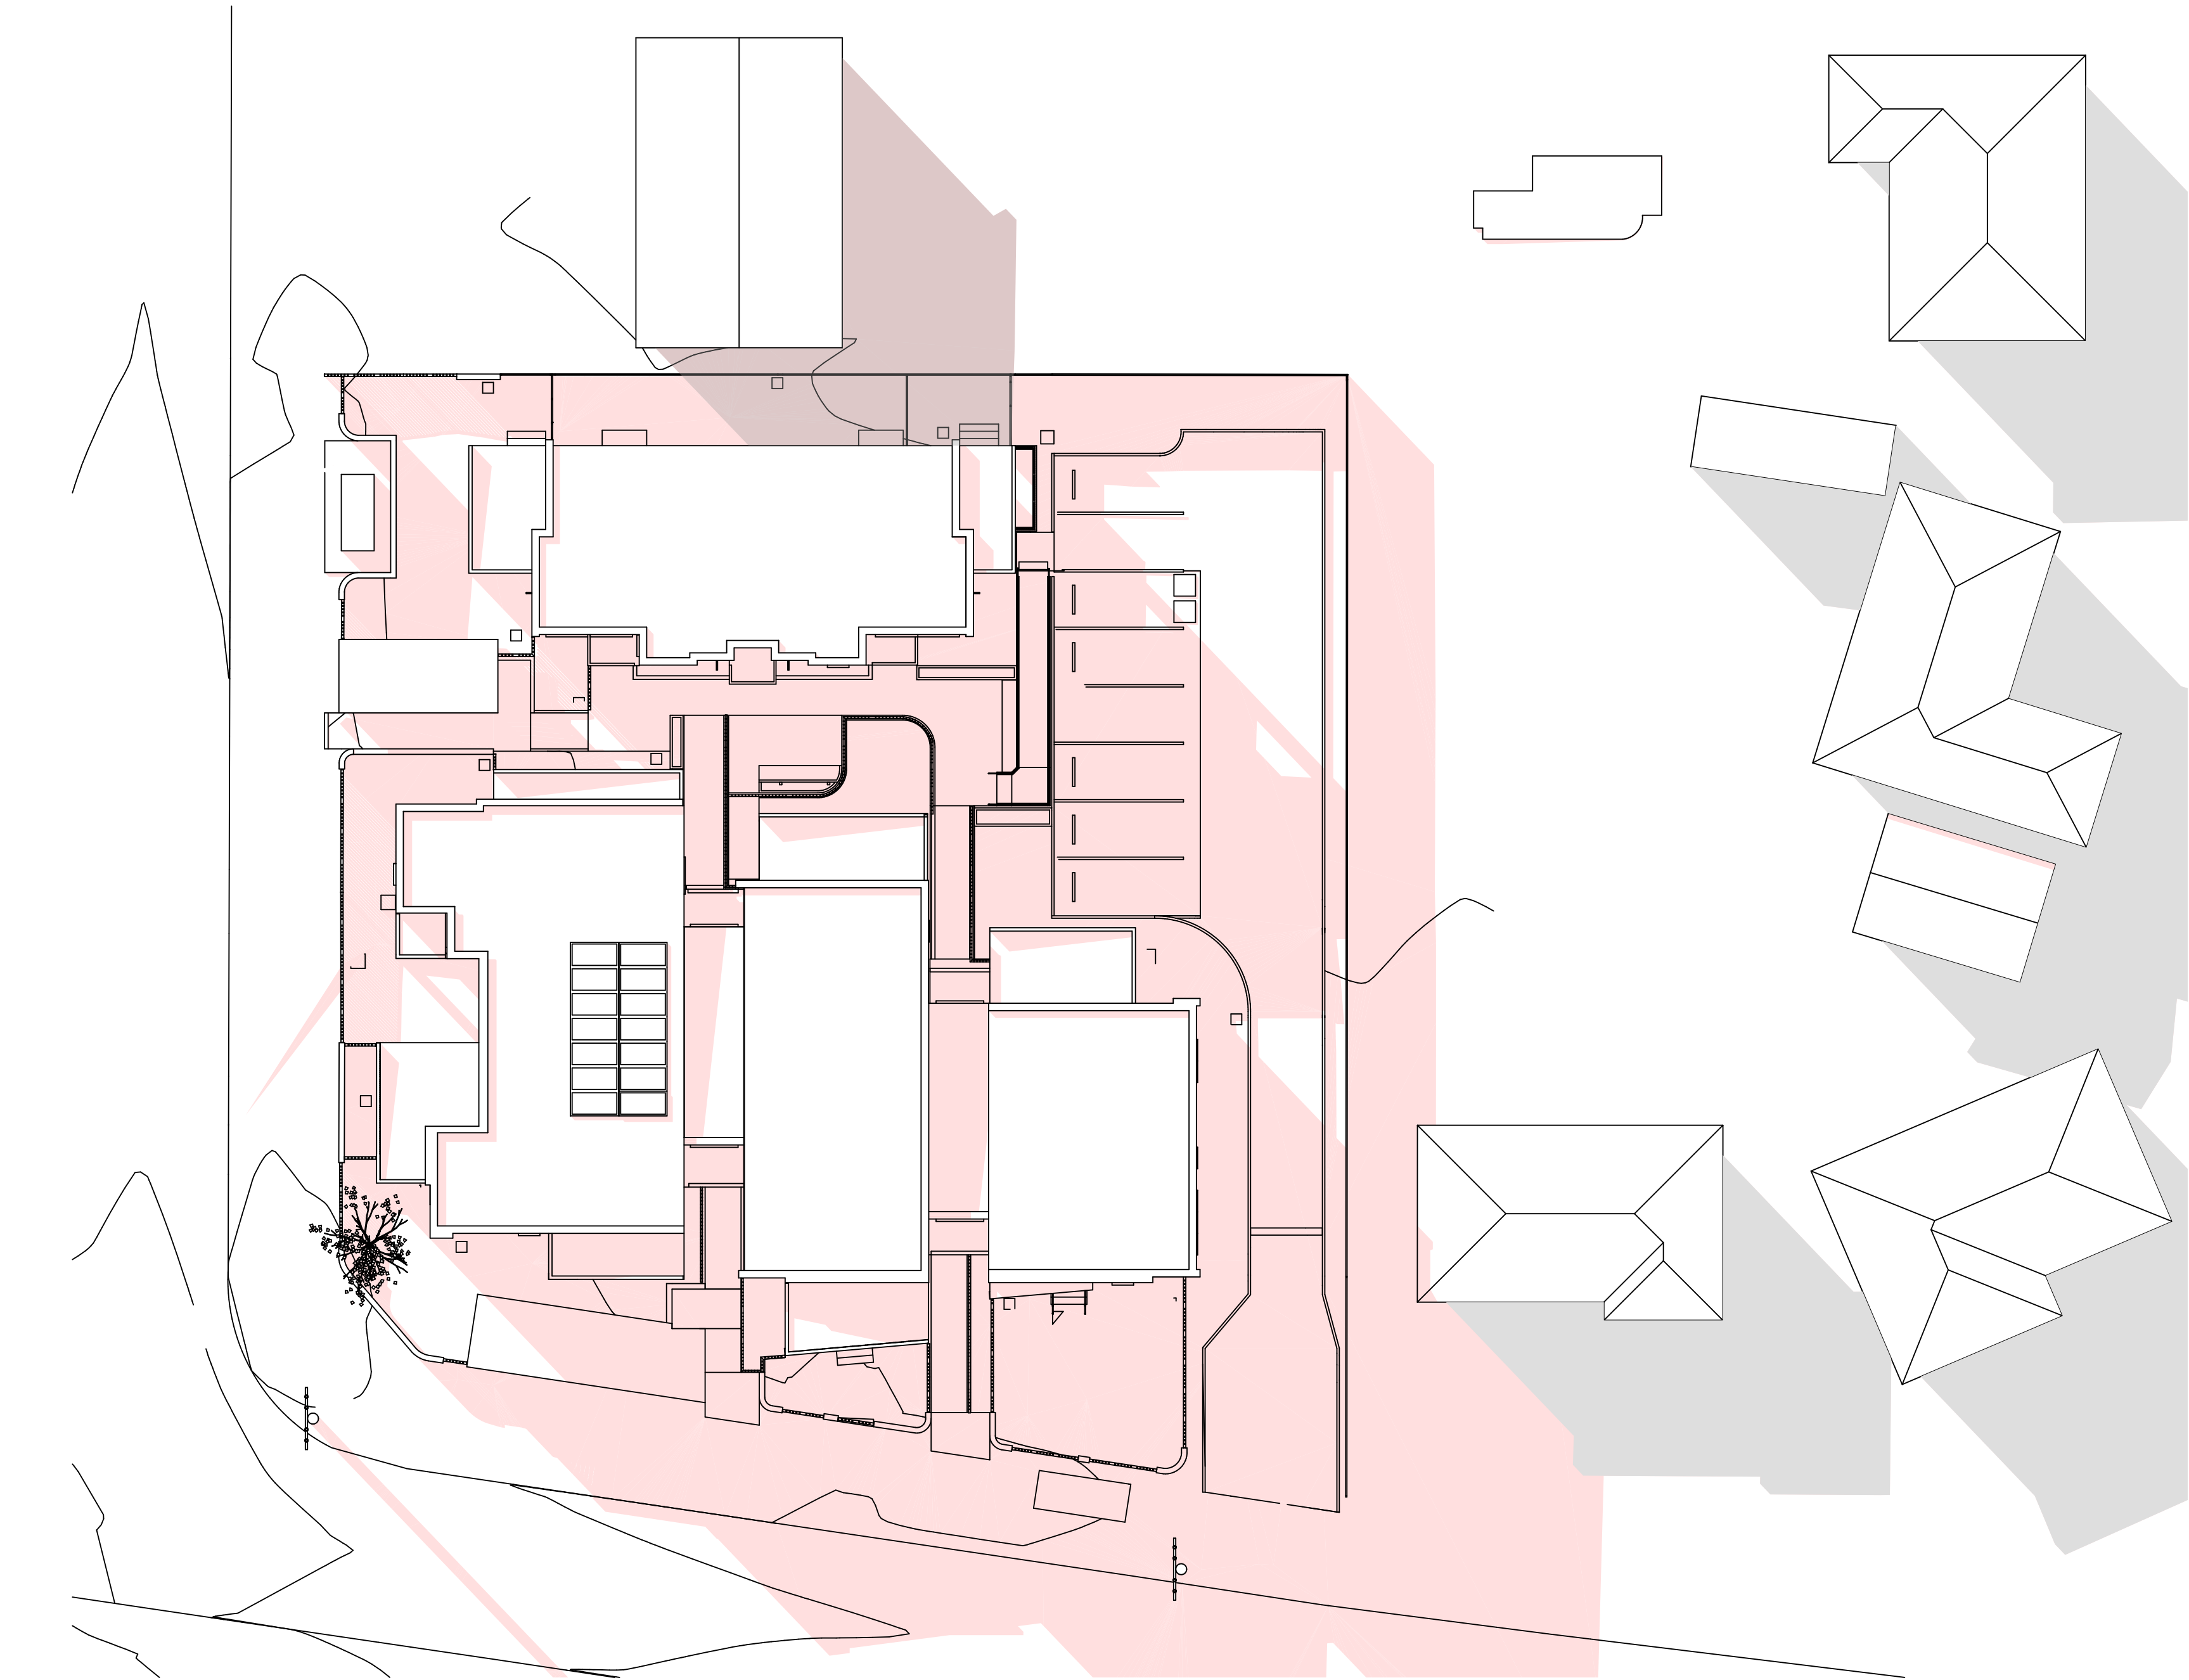


2 Shadows (proposed) 3pm
1:200

Living Areas															
Unit no.	9am	10am	11am	noon	1pm	2pm	3pm	total hours	complies						
1	✓	1	✓	2	✓	3	✓	4	✓	5	✓	6	✓	6	y
2	x	x	x	x	x	x	x	x	0						n
3	✓	1	✓	2	✓	3	x	x	x	x	x	x	0	3	y
4	x	x	x	x	x	x	x	x	0						n
5	✓	1	✓	2	✓	3	✓	x	x	x	x	x	3	0	y
6	✓	1	✓	2	✓	3	✓	4	✓	5	✓	6	✓	6	y
7	✓	1	✓	2	✓	3	✓	4	✓	5	✓	6	✓	6	y
8	✓	1	✓	2	✓	3	✓	4	✓	5	✓	6	✓	6	y
9	✓	1	✓	2	x	x	x	x	x	x	x	x	2	2	n
10	✓	1	✓	2	✓	3	✓	4	✓	5	✓	6	✓	6	y
11	x	x	x	x	✓	4	✓	5	✓	6	✓	6	✓	3	y
12	✓	1	✓	2	✓	3	✓	4	✓	5	✓	6	✓	6	y
13	✓	1	✓	2	✓	3	✓	4	✓	5	✓	6	✓	6	y
14	✓	1	✓	2	✓	3	✓	4	✓	5	✓	6	✓	6	y

70% of total no. of units must have 3 hours
sunlight to livings areas between 9am & 3pm
Complies 11/14 = 78%

POS													
Unit no.	9am	10am	11am	noon	1pm	2pm	3pm	total hours	complies				
1	√	1	√	2	√	3	√	4	√	5	√	6	√
2	x	x	x	x	x	x	x	x	0	n			
3	√	1	√	2	√	x	x	x	2	n			
4	x	x	x	x	√	4	√	5	√	6	√	3	y
5	x	x	√	2	√	3	√	4	√	5	√	6	√
6	√	1	√	2	√	3	√	4	√	5	√	6	√
7	√	1	√	2	√	3	√	4	√	5	√	6	√
8	√	1	√	2	√	3	√	4	√	5	√	6	√
9	x	x	x	x	x	x	x	x	0	n			
10	√	1	√	2	√	3	√	4	√	5	√	6	√
11	x	x	x	x	√	4	√	5	√	6	√	3	y
12	√	1	√	2	√	3	√	4	√	5	√	6	√
13	√	1	√	2	√	3	√	4	√	5	√	6	√
14	√	1	√	2	√	3	√	4	√	5	√	6	√

70% of total no. of units must have 3 hours sunlight to
private open space between 9am & 3pm
Complies 11/14 = 78%

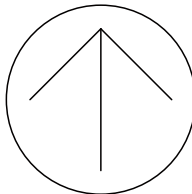

01	22/12/23	Part 5 Submission
Rev	Date	Issue
do not scale drawings, check all dimensions on site. figured dimensions take precedence.		

Project Architect:
Stanton Dahl Architects
Ph: (02) 8544 5300

Landscape Consultant:
Captivate Landscape Design
Ph: 0402 466 417

Hydraulic & Structural Consultant:
Greenview Consulting
Ph: (02) 8544 1683

Electrical Consultant:
Greenview Consulting
Ph: (02) 8544 1683

Architect:

Project:
Senior Living Development
at
1 Robyn Street & 17-19 Pank
Parade, Blacktown

Title:
Shadow Diagrams

File:
2792.22_1 Robyn St & 17-19 Pank Pde_Site Master

Plotted: 23/12/2023

Status: Part 5 Activity Submission

Date: 23/12/2023
Scale: 1:200 @ A1
Stage: SM, DR
S/d job no: BGYPY
Checked: 2792.22
AT
Rev: AT


A0403

Project no:
BGYPY
Approved:
AT
Rev:

01



view from sun @ 9am

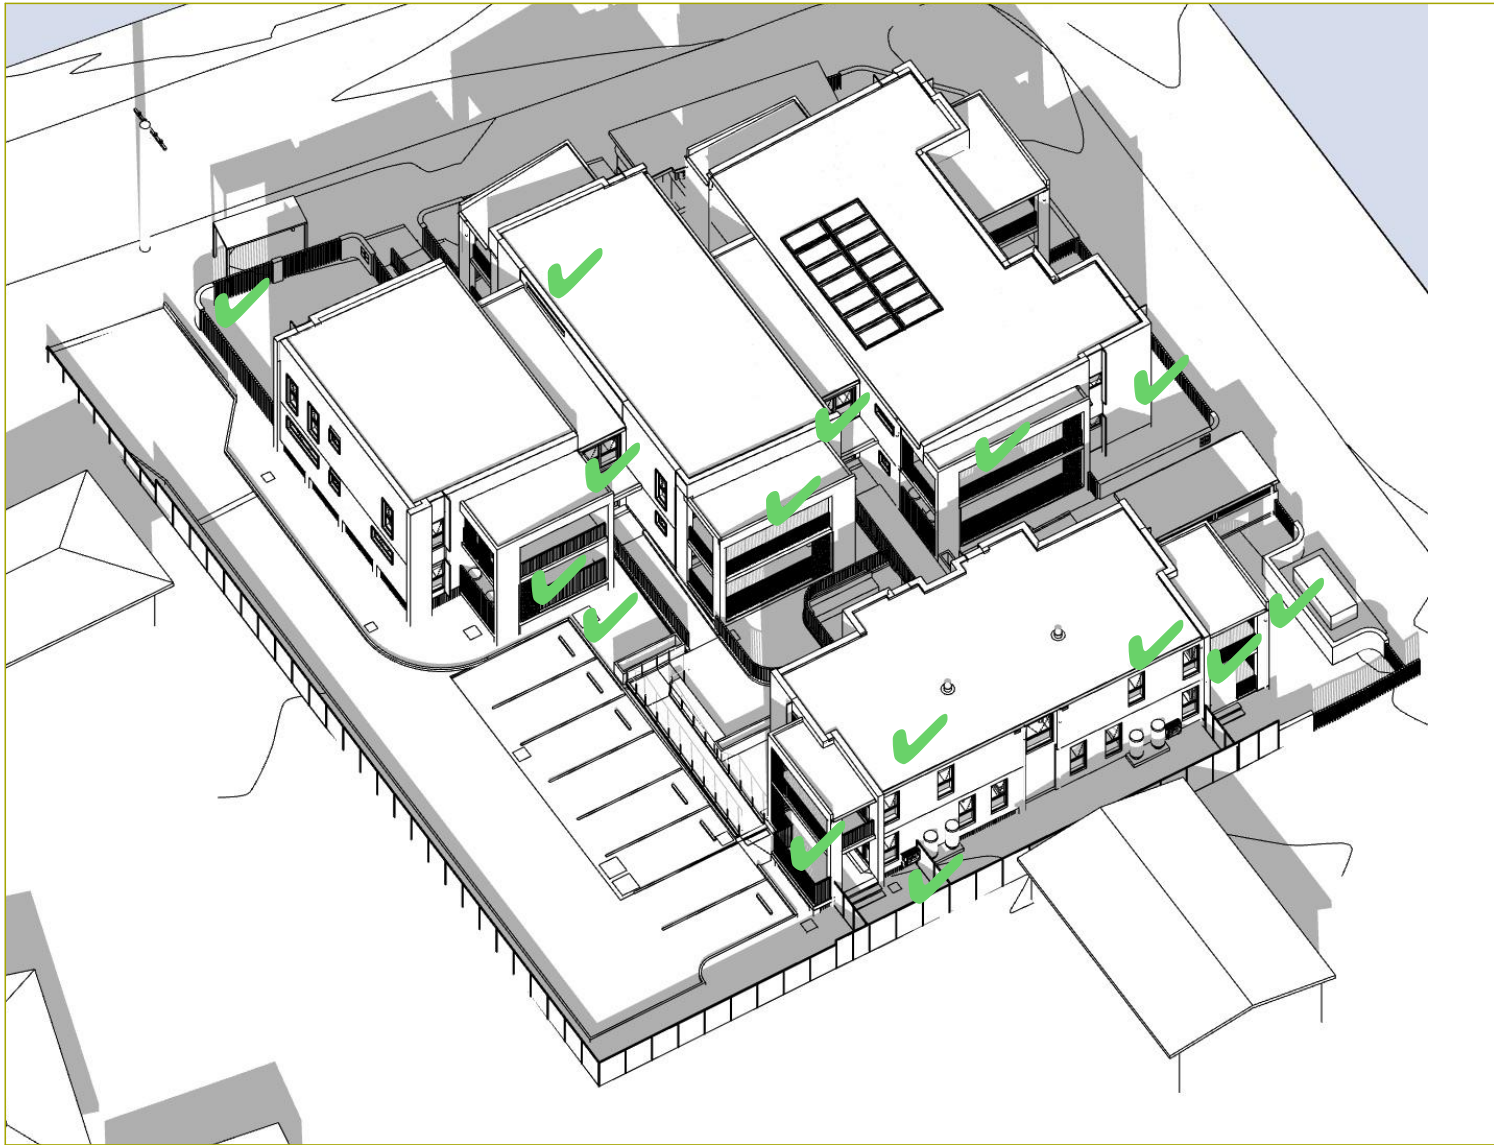


view from sun @ 10am



view from sun @ 11am




view from sun @ 12pm

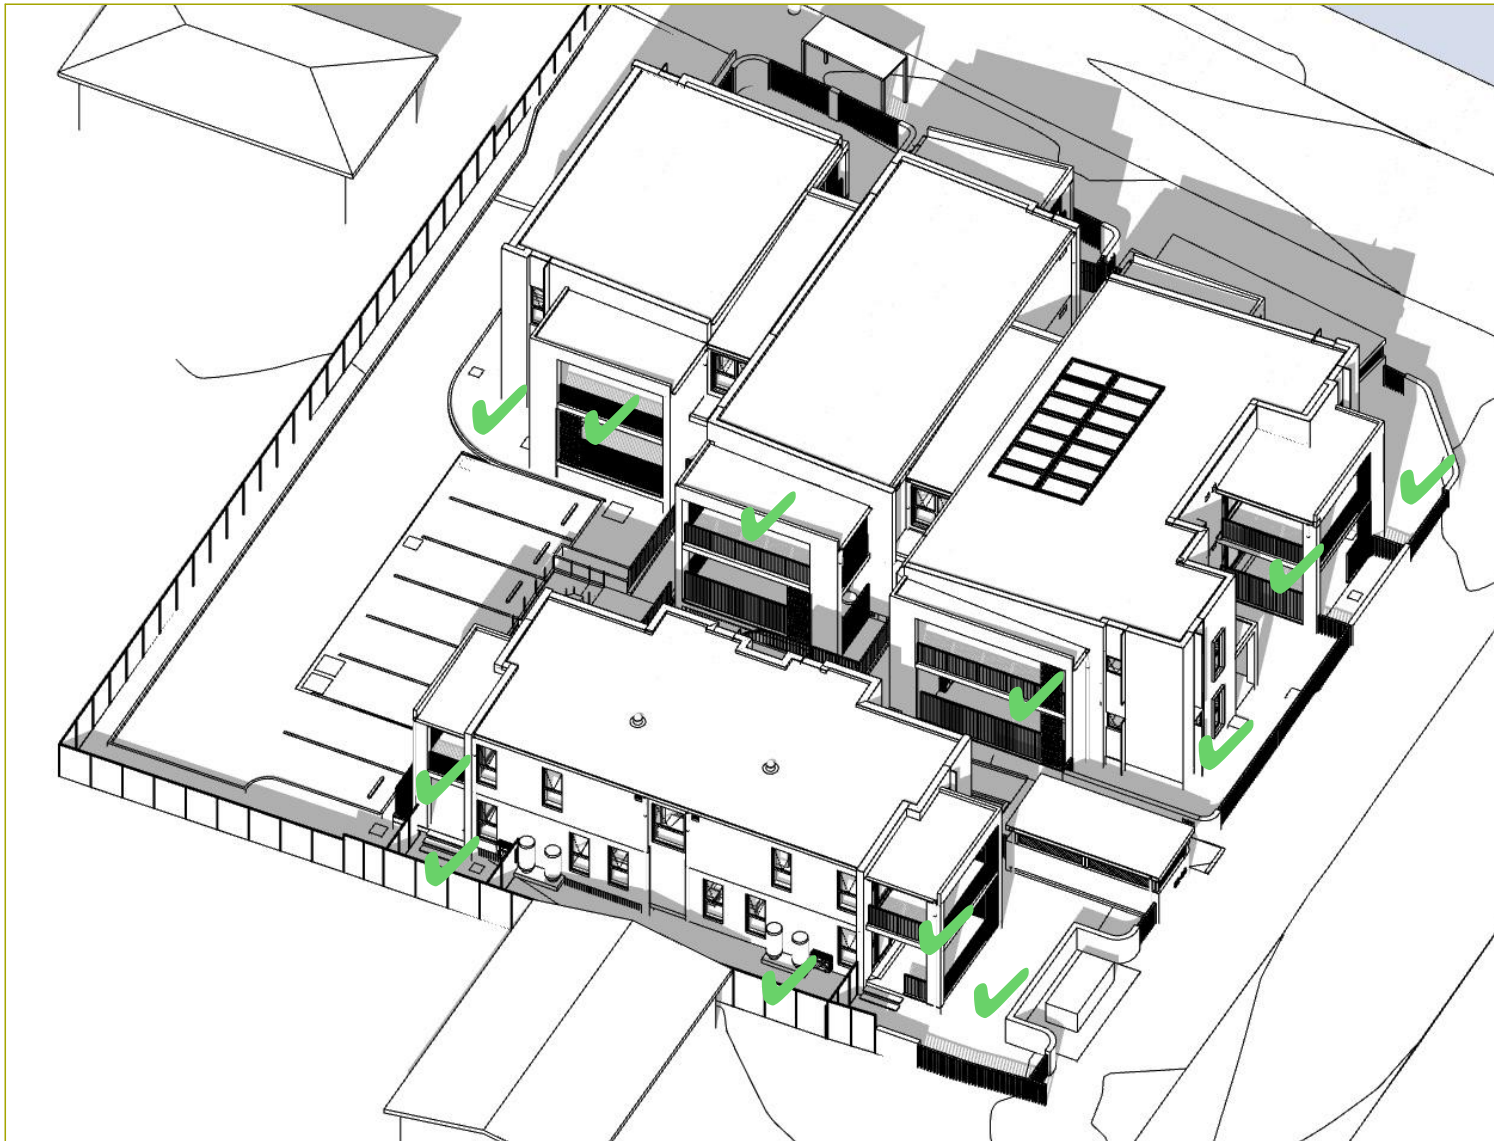

view from sun @ 1pm



view from sun @ 2pm

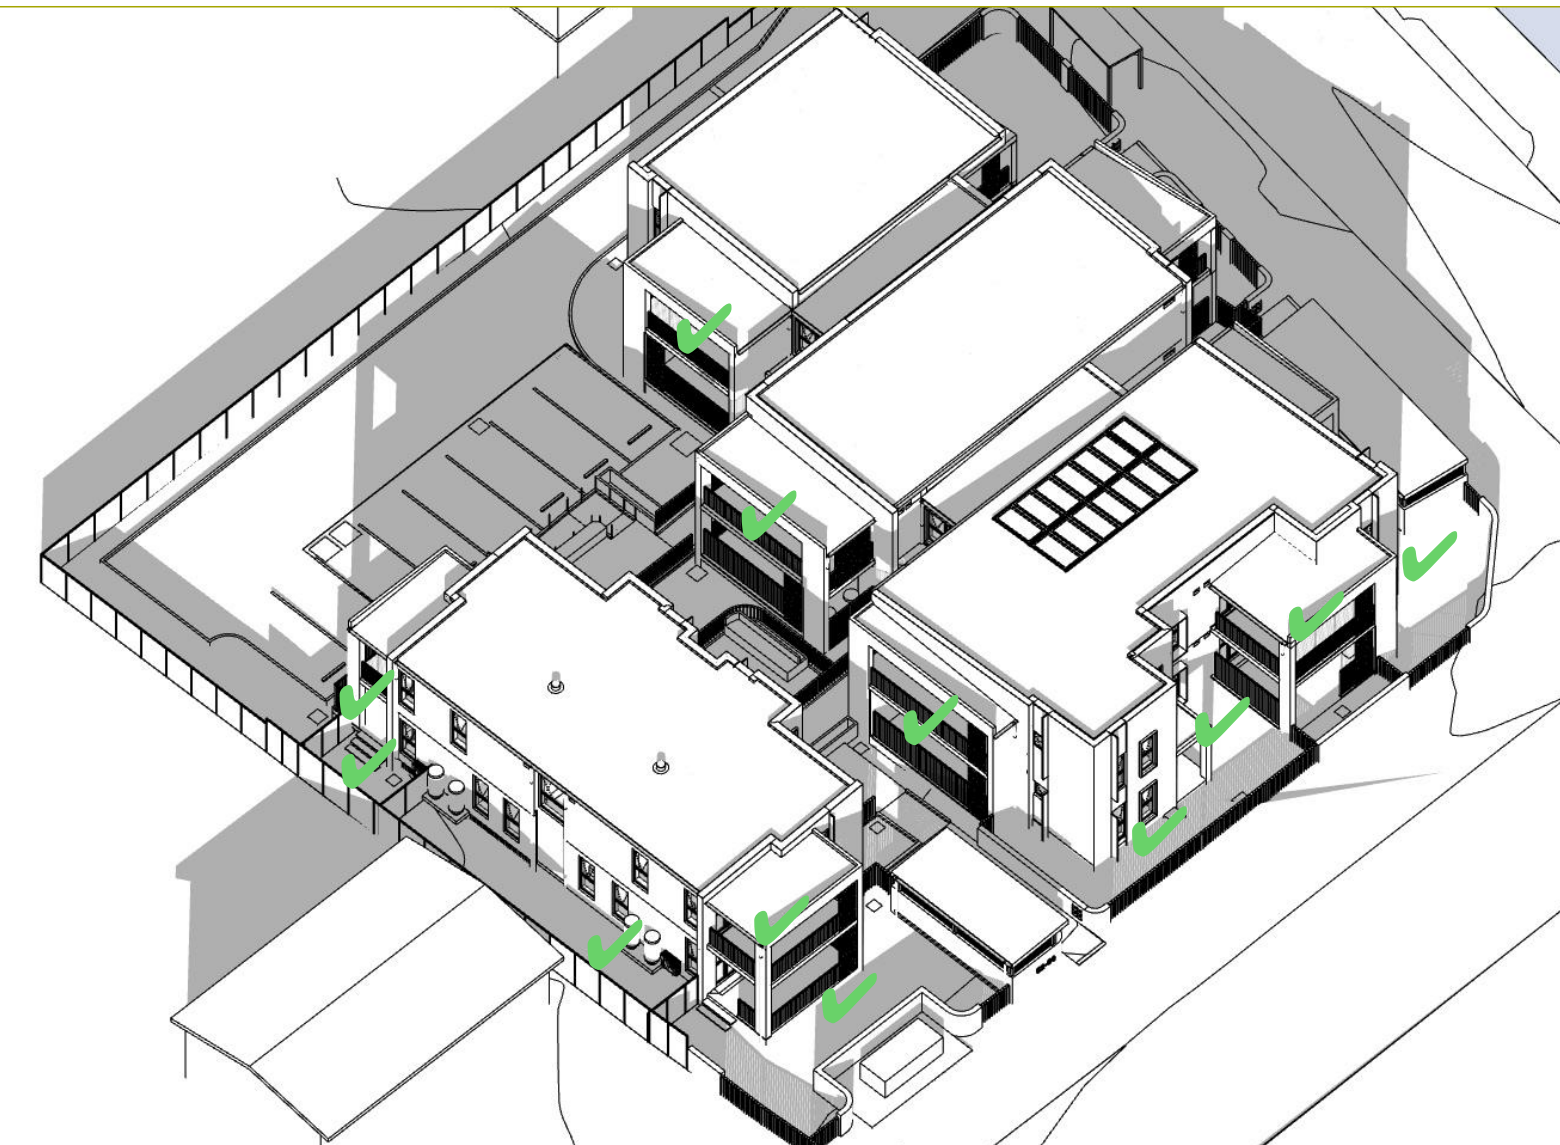

view from sun @ 3pm


- ✓ sunlight to living area
- ✓ sunlight to private open space

Living Areas															
Unit no.	9am	10am	11am	noon	1pm	2pm	3pm	total hours	complies						
1	✓	1	✓	2	✓	3	✓	4	✓	5	✓	6	✓	6	y
2	x	x	x	x	x	x	x	x	0	n					
3	✓	1	✓	2	✓	3	x	x	x	x	3	y			
4	x	x	x	x	x	x	x	x	0	n					
5	✓	1	✓	2	✓	3	✓	x	x	x	3	y			
6	✓	1	✓	2	✓	3	✓	4	✓	5	✓	6	✓	6	y
7	✓	1	✓	2	✓	3	✓	4	✓	5	✓	6	✓	6	y
8	✓	1	✓	2	✓	3	✓	4	✓	5	✓	6	✓	6	y
9	✓	1	✓	2	x	x	x	x	x	2	n				
10	✓	1	✓	2	✓	3	✓	4	✓	5	✓	6	✓	6	y
11	x	x	x	x	✓	4	✓	5	✓	6	✓	3	y		
12	✓	1	✓	2	✓	3	✓	4	✓	5	✓	6	✓	6	y
13	✓	1	✓	2	✓	3	✓	4	✓	5	✓	6	✓	6	y
14	✓	1	✓	2	✓	3	✓	4	✓	5	✓	6	✓	6	y

70% of total no. of units must have 3 hours
sunlight to livings areas between 9am & 3pm
Complies 11/14 = 78%

POS															
Unit no.	9am	10am	11am	noon	1pm	2pm	3pm	total hours	complies						
1	√	1	√	2	√	3	√	4	√	5	√	6	√	6	y
2	x	x	x	x	x	x	x	x	0	n					
3	√	1	√	2	√	x	x	x	2	n					
4	x	x	x	x	√	4	√	5	√	6	√	3	y		
5	x	√	2	√	3	√	4	√	5	√	6	√	5	y	
6	√	1	√	2	√	3	√	4	√	5	√	6	√	6	y
7	√	1	√	2	√	3	√	4	√	5	√	6	√	6	y
8	√	1	√	2	√	3	√	4	√	5	√	6	√	6	y
9	x	x	x	x	x	x	x	x	0	n					
10	√	1	√	2	√	3	√	4	√	5	√	6	√	6	y
11	x	x	x	x	√	4	√	5	√	6	√	3	y		
12	√	1	√	2	√	3	√	4	√	5	√	6	√	6	y
13	√	1	√	2	√	3	√	4	√	5	√	6	√	6	y
14	√	1	√	2	√	3	√	4	√	5	√	6	√	6	y

70% of total no. of units must have 3 hours sunlight to
private open space between 9am & 3pm
Complies 11/14 = 78%

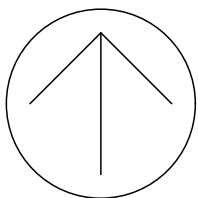

01	22/12/23	Part 5 Submission
Rev	Date	Issue
do not scale drawings, check all dimensions on site, figured dimensions take precedence.		

Project Architect:
Stanton Dahl Architects
Ph: (02) 8544 1583

Landscape Consultant:
Captivate Landscape Design
Ph: 0402 466 417

Hydraulic & Structural Consultant:
Greenview Consulting
Ph: (02) 8544 1583

Electrical Consultant:
Greenview Consulting
Ph: (02) 8544 1583

Architect:

Project:
Senior Living Development
at
1 Robyn Street & 17-19 Pank
Parade, Blacktown

Title:
Shadow Diagrams view from sun

File: 2792.22_1 Robyn St & 17-19 Pank Pde_Site Master
Plotted: 23/12/2023

Status: Part 5 Activity Submission
Date: 23/12/2023
Stage: SM, DR
Scale: @ AI
S/d job no: 2792.22
Checked: SM, DR
Project no: BGYPY
Approved: AT
Rev: AT
901