



ACTIVITY DETERMINATION

Project No. BGYDK

Conflict of Interest¹

In this matter:

1. I have declared any possible conflict of interests (real, potential, or perceived) to the Acting Head of Housing Portfolio, Homes NSW.
2. I do not consider I have any personal interests that would affect my professional judgement.
3. I will inform the Acting Head of Housing Portfolio, Homes NSW as soon as I become aware of a possible conflict of interest.

Signed.....

Dated. нрѠлсѠнп

Yolanda Gil
Acting Executive Director, Portfolio Strategy and Origination
Housing Portfolio
Homes NSW

Having regard to the Determination Recommendation Report, the Statement of Compliance and the Review of Environmental Factors for this project addressing matters under Part 5 of the *Environmental Planning and Assessment Act 1979*, I determine that the activity proceed as described below and subject to the identified requirements set out in **Schedule 1**.

SITE IDENTIFICATION

STREET ADDRESS

Unit/Street No

16 - 22

22-26

Street or property name

Burrawong Crescent

Macarthur Road

Suburb, town or locality

Elderslie

Postcode

2570

Local Government Area(s)

Camden

Real property description (Lot and DP)

Lot 35, 36, 37 & 38 DP 36169

Proposed easement across Lot 34 DP 36169

1. Conflict of interest includes actual and potential. A conflict of interest includes pecuniary i.e. financial interests to you or a related party or non-pecuniary i.e. benefits to relatives, friends, business associates and personal causes, etc. This includes "related persons" as defined in the Property, Stock and Business Agency Act 2002.

ACTIVITY DESCRIPTION

Demolition of 4 existing dwellings and associated structures, removal of trees, and the construction of 18 seniors housing units comprising 8 x 1 bedroom and 10 x 2 bedroom independent living units, surface parking for 9 cars, associated landscaping and fencing, and consolidation into a single lot; and construction of a stormwater pipe extension and easement over Lot 34 in DP 36169.

Signed.....


Dated.....
нрлсфнп

Yolanda Gil
Acting Executive Director, Portfolio Strategy and Origination
Housing Portfolio
Homes NSW

SCHEDULE 1

IDENTIFIED REQUIREMENTS

PART A – Standard Identified Requirements

THE DEVELOPMENT

The following identified requirements are to ensure that the residential activity is carried out in accordance with the plans / documents and any amendments arising from the Review of Environmental Factors under Part 5 of the Environmental Planning & Assessment Act 1979, Section 171 of the Environmental Planning and Assessment Regulation 2021 and the requirements of State Environmental Planning Policy (Housing) 2021.

1. The development shall be carried out substantially in accordance with the following plans / documents as modified below and by any of the undermentioned identified requirements:

Title / Name:	Drawing No. / Document Ref	Revision / Issue:	Date [dd/mm/yyyy]:	Prepared by:
Architectural Plans – Appendix A				
Cover + Data Tables	DA01	P15	11/10/2023	Morson Group
3D Views	DA02	P15	3/05/2023	Morson Group
3D Views	DA03	P16	8/05/2023	Morson Group
3D Views	DA04	P12	15/05/2023	Morson Group
Unit Schedule	DA05	P9	10/05/2023	Morson Group
Block Analysis Study	DA06	P1	11/05/2022	Morson Group
Site Analysis Plan	DA07	P6	11/10/2023	Morson Group

Title / Name:	Drawing No. / Document Ref	Revision / Issue:	Date [dd/mm/yyyy]:	Prepared by:
Site Plan	DA08	P14	11/10/2023	Morson Group
Demolition Plan	DA09	P3	18/09/2023	Morson Group
Ground Level	DA10	P16	11/10/2023	Morson Group
Level 1	DA11	P18	11/10/2023	Morson Group
Roof Level	DA12	P15	15/04/2024	Morson Group
Macarthur Building Elevations	DA13	P16	15/04/2024	Morson Group
Burrawong Building Elevations	DA14	P22	15/04/2024	Morson Group
Cross Section 1	DA15	P11	15/04/2024	Morson Group
Long Section 1	DA16	P12	15/04/2024	Morson Group
Long Section 2	DA17	P8	22/03/2023	Morson Group
Streetscape Elevation	DA18	P10	15/04/2024	Morson Group
Cut – Fill Plan	DA19	P8	3/05/2023	Morson Group
Solar Study	DA20	P12	15/04/2024	Morson Group
Shadow Diagram	DA21	P5	15/04/2024	Morson Group
Schedule of External Finishes	DA22	P10	3/05/2023	Morson Group
Window Schedule	DA23	P2	21/12/2022	Morson Group
Retaining Walls	DA24	P4	29/03/2023	Morson Group
Landscape Plans – Appendix B				
Landscape Site Plan	1 of 3	D	27/09/2023	Paul Scrivener Landscape
Planting Plan	2 of 3	D	27/09/2023	Paul Scrivener Landscape
Details & Notes	3 of 3	D	27/09/2023	Paul Scrivener Landscape
Civil Plans – Appendix C				
Cover Sheet, Legend & Drawing Schedule	D00	B	8/06/2023	Smart Structures Australia
Ground Level Stormwater Drainage Plan	D01	D	30/01/2024	Smart Structures Australia
Level 1 Stormwater Drainage Plan	D02	B	8/06/2023	Smart Structures Australia
Roof Stormwater Drainage Plan	D03	B	8/06/2023	Smart Structures Australia
Pre & Post Development Catchment Plans and Music Model Results	D04	B	8/06/2023	Smart Structures Australia
Stormwater Drainage Sections and Details Sheet 1	D09	B	8/06/2023	Smart Structures Australia
Stormwater Drainage Sections and Details Sheet 2	D10	B	8/06/2023	Smart Structures Australia
Erosion and Sediment Control Plan and Details	D15	B	8/06/2023	Smart Structures Australia
Survey Plans – Appendix D				
Detail & Contour Survey	0 of 8	2	6/12/2021	Total Surveying Solutions
Detail & Contour Survey	1 of 8	2	6/12/2021	Total Surveying Solutions
Detail & Contour Survey	2 of 8	2	6/12/2021	Total Surveying Solutions
Detail & Contour Survey	3 of 8	2	6/12/2021	Total Surveying Solutions
Detail & Contour Survey	4 of 8	2	6/12/2021	Total Surveying Solutions
Detail & Contour Survey	5 of 8	2	6/12/2021	Total Surveying Solutions
Detail & Contour Survey	6 of 8	2	6/12/2021	Total Surveying Solutions
Long Section Tables	7 of 8	2	6/12/2021	Total Surveying Solutions

Title / Name:	Drawing No. / Document Ref	Revision / Issue:	Date [dd/mm/yyyy]:	Prepared by:
Long Section Location Plan	8 of 8	2	6/12/2021	Total Surveying Solutions

Notification Plans – Appendix E

Cover Page	NP01	P5	14/06/2023	Morson Group
Site/Landscape Plan	NP02	P6	11/10/2023	Morson Group
Development Data	NP03	P6	11/10/2023	Morson Group
Elevations Building A - Schedule of Finishes	NP04	P6	11/10/2023	Morson Group
Elevations Building B - Schedule of Finishes	NP05	P8	11/10/2023	Morson Group
Schedule of Finishes	NP06	P3	3/05/2023	Morson Group
Shadow Diagrams	NP07	P3	3/05/2023	Morson Group

Access Report – Appendix H

Development Application Access Report	21356	C	17/11/2023	Vista Access Architects
---------------------------------------	-------	---	------------	-------------------------

AHIMS – Appendix I

AHIMS search	-	-	16/05/2024	NSW Government
--------------	---	---	------------	----------------

Arborist's Report – Appendix J

Arboricultural Impact Appraisal and Method Statement	-	-	22/09/2023	Naturally Trees
--	---	---	------------	-----------------

BASIX Certificate – Appendix K

BASIX Certificate	1377849M	-	29/11/2023	PEM Group Co Pty Ltd
-------------------	----------	---	------------	----------------------

BCA Report – Appendix L

BCA Compliance Assessment	P220207	5	21/11/2023	BCA Vision
---------------------------	---------	---	------------	------------

NatHERS Certificate – Appendix N

Nationwide house energy rating scheme – Unit 1	No. 0008694317	-	7/06/2023	Partners Energy Management
Nationwide house energy rating scheme – Unit 2	No. 0008694309	-	7/06/2023	Partners Energy Management
Nationwide house energy rating scheme – Unit 3	No. 0008694333	-	7/06/2023	Partners Energy Management
Nationwide house energy rating scheme – Unit 4	No. 0008694366	-	7/06/2023	Partners Energy Management
Nationwide house energy rating scheme – Unit 5	No. 0008694390	-	7/06/2023	Partners Energy Management
Nationwide house energy rating scheme – Unit 6	No. 0008694424	-	7/06/2023	Partners Energy Management
Nationwide house energy rating scheme – Unit 7	No. 0008694440	-	7/06/2023	Partners Energy Management
Nationwide house energy rating scheme – Unit 8	No. 0008694465	-	7/06/2023	Partners Energy Management
Nationwide house energy rating scheme – Unit 9	No. 0008694325	-	7/06/2023	Partners Energy Management
Nationwide house energy rating scheme – Unit 10	No. 0008694374-01	-	29/11/2023	Partners Energy Management

Title / Name:	Drawing No. / Document Ref	Revision / Issue:	Date [dd/mm/yyyy]:	Prepared by:
Nationwide house energy rating scheme – Unit 11	No. 0008694408-01	-	29/11/2023	Partners Energy Management
Nationwide house energy rating scheme – Unit 12	No. 0008694432-01	-	29/11/2023	Partners Energy Management
Nationwide house energy rating scheme – Unit 13	No. 0008694457-01	-	29/11/2023	Partners Energy Management
Nationwide house energy rating scheme – Unit 14	No. 0008694473-01	-	29/11/2023	Partners Energy Management
Nationwide house energy rating scheme – Unit 15	No. 0008694341-01	-	29/11/2023	Partners Energy Management
Nationwide house energy rating scheme – Unit 16	No. 0008694358-01	-	29/11/2023	Partners Energy Management
Nationwide house energy rating scheme – Unit 17	No. 0008694382-01	-	29/11/2023	Partners Energy Management
Nationwide house energy rating scheme – Unit 18	No. 0008694416-01	-	29/11/2023	Partners Energy Management
Geotechnical Investigation Assessment - Appendix P				
Geotechnical Investigation	21/2604	-	September 2021	STS Geotechnics Pty Ltd
Waste Management Plan – Appendix R				
Demolition, Construction and Operational Waste Management Plan	G019	A	September 2023	Creative Planning Solutions
Traffic Report - Appendix S				
Traffic and Parking Impact Assessment	21-234-4	-	November 2023	Stanbury Traffic Planning
Fire Engineering – Appendix T				
Fire Engineering Supporting Letter	22-116VO76	-	2/08/2023	i-Fire Engineers

- All building work is to be undertaken in accordance with the National Construction Code and referenced Australian Standards.
- All commitments listed in the BASIX certificate and stamped plans shall be implemented.
- All construction documentation and building work is to be certified in accordance with Section 6.28 of the Environmental Planning and Assessment Act 1979.
- The land the subject of this determination shall be consolidated into a single lot. The plan of consolidation shall be lodged at the NSW Land Registry Services and shall be registered prior to the occupation of the development. A copy of the registered plan shall be provided to the Land & Housing Corporation.

OPERATIONAL MATTERS

The following Identified Requirements relate to the use of the site and are to ensure that the activity and its operation do not interfere with the amenity of the surrounding area.

Stormwater Run-off

6. Stormwater shall be collected within the site and conveyed in a pipeline to the appropriate gutter or drain under the control of Camden Council substantially in accordance with the approved concept stormwater drainage plans.
7. Alterations to the natural surface contours or surface absorption characteristics of the site shall not impede, increase or divert natural surface water runoff so as to cause a nuisance to adjoining property owners.
8. All driveways shall be graded in such a manner as to provide continuous surface drainage flow paths to the appropriate points of discharge.
9. To prevent water from entering buildings, surface waters shall be collected and diverted clear of the buildings by a sub-surface / surface drainage system.

Vehicular Access & Parking

10. A concrete vehicular crossing and layback shall be provided at the entrance / exit to the property. The crossing and layback shall be constructed in accordance with Camden Council's standard requirements for residential crossings. Council shall be provided with plans for the crossing and layback together with the payment of any council inspection fees.
11. Particular care shall be taken in the location of vehicular crossings and/or laybacks to avoid poles, pits etc. The cost of any necessary adjustments to utility mains and services associated with the construction of the layback / driveway shall be borne by the Land & Housing Corporation. Obsolete gutter laybacks shall be constructed as kerb in accordance with Camden Council's standards.

Note:

It is recommended that discussion be held with the relevant authorities before construction works commence.

12. Car parking spaces and driveways shall be constructed of concrete or other approved hard surfaced materials. The spaces must be clear of obstructions and columns, permanently line marked and provided with adequate manoeuvring facilities. The design of these spaces must comply with AS 2890.1.

Site Works

13. All soil erosion and sediment control measures required to be put in place prior to the commencement of demolition / construction works shall be maintained during the entire period of the works until all the disturbed areas are restored by turfing, paving or revegetation. Soil erosion and sediment control measures shall be designed in accordance with the guidelines set out in the Blue Book *Managing Urban Stormwater: Soils and Construction* (4th edition, Landcom, 2004).
14. An appropriately qualified person shall design retaining walls or other methods necessary to prevent the movement of excavated or filled ground, including associated stormwater drainage measures.

Building Siting

15. All buildings shall be sited well clear of any easements affecting the site. The builder shall ascertain if any easements do exist and, if they do, obtain full details of such prior to construction commencing.

Smoke Detection System(s)

16. Smoke detection systems shall be installed throughout the building(s) in accordance with requirements of Clause E2.2a of the Building Code of Australia. Detectors and alarms shall comply with AS 3786 and AS 1670 and must:
- i. be connected to a permanent 240V power supply; and
 - ii. be provided with a battery backup to activate the alarm unit in the event of failure of the permanent power supply.

Site Soil Contamination

17. If the site is identified as being potentially affected by soil contamination, it shall be inspected by a suitably qualified person to identify any contaminated or hazardous material present. A proposal for remediation shall be prepared, which may include preparation of a Remedial Action Plan, and remediation shall be carried out in accordance with the proposal. A Validation Report, prepared in accordance with Environment Protection Authority requirements, shall be obtained from a qualified expert on completion of the remediation work to verify that the site is suitable for the intended residential use. A copy of the Validation Report shall be provided to the Land & Housing Corporation on completion of the remediation works.

Landscaping

18. Landscaping shall be carried out substantially in accordance with the approved landscape plan(s) and maintained for a period of 12 months by the building contractor. Camden Council shall be consulted in relation to the planting of any street trees.
19. All scheduled plant stock shall be pre-ordered, prior to commencement of construction or 3 months prior to the commencement of landscape construction works, whichever occurs sooner, for the supply to the site on time for installation. The builder shall provide written confirmation of the order to the Land & Housing Corporation.

Tree Removal

20. Removal of trees within the boundaries of the site is to be carried out in accordance with the trees shown for removal on the approved landscape plan and Arboricultural Impact Appraisal and Method Statement and no other trees shall be removed without further approval(s).

Fencing

21. All front fencing and gates shall be constructed wholly within the boundaries of the site. Any gates associated with the fencing shall swing inwards towards the site.

Provision of Letterbox Facilities

22. Suitable letterbox facilities are to be provided in accordance with Australia Post specifications.

Public Liability Insurance

23. A valid public liability insurance policy of at least \$10M shall be maintained throughout the demolition / construction works by the contractor.

PRIOR TO ANY WORK COMMENCING ON THE SITE

The following Identified Requirements are to be complied with prior to any work commencing on the site, including demolition.

Disconnection of Services

24. All services that are required to be disconnected shall be appropriately disconnected and made safe prior to commencement of the demolition / construction works. The various service authorities shall be consulted regarding their requirements for the disconnection of services.
25. All existing services within the boundary to remain live shall be identified, pegged and made safe.

Demolition

26. The builder shall notify the occupants of premises on either side, opposite and at the rear of the site a minimum of 5 working days prior to demolition. Such notification shall be clearly written on an A4 size paper giving the date demolition will commence and be placed in the letterbox of every premise (including every unit in a multi-unit residential building or mixed use building). The demolition shall not commence prior to the date that is stated in the notice letter.
27. Prior to the demolition, a Work Plan shall be prepared by a competent person(s) in accordance with AS 2601 and shall be submitted to the NSW Land and Housing Corporation. The Work Plan shall outline the identification of any hazardous materials (including surfaces coated with lead paint), method of demolition, the precautions to be employed to minimise any dust nuisance and the disposal methods for hazardous materials.
28. If buildings to be demolished are determined as, or suspected of, containing asbestos cement, a standard commercially manufactured sign containing the words 'DANGER ASBESTOS REMOVAL IN PROGRESS', and measuring not less than 400mm x 300mm, shall be erected in a prominent visible position on the site for the duration of the demolition works.

Note:

Any buildings constructed before 1987 is assumed to contain asbestos.

Utilities Service Provider Notification

29. The demolition / construction plans shall be submitted to the appropriate water utility's office (e.g. Sydney Water office) to determine whether or not the development will affect the utility's sewer and water mains, stormwater drains and any easements.

Note:

If the development complies with water utility's requirements, the plans will be stamped indicating that no further requirements are necessary.

Council Notification

30. Camden Council shall be advised in writing, of the date it is intended to commence work, including demolition. A minimum period of **5** working days notification shall be given.

Site Safety

31. A sign shall be erected in a prominent position on any site on which building works or building work is being carried out:
- (a) showing the name, address and telephone number of the responsible Land & Housing Corporation officer for the work, and
 - (b) showing the name of the principal contractor (if any) and a telephone number on which that person may be contacted outside working hours, and
 - (c) stating that unauthorised entry to the work site is prohibited.

The sign shall be maintained while the work is being carried out but shall be removed when the work has been completed.

Note:

This requirement does not apply in relation to building work that is carried out inside an existing building that does not affect the external walls of the building.

32. A minimum 1.8m high security fence or Class A / Class B (overhead) hoarding must be erected between the work site and any public place prior to demolition / construction. Access to the site shall be restricted to authorised persons only and the site shall be secured against unauthorised entry when demolition / construction work is not in progress or the site is otherwise unoccupied.

Note:

Approval from the relevant roads authority will be required under Section 138 of the Roads Act 1993 where a Class A or B hoarding encroaches onto the footpath of / or a public thoroughfare within a classified road.

33. No building or demolition materials are to be stored on the footpath or roadway.

Site Facilities

34. The following facilities shall be installed on the site:
- (a) Toilet facilities shall be provided at the rate of 1 toilet for every 20 persons or part thereof employed at the site. Each toilet provided shall be a standard flushing toilet and shall be connected to a public sewer or if connection to a public sewer is not practicable, to an accredited sewerage management facility provided by Camden Council or if this is not practicable to some other council approved management facility.
 - (b) Adequate refuse disposal methods and builders storage facilities. Builders' wastes, materials or sheds shall not to be placed on any property other than that which this approval relates to.
35. Access to the site shall only be provided via an all-weather driveway on the property and is not to be provided from any other site.

Protection of Trees

36. Trees and other vegetation that are to be retained on site shall be protected prior to the commencement of works and for the duration of the construction period in accordance with the details provided in the Arboricultural Impact Appraisal and Method Statement.

Waste Management

37. A final Waste Management Plan shall be prepared and submitted to the Land & Housing Corporation by the building contractor prior to the commencement of demolition/construction. The plan shall detail the amount of waste material and the destination of all materials, recyclable and non-recyclable.

PRIOR TO ANY CONSTRUCTION WORK COMMENCING ON SITE

The following Identified Requirements are to be complied with prior to any construction works occurring on the site.

Service Authority Clearances

38. A compliance certificate, or other evidence, shall be obtained from Sydney Water confirming service availability prior to work commencing.

Note:

Payment of water and/or sewer service charges and/or a notice of requirements for works to be carried out during construction / prior to occupation may be applicable prior to issue of the compliance certificate.

39. A written clearance from an electricity supply authority stating that electrical services are available to the site, or that arrangements have been entered into for the provision of services to the site, shall be obtained prior to work commencing.
40. A certificate from an approved telecommunications carrier certifying that satisfactory arrangements have been made for the provision of underground telephone services, to the site and to each dwelling, shall be obtained prior to work commencing.
41. Where the site is to be connected to reticulated gas, a certificate from an approved gas carrier to certify that satisfactory arrangements have been made to ensure the provision of underground gas services to each dwelling in the development shall be obtained prior to work commencing.

Stormwater Disposal

42. A detailed stormwater drainage plan(s), substantially in accordance with the approved concept stormwater drainage plan(s), shall be prepared and submitted to the Land & Housing Corporation. Any on-site detention system shall be designed in accordance with the relevant catchment authority's requirements (e.g. the Upper Parramatta River Catchment Trust On-site Detention Handbook) and/or Camden Council's drainage code.
43. Where a drainage easement is required, proof of lodgement of the plan of the drainage easement at the NSW Land Registry Services shall be submitted to the Land & Housing Corporation prior to commencement of works. Registration of the plan of easement shall be completed prior to occupation of the development and a copy of the registered plan shall be provided to the Land & Housing Corporation.

DURING DEMOLITION AND CONSTRUCTION WORKS

The following Identified Requirements are to be complied with whilst demolition and construction works are occurring on the site.

Landfill

44. Where site filling is necessary, a minimum of 95% standard compacting shall be achieved and certified by a NATA registered Soils Lab.
45. Land fill materials must satisfy the following requirements:
 - i. be Virgin Excavated Natural Matter (VENM);
 - ii. be free of slag, hazardous, contaminated, putrescible, toxic or radio-active matter; and
 - iii. be free of industrial waste and building debris.

Heritage

46. Historic and indigenous archaeological sites and relics are protected under the *Heritage Act 1977* and *National Parks and Wildlife Act 1974*, respectively. Should any relics be uncovered during the course of the approved works, work must cease immediately in the affected area. Subsequently, in cases where historical or indigenous items have been uncovered, the Department of Climate Change, Energy, the Environment and Water must be contacted.
47. All workers / contractors on the site shall be informed of their obligations, under the *Heritage Act* and *National Parks and Wildlife Act 1974*, that it is illegal to disturb, damage or destroy a relic without the prior approval of the Department of Climate Change, Energy, the Environment and Water.

Demolition

48. Any existing structures identified for demolition shall be demolished prior to commencement of the construction of the activity.
49. Demolition shall be carried out in accordance with the appropriate provisions of AS 2601.
50. Where materials containing asbestos are to be removed, demolition shall be carried out by a licensed contractor(s) who have current SafeWork NSW accreditation in asbestos removal.
51. Removal of asbestos-based thermal or acoustic insulation, such as sprayed asbestos and asbestos-based lagging, including friable asbestos boards, shall be carried out in accordance with the National Occupational Health and Safety Commission's Code of Practice for the Safe Removal of Asbestos, 2nd Edition [NOHSC:2002 (2005)].
52. Hazardous or intractable wastes, including all asbestos laden waste, arising from the demolition process shall be removed and disposed of in accordance with the requirements of SafeWork NSW.

53. Documentary evidence, in the form of tip receipts from an approved Waste Management Facility, shall be obtained by the contractor and submitted to the Land & Housing Corporation demonstrating the appropriate disposal of the asbestos waste.
54. Demolition procedures shall maximise the reuse and recycling of demolished materials in order to reduce the environmental impacts of waste disposal.
55. During demolition, the public footpath and the public road shall not be obstructed by any vehicles. The public road and footpath shall be swept (not hosed) clean of any material, including clay, soil and sand.
56. All vehicles leaving the site with materials shall have their loads covered and vehicles shall not track soil and other material onto the public roads and footpaths. The footpath shall be suitably protected against damage when plant and vehicles access the site. All loading of vehicles with demolished materials shall occur on site.

Survey Reports

57. Survey reports shall be submitted by the building contractor to the Land & Housing Corporation prior to the placement of the footings / slab and on completion of the dwellings to verify the correct position of the structures in relation to the allotment boundaries.

Hours of Demolition / Construction / Civil Work

58. Demolition / construction / civil work shall only occur on the site between the hours of 7.00am to 5.00pm Monday to Saturday with no work permitted on Sundays or public holidays.

Excavation & Backfilling

59. All excavations and backfilling associated with the demolition or erection of building(s) shall be executed safely and in accordance with appropriate professional standards. All such work shall be guarded and protected to prevent it from being dangerous to life or property.

Pollution Control

60. Any noise generated during the construction of the development shall not exceed the limits specified in the July 2009 Interim Construction Noise Guidelines, published by the former Department of Environment and Climate Change.
61. No fires shall be lit or waste materials burnt on the site.
62. No washing of concrete forms or trucks shall occur on the site.
63. Any contamination / spills on the site during construction works shall be actively managed and reported immediately to appropriate regulatory authorities to minimise any potential damage to the environment.
64. Dust generation during demolition / construction shall be controlled using regular control measures such as on site watering or damp cloth fences.
65. All vehicles transporting loose materials and travelling on public roads shall be secured (i.e. closed tail gate and covered) to minimise dust generation.

66. Non-recyclable waste and containers shall be regularly collected and disposed of at a licensed landfill or other disposal site in accordance with details set out in the final Waste Management Plan.

Impact of Construction Works

67. NSW Land & Housing Corporation shall bear the cost of any necessary adjustments to utility mains and services.
68. Care shall be taken to prevent any damage to adjoining properties. The building contractor shall be liable to pay compensation to any adjoining owner if, due to demolition / construction works, damage is caused to such adjoining property.

Termite Protection

69. To protect buildings from subterranean termite, termite barriers installed in accordance with AS 3660.1, shall be placed on the underside and in penetrations of the concrete slab floor.

In addition, a durable notice must be permanently fixed inside the meter box indicating:

- (a) the method of protection.
- (b) the date of installation of the system.
- (c) where a chemical barrier is used, its life expectancy as listed on the National Registration Authority label.
- (d) the need to maintain and inspect the system on a regular basis.

PRIOR TO OCCUPATION OF THE DEVELOPMENT

The following Identified Requirements are to be complied with prior to the occupation of the development.

General

70. The use or occupation of the development shall not commence until all the identified requirements of this determination have been complied with.

Council Infrastructure Damage

71. The cost of repairing any damage caused to Camden Council's assets in the vicinity of the site as a result of demolition / construction works shall be met in full by the building contractor.

Stormwater Drainage

72. Prior to occupation, a Work As Executed Plan shall be prepared by the building contractor clearly showing all aspects of the constructed stormwater drainage system, including any on-site detention system. The plan shall demonstrate general compliance with the approved concept stormwater drainage plan(s) and shall include:
- sufficient levels and dimensions to verify the constructed storage volumes; and
 - location and surface levels of all pits; and

- invert levels of the internal drainage lines, orifice plates fitted and levels within the outlet control pits; and
- finished floor levels of all structures; and
- verification that any required trash screens have been installed; and
- locations and levels of any overland flow paths; and
- verification that any drainage lines are located wholly within easements, where applicable.

The Work-As-Executed Plan information shall be shown on the final civil works drawings.

A positive covenant and restriction-as-to-user shall be placed over the onsite detention system in accordance with Camden Council's on-site detention policy to ensure that the system will be adequately maintained. The positive covenant and restriction-as-to-user shall be registered at NSW Land Registry Services prior to occupation. A copy of the registered restriction-as-to-user shall be provided to the Land & Housing Corporation and Camden Council.

PART B – Additional Identified Requirements

Specific Requirements for Seniors Housing

- 73.** The independent living units shall comply with the accessibility and useability standards referenced in section 85 and set out in Schedule 4 of *State Environmental Planning Policy (Housing) 2021* (as made immediately prior to the making of *State Environmental Planning Policy Amendment (Housing) 2023*).

Note:

This requirement does not apply to the provisions set out under sections 2, 7-13 and 15-20 of Schedule 4 for an independent living unit, or part of such a unit, that is located above the ground floor.

- 74.** Only the following kinds of people shall be accommodated in the approved development:
- (a) seniors or people who have a disability; or
 - (b) people who live within the same household with seniors or people who have a disability; or
 - (c) staff employed to assist in the administration and provision of services to the seniors housing development.

Note:

It should be noted that 'seniors', as defined in the Housing SEPP, are any of the following:

- (a) *people aged 60 or more years,*
- (b) *people who are resident at a facility at which residential care (within the meaning of the Aged Care Act 1997 of the Commonwealth) is provided, and*
- (c) *people who have been assessed as being eligible to occupy housing for aged persons provided by a social housing provider.*

A restriction as to user shall be registered against the title of the property, prior to occupation, in accordance with Section 88E of the Conveyancing Act 1919 limiting the use of any accommodation to the kinds of people referred to above and that the dwellings cannot be subdivided.

75. Pathway lighting shall be designed to provide a minimum of 20 lux at ground level and be located to avoid glare for pedestrians and adjacent dwellings.
76. Access to, and within, the site shall be provided in accordance with AS 1428.1 so that a person using a wheelchair can use common areas and common facilities associated with the activity.
77. Entry doors to units shall be provided with door viewers to enable residents to view approaches to their units without the need to open the door.

Requirements resulting from Council Comments

78. Any unpaved road verges directly adjoining the property must be reconstructed with grass species listed in Council's engineering specifications.
79. Before any site work commences, a dilapidation report must be prepared by a suitably qualified person. The report must include a photographic survey of existing public infrastructure surrounding the site including (but not necessarily limited to) road carriageways, kerbs, footpaths, drainage structures and street trees. The report must be submitted to Council 2 days before any site works commences. The development must comply with all conditions that the report imposes.

Site Specific Requirements

80. Air Conditioning

Design and Installation

Any air conditioning unit installed on the premises must be designed, specified and installed to ensure that they comply with the requirements of the *Protection of the Environment Operations (Noise Control) Regulations 2017* and must not emit a noise that exceeds 5dB(A) above the ambient background noise level measured at any property boundary. Acoustic treatment may be required to ensure this is achieved.

Certification, from an appropriately qualified acoustic consultant, shall be provided at construction documentation stage that the air conditioning units can comply with this requirement.

Further certification, from an appropriately qualified acoustic consultant, shall be provided prior to occupation that the installed air conditioning units comply with this requirement.

On-Going

The use of any air-conditioning unit must comply with the requirements of the *Protection of the Environment Operations (Noise Control) Regulations 2017* and must not:

- (a) emit a noise that is audible within a habitable room in any adjoining residence (regardless of whether any door or window to that room is open);
 - (i) before 8.00 am and after 10.00 pm on any Saturday, Sunday or Public Holiday; or
 - (ii) before 7.00 am or after 10.00 pm on any other day;
- (b) emit a noise that exceeds 5dB(A) above the ambient background noise level measured at any property boundary.

81. Solar (photovoltaic electricity generating) energy system

Where a solar energy system is proposed it must satisfy the following requirements:

- (a) the system is installed in accordance with the manufacturer's specifications or by a person who is accredited by the Clean Energy Council for the installation of photovoltaic electricity generating systems, and
- (b) the solar energy system must not reduce the structural integrity of any building to which the system is attached, and
- (c) the system must not involve mirrors or lenses to reflect or concentrate sunlight, and
- (d) the system must not protrude more than 0.3m from the wall or roof (as measured from the point of attachment), and
- (e) the system is installed no less than 3m from any adjoining property boundary.

Certification from an appropriately person shall be provided at construction documentation stage that the solar energy system/s are capable of complying with this requirement.

Further certification, from an appropriately qualified person shall be provided prior to occupation that the installed solar energy system/s comply with this requirement.

- 82.** An updated BASIX Certificate prepared by an appropriately qualified person is to be provided at construction documentation stage detailing the inclusion of air conditioning and solar (photovoltaic electricity generating) energy system.

ADVISORY NOTES

- i. Approval of this development activity does not imply or infer compliance with Section 23 of the *Disability Discrimination Act 1992*. Refer to AS 1428.1 and the Building Code of Australia for detailed guidance.
- ii. Information regarding the location of underground services may be obtained from Dial Before You Dig at www.1100.com.au or by dialling 1100.

DECISION STATEMENT

Project No. BGYDK

SITE IDENTIFICATION

STREET ADDRESS

Unit/Street No

16-22
22-26

Street or property name

Burrawong Crescent
Macarthur Road

Suburb, town or locality

Elderslie, NSW

Postcode

2570

Local Government Area(s)

Camden

Real property description (Lot and DP)

Lots 35, 36, 37 & 38 in Deposited Plan 36169

Proposed easement across Lot 34 in Deposited Plan 36169

ACTIVITY DESCRIPTION

Provide a description of the activity

Demolition of 4 existing dwellings and associated structures, removal of trees, and the construction of 18 seniors housing units comprising 8 x 1 bedroom and 10 x 2 bedroom independent living units, surface parking for 9 cars, associated landscaping and fencing, and consolidation into a single lot; and construction of a stormwater pipe extension and easement over Lot 34 in DP 36169.

NSW Land & Housing Corporation has proposed the above activity under the provisions of *State Environmental Planning Policy (Housing) 2021* (Housing SEPP) which requires determination under Part 5 of the *Environmental Planning & Assessment Act 1979* (EP&A Act). This Decision Statement relates to the Review of Environmental Factors (REF) for the above activity prepared under Part 5 of the EP&A Act and the *Environmental Planning and Assessment Regulation 2021*.

Based on the REF document and supporting documentation, including advice from Camden Council, a decision to proceed with the proposed activity has been made. This decision included consideration of the following:

Significant Impact on the Environment

- The proposed activity is not likely to have a significant impact on the environment and therefore an EIS is not required.
- The proposed activity will not be carried out in a declared area of outstanding biodiversity value and is not likely to significantly affect threatened species, populations or ecological communities, or their habitats or impact biodiversity values, meaning a SIS and/or BDAR is not required.

Reasons for the Decision

- Following an assessment of the proposed activity and associated environmental impacts within the REF document it was decided that the proposed development will have economic and social benefits and any minor short-term impacts on the environment or surrounding properties can be appropriately mitigated.

- The proposed development will assist in the provision of much needed social and affordable housing and assist in addressing the existing and growing demand for housing in the local government area.

Mitigation Measures

- Mitigation measures are required to minimise or manage environmental impacts and are detailed throughout the REF and specifically within Section 8. All mitigation measures are detailed as Identified Requirements within the Activity Determination. Additional mitigation measures, detailed in the Activity Determination have been imposed to minimise the impact on the surrounding environment, ensure appropriate site safety and to ensure legislative compliance.



Signed.....

нрлснп
Dated.....

Yolanda Gil
Acting Executive Director, Portfolio Strategy and Origination, Housing Portfolio
Homes NSW

Seniors Housing Development

16-20 Burrawong Crescent & 28 Macarthur Road, Elderslie 2570

LOT 35, 36, 37, 38 DP36169

Job Number: BGYDK

DEVELOPMENT DETAILS		
Site Area	2735.7m ²	
Gross Floor Area (GFA)	1464m ²	
	Allowable	Proposed
Floor Space Ratio (FSR)*	n/a	0.535:1
Total Storeys	2	2

Landscape Area	35m ² per dwelling as per Housing SEPP 2021	951.8m ²
Deep Soil Zones	15% of the site area and 65% of the DSZ at the rear.	700m ² 25.6%

*LEP REQUIREMENT

UNITS TYPES	
Type	Count
1B	8
2B	10


GROSS FLOOR AREA	
Level	Area

GROUND LEVEL Burrawong	331.9 m ²
GROUND LEVEL Burrawong	409.6 m ²
LEVEL 1 Burrawong	321.0 m ²
LEVEL 1 Burrawong	401.7 m ²
	1464.3 m ²


CAR SPACES - TYPES	
Type	Number

Class 1a - 2400w x 5400d (Resident/Employee)	5
Class 4 - 2400w x 5400d (Disabled)	4
	9


DESIGN COMPLIANCE TABLE				
SITE AREA		2735.7m ²		
	CONTROL		REQUIRED OR ALLOWED	PROPOSED
FSR	DCP		Not applicable	0.535
	H. SEPP 2021		0.5:1	
HEIGHT	LEP		9.5m / two storeys (attic rooms allowed and not considered a storey)	9.405m
	H. SEPP 2021		9.5m	
UNITS MIX	LAHC		9 x 1bed + 9 x 2bed (18 units) -All units to be accessible: either a lift for each block, either a bridge connection between blocks.	8 x 1bed 10 x 2bed (18 units)
SETBACK	DCP	FRONT	Macarthur R. 6m - Burrawong C. 4.5m Consistent with the prevailing setback established by adjacent development. Calculated as being the average distance of the setbacks of the nearest two dwelling houses having a boundary with the same primary road.	Macarthur Road GL: 6m / 2.77m (terraces) L1: 6m / 3.65m (balconies)
		SIDE	GL: 3m L1: 3m	GL: 3.56m / 2.4m (terrace) L1: 3.56m / 2.8m (balcony)
		REAR	GL: 4m L1: 6m	GL: 6.37m / 6.27m (terrace) L1: 6.37m
CAR PARKING	Housing SEPP 2021 Accesible area		1 parking space for every 5 dwellings	4 car spaces required 9 car spaces provided (4 accesible car spots)
LANDSCAPING	H. SEPP 2021		35m ² per dwelling (630.0m ²)	951.8m ² / 35% - Comply
	DCP		-30% of the site (820.5m ²) -At least 1.5m wide. -At least 40% of the front setback	
DEEP SOIL	Housing SEPP 2021		-15% of the site (410.3m ²) -3m - minimum dimension -65% is to be located at rear (410.3*0.65=266.7m ²)	700.0m ² / 25.6% - Comply 341.2m ² - Comply
PRIVATE OPEN SPACE	Housing SEPP 2021		GF - 15m² / 3metre dim. FF - 6m² / 2m dim. 1bed FF - 10m² / 2m 2+ beds	Comply
SOLAR ACCESS	Housing SEPP 2021		70% required 2hrs POS/ 2hrs Living	77.8% - Comply
COMMUNAL OPEN SPACE			Not required	112.9m ²

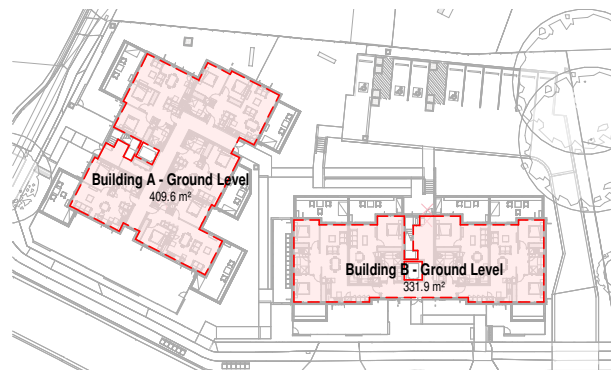


1 GROUND LEVEL - GFA
DA14 1:500

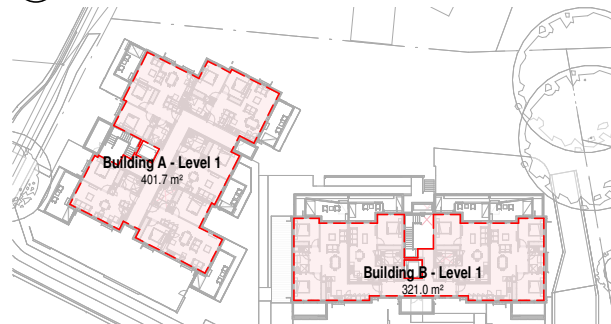

4 LEVEL 1 - GFA
DA14 1:500

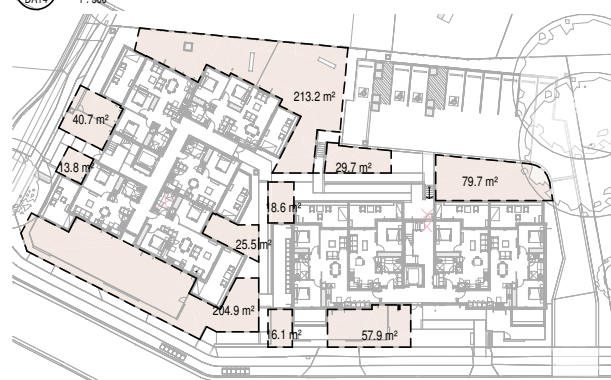

3 DEEP SOIL PLAN
DA14 1:500

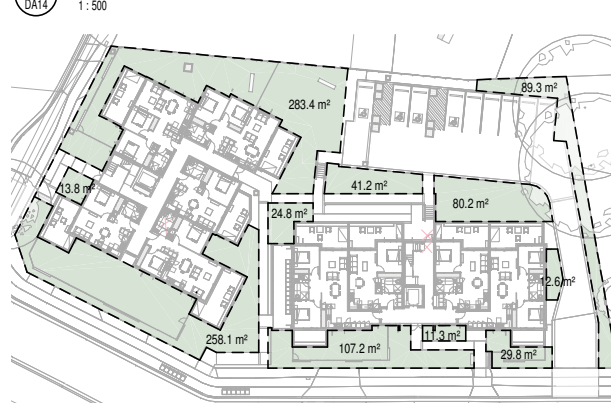

2 LANDSCAPE PLAN
DA14 1:500



Morson Group Pty Ltd accept no responsibility for the usability, completeness or accuracy of data transferred electronically. Recipients should when necessary request a hard copy version for verification. Use figured dimensions in preference to scale. All dimensions to be verified on site.

Morson Group Pty Ltd © Copyright

These drawings and designs and the copyright therein are the property of Morson Group Pty Ltd and must not be used, retained or copied without the written permission of Morson Group.
ABN 41 159 480 056 NOMINATED ARCHITECT: P Morson(8100)

ISSUE	DATE	AMENDMENT	 CUBH NSW LAHC LOOKED BAG 9022 PARRAMATTA NSW 2124 PHONE 1800 758 718		PROJECT Seniors Housing Development ADDRESS 16-20 Burrawong Crescent & 28 Macarthur Road, Elderslie 2570 LOT 35, 36, 37, 38 / DP36169	PROJECT No. 21039 CLIENT LAHC	 NOMINATED ARCHITECT - P MORSON REGISTRATION NUMBER 8100 ACN 159 480 056 ABN 41 159 480 056 www.morsongroup.com.au (02) 9380 4746 PO Box 170, North Point, NSW 1535	SHEET SIZE: A1 SCALE: As indicated	SHEET NAME: COVER + DATA TABLES	DRAWING No. DA01 ISSUE No. P15
P12	08-05-2023	CLIENT REVISION								
P13	10-05-2023	CLIENT REVISION								
P14	18-09-2023	CLIENT REVISION								
P15	11-10-2023	CLIENT REVISION								



DRAWING No. **DA02**
ISSUE No. **P15**



DATE	AMENDMENT
------	-----------

C:\Users\hfrub\MG Dropbox\Ruben Hernandez Fernandez\21039 - 16-20 Burrawong Cres\Architecture\CAD\21039 - 16-20 Burrawong Cres_DA 20231003_RH.rvt



VIEW FROM BURRAWONG CRESCENT TO THE AREA BETWEEN BLOCK A AND BLOCK B



VIEW FROM BURRAWONG CRESCENT TO THE CAR PARKING ACCESS DRIVEWAY



VIEW FROM CAR PARKING TO THE BACK OF BOTH BLOCKS



AERIAL VIEW FROM CAR PARKING TO THE BACK OF BOTH BLOCKS

Morson Group Pty Ltd accept no responsibility for the usability, completeness or accuracy of data transferred electronically. Recipients should when necessary request a hard copy version for verification. Use figured dimensions in preference to scale. All dimensions to be verified on site.

Morson Group Pty Ltd © Copyright

These drawings and designs and the copyright thereof are the property of Morson Group Pty Ltd and must not be used, retained or copied without the written permission of Morson Group.



ABN 41 159 480 056 NOMINATED ARCHITECT: P Morson(8100)

ISSUE	DATE	AMENDMENT	 CURRENT NSW LAHC LOCKED BAG 5922 PARRAMATTA NSW 2124 PHONE 1800 738 718	PROJECT Seniors Housing Development ADDRESS 16-20 Burrawong Crescent & 28 Macarthur Road, Elderslie 2570 LOT 35, 36, 37, 38 / DP36169	PROJECT No. 21039	 NOMINATED ARCHITECT - P.F. MORSON REGISTRATION NUMBER 8100 ACN 159 480 056 ABN 41 159 480 056 www.morsongroup.com.au (02) 9360 4146 PO Box 170, Potts Point, NSW 1535	SHEET SIZE: A1	SHEET NAME: 3D VIEWS	SCALE:	DRAWING No. DA04	ISSUE No. P12
P9	29-03-2023	CLIENT REVISION									
P10	03-05-2023	CLIENT REVISION									
P11	08-05-2023	CLIENT REVISION									
P12	15-05-2023	CLIENT REVISION									

Halenda Jij

UNIT SCHEDULE									
PRIVATE OPEN SPACE					SOLAR				
NO.	Nº of BEDS	AREA	AREA POS	SIZE	LIVING	POS	TIME	HOURS	CROSS-V.
01	1B	52.8 m²	20.2m2	3.0m x 5.9m + 1.2m x 2.0m	No	No		0	Yes
02	2B	74.9 m²	24.7m2	3.0m x 7.4m + 1.2m x 2.0m	Yes	Yes	10:30 to 13:30	3h	Yes
03	1B	52.8 m²	17.5m2	3.0m x 6.2m	Yes	Yes	10:00 to 13:00	3h	No
04	2B	74.5 m²	18.7m2	3.0m x 5.8m	Yes	Yes	9:30 to 13:30	4h	Yes
05	2B	74.5 m²	20.7m2	3.0m x 6.9m	Yes	Yes	9:00 to 15:00	6h	Yes
06	2B	81.7 m²	20.6 + 8.4 = 29.0m2	3.3m x 3.4m + 2.7m x 3.4m + 2.0m x 4.2m	Yes	Yes	13:00 to 15:00	2h	Yes
07	1B	56.5 m²	19.1m2	3.3m x 3.4m + 2.2m x 3.5m	Yes	Yes	12:30 to 15:00	2h 30min	No
08	1B	55.8 m²	19.1m2	3.0m x 3.4m + 2.2m x 3.5m	Yes	Yes	13:00 to 15:00	2h	No
09	2B	81.7 m²	20.6 + 8.4 = 29.0m2	3.3m x 3.4m + 2.7m x 3.4m + 2.0m x 4.2m	Yes	Yes	12:00 to 15:00	3h	Yes
10	1B	52.8 m²	15.5 m2	2.2m x 5.9m + 1.2m x 2.0m	No	No		0	Yes
11	2B	74.9 m²	15.5m2	2.2m x 5.9m + 1.2m x 2.0m	Yes	Yes	9:00 to 12:00	3h	Yes
12	1B	52.8 m²	8.9 m2	4.0m x 2.2m	Yes	Yes	9:00 to 13:30	4h 30min	No
13	2B	74.5 m²	13.8m2	5.8m x 2.2m	Yes	Yes	9:00 to 15:00	6h	Yes
14	2B	74.5 m²	10.0m2	5.4m x 2.2m	Yes	No	10:00 to 15:00	5h	Yes
15	2B	81.7 m²	12.8m2 + 7.1m2 = 19.9m2	2.1m x 2.139m(average) + 2.398m(average) x 3.475m + 1.7m x 2.1m	Yes	Yes	13:00 to 15:00	2h	Yes
16	1B	56.5 m²	9.1 m2	2.3m x 3.475m + 1.2m x 1.0m	Yes	Yes	13:00 to 15:00	2h	No
17	1B	55.8 m²	9.1 m2	2.3m x 3.475m + 1.2m x 1.0m	Yes	Yes	13:00 to 15:00	2h	No
18	2B	81.7 m²	12.8m2 + 7.1m2 = 19.9m2	2.1m x 2.139m(average) + 2.398m(average) x 3.475m + 1.7m x 2.1m	No	Yes	13:00 to 15:00	2h	Yes
TOTAL APTS: 18		1210.3 m²			15/18 83.3%	15/18 83.3%			12/18 66.7%

14/18
77.8%

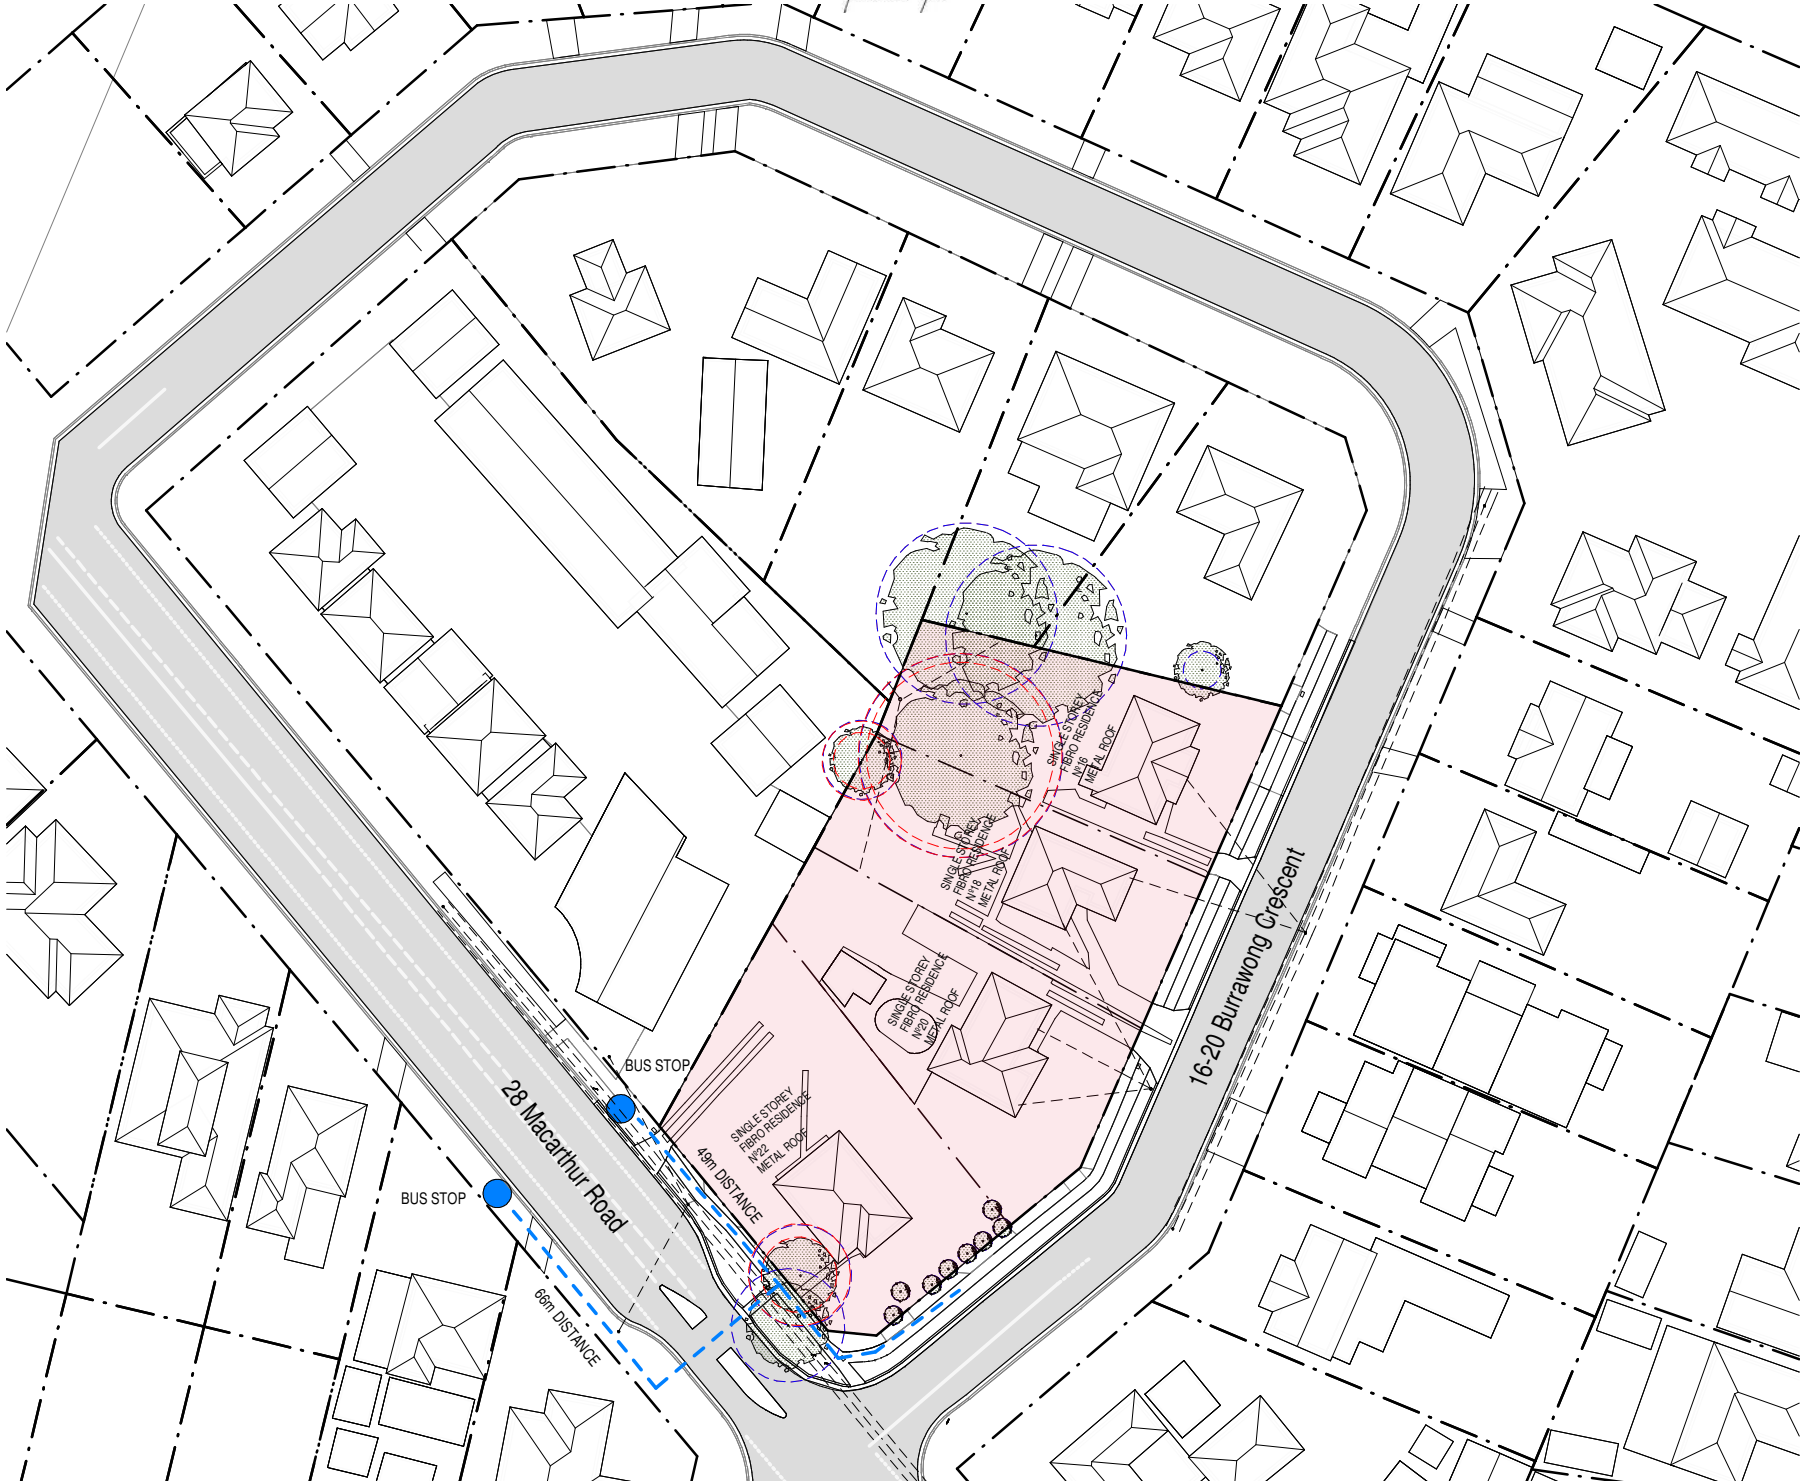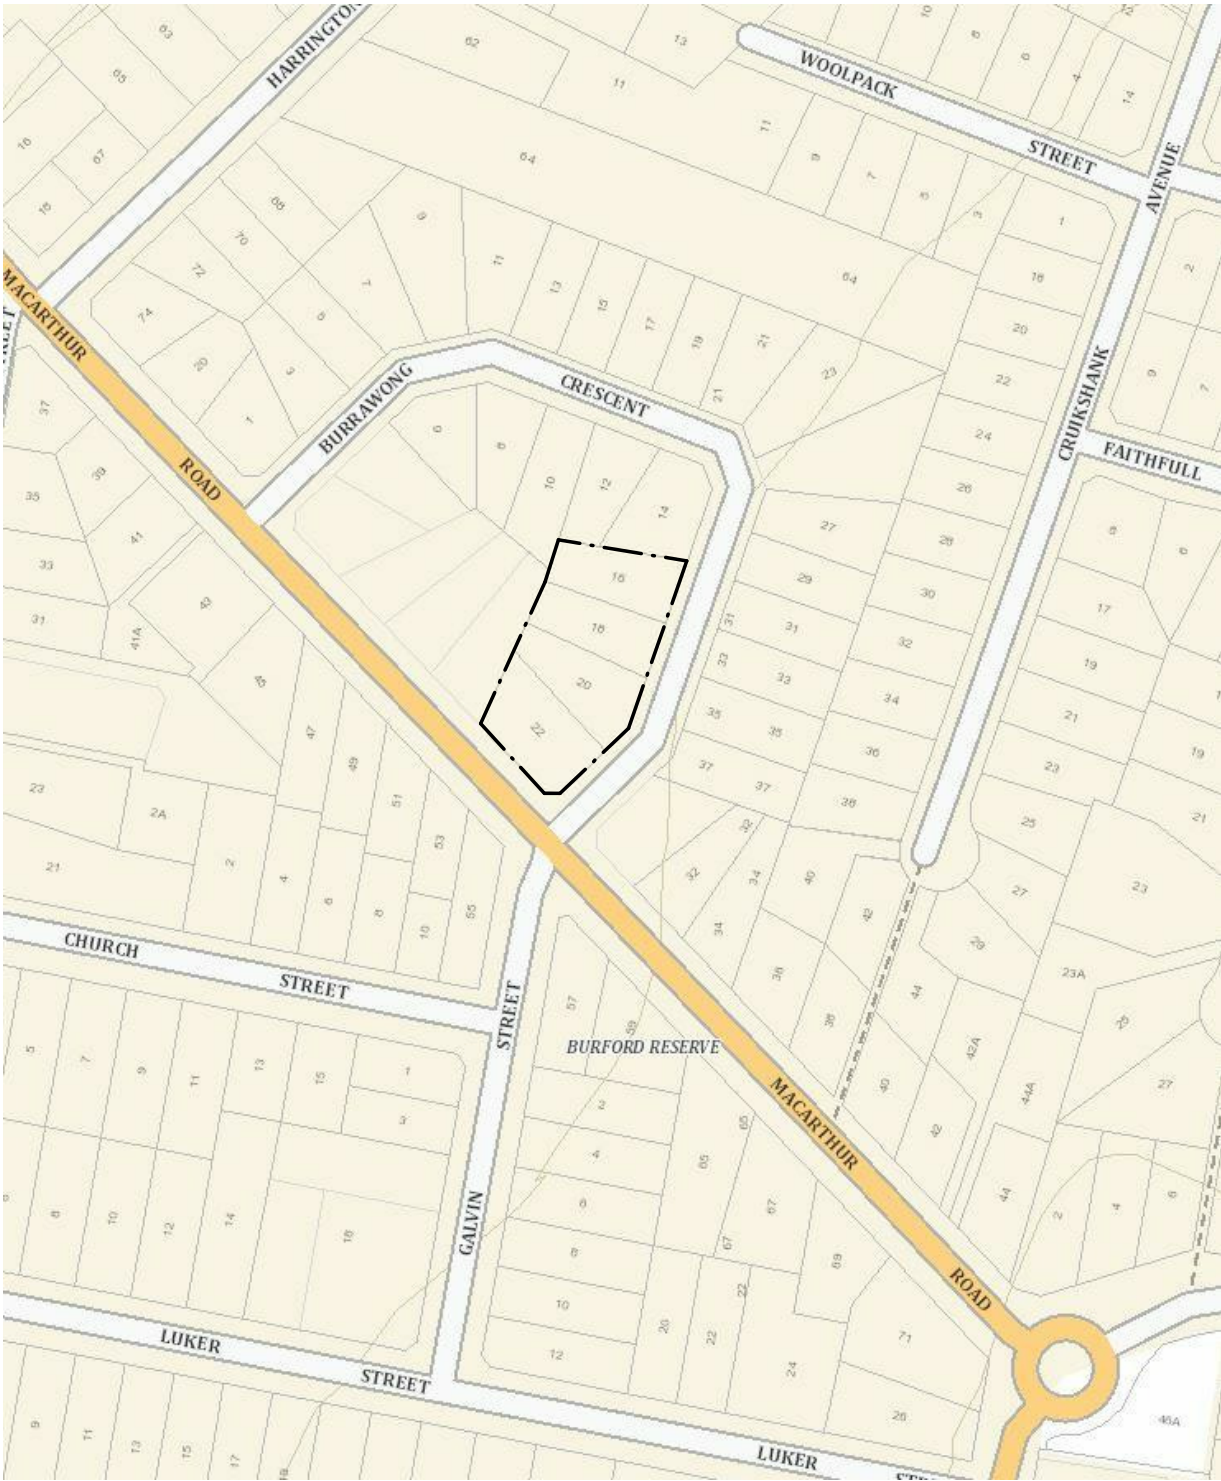

DETERMINED by the NSW Land and Housing Corporation on: 11/10/2023

PREDOMINANT BLOCK AND LOT PATTERNS

Most of the lots tend to be rectangular shaped. However, almost all of them are irregular shaped and it is not easy to find many similar plots. This pattern varies due to the irregular structure of the urban fabric and roads.

LOT CHANGE OVER TIME

There have been no relevant changes in lots shape and size over time. Basically, the structure of the area is almost the same than when it was urbanized around half century ago. Most of the constructions are detached residential dwellings. There are just a few exceptions where medium density residential buildings have been developed. Lot amalgamation has been an exception.

TYPICAL LOT SIZES, SHAPE AND ORIENTATION

The typical lot tends to be rectangular shaped with around 900 to 1400 sqm. Some of them are irregular shaped, but even on those cases they tend to be rectangular shaped. Orientation may vary depending on the road structure due to its quite irregular shape. Therefore, we are not able to consider there is a predominant orientation.

BEST LOTS FOR INTENSIFICATION

Best lots for intensification are those in front of the main roads, especially Macarthur Road. Intensification in irregular shaped lots will be difficult to carry on due to setbacks restrictions and an internal layout units configuration.

LOT AMALGAMATION

Lot amalgamation is necessary to support future development. Most of the lots are irregular shaped and it will be more efficient to join lots in order to take advantage of the site as much as possible. Additionally, setbacks restrictions will be easier to comply in big lots.


MOST SUITABLE SITES FOR INTENSIFICATION

Corner sites and sites with two street frontages, as well as non excessively deep sites, are more suitable for amalgamation and intensification. On the other hand, narrow and deep sites will be less suitable due to most of the units will face side setbacks instead of the main street.

Morson Group Pty Ltd accept no responsibility for the usability, completeness or accuracy of data transferred electronically. Recipients should when necessary request a hard copy version for verification. Use figured dimensions in preference to scale. All dimensions to be verified on site.

Morson Group Pty Ltd © Copyright
These drawings and designs and the copyright thereof are the property of Morson Group Pty Ltd and must not be used, retained or copied without the written permission of Morson Group.
ABN 41 159 480 056 NOMINATED ARCHITECT: P Morson(8100)


ISSUE	DATE	AMENDMENT		CLIENT NSW LAHC LOCKED BAG 9802 PARRAMATTA NSW 2124 PHONE 1800 738 718		PROJECT Seniors Housing Development ADDRESS 16-20 Burrawong Crescent & 28 Macarthur Road, Elderslie 2570 LOT 35, 36, 37, 38 / DP36169	PROJECT No. 21039 CLIENT LAHC		NOMINATED ARCHITECT - P MORSON GROUP MORSON GROUP REGISTRATION NUMBER 8100 ACN 159 480 056 ABN 41 159 480 056 www.morsongroup.com.au 120 V 360 4046 170 New 170, Potts Point, NSW 1535	SHEET SIZE: A1 SCALE: 1:400	SHEET NAME: BLOCK ANALYSIS STUDY	DRAWING No. DA06 ISSUE No. P1

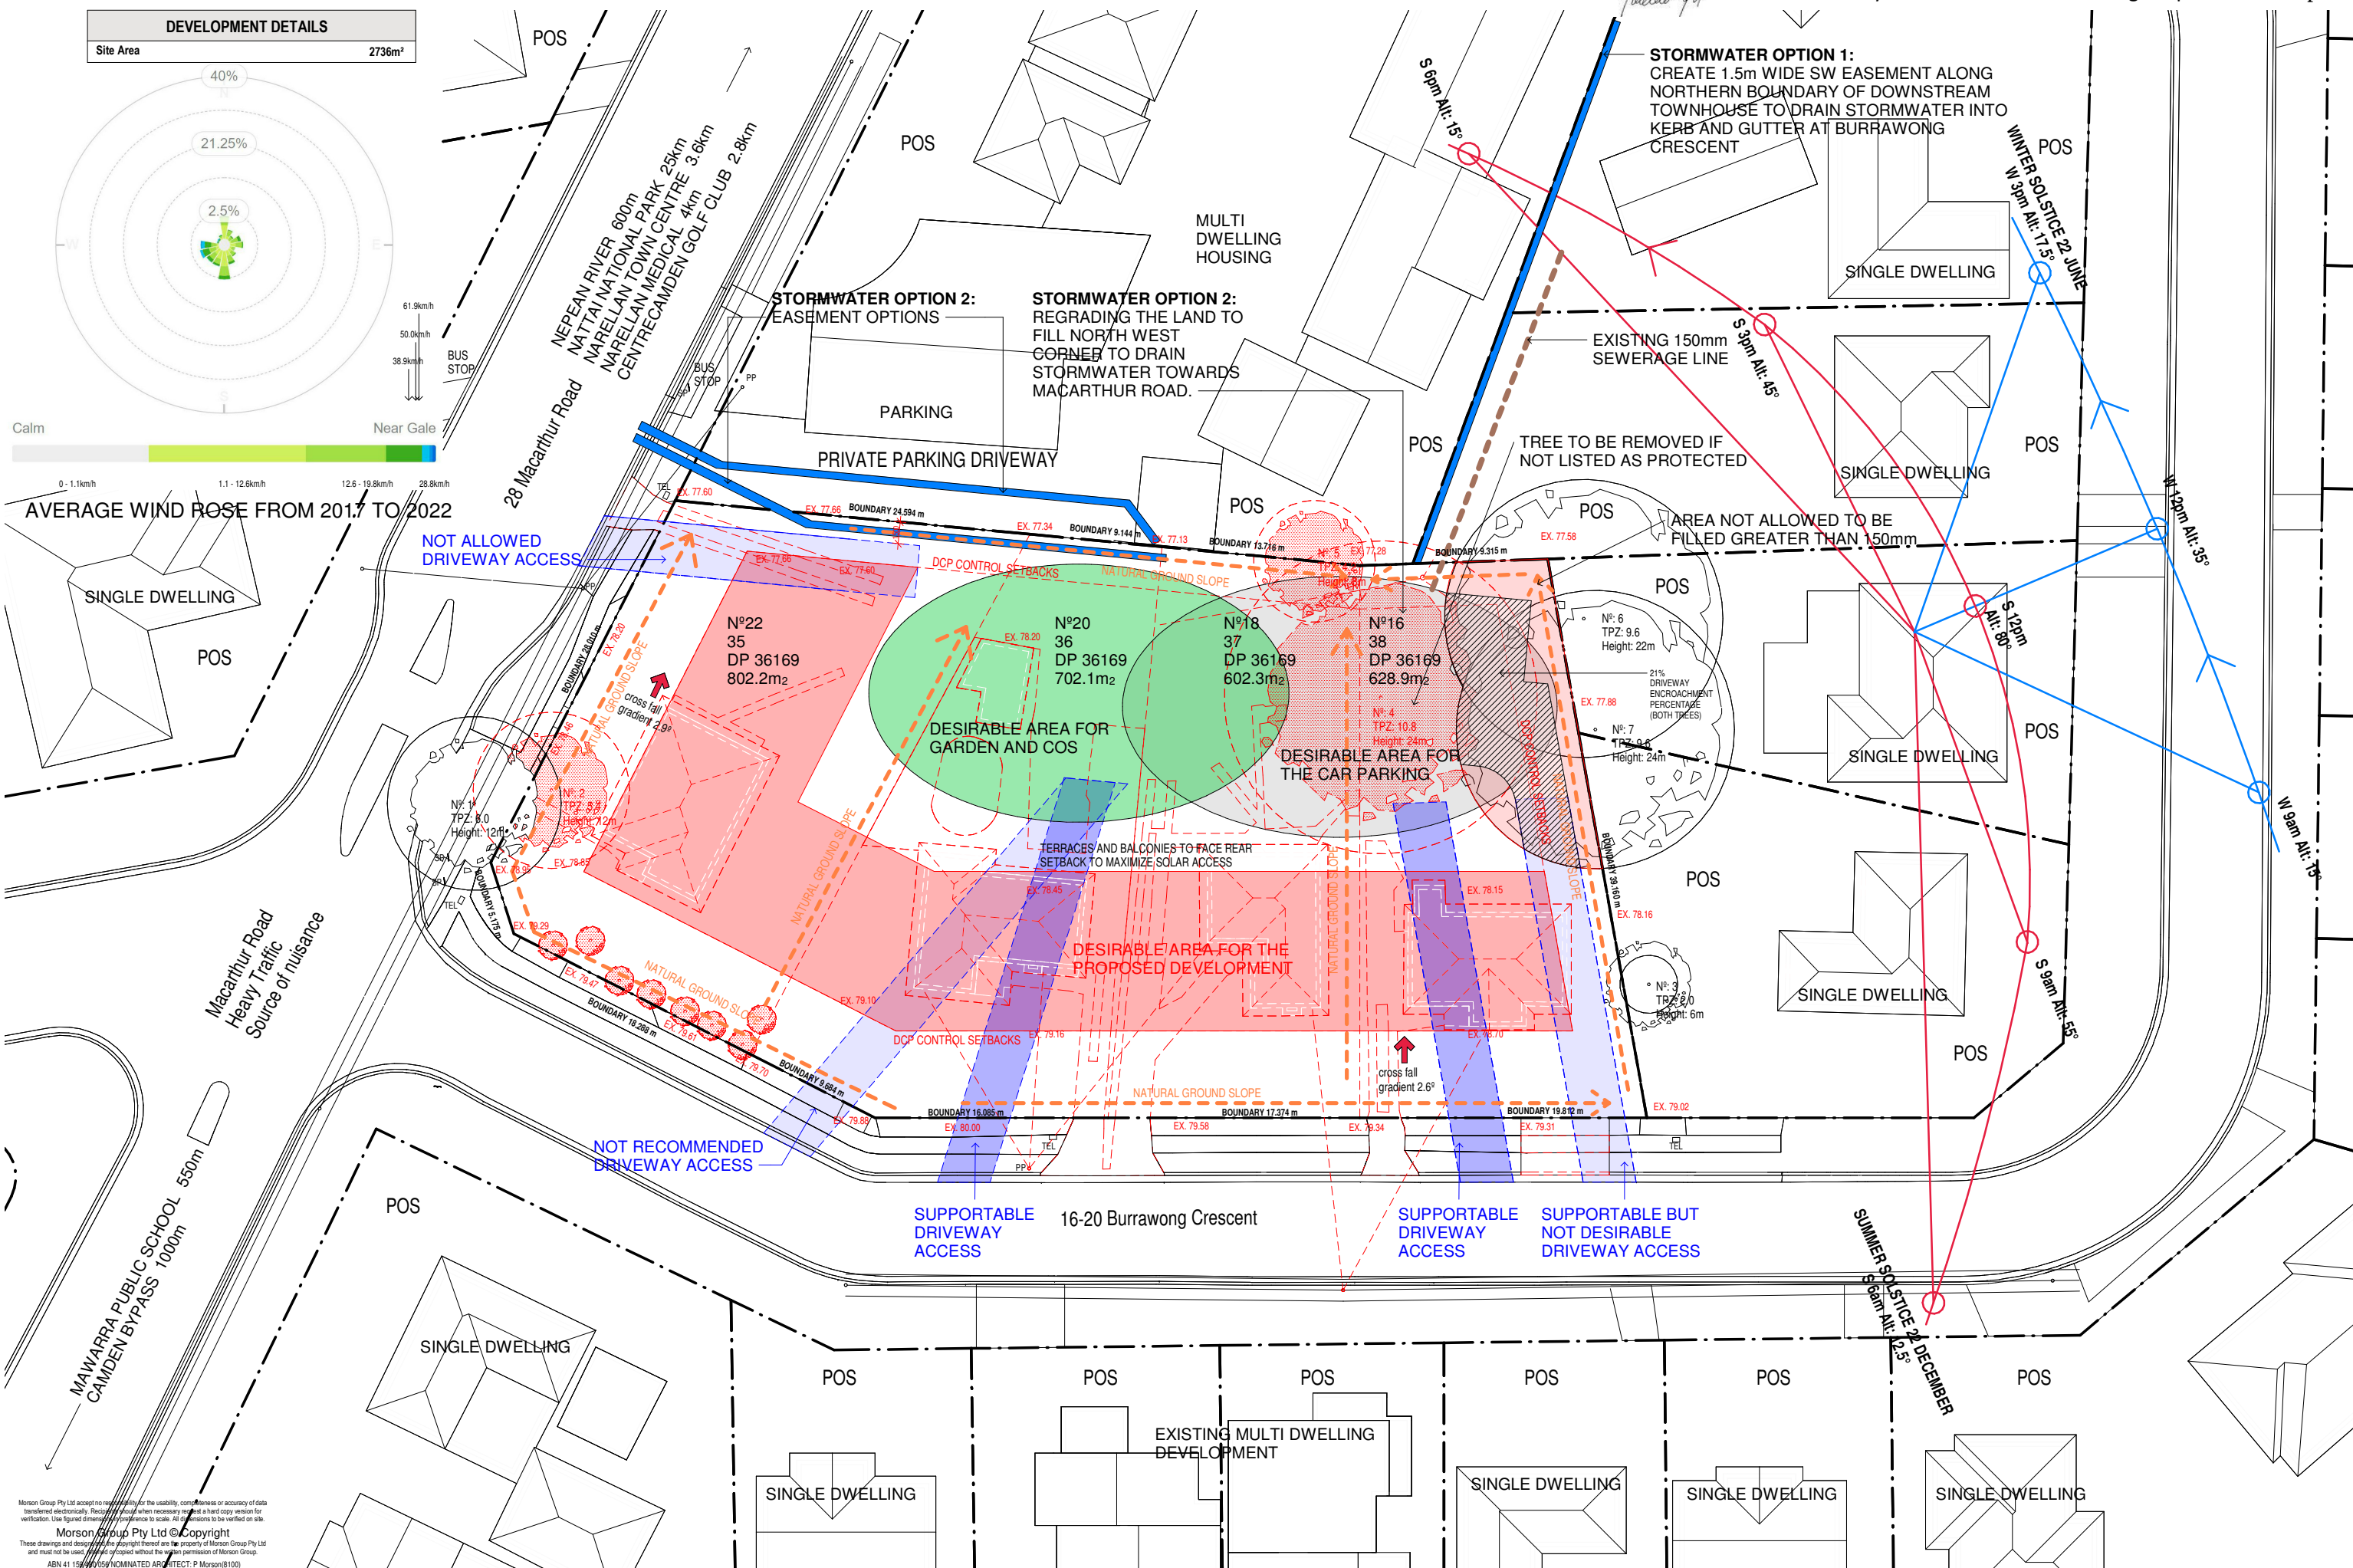

ISSUE	DATE	AMENDMENT	 CLIENT NSW LAHC LOOKED BACK 5022 PARRAMATTA NSW 2124 PHONE 1800 738 718	 0 5 10 15 20m SCALE 1:200@A1 (1:400@A3)	PROJECT Seniors Housing Development ADDRESS 16-20 Burrawong Crescent & 28 Macarthur Road, Elderside 2570 LOT 35, 36, 37, 38 / DP36169	PROJECT No. 21039 CLIENT LAHC	 ACCOMMODATED ARCHITECT - P.P. MORSON REGISTRATION NUMBER 8170 ARCH 139 480 056, ARCH A1 139 480 054 www.morsongroup.com.au EQD 9380 4946 PO Box 170, Port Phillip, NSW 1335	SHEET SIZE: A1 SHEET NAME: SITE ANALYSIS PLAN SCALE: 1 : 200	DRAWING No. DA07 ISSUE No. P6
P3	21-12-2022	CLIENT REVISION							
P4	22-03-2023	CLIENT MEETING REVISION							
P5	18-09-2023	CLIENT REVISION							
P6	11-10-2023	CLIENT REVISION							

SUMMARY TABLE CALCULATIONS

LOT 35, 36, 37, 38 DP36169	
Site Area: (4 lots)	2735.7m ²
Floor Area	1464m ²
FSR	0.535
Landscape Area	951.8m ² / 35%
Deep soil	700.0m ² / 25%
Height	9.405m

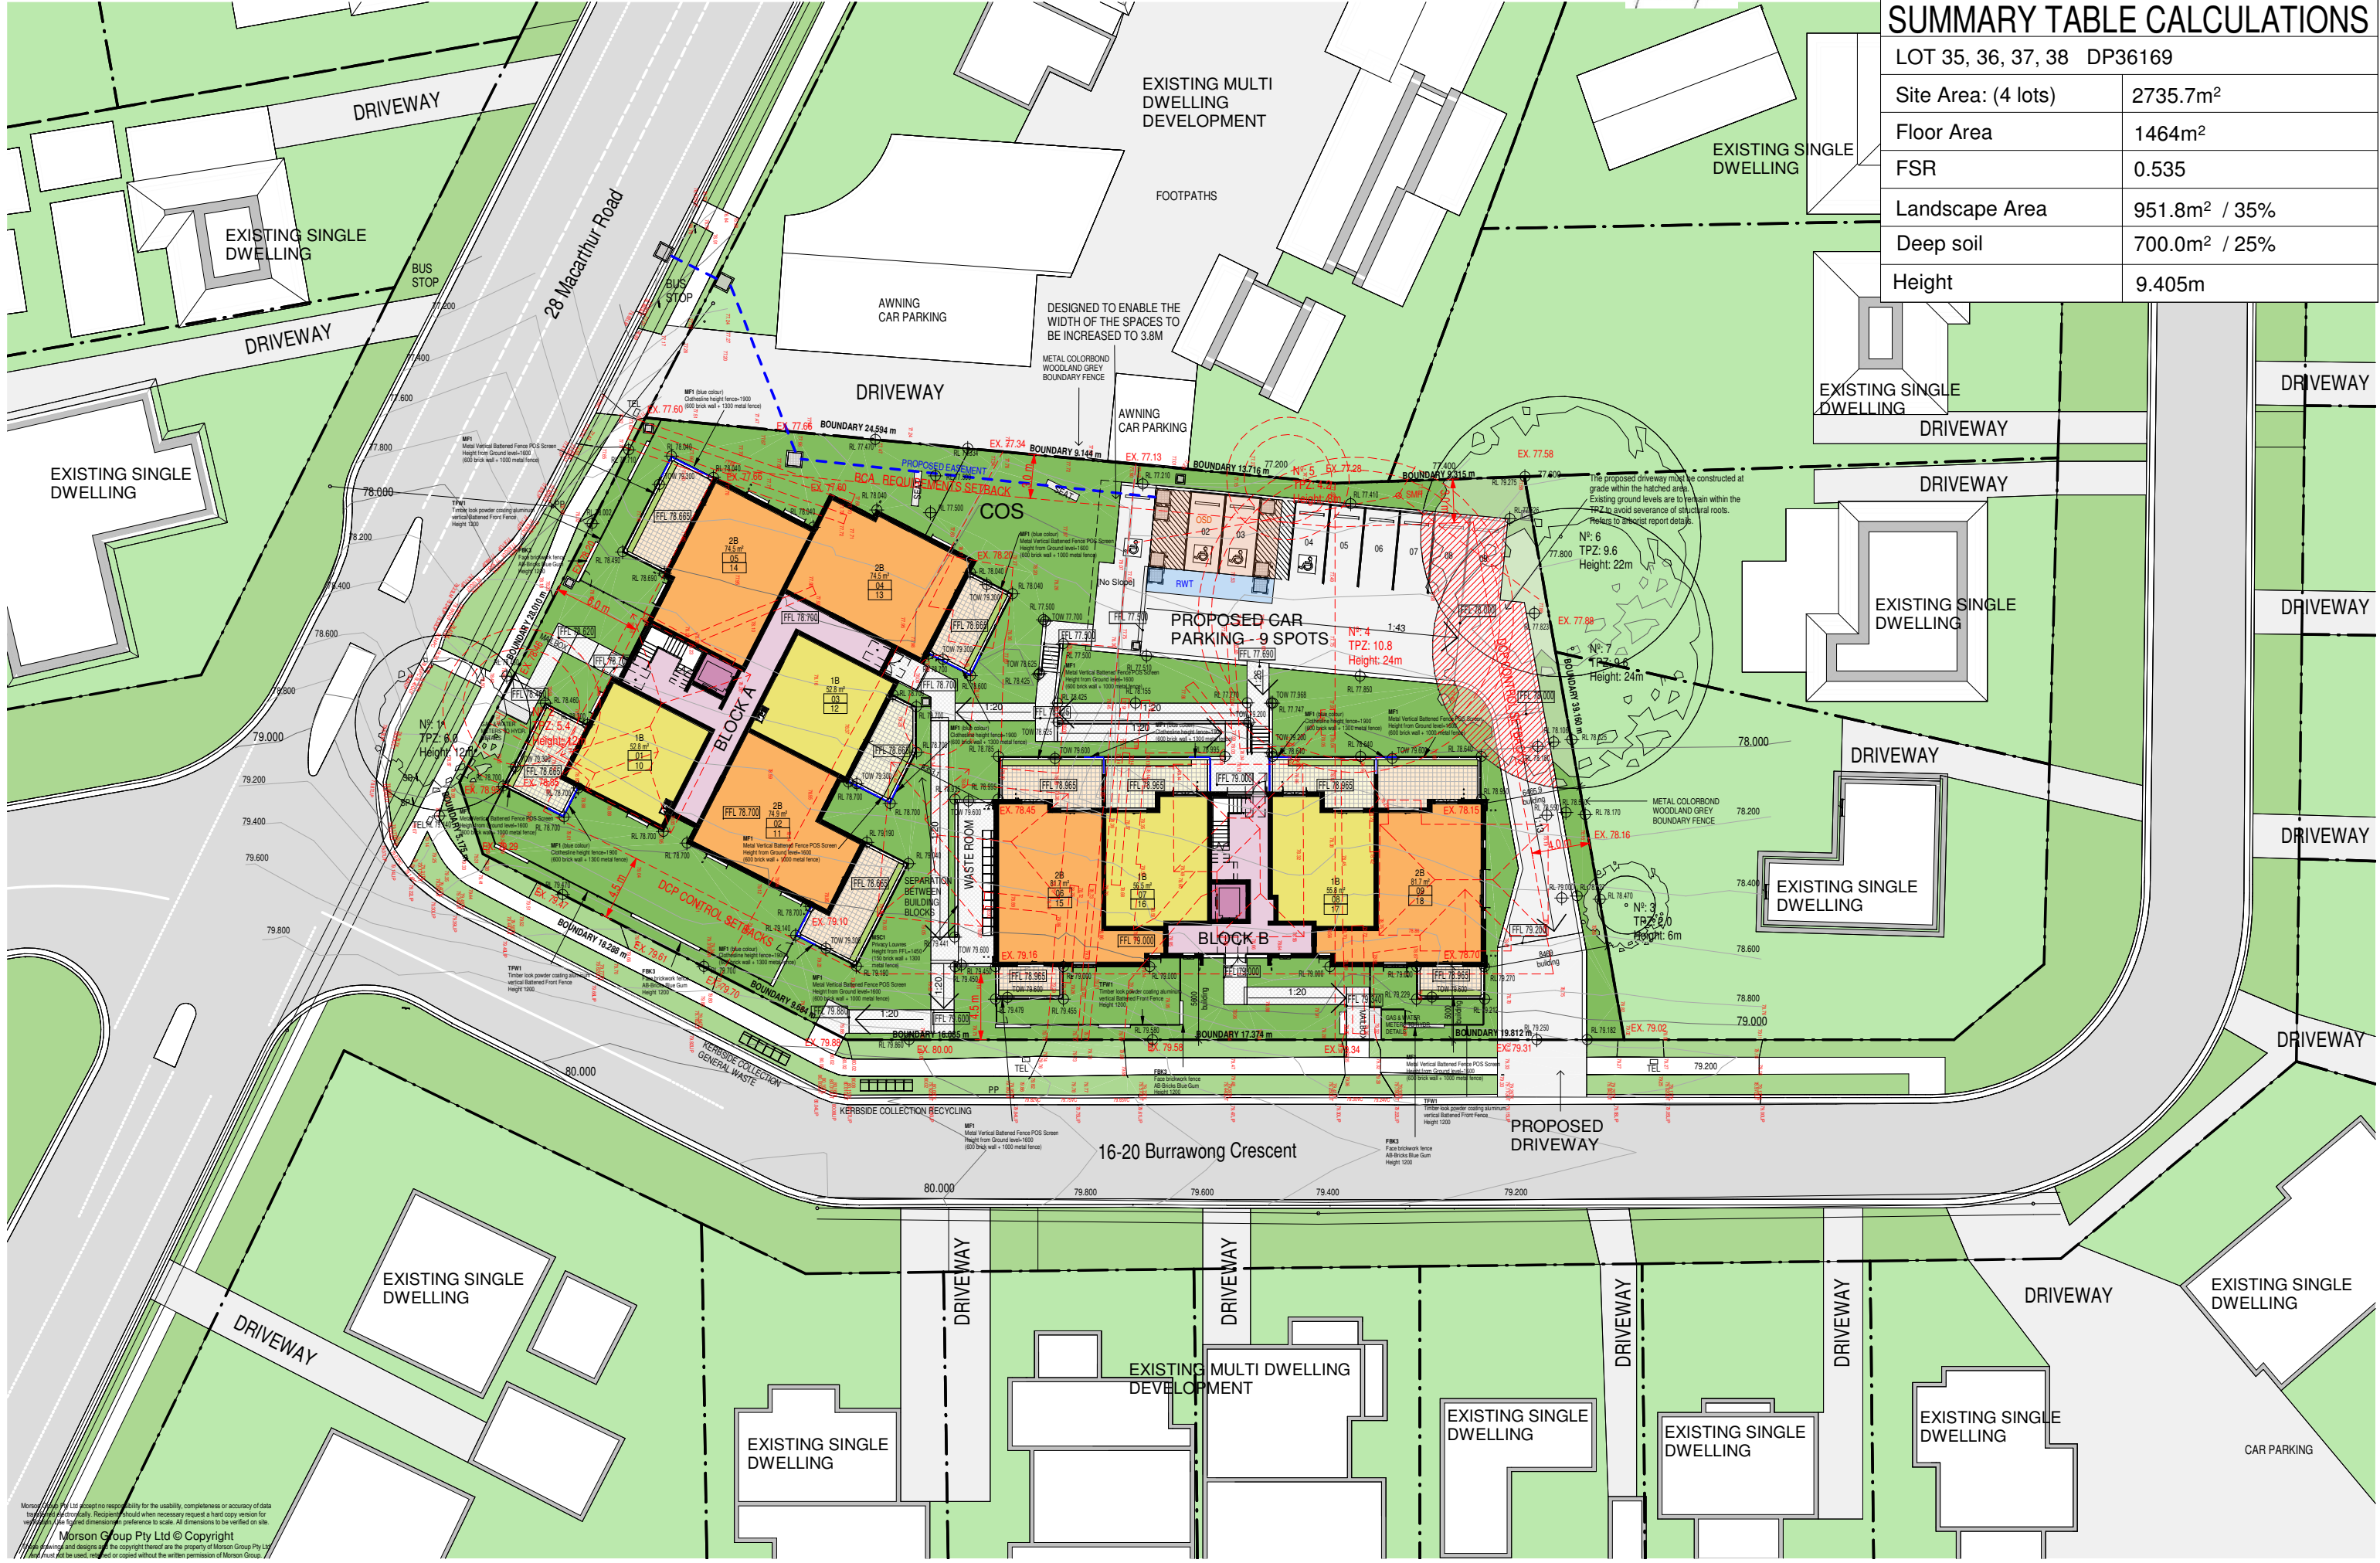



28 MacArthur Road



20 Burrawong Crescent



18 Burrawong Crescent




16 Burrawong Crescent

1. THE CONTRACTOR SHALL IMPLEMENT EROSION AND SEDIMENT CONTROL MEASURES TO THE COUNCIL'S SPECIFICATION PRIOR TO THE COMMENCEMENT OF CONSTRUCTION AND DURING CONSTRUCTION.
2. ALL EROSION & SEDIMENT CONTROL DEVICES SHALL BE MAINTAINED IN A SATISFACTORY WORKING ORDER DURING THE CONSTRUCTION PERIOD. INSPECTIONS OF THESE DEVICES SHALL BE CARRIED OUT AFTER EACH STORM. REPAIRS AND/OR DE-LOGGING SHALL BE CARRIED OUT TO ENSURE PROPER OPERATION OF THE DEVICE.
3. STORAGE OF MATERIALS AND EQUIPMENT SHALL BE WITHIN SEDIMENT CONTROLLED AREAS.
4. REMOVE SILT STOP FENCING AND DRAINAGE STRUCTURE SEDIMENT CONTROL TRAPS AFTER VEGETATION IS ESTABLISHED.

NOTE:

1. ALL DEMOLITION WORK TO BE CARRIED OUT IN ACCORDANCE WITH AS 2601-2001 (THE DEMOLITION OF STRUCTURES)
2. THIS DEMOLITION DRAWING GIVES AN INDICATION OF THE SCOPE REQUIRED TO CARRY OUT THE ALTERATIONS & ADDITIONS AS PROPOSED. THE BUILDER IS ASSUMED TO HAVE INSPECTED THE SITE DURING TENDERING & ALLOWED FOR ALL DEMOLITION INCLUDING SUNDRY WORKS NOT INDICATED ON THIS DRAWING THAT ARE REQUIRED IN ORDER TO CONSTRUCT THE WORKS.

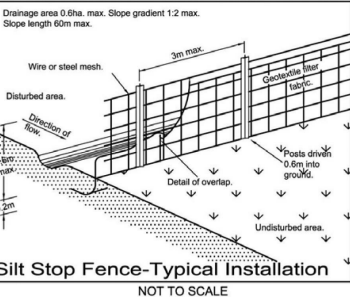

PROJECT SYMBOLS LEGEND									
DOORS / WINDOWS / LOUVRES / SCREENS	<table><tr><td>D01</td><td>W01</td><td>ASCL</td><td>TYPE (where applicable)</td></tr><tr><td>101</td><td>101</td><td>101</td><td>NUMBER</td></tr></table>	D01	W01	ASCL	TYPE (where applicable)	101	101	101	NUMBER
D01	W01	ASCL	TYPE (where applicable)						
101	101	101	NUMBER						
ELEVATION LEVEL	<table><tr><td>LEVEL NAME</td><td>CL +2700</td></tr><tr><td>PROPOSED LEVELS</td><td>RL 29.010</td></tr><tr><td>EXISTING LEVELS</td><td>ex RL 29.010</td></tr></table>	LEVEL NAME	CL +2700	PROPOSED LEVELS	RL 29.010	EXISTING LEVELS	ex RL 29.010		
LEVEL NAME	CL +2700								
PROPOSED LEVELS	RL 29.010								
EXISTING LEVELS	ex RL 29.010								
REVISION	<table><tr><td>DESCRIPTION</td><td></td></tr><tr><td>1BR</td><td>Room Type</td></tr><tr><td>101</td><td>Room Number</td></tr></table>	DESCRIPTION		1BR	Room Type	101	Room Number		
DESCRIPTION									
1BR	Room Type								
101	Room Number								
ROOM									
FINISHES/COLOURS Refer AF Schedule	Prefix is Material Type → FBK1 + Suffix (1,2,3...) is a Product Reference Prefix is Material Type → PTA + Suffix (a,b,c...) is a Colour Reference								
RISER	<table><tr><td>Service RISER ZONE (CORING to ENG. DETAILS)</td><td></td></tr></table>	Service RISER ZONE (CORING to ENG. DETAILS)							
Service RISER ZONE (CORING to ENG. DETAILS)									
PENETRATION	<table><tr><td>PENETRATION IN SLAB</td><td></td></tr></table>	PENETRATION IN SLAB							
PENETRATION IN SLAB									
CONSTRUCTION PHASE	<table><tr><td>Existing</td><td>Demolition</td><td>Proposed</td></tr><tr><td>Existing Planting</td><td>Planting for Removal</td><td>Proposed Planting</td></tr></table>	Existing	Demolition	Proposed	Existing Planting	Planting for Removal	Proposed Planting		
Existing	Demolition	Proposed							
Existing Planting	Planting for Removal	Proposed Planting							
EXCAVATION	<table><tr><td>Cut</td><td>Fill</td></tr></table>	Cut	Fill						
Cut	Fill								




Morson Group Pty Ltd accept no responsibility for the usability, completeness or accuracy of data transferred electronically. Recipients should when necessary request a hard copy version for verification. Use figured dimensions in preference to scale. All dimensions to be verified on site.

Morson Group Pty Ltd © Copyright

These drawings and designs and the copyright thereof are the property of Morson Group Pty Ltd and must not be used, retained or copied without the written permission of Morson Group.

ABN 41 159 480 056 NOMINATED ARCHITECT: P (Morson)(8100)

ISSUE	DATE	AMENDMENT
P1	11-05-2022	CLIENT REVISION
P2	28-06-2022	CLIENT REVISION
P3	18-09-2023	CLIENT REVISION

 

PROJECT
Seniors Housing Development

ADDRESS
16-20 Burrawong Crescent & 28 MacArthur Road, Elderslie 2570

LOT 35, 36, 37, 38 / DP36169

PROJECT No. **21039**

CLIENT
LAHC




SHEET SIZE: A1

SHEET NAME: **DEMOLITION PLAN**

SCALE: 1 : 200

DRAWING No. **DA09**

ISSUE No. **P3**

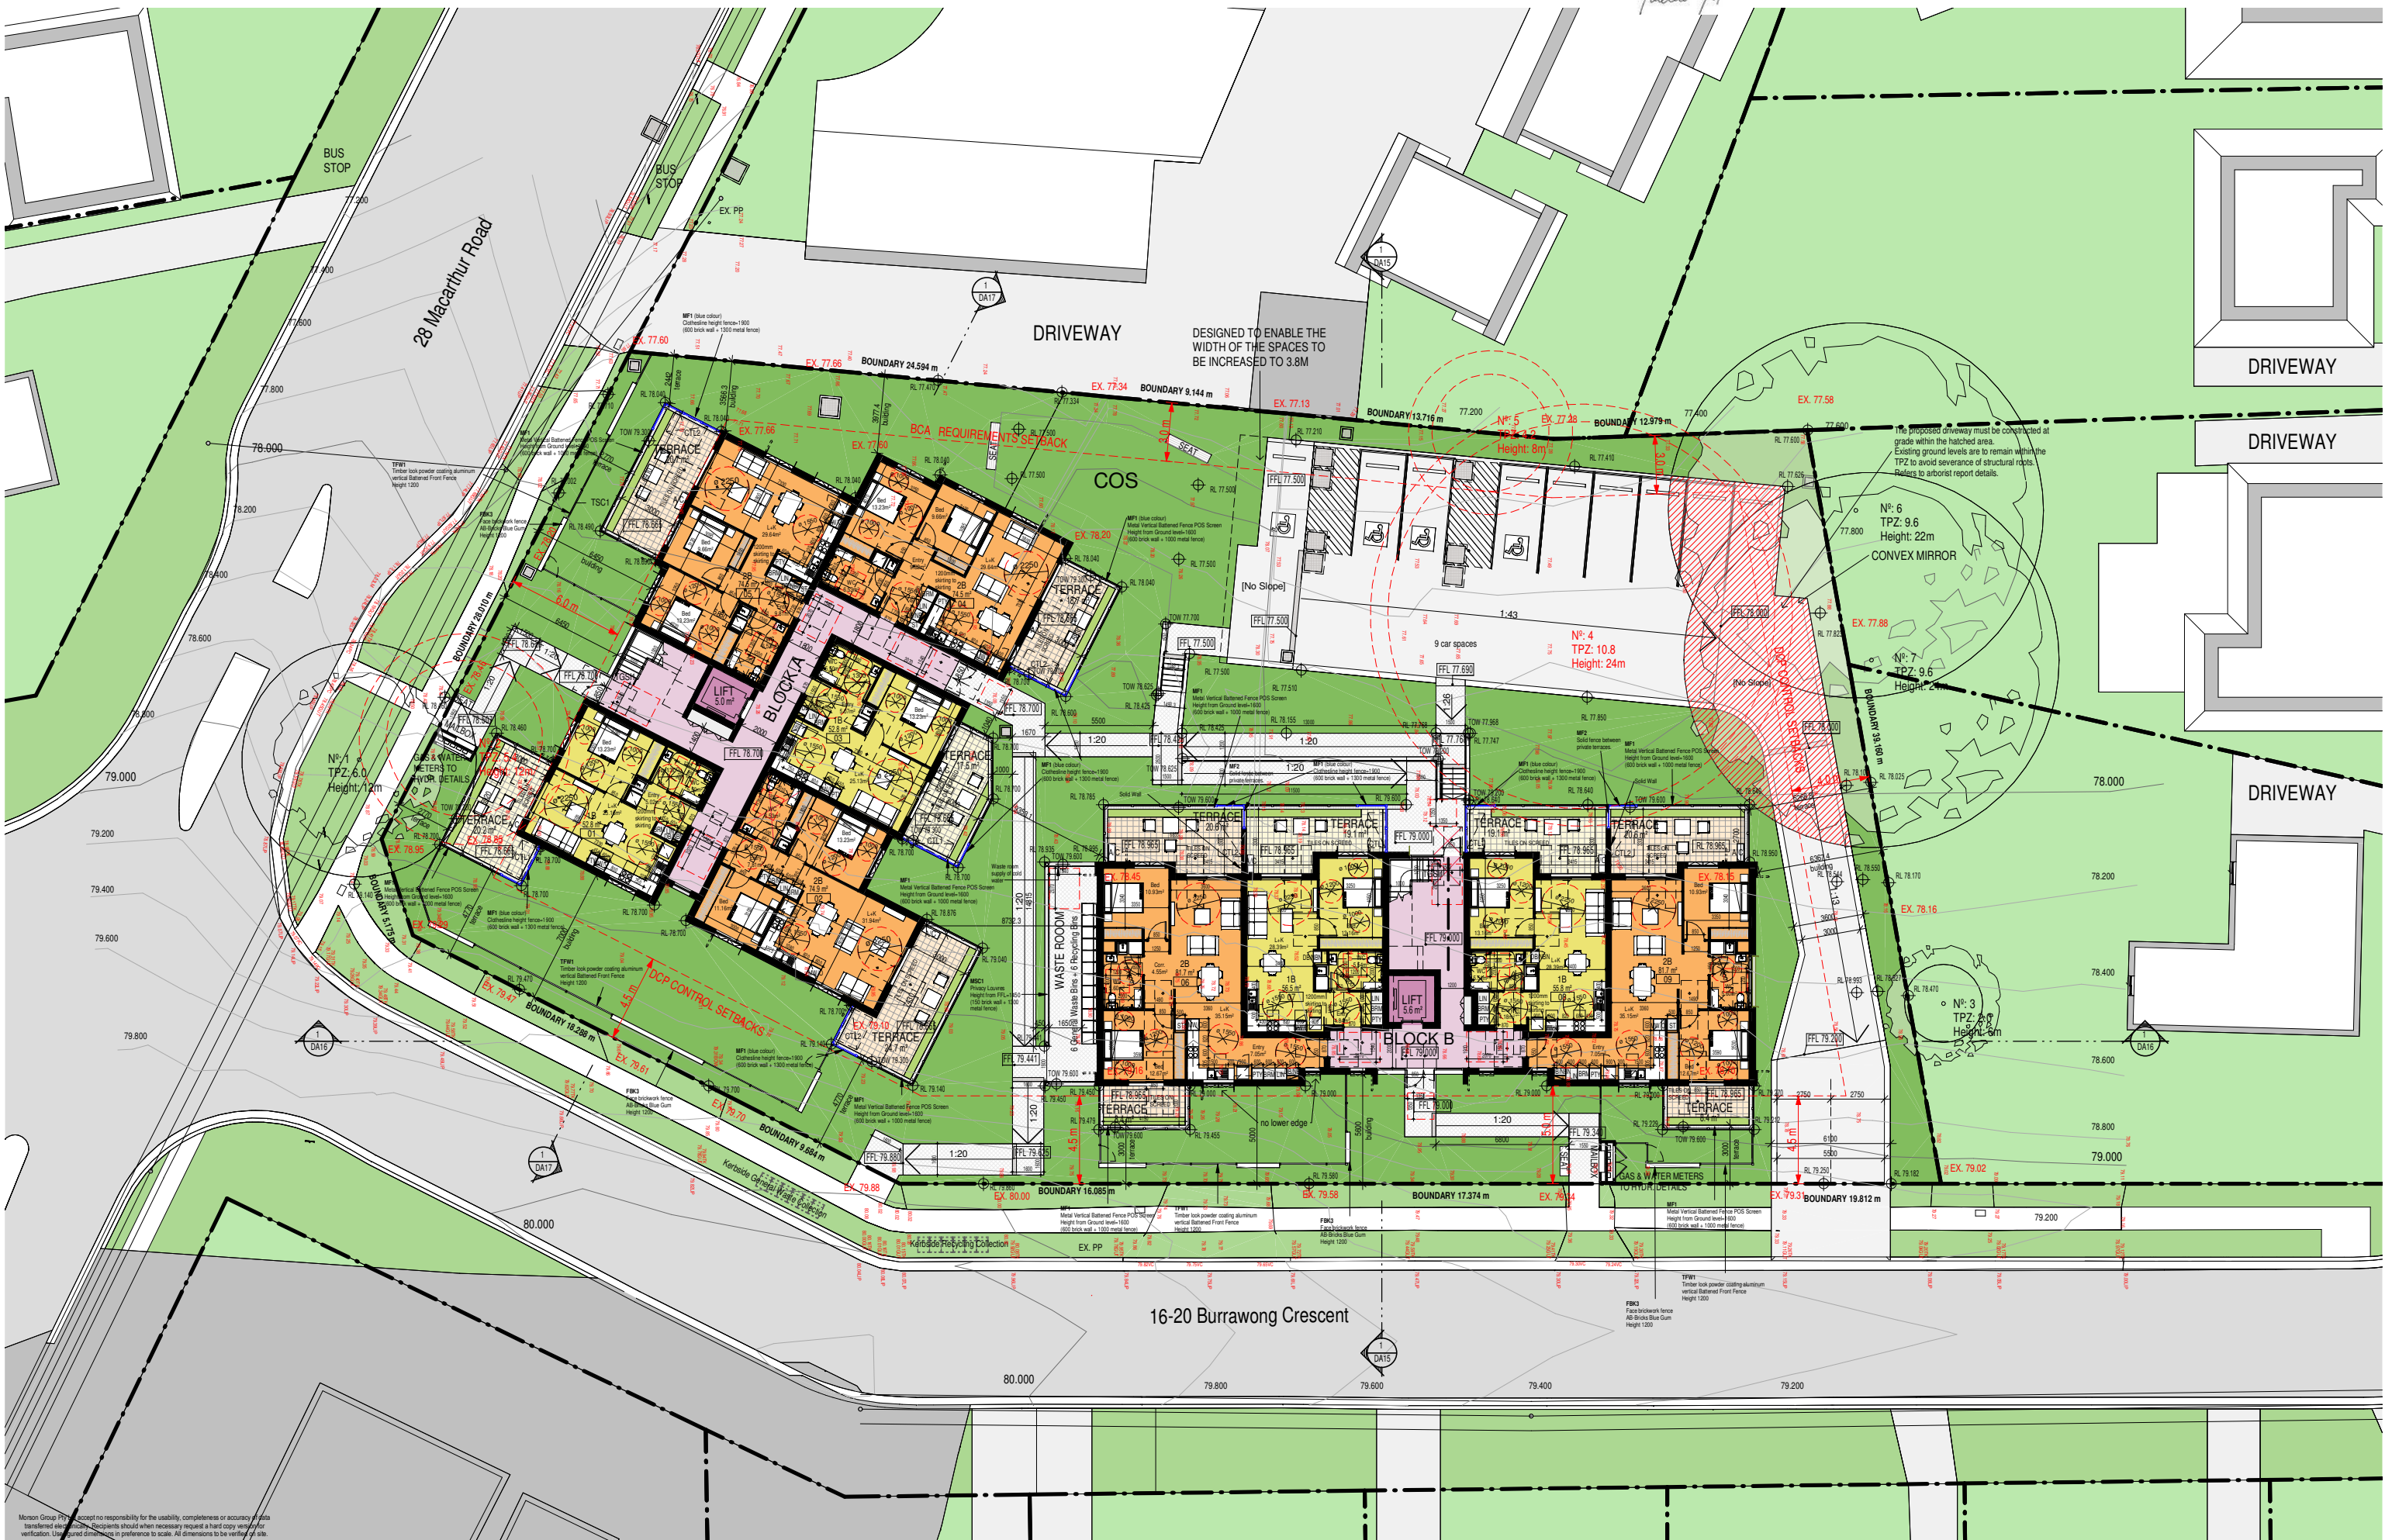




Morson Group Pty Ltd accept no responsibility for the usability, completeness or accuracy of data transferred electronically. Recipients should when necessary request a hard copy version for verification. Unplanned dimensions in preference to scale. All dimensions to be verified on site.

Morson Group Pty Ltd © Copyright
These drawings and designs and the copyright thereof are the property of Morson Group Pty Ltd and must not be used, retained or copied without the written permission of Morson Group.
ABN 41 159 480 056 NOMINATED ARCHITECT: P. Morson(8100)

ISSUE	DATE	AMENDMENT	CLIENT	PROJECT	PROJECT No.	NOMINATED ARCHITECT	SHEET	SHEET	DRAWING No.
P15	14-06-2023	CLIENT REVISION	NSW LAHC	Seniors Housing Development	21039	MORSON GROUP	SIZE: A1	NAME: LEVEL 1	DA11
P16	23-08-2023	CLIENT REVISION	LOCKED BAG 9802	ADDRESS					
P17	18-09-2023	CLIENT REVISION	PARRAMATTA NSW 2124	16-20 Burawong Crescent & 28 Macarthur Road, Elderslie 2570					
P18	11-10-2023	CLIENT REVISION	PHONE 1800 738 718	LOT 35, 36, 37, 38 / DP36169					

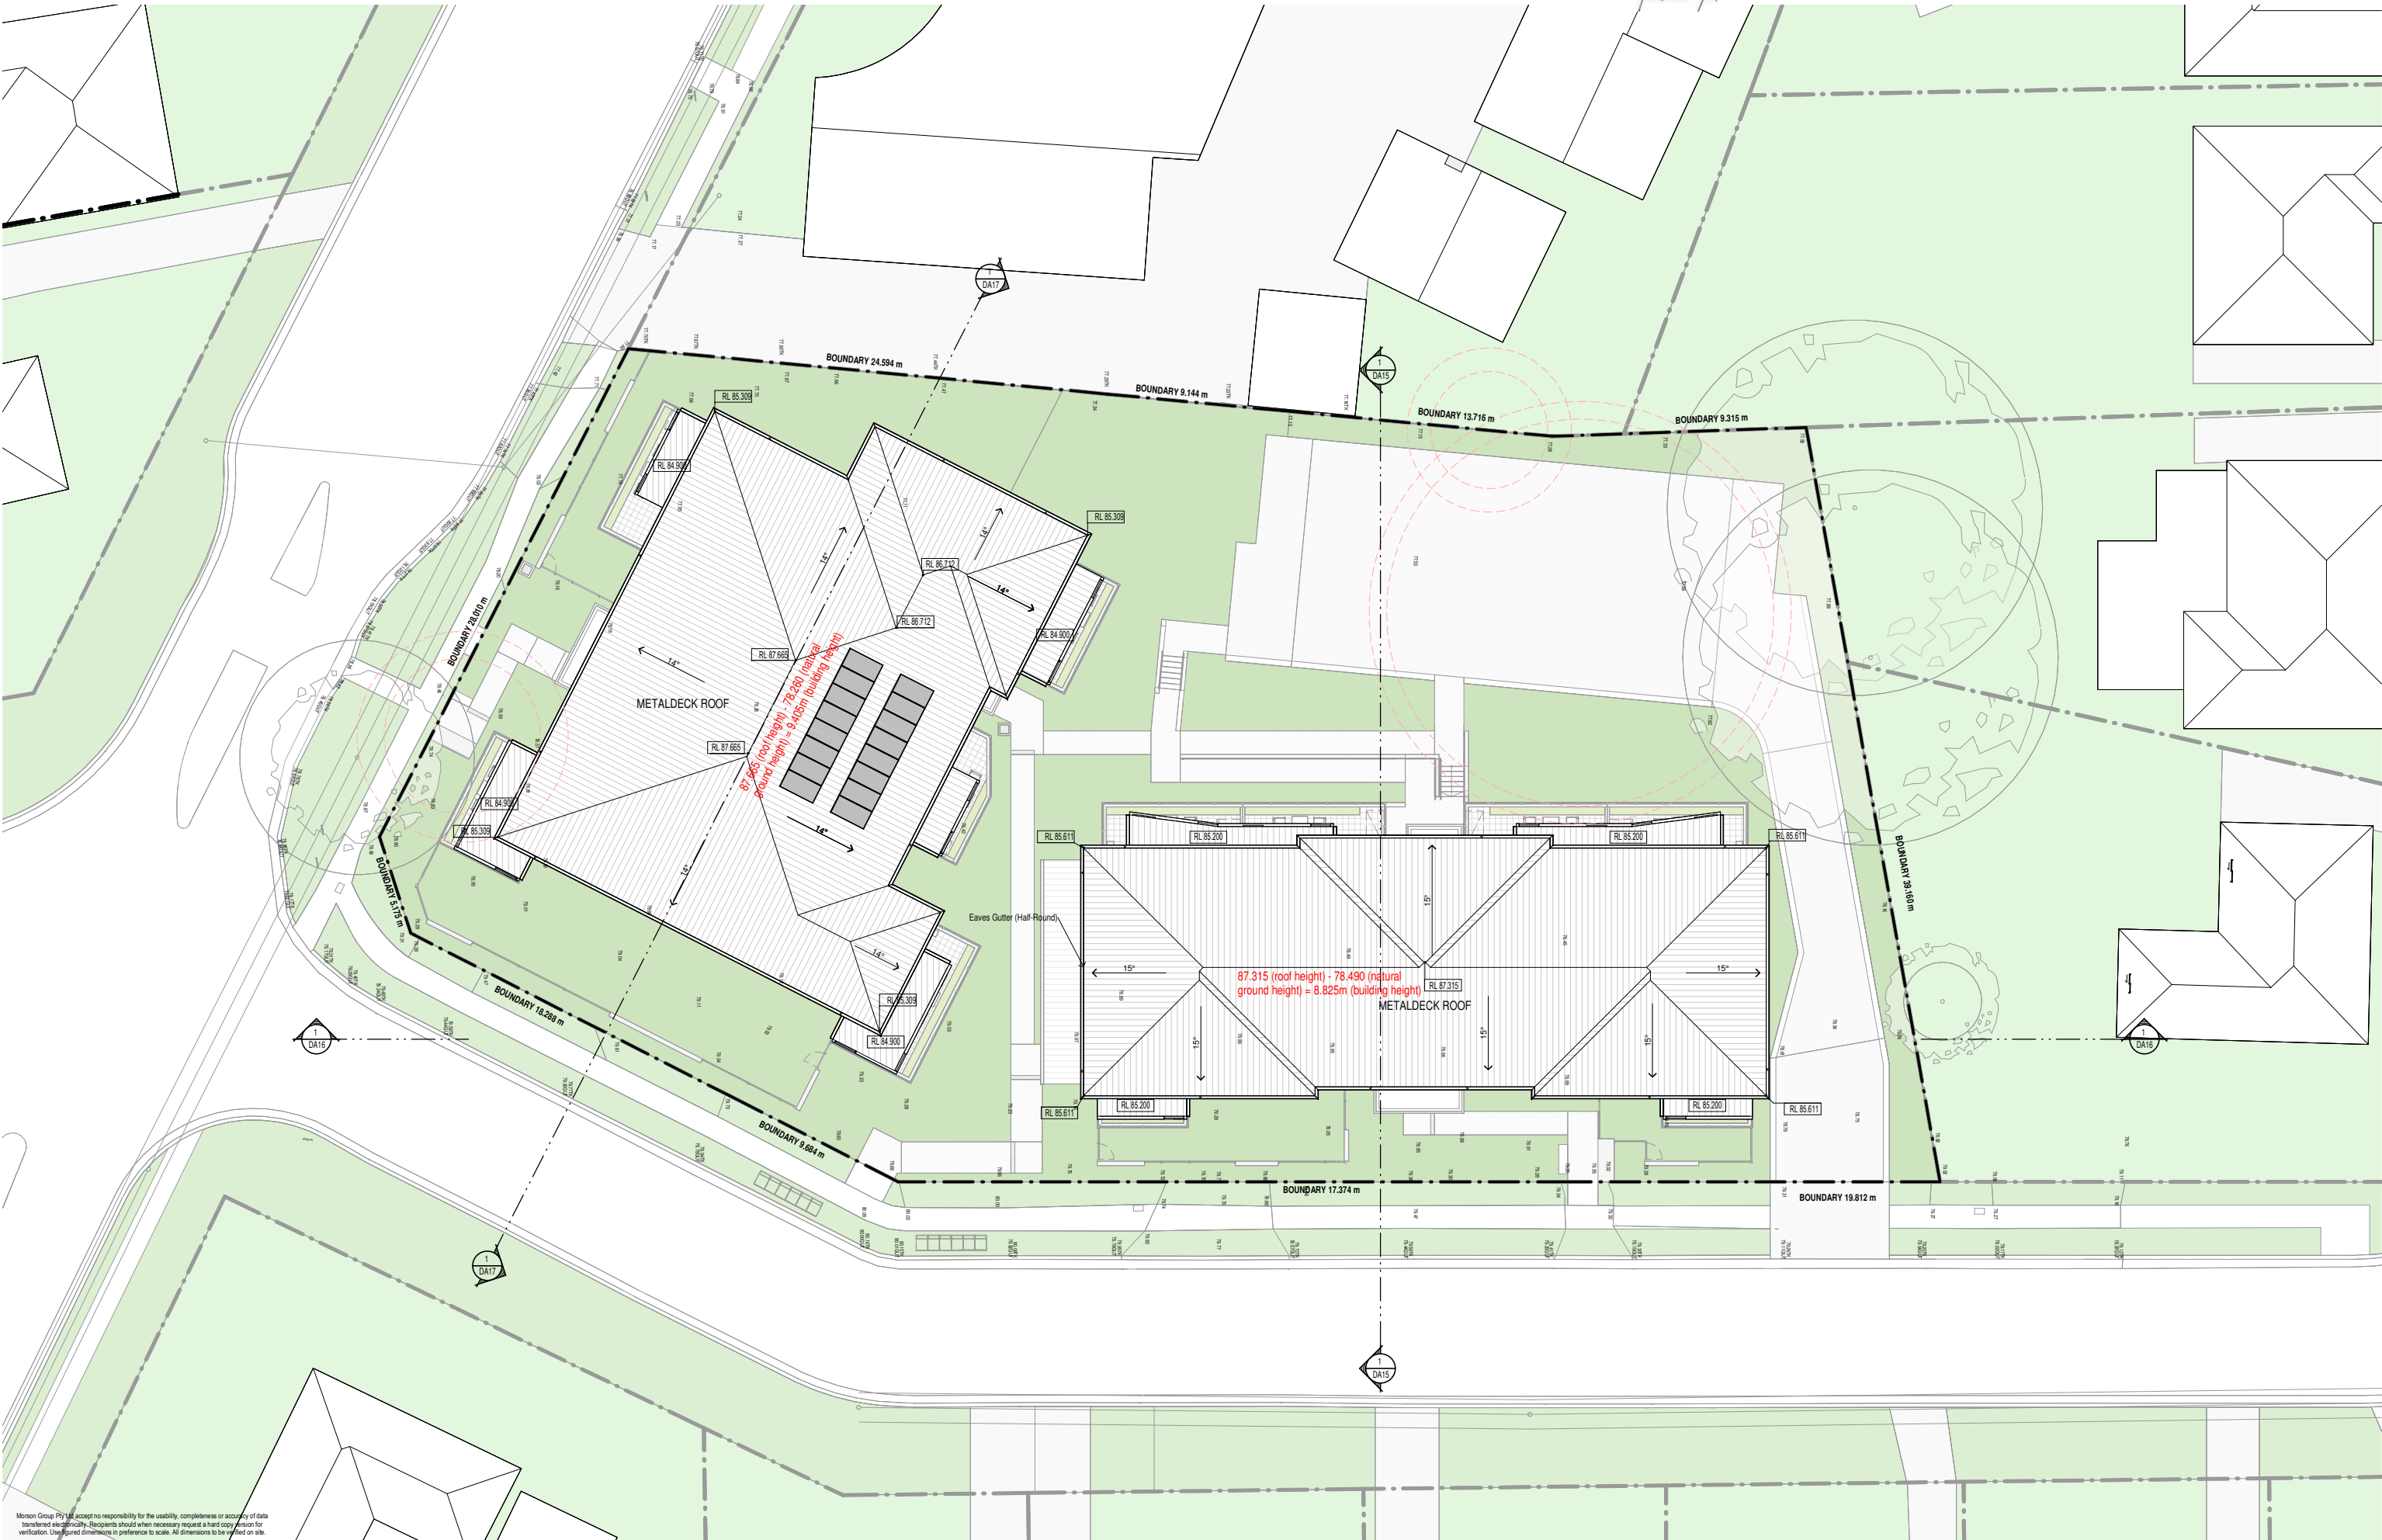

Morson Group Pty Ltd accept no responsibility for the usability, completeness or accuracy of data transferred electronically. Recipients should when necessary request a hard copy version for verification. Unplanned dimensions in preference to scale. All dimensions to be verified on site.

Morson Group Pty Ltd © Copyright


These drawings and designs and the copyright thereof are the property of Morson Group Pty Ltd and must not be used, retained or copied without the written permission of Morson Group.
ABN 41 159 480 056 NOMINATED ARCHITECT: P. Morson(8100)

ISSUE	DATE	AMENDMENT	CLIENT	PROJECT	PROJECT No.	MORSON GROUP	SHEET SIZE: A1	SHEET NAME: ROOF LEVEL	DRAWING No. DA12
P10	03-05-2023	CLIENT REVISION	NSW LAHC	Seniors Housing Development	21039	NOMINATED ARCHITECT - P. MORSON	1:150		
P11	08-05-2023	CLIENT REVISION	LOOKED BAG 9802	ADDRESS		MORSON REGISTRATION NUMBER 8100			
P12	10-05-2023	CLIENT REVISION	PARRAMATTA NSW 2124	16-20 Burrawong Crescent & 28 Macarthur Road, Elderslie 2570		ACH 159 480 056 ABN 41 159 480 056			
P13	23-08-2023	CLIENT REVISION	PHONE 1800 738 718	LOT 35, 36, 37, 38 / DP36169		www.morsongroup.com.au			

Handwritten signature



3 NORTH ELEVATION
1:150

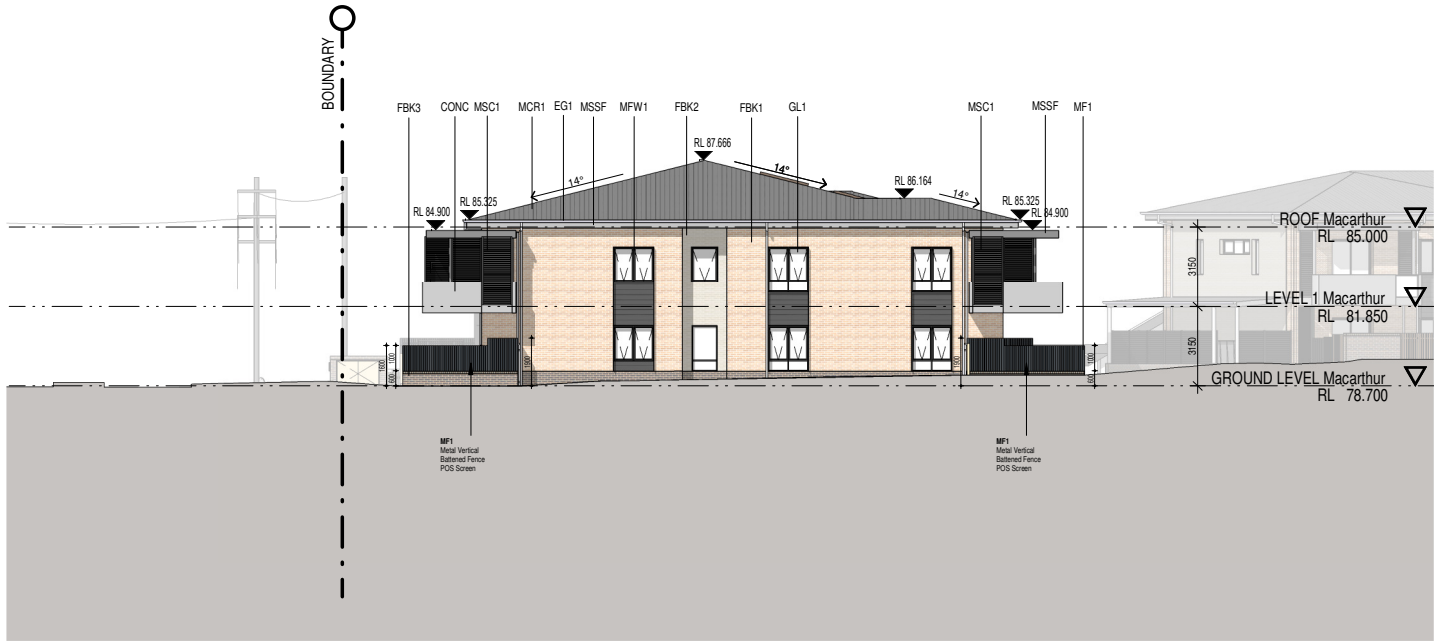

1 EAST ELEVATION TO BURRAWONG CRESCENT
1:150



2 SOUTH ELEVATION TO MACARTHUR ROAD
1:150





4 WEST ELEVATION
1:150

Morson Group Pty Ltd accept no responsibility for the usability, completeness or accuracy of data transferred electronically. Recipients should when necessary request a hard copy version for verification. Use figured dimensions in preference to scale. All dimensions to be verified on site.

Morson Group Pty Ltd © Copyright

These drawings and designs and the copyright thereof are the property of Morson Group Pty Ltd and must not be used, retained or copied without the written permission of Morson Group.

ABN 41 159 480 056 NOMINATED ARCHITECT: P. Morson(8100)

   FBK1 Face Brickwork. • External walls. AB-Bricks Bowral Murray Grey 230x76-110-240-NAT	 FBK2 Face Brickwork. • External walls. AB-Bricks White Haven 230x76-110-240-NAT	 FBK3 Face Brickwork. • External walls. • Retaining walls. AB-Bricks Blue Gum 230x76-110-240-NAT	 MFW1 / BAL1 • Window Framing System (MFW1) • Balustrade Framing (BAL1) Colorbond Basalt	 GL1 Windows. Clear Glass	 GL2 Balustrades. Infill: Both windows. Obscure Glass	 TFW1 Timber look powder coating aluminum vertical Battened Front Fence	 MSC1 Privacy Louvers Powdercoated Aluminum screen Colorbond Basalt	 MSC2 Privacy Louvers - Open style to permit solar access to living room and POS Powdercoated Aluminum screen Colorbond Basalt	 MF1 Metal Vertical Battened Fence POS Screen Colorbond Basalt	 MF2 • Metal Colorbond boundary Fence. • Solid fence between private terraces. Colorbond Basalt	 MCW1 / MCR1 / DP1 / EG1 Metal Cladding Wall (MCW1) Metal Roof Sheeting (MCR1) Fascia & eaves gutter (EG1) Downpipe (DP1) Colorbond Basalt	 CONC Concrete Balcony Natural concrete colour
--	---	--	---	---	---	--	--	---	---	--	---	--

ISSUE	DATE	AMENDMENT
P12	08-05-2023	CLIENT REVISION
P13	10-05-2023	CLIENT REVISION
P14	29-05-2023	CLIENT REVISION
P15	18-09-2023	CLIENT REVISION



CLUBP
NSW LAHC
LOCKED BAG 9922
PARRAMATTA NSW 2124
PHONE 1800 738 718

ELEVATIONS & SECTIONS LEGEND:

RL Relative Level
TOH Top of Hob
TOW Top of Wall

NOTES:

1. Read in conjunction with Window Schedule for glass types & frame finishes.

PROJECT
Seniors Housing Development

ADDRESS
16-20 Burrawong Crescent & 28 Macarthur Road, Elderslie 2570
LOT 35, 36, 37, 38 / DP36169

PROJECT No. 21039

CLIENT
LAHC



NOMINATED ARCHITECT - P
MORSON REGISTRATION NUMBER 8100
ACH 159 480 056 ABN 41 159 480 056
www.morsongroup.com.au
120 Y 360 4146
PO Box 175, Potts Point, NSW 1535

SHEET
SIZE: A1

SHEET
NAME: **MACARTHUR BUILDING ELEVATIONS**


SCALE:
As indicated

DRAWING No.
DA13

ISSUE No.
P15




2 EAST ELEVATION TO BURRAWONG CRESCENT
1:150

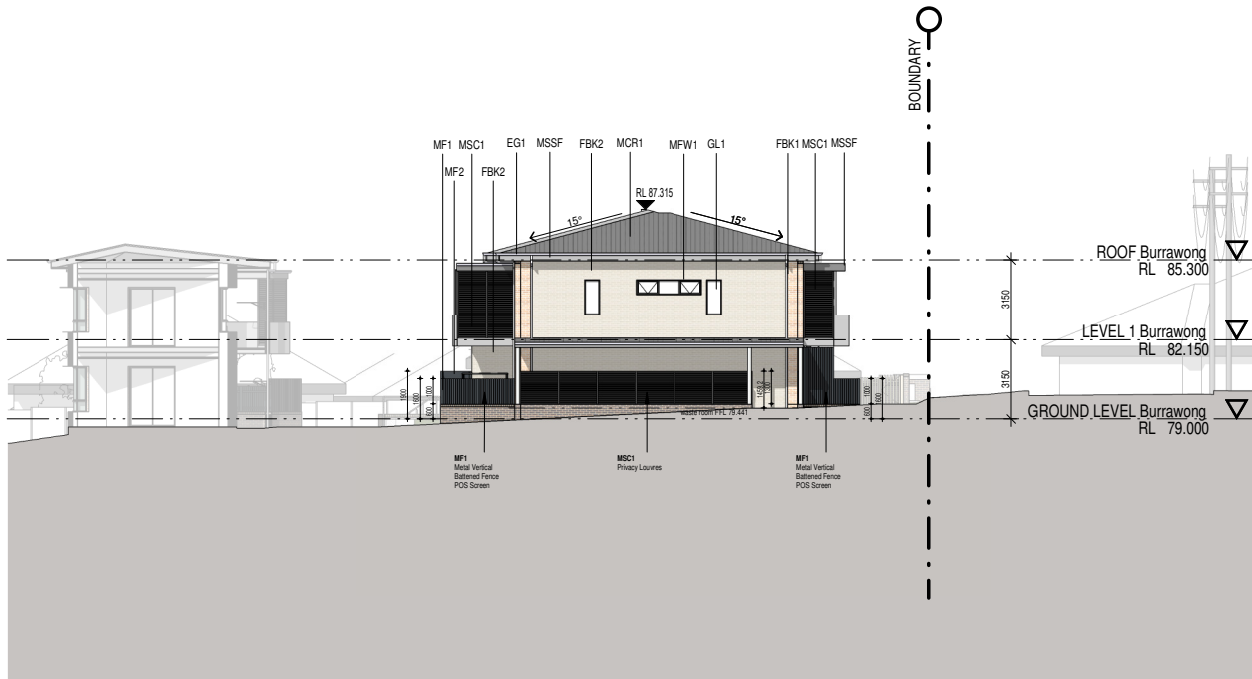

3 SOUTH ELEVATION
1:150



1 WEST ELEVATION
1:150

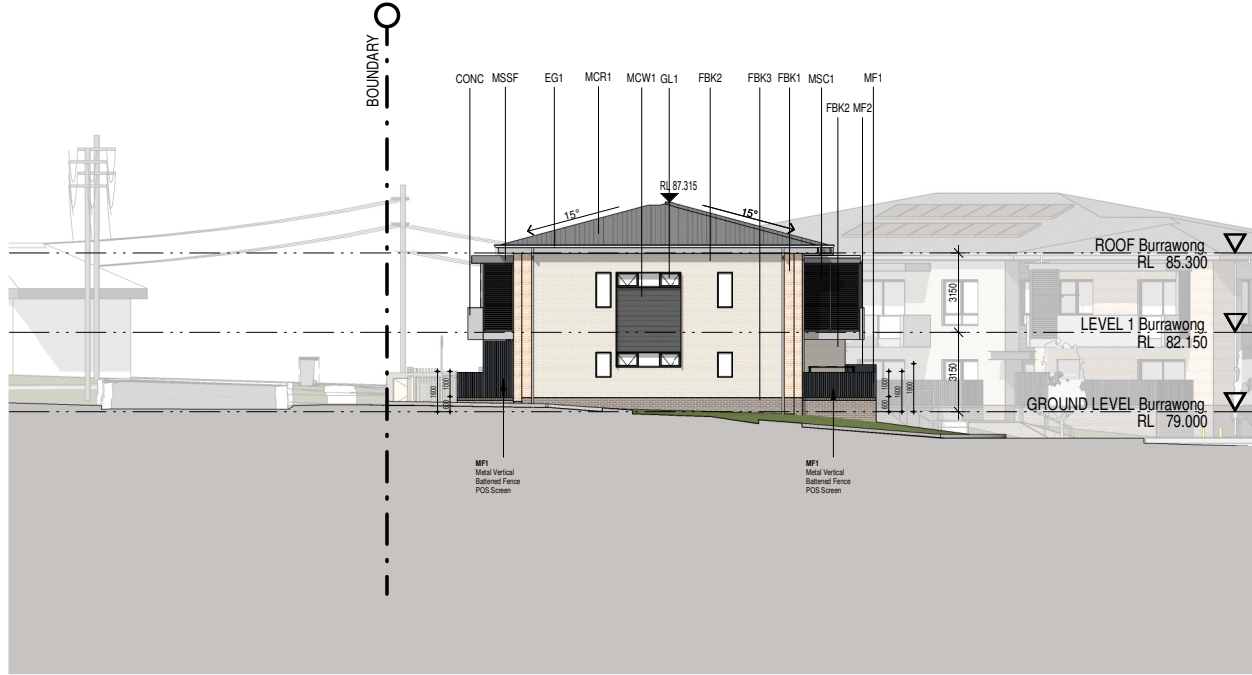







4 NORTH ELEVATION
1:150

Morson Group Pty Ltd accept no responsibility for the usability, completeness or accuracy of data transferred electronically. Recipients should when necessary request a hard copy version for verification. Use figured dimensions in preference to scale. All dimensions to be verified on site.

Morson Group Pty Ltd © Copyright

These drawings and designs and the copyright thereof are the property of Morson Group Pty Ltd and must not be used, retained or copied without the written permission of Morson Group.

ABN 41 159 480 056 NOMINATED ARCHITECT: P Morson(8100)

      

ISSUE	DATE	AMENDMENT
P18	10-05-2023	CLIENT REVISION
P19	15-05-2023	CLIENT REVISION
P20	29-05-2023	CLIENT REVISION
P21	23-08-2023	CLIENT REVISION



CLUBP
NSW LAHC
LOOKED BAG 9802
PARRAMATTA NSW 2124
PHONE 1800 738 718

ELEVATIONS & SECTIONS LEGEND:
RL Relative Level
TOH Top of Hob
TOW Top of Wall

NOTES:
1. Read in conjunction with Window Schedule for glass types & frame finishes.

PROJECT
Seniors Housing Development
ADDRESS
16-20 Burrawong Crescent & 28 Macarthur Road, Elderslie 2570
LOT 35, 36, 37, 38 / DP36169

PROJECT No. 21039
CLIENT LAHC

MORSON GROUP
NOMINATED ARCHITECT - P
MORSON REGISTRATION NUMBER 8103
ACN 159 480 056 ABN 41 159 480 056
www.morsongroup.com.au
120 9360 4144
PO Box 175, North Point, NSW 1335

SHEET No. 1
SHEET NAME: BURRAWONG BUILDING ELEVATIONS
SCALE: As indicated

DRAWING No. DA14
ISSUE No. P21



ISSUE	DATE	AMENDMENT	 CLIENT NSW LAHC LOOKED BAG 5022 PARRAMATTA NSW 2124 PHONE 1800 738 718	 SCALE 1:100@A1 (1:200@A3)	PROJECT Seniors Housing Development ADDRESS 16-20 Burrawong Crescent & 28 Macarthur Creek, Elderside 2570 LOT 35, 36, 37, 38 / DP36169	PROJECT No. 21039 CLIENT LAHC	 NOMINATED ARCHITECT - P1 MORSON REGISTRATION NUMBER 0105 ACH 159 480 056, ABN 41 159 480 056 www.morsongroup.com.au (02) 9380 4744 PO Box 170, Porti Point, NSW 1335	SHEET SIZE: A1 SHEET NAME: CROSS SECTION 1 SCALE: 1 : 100	DRAWING No. DA15 P10
P7	21-12-2022	CLIENT REVISION							
P8	22-03-2023	CLIENT MEETING REVISION							
P9	29-03-2023	CLIENT REVISION							
P10	03-05-2023	CLIENT REVISION							



Morson Group Pty Ltd accept no responsibility for the usability, completeness or accuracy of data transferred electronically. Recipients should when necessary request a hard copy version for verification. Use figured dimensions in preference to scale. All dimensions to be verified on site.

Morson Group Pty Ltd © Copyright


These drawings and designs and the copyright thereof are the property of Morson Group Pty Ltd and must not be used, retained or copied without the written permission of Morson Group.

ABN 41 159 480 056 NOMINATED ARCHITECT: P. Morson(8100)

ISSUE	DATE	AMENDMENT	NSW LAHC		PROJECT		PROJECT No. 21039		MORSON GROUP		SHEET SIZE: A1		SHEET NAME: LONG SECTION 1		DRAWING No. DA16	
P8	22-03-2023	CLIENT MEETING REVISION	CLUBH		Seniors Housing Development		LAHC		NOMINATED ARCHITECT - P.F.		SCALE: 1 : 100				ISSUE No. P11	
P9	29-03-2023	CLIENT REVISION	LOCKED BAG 5922		ADDRESS				NOMINATED ARCHITECT - P.F.							
P10	03-05-2023	CLIENT REVISION	PARRAMATTA NSW 2124		16-20 Burrawong Crescent & 28 Macarthur Road, Elderslie 2570				MORSON REGISTRATION NUMBER 8100							
P11	23-08-2023	CLIENT REVISION	PHONE 1800 738 718		LOT 35, 36, 37, 38 / DP36169				MORSON REGISTRATION NUMBER 8100							
			PARRAMATTA NSW 2124						MORSON REGISTRATION NUMBER 8100							
			PHONE 1800 738 718						MORSON REGISTRATION NUMBER 8100							




ISSUE	DATE	AMENDMENT	 CLIENT NSW LAHC LOCKED BAG 5022 PARRAMATTA NSW 2124 PHONE 1800 738 718	 SCALE 1:100@A1 (1:200@A3)	PROJECT Seniors Housing Development ADDRESS 16-20 Burrawong Crescent & 28 Macarthur Road, Elderslie 2570 LOT 35, 36, 37, 38 / DP36169	PROJECT No. 21039 CLIENT LAHC	 NOMINATED ARCHITECT - P9 MORSON REGISTRATION NUMBER 8101 ACN 159 485 054, ABN 41 159 485 054 www.morsongroup.com.au (02) 9380 4946 PO Box 170, Potts Point, NSW 1535	SHEET SIZE: A1 SHEET NAME: LONG SECTION 2 SCALE: 1 : 100	DRAWING No. DA17 ISSUE No. P8
P5	24-08-2022	CLIENT REVISION							
P6	30-11-2022	FOR CONSULTANTS							
P7	21-12-2022	CLIENT REVISION							
P8	22-03-2023	CLIENT MEETING REVISION							

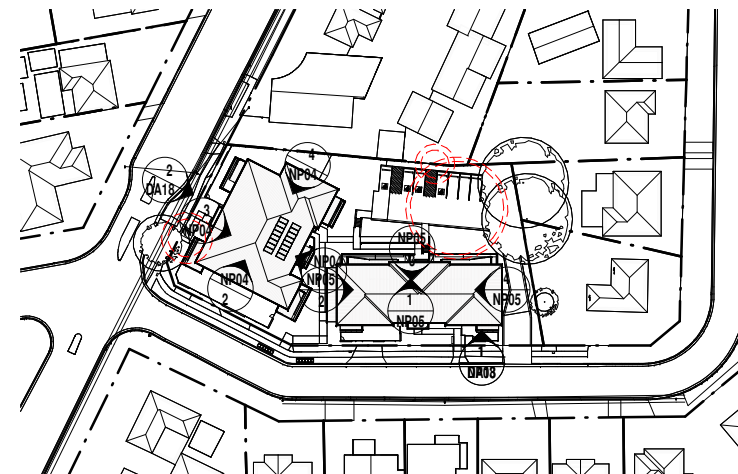

ABN 41 159 480 056 NOMINATED ARCHITECT: P Morson(8100)

ISSUE	DATE	AMENDMENT	 CLIENT NSW LAHC LOCKED BAG 5022 PARAKEATA RD 2124 PHONE 1800 738 738	 SCALE 1:200@A1 (1:400@A3)	PROJECT Seniors Housing Development ADDRESS 16-20 Burrawong Crescent & 28 Macarthur Road, Elderside 2570 LOT 35, 36, 37, 38 / DP36169	PROJECT No. 21039 CLIENT LAHC	 WOMANATED ARCHITECT - P1 WOMANATED REGISTRATION NUMBER 8110 ACN 159 480 056, ABN 41 159 480 056 www.morsongroup.com.au GPO BOX 170, PORTS POINT, NSW 1535	SHEET SIZE: A1 SHEET NAME: STREETSCAPE ELEVATION SCALE: As indicated	DRAWING No. DA18 ISSUE No. P9
P6	30-11-2022	FOR CONSULTANTS							
P7	21-12-2022	CLIENT REVISION							
P8	22-03-2023	CLIENT MEETING REVISION							
P9	23-08-2023	CLIENT REVISION							

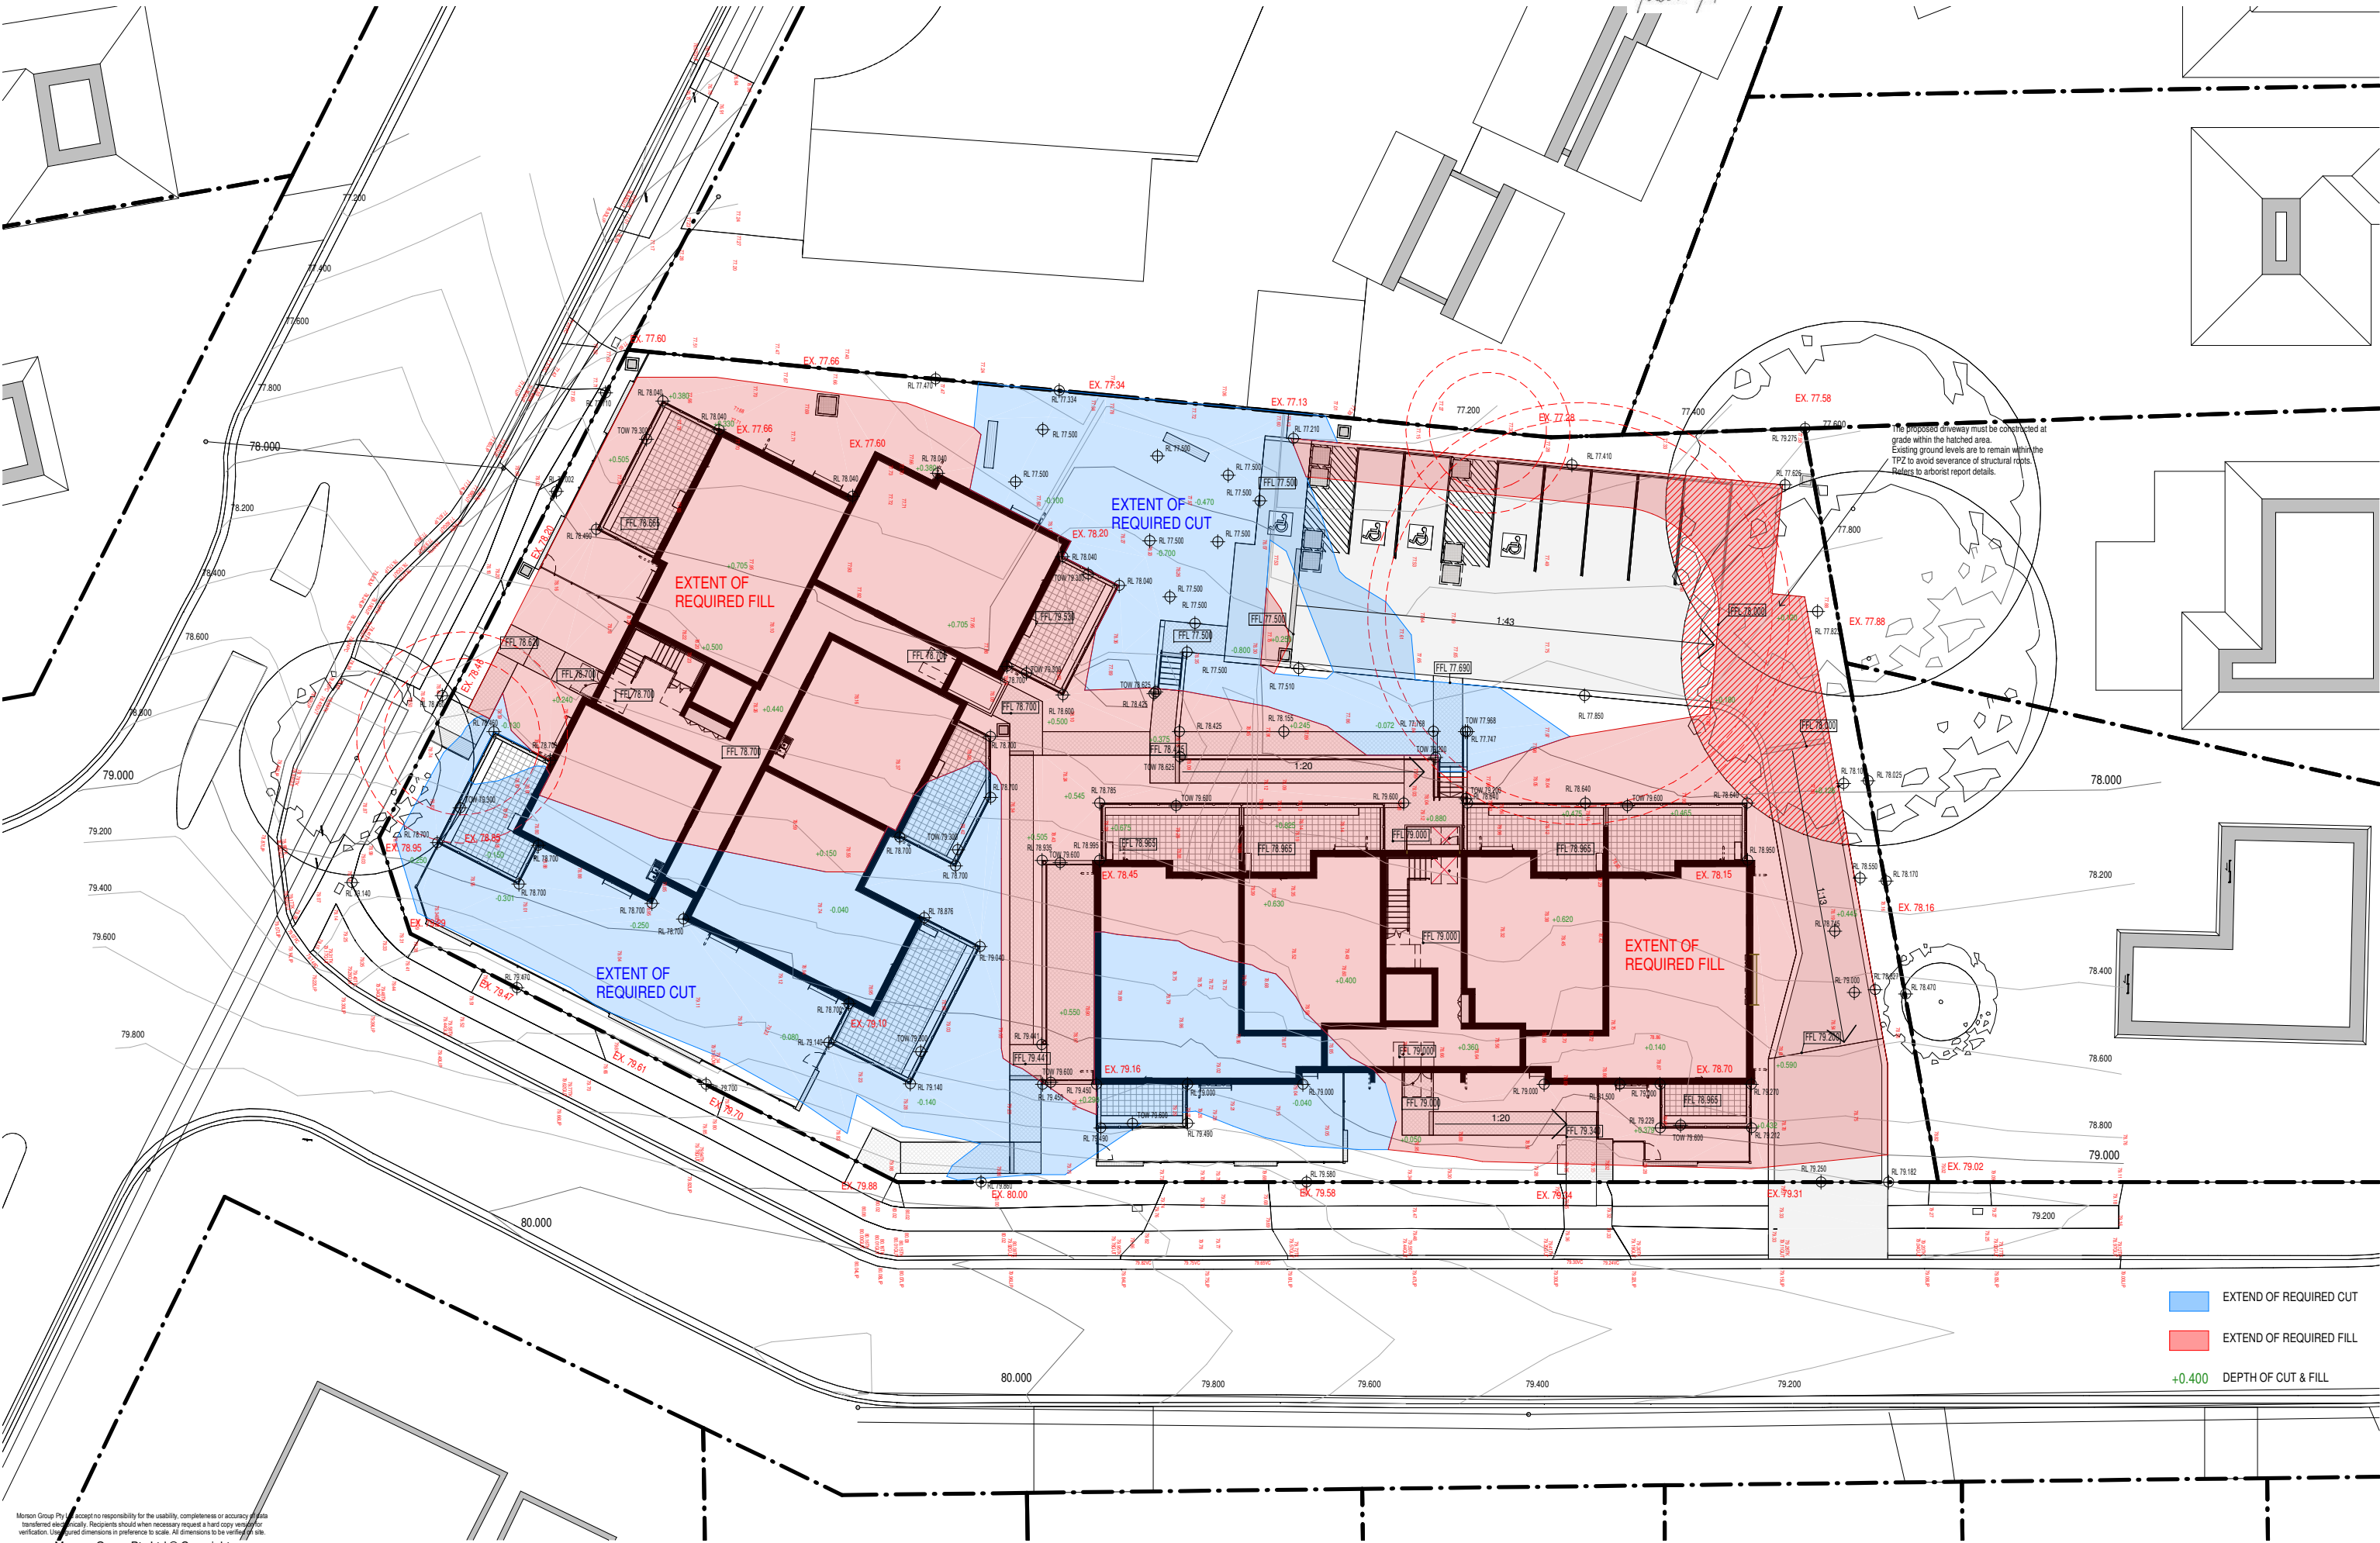


Morson Group Pty Ltd accept no responsibility for the usability, completeness or accuracy of data transferred electronically. Recipients should when necessary request a hard copy version for verification. Dimensions are to be verified on site.

Morson Group Pty Ltd © Copyright


These drawings and designs and the copyright thereof are the property of Morson Group Pty Ltd and must not be used, retained or copied without the written permission of Morson Group.

ABN 41 159 480 056 NOMINATED ARCHITECT: P Morson(8100)


ISSUE	DATE	AMENDMENT	CLIENT	PROJECT	PROJECT No.	MORSON GROUP	DETERMINED ARCHITECT - P Morson(8100)	SHEET	SHEET NAME	DRAWING No.
P5	30-11-2022	FOR CONSULTANTS	NSW LAHC	Seniors Housing Development	21039	MORSON GROUP	MORSON GROUP	A1	CUT - FILL PLAN	DA19
P6	21-12-2022	CLIENT REVISION	LOOKED BAG 5922	ADDRESS						
P7	29-03-2023	CLIENT REVISION	PARRAMATTA NSW 2124	16-20 Burrawong Crescent & 28 Macarthur Road, Elderslie 2570						
P8	03-05-2023	CLIENT REVISION	PHONE 1800 758 718	LOT 35, 36, 37, 38 / DP36169						

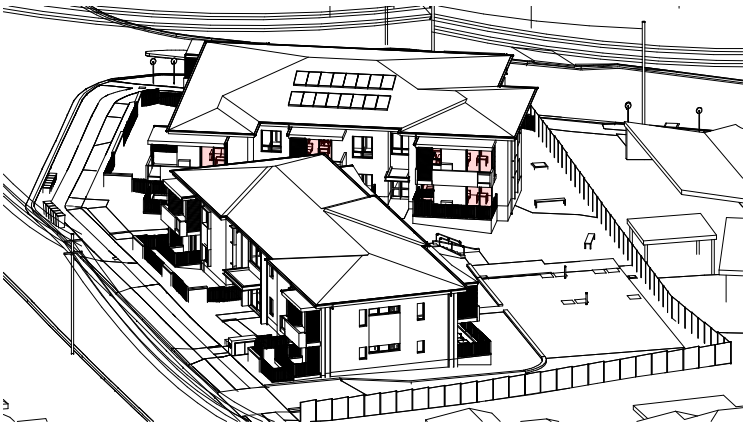

1 EYE FROM THE SUN - 9.00AM JUN

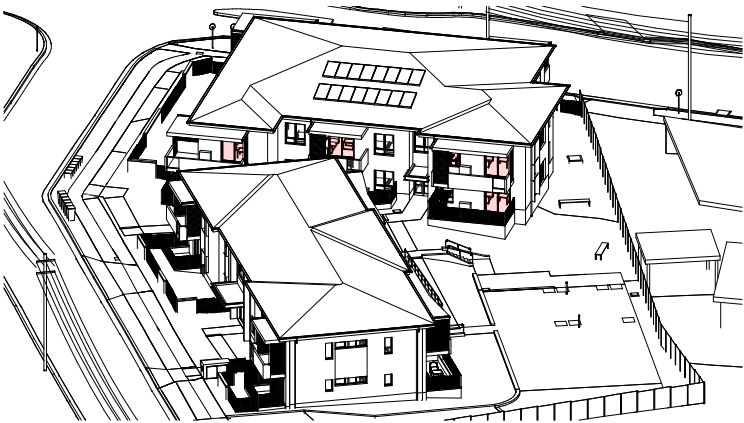


2 EYE FROM THE SUN - 9.30AM JUN

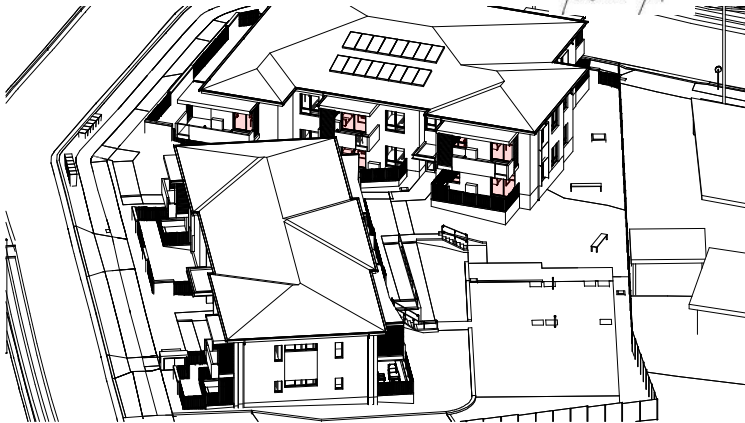


3 EYE FROM THE SUN - 10.00AM JUN




4 EYE FROM THE SUN - 10.30AM JUN

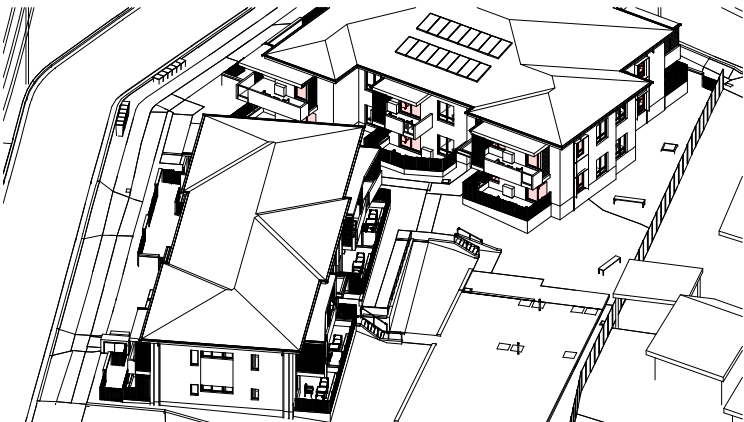


5 EYE FROM THE SUN - 11.00AM JUN

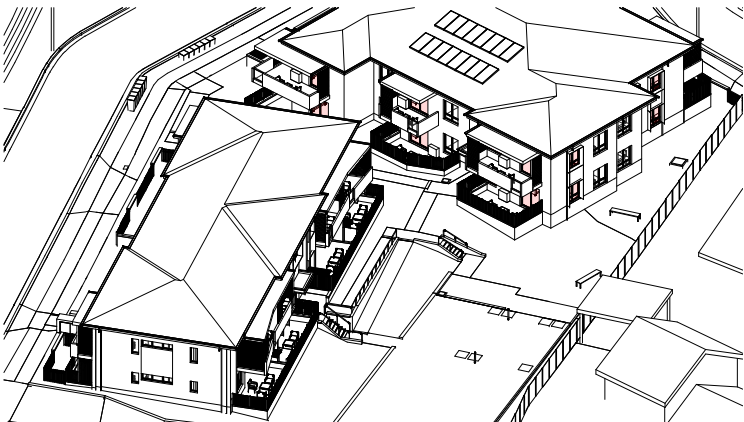


6 EYE FROM THE SUN - 11.30AM JUN

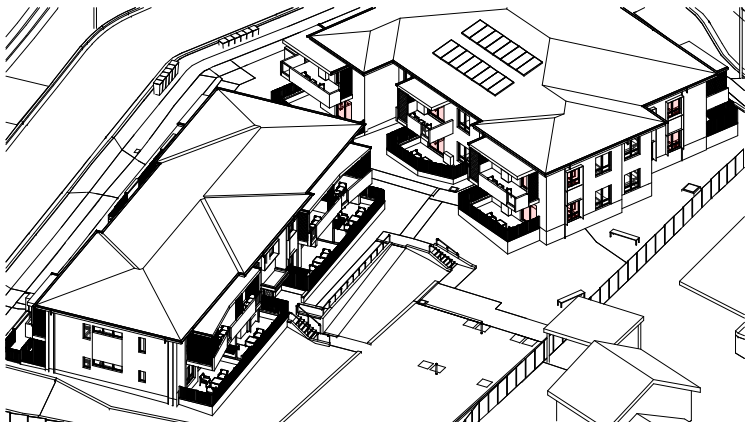


7 EYE FROM THE SUN - 12.00PM JUN

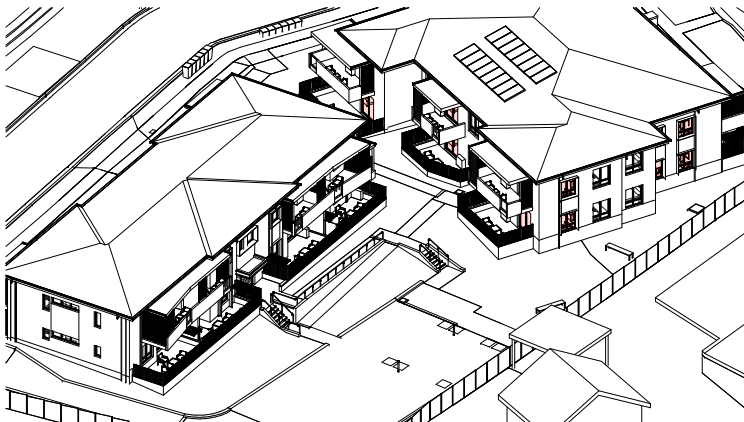

8 EYE FROM THE SUN - 12.30PM JUN

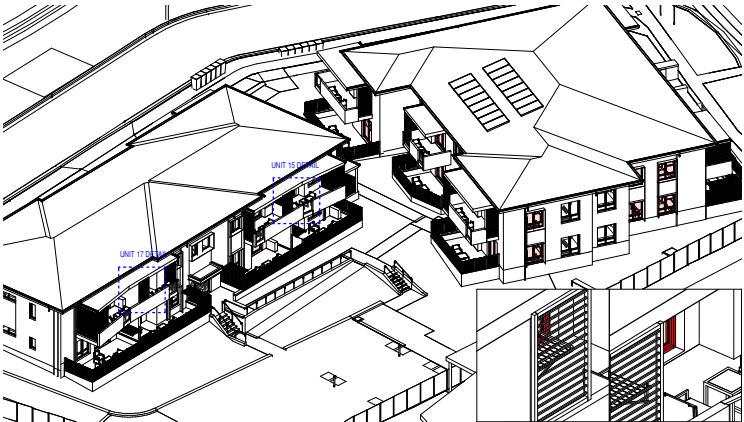

9 EYE FROM THE SUN - 13.00PM JUN

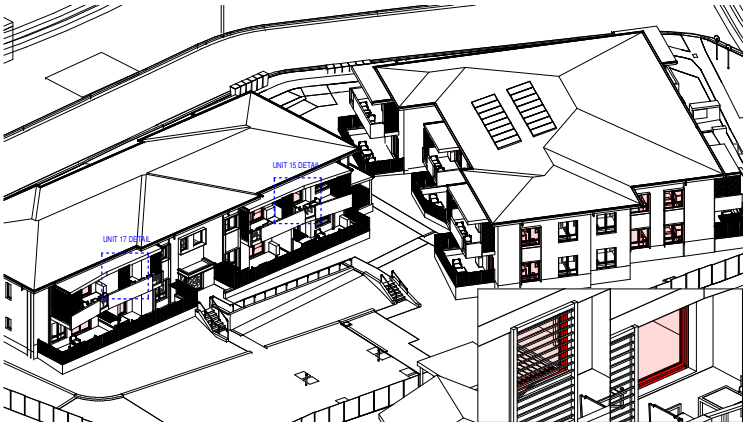


10 EYE FROM THE SUN - 13.30PM JUN



11 EYE FROM THE SUN - 14.00PM JUN



12 EYE FROM THE SUN - 14.30PM JUN

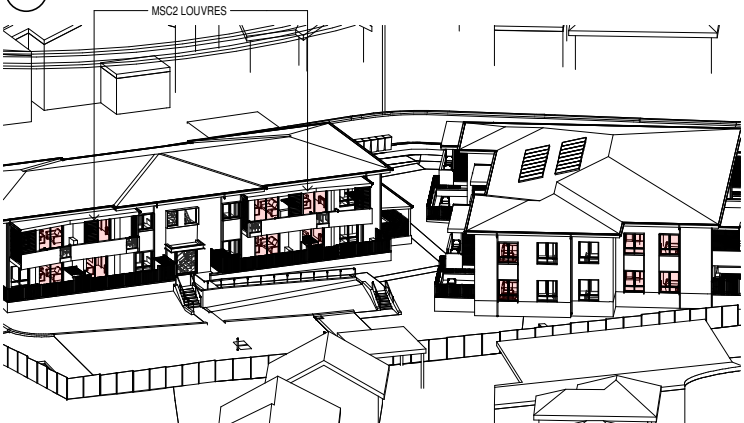

13 EYE FROM THE SUN - 15.00PM JUN

Morson Group Pty Ltd accept no responsibility for the usability, completeness or accuracy of data transferred electronically. Recipients should when necessary request a hard copy version for verification. Use figured dimensions in preference to scale. All dimensions to be verified on site.

Morson Group Pty Ltd © Copyright


These drawings and designs and the copyright thereof are the property of Morson Group Pty Ltd and must not be used, retained or copied without the written permission of Morson Group.

ABN 41 159 480 056 NOMINATED ARCHITECT: P Morson(8100)


SOLAR ACCESS - GROUND FLOOR																		
UNIT	UNIT 01		UNIT 02		UNIT 03		UNIT 04		UNIT 05		UNIT 06		UNIT 07		UNIT 08		UNIT 09	
LOCATION	LIVING	POS	LIVING	POS	LIVING	POS	LIVING	POS	LIVING	POS	LIVING	POS	LIVING	POS	LIVING	POS	LIVING	POS
9am - 10am																		
10am - 11am																		
11am - 12pm																		
12pm - 1pm																		
1pm - 2pm																		
2pm - 3pm																		

SOLAR ACCESS - FIRST FLOOR																		
UNIT	UNIT 10		UNIT 11		UNIT 12		UNIT 13		UNIT 14		UNIT 15 Open Style Louvres		UNIT 16 Open Style Louvres		UNIT 17 Open Style Louvres		UNIT 18 Open Style Louvres	
LOCATION	LIVING	POS	LIVING	POS	LIVING	POS	LIVING	POS	LIVING	POS	LIVING	POS	LIVING	POS	LIVING	POS	LIVING	POS
9am - 10am																		
10am - 11am																		
11am - 12pm																		
12pm - 1pm																		
1pm - 2pm																		
2pm - 3pm																		


LIVING ROOM SOLAR ACCESS HOURS POS SOLAR ACCESS HOURS

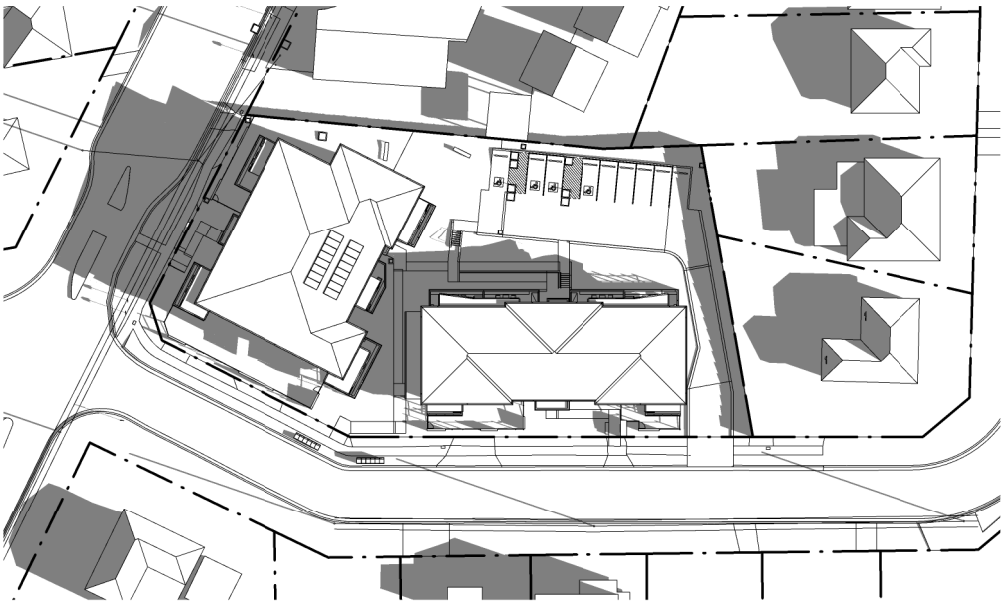


1 Shadow Diagrams - 9am mid-winter (22 June)
DA14 1:500

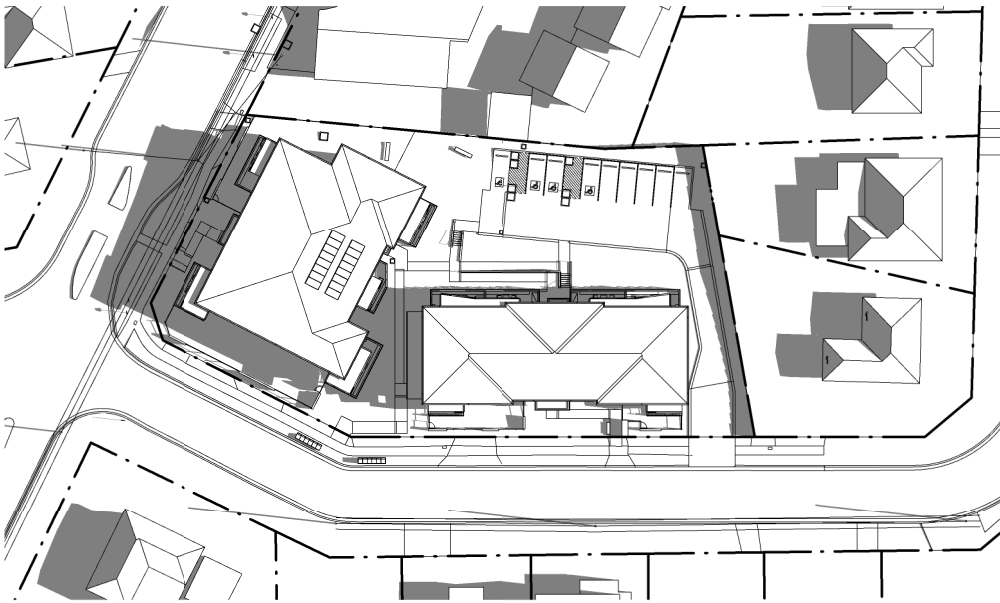


2 Shadow Diagrams - 10am mid-winter (22 June)
DA14 1:500

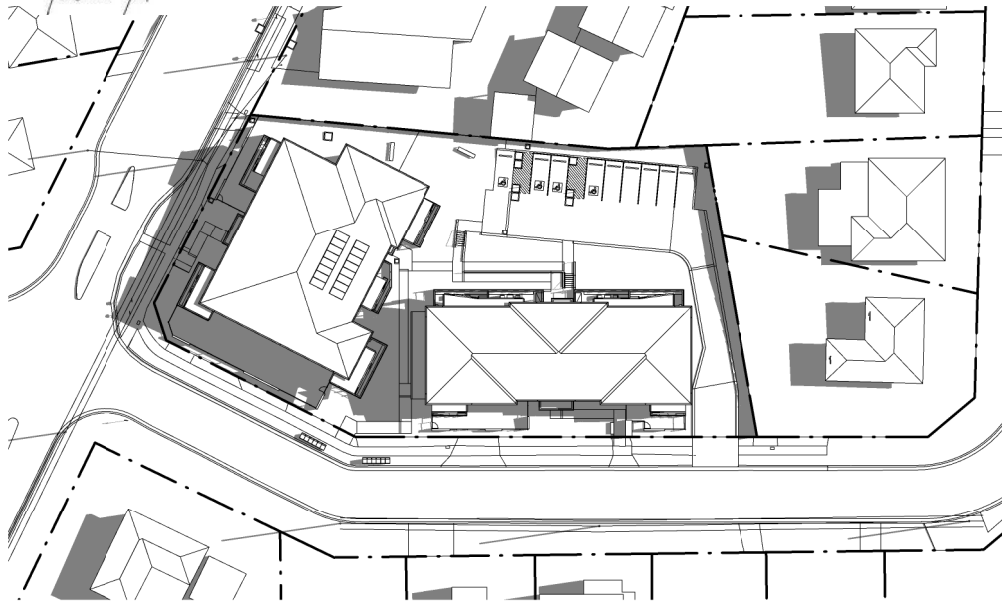


3 Shadow Diagrams - 11am mid-winter (22 June)
DA14 1:500

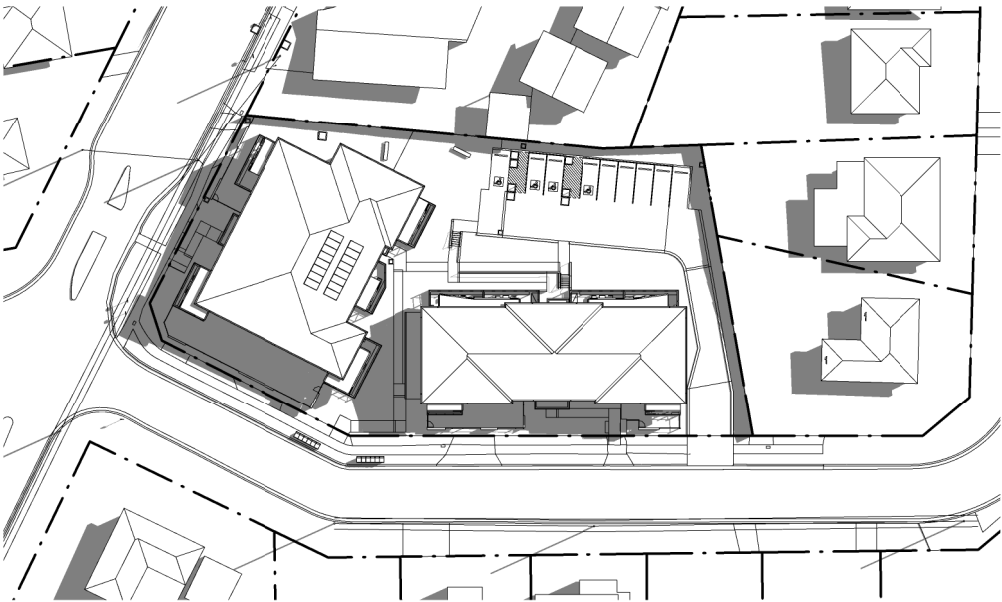


4 Shadow Diagrams - 12pm mid-winter (22 June)
DA14 1:500

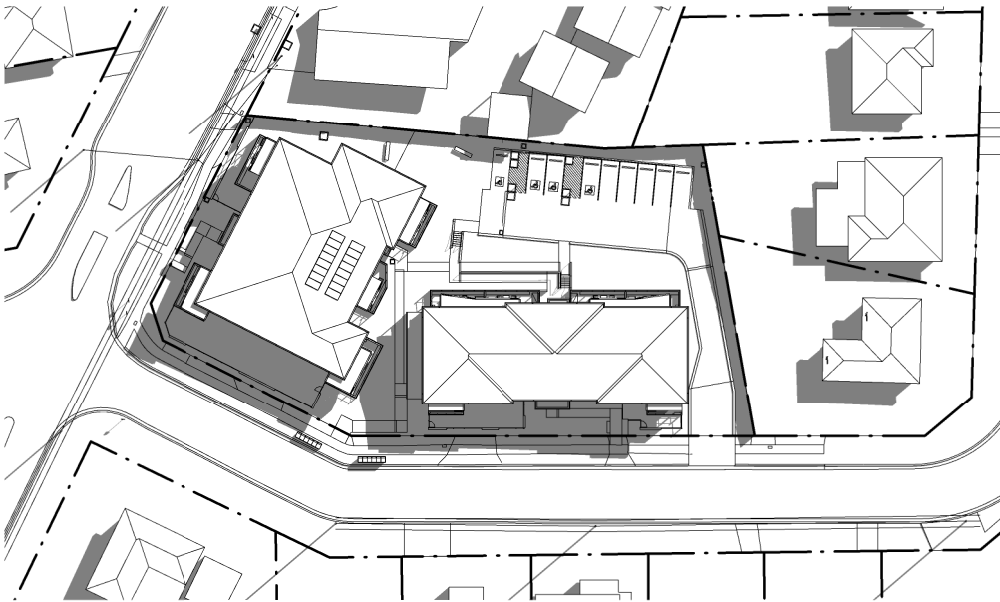

5 Shadow Diagrams - 1pm mid-winter (22 June)
DA14 1:500

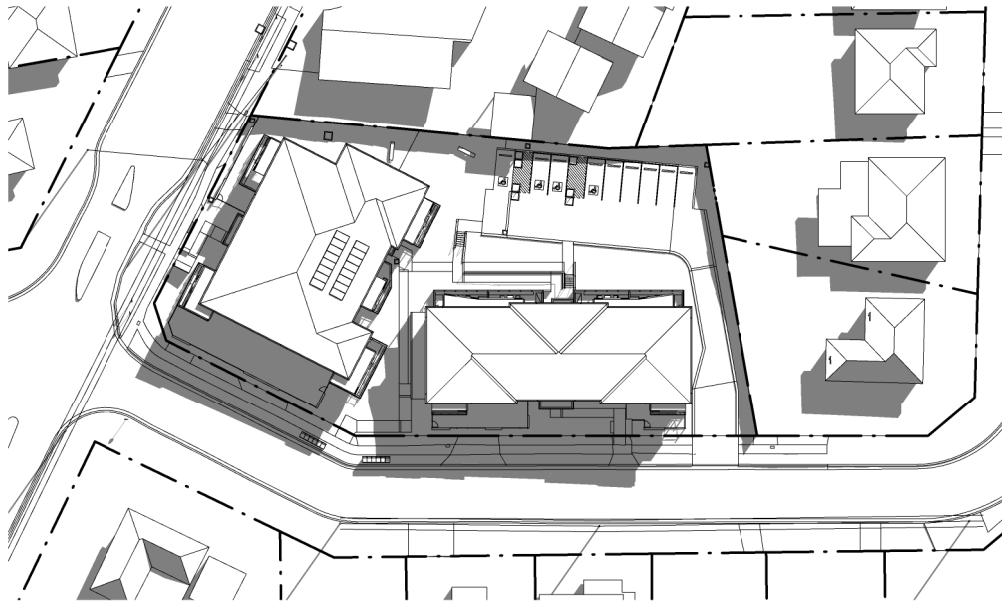

6 Shadow Diagrams - 2pm mid-winter (22 June)
DA14 1:500

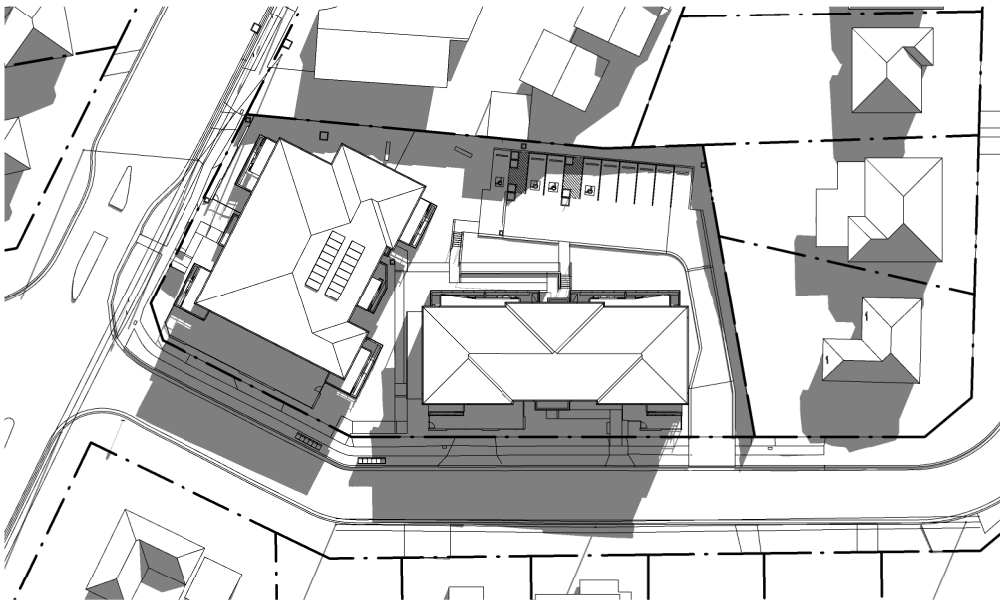

7 Shadow Diagrams - 3pm mid-winter (22 June)
DA14 1:500

DETERMINED by the NSW Land and Housing Corporation on: 11/10/2023

Morson Group Pty Ltd accept no responsibility for the usability, completeness or accuracy of data transferred electronically. Recipients should when necessary request a hard copy version for verification. Use figured dimensions in preference to scale. All dimensions to be verified on site.

Morson Group Pty Ltd © Copyright
These drawings and designs and the copyright thereof are the property of Morson Group Pty Ltd and must not be used, retained or copied without the written permission of Morson Group.
ABN 41 159 480 056 NOMINATED ARCHITECT: P. Morson(8100)

ISSUE	DATE	AMENDMENT	CLUB	PROJECT	PROJECT No.	MORSON GROUP	SHEET SIZE: A1	SHEET NAME: SHADOW DIAGRAMS	DRAWING No. DA21
P1	30-11-2022	FOR CONSULTANTS	NSW LAHC	Seniors Housing Development	21039	NOMINATED ARCHITECT - P. MORSON	SCALE: 1:500		
P2	21-12-2022	CLIENT REVISION	LOOKED BAG 9802	ADDRESS	CLINT LAHC	16-20 Burrawong Crescent & 28 Macarthur Road, Elderslie 2570			
P3	22-03-2023	CLIENT MEETING REVISION	PARRAMATTA NSW 2124	LOT 35, 36, 37, 38 / DP36169		www.morsongroup.com.au			
P4	29-03-2023	CLIENT REVISION	PHONE: 1800 738 718			170 New 170, Parramatta, NSW 1513			

WINDOW SCHEDULE									
CODE	DIMENSIONS					DETAILS			
	Type	No.	Overall Width	Overall Height	Sill Height	Area (Note 3)	Orientation	Frame Finish	Vision Glass Type
GROUND LEVEL Macarthur									
W04	A01	2100	2400	0	5.0 m²	W	PDCa*	GL1	
W03	A02	1600	1800	600	2.9 m²	W	PDCa	GL1	
W03	A03	1600	1800	600	2.9 m²	W	PDCa	GL1	
W03	A04	1600	1800	600	2.9 m²	W	PDCa	GL1	
W04	A05	2100	2400	0	5.0 m²	W	PDCa*	GL1	
W03	A06	1600	1800	600	2.9 m²	N	PDCa	GL1	
W03	A07	1600	1800	600	2.9 m²	N	PDCa	GL1	
W03	A08	1600	1800	600	2.9 m²	N	PDCa	GL1	
W03	A09	1600	1800	600	2.9 m²	N	PDCa	GL1	
W03	A10	1600	1800	600	2.9 m²	N	PDCa	GL1	
W04	A11	2100	2400	0	5.0 m²	E	PDCa*	GL1	
W05	A12	1000	1800	600	1.8 m²	E	PDCa	GL1	
W03	A13	1600	1800	600	2.9 m²	E	PDCa	GL1	
W04	A14	2100	2400	0	5.0 m²	E	PDCa*	GL1	
W03	A15	1600	1800	600	2.9 m²	E	PDCa	GL1	
W04	A16	2100	2400	0	5.0 m²	E	PDCa*	GL1	
W03	A17	1600	1800	600	2.9 m²	S	PDCa	GL1	
W03	A18	1600	1800	600	2.9 m²	S	PDCa	GL1	
W02	A19	1000	1800	600	1.8 m²	S	PDCa*	GL1	
W01	A20	1600	1400	1000	2.2 m²	S	PDCa	GL1	

GROUND LEVEL Burrawong									
W03	B01	1600	1800	600	2.9 m²	NW	PDCa	GL1	
W04	B02	2100	2400	0	5.0 m²	NW	PDCa*	GL1	
W04	B03	2100	2400	0	5.0 m²	NW	PDCa*	GL1	
W03	B04	1600	1800	600	2.9 m²	NW	PDCa	GL1	
W03	B05	1600	1800	600	2.9 m²	NW	PDCa	GL1	
W04	B06	2100	2400	0	5.0 m²	NW	PDCa*	GL1	
W04	B07	2100	2400	0	5.0 m²	NW	PDCa*	GL1	
W03	B08	1600	1800	600	2.9 m²	NW	PDCa	GL1	
W17	B09	600	1000	1400	0.6 m²	NE	PDCa	GL1	
W08	B10	2600	600	1800	1.6 m²	NE	PDCa*	GL1	
W17	B11	600	1000	1400	0.6 m²	NE	PDCa	GL1	
W06	B12	1820	2400	0	4.4 m²	SE	PDCa*	GL1	
W01	B13	1600	1400	1000	2.2 m²	SE	PDCa*	GL1	
W07	B14	800	1400	1000	1.1 m²	SE	PDCa*	GL1	
W07	B15	800	1400	1000	1.1 m²	SE	PDCa*	GL1	
W07	B16	800	1400	1000	1.1 m²	SE	PDCa*	GL1	
W07	B17	800	1400	1000	1.1 m²	SE	PDCa*	GL1	
W01	B18	1600	1400	1000	2.2 m²	SE	PDCa*	GL1	
W06	B19	1820	2400	0	4.4 m²	SE	PDCa*	GL1	

LEVEL 1 Macarthur									
W04	A21	2100	2400	0	5.0 m²	W	PDCa*	GL1	
W03	A22	1600	1800	600	2.9 m²	W	PDCa	GL1	
W12	A23	1600	1800	600	2.9 m²	W	PDCa*	GL1	
W11	A24	1000	1800	600	1.8 m²	W	PDCa*	GL1	
W03	A25	1600	1800	600	2.9 m²	W	PDCa	GL1	
W03	A26	1600	1800	600	2.9 m²	W	PDCa	GL1	
W04	A27	2100	2400	0	5.0 m²	W	PDCa*	GL1	
W03	A28	1600	1800	600	2.9 m²	N	PDCa	GL1	
W03	A29	1600	1800	600	2.9 m²	N	PDCa	GL1	
W03	A30	1600	1800	600	2.9 m²	N	PDCa	GL1	
W03	A31	1600	1800	600	2.9 m²	N	PDCa	GL1	
W03	A32	1600	1800	600	2.9 m²	N	PDCa	GL1	
W04	A33	2100	2400	0	5.0 m²	E	PDCa*	GL1	
W03	A34	1600	1800	600	2.9 m²	E	PDCa	GL1	
W03	A35	1600	1800	600	2.9 m²	E	PDCa	GL1	
W03	A36	1600	1800	600	2.9 m²	E	PDCa	GL1	
W04	A37	2100	2400	0	5.0 m²	E	PDCa*	GL1	
W03	A38	1600	1800	600	2.9 m²	E	PDCa	GL1	
W10	A42	1050	1400	1000	1.5 m²	S	PDCa*	GL1	
W01	A43	1600	1400	1000	2.2 m²	S	PDCa	GL1	

LEVEL 1 Burrawong									
W04	A39	2100	2400	300	5.0 m²	E	PDCa*	GL1	
W03	A40	1600	1800	300	2.9 m²	S	PDCa	GL1	
W03	A41	1600	1800	300	2.9 m²	S	PDCa	GL1	
W03	B20	1600	1800	600	2.9 m²	NW	PDCa	GL1	
W04	B21	2100	2400	0	5.0 m²	NW	PDCa*	GL1	
W04	B22	2100	2400	0	5.0 m²	NW	PDCa*	GL1	
W01	B23	1600	1400	1000	2.2 m²	NW	PDCa	GL1	
W15	B24	1050	1400	1000	1.5 m²	NW	PDCa*	GL1	
W15	B25	1050	1400	1000	1.5 m²	NW	PDCa*	GL1	
W01	B26	1600	1400	1000	2.2 m²	NW	PDCa	GL1	
W04	B27	2100	2400	0	5.0 m²	NW	PDCa*	GL1	
W04	B28	2100	2400	0	5.0 m²	NW	PDCa*	GL1	
W03	B29	1600	1800	600	2.9 m²	NW	PDCa	GL1	
W16	B30	600	1400	1000	0.8 m²	NE	PDCa	GL1	
W09	B01	2600	600	1800	1.6 m²	NE	PDCa*	GL1	
W16	B32	600	1400	1000	0.8 m²	NE	PDCa	GL1	
W06	B33	1820	2400	0	4.4 m²	SE	PDCa*	GL1	
W01	B34	1600	1400	1000	2.2 m²	SE	PDCa*	GL1	
W07	B35	800	1400	1000	1.1 m²	SE	PDCa*	GL1	
W07	B36	800	1400	1000	1.1 m²	SE	PDCa*	GL1	
W13	B37	4400	1800	600	7.9 m²	SE	PDCa	GL1	
W07	B38	800	1400	1000	1.1 m²	SE	PDCa*	GL1	
W07	B39	800	1400	1000	1.1 m²	SE	PDCa*	GL1	
W01	B40	1600	1400	1000	2.2 m²	SE	PDCa*	GL1	
W06	B41	1820	2400	0	4.4 m²	SE	PDCa*	GL1	
W16	B42	600	1400	1000	0.8 m²	SW	PDCa	GL1	
W08	B43	2600	600	1800	1.6 m²	SW	PDCa*	GL1	
W16	B44	600	1400	1000	0.8 m²	SW	PDCa	GL1	

Grand total: 87


Morson Group Pty Ltd accept no responsibility for the usability, completeness or accuracy of data transferred electronically. Recipients should when necessary request a hard copy version for verification. Use figured dimensions in preference to scale. All dimensions to be verified on site.

Morson Group Pty Ltd © Copyright

These drawings and designs and the copyright thereof are the property of Morson Group Pty Ltd and must not be used, retained or copied without the written permission of Morson Group.

ABN 41 159 480 056 NOMINATED ARCHITECT: P. Morson(8100)



ISSUE	DATE	AMENDMENT		CLIENT NSW LAHC LOCKED BAG 9802 PARRAMATTA NSW 2124 PHONE 1800 738 718		05 0 5 10 15 20 25m (1:500@A3)	PROJECT Seniors Housing Development ADDRESS 16-20 Burrawong Crescent & 28 Macarthur Road, Elderslie 2570 LOT 35, 36, 37, 38 / DP36169	PROJECT No. 21039 CLIENT LAHC	 NOMINATED ARCHITECT - P MORSON REGISTRATION NUMBER 8100 ACN 159 480 056 ABN 41 159 480 056 www.morsongroup.com.au 120 V 360 A146 170 New 170 Potts Point, NSW 1535	SHEET SIZE: A1 SCALE: 1: 250	SHEET NAME: WINDOW SCHEDULE	DRAWING No. DA23 ISSUE No. P2
P1	30-11-2022	FOR CONSULTANTS										
P2	21-12-2022	CLIENT REVISION										

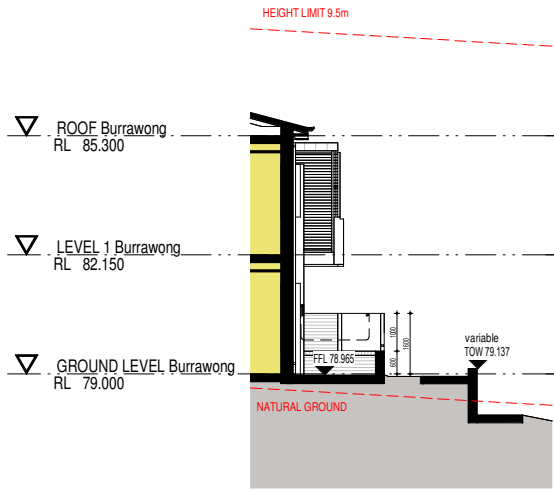


2 Retaining Wall 1 - Section
1:100




1 Retaining Wall 1 - Elevation
1:100

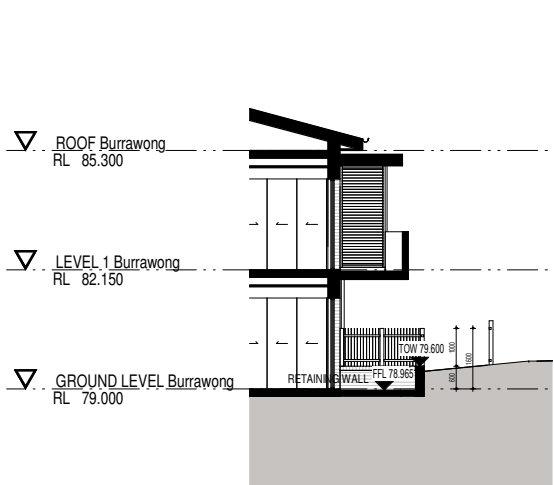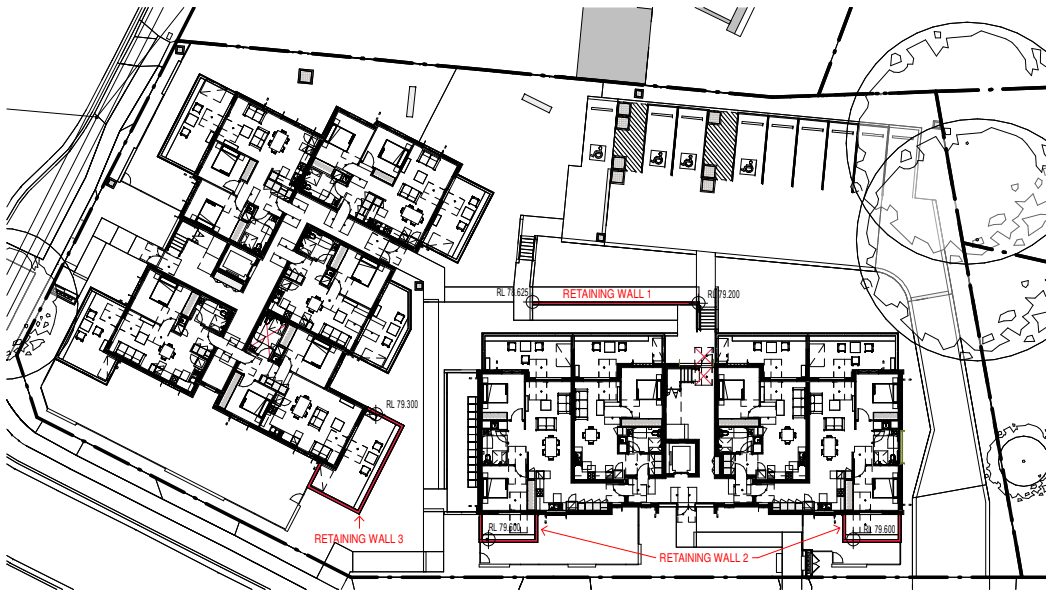


4 Retaining Wall 2 - Section 1
1:100

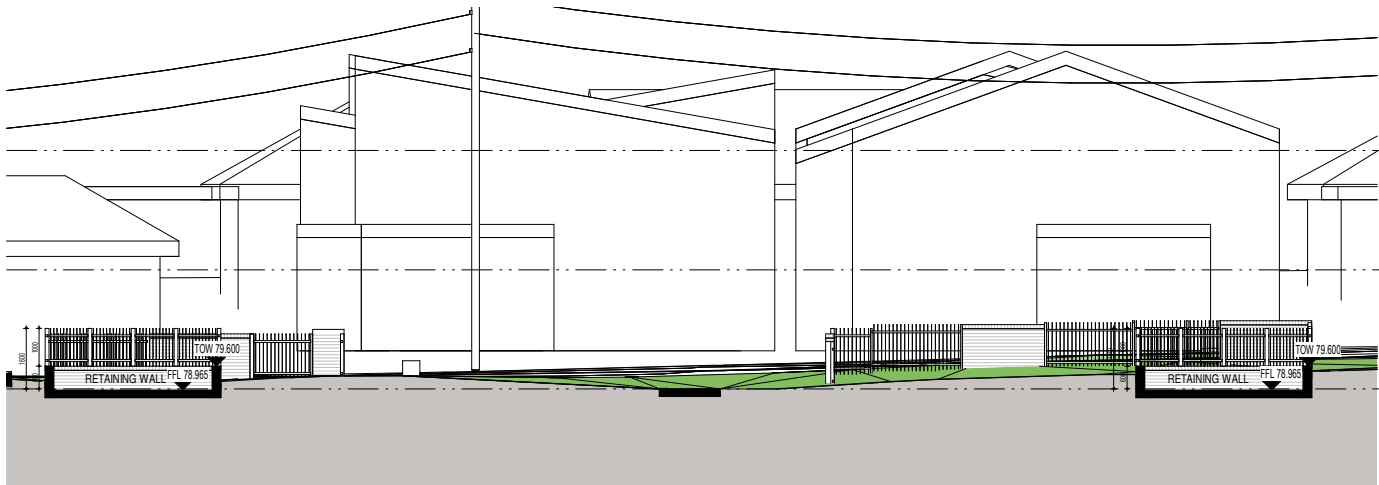


3 Retaining Wall 2 - Elevation
1:100

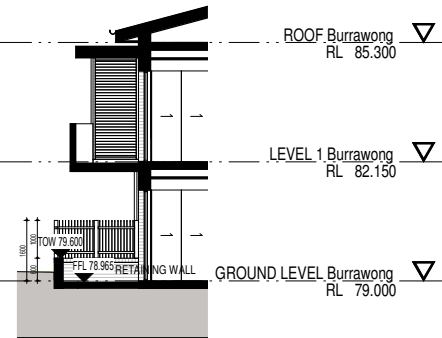


5 Retaining Wall 2 - Section 2
1:100

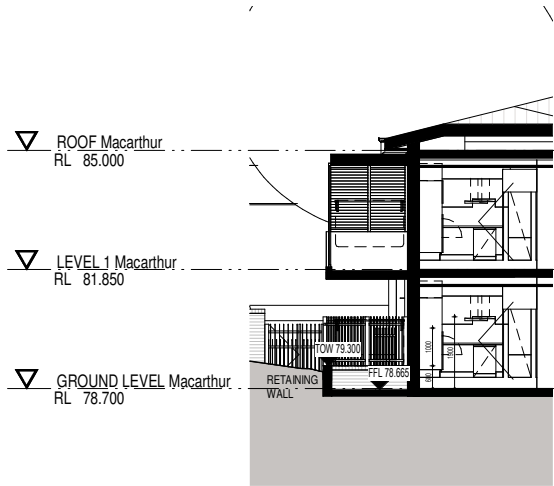


6 Retaining Wall 3 (Terrace U.02) Side 1
1:100

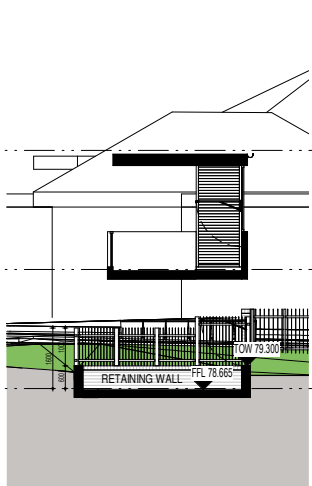

7 Retaining Wall 3 (Terrace U.02) Side 2
1:100

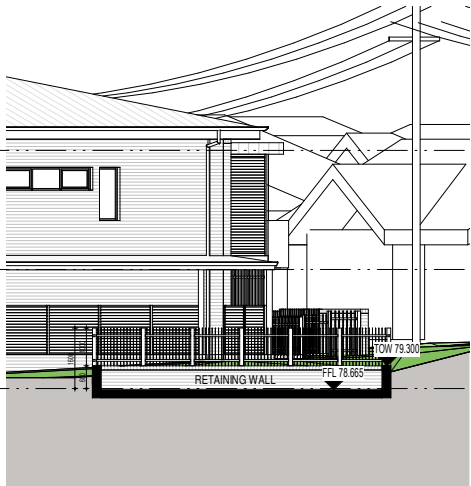

8 Retaining Wall 3 (Terrace U.02) Side 3
1:100

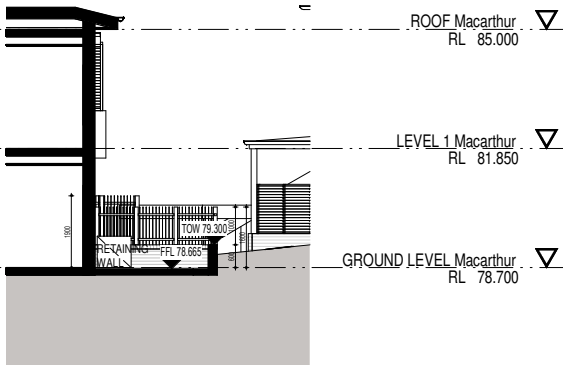

9 Retaining Wall 3 (Terrace U.02) Side 4
1:100

Morson Group Pty Ltd accept no responsibility for the usability, completeness or accuracy of data transferred electronically. Recipients should when necessary request a hard copy version for verification. Use figured dimensions in preference to scale. All dimensions to be verified on site.

Morson Group Pty Ltd © Copyright

These drawings and designs and the copyright thereof are the property of Morson Group Pty Ltd and must not be used, retained or copied without the written permission of Morson Group.

ABN 41 159 480 056 NOMINATED ARCHITECT: P Morson(8100)



CLIENT
NSW LAHC
LOCKED BAG 9802
PARRAMATTA NSW 2124
PHONE 1800 738 718

PROJECT
Seniors Housing Development
ADDRESS
16-20 Burrawong Crescent & 28 Macarthur Road, Elderslie 2570
LOT 35, 36, 37, 38 / DP36169

PROJECT No. **21039**
CLIENT
LAHC




NOMINATED ARCHITECT - P
MORSON REGISTRATION NUMBER 8100
ACN 159 480 056 ABN 41 159 480 056
www.morsongroup.com.au
820 9380 4046
170 New 170, Pyrmont, NSW 1535

SHEET SIZE: A1
SHEET NAME: **RETAINING WALLS**
SCALE:
As indicated

DRAWING No. **DA24**
ISSUE No. **P4**


Landscape site plan 1:150 @ A1

 


LAHC
Project no. 21039




Legend

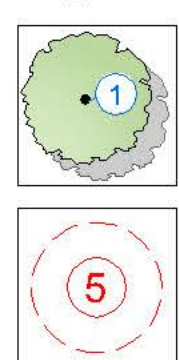


Existing trees
(Refer to Arborist Report)

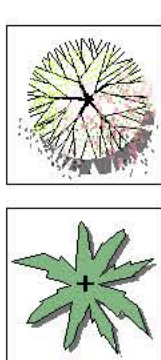


Proposed deciduous tree

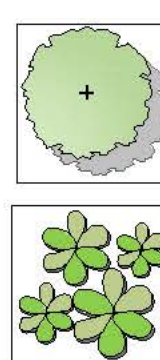


Proposed evergreen trees

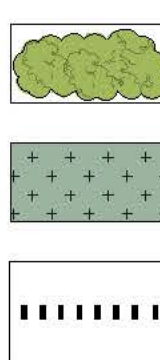

Low shrubs / ornamental grasses

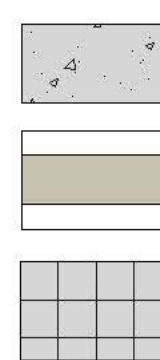

Concrete

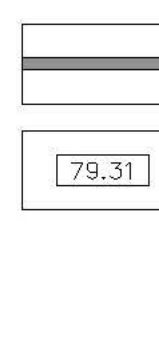

Walls


Amendments

D	27.9.23	RFI update 2
B	8.6.23	RFI update
C	6.6.23	
A	7.12.22	Preliminary Review





PO Box 4050, ACT 2602
ABN: 16 949 100 279
Phone: 02 9907 8011
www.scrivener-design.com
Email: paul@scrivener-design.com
Project: Seniors Housing Development
16-20 Burrawong Crescent & 28 Macarthur Road, Elderslie, NSW
Dwg: Landscape Site plan

Date: 27.9.23 Scale: As shown@A1
Job Ref: 21/2481
Builder must verify all dimensions of the site before work commences.
Figured dimensions should be used in preference to those scaled off.
Copyright is the property of Paul Scrivener Landscape.
A.B.N. 16 949 100 279
The concepts, design, details and information described in the drawing are copyright. Other than for the purpose prescribed under the Copyright Act, no part of it may in any form or by any means be used or reproduced without prior written permission.

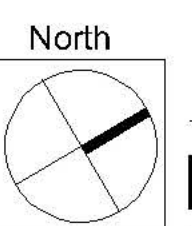

1 of 3
DA
ISSUE-D

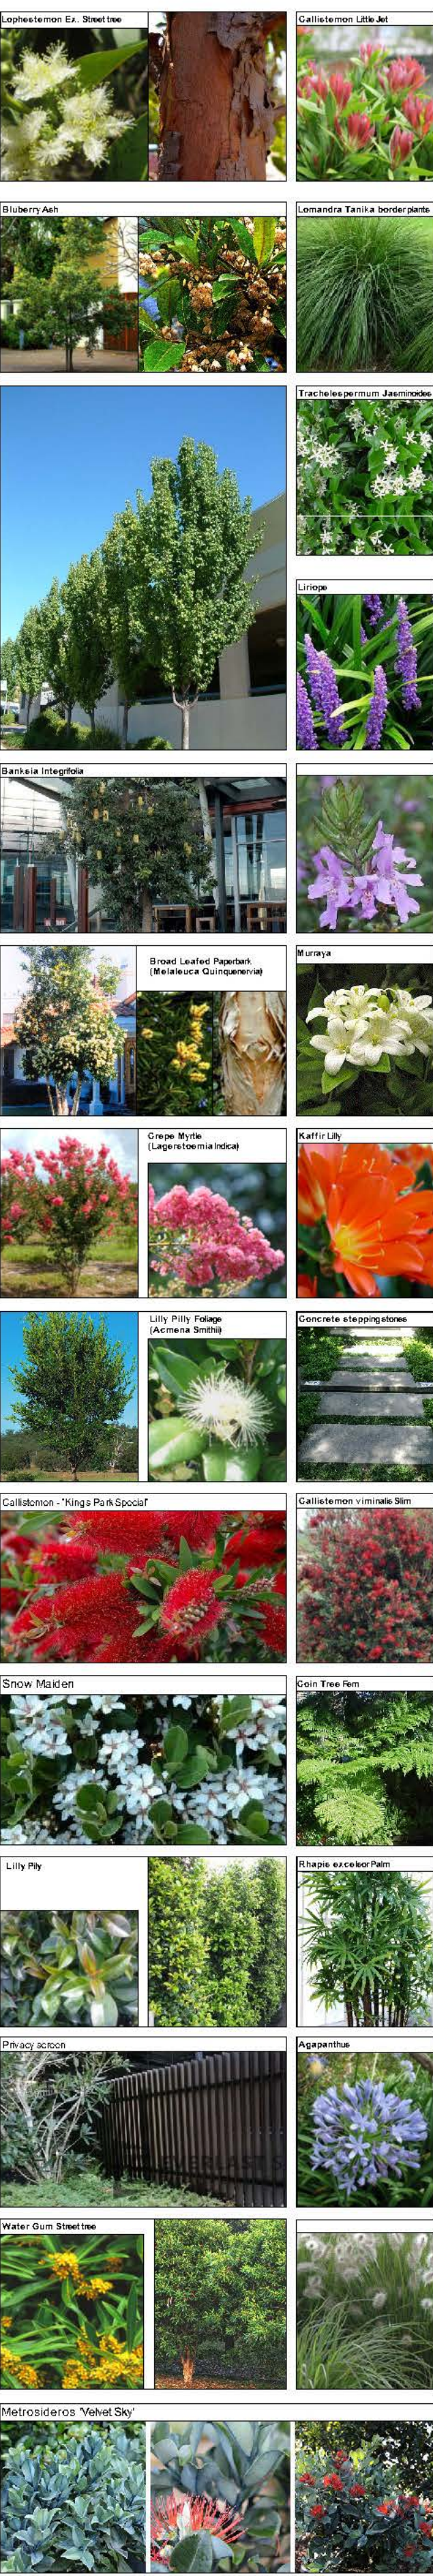

 [illegible]

Amendments		
D	27.9.23	RFI update 2
C	8.6.23	RFI update
B	6.6.23	
A	7.12.22	Preliminary Review



	PO Box 4050. ACT 2602 ABN: 16 949 100 279 Phone: 02 9907 8011 www.scrivener-design.com Email: paul@scrivener-design.com
Project:	Seniors Housing Development 16-20 Burravong Crescent & 28 Macarthur Road, Elderslie, NSW
Dwg:	Planting plan

Date: 27.9.23 Scale: As shown@A1

Job Ref: 21/2481

Builder must verify all dimensions of the site before work commences.

Figured dimensions should be used in preference to those scaled off.

Copyright is the property of Paul Scrivener Landscape.
A.B.N. 16 949 100 279.

The concepts, design, details and information described in the drawing are copyright. Other than for the purpose prescribed under the Copyright Act, no part of it may in any form or by any means be used or reproduced without prior written permission.

shown@A1

2 of 3

North



DA

ISSUE-D

Handwritten signature

CONCEPT STORMWATER DRAWINGS FOR

16-20 BURRAWONG CRESCENT &

28 MACARTHUR ROAD, ELDERSLIE NSW 2570

SYMBOLS

RL	PIT SURFACE LEVEL
IL	INVERT LEVEL
TK	TOP OF KERB
B.O.W	BOTTOM OF WALL
T.O.W	TOP OF WALL
	STORMWATER DRAINAGE PIPE
	DOWNPIPE TO RAINWATER TANK
	OVERFLOW PIPE FROM RAINWATER TANK
	Ø100 SUBSOIL PIPE
	Ø100 SUBSOIL PIPE
	FLOOR WASTE 150X150
	FLOOR WASTE 150Ø
	RAINWATER OUTLET 300Ø
	PLANTER GRATE
	DOWN PIPE
	CLEAN OUT
	INSPECTION OPENING
	VERTICAL DROP
	VERTICAL RISER
	CONCRETE COVER JUNCTION PIT
	GRATED INLET PIT
	WIDE GRATED DRAIN
	OVERLAND FLOW PATH
	CAST IN SLAB PIPE

NOTES

- ALL LINES ARE TO BE MIN. 100Ø UPVC @ MIN 1.0% GRADE UNLESS NOTED OTHERWISE.
- IT IS THE CONTRACTORS RESPONSIBILITY TO LOCATE & LEVEL ALL EXISTING SERVICES PRIOR TO THE COMMENCEMENT OF ANY EARTHWORKS. ALL DESIGN LEVELS SHOWN ON PLAN SHALL BE VERIFIED ON SITE PRIOR TO THE COMMENCEMENT OF ANY WORK.
- ALL PIPES TO HAVE MIN 200mm COVER IF LOCATED WITHIN PROPERTY.
- ALL PITS IN DRIVEWAYS BE HEAVY DUTY GRATES. DIRECT SURFACE FLOW TO ALL GRATED SURFACE INLET PITS.
- ALL WORK DO BE DONE IN ACCORDANCE WITH AS/NZ 3500.3 (CURRENT EDITION), COUNCIL SPECIFICATIONS, RELEVANT VOLUME OF NCC (NATIONAL CONSTRUCTION CODE)
- LOCATION OF DOWNPIPES & FLOOR WASTES ARE INDICATIVE ONLY. DOWNPIPE & FLOOR WASTE SIZE, LOCATION & QUANTITY TO BE DETERMINED BY BUILDER & IN ACCORDANCE WITH RELEVANT AUSTRALIAN STANDARDS.
- THIS PLAN IS TO BE READ IN CONJUNCTION WITH THE ARCHITECTURAL, LANDSCAPE AND STRUCTURAL AND ALL OTHER RELEVANT CONSULTANT'S PLANS.
- ALL RAINWATER TANKS TO BE FITTED WITH A FIRST FLUSH DEVICE TO PREVENT POTENTIAL CONTAMINANTS FROM ENTERING THE TANKS.
- ANY DISCREPANCIES OR OMISSIONS SHALL BE REFERRED TO THE DESIGN ENGINEER FOR RESOLUTION.
- ALL PITS OR GRATES IN TRAFFICABLE AREAS TO BE HEAVY DUTY.
- ALL GUTTERS WILL BE FITTED WITH LEAF GUARDS AND SHOULD BE INSPECTED AND CLEANED TO ENSURE LEAF LITTER CANNOT ENTER THE DOWNPIPES
- PROVIDE EMERGENCY OVERFLOW TO ALL PLANTER BOX AND BALCONIES.
- ALL PITS WITH DEPTH MORE THAN 900mm MUST HAVE IRON STEPS AND TO BE BENCHED AND STREAMLINED
- PROVIDE STORMWATER GRATE 200Wx200D AT THE BASE OF ALL MECHANICAL SHAFTS AND UNCOVERED STAIRS OR OPENINGS.
- ENSURE ALL DRAINAGE WORKS ARE AWAY FROM TREE ROOTS
- SERVICES SHOWN ON THESE PLANS HAVE BEEN LOCATED FROM INFORMATION SUPPLIED BY THE RELEVANT AUTHORITIES AND FIELD INVESTIGATION AND ARE NOT GUARANTEED COMPLETE NOR CORRECT. IT IS THE CLIENT AND CONTRACTOR'S RESPONSIBILITY TO LOCATE ALL PRIOR TO CONSTRUCTION.
- ALL VARIATIONS TO THE WORKS AS SHOWN ON THE APPROVED DRAWINGS ARE TO BE CONFIRMED BY SMART STRUCTURES AUSTRALIA PRIOR TO COMMENCEMENT OF WORKS.
- THE MINIMUM SIZES OF THE STORMWATER DRAINS SHALL NOT BE LESS THAN DN90 FOR CLASS 1 BUILDINGS AND DN100 FOR OTHER CLASSES OF BUILDING OR AS REQUIRED BY THE REGULATORY AUTHORITY
- ALL STORMWATER DRAINAGE PITS IN GARDEN OR TURFED AREAS TO BE FITTED WITH PERFORATED GALVANISED STEEL MESH UNDER THE LIDS TO PREVENT DEBRIS ENTERING STORMWATER NETWORK.
- PIPE INSTALLATION TO BE IN ACCORDANCE WITH THE REQUIREMENTS OF CURRENT AS3500.3 AND RELEVANT VOLUME OF NCC (NATIONAL CONSTRUCTION CODE). THIS IS CONTRACTOR'S RESPONSIBILITY TO CHECK IMPACT OF PIPE TRENCHING TO SURROUNDING STRUCTURAL AND NON STRUCTURAL ELEMENTS.

AS 3500.3- TABLE 8.2
SIZE OF MINIMUM INTERNAL DIMENSIONS
FOR STORMWATER AND INLET PITS

DEPTH OF INVERT OF OUTLET	MINIMUM INTERNAL DIMENSIONS (mm)		
	RECTANGULAR WIDTH	LENGTH	CIRCULAR DIAMETER
≤600	450	450	600
>600 ≤900	600	600	900
>900 ≤1200	600	900	1000
>1200	900	900	1000


DRAWING LIST

DRAWING NUMBER	DRAWING NAME
D00	COVER SHEET, LEGEND & DRAWING SCHEDULE
D01	GROUND LEVEL STORMWATER DRAINAGE PLAN
D02	LEVEL 1 STORMWATER DRAINAGE PLAN
D03	ROOF STORMWATER DRAINAGE PLAN
D04	PRE & POST DEVELOPMENT CATCHMENT PLANS AND MUSIC MODEL RESULTS
D09	STORMWATER DRAINAGE SECTIONS AND DETAILS SHEET 1
D10	STORMWATER DRAINAGE SECTIONS AND DETAILS SHEET 2
D15	EROSION AND SEDIMENT CONTROL PLAN AND DETAILS



IMPORTANT:
CONTRACTOR TO OBTAIN CURRENT SET OF
"DIAL BEFORE YOU DIG" PLANS ON SITE ALL
TIMES AND PRIOR TO CONSTRUCTION WORKS

B	ISSUED FOR D.A.	08.06.23	J.E.	K.E.	
A	ISSUED FOR D.A.	06.12.22	J.E.	K.E.	
No.	Description	Date	Issued by	Checked by	

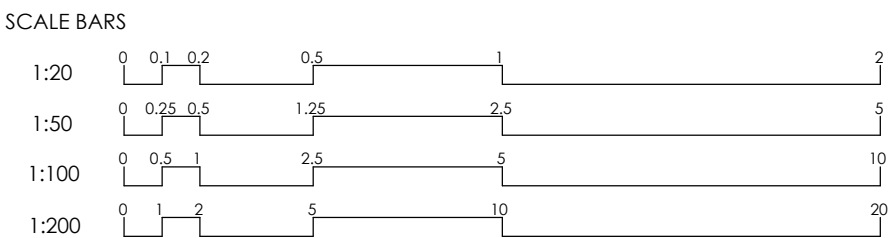

CLIENT: **NSW LAHC**
LOCKED BAG 5022
PARRAMATTA NSW 2124
PHONE 1800 738 718

ARCHITECT: **MORSON GROUP**



SUIT 2.04, L2, BLDG 3,
35 WATERLOO RD., MACQUARIE PARK, NSW, 2113
info@smartstruts.com.au | www.smartstruts.com.au

DRAWING TITLE COVER SHEET, LEGEND & DRAWING SCHEDULE			PROJECT 16-20 BURRAWONG CRESCENT & 28 MACARTHUR ROAD, ELDERSLIE NSW 2570	
SHEET NO. D00	REV. B	SCALE @ A1 NTS	NORTH	PROJECT NO. 210555
DESIGNED: K.E.	DRAWN: J.E.	AUTHORISED: K.E.		PROJECT START DATE: NOVEMBER 2022

PROPOSED 3.00m WIDE EASEMENT
FOR STORMWATER DRAINAGE

BELOW GROUND RWT
TWL 77.20
AREA = 11.00m²
AVERAGE DEPTH OF WATER = 0.93m
VOLUME PROVIDED = 10.23m³
VOLUME REQUIRED = AS PER BASIX
OR WSUD WHICHEVER IS GREATER


200mm GRATED DRAIN
RL 78.508
IL 78.358

EXISTING K.I.P
RL 80.03
IL 78.54

BURRAWONG CRESCENT

GROUND FLOOR STORMWATER DRAINAGE PLAN
SCALE 1: 200

D	ISSUED FOR D.A.	30.01.24	J.E.	K.E.
C	ISSUED FOR D.A.	19.09.23	K.E.	K.E.
B	ISSUED FOR D.A.	08.06.23	J.E.	K.E.
A	ISSUED FOR D.A.	06.12.22	J.E.	K.E.
Nº	Description	Date	Issued by	Checked by

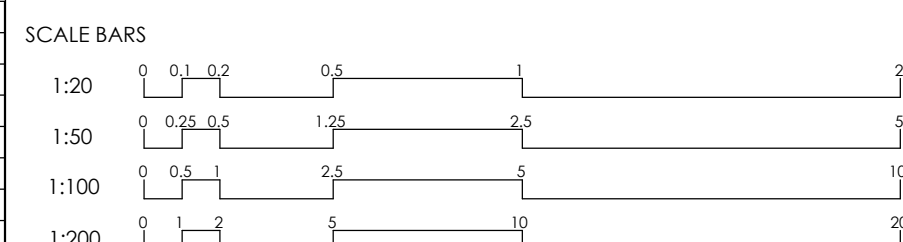

CLIENT:  **NSW LAHC**
LOCKED BAG 5022
PARRAMATTA NSW 2124
PHONE 1800 738 718

ARCHITECT: **MORSON GROUP**



SUIT 2.04, L2, BLDG 3,
35 WATERLOO RD., MACQUARIE PARK, NSW, 2113
info@smartstructs.com.au | www.smartstructs.com.au

DRAWING TITLE

**GROUND FLOOR STORMWATER
DRAINAGE PLAN**


SHEET NO. D01	REV. D	SCALE @ A1 AS SHOWN
DESIGNED: K.E.	DRAWN: J.E.	AUTHORISED: K.E.

PROJECT
16-20 BURRAWONG CRESCENT &
28 MACARTHUR ROAD, ELDERSLIE
NSW 2570




PROJECT NO. 210555
PROJECT START DATE: NOVEMBER 2022

Handwritten signature

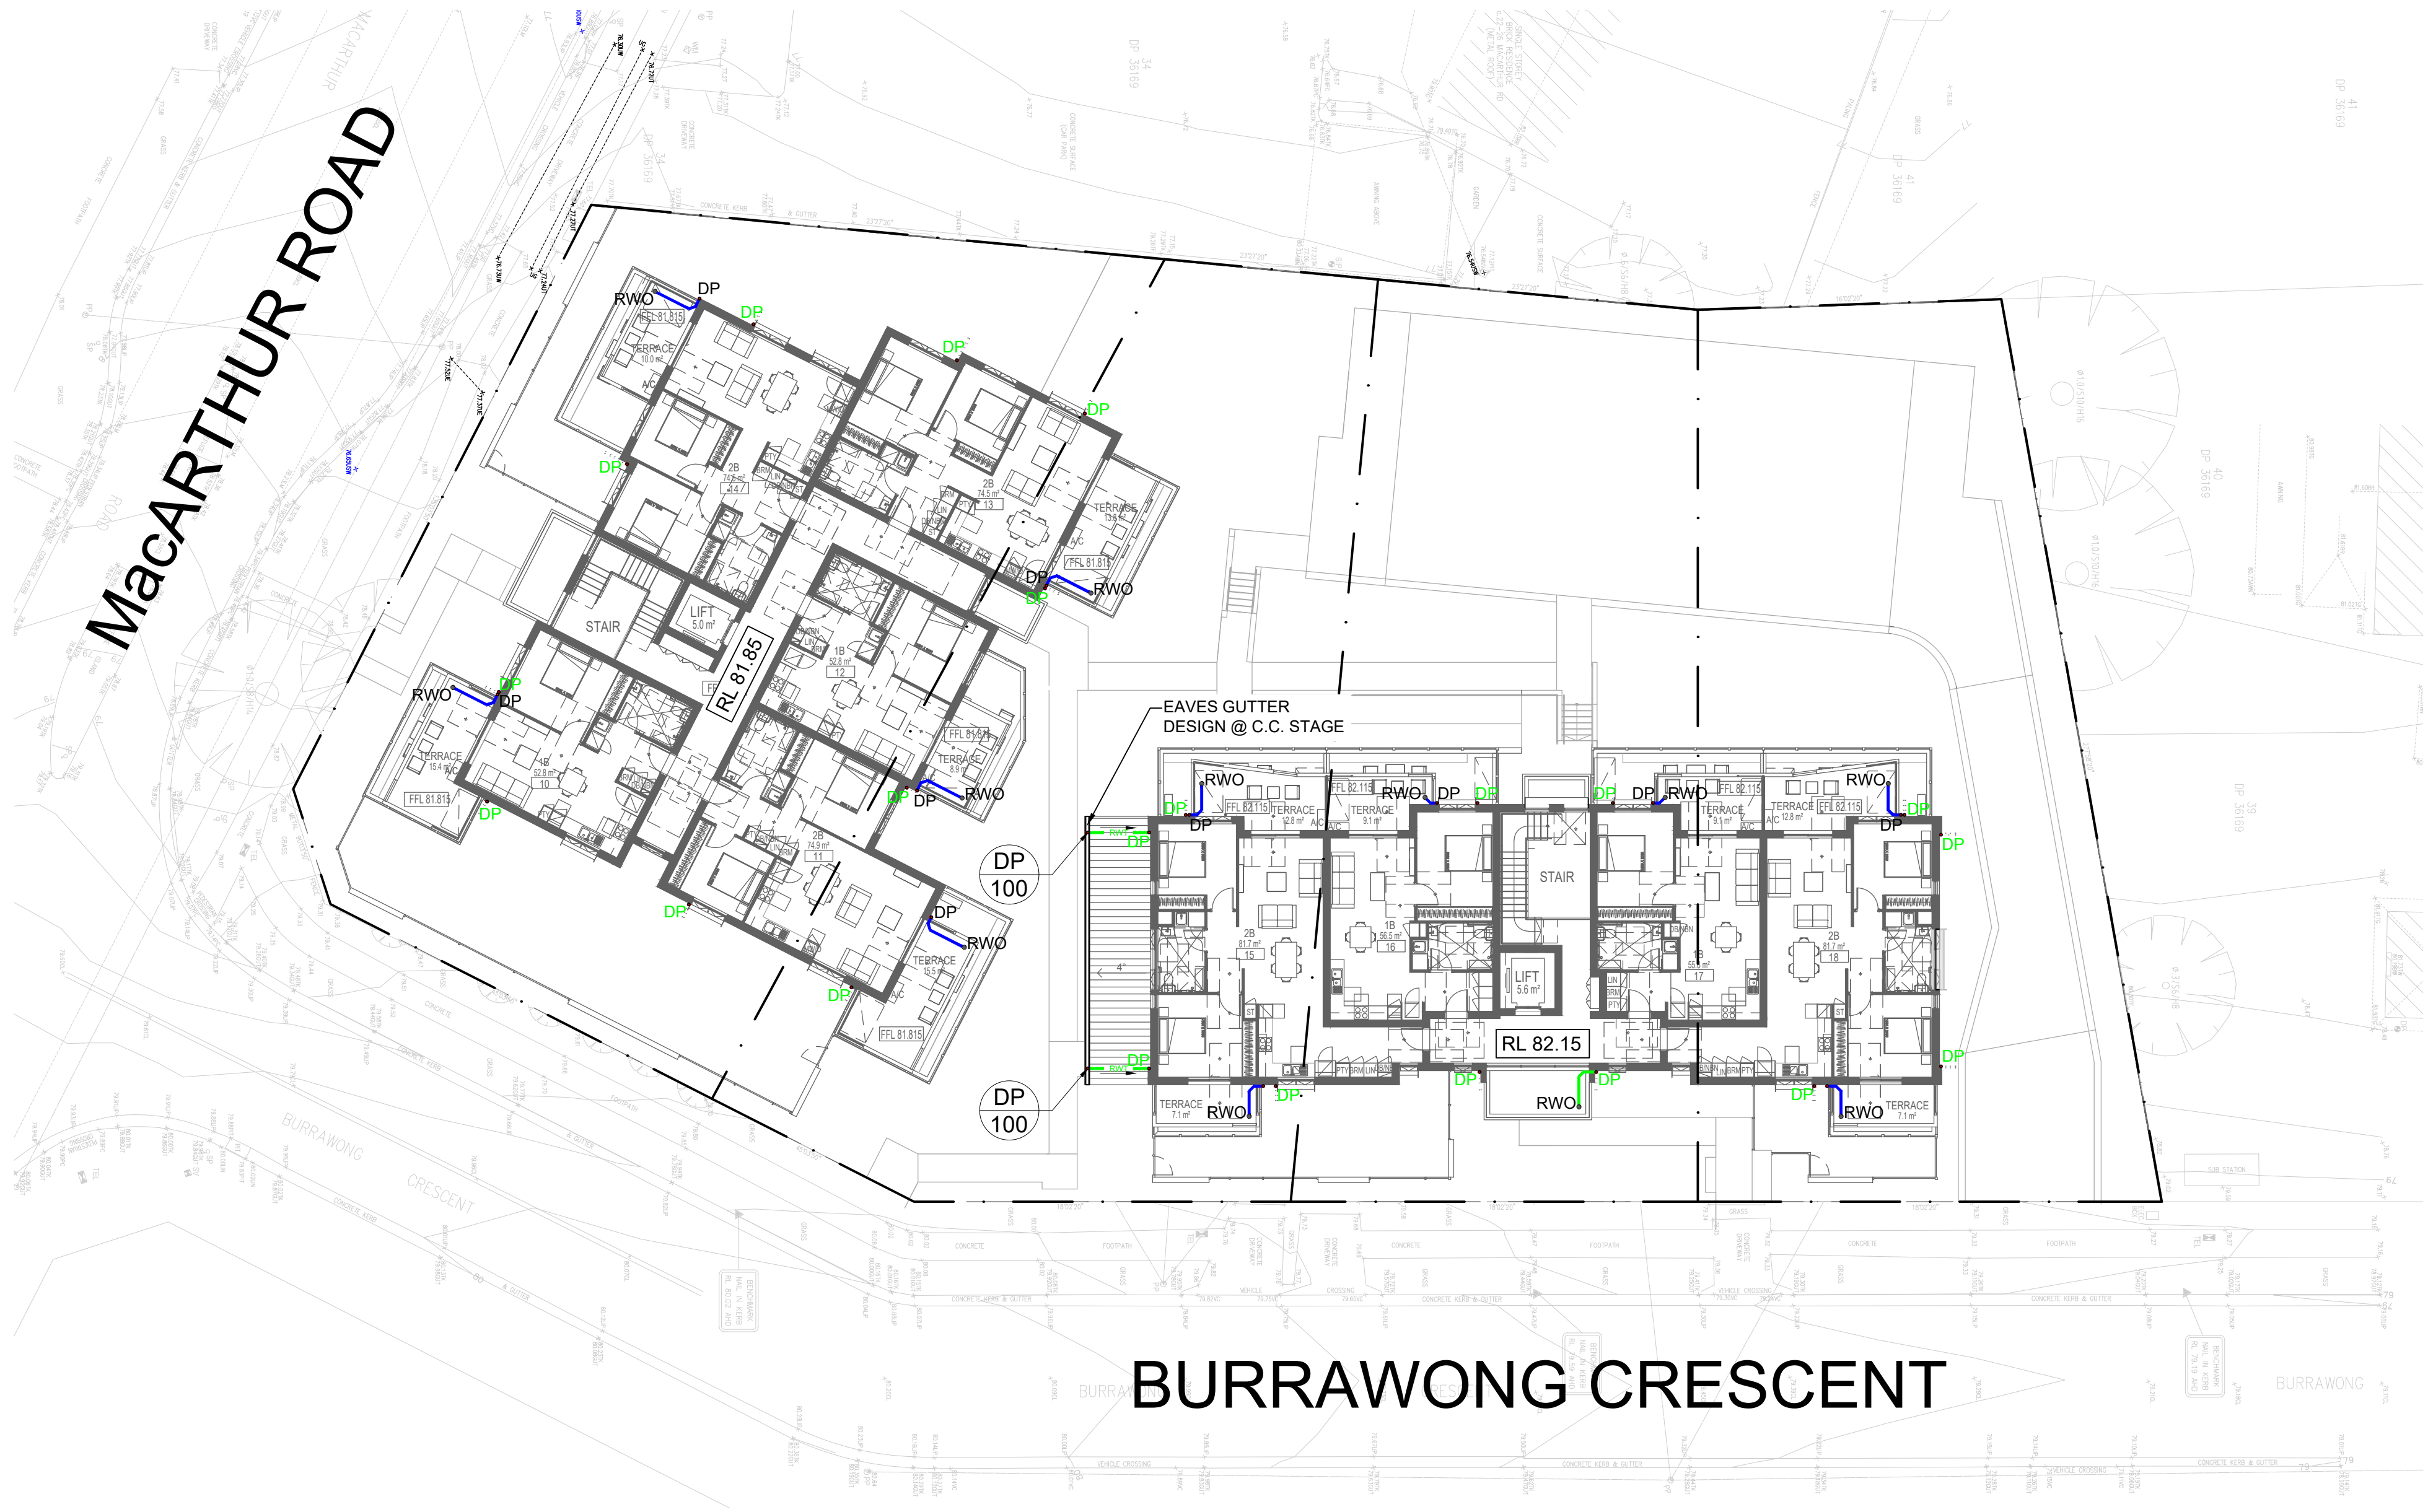

LEVEL 1 STORMWATER DRAINAGE PLAN
SCALE 1: 200

B	ISSUED FOR D.A.	08.06.23	J.E.	K.E.	
A	ISSUED FOR D.A.	06.12.22	J.E.	K.E.	
No.	Description	Date	Issued by	Checked by	

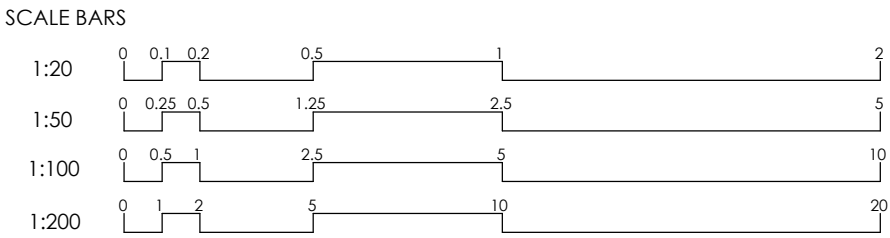

CLIENT:  **NSW LAHC**
LOCKED BAG 5022
PARRAMATTA NSW 2124
PHONE 1800 738 718

ARCHITECT: **MORSON GROUP**




SUIT 2.04, L2, BLDG 3,
35 WATERLOO RD., MACQUARIE PARK, NSW, 2113
info@smartstrucs.com.au | www.smartstrucs.com.au

DRAWING TITLE
LEVEL 1 STORMWATER DRAINAGE PLAN

SHEET NO. D02	REV. B	SCALE @ A1 AS SHOWN
DESIGNED: K.E.	DRAWN: J.E.	AUTHORISED: K.E.


PROJECT
**16-20 BURRAWONG CRESCENT &
28 MACARTHUR ROAD, ELDSLIE
NSW 2570**

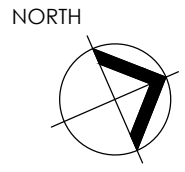

PROJECT NO.
210555


PROJECT START DATE:
NOVEMBER 2022

Galenda P/L

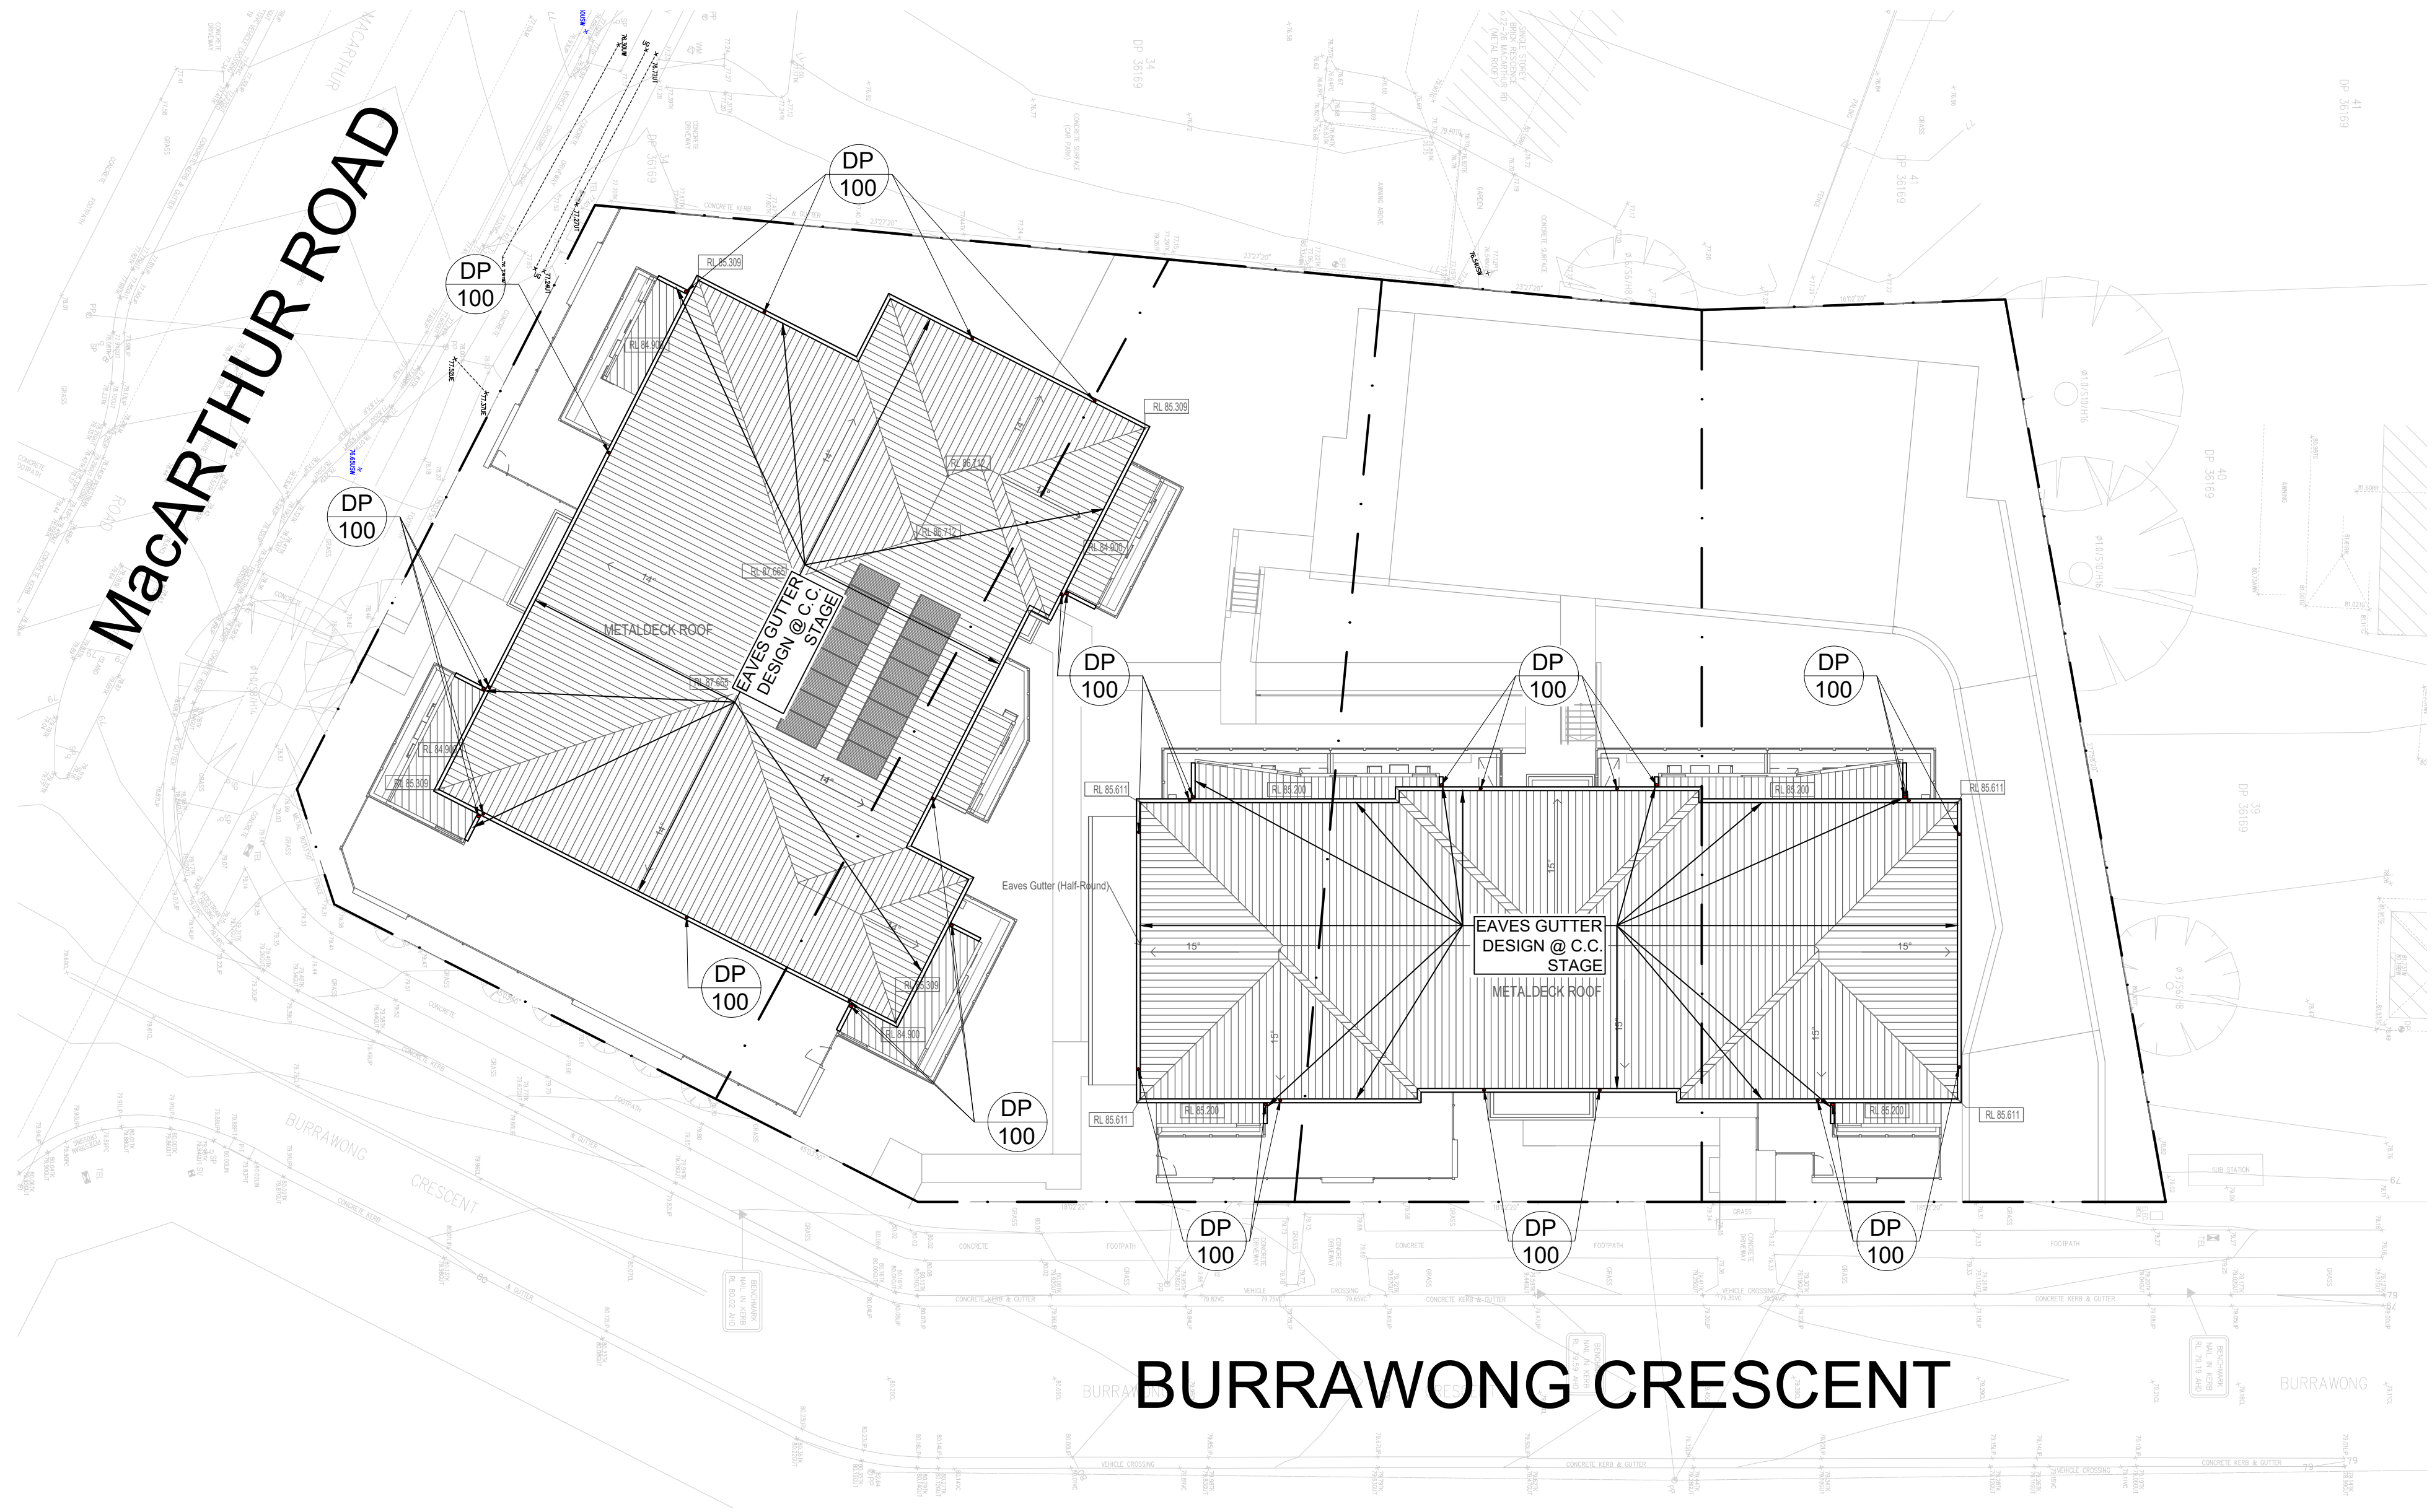

ROOF STORMWATER DRAINAGE PLAN
SCALE 1: 200

B	ISSUED FOR D.A.	08.06.23	J.E.	K.E.	
A	ISSUED FOR D.A.	06.12.22	J.E.	K.E.	
No.	Description	Date	Issued by	Checked by	

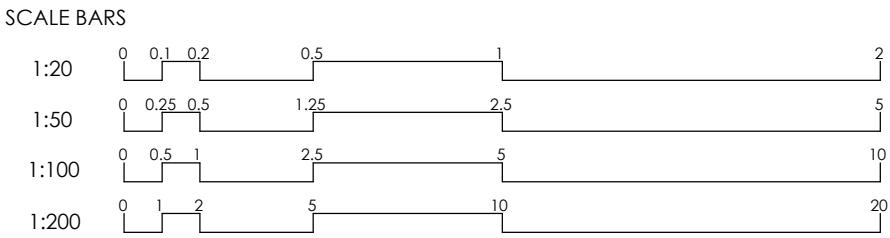



CLIENT:  **NSW LAHC**
LOCKED BAG 5022
PARRAMATTA NSW 2124
PHONE 1800 738 718

ARCHITECT: **MORSON GROUP**




SUIT 2.04, L2, BLDG 3,
35 WATERLOO RD., MACQUARIE PARK, NSW, 2113
info@smartstructs.com.au | www.smartstructs.com.au

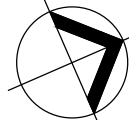DRAWING TITLE ROOF STORMWATER DRAINAGE PLAN			PROJECT 16-20 BURRAWONG CRESCENT & 28 MACARTHUR ROAD, ELDERSLIE NSW 2570	
SHEET NO. D03	REV. B	SCALE @ A1 AS SHOWN		PROJECT NO. 210555
DESIGNED: K.E.	DRAWN: J.E.	AUTHORISED: K.E.		PROJECT START DATE: NOVEMBER 2022

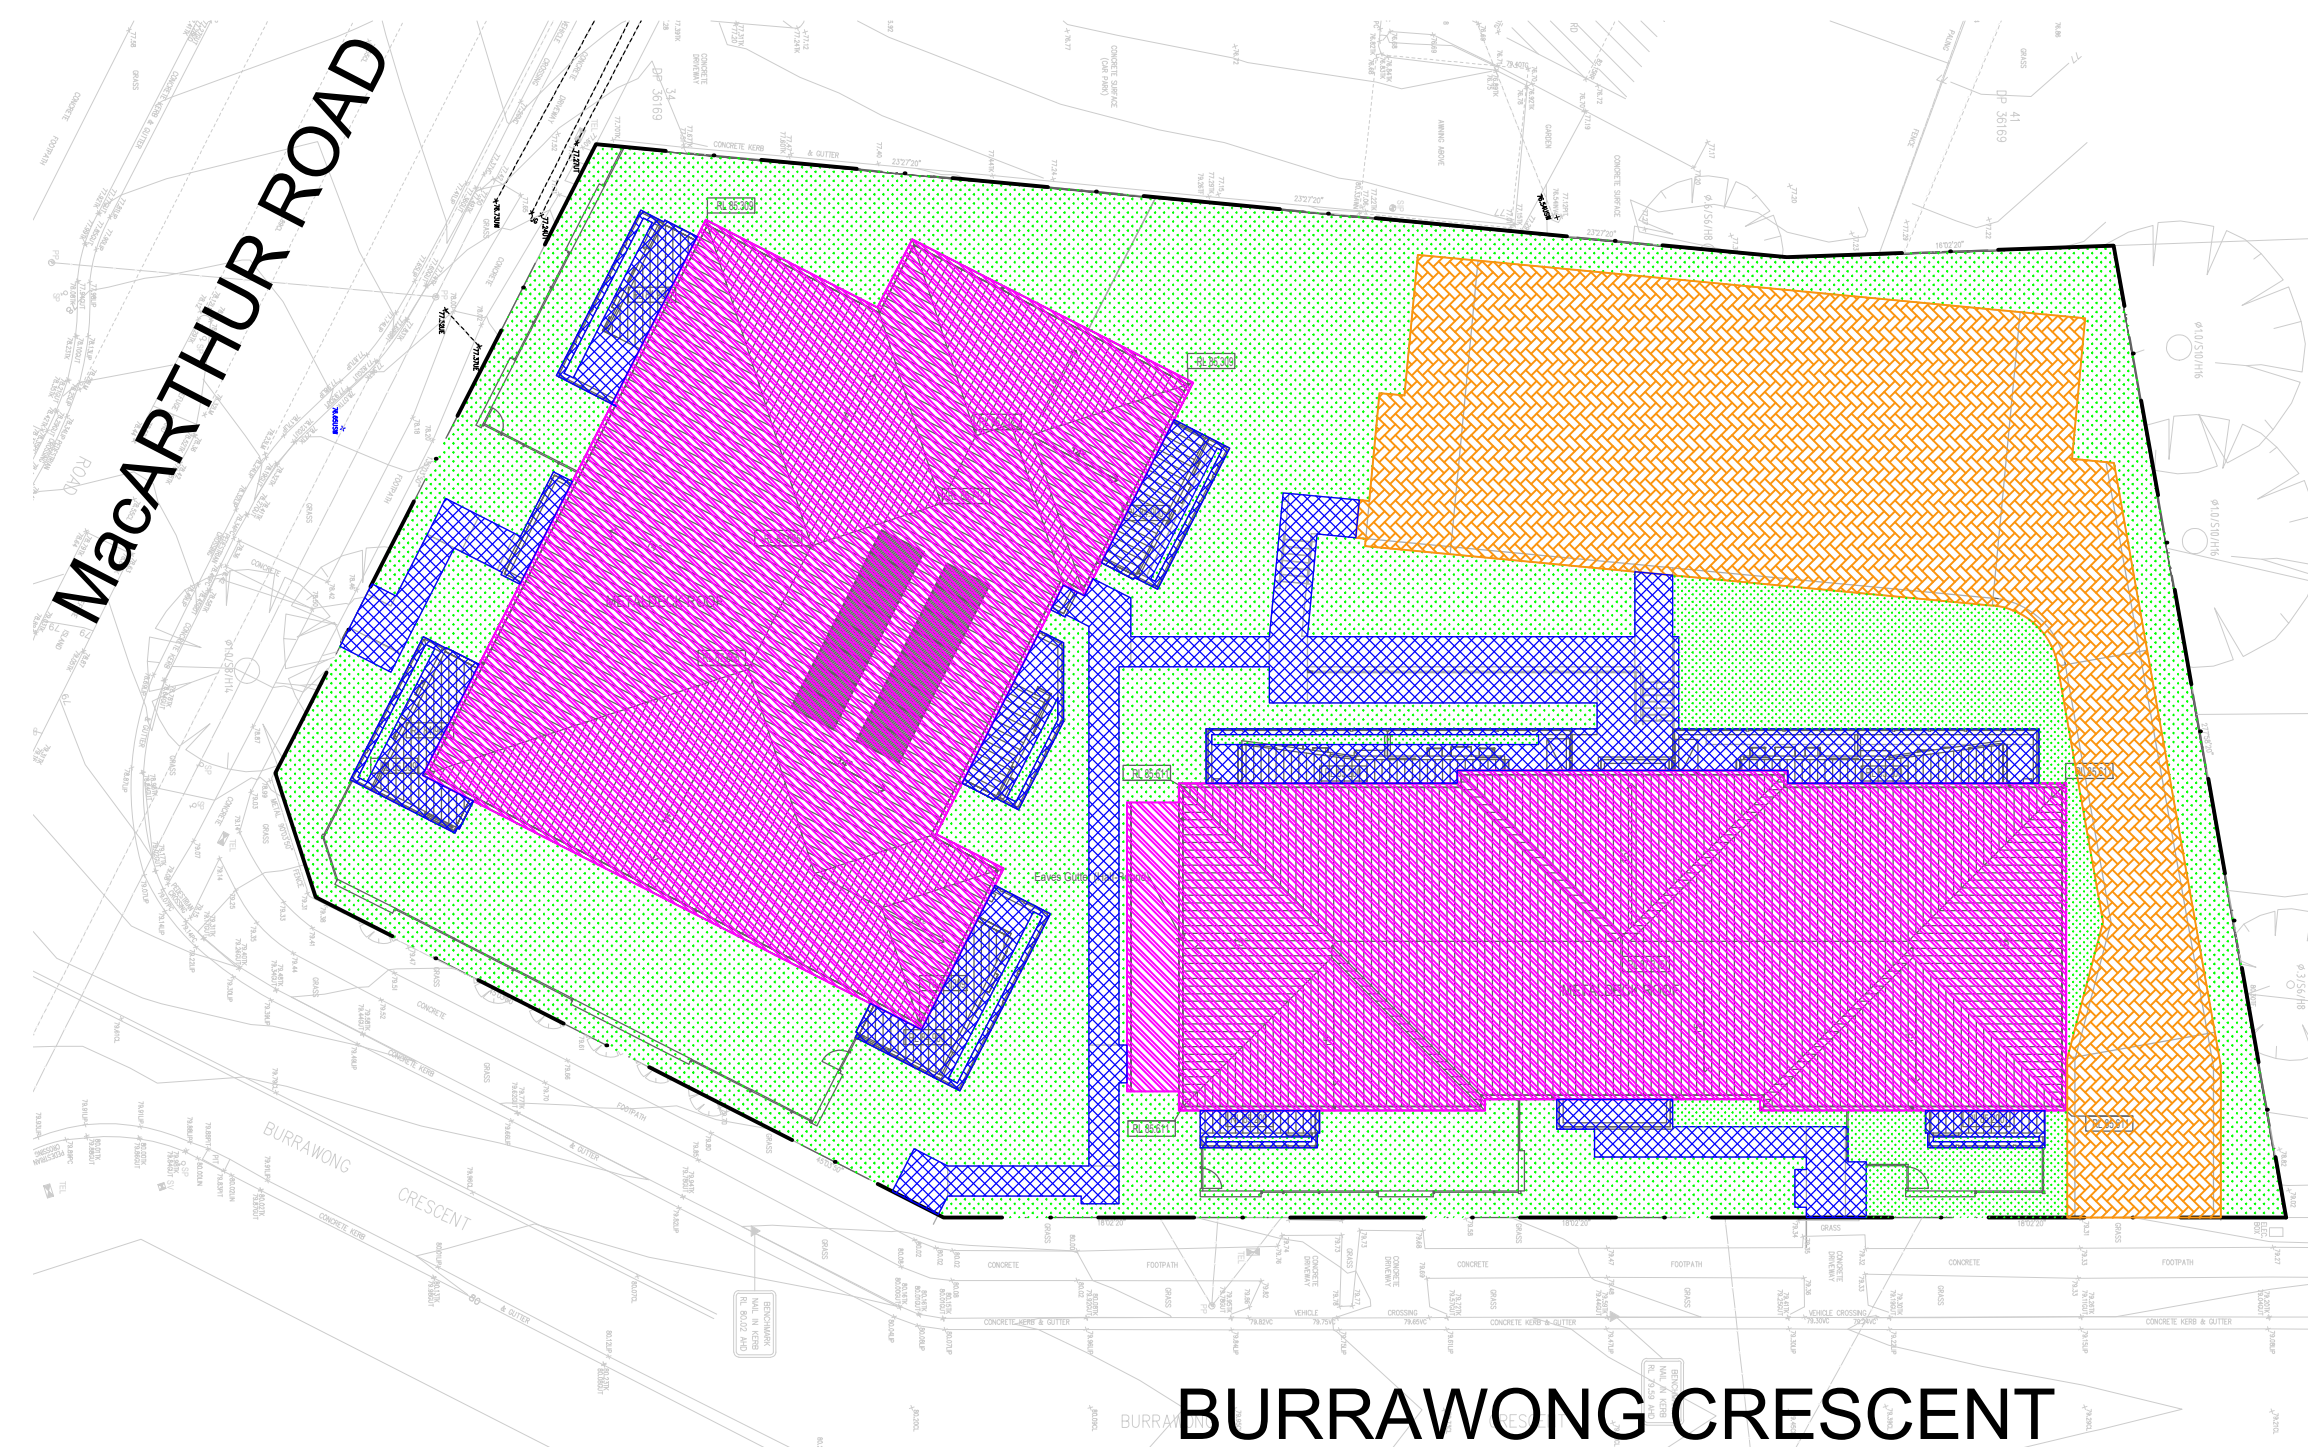

POST DEVELOPMENT CATCHMENT PLAN
SCALE 1: 300

POST DEVELOPMENT CATCHMENT ANALYSIS:		
TOTAL SITE AREA:	2735.72 m²	
ROOF:	1023.68 m²	
DRIVEWAY:	443.39 m²	
HARDSTAND:	304.06 m²	
LANDSCAPE:	964.59 m²	

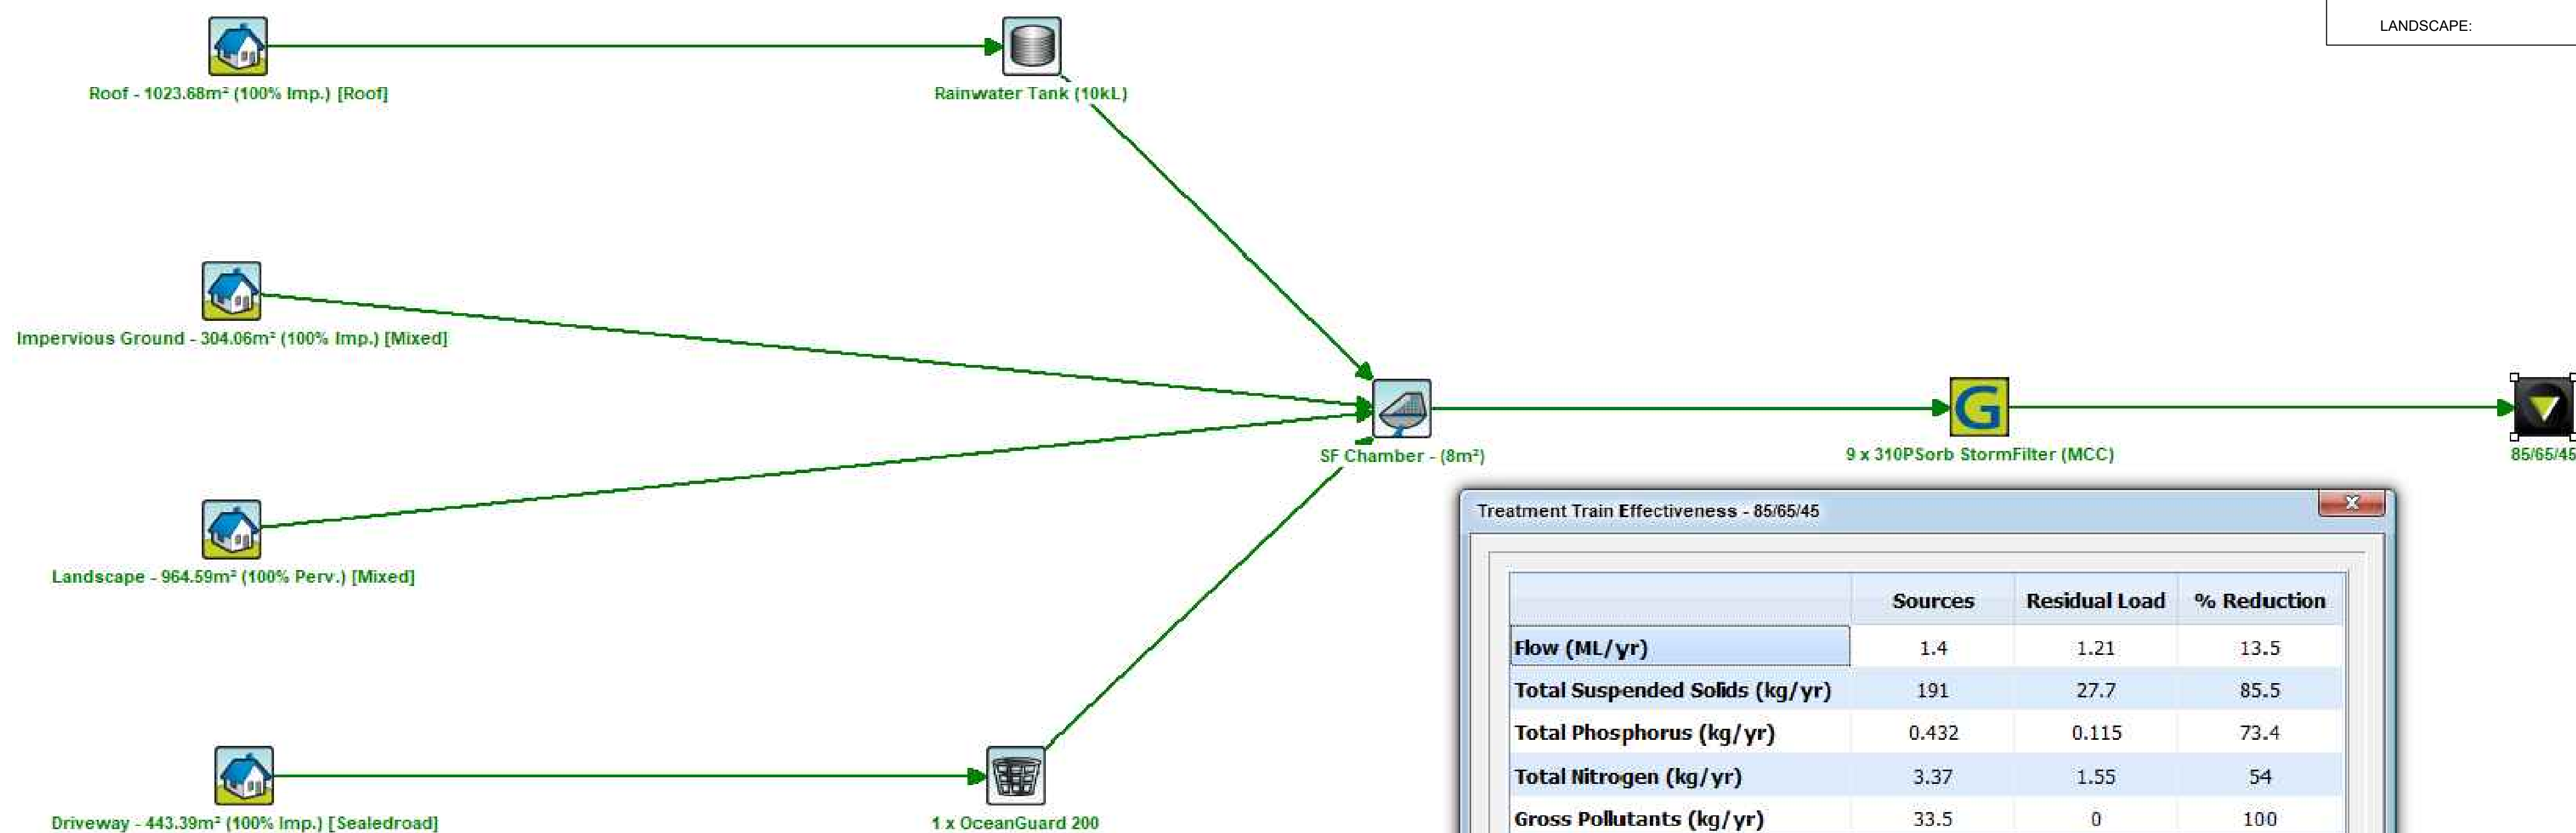

	Sources	Residual Load	% Reduction
Flow (ML/yr)	1.4	1.21	13.5
Total Suspended Solids (kg/yr)	191	27.7	85.5
Total Phosphorus (kg/yr)	0.432	0.115	73.4
Total Nitrogen (kg/yr)	3.37	1.55	54
Gross Pollutants (kg/yr)	33.5	0	100

SCALE NTS

B	ISSUED FOR D.A.	08.06.23	J.E.	K.E.
A	ISSUED FOR D.A.	06.12.22	J.E.	K.E.
No.	Description	Date	Issued by	Checked by

SCALE BARS

1:20 0 0.1 0.2 0.5 1 2

1:50 0 0.25 0.5 1.25 2.5 5

1:100 0 0.5 1 2.5 5 10

1:200 0 1 2 5 10 20

CLIENT:  **NSW LAHC**
LOCKED BAG 5022
PARRAMATTA NSW 2124
PHONE 1800 738 718

ARCHITECT: **MORSON GROUP**



SUIT 2.04, L2, BLDG 3,
35 WATERLOO RD., MACQUARIE PARK, NSW, 2113
info@smartstrcuts.com.au | www.smartstrcuts.com.au

DRAWING TITLE

**PRE & POST DEVELOPMENT CATCHMENT
PLANS AND MUSIC MODEL RESULTS**

SHEET NO. D04	REV. B	SCALE @ A1 AS SHOWN
DESIGNED: K.E.	DRAWN: J.E.	AUTHORISED: K.E.

PROJECT
16-20 BURRAWONG CRESCENT &
28 MACARTHUR ROAD, ELDERSLIE
NSW 2570



PROJECT NO.	210555
PROJECT START DATE:	NOVEMBER 2022

