


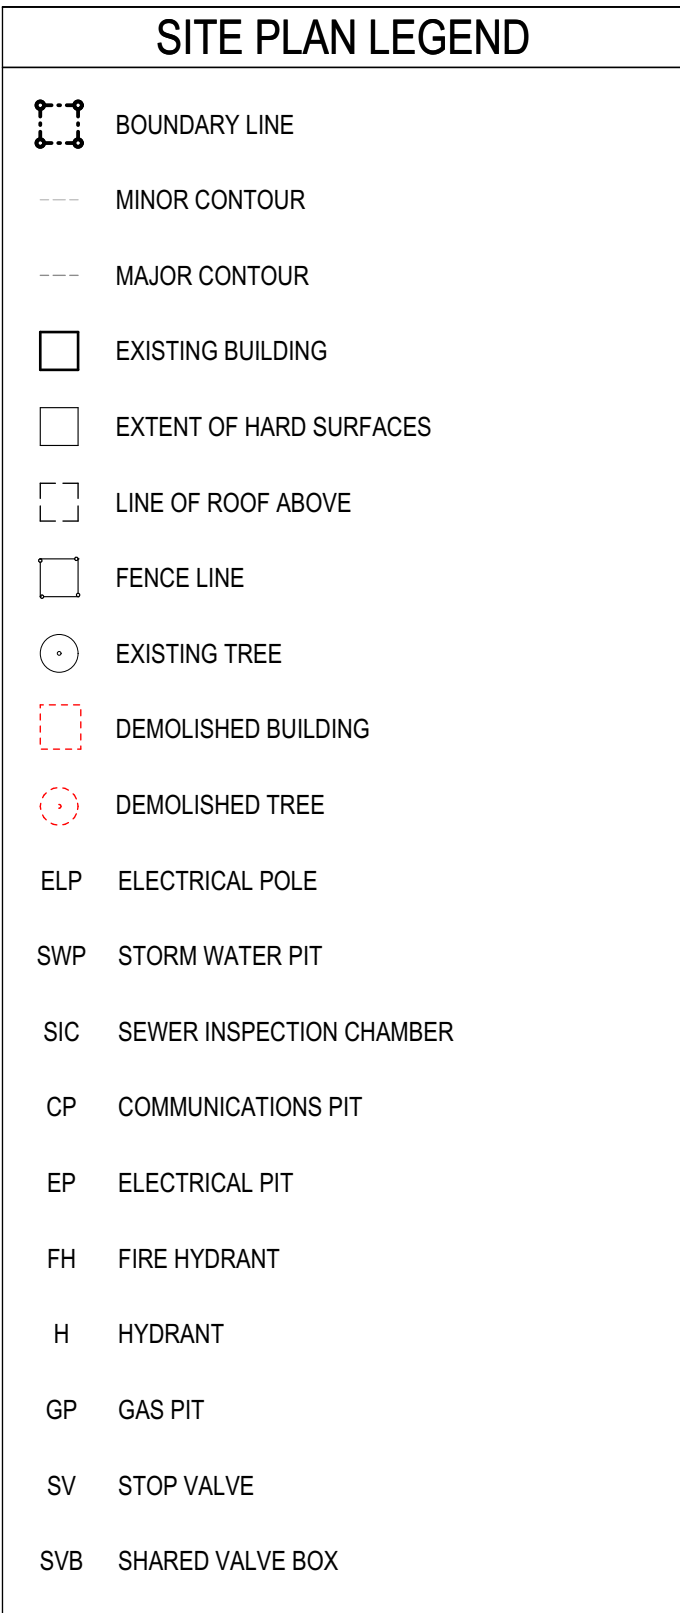

150mm @ A1

**Fulton Trotter**  
ARCHITECTS BRISBANE SYDNEY  
[www.fultontrtrotter.com.au](http://www.fultontrtrotter.com.au)

**SYDNEY** Suite 904, Level 9, 28-36 Foveaux Street, Surry Hills, NSW 2010  
t. (02) 8383 5111 e. [sydney@fultontrtrotter.com.au](mailto:sydney@fultontrtrotter.com.au)


**Fulton Trotter Architects** ABN 67 264 550 ABN 57 267 654  
To be used for authorised work only. Not to be copied directly or indirectly,  
in whole or in part, nor shall it be used for any other building purposes.

**DIRECTORS**

|                       |          |         |
|-----------------------|----------|---------|
| Gordon Isaac          | NSW 6655 | QD 2920 |
| Justin Emery          | NSW 6655 | QD 3313 |
| John Warr             | NSW 8371 | QD 3487 |
| Katherine Dracopoulos | NSW 7454 | QD 4509 |
| Peter Sekera          | NSW 7180 | QD 3108 |
| Dawn Lovelace         | NSW 7180 | QD 3108 |

|   |          |         |                                                                                       |
|---|----------|---------|---------------------------------------------------------------------------------------|
| <h2 style="margin: 0;">EXISTING SITE PLAN</h2>   |          |         |                                                                                       |
| <p>Figured dimensions take precedence over scale dimensions. Contractors must verify all dimensions on site before commencing any work or making shop drawings.</p> |          |         |                                                                                       |
| PROJECT NUMBER   | DIRECTOR | CHECKED |  |
| 7068ND01   | JW       | NK      |                                                                                       |
| DRAWING NUMBER   | REVISION |         |                                                                                       |
| NPS-FTA-00-00-DR-A-1001   | 04       |         |                                                                                       |



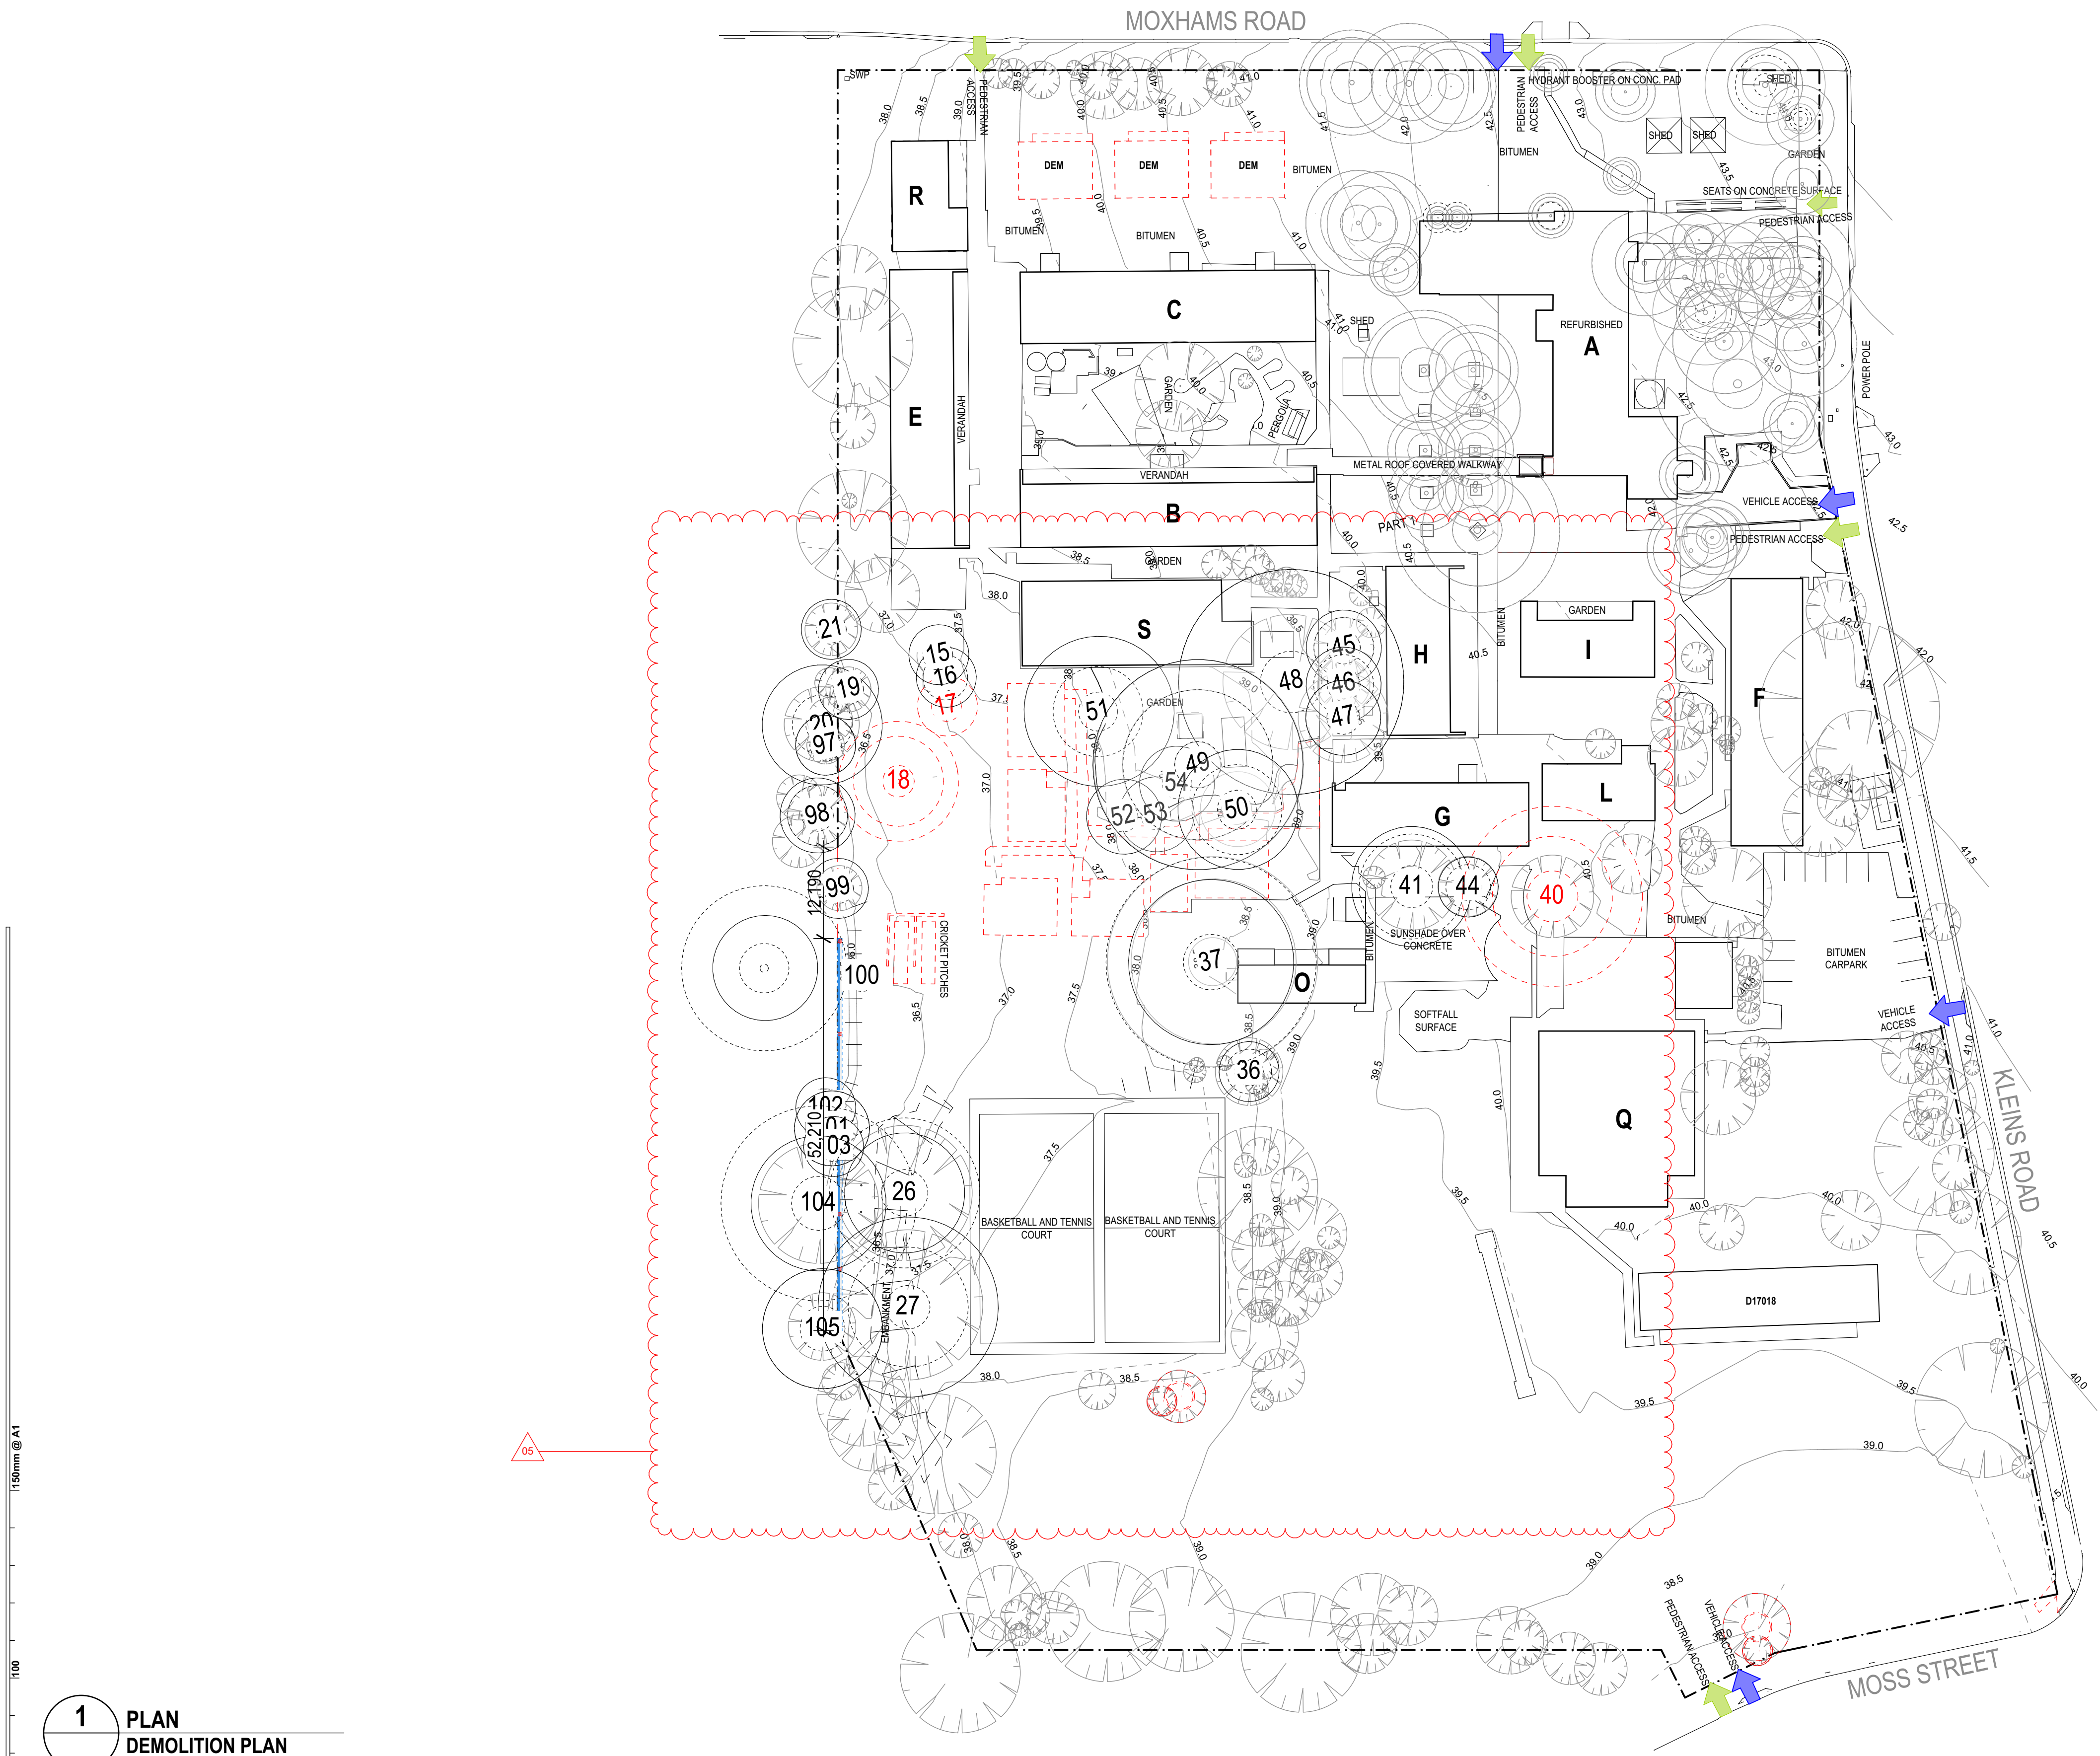

| SITE PLAN LEGEND |                          |
|------------------|--------------------------|
|                  | BOUNDARY LINE            |
|                  | MINOR CONTOUR            |
|                  | MAJOR CONTOUR            |
|                  | EXISTING BUILDING        |
|                  | EXTENT OF HARD SURFACES  |
|                  | LINE OF ROOF ABOVE       |
|                  | FENCE LINE               |
|                  | EXISTING TREE            |
|                  | TO BE DEMOLISHED         |
|                  | DEMOLISHED TREE          |
| ELP              | ELECTRICAL POLE          |
| SWP              | STORM WATER PIT          |
| SIC              | SEWER INSPECTION CHAMBER |
| CP               | COMMUNICATIONS PIT       |
| EP               | ELECTRICAL PIT           |
| FH               | FIRE HYDRANT             |
| H                | HYDRANT                  |
| GP               | GAS PIT                  |
| SV               | STOP VALVE               |
| SVB              | SHARED VALVE BOX         |

1 PLAN  
DEMOLITION PLAN  
SCALE: 1:500

| REV. | DESCRIPTION           | DATE       | INIT. |
|------|-----------------------|------------|-------|
| 05   | SD TENDER ADDENDUM    | 12/03/2025 | NK    |
| 04   | SD TENDER ADDENDUM    | 04/03/2025 | NK    |
| 03   | 100% SCHEMATIC DESIGN | 19/12/2024 | AK    |
| 02   | 95% SCHEMATIC DESIGN  | 10/12/2024 | AK    |
| 01   | 80% SCHEMATIC DESIGN  | 26/11/2024 | AK    |

**fulton trotter**  
ARCHITECTS BRISBANE SYDNEY  
[www.fultontrotter.com.au](http://www.fultontrotter.com.au)  
SYDNEY Suite 904, Level 9, 28-36 Foveaux Street, Surry Hills, NSW 2010  
L (02) 8383 5151 e. [sydney@fultontrotter.com.au](mailto:sydney@fultontrotter.com.au)  
Fulton Trotter Architects ACN 677 264 550 ABN 57 677 264 550  
To be used for authorised work only. Not to be copied directly or indirectly,  
in whole or in part, nor shall it be used for any other building purposes.

**DIRECTORS**  
Greg Isaac nra NSW 6855 QLD 2500  
Justine Eboray fraa QLD 3313 QLD 3313  
John Ward nra NSW 8371 QLD 3847  
Katerina Diacopoulos fraa NSW 7434 QLD 4528  
Paul Siskawa fraa VIC 1804 QLD 1108  
Ryan Loveday fraa NSW 7180 QLD 4500

**SCHEMATIC DESIGN**  
**SCHOOL INFRASTRUCTURE**  
**NSW**

**NORTHMEAD PUBLIC SCHOOL**

MOXHAMS ROAD,  
NORTHMEAD, NSW


**DEMOLITION PLAN**

Figured dimensions take precedence over scale dimensions. Contractors must verify all dimensions on site before commencing any work or making shop drawings.

PROJECT NUMBER **7068ND01** DIRECTOR **JW** CHECKED **NK**

DRAWING NUMBER **NPS-FTA-00-00-DR-A-1002** REVISION **05**



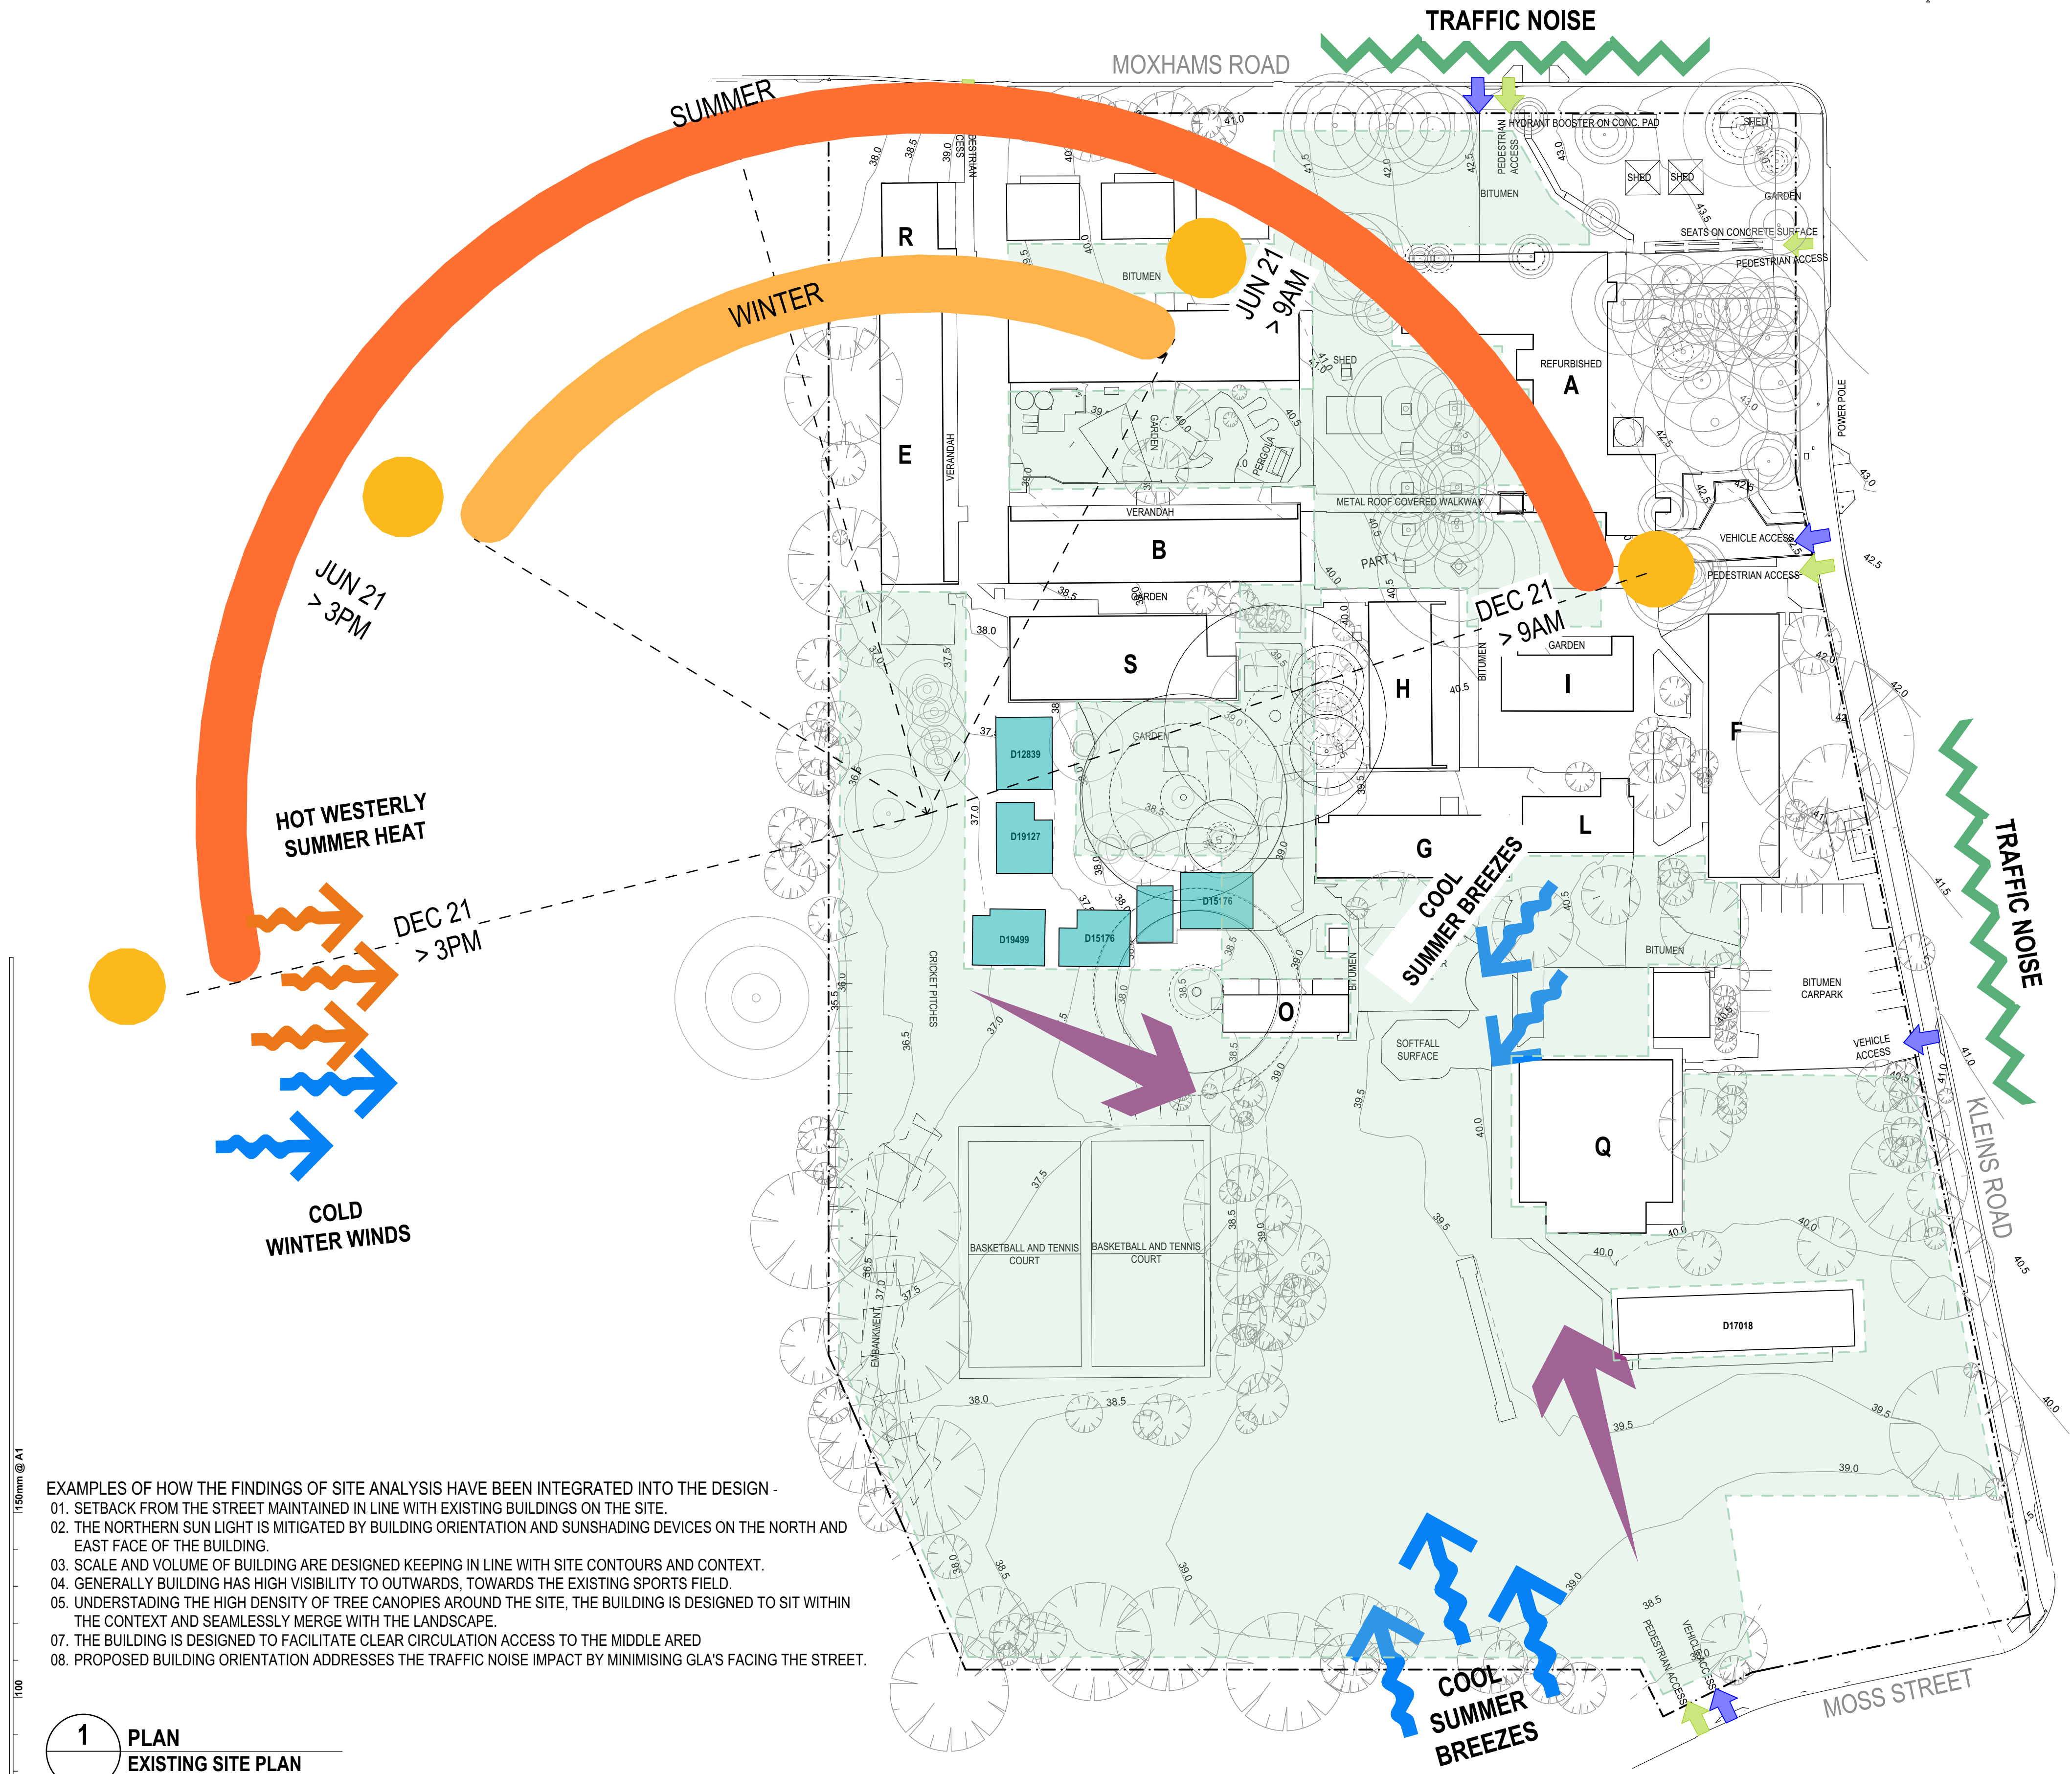

| SITE PLAN LEGEND |                          |
|------------------|--------------------------|
|                  | BOUNDARY LINE            |
|                  | MINOR CONTOUR            |
|                  | MAJOR CONTOUR            |
|                  | EXISTING BUILDING        |
|                  | EXTENT OF HARD SURFACES  |
|                  | LINE OF ROOF ABOVE       |
|                  | FENCE LINE               |
|                  | EXISTING TREE            |
|                  | DEMOLISHED BUILDING      |
|                  | DEMOLISHED TREE          |
| ELP              | ELECTRICAL POLE          |
| SWP              | STORM WATER PIT          |
| SIC              | SEWER INSPECTION CHAMBER |
| CP               | COMMUNICATIONS PIT       |
| EP               | ELECTRICAL PIT           |
| FH               | FIRE HYDRANT             |
| H                | HYDRANT                  |
| GP               | GAS PIT                  |
| SV               | STOP VALVE               |
| SVB              | SHARED VALVE BOX         |

| SITE ANALYSIS LEGEND |                   |
|----------------------|-------------------|
|                      | VEHICLE ACCESS    |
|                      | PEDESTRIAN ACCESS |
|                      | SUN               |
|                      | BREEZE            |
|                      | HEAT              |
|                      | VIEW              |
|                      | PLAY SPACE        |
|                      | DEMOUNTABLE       |

- EXAMPLES OF HOW THE FINDINGS OF SITE ANALYSIS HAVE BEEN INTEGRATED INTO THE DESIGN -
01. SETBACK FROM THE STREET MAINTAINED IN LINE WITH EXISTING BUILDINGS ON THE SITE.
  02. THE NORTHERN SUN LIGHT IS MITIGATED BY BUILDING ORIENTATION AND SUNSHADING DEVICES ON THE NORTH AND EAST FACE OF THE BUILDING.
  03. SCALE AND VOLUME OF BUILDING ARE DESIGNED KEEPING IN LINE WITH SITE CONTOURS AND CONTEXT.
  04. GENERALLY BUILDING HAS HIGH VISIBILITY TO OUTWARDS, TOWARDS THE EXISTING SPORTS FIELD.
  05. UNDERSTADING THE HIGH DENSITY OF TREE CANOPIES AROUND THE SITE, THE BUILDING IS DESIGNED TO SIT WITHIN THE CONTEXT AND SEAMLESSLY MERGE WITH THE LANDSCAPE.
  07. THE BUILDING IS DESIGNED TO FACILITATE CLEAR CIRCULATION ACCESS TO THE MIDDLE ARED
  08. PROPOSED BUILDING ORIENTATION ADDRESSES THE TRAFFIC NOISE IMPACT BY MINIMISING GLA'S FACING THE STREET.

1 PLAN  
EXISTING SITE PLAN  
SCALE: 1:500

**fulton trotter**

ARCHITECTS BRISBANE SYDNEY  
www.fultontrotter.com.au

SYDNEY Suite 904, Level 9, 29-36 Foveaux Street, Surry Hills, NSW 2010  
L (02) 8383 5151 e. sydney@fultontrotter.com.au

Fulton Trotter Architects ACN 677 264 550 ABN 57 677 264 550  
To be used for authorised work only. Not to be copied directly or indirectly,  
in whole or in part, nor shall it be used for any other building purposes.

|           |                            |          |          |
|-----------|----------------------------|----------|----------|
| DIRECTORS | Greg Isaac rata            | NSW 6855 | QLD 2520 |
|           | Justine Eboray Itala       | QLD 3313 | QLD 3313 |
|           | John Ward rata             | NSW 8371 | QLD 3847 |
|           | Katerina Diacopoulos Itala | NSW 7434 | QLD 4528 |
|           | Paul Siskawa Itala         | NSW 7180 | QLD 1108 |
|           | Ryan Lovetday Itala        |          | QLD 4500 |

SCHEMATIC DESIGN  
SCHOOL INFRASTRUCTURE  
NSW

NORTHMEAD PUBLIC SCHOOL

MOXHAMS ROAD,  
NORTHMEAD, NSW


SITE ANALYSIS PLAN

Figured dimensions take precedence over  
scale dimensions. Contractors must verify  
all dimensions on site before commencing  
any work or making shop drawings.

|                |          |         |
|----------------|----------|---------|
| PROJECT NUMBER | DIRECTOR | CHECKED |
| 7068ND01       | JW       | NK      |

|                         |          |
|-------------------------|----------|
| DRAWING NUMBER          | REVISION |
| NPS-FTA-00-00-DR-A-1003 | 03       |



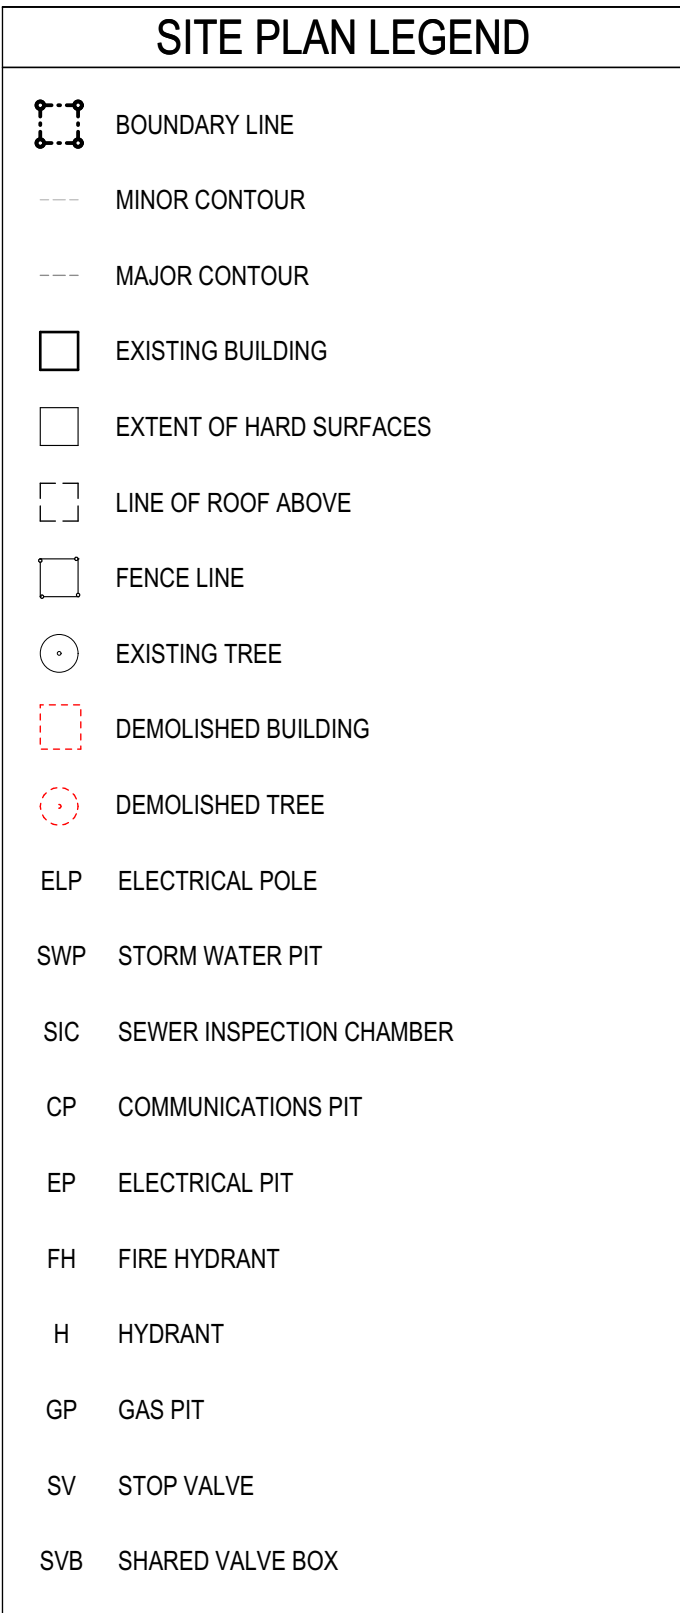

150mm @ A1

**fulton trotter**  
ARCHITECTS BRISBANE SYDNEY  
[www.fultontrotter.com.au](http://www.fultontrotter.com.au)

**SYDNEY** Suite 904, Level 2, 28-36 Sydney Street, Surry Hills, NSW 2010  
(02) 5883 5151 [f.fulton@fultontrotter.com.au](mailto:f.fulton@fultontrotter.com.au)  
[www.fultontrotter.com.au](http://www.fultontrotter.com.au)


**Fulton Trotter Architects** AFB 677 264 550 ABRN 51 677 264 550  
To be used for authorised work only. Not to be copied directly or indirectly,  
in whole or in part, nor shall it be used for any other building purposes.

**DIRECTORS**


|                            |           |          |
|----------------------------|-----------|----------|
| Greg Isakov                | NSW 6585  | QLD 3310 |
| Justine Ebbsey fraia       |           | QLD 3202 |
| John Ward                  | VIC 18804 | QLD 3847 |
| Katerina Dracopoulos fraia |           | QLD 4520 |
| Paul Senkara fraia         |           | QLD 3108 |
| Fray Lowndes fraia         |           | QLD 4250 |

| DRAWING   |  |          |         |
|---|--|----------|---------|
| PROPOSED SITE PLAN   |  |          |         |
| <p>Figured dimensions take precedence over scale dimensions. Contractors must verify all dimensions on site before commencing any work or making shop drawings.</p> |  |          |         |
| PROJECT NUMBER   |  | DIRECTOR | CHECKED |
| 7068ND01   |  | JW       | NK      |
| DRAWING NUMBER   |  | REVISION |         |
| NPS-FTA-00-00-DR-A-1101   |  | 08       |         |



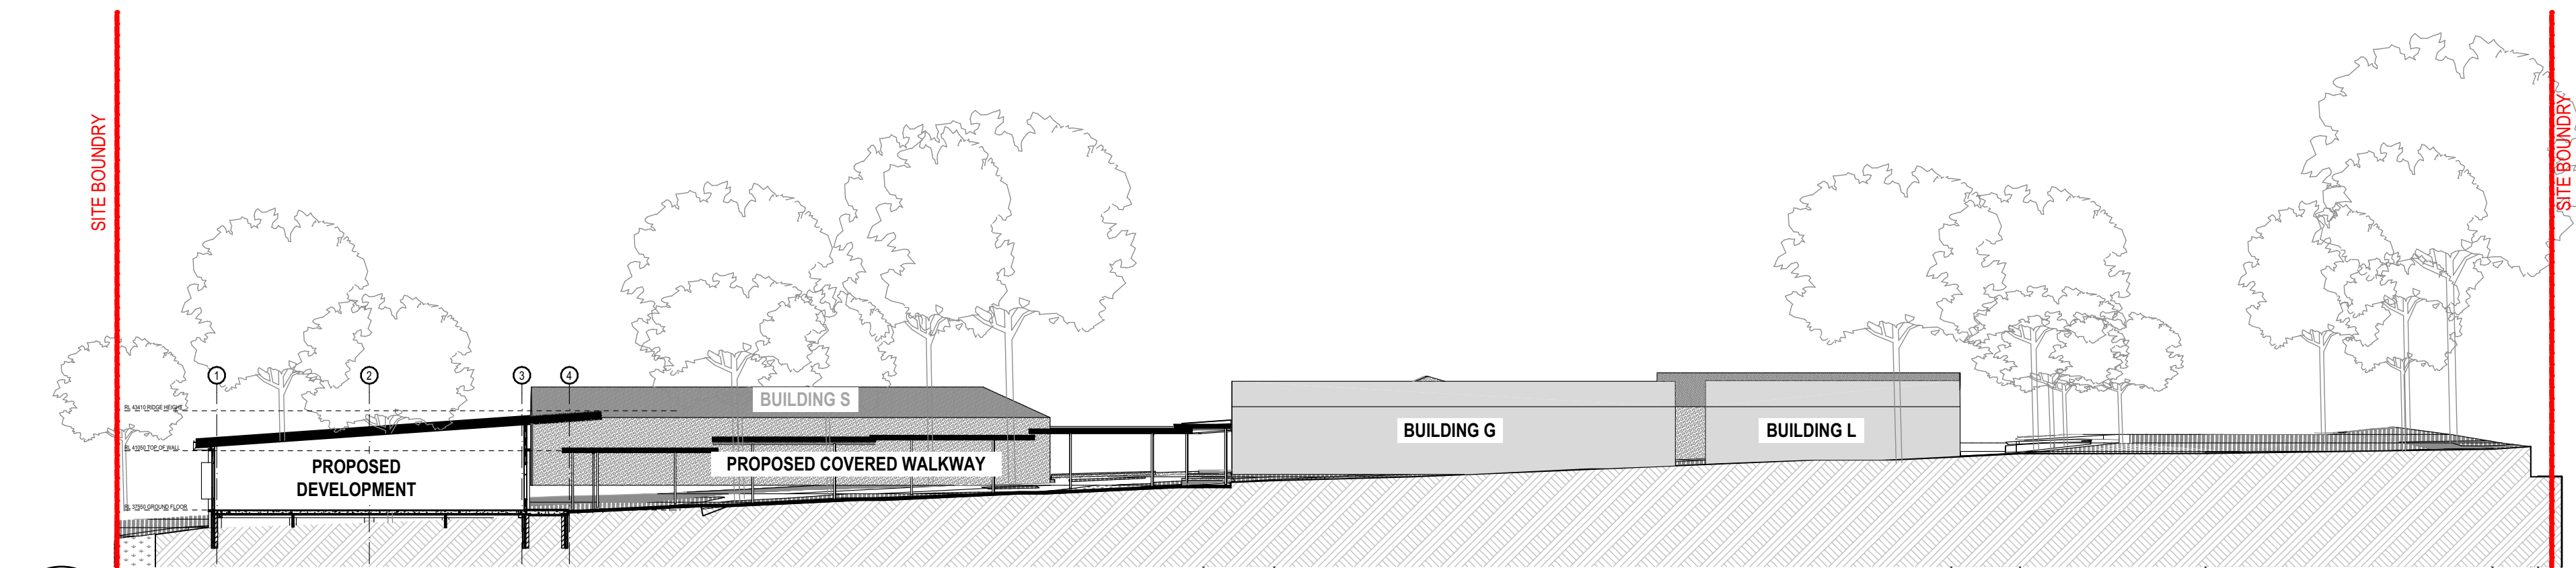

1 SECTION  
SITE SECTION A

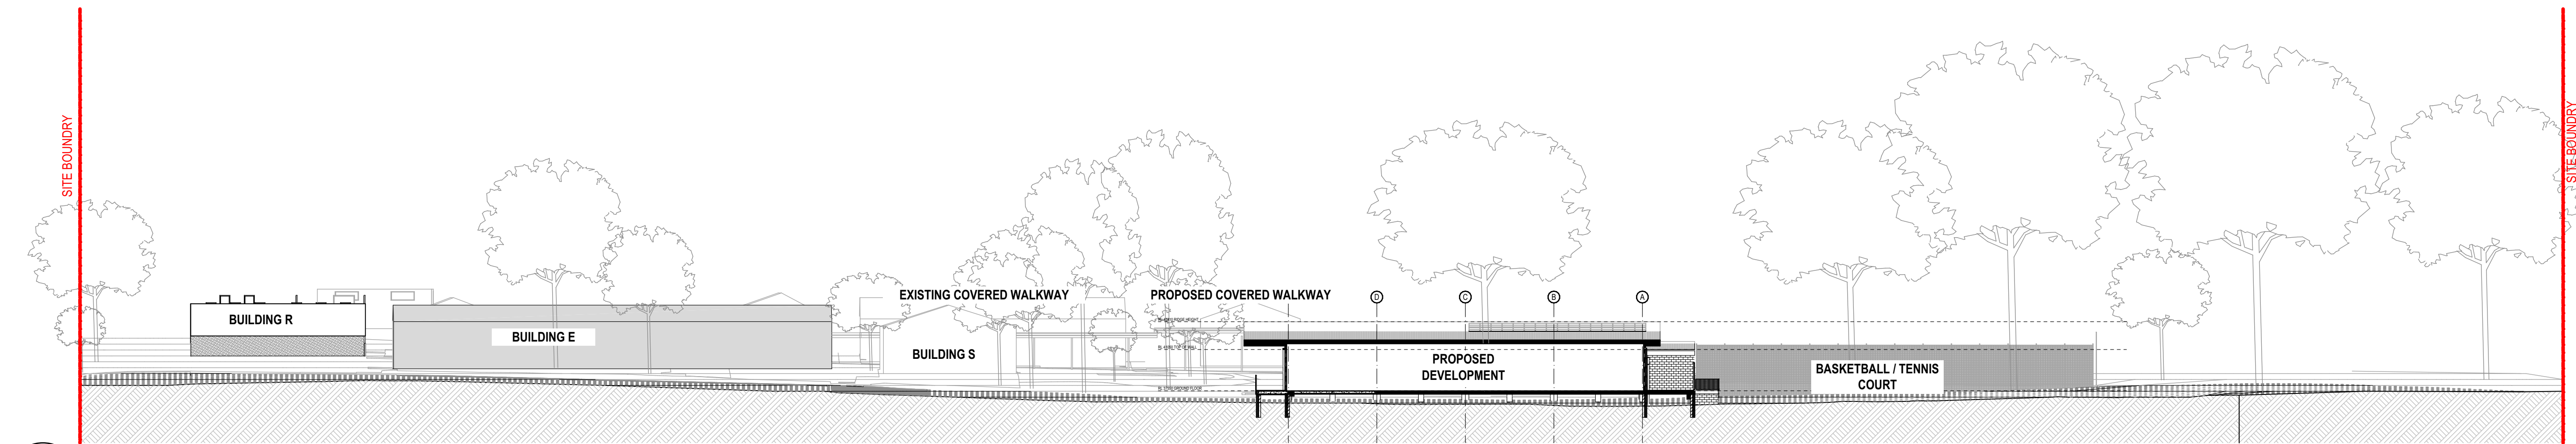

2 SECTION  
SITE SECTION B

150mm @ A1  
100  
50  
150mm @ A1  
100  
50  
150mm @ A1

plot date: Thursday, 19 December 2024 2:45 PM file location: BIMcloud: FTA-SYD-BIM26 - BIMcloud Basic for Archicad 26/7068ND01 Northmead Public School

| REV. | DESCRIPTION           | DATE       | INIT. |
|------|-----------------------|------------|-------|
| 02   | 100% SCHEMATIC DESIGN | 19/12/2024 | AK    |
| 01   | 95% SCHEMATIC DESIGN  | 10/12/2024 | AK    |

**fulton trotter**  
ARCHITECTS BRISBANE SYDNEY  
[www.fultontrotter.com.au](http://www.fultontrotter.com.au)  
SYDNEY Suite 904, Level 9, 29-36 Foveaux Street, Surry Hills, NSW 2010  
L (02) 8383 5151 e. [sydney@fultontrotter.com.au](mailto:sydney@fultontrotter.com.au)  
Fulton Trotter Architects ACN 677 264 550 ABN 57 677 264 550  
To be used for authorised work only. Not to be copied directly or indirectly,  
in whole or in part, nor shall it be used for any other building purposes.


|           |                          |          |          |
|-----------|--------------------------|----------|----------|
| DIRECTORS | Greg Isaac nra           | NSW 6855 | QLD 2520 |
|           | Justine Elzany fra       | QLD 3313 | QLD 3313 |
|           | John Ward nra            | NSW 8371 | QLD 3847 |
|           | Katerina Diacopoulos fra | NSW 7434 | QLD 4528 |
|           | Paul Sokoro fra          | NSW 7180 | QLD 1108 |
|           | Ryan Lovetay fra         |          | QLD 4500 |

DRAWING / PHASE  
CLIENT / PROJECT  
NORTHMEAD PUBLIC SCHOOL  
SCHEMATIC DESIGN  
SCHOOL INFRASTRUCTURE  
NSW  
ADDRESS  
MOXHAMS ROAD,  
NORTHMEAD, NSW

DRAWING  
SITE SECTIONS  
Figured dimensions take precedence over  
scale dimensions. Contractors must verify  
all dimensions on site before commencing  
any work or making shop drawings.

|                         |          |         |
|-------------------------|----------|---------|
| PROJECT NUMBER          | DIRECTOR | CHECKED |
| 7068ND01                | JW       |         |
| DRAWING NUMBER          | REVISION |         |
| NPS-FTA-00-00-DR-A-1201 |          | 02      |



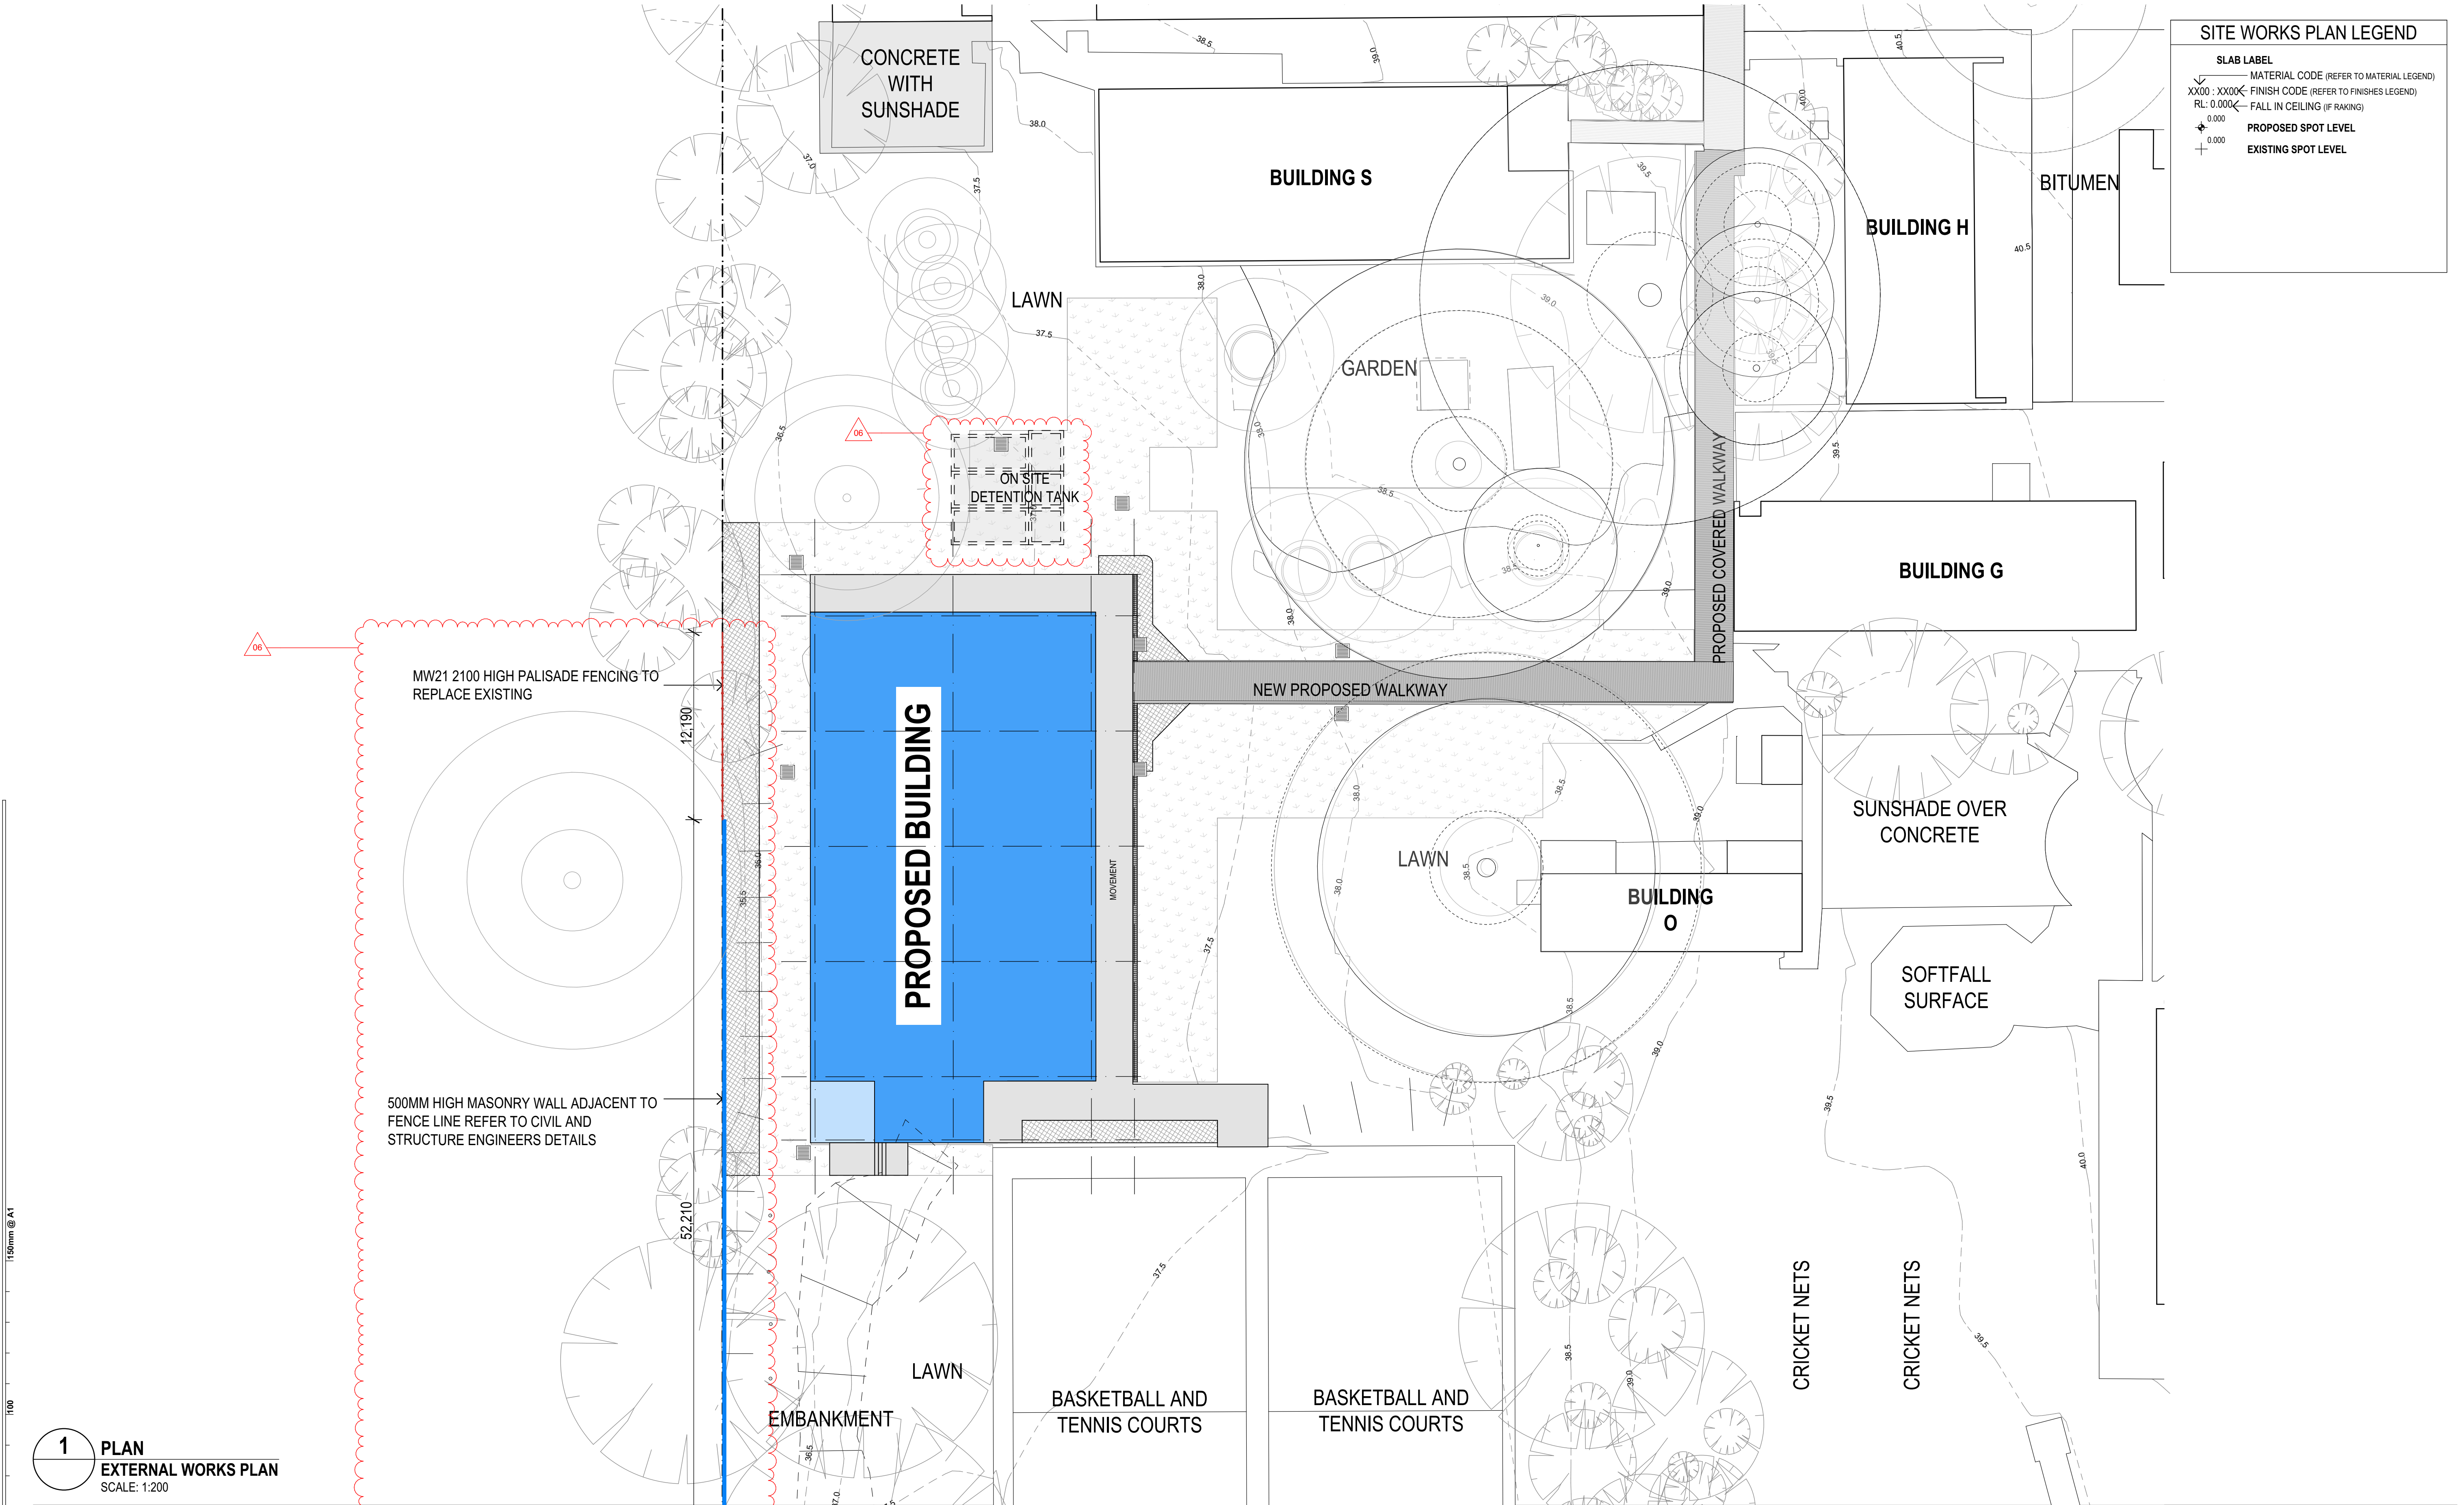

SITE WORKS PLAN LEGEND

SLAB LABEL

XX00 : XX00

MATERIAL CODE (REFER TO MATERIAL LEGEND)

RL: 0.000

FINISH CODE (REFER TO FINISHES LEGEND)

0.000

FALL IN CEILING (IF RAKING)

+

PROPOSED SPOT LEVEL

+

EXISTING SPOT LEVEL

1

PLAN

EXTERNAL WORKS PLAN

SCALE: 1:200

150mm @ A1

| REV. | DESCRIPTION           | DATE       | INIT. |
|------|-----------------------|------------|-------|
| 06   | SD TENDER ADDENDUM    | 05/02/2025 | NK    |
| 05   | 100% SCHEMATIC DESIGN | 23/01/2025 | NK    |
| 04   | 100% SCHEMATIC DESIGN | 21/01/2025 | NK    |
| 03   | 100% SCHEMATIC DESIGN | 19/12/2024 | AK    |
| 02   | 95% SCHEMATIC DESIGN  | 10/12/2024 | AK    |
| 01   | 80% SCHEMATIC DESIGN  | 26/11/2024 | AK    |
| P3   | 100% CONCEPT DESIGN   | 31/10/2024 | NK    |
| P2   | 80% CONCEPT DESIGN    | 18/10/2024 | AK    |
| P1   | FOR INFORMATION       | 27/09/2024 | AK    |

**fulton trotter**

ARCHITECTS BRISBANE SYDNEY

[www.fultontrotter.com.au](http://www.fultontrotter.com.au)

**SYDNEY** Suite 904, Level 9, 28-36 Foveaux Street, Surry Hills, NSW 2010  
L (02) 8383 5151 e. [sydney@fultontrotter.com.au](mailto:sydney@fultontrotter.com.au)

**Fulton Trotter Architects ACN 677 264 550 ABN 57 677 264 550**  
To be used for authorised work only. Not to be copied directly or indirectly,  
in whole or in part, nor shall it be used for any other building purposes.

**DIRECTORS**  
Greg Isaac nra  
Justine Ezzary fra  
John Ward nra  
Katerina Diacopoulos fra  
Paul Schone fra  
Ryan Lovetay fra

VIC 18804  
NSW 6855  
NSW 8371  
NSW 7434  
NSW 7180

QLD 2920  
QLD 3313  
QLD 3847  
QLD 4528  
QLD 1108  
QLD 4500

DRAWING

PROJECT

CLIENT

PHASE

**SCHEMATIC DESIGN**

**SCHOOL INFRASTRUCTURE**

**NSW**

**NORTHMEAD PUBLIC SCHOOL**

MOXHAMS ROAD,  
NORTHMEAD, NSW

**EXTERNAL WORKS PLAN**

PROJECT NUMBER

7068ND01

DIRECTOR

**JW**

CHECKED

**NK**


DRAWING NUMBER

**NPS-FTA-00-00-DR-A-1401**

REVISION

**06**



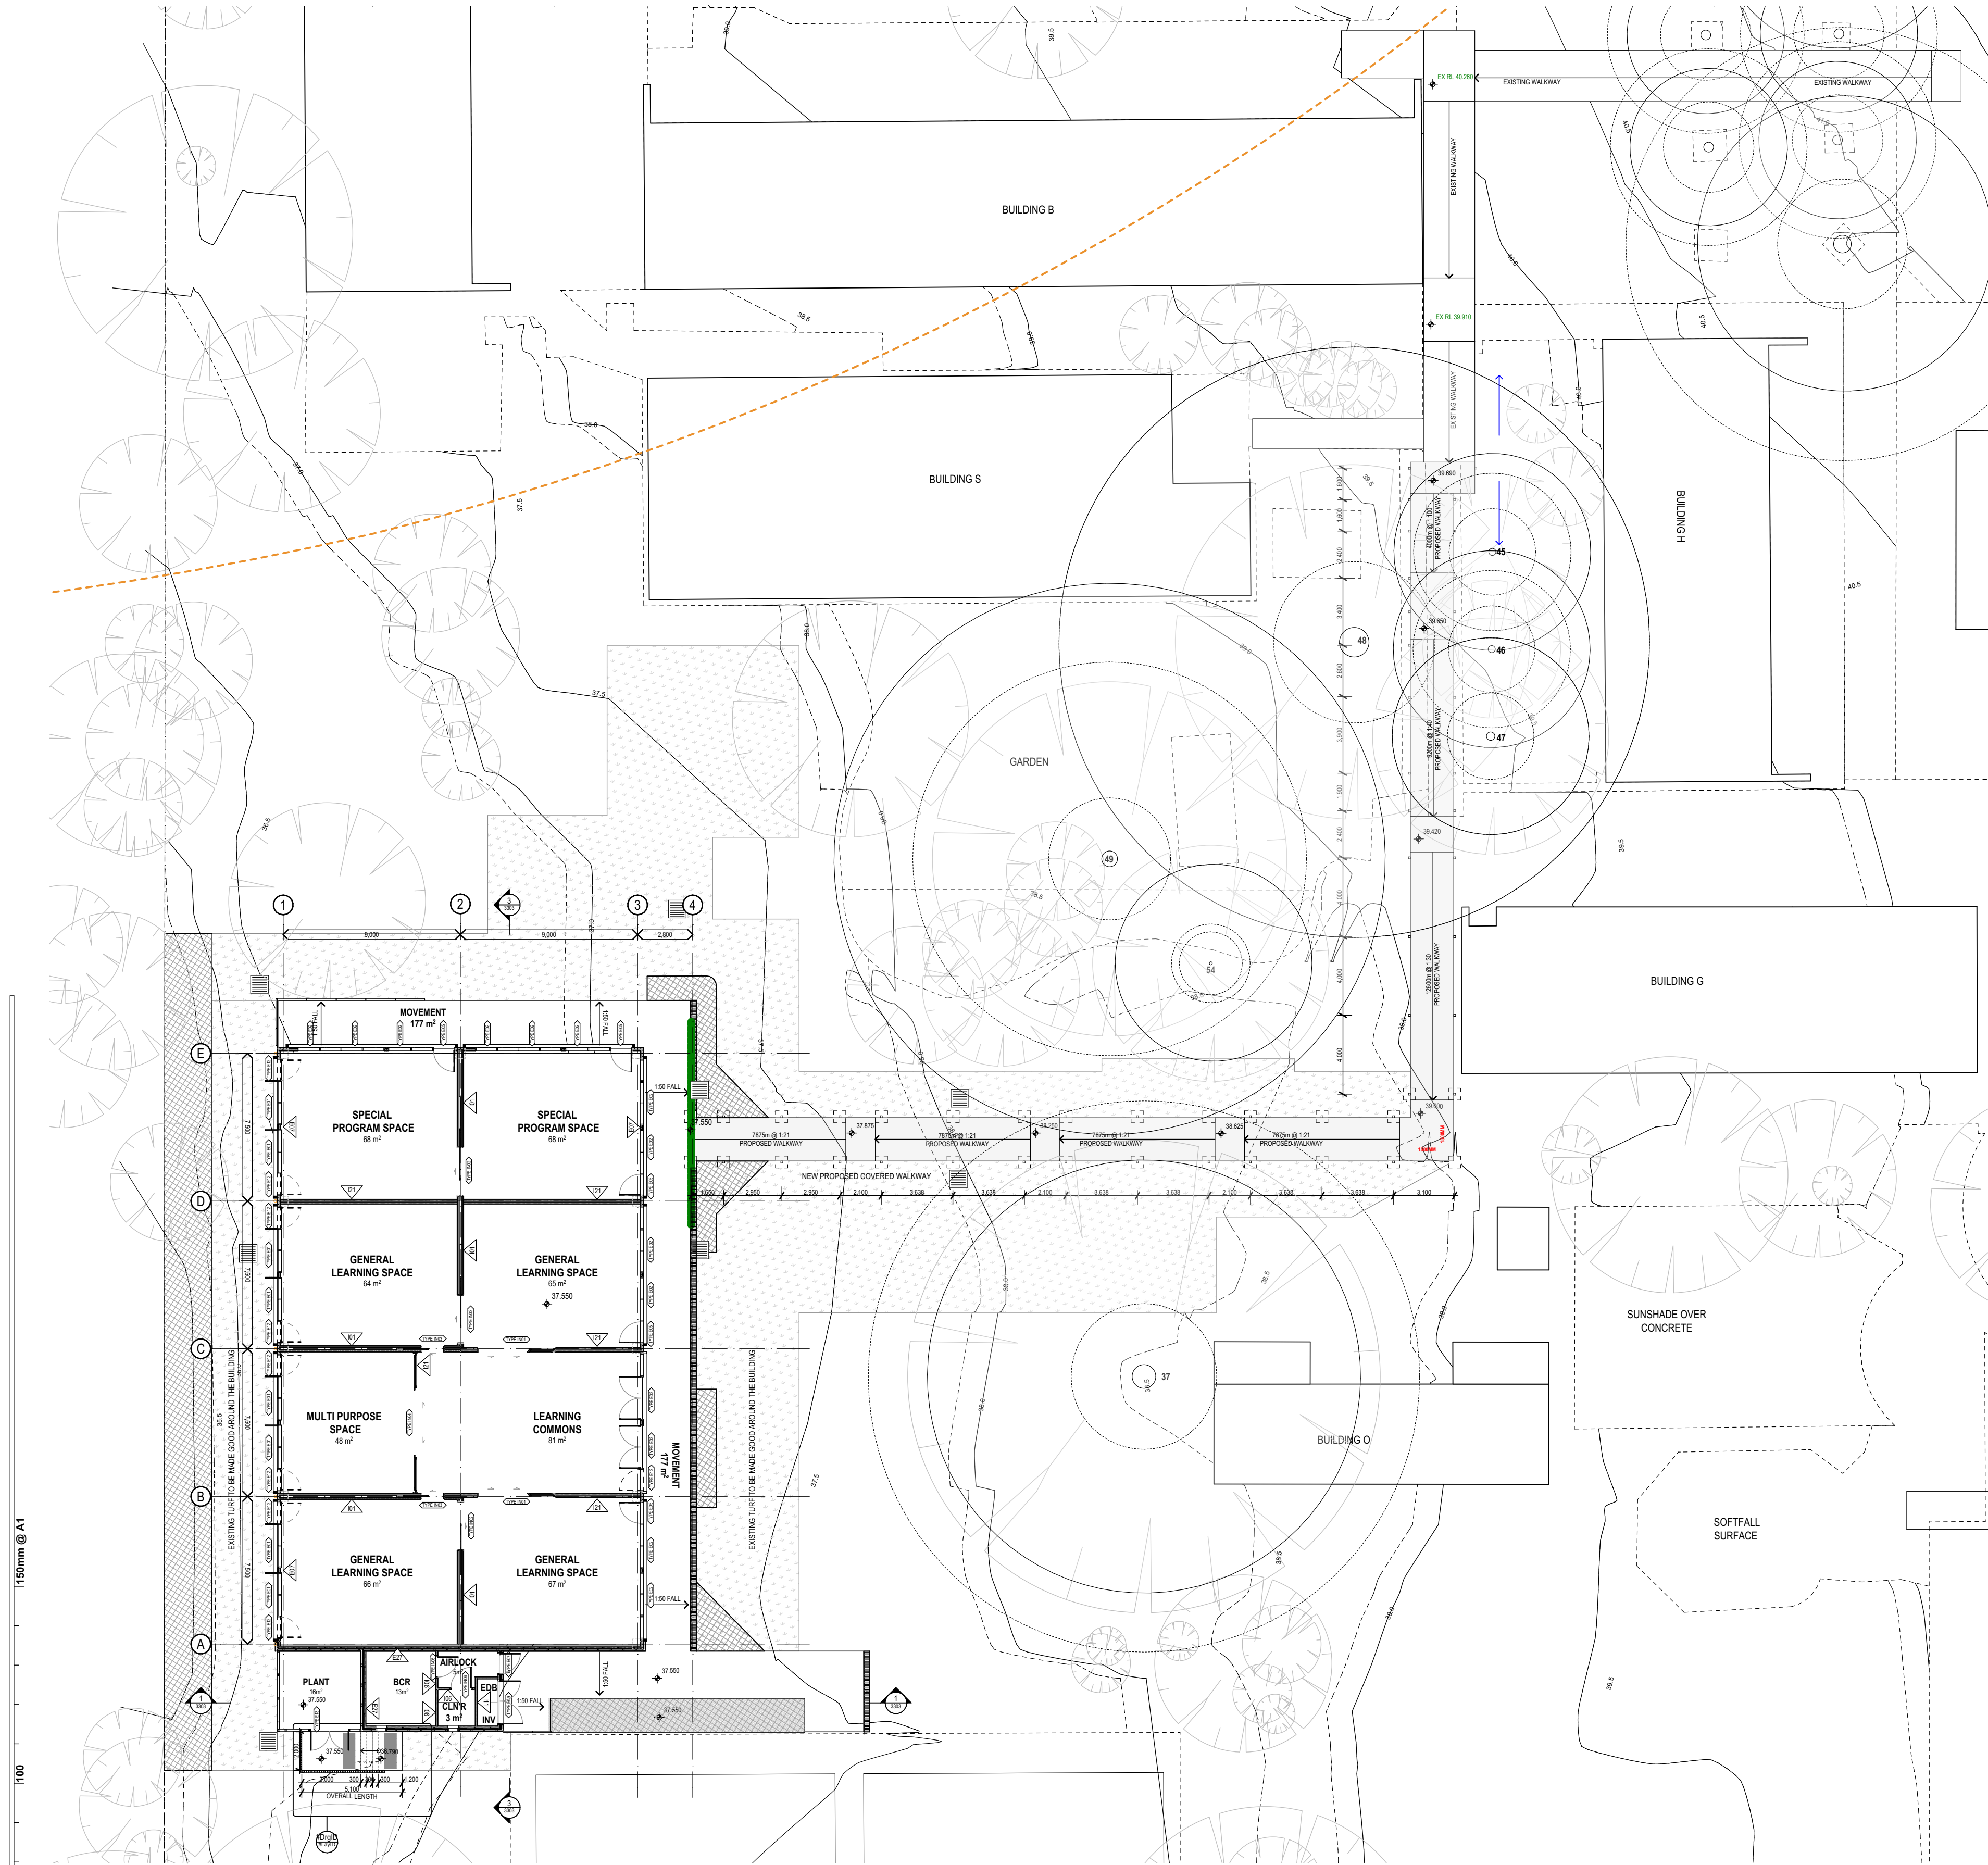

1 PLAN  
COVERED WALKWAY - GROUND PLAN  
SCALE: 1:200

**fulton trotter**

ARCHITECTS BRISBANE SYDNEY  
[www.fultontrotter.com.au](http://www.fultontrotter.com.au)

SYDNEY Suite 904, Level 9, 29-36 Foveaux Street, Surry Hills, NSW 2010  
T (02) 8383 5151 e. [sydney@fultontrotter.com.au](mailto:sydney@fultontrotter.com.au)

Fulton Trotter Architects ACN 677 264 550 ABN 57 677 264 550  
To be used for authorised work only. Not to be copied directly or indirectly,  
in whole or in part, nor shall it be used for any other building purposes.

|                      |          |          |  |
|----------------------|----------|----------|--|
| DIRECTORS            |          |          |  |
| Greg Isaac           | NSW 6855 | QLD 2520 |  |
| Justine Eboray       | NSW 8371 | QLD 3313 |  |
| John Ward            | NSW 7434 | QLD 3847 |  |
| Katerina Diacopoulos | NSW 7180 | QLD 4528 |  |
| Paul Skelton         |          | QLD 1108 |  |
| Ryan Lovetday        |          | QLD 4500 |  |

PROJECT CLIENT / PHASE  
**SCHEMATIC DESIGN**  
**SCHOOL INFRASTRUCTURE**  
**NSW**

PROJECT  
**NORTHMEAD PUBLIC SCHOOL**  
ADDRESS  
MOXHAMS ROAD,  
NORTHMEAD, NSW

DRAWING  
**PROPOSED COVERED WALKWAY**

Figured dimensions take precedence over scale dimensions. Contractors must verify all dimensions on site before commencing any work or making shop drawings.

PROJECT NUMBER

**7068ND01**

DIRECTOR

**JW**

DRAWING NUMBER

**NPS-FTA-00-00-DR-A-1402**


CHECKED

**NK**

REVISION

**02**



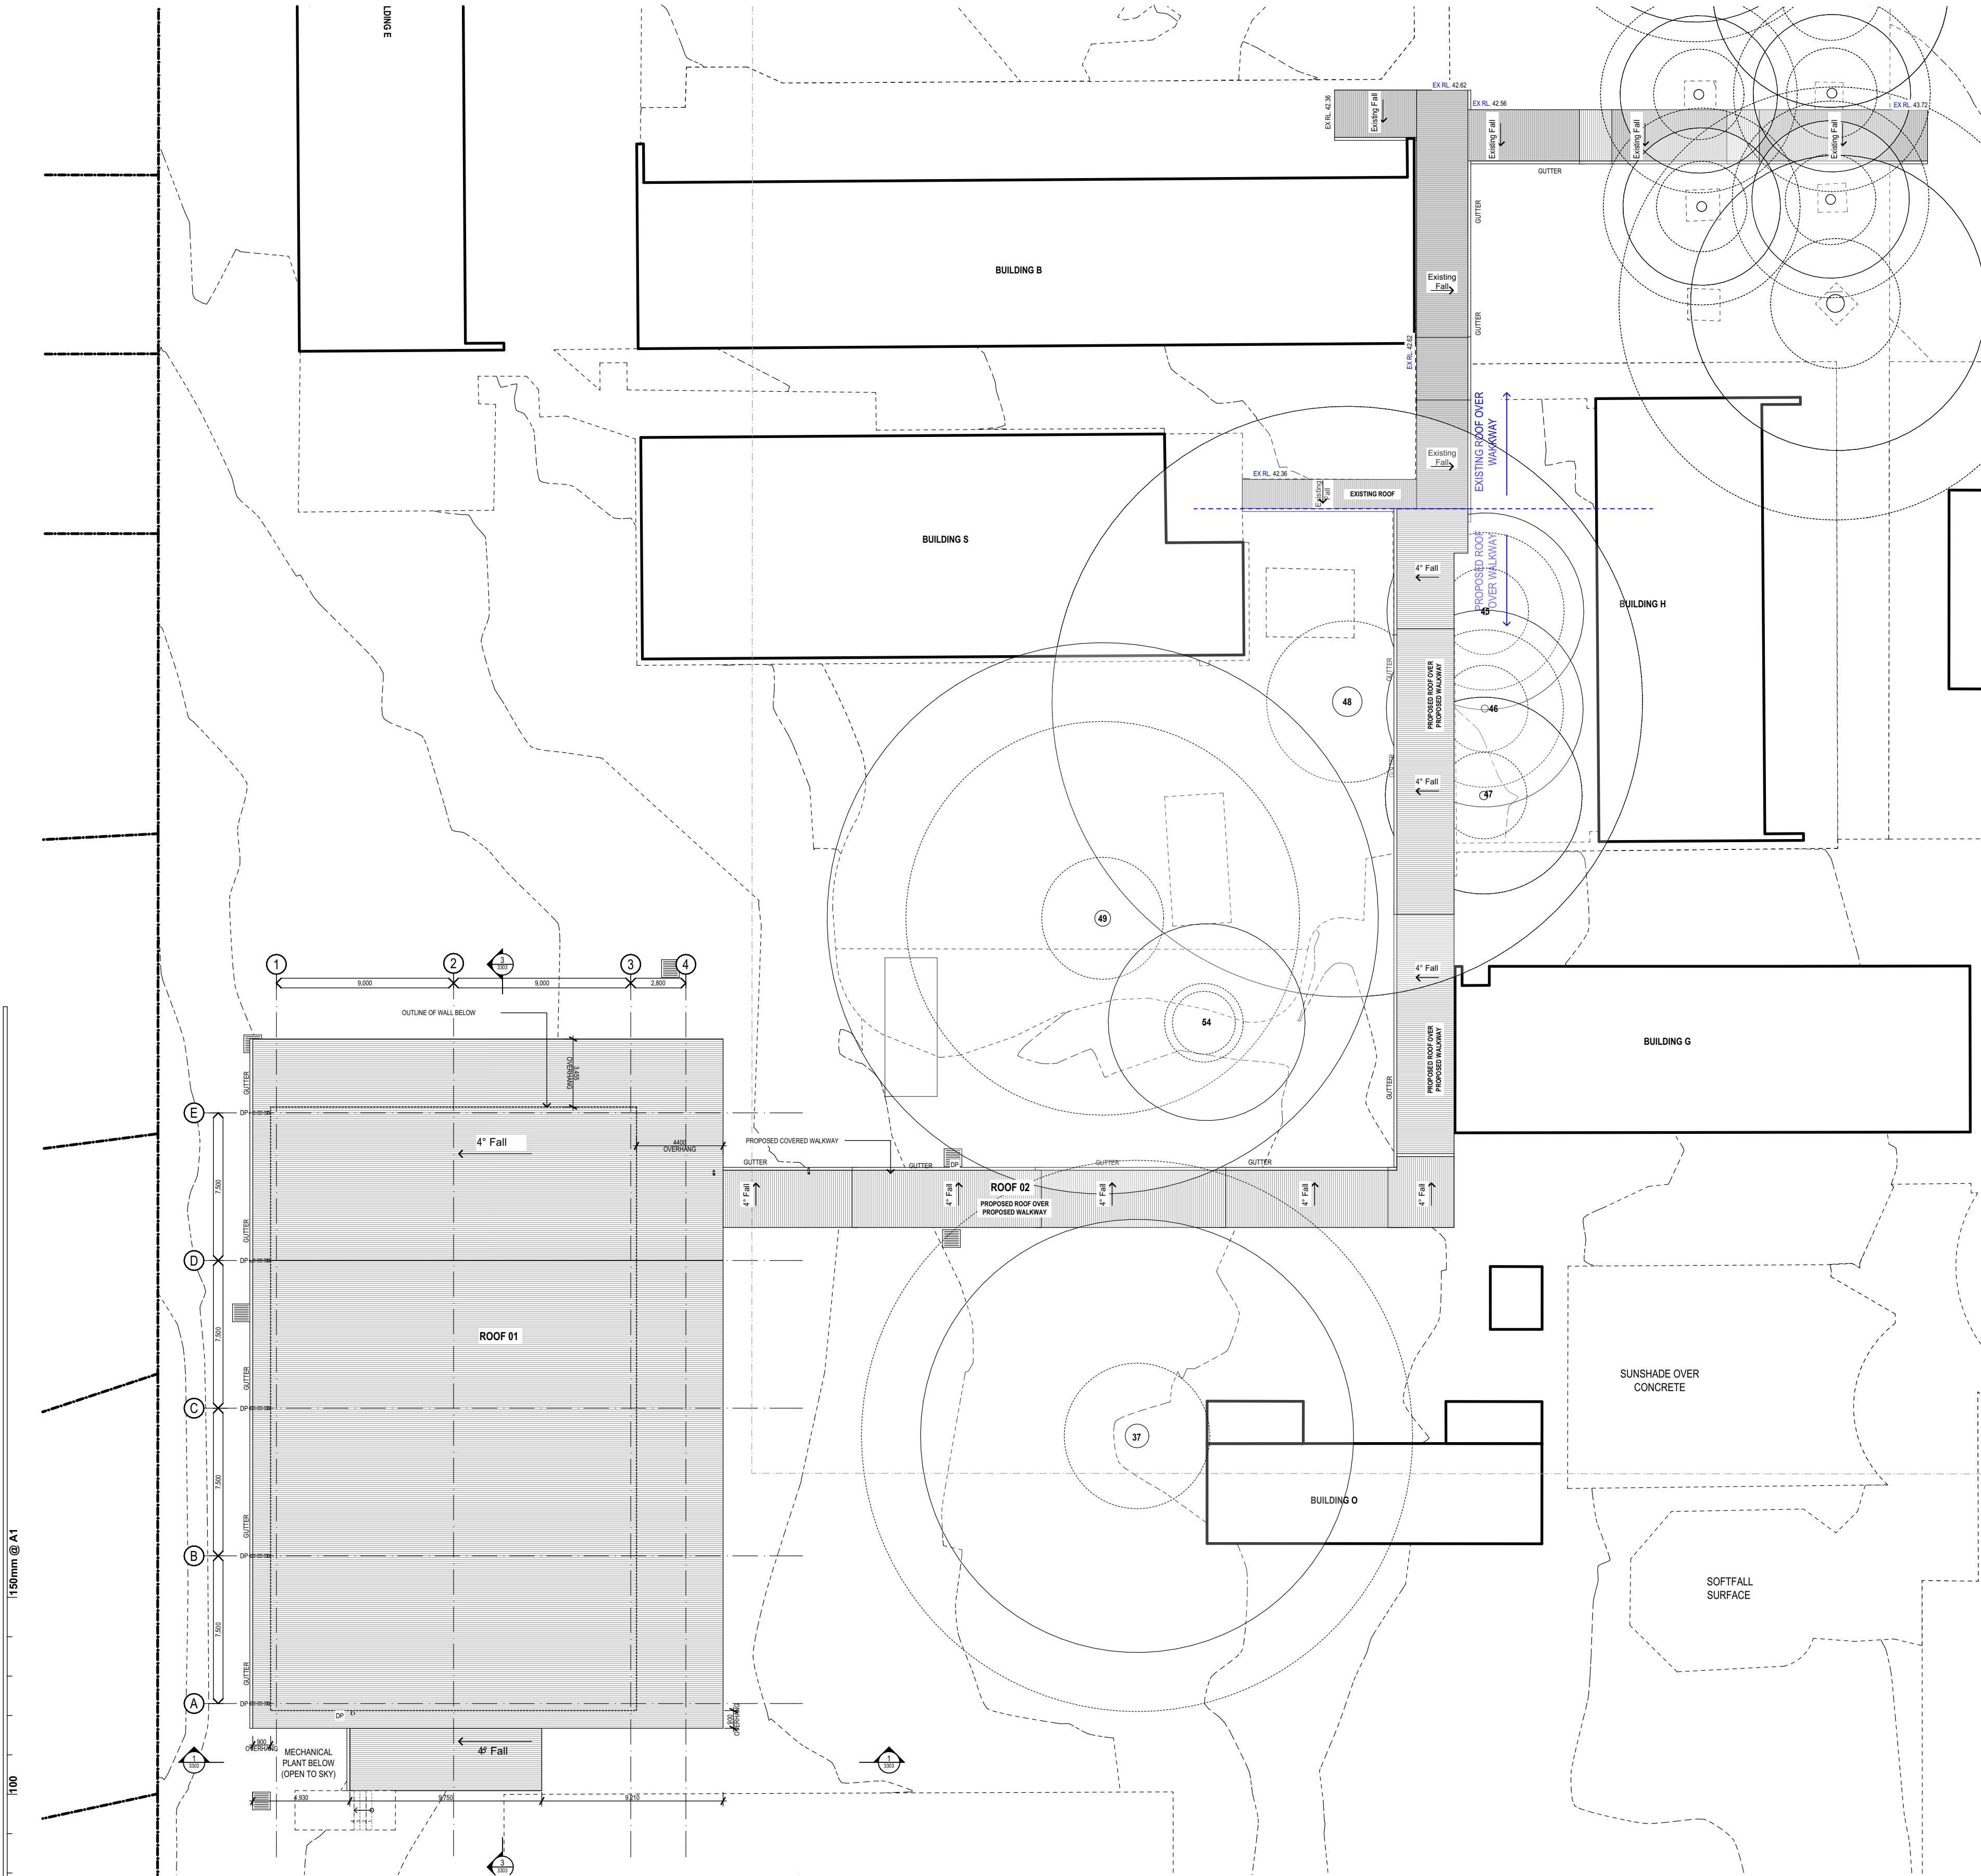

1 PLAN  
COVERED WALKWAY ROOF PLAN  
SCALE: 1:200

**fulton trotter**

ARCHITECTS BRISBANE SYDNEY  
[www.fultontrotter.com.au](http://www.fultontrotter.com.au)

SYDNEY Suite 904, Level 9, 29-36 Foveaux Street, Surry Hills, NSW 2010  
T (02) 8383 5151 e. [sydney@fultontrotter.com.au](mailto:sydney@fultontrotter.com.au)

**Fulton Trotter Architects ACN 677 264 550 ABN 57 677 264 550**  
To be used for authorised work only. Not to be copied directly or indirectly,  
in whole or in part, nor shall it be used for any other building purposes.

|                           |           |          |  |
|---------------------------|-----------|----------|--|
| <b>DIRECTORS</b>          |           |          |  |
| Greg Isaac nra            | NSW 6855  | QLD 2520 |  |
| Justine Ezeary fraa       |           | QLD 3313 |  |
| John Ward nra             | NSW 8371  | QLD 3847 |  |
| Katerina Diacopoulos fraa | NSW 7434  | QLD 4528 |  |
| Paul Skelton fraa         | VIC 18804 | QLD 1108 |  |
| Ryan Loveday fraa         |           | QLD 4500 |  |

PROJECT CLIENT / PHASE  
**SCHEMATIC DESIGN**  
**SCHOOL INFRASTRUCTURE**  
**NSW**

ADDRESS  
**NORTHMEAD PUBLIC SCHOOL**  
**MOXHAMS ROAD,**  
**NORTHMEAD, NSW**

**PROPOSED COVERED WALKWAY - ROOF**


Figured dimensions take precedence over scale dimensions. Contractors must verify all dimensions on site before commencing any work or making shop drawings.

PROJECT NUMBER  
**7068ND01**

DRAWING NUMBER  
**NPS-FTA-00-00-DR-A-1403**

DIRECTOR  
**JW**

REVISION

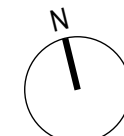

CHECKED  
**NK**

REVISION

**02**





STAGING PLAN LEGEND

NEW BUILD

CONSTRUCTION ZONE

WORKS TO BE UNDERTAKEN BY AMU

TO BE REMOVED/RELOCATED

TEMPORARY RELOCATION

NEW DEMOUNTABLES

PROJECT MAIN UPGRADE WORKS

RELOCATION TO BLOACK A UPON REFURBISHMENT

BLOCK-A REFURBISHMENT / BLOCK-R DESIGN SCOPE PART 1 - STTAF & PRINCIPAL ROOM

BLOCK-A REFURBISHMENT / BLOCK-R DESIGN SCOPE PART 2 - TECH HUB & OFFICES

STAGE 1 - EARLY WORKS INCLUDING:

- EARLY WORKS BY OTHERS (AMU)

- DEMOUNTABLES / SITE ESTABLISHMENT

1

PLAN

STAGE 1 - EARLY WORKS

SCALE: 1:500

| REV. | DESCRIPTION           | DATE       | INIT. |
|------|-----------------------|------------|-------|
| 03   | 100% SCHEMATIC DESIGN | 19/12/2024 | AK    |
| 02   | 95% SCHEMATIC DESIGN  | 10/12/2024 | AK    |
| 01   | 80% SCHEMATIC DESIGN  | 26/11/2024 | AK    |
| P3   | 100% CONCEPT DESIGN   | 31/10/2024 | NK    |
| P2   | 80% CONCEPT DESIGN    | 18/10/2024 | AK    |
| P1   | FOR INFORMATION       | 11/10/2024 | AK    |

fulton trotter

ARCHITECTS BRISBANE SYDNEY

www.fultontrotter.com.au

SYDNEY

Suite 904, Level 9, 29-36 Foveaux Street, Surry Hills, NSW 2010

L (02) 8383 5151 e. sydney@fultontrotter.com.au

DIRECTORS

Greg Isaac nra

Justine Elzary nra

John Ward nra

Katerina Diacopoulos fra

Paul Siskawa fra

Ryan Lovetady fra

NSW 6855

QLD 2520

QLD 3313

NSW 8371

NSW 7434

NSW 7180

QLD 2520

QLD 3847

QLD 4528

QLD 3108

QLD 4500

DRAWING

CLIENT / PHASE

PROJECT

SCHEMATIC DESIGN

SCHOOL INFRASTRUCTURE

NSW

NORTHMEAD PUBLIC SCHOOL

MOXHAMS ROAD,

NORTHMEAD, NSW

PROPOSED STAGING PLAN 01

Figured dimensions take precedence over scale dimensions. Contractors must verify all dimensions on site before commencing any work or making shop drawings.

DRAWING NUMBER

7068ND01

DIRECTOR

JW

CHECKED

NK

REVISION

03



1 PLAN

STAGE 2- MAIN WORKS

SCALE: 1:500



STAGING PLAN LEGEND

**NEW BUILD**

**CONSTRUCTION ZONE**

**WORKS TO BE UNDERTAKEN BY AMU**

TO BE REMOVED/RELOCATED

TEMPORARY RELOCATION

NEW DEMOUNTABLES

**PROJECT MAIN UPGRADE WORKS**

RELOCATION TO BLOCK-A UPON REFURBISHMENT

BLOCK-A REFURBISHMENT / BLOCK-R DESIGN SCOPE PART 1 - STAFF & PRINCIPAL ROOM

BLOCK-A REFURBISHMENT / BLOCK-R DESIGN SCOPE PART 2 - TECH HUB & OFFICES

STAGE 2- MAIN WORKS INCLUDING:

- CONSTRUCT THE NEW BUILDING

- PART OF REFURB WORK

| REV. | DESCRIPTION           | DATE       | INIT. |
|------|-----------------------|------------|-------|
| 03   | 100% SCHEMATIC DESIGN | 19/12/2024 | AK    |
| 02   | 95% SCHEMATIC DESIGN  | 10/12/2024 | AK    |
| 01   | 80% SCHEMATIC DESIGN  | 26/11/2024 | AK    |
| P3   | 100% CONCEPT DESIGN   | 31/10/2024 | NK    |
| P2   | 80% CONCEPT DESIGN    | 18/10/2024 | AK    |
| P1   | FOR INFORMATION       | 11/10/2024 | AK    |

**fulton trotter**

ARCHITECTS BRISBANE SYDNEY

[www.fultontrotter.com.au](http://www.fultontrotter.com.au)

**SYDNEY** Suite 904, Level 9, 29-36 Foveaux Street, Surry Hills, NSW 2010  
L (02) 8383 5151 e. [sydney@fultontrotter.com.au](mailto:sydney@fultontrotter.com.au)

**Fulton Trotter Architects ACN 677 264 550 ABN 57 677 264 550**  
To be used for authorised work only. Not to be copied directly or indirectly, in whole or in part, nor shall it be used for any other building purposes.

**DIRECTORS**  
Greg Isaac nra QLD 2520  
Justine Elzary nra QLD 3313  
John Ward nra NSW 8371  
Katerina Diacopoulos nra NSW 7434  
Paul Schone nra NSW 7180  
Ryan Lovetday nra QLD 4500

DRAWING PROJECT CLIENT / PHASE

**SCHEMATIC DESIGN**

**SCHOOL INFRASTRUCTURE**

**NSW**

PROJECT NUMBER

**7068ND01**

DIRECTOR

**JW**

CHECKED

**NK**

DRAWING NUMBER

**NPS-FTA-00-00-DR-A-1502**

REVISION

**03**

ADDRESS PROJECT

**NORTHMEAD PUBLIC SCHOOL**

**MOXHAMS ROAD,**

**NORTHMEAD, NSW**

DRAWING

**PROPOSED STAGING PLAN 02**

Figured dimensions take precedence over scale dimensions. Contractors must verify all dimensions on site before commencing any work or making shop drawings.

PROJECT NUMBER

**7068ND01**

DIRECTOR

**JW**

CHECKED

**NK**


DRAWING NUMBER

**NPS-FTA-00-00-DR-A-1502**

REVISION

**03**



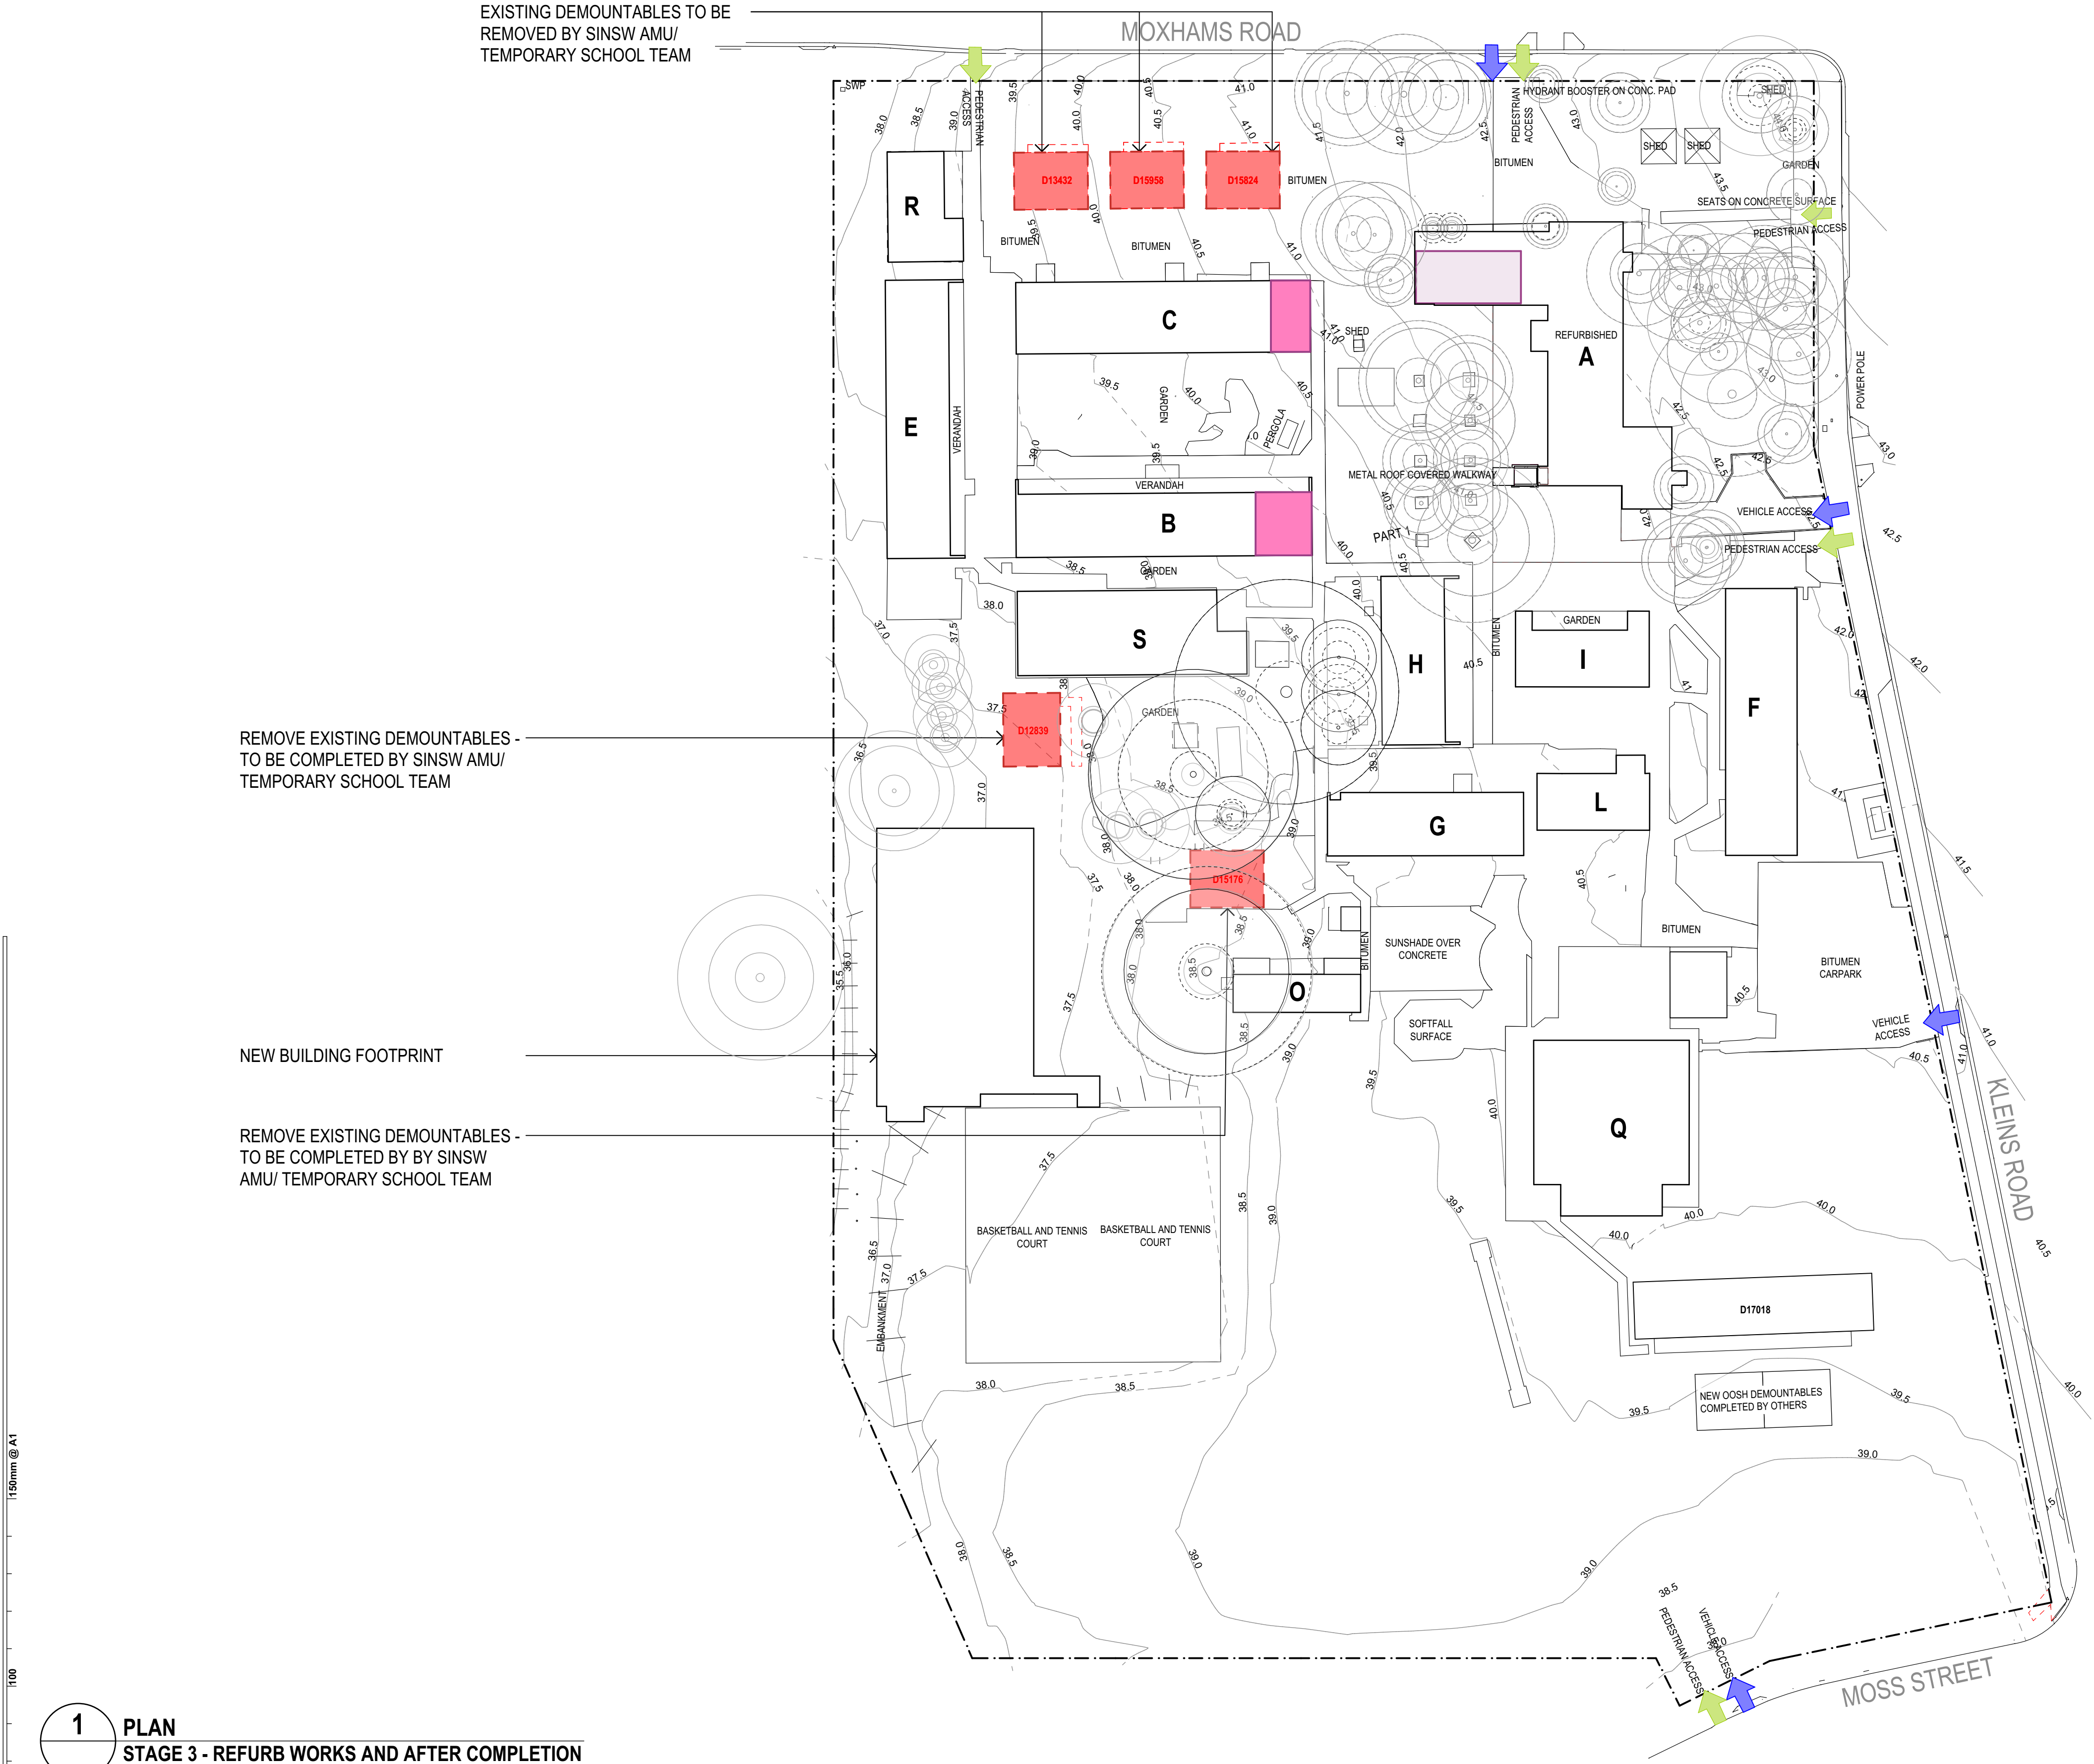

| REV. | DESCRIPTION           | DATE       | INIT. |
|------|-----------------------|------------|-------|
| 03   | 100% SCHEMATIC DESIGN | 19/12/2024 | AK    |
| 02   | 95% SCHEMATIC DESIGN  | 10/12/2024 | AK    |
| 01   | 80% SCHEMATIC DESIGN  | 26/11/2024 | AK    |
| P2   | 100% CONCEPT DESIGN   | 31/10/2024 | NK    |
| P1   | 80% CONCEPT DESIGN    | 18/10/2024 | AK    |

**fulton trotter**  
ARCHITECTS BRISBANE SYDNEY  
[www.fultontrotter.com.au](http://www.fultontrotter.com.au)  
SYDNEY Suite 904, Level 9, 29-36 Foveaux Street, Surry Hills, NSW 2010  
L (02) 8383 5151 e. [sydney@fultontrotter.com.au](mailto:sydney@fultontrotter.com.au)  
Fulton Trotter Architects ACN 677 264 550 ABN 57 677 264 550  
To be used for authorised work only. Not to be copied directly or indirectly,  
in whole or in part, nor shall it be used for any other building purposes.


**DIRECTORS**  
Greg Isaac nra QLD 2520  
Justine Ezeary nra QLD 3313  
John Ward nra QLD 3847  
Katerina Diacopoulos nra QLD 4528  
Paul Siskawa nra QLD 1108  
Ryan Lovetday nra QLD 4500

NSW 6855 QLD 2520  
NSW 8371 QLD 3847  
NSW 7434 QLD 4528  
VIC 18804 NSW 7180 QLD 4500

DRAWING PROJECT CLIENT / PHASE  
SCHEMATIC DESIGN  
SCHOOL INFRASTRUCTURE  
NSW  
NORTHMEAD PUBLIC SCHOOL  
MOXHAMS ROAD,  
NORTHMEAD, NSW

DRAWING  
**PROPOSED STAGING PLAN 03**  
Figured dimensions take precedence over scale dimensions. Contractors must verify all dimensions on site before commencing any work or making shop drawings.  
PROJECT NUMBER DIRECTOR CHECKED  
7068ND01 JW NK  
DRAWING NUMBER REVISION  
NPS-FTA-00-00-DR-A-1503 03




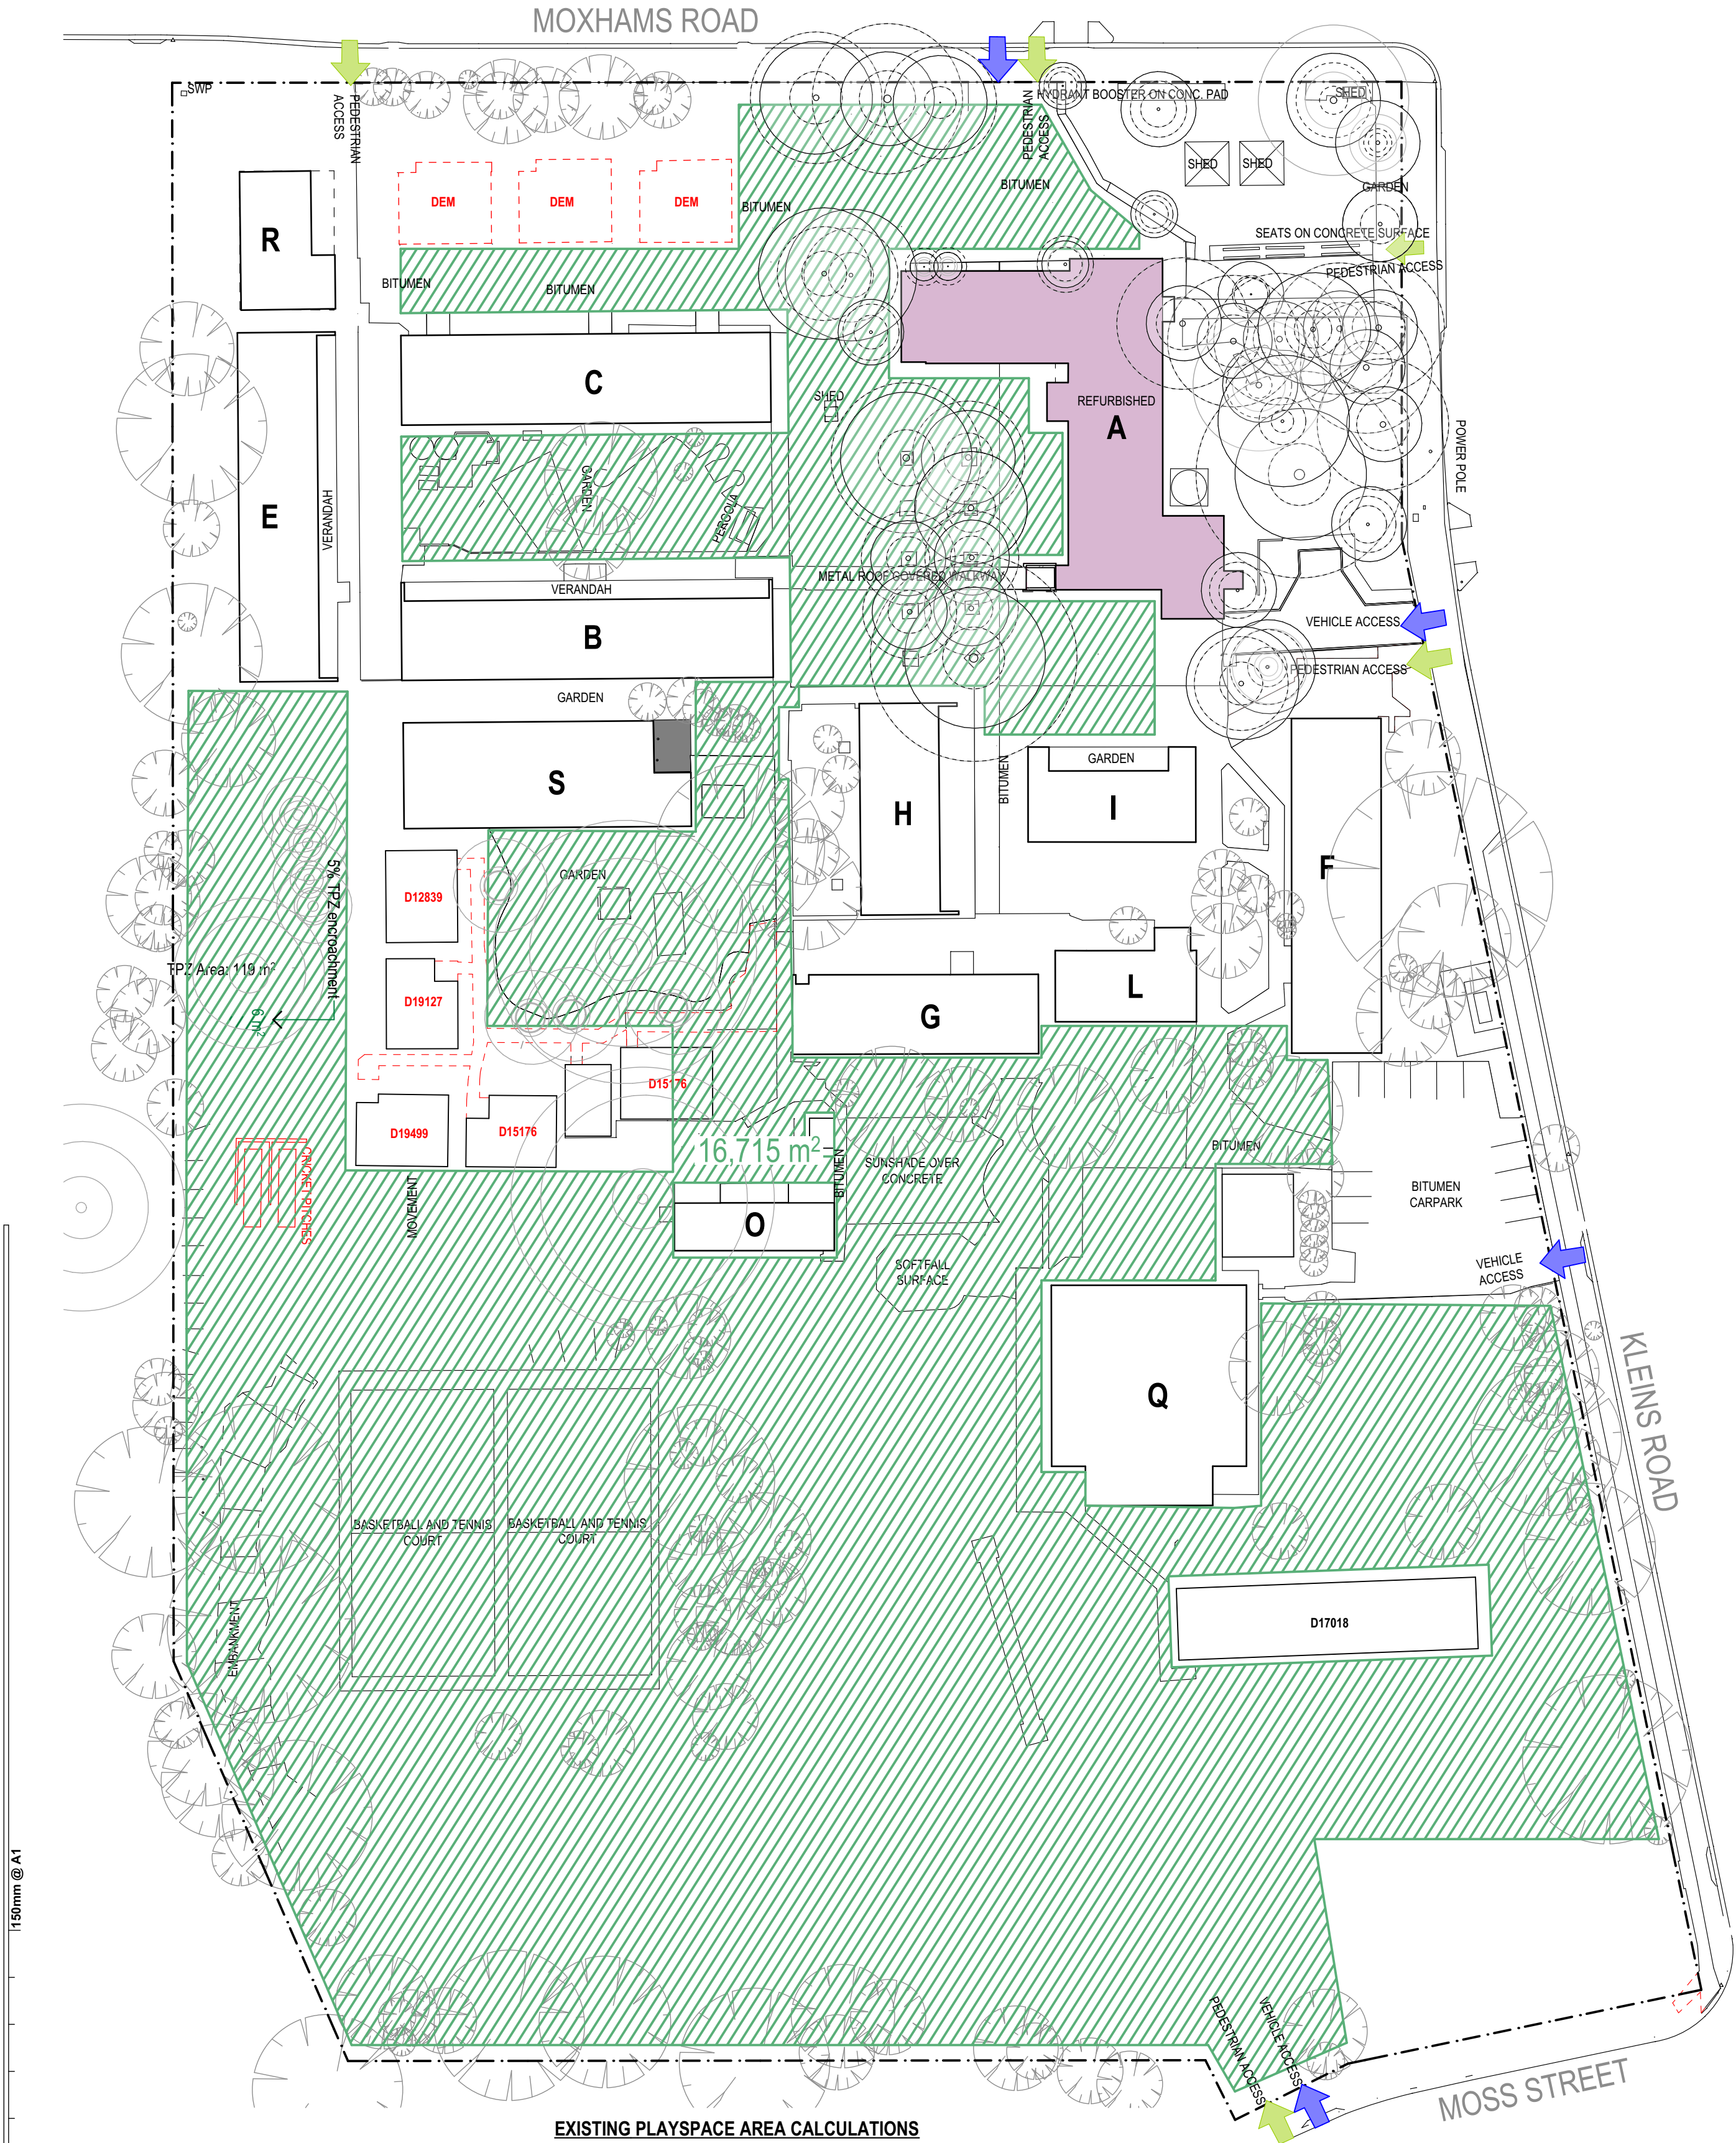

EXISTING PLAYSPACE AREA CALCULATIONS

| ZONE                            | AREA                 | STUDENTS/SQM                  |
|---------------------------------|----------------------|-------------------------------|
| EXISTING OUTDOOR PLAYSPACE AREA | 16,754m <sup>2</sup> | 30.35m <sup>2</sup> /STUDENT* |

\*STUDENT/SQM CALCULATION IS BASED ON A PROPOSED STUDENT POPULATION OF 552

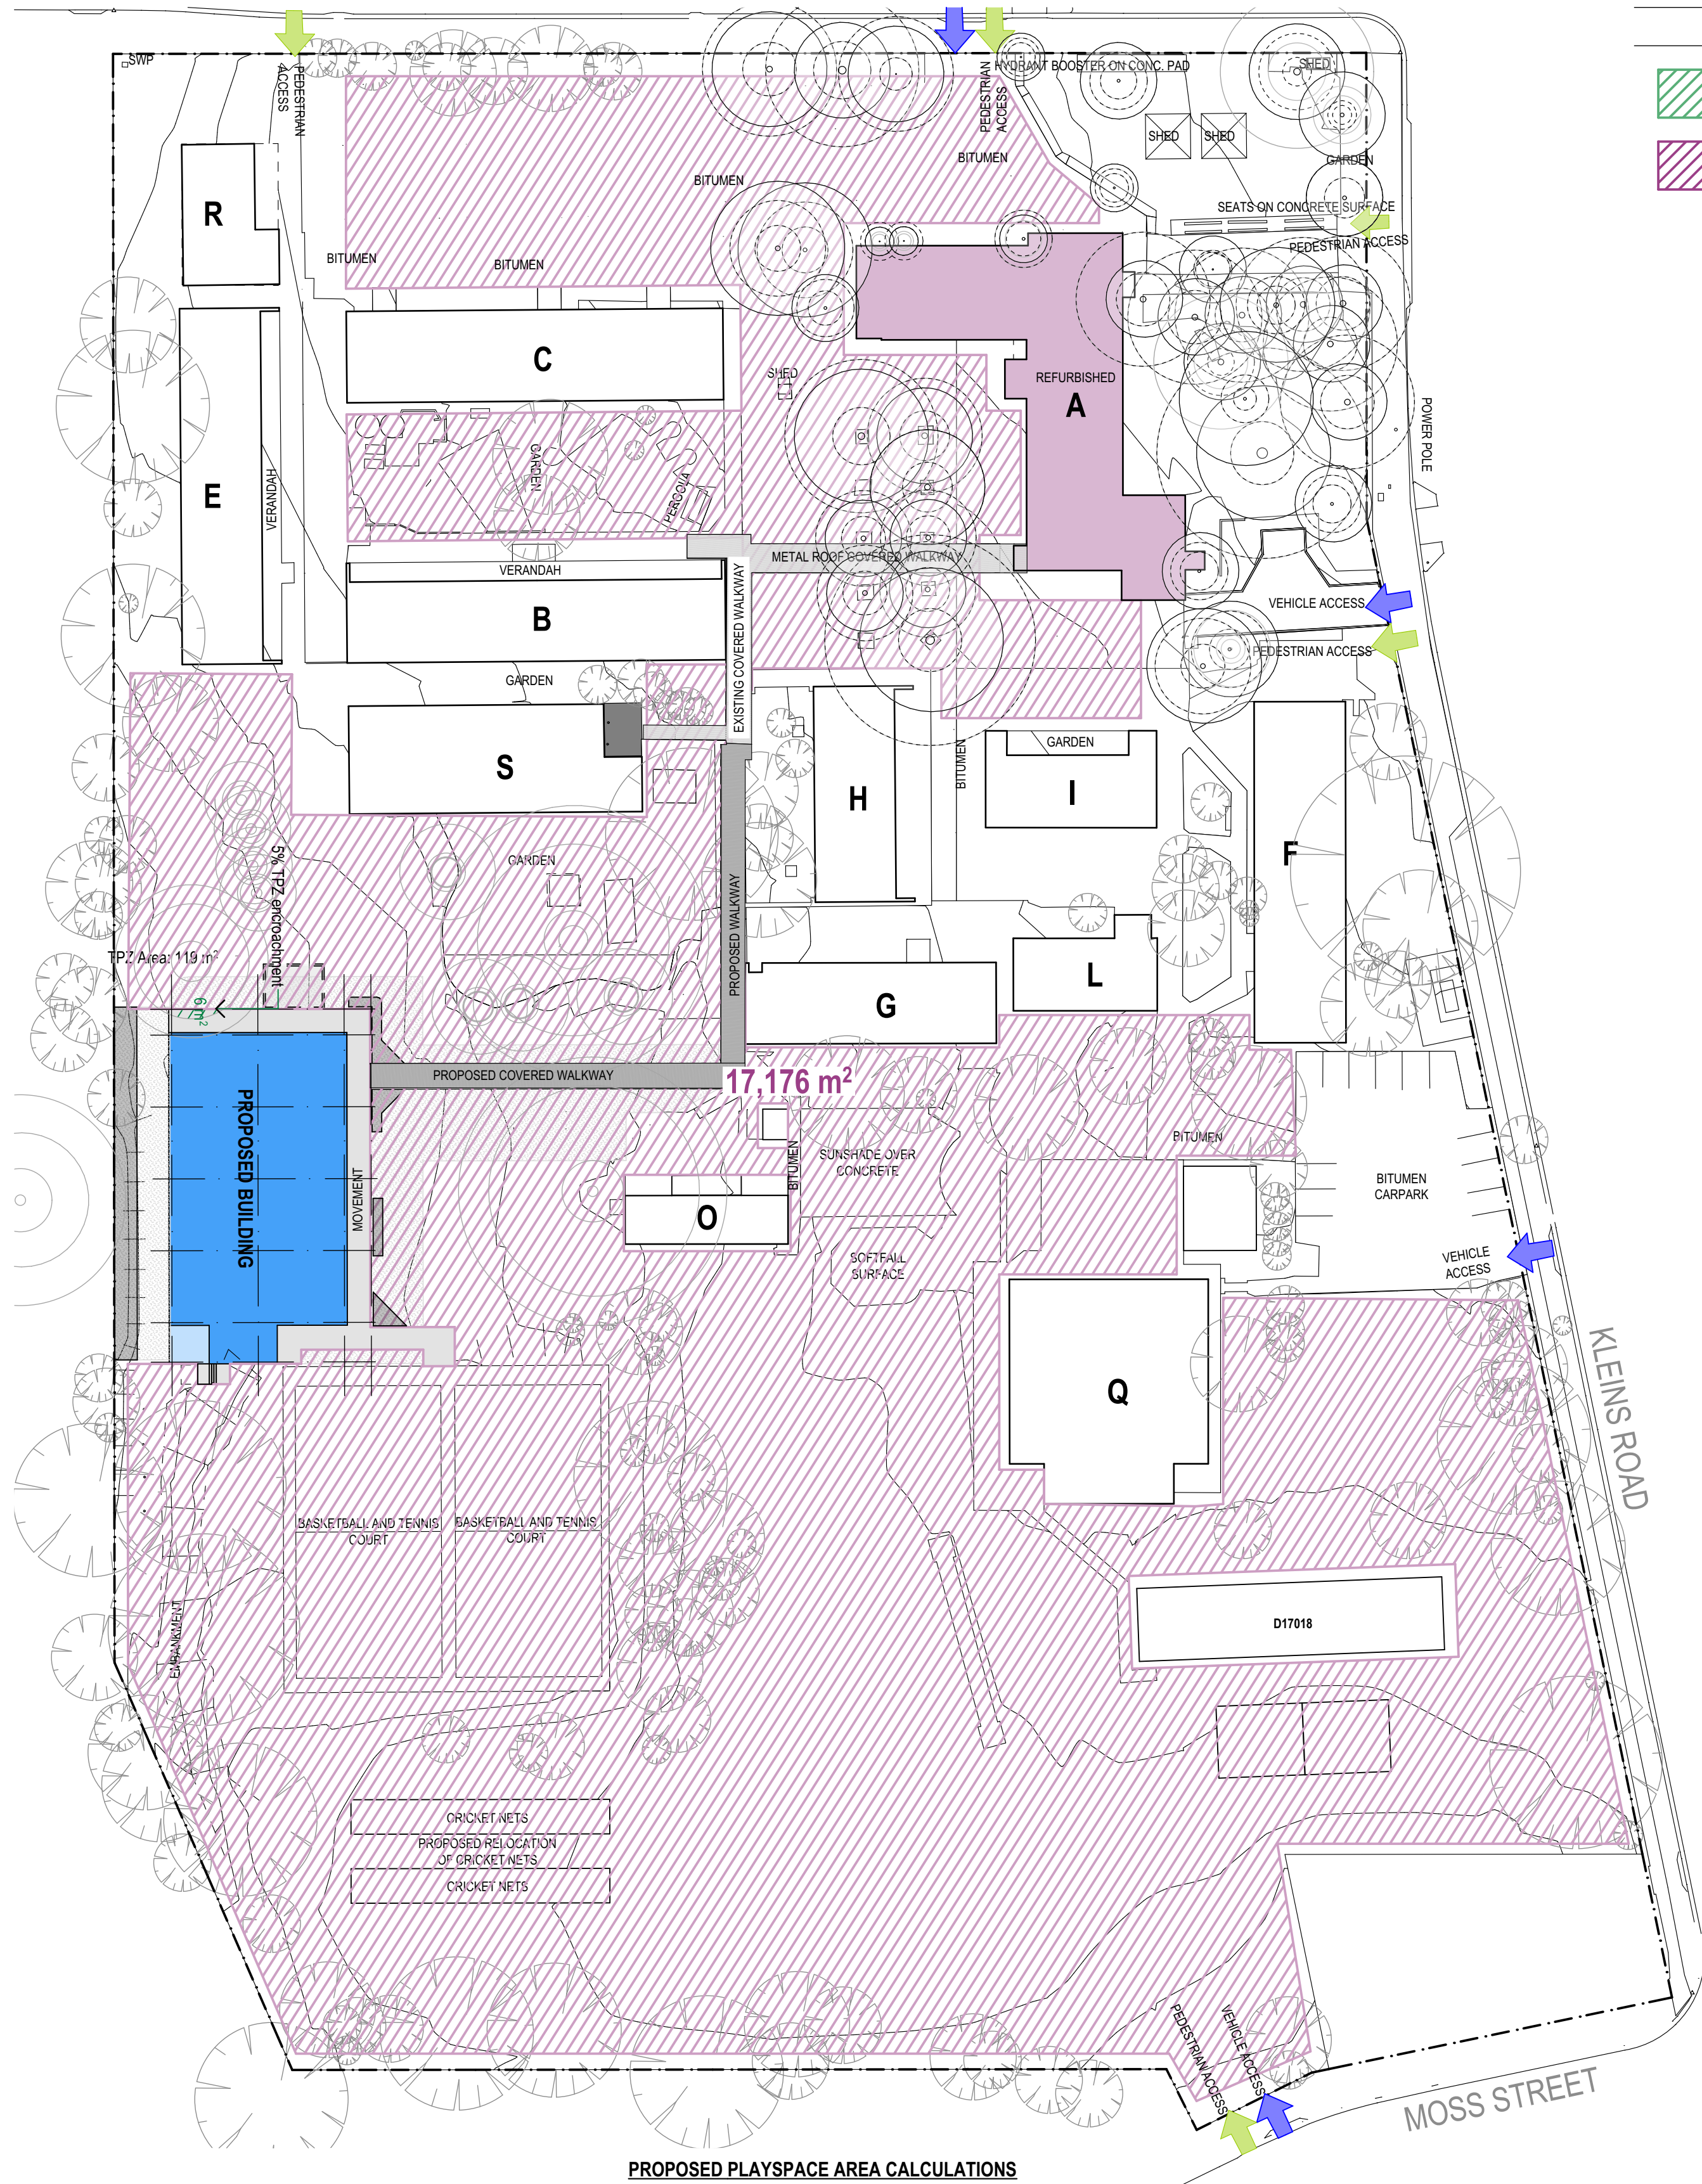

PROPOSED PLAYSPACE AREA CALCULATIONS

| ZONE                            | AREA                 | STUDENTS/SQM                  |
|---------------------------------|----------------------|-------------------------------|
| PROPOSED OUTDOOR PLAYSPACE AREA | 17,176m <sup>2</sup> | 23.85m <sup>2</sup> /STUDENT* |

\*STUDENT/SQM CALCULATION IS BASED ON A PROPOSED STUDENT POPULATION OF 720

PLAYSPACE LEGEND

- EXISTING OUTDOOR PLAYSPACE AREA
- PROPOSED OUTDOOR PLAYSPACE AREA

2 PLAN  
EXISTING PLAY SPACE  
SCALE: 1:500

2 PLAN  
PROPOSED PLAY SPACE  
SCALE: 1:500

fulton trotter

ARCHITECTS BRISBANE SYDNEY  
www.fultontrotter.com.au

SYDNEY Suite 904, Level 9, 29-36 Foveaux Street, Surry Hills, NSW 2010  
L (02) 8383 5151 e. sydney@fultontrotter.com.au

Fulton Trotter Architects ACN 677 264 550 ABN 57 677 264 550  
To be used for authorised work only. Not to be copied directly or indirectly,  
in whole or in part, nor shall it be used for any other building purposes.

DIRECTORS  
Greg Isaac nra QLD 2600  
Justin Eboray nra QLD 3313  
John Ward nra QLD 3847  
Katerina Diacopoulos nra QLD 4528  
Paul Siskawa nra QLD 1108  
Ryan Loveday nra QLD 4500

SCHEMATIC DESIGN  
SCHOOL INFRASTRUCTURE  
NSW

NORTHMEAD PUBLIC SCHOOL

MOXHAMS ROAD,  
NORTHMEAD, NSW

PLAYSPACE CALCULATION

Figured dimensions take precedence over  
scale dimensions. Contractors must verify  
all dimensions on site before commencing  
any work or making shop drawings.

PROJECT NUMBER

7068ND01

DIRECTOR

JW

CHECKED

NK


DRAWING NUMBER

NPS-FTA-00-00-DR-A-1601

REVISION

02



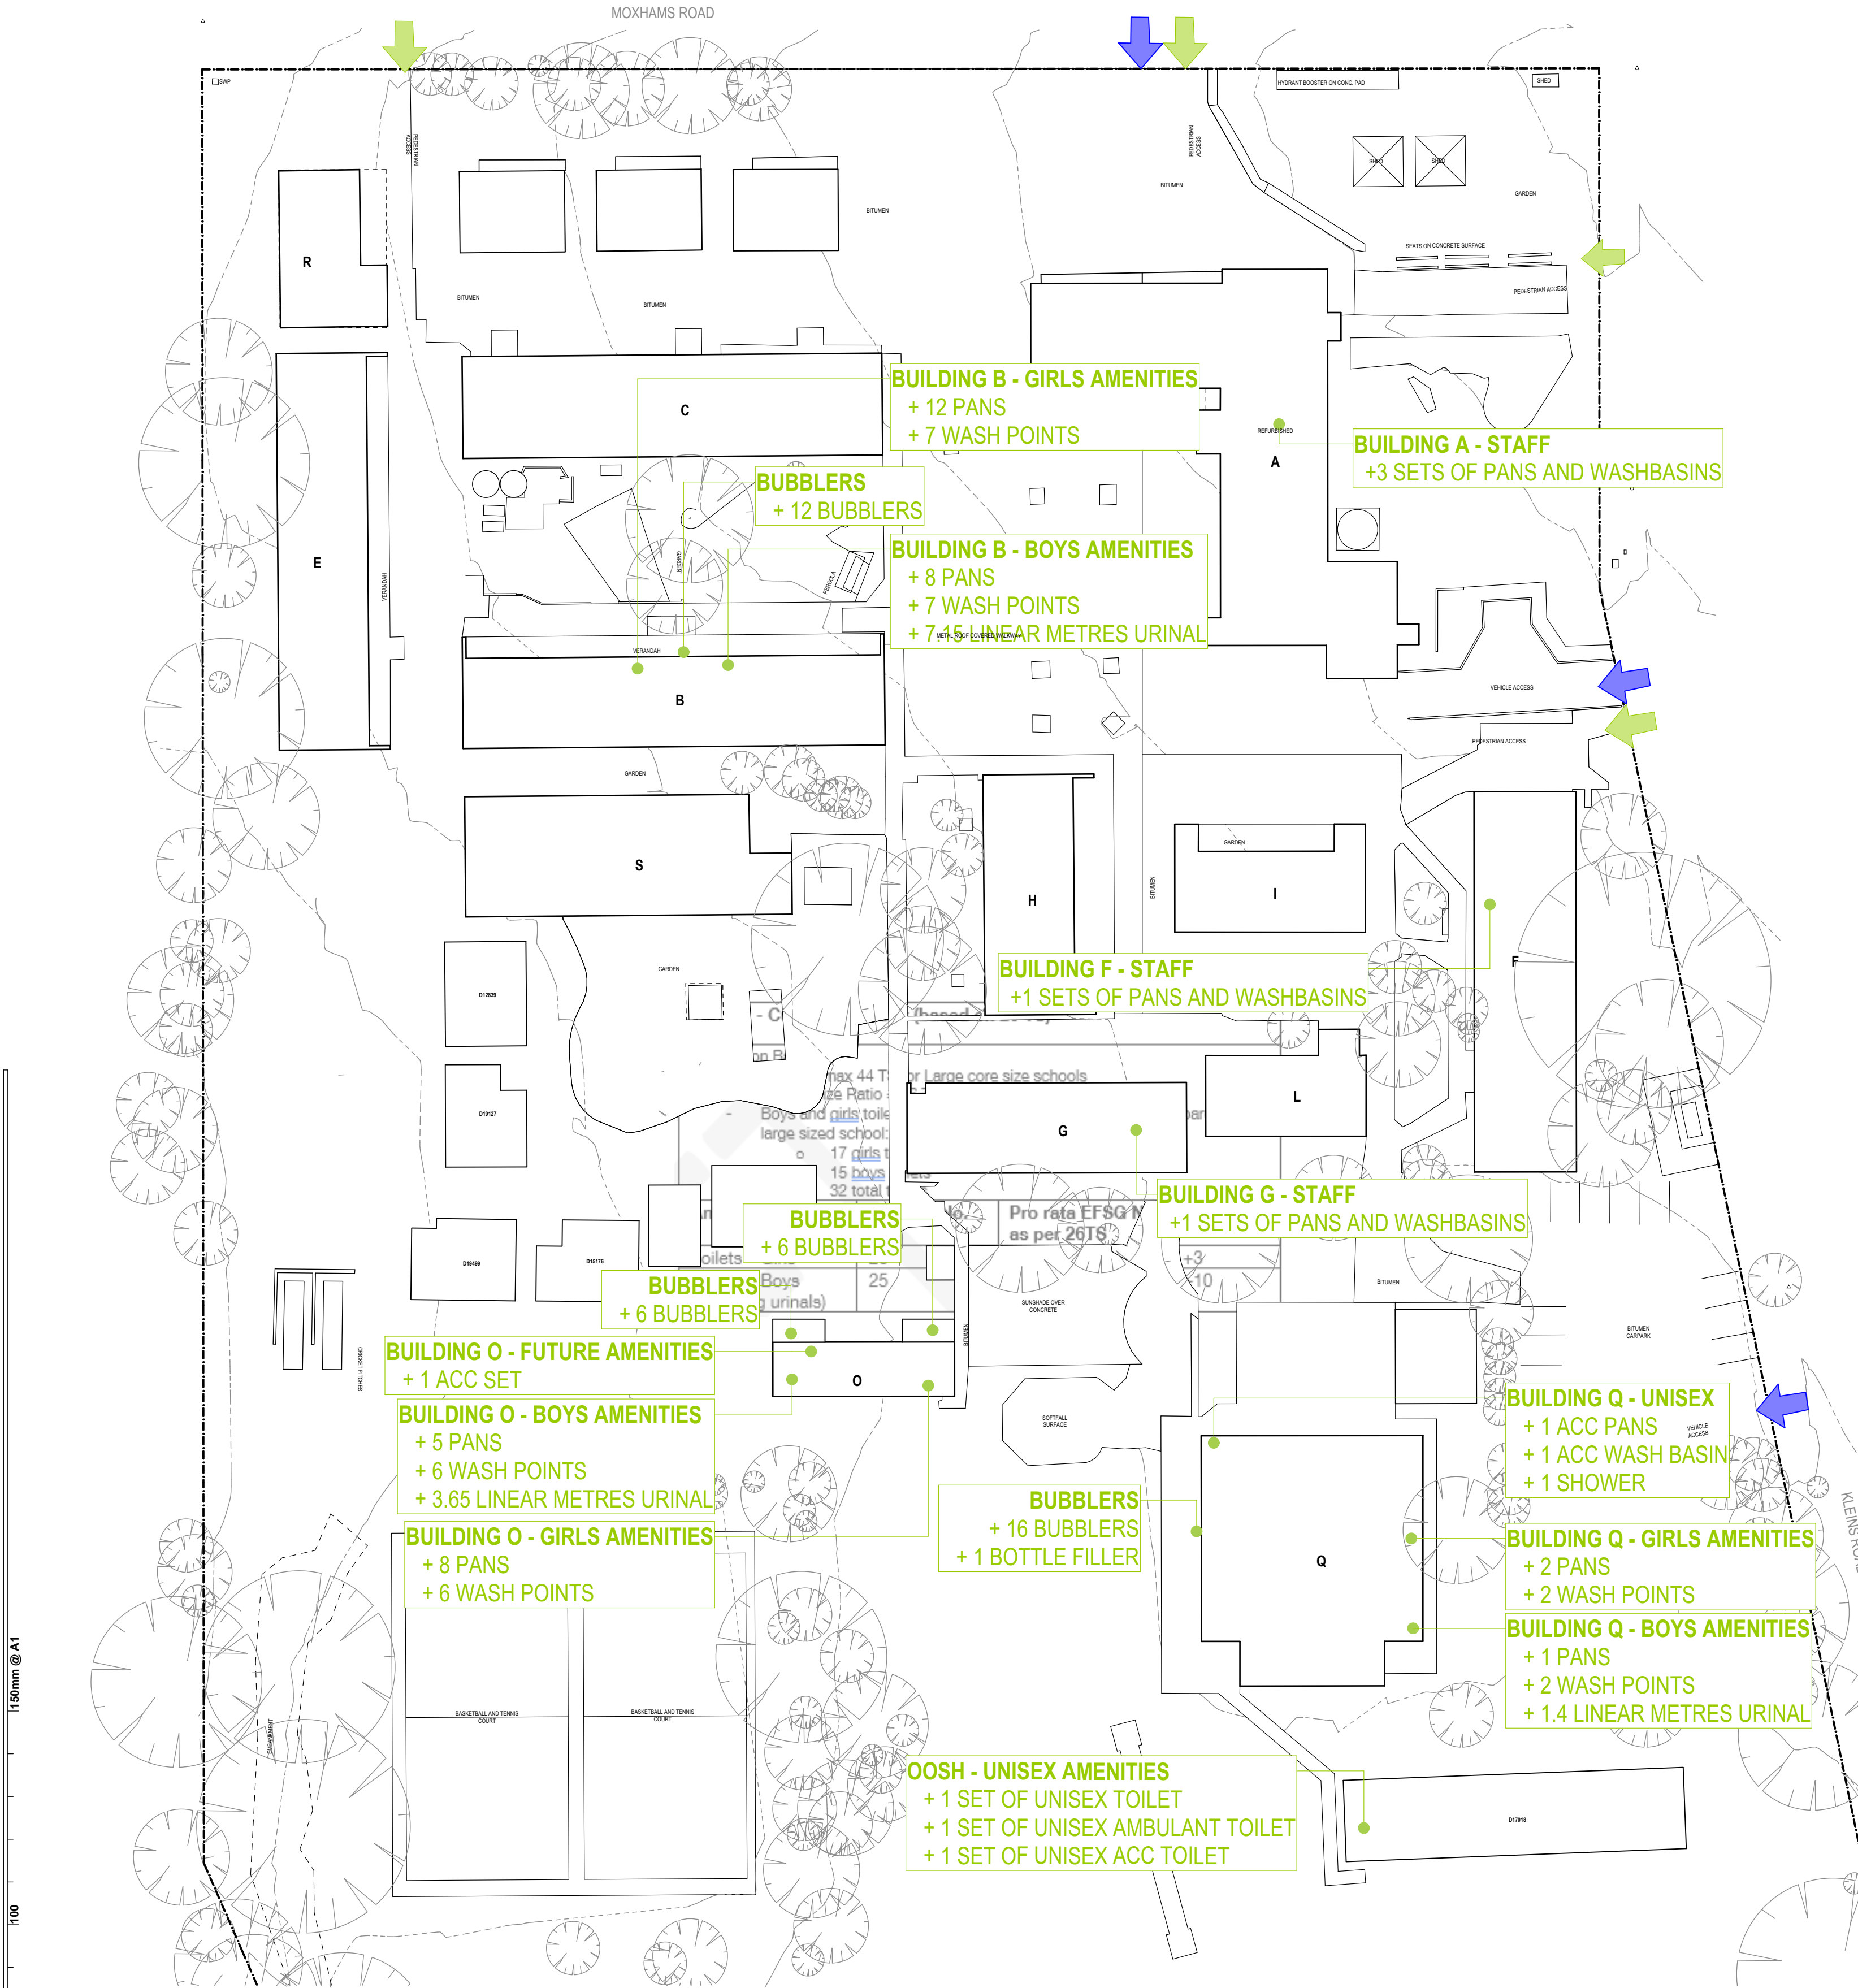

1 PLAN  
EXISTING SITE AMENITIES  
SCALE: 1:400

EXISTING AMENITIES

| AMENITIES                          | EXISTING No. | POST DEMOLITION No. | EFSG No. | GAP |
|------------------------------------|--------------|---------------------|----------|-----|
| TOILETS - GIRLS                    | 20           | 20                  | 17       | +3  |
| TOILETS - BOYS (INCLUDING URINALS) | 25           | 25                  | 15       | +5  |
| TOILETS - ACC                      | 1            | 1                   | 6        | -5  |
| TOILETS - STAFF                    | 5            | 5                   | -        | -   |
| BUBBLER                            | 41           | 41                  | 29       | +12 |

Table 2 - Current Capacity (based on 26 TS)

|                                                                                                  |
|--------------------------------------------------------------------------------------------------|
| Calculation Basis:                                                                               |
| - 26 TS of max 44 TS for Large core size schools                                                 |
| - School Size Ratio = 26 TS / 44 TS = 0.590                                                      |
| - Boys and girls toilets calculated based on pro rata basis compared to full large sized school: |
| o 17 girls toilets                                                                               |
| o 15 boys toilets                                                                                |
| o 32 total toilets                                                                               |

| Amenities                          | Existing No. | Pro rata EFSG No. as per 26TS | Gap |
|------------------------------------|--------------|-------------------------------|-----|
| Toilets – Girls                    | 20           | 17                            | +3  |
| Toilets – Boys (including urinals) | 25           | 15                            | +10 |

fulton trotter

ARCHITECTS BRISBANE SYDNEY  
www.fultontrotter.com.au

SYDNEY Suite 904, Level 9, 29-36 Foveaux Street, Surry Hills, NSW 2010  
L (02) 8383 5151 e. sydney@fultontrotter.com.au

Fulton Trotter Architects ACN 677 264 550 ABN 57 677 264 550  
To be used for authorised work only. Not to be copied directly or indirectly,  
in whole or in part, nor shall it be used for any other building purposes.

DIRECTORS  
Greg Isaac rata QLD 2500  
Justin Ebbury fraia QLD 3313  
John Ward rata QLD 3847  
Katerina Diacopoulos fraia NSW 7434  
Paul Skelton fraia NSW 7180  
Ryan Loveday fraia QLD 4500

SCHEMATIC DESIGN  
SCHOOL INFRASTRUCTURE  
NSW

NORTHMEAD PUBLIC SCHOOL

MOXHAMS ROAD,  
NORTHMEAD, NSW

AMENITIES STRATEGY

Figured dimensions take precedence over  
scale dimensions. Contractors must verify  
all dimensions on site before commencing  
any work or making shop drawings.

PROJECT NUMBER DIRECTOR CHECKED


7068ND01 JW NK

DRAWING NUMBER REVISION

NPS-FTA-00-00-DR-A-1602 02



1 PLAN  
ACCESS STRATEGY PLAN  
SCALE: 1:500

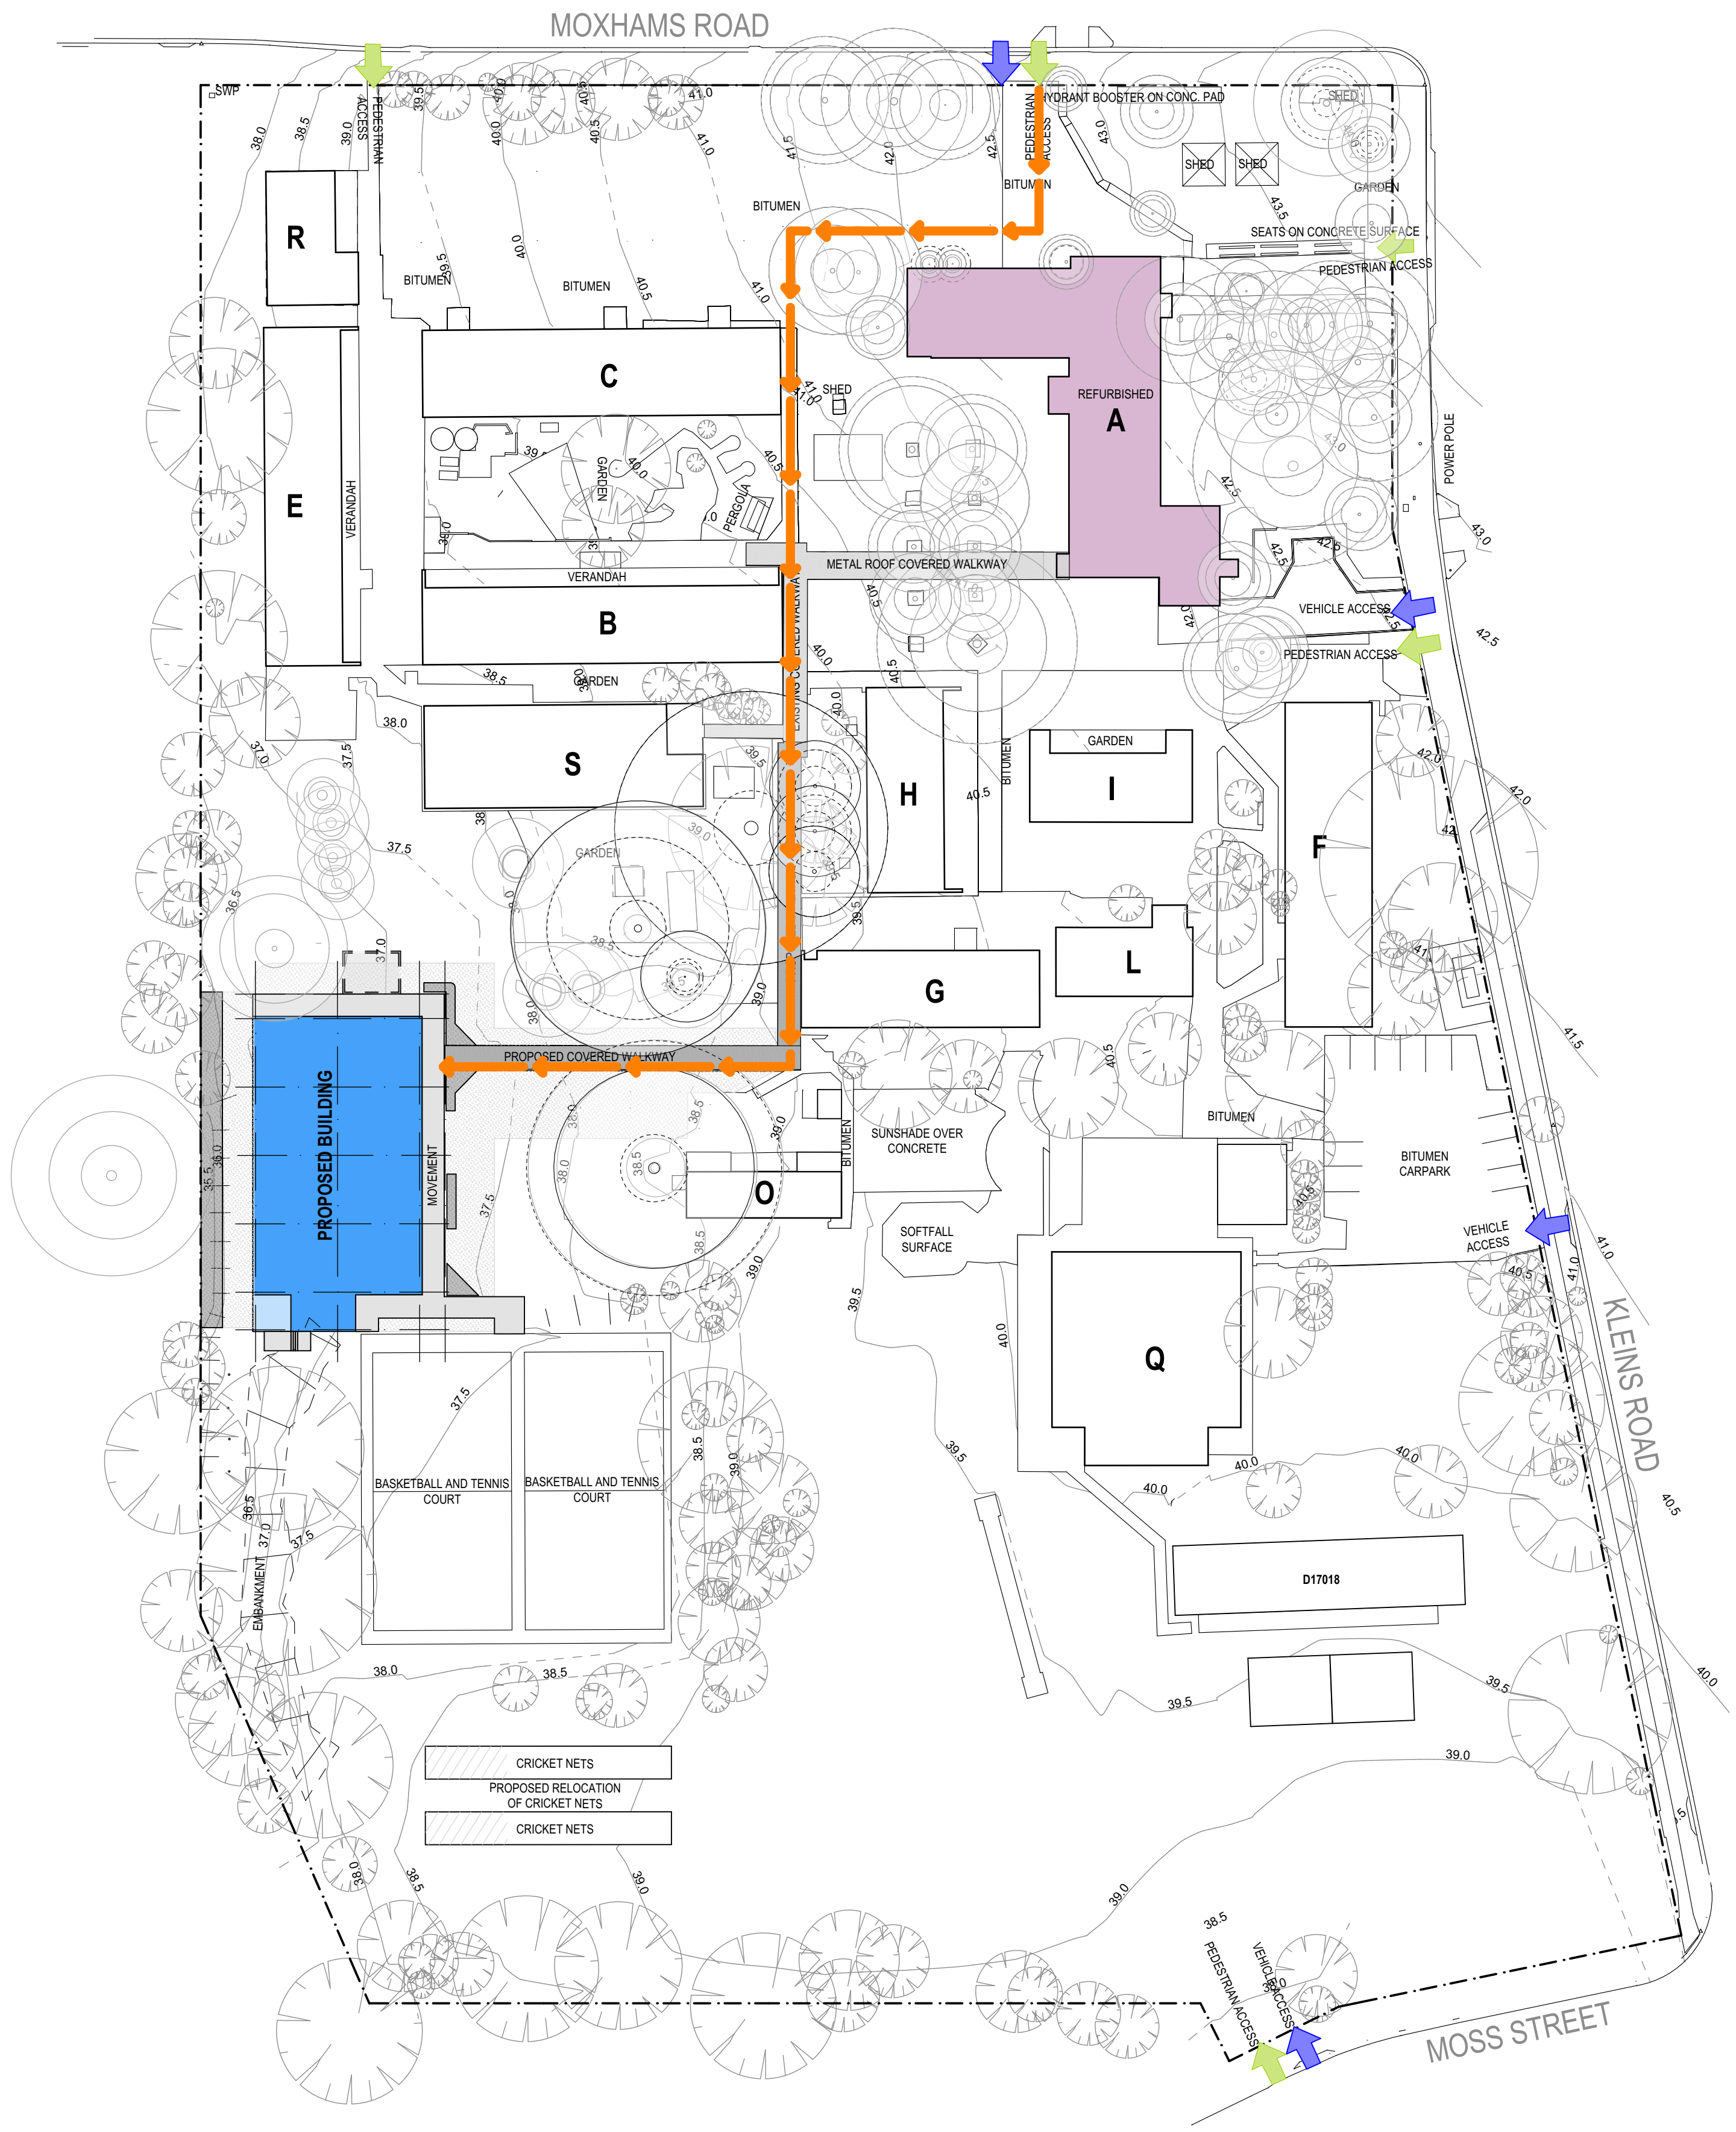

| REV. | DESCRIPTION           | DATE       | INIT. |
|------|-----------------------|------------|-------|
| 01   | 100% SCHEMATIC DESIGN | 19/12/2024 | NK    |

**fulton trotter**  
ARCHITECTS BRISBANE SYDNEY  
[www.fultontrotter.com.au](http://www.fultontrotter.com.au)  
SYDNEY Suite 904, Level 9, 29-36 Foveaux Street, Surry Hills, NSW 2010  
L (02) 8383 5151 e. [sydney@fultontrotter.com.au](mailto:sydney@fultontrotter.com.au)  
Fulton Trotter Architects ACN 677 264 550 ABN 57 677 264 550  
To be used for authorised work only. Not to be copied directly or indirectly,  
in whole or in part, nor shall it be used for any other building purposes.

**DIRECTORS**  
Greg Isaac nra QLD 2500  
Justine Eboray nra QLD 3313  
John Ward nra QLD 3847  
Katerina Diacopoulos fra NSW 7434  
Paul Siskawa fra QLD 1108  
Ryan Loveday fra QLD 4500

NSW 6855  
VIC 18804


PROJECT PHASE  
CLIENT SCHOOL INFRASTRUCTURE  
PROJECT NORTHMEAD PUBLIC SCHOOL  
ADDRESS MOXHAMS ROAD,  
NORTHMEAD, NSW

DRAWING  
ACCESS STRATEGY

Figured dimensions take precedence over scale dimensions. Contractors must verify all dimensions on site before commencing any work or making shop drawings.

PROJECT NUMBER 7068ND01  
DIRECTOR JW  
DRAWING NUMBER NPS-FTA-00-00-DR-A-1603  
CHECKED  
REVISION  
01



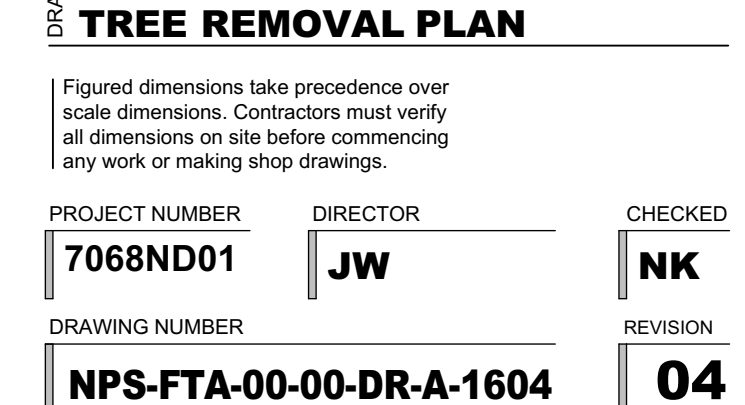

|      |                       |            |       |
|------|-----------------------|------------|-------|
|      |                       |            |       |
|      |                       |            |       |
| 04   | SD TENDER ADDENDUM    | 12/03/2025 | NK    |
| 03   | SD TENDER ADDENDUM    | 04/03/2025 | NK    |
| 02   | 100% SCHEMATIC DESIGN | 19/12/2024 | AK    |
| 01   | 95% SCHEMATIC DESIGN  | 10/12/2024 | AK    |
| REV. | DESCRIPTION           | DATE       | INIT. |

**Fulton Trotter**  
ARCHITECTS BRISBANE SYDNEY  
[www.fultontrtoter.com.au](http://www.fultontrtoter.com.au)

(SYDNEY) Suite 904, Level 9, 28-36 Foveaux Street, Surry Hills, NSW 1501  
Tel: (02) 8383 5151 Fax: (02) 8383 5152 Email: [info@fultontrtoter.com.au](mailto:info@fultontrtoter.com.au)

**Fulton Trotter Architects** ABN 67 264 550 ABN 57 267 844-50  
To be used for authorised work only. Not to be copied directly or indirectly,  
in whole or in part, shall be agreed by either our building purposes.

**DIRECTORS**

|                      |          |         |
|----------------------|----------|---------|
| John Ezzery          | NSW 6855 | DL 3920 |
| Jurine Ezzery        | DL 3315  | DL 3315 |
| John Ward            | NSW 6771 | DL 3847 |
| Katerina Dracopoulos | NSW 4734 | DL 4520 |
| Paul Savaris         | NSW 7180 | DL 3198 |
| Rory Lyndevale       | DL 4520  | DL 4520 |

CLIENT | PHASE

# SCHEMATIC DESIGN

## SCHOOL INFRASTRUCTURE NSW


PROJECT

### NORTHMEAD PUBLIC SCHOOL

ADDRESS

MOXHAMS ROAD,  
NORTHMEAD, NSW



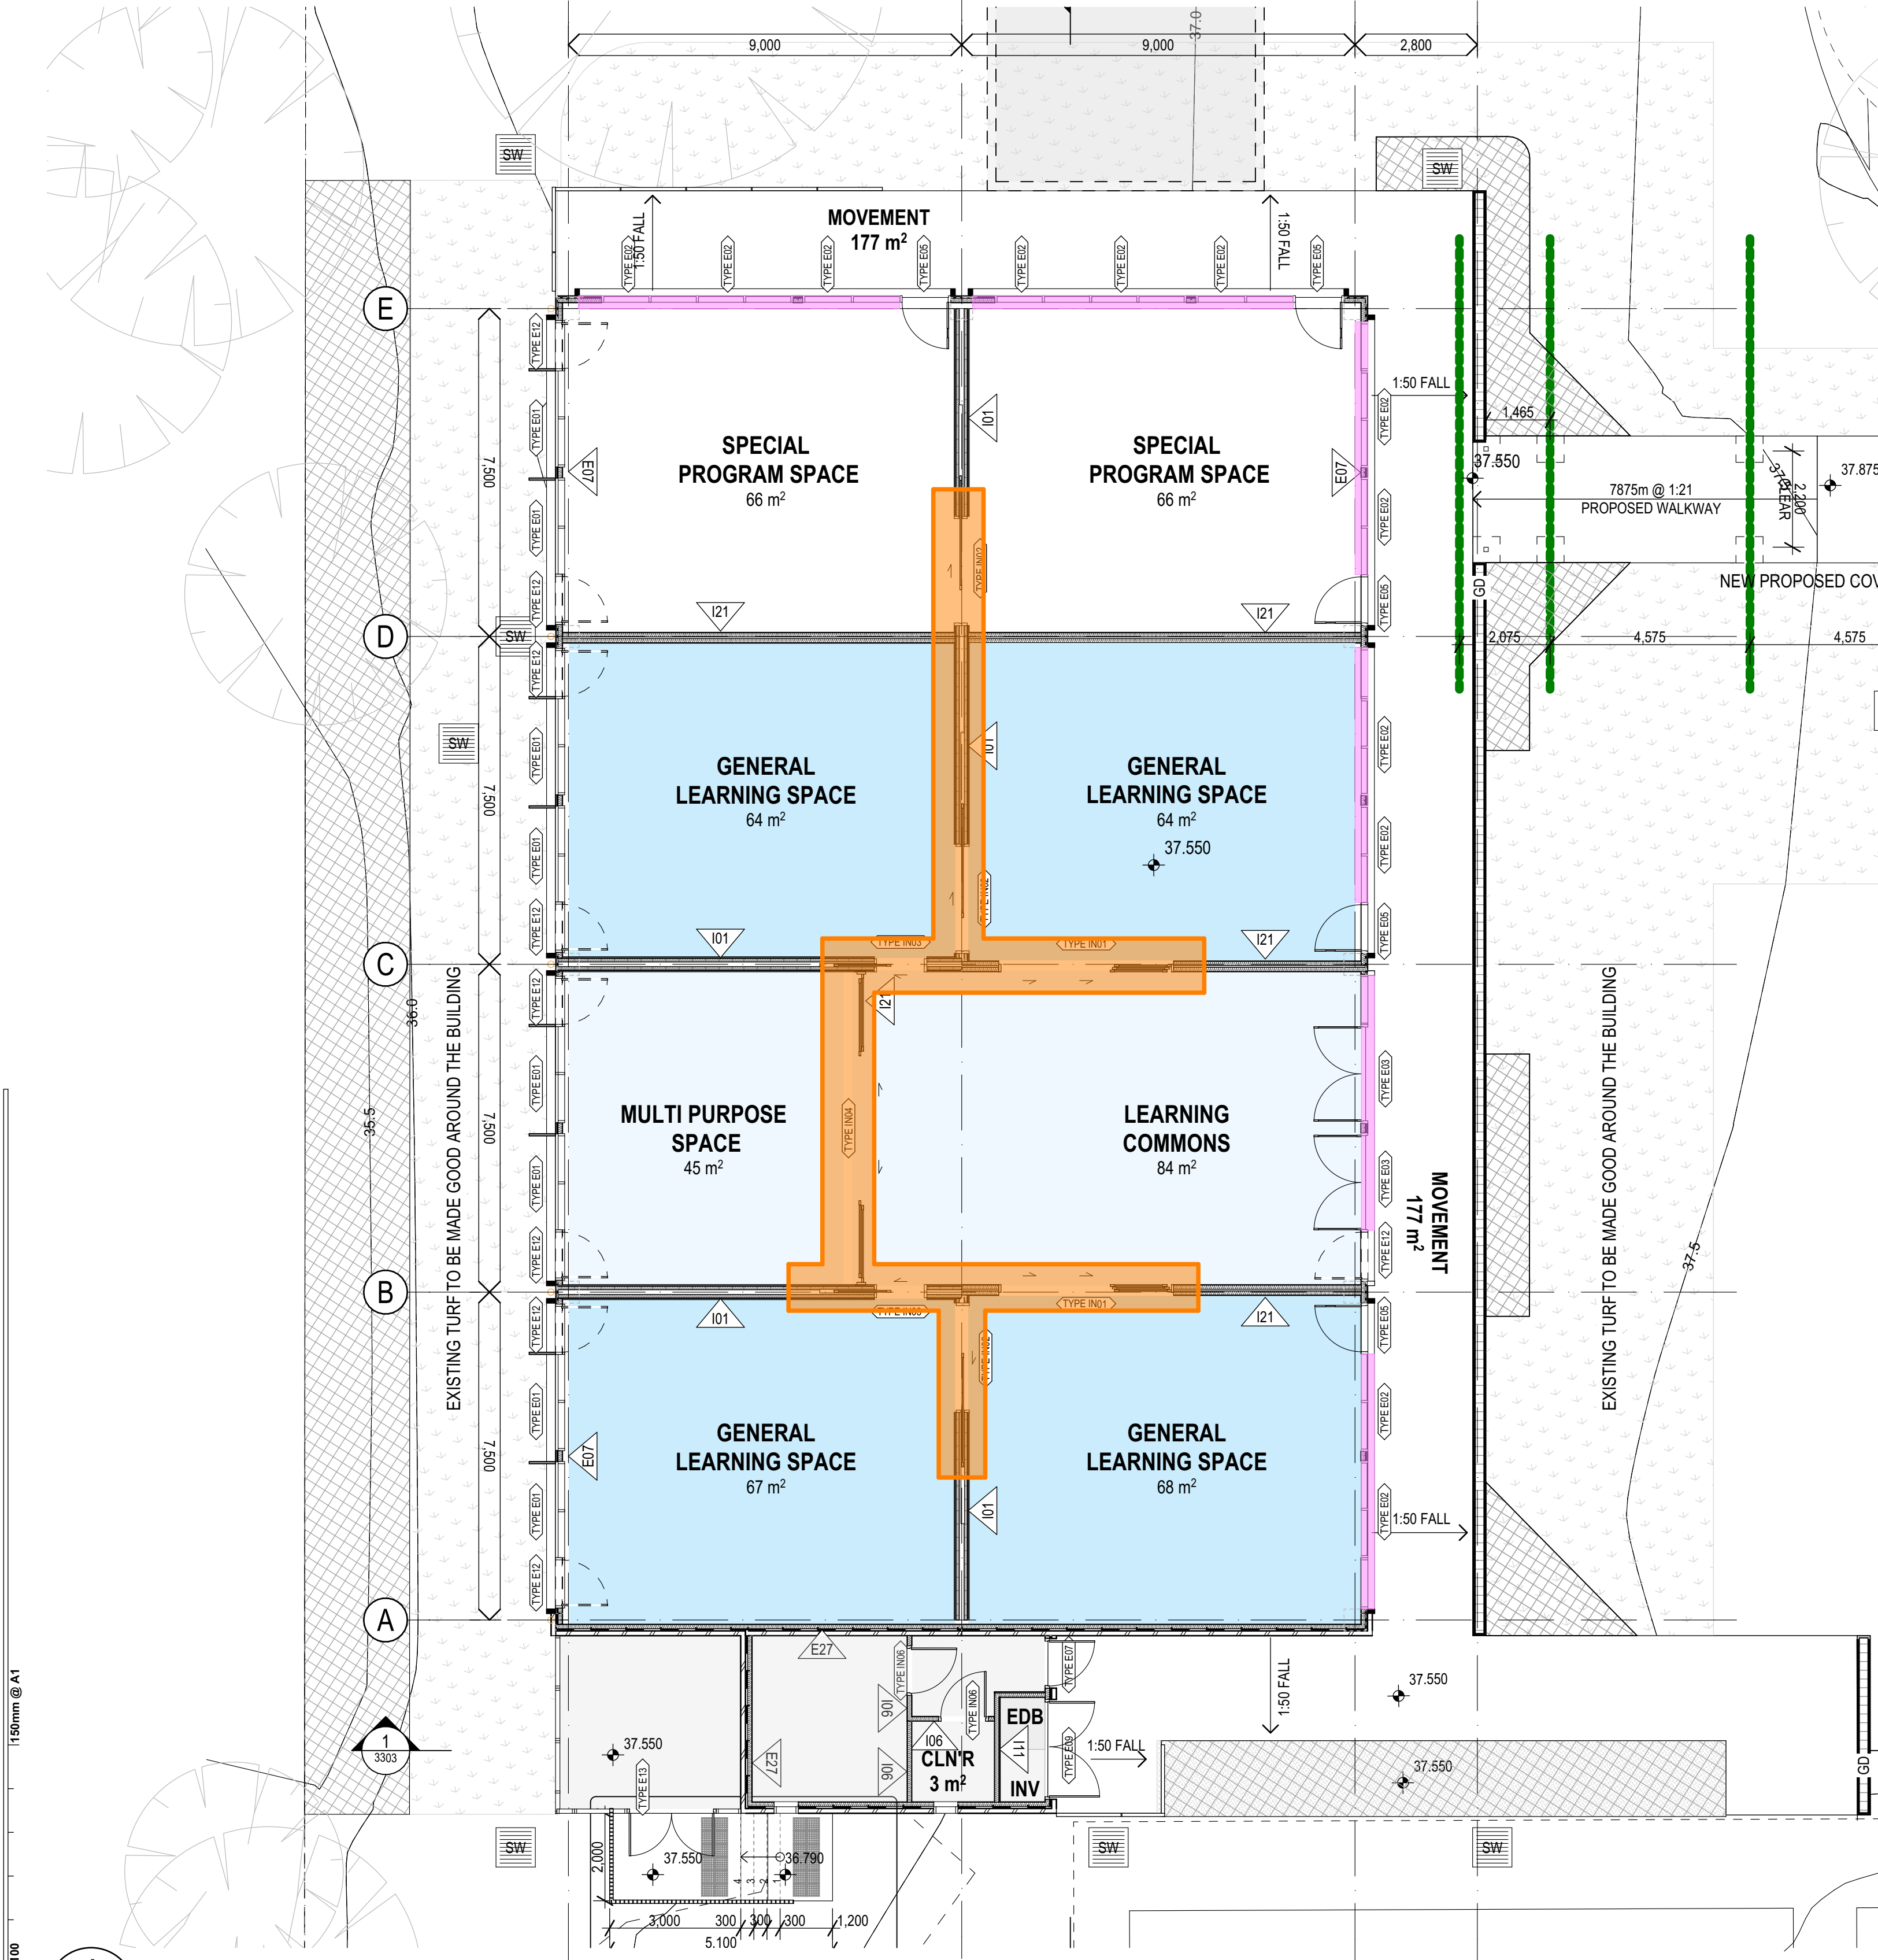

1 PLAN  
INDIGENOUS ARTWORK STRATEGY


PROPOSED LOCATION FOR  
INDIGENOUS ARTWORK STRATEGY:

PROPOSED - EXTERNAL LOCATIONS

DECALS ON EXTERNAL GLAZINGS

PROPOSED - INTERNAL LOCATIONS

DECALS ON ALL THE GLAZING SLIDERS -  
AS PER PATTERN BOOK

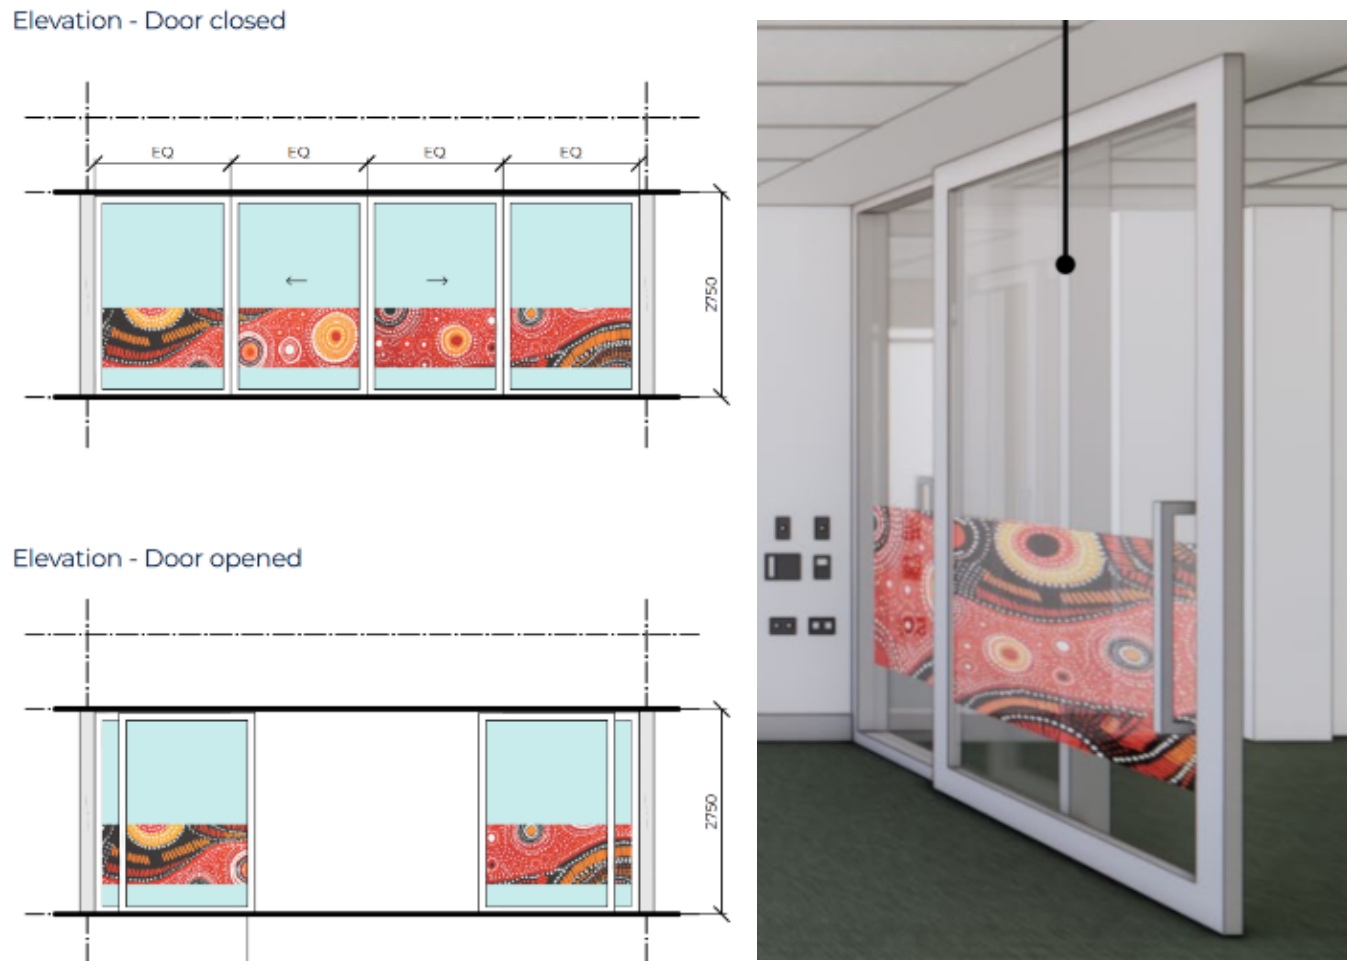

**fulton trotter**

ARCHITECTS BRISBANE SYDNEY  
[www.fultontrotter.com.au](http://www.fultontrotter.com.au)

SYDNEY Suite 904, Level 9, 29-36 Foveaux Street, Surry Hills, NSW 2010  
T (02) 8383 5151 e. [sydney@fultontrotter.com.au](mailto:sydney@fultontrotter.com.au)

Fulton Trotter Architects ACN 677 264 550 ABN 57 677 264 550  
To be used for authorised work only. Not to be copied directly or indirectly,  
in whole or in part, nor shall it be used for any other building purposes.

**DIRECTORS**  
Greg Isaac rata NSW 6855 QLD 2500  
Justine Eboray Itala QLD 3313  
John Ward rata NSW 8371 QLD 3847  
Katerina Diacopoulos Itala NSW 7434 QLD 4528  
Paul Siskawa Itala NSW 7180 QLD 1108  
Ryan Lovetday Itala QLD 4500

**SCHEMATIC DESIGN**  
SCHOOL INFRASTRUCTURE  
NSW

NORTHMEAD PUBLIC SCHOOL

MOXHAMS ROAD,  
NORTHMEAD, NSW

**INDIGENOUS ARTWORK  
STRATEGY**

Figured dimensions take precedence over  
scale dimensions. Contractors must verify  
all dimensions on site before commencing  
any work or making shop drawings.

PROJECT NUMBER  
**7068ND01**



DIRECTOR  
**JW**

CHECKED  
**NK**

DRAWING NUMBER  
**NPS-FTA-00-00-DR-A-1610**

REVISION  
**03**



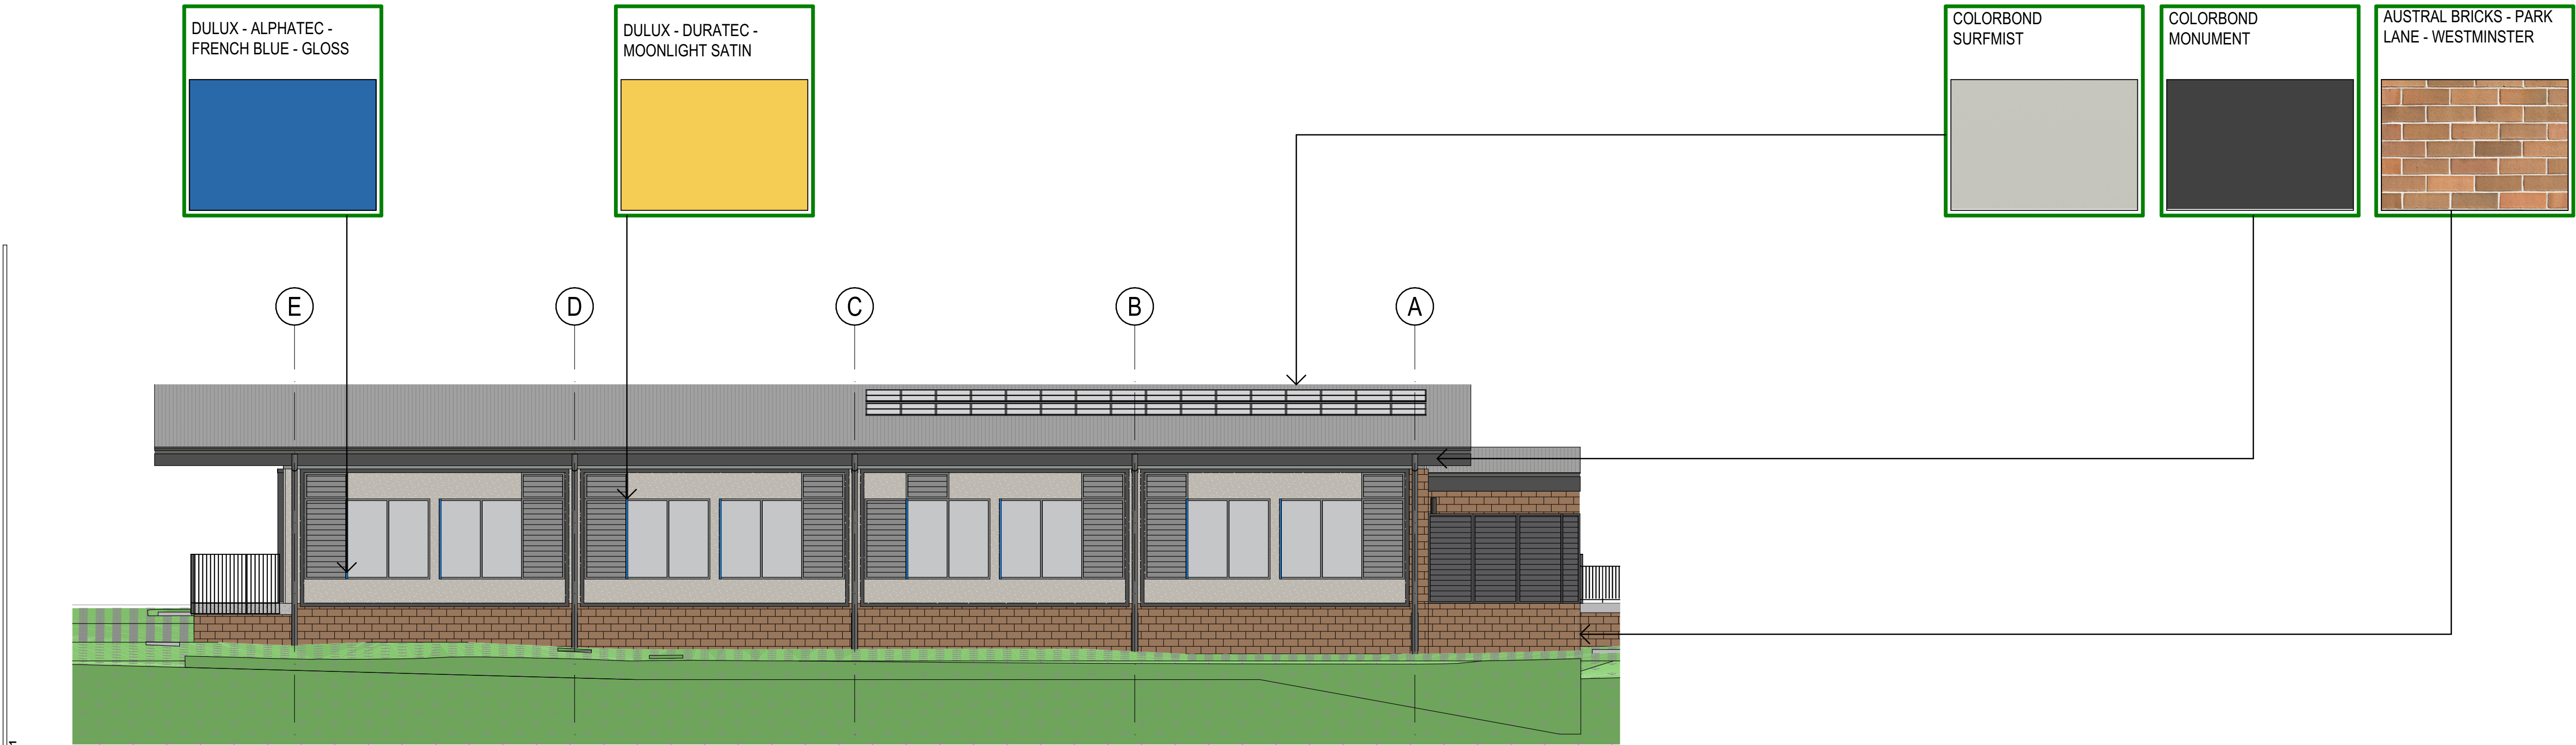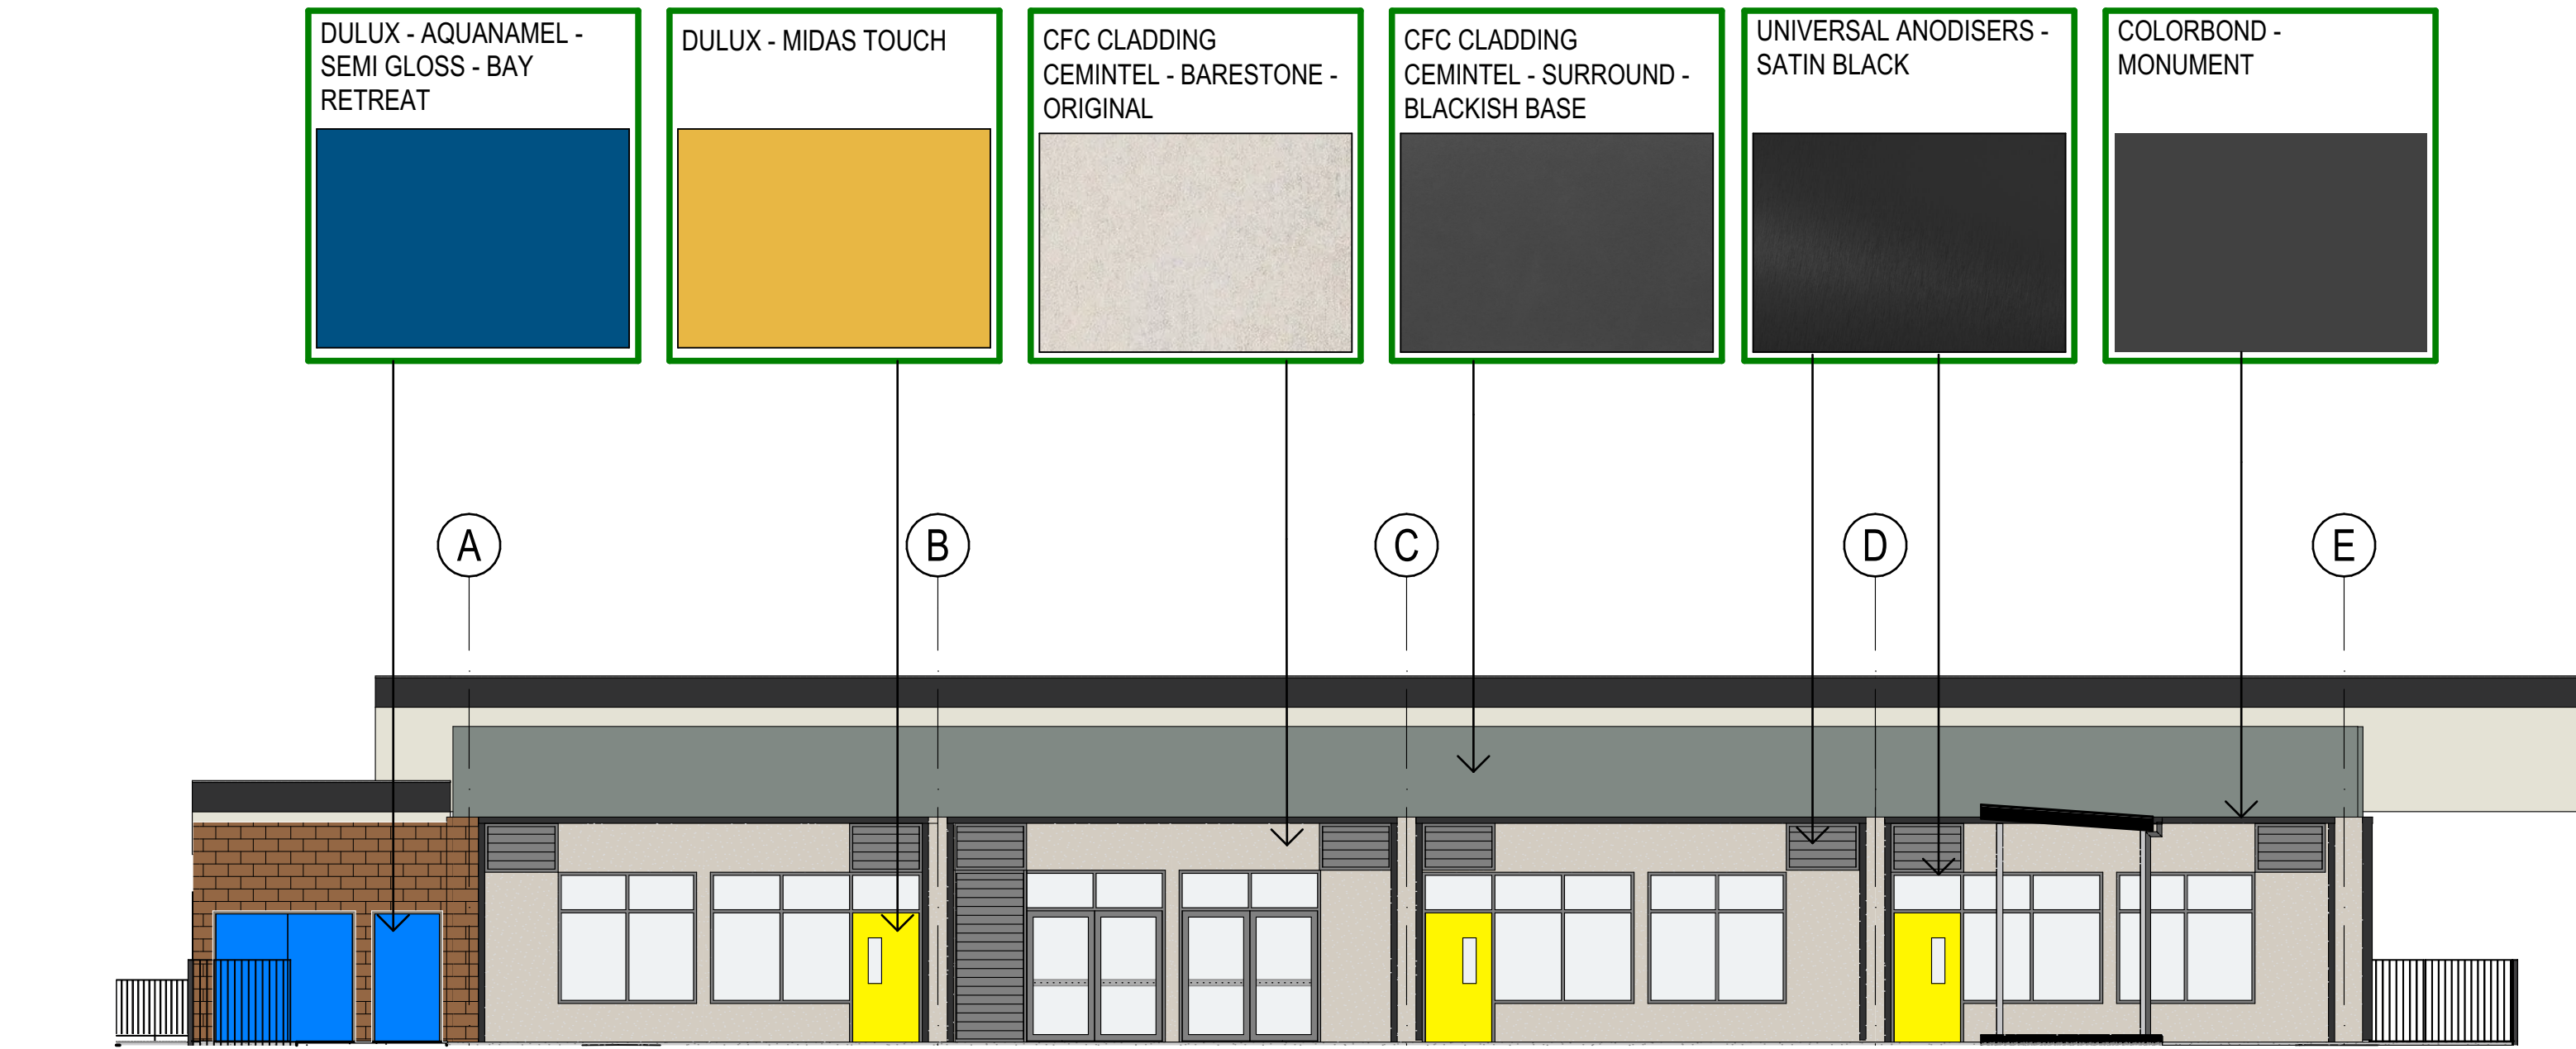

ALL COLOURS AND MATERIALS  
ARE TO BE CONFIRMED PRIOR  
TO TENDER

| REV. | DESCRIPTION           | DATE       | INIT. |
|------|-----------------------|------------|-------|
| 03   | 100% SCHEMATIC DESIGN | 19/12/2024 | AK    |
| 02   | 95% SCHEMATIC DESIGN  | 10/12/2024 | AK    |
| 01   | 80% SCHEMATIC DESIGN  | 26/11/2024 | AK    |


**fulton trotter**  
ARCHITECTS BRISBANE SYDNEY  
[www.fultontrotter.com.au](http://www.fultontrotter.com.au)  
SYDNEY Suite 904, Level 9, 29-36 Foveaux Street, Surry Hills, NSW 2010  
t. (02) 8383 5151 e. [sydney@fultontrotter.com.au](mailto:sydney@fultontrotter.com.au)  
Fulton Trotter Architects ACN 677 264 550 ABN 57 677 264 550  
To be used for authorised work only. Not to be copied directly or indirectly,  
in whole or in part, nor shall it be used for any other building purposes.

**DIRECTORS**  
Greg Isaac nra NSW 6855 QLD 2520  
Justine Elzany fraa QLD 3313 QLD 3313  
John Ward nra NSW 8371 QLD 3847  
Katerina Diacopoulos fraa NSW 7434 QLD 4528  
Paul Spikova fraa NSW 7180 QLD 1108  
Ryan Lovetday fraa QLD 4500


DRAWING PROJECT CLIENT PHASE  
PROJECT CLIENT PHASE  
NORTHMEAD PUBLIC SCHOOL  
SCHEMATIC DESIGN  
SCHOOL INFRASTRUCTURE  
NSW  
MOXHAMS ROAD,  
NORTHMEAD, NSW

DRAWING  
**EXTERNAL MATERIAL AND FINISHES**  
Figured dimensions take precedence over scale dimensions. Contractors must verify all dimensions on site before commencing any work or making shop drawings.  
PROJECT NUMBER DIRECTOR CHECKED  
7068ND01 JW NK  
DRAWING NUMBER REVISION  
NPS-FTA-00-00-DR-A-1630 03




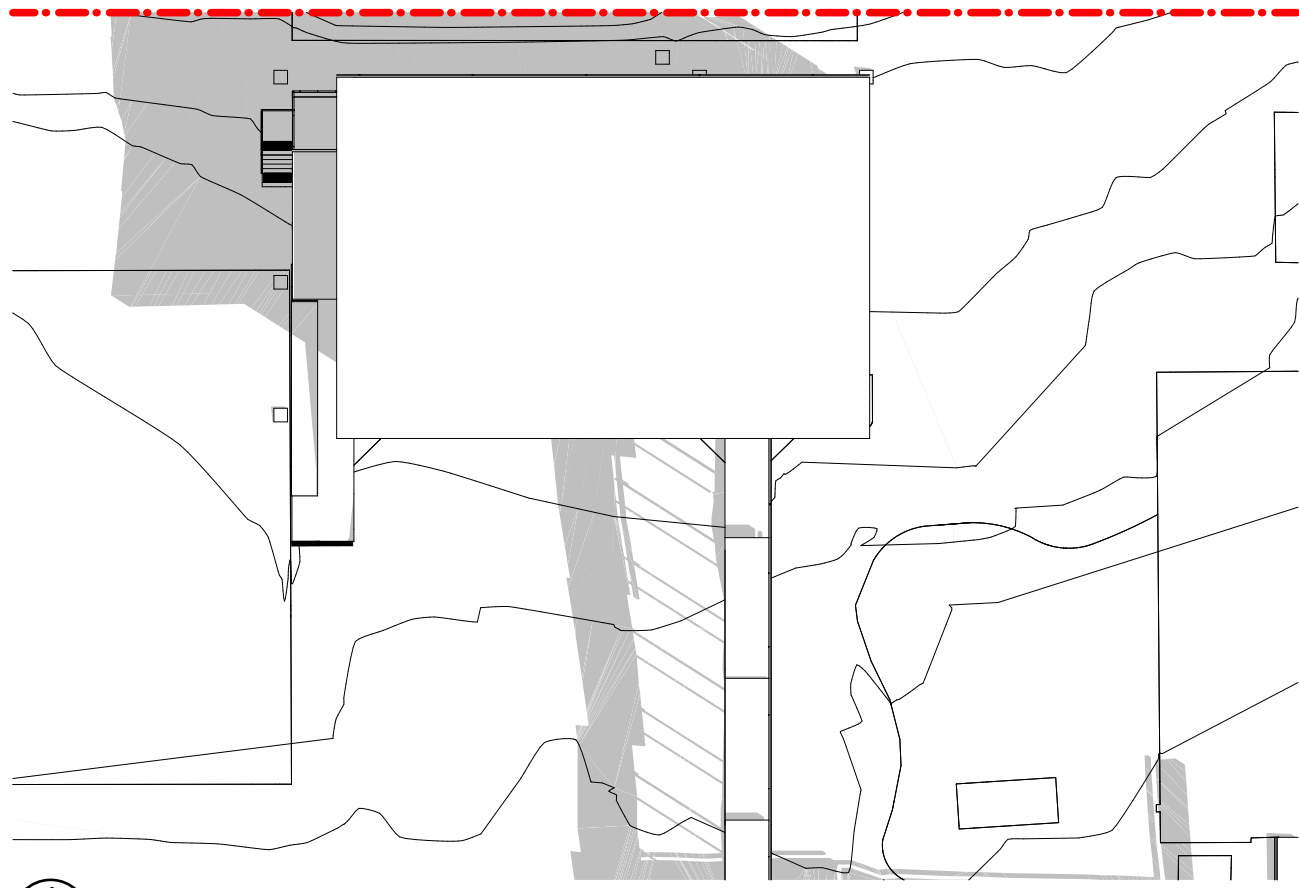


1 SHADOW DIAGRAM  
June 21 9:00 a.m.  
SCALE: 1:500

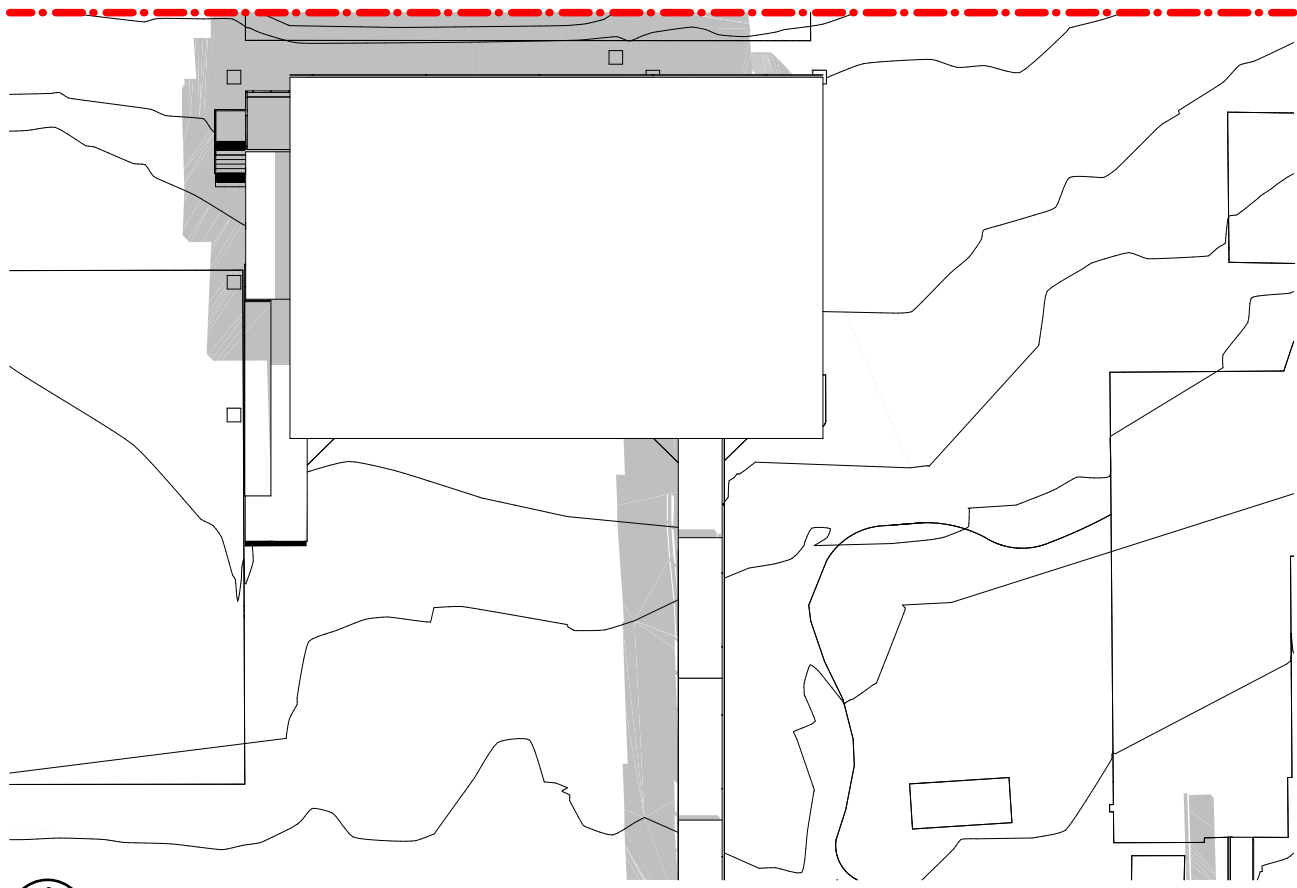


1 SHADOW DIAGRAM  
September 22 9:00 a.m.  
SCALE: 1:500

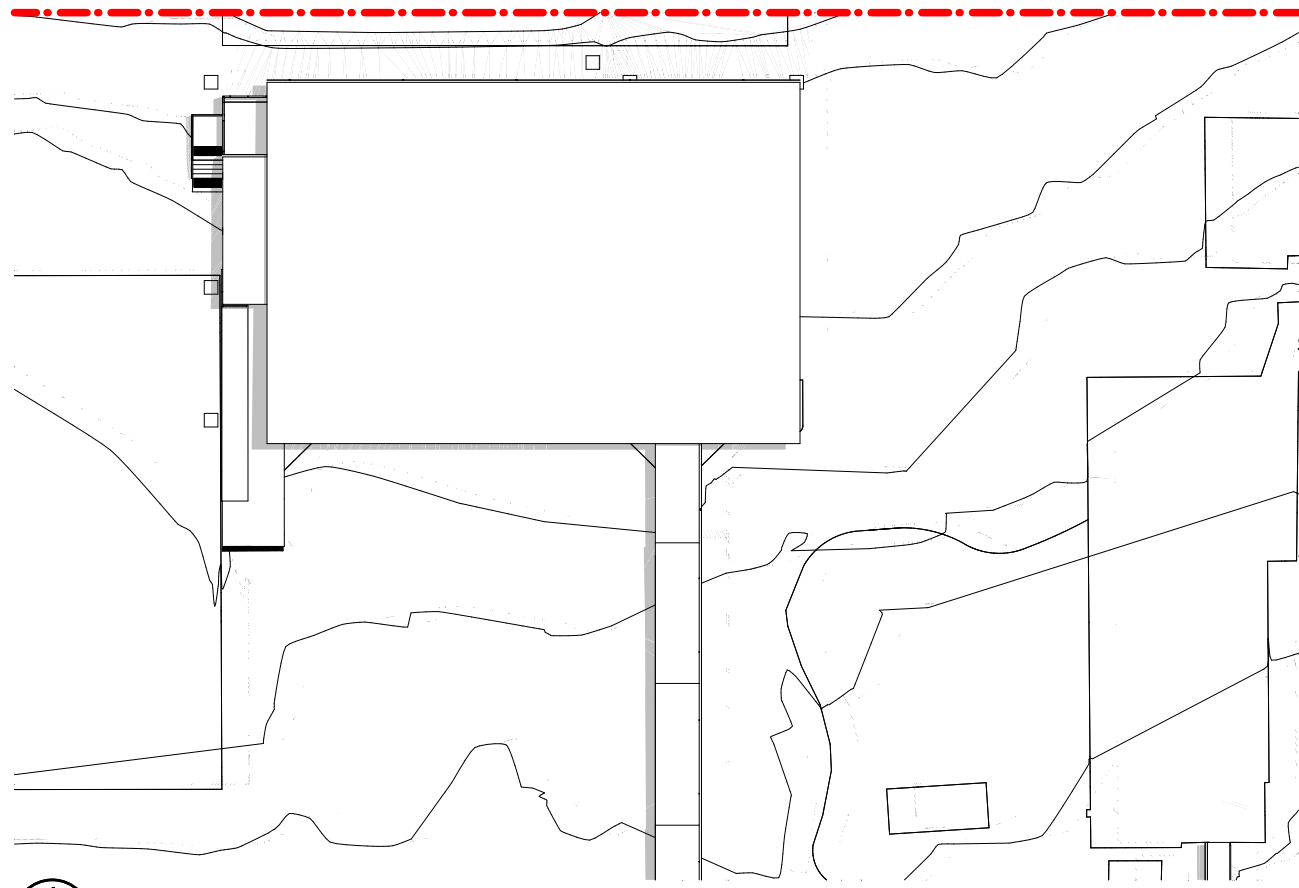


1 SHADOW DIAGRAM  
December 21 9:00 a.m.  
SCALE: 1:500

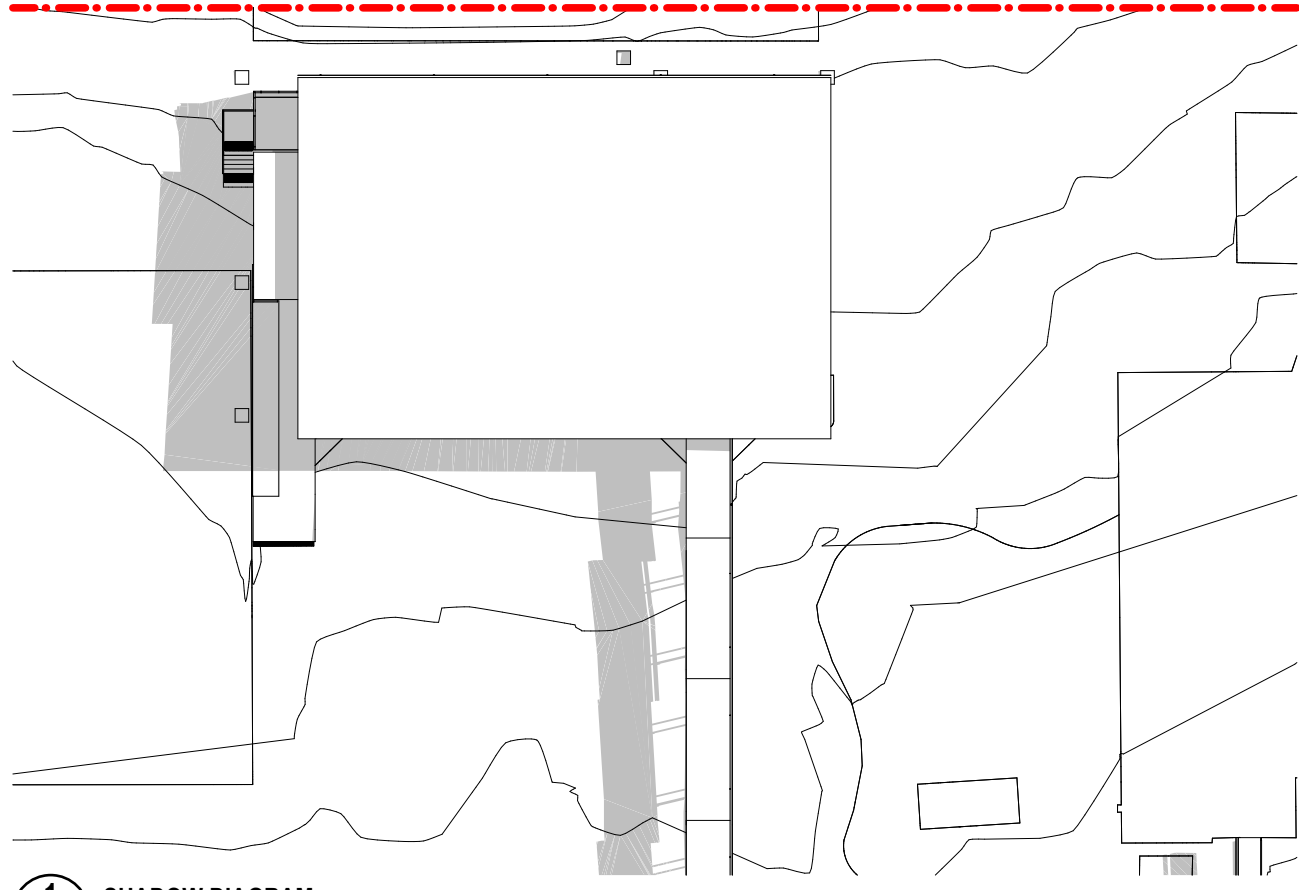


1 SHADOW DIAGRAM  
June 21 12:00 p.m.  
SCALE: 1:500

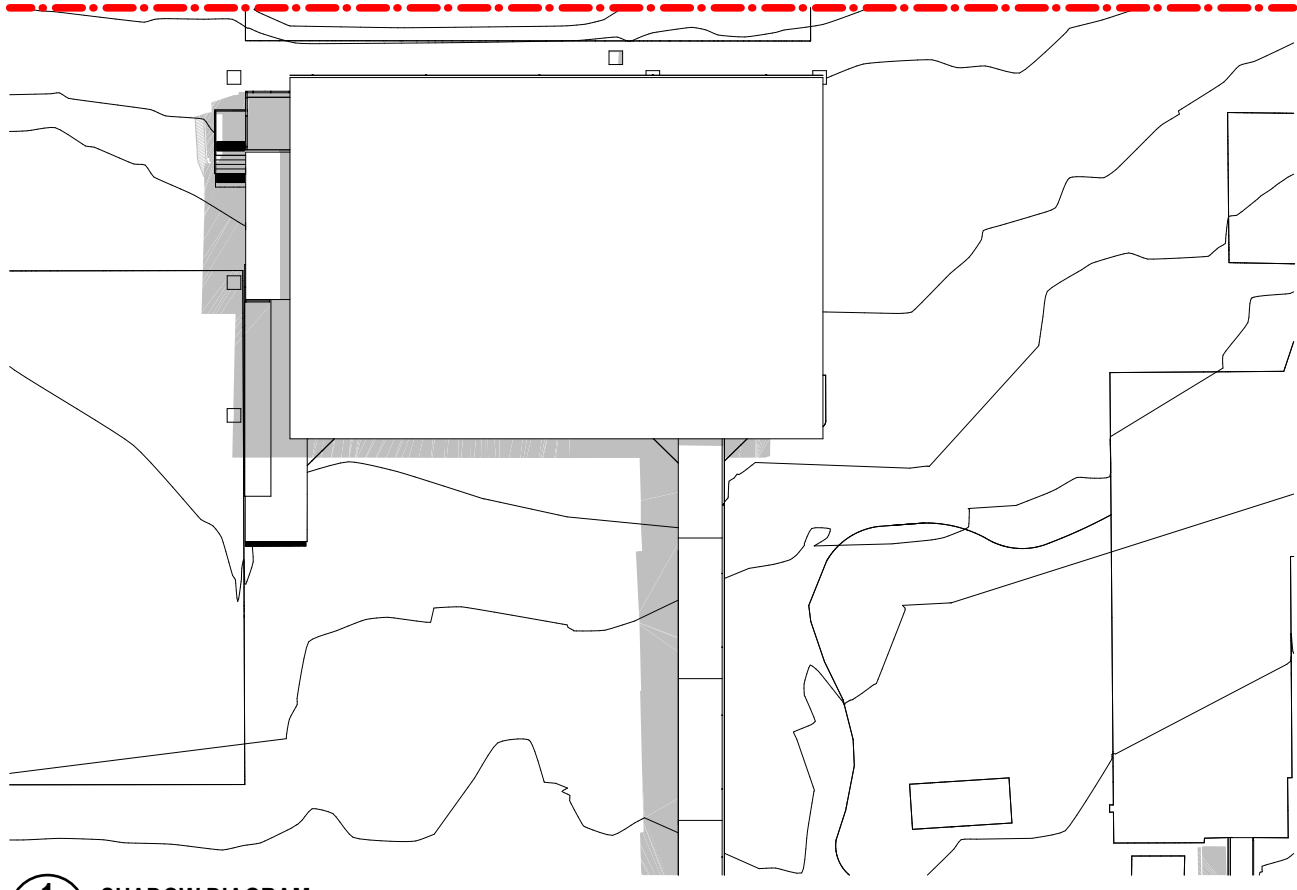


1 SHADOW DIAGRAM  
September 22 12:00 p.m.  
SCALE: 1:500

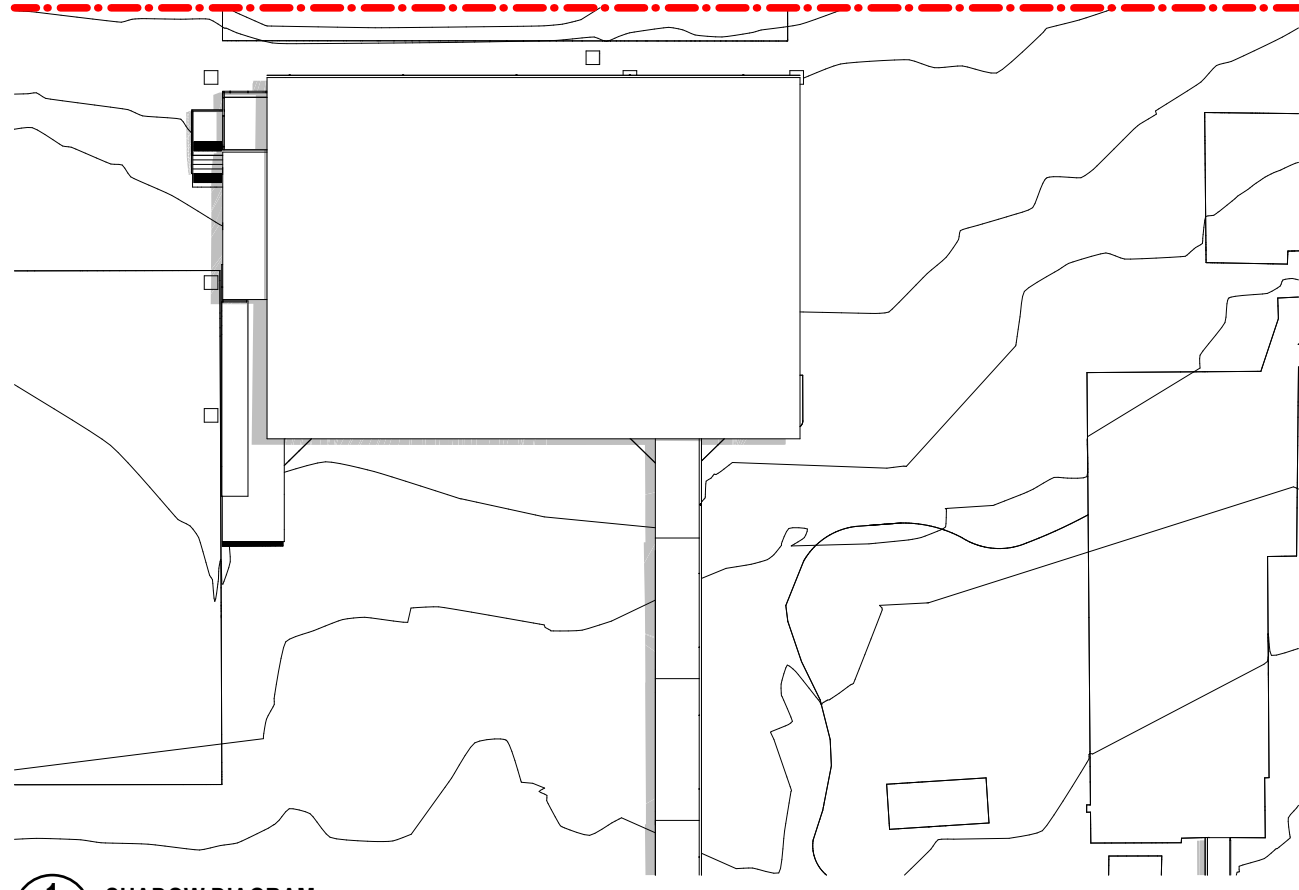


1 SHADOW DIAGRAM  
December 21 12:00 p.m.  
SCALE: 1:500

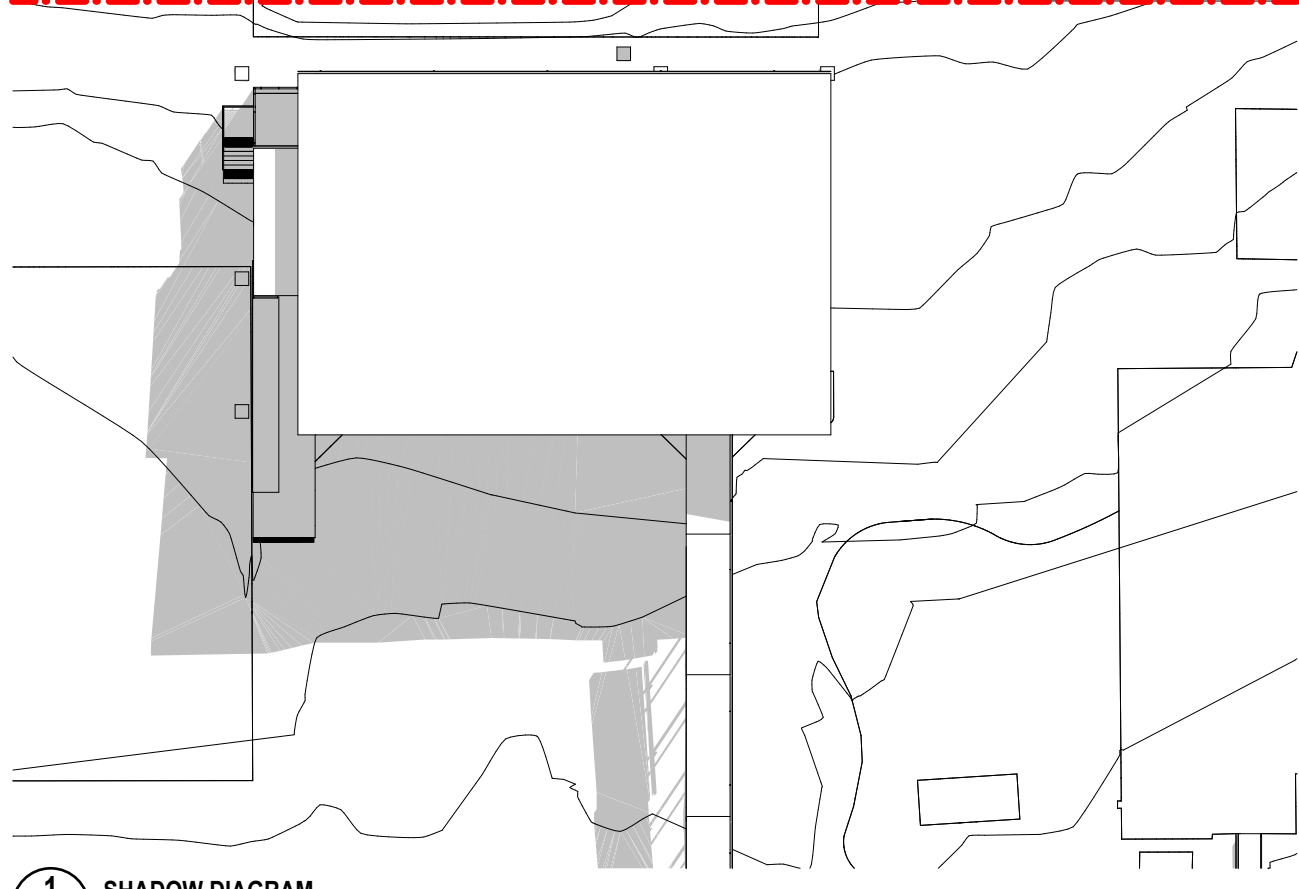

1 SHADOW DIAGRAM  
June 21 3:00 p.m.  
SCALE: 1:500

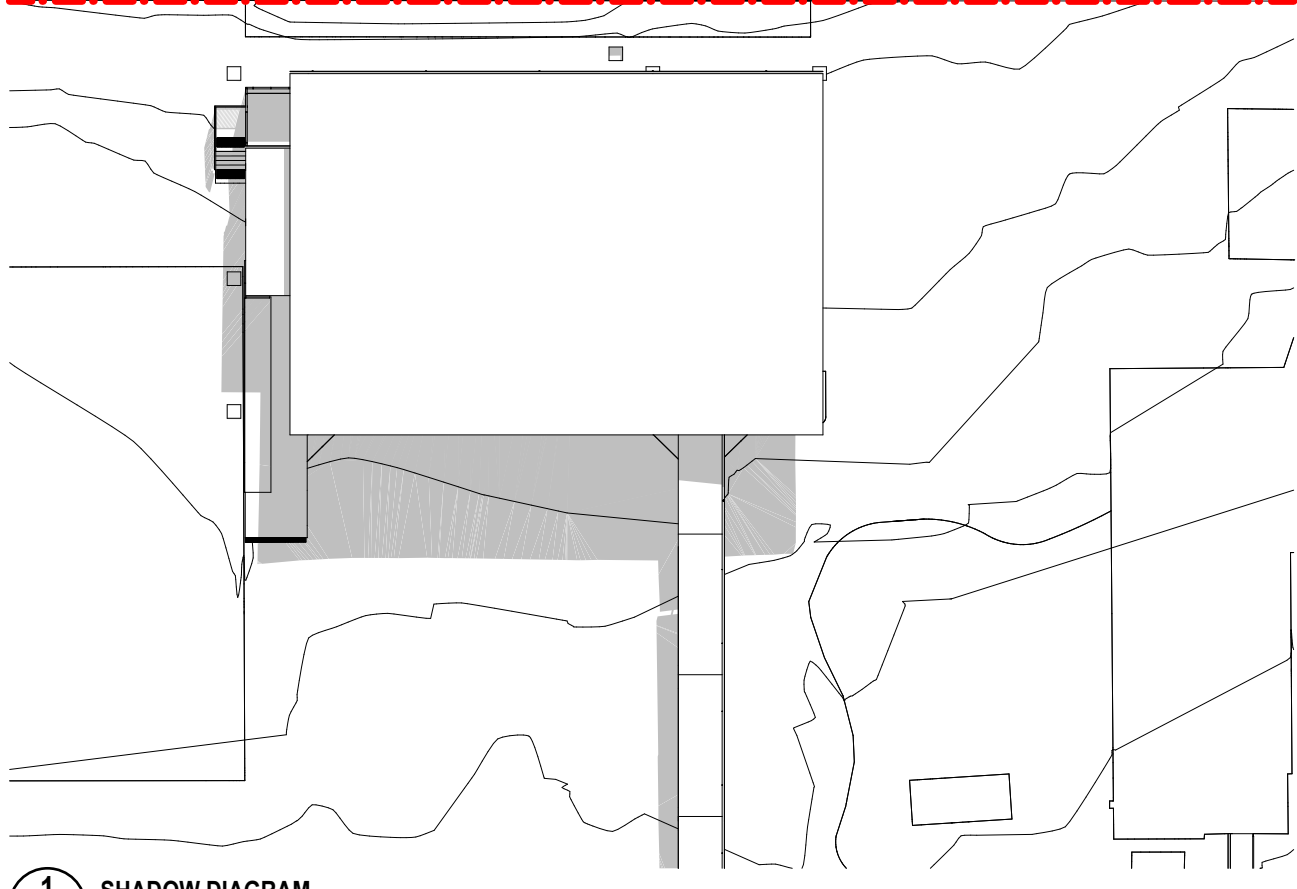

1 SHADOW DIAGRAM  
September 22 3:00 p.m.  
SCALE: 1:500

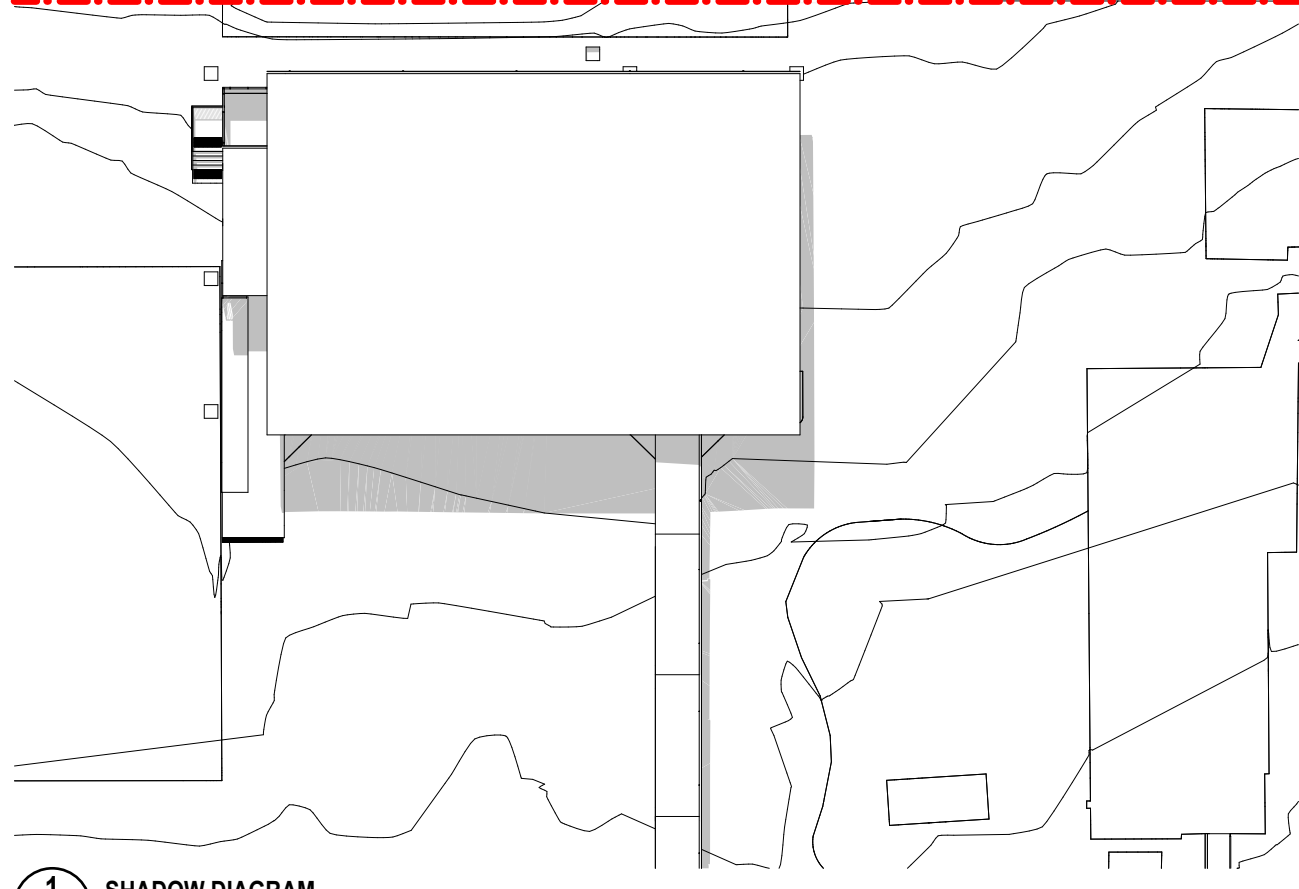

1 SHADOW DIAGRAM  
December 21 3:00 p.m.  
SCALE: 1:500

150mm @ A1  
100

150 100 150mm @ A1  
plot date: Thursday, 19 December 2024 2:46 PM file location: BIMcloud: FTA-SYD-BIM26 - BIMcloud Basic for Archicad 26/7068ND01 Northmead Public School


| REV. | DESCRIPTION           | DATE       | INIT. |
|------|-----------------------|------------|-------|
| 02   | 100% SCHEMATIC DESIGN | 19/12/2024 | AK    |
| 01   | 95% SCHEMATIC DESIGN  | 10/12/2024 | AK    |

**fulton trotter**  
ARCHITECTS BRISBANE SYDNEY  
[www.fultontrotter.com.au](http://www.fultontrotter.com.au)  
SYDNEY Suite 904, Level 9, 29-36 Foveaux Street, Surry Hills, NSW 2010  
t. (02) 8383 5151 e. [sydney@fultontrotter.com.au](mailto:sydney@fultontrotter.com.au)  
Fulton Trotter Architects ACN 677 264 550 ABN 57 677 264 550  
To be used for authorised work only. Not to be copied directly or indirectly,  
in whole or in part, nor shall it be used for any other building purposes.  
DIRECTORS  
Greg Isaac nra QLD 2620  
Justine Elzany fra QLD 3313  
John Ward nra QLD 3847  
Katerina Diacopoulos fra NSW 7434  
Paul Skovra fra QLD 4528  
Ryan Lovetay fra NSW 7180  
QLD 4500

DRAWING PROJECT CLIENT PHASE  
**SCHEMATIC DESIGN**  
SCHOOL INFRASTRUCTURE  
NSW  
NORTHMEAD PUBLIC SCHOOL  
MOXHAMS ROAD,  
NORTHMEAD, NSW

DRAWING  
**SHADOW DIAGRAMS**  
Figured dimensions take precedence over  
scale dimensions. Contractors must verify  
all dimensions on site before commencing  
any work or making shop drawings.  
PROJECT NUMBER DIRECTOR CHECKED  
**7068ND01** **JW** **NK**  
DRAWING NUMBER REVISION  
**NPS-FTA-00-00-DR-A-1640** **02**



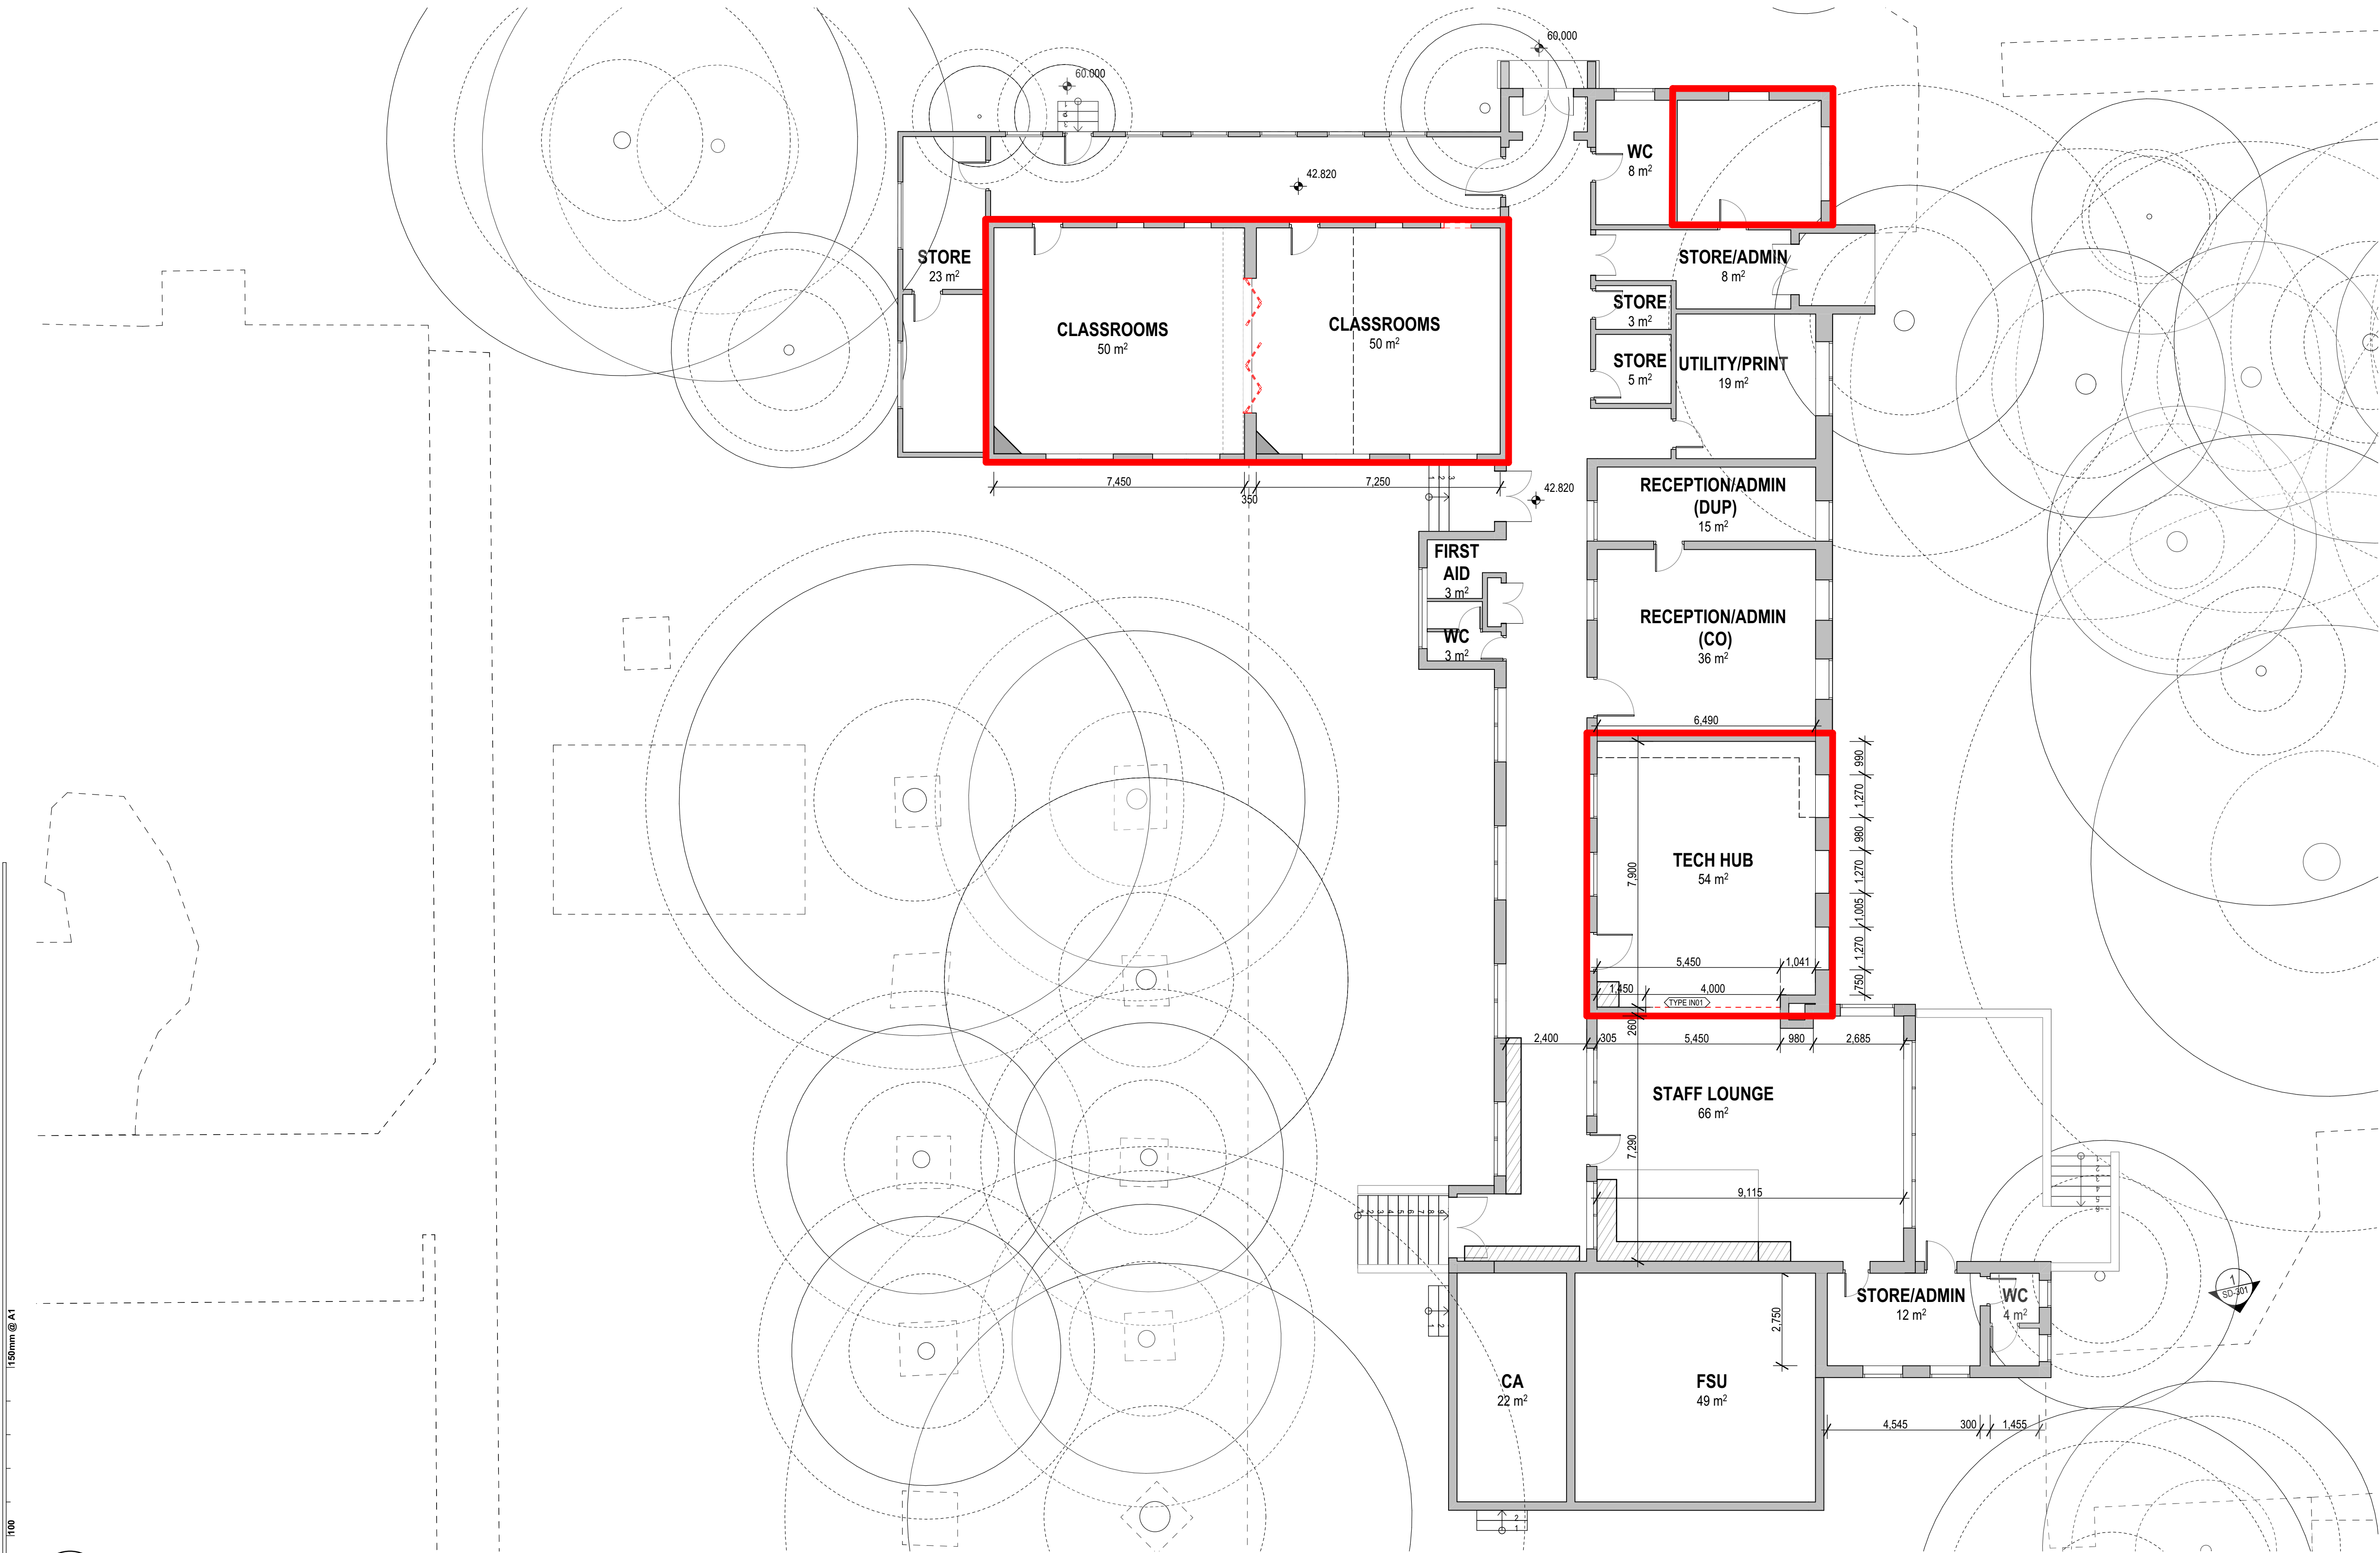

**1 PLAN**  
**BUILDING R GROUND FLOOR EXISTING**  
SCALE: 1:100

150mm @ A1  
100  
50

| REV. | DESCRIPTION                  | DATE       | INIT. |
|------|------------------------------|------------|-------|
| 04   | 100% SCHEMATIC DESIGN        | 19/12/2024 | NK    |
| 03   | 95% SCHEMATIC DESIGN         | 10/12/2024 | AK    |
| 02   |                              | 26/11/2024 |       |
| 01   | SD-01 - 50% SCHEMATIC DESIGN | 15/11/2024 | AK    |

**fulton trotter**  
ARCHITECTS BRISBANE SYDNEY  
[www.fultontrotter.com.au](http://www.fultontrotter.com.au)  
SYDNEY Suite 904, Level 9, 29-36 Foveaux Street, Surry Hills, NSW 2010  
t. (02) 8383 5151 e. [sydney@fultontrotter.com.au](mailto:sydney@fultontrotter.com.au)  
Fulton Trotter Architects ACN 677 264 550 ABN 57 677 264 550  
To be used for authorised work only. Not to be copied directly or indirectly,  
in whole or in part, nor shall it be used for any other building purposes.

**DIRECTORS**  
Greg Isaac nra QLD 2920  
Justine Ewary fra QLD 3313  
John Ward nra QLD 3847  
Katerina Diacopoulos fra QLD 4528  
Paul Skovron fra QLD 1108  
Ryan Loveday fra QLD 4500

**SCHEMATIC DESIGN**  
**SCHOOL INFRASTRUCTURE**  
**NSW**

**NORTHMEAD PUBLIC SCHOOL**

MOXHAMS ROAD,  
NORTHMEAD, NSW


**BUILDING A - EXISTING**  
**GROUND FLOOR PLAN**

Figured dimensions take precedence over scale dimensions. Contractors must verify all dimensions on site before commencing any work or making shop drawings.

PROJECT NUMBER **7068ND01** DIRECTOR **JW** CHECKED **NK**

DRAWING NUMBER **NPS-FTA-B00A-GF-DR-A-2100** REVISION **04**



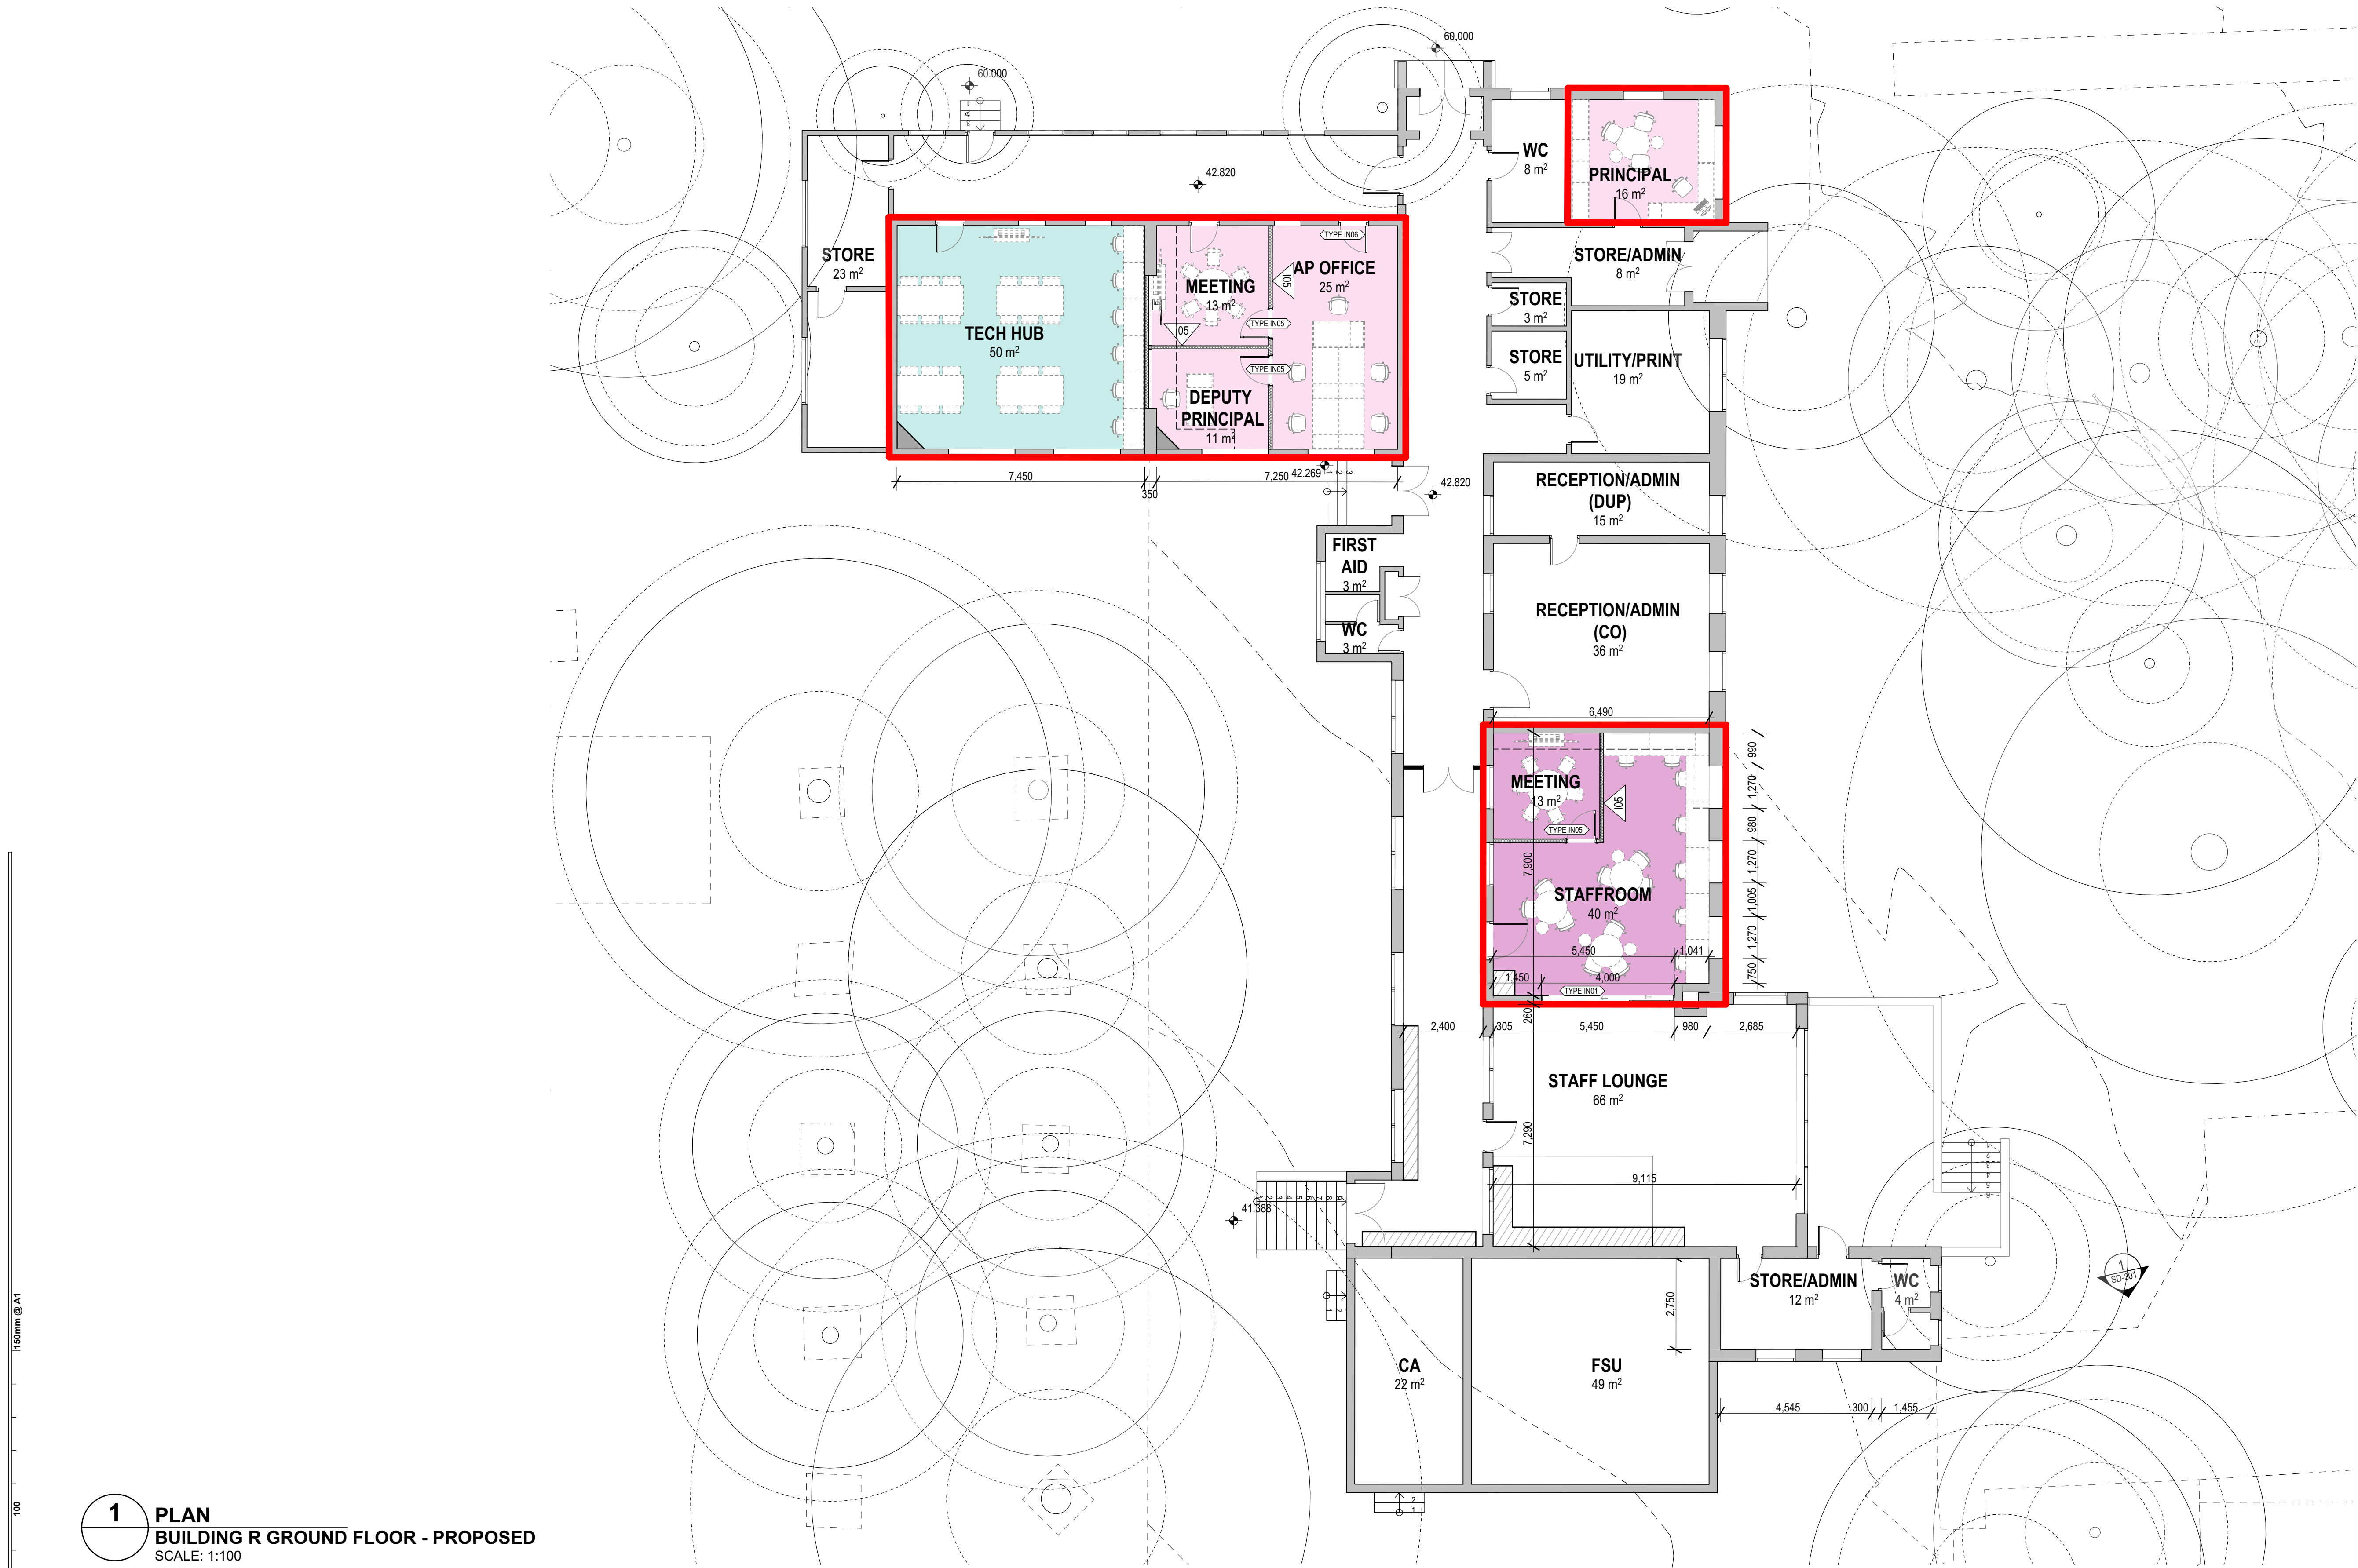

| PLAN LEGEND |                          |
|-------------|--------------------------|
|             | DOOR LABEL               |
|             | WINDOW LABEL             |
|             | EXTERNAL WALL TYPE LABEL |
|             | INTERNAL WALL TYPE LABEL |

Scope of Refurbishment Works - Block A

- Existing Programs Room - AR0025 / Proposed Tech Hub Room
  - Remove and replace existing flooring
  - Paint and make good existing walls, ceilings, windows and doors
  - Provide new data and power points to suit Tech Hub requirements
  - Remove existing sliding door between AR0025 and AR0024 (adjacent) and replace with partition infill
  - Provide new A/C to the new spaces
  - Additional minor Services and lighting upgrade as required.
- Existing Programs Room - AR0024 / Proposed Principal's Office and Assistant Principal's Office
  - Remove and replace existing flooring
  - Paint and make good existing walls, ceilings, windows and doors
  - Provide new partition wall (full height) to divide the space into two equal spaces
  - Create new door opening in the existing all
  - Provide additional Power and Data to the new rooms as required for EFSG compliance
  - Provide new A/C to the new spaces
  - Provide new lighting to suit the new space configuration
  - Additional minor services upgrades as required
- Existing Tech Hub - AR0009 - Proposed Staff Work Room
  - Remove and replace existing flooring
  - Remove and cap the majority of the existing power and date points to the perimeter of the room
  - Paint and make good existing walls, ceilings, windows and doors
  - Remove security grilles from existing windows
  - Create new opening between AR0009 and the adjacent Staff Lounge (AR0010)
    - Provide new aluminium framed glazed door.
    - Allow for associated structure to support new door
  - Provide new A/C to the new spaces
  - Additional minor Services and lighting upgrade as required
- Existing Staff Lounge - AR0010
  - Allow to make good walls and flooring following installation of new sliding door connecting to Proposed Staff Work area (AR0009)

1 PLAN  
BUILDING R GROUND FLOOR - PROPOSED  
SCALE: 1:100

150mm @ A1  
100  
50  
plot date: Thursday, 19 December 2024 2:46 PM file location: BIMcloud: FTA-SYD-BIM26 - BIMcloud Basic for Archicad 26/7068ND01 Northmead Public School

| REV. | DESCRIPTION                  | DATE       | INIT. |
|------|------------------------------|------------|-------|
| 03   | 100% SCHEMATIC DESIGN        | 19/12/2024 | NK    |
| 02   | 80% SCHEMATIC DESIGN         | 26/11/2024 | AK    |
| 01   | SD-01 - 50% SCHEMATIC DESIGN | 15/11/2024 | AK    |





**fulton trotter**  
ARCHITECTS BRISBANE SYDNEY  
[www.fultontrotter.com.au](http://www.fultontrotter.com.au)  
SYDNEY Suite 904, Level 9, 29-36 Foveaux Street, Surry Hills, NSW 2010  
L (02) 8383 5151 e. [sydney@fultontrotter.com.au](mailto:sydney@fultontrotter.com.au)  
Fulton Trotter Architects ACN 677 264 550 ABN 57 677 264 550  
To be used for authorised work only. Not to be copied directly or indirectly, in whole or in part, nor shall it be used for any other building purposes.  
DIRECTORS  
Greg Isaac rae QLD 2600  
Justine Eboray frae QLD 3313  
John Ward rae QLD 3847  
Katerina Diacopoulos frae QLD 4528  
Paul Siskawa frae QLD 1108  
Ryan Lovetday frae QLD 4500

SCHEMATIC DESIGN  
SCHOOL INFRASTRUCTURE  
NSW  
NORTHMEAD PUBLIC SCHOOL  
MOXHAMS ROAD,  
NORTHMEAD, NSW

DRAWING BUILDING A - PROPOSED  
GROUND FLOOR PLAN  
Figured dimensions take precedence over scale dimensions. Contractors must verify all dimensions on site before commencing any work or making shop drawings.  
PROJECT NUMBER 7068ND01 DIRECTOR JW CHECKED NK  
DRAWING NUMBER NPS-FTA-B00A-GF-DR-A-2101 REVISION 03



REFER TO SPECIFICATION - VOL2 FOR  
FFE SELECTIONS.

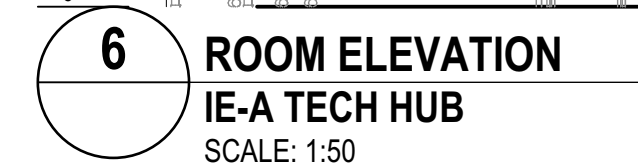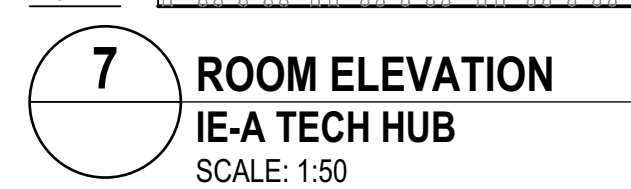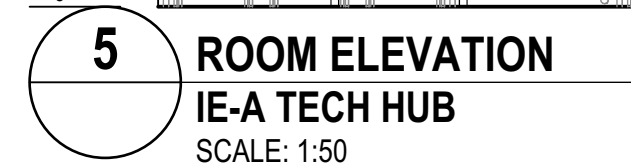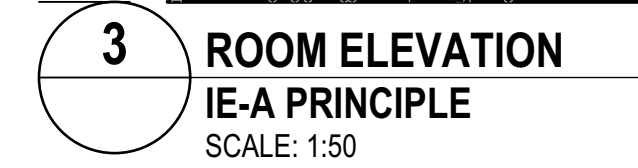

**fulton+trotter**  
ARCHITECTS BRISBANE SYDNEY  
[www.fulton+trotter.com.au](http://www.fulton+trotter.com.au)

**SYDNEY** Suite 504, Level 5, 28-36 Foveaux Street, Surry Hills, NSW 2010  
P 02 9363 5151 E [sydney@fulton+trotter.com.au](mailto:sydney@fulton+trotter.com.au)

**Fulton Trotter Architects ACN 67 264 550 ABN 57 677 264 550**  
To be used for authorised work only. Not to be copied directly or indirectly,  
in whole or in part, nor shall it be used for other publishing purposes.

**DIRECTORS**

|                      |          |          |
|----------------------|----------|----------|
| Greg Isaac rare      | NSW 8855 | OLD 2520 |
| Julian Eversley rare | OLD 3313 | OLD 3313 |
| John Ward rare       | NSW 8371 | OLD 3847 |
| Kate Hargreaves rare | NSW 7434 | OLD 4529 |
| Paul Sekizawa rare   | NSW 7180 | OLD 3118 |
| Ryan Lowndes rare    |          | OLD 4500 |

PHASE  
**SCHEMATIC DESIGN**

CLIENT  
**SCHOOL INFRASTRUCTURE  
NSW**

PROJECT  
**NORTHMEAD PUBLIC SCHOOL**

ADDRESS  
**MOXHAMS ROAD,  
NORTHMEAD, NSW**

Figured dimensions take precedence over scale dimensions. Contractors must verify all dimensions on site before commencing any work or making shop drawings.


|                                  |           |           |
|----------------------------------|-----------|-----------|
| PROJECT NUMBER                   | DIRECTOR  | CHECKED   |
| <b>7068ND01</b>                  | <b>JW</b> | <b>NK</b> |
| DRAWING NUMBER                   | REVISION  |           |
| <b>NPS-FTA-B00A-ZZ-DR-A-5001</b> | <b>03</b> |           |




REFER TO SPECIFICATION AND MATERIAL  
SCHEDULE DRAWINGS FOR SELECTIONS.

REFER TO SPECIFICATION - VOL2 FOR  
FFE SELECTIONS.


LINE SHOWING BULKHEAD OVER SITTING ON 2700MM HIGH  
INCOORPORATING MECHANICAL DUCTS RUN.

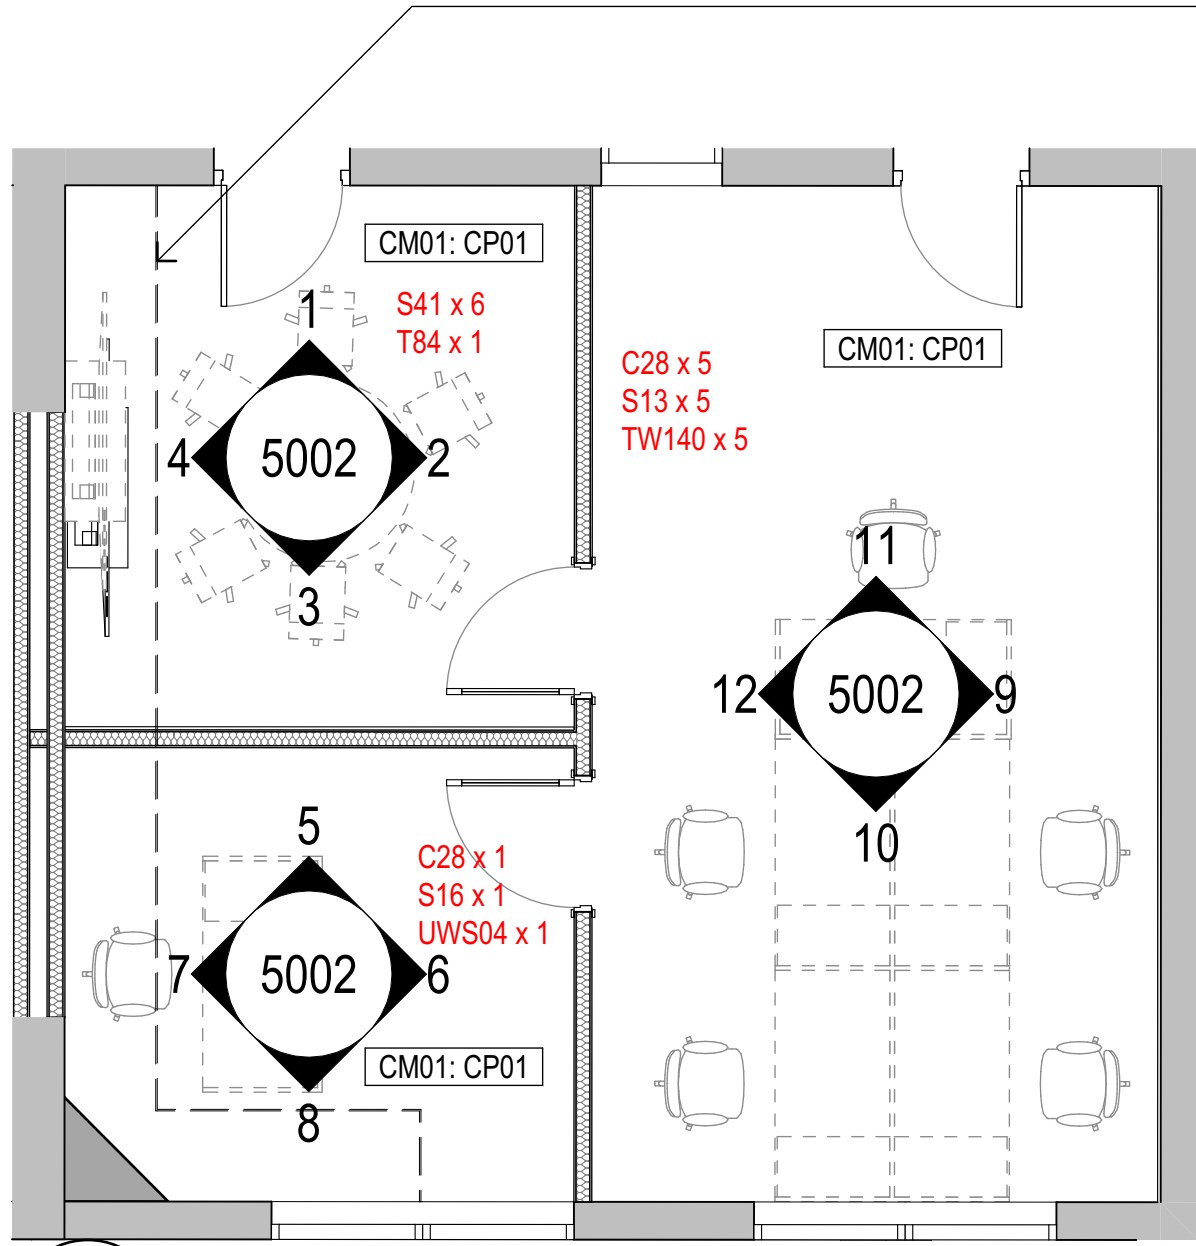


**0 PLAN**  
**AP & DEPUTY PRINCIPAL OFFICE**  
SCALE: 1:50

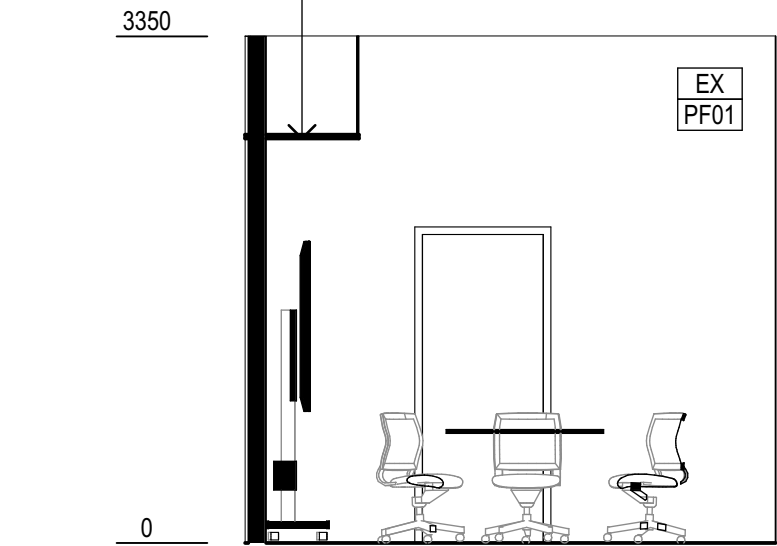


**1 PERSPECTIVE**  
**IE-A MEETING ROOM**  
SCALE: 1:50

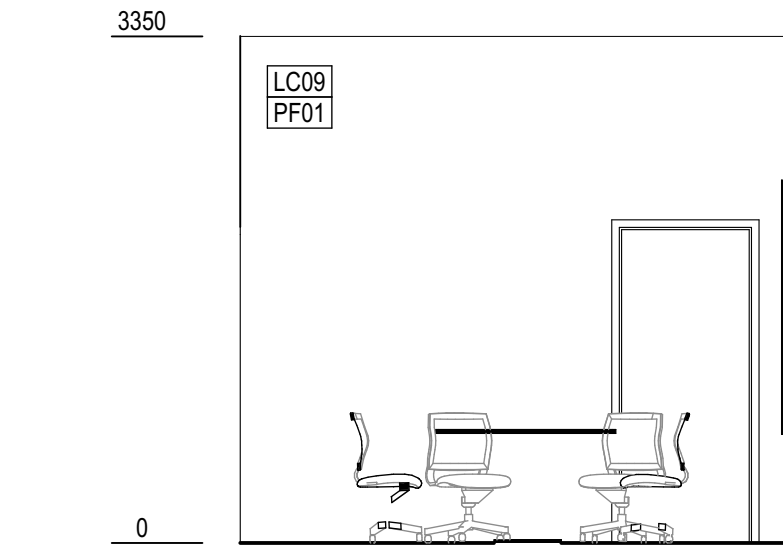


**2 PERSPECTIVE**  
**IE-A MEETING ROOM**  
SCALE: 1:50

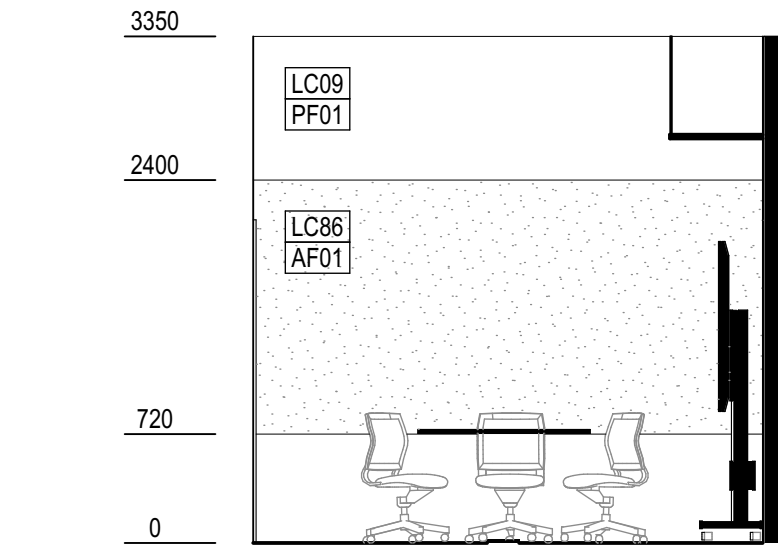


**3 PERSPECTIVE**  
**IE-A MEETING ROOM**  
SCALE: 1:50

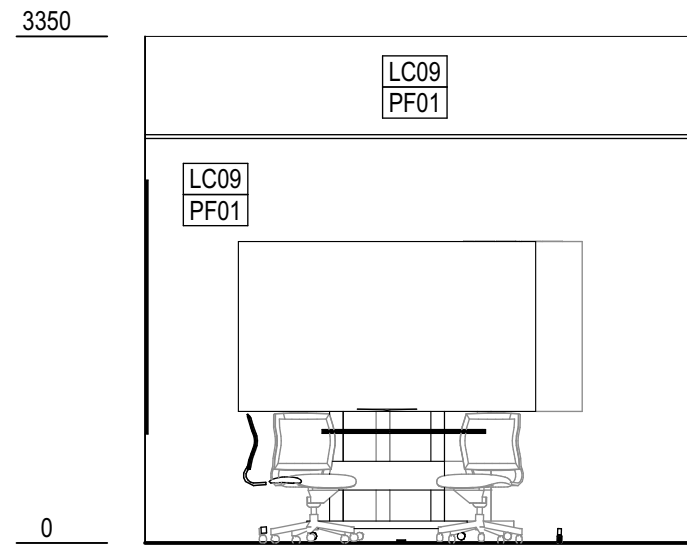


**4 PERSPECTIVE**  
**IE-A MEETING ROOM**  
SCALE: 1:50

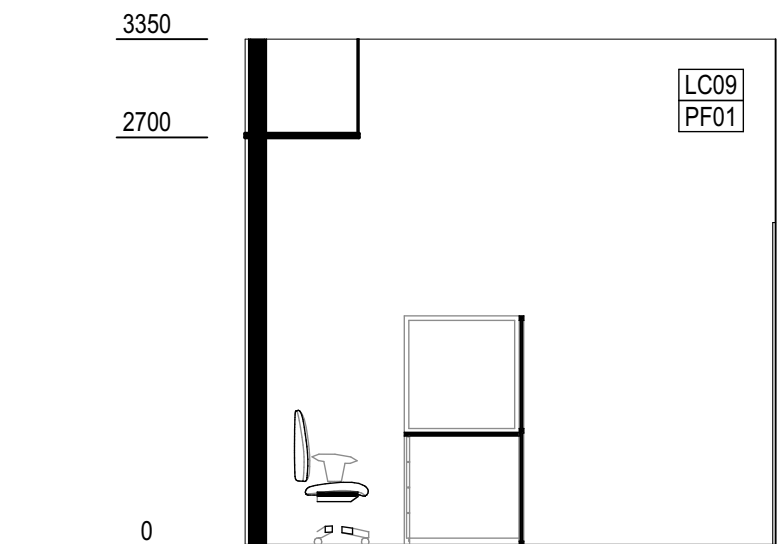


**5 ROOM ELEVATION**  
**IE-A DEPUTY PRINCIPAL**  
SCALE: 1:50

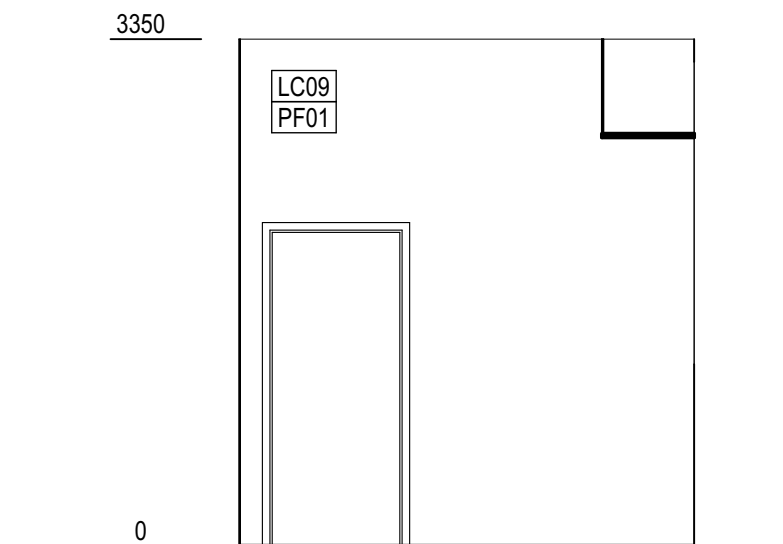


**6 ROOM ELEVATION**  
**IE-A DEPUTY PRINCIPAL**  
SCALE: 1:50

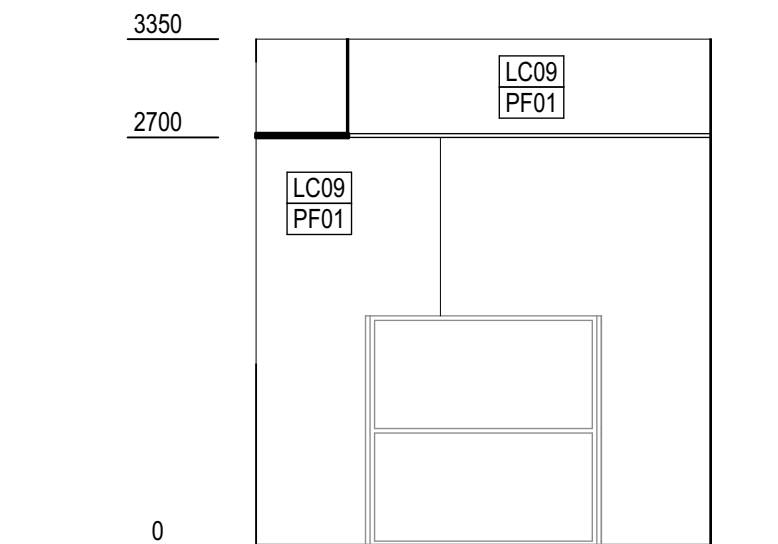


**7 ROOM ELEVATION**  
**IE-A DEPUTY PRINCIPAL**  
SCALE: 1:50

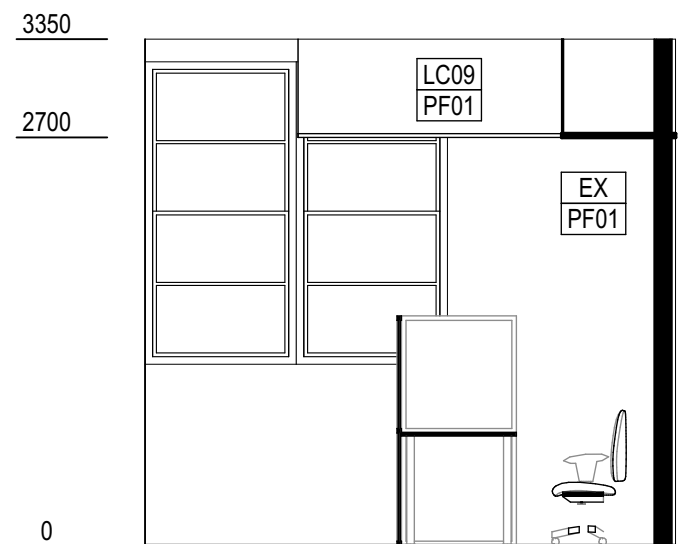


**8 ROOM ELEVATION**  
**IE-A DEPUTY PRINCIPAL**  
SCALE: 1:50

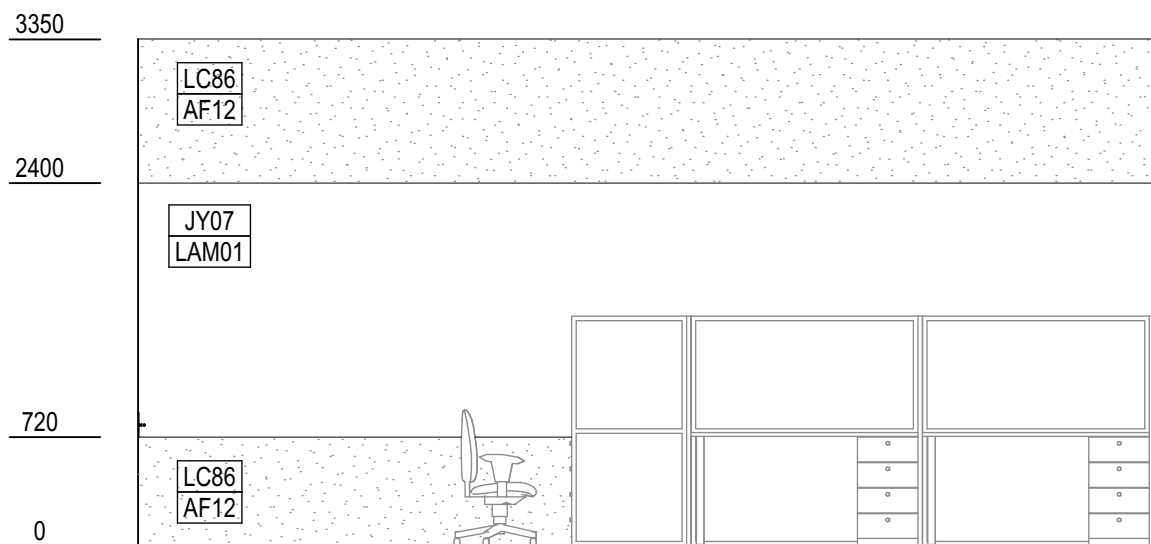


**9 ROOM ELEVATION**  
**IE-A AP OFFICE**  
SCALE: 1:50

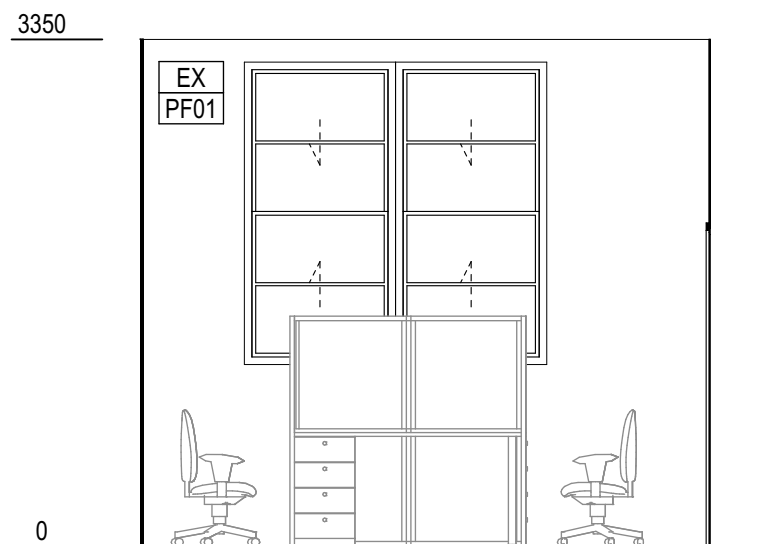

**10 ROOM ELEVATION**  
**IE-A AP OFFICE**  
SCALE: 1:50

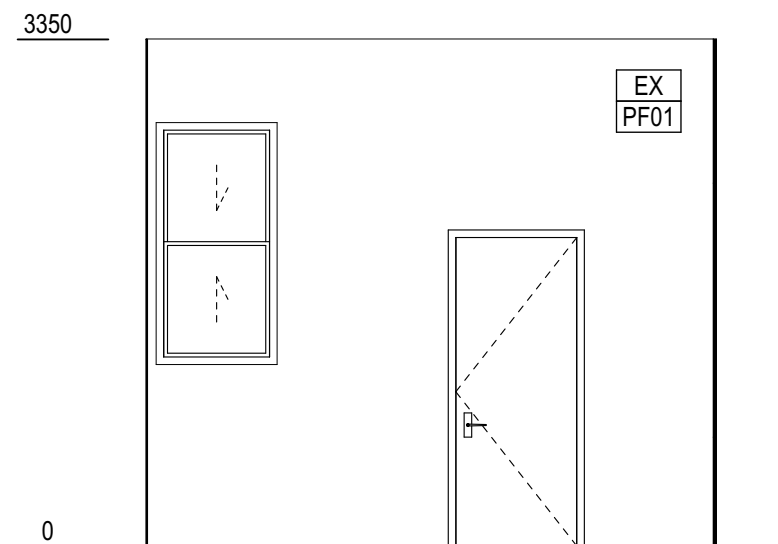

**11 ROOM ELEVATION**  
**IE-A AP OFFICE**  
SCALE: 1:50

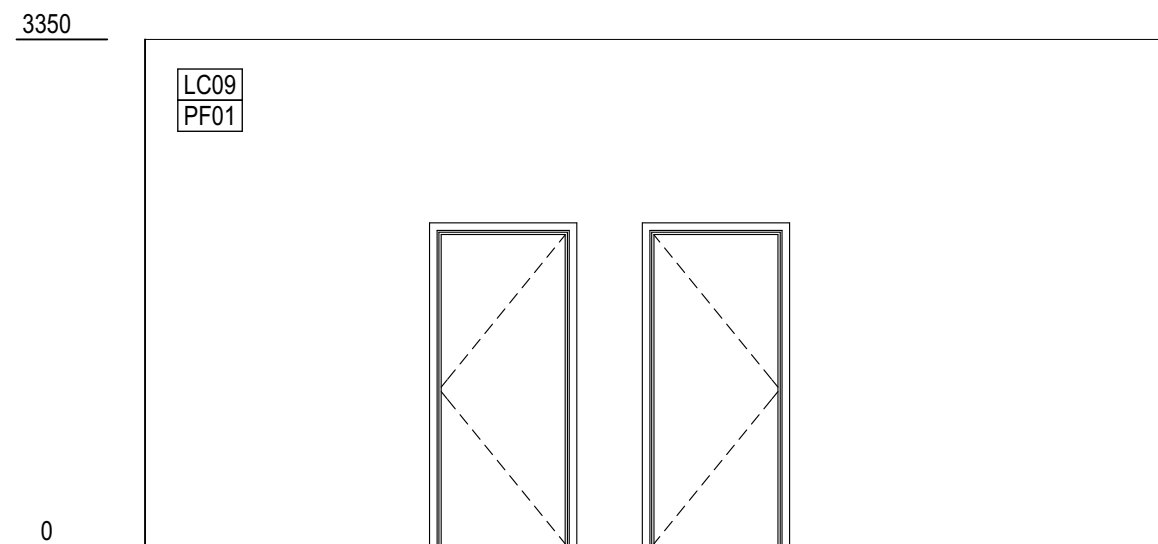

**12 ROOM ELEVATION**  
**IE-A AP OFFICE**  
SCALE: 1:50


| REV. | DESCRIPTION           | DATE       | INIT. |
|------|-----------------------|------------|-------|
| 03   | SD TENDER ADDENDUM    | 21/01/2025 | NK    |
| 02   | 100% SCHEMATIC DESIGN | 19/12/2024 | NK    |
| 01   | 95% SCHEMATIC DESIGN  | 10/12/2024 | AK    |

**fulton trotter**  
ARCHITECTS BRISBANE SYDNEY  
[www.fultontrotter.com.au](http://www.fultontrotter.com.au)  
SYDNEY Suite 904, Level 9, 28-36 Foveaux Street, Surry Hills, NSW 2010  
L (02) 8383 5151 e. [sydney@fultontrotter.com.au](mailto:sydney@fultontrotter.com.au)  
Fulton Trotter Architects ACN 677 264 550 ABN 57 677 264 550  
To be used for authorised work only. Not to be copied directly or indirectly,  
in whole or in part, nor shall it be used for any other building purposes.  
DIRECTORS  
Greg Isaac nra QLD 2500  
Justine Eboray nra QLD 3313  
John Ward nra QLD 3847  
Katerina Diacopoulos nra QLD 4528  
Paul Skovron nra QLD 3108  
Ryan Lovetday nra QLD 4500

PROJECT / CLIENT / PHASE  
**SCHEMATIC DESIGN**  
**SCHOOL INFRASTRUCTURE**  
**NSW**  
NORTHMEAD PUBLIC SCHOOL  
MOXHAMS ROAD,  
NORTHMEAD, NSW

**BUILDING A - DEPUTY PRINCIPAL / AP OFFICE**  
PROJECT NUMBER  
**7068ND01**  
DIRECTOR  
**JW**  
CHECKED  
**NK**  
DRAWING NUMBER  
**NPS-FTA-B00A-ZZ-DR-A-5002**  
REVISION  
**03**



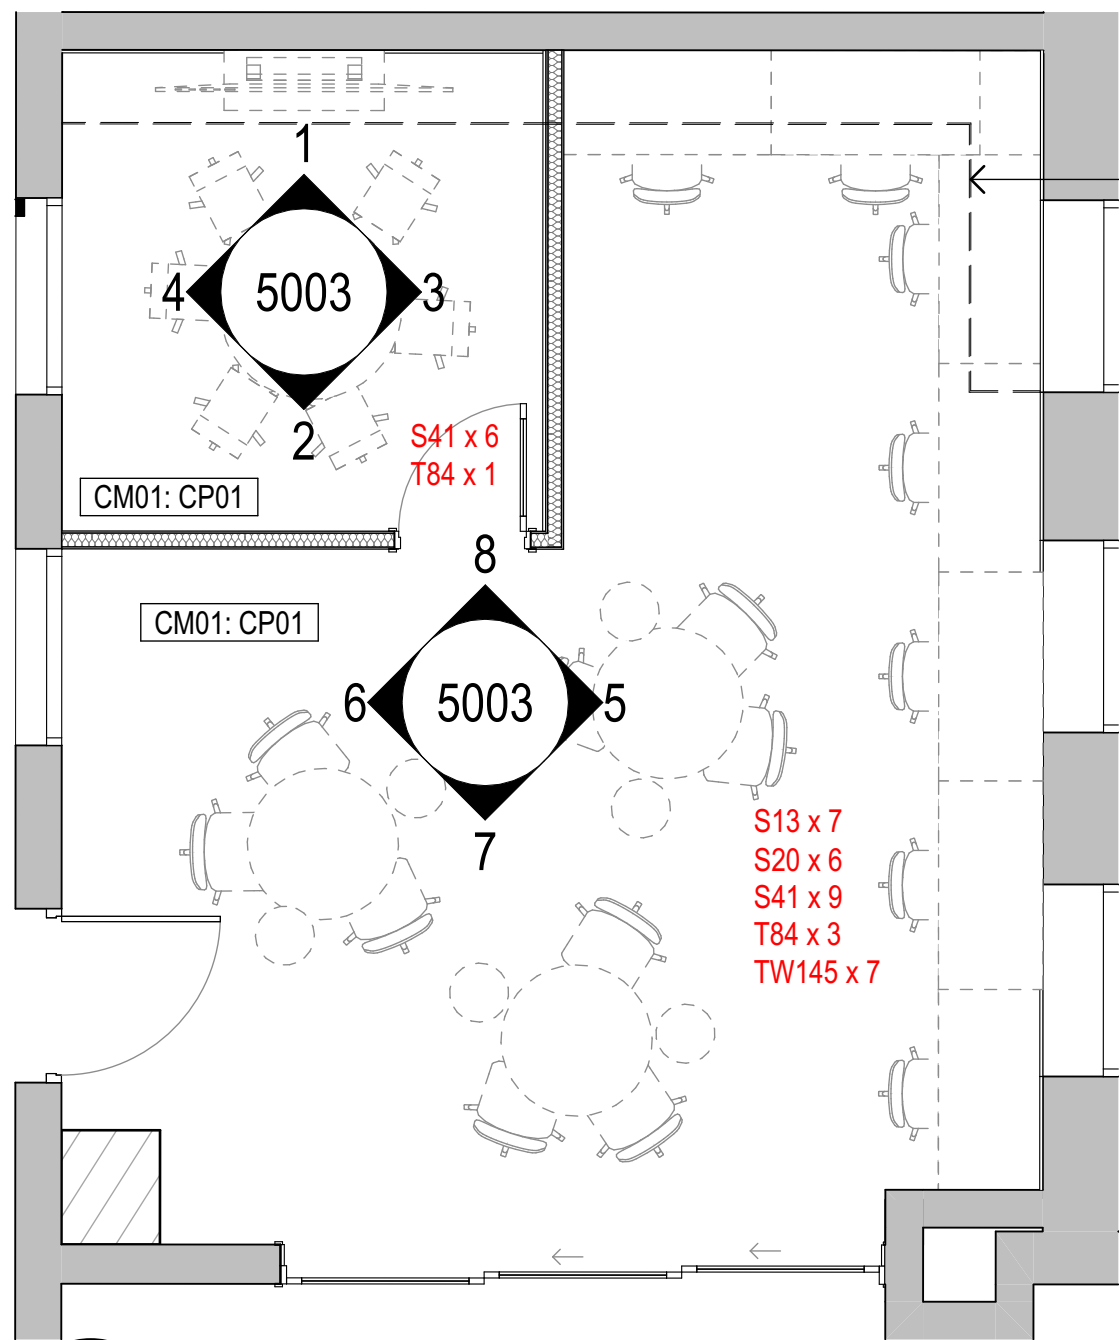

DASHED LINE SHOWING BULKHEAD OVER SITTING ON 2700MM HIGH INCOORPORATING MECHANICAL DUCTS RUN.


REFER TO SPECIFICATION AND MATERIAL SCHEDULE DRAWINGS FOR SELECTIONS.

REFER TO SPECIFICATION - VOL2 FOR FFE SELECTIONS.


0 PLAN STAFF ROOM

LINE SHOWING BULKHEAD OVER SITTING ON 2700MM HIGH INCOORPORATING MECHANICAL DUCTS RUN.


1 ROOM ELEVATION IE-A MEETING ROOM - 2

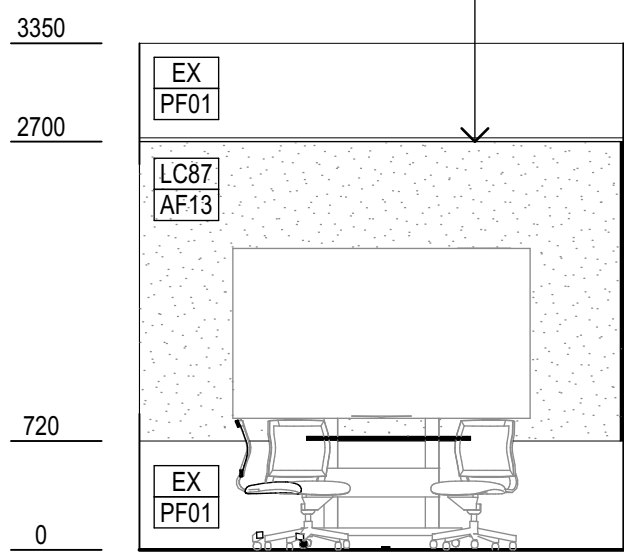


2 ROOM ELEVATION IE-A MEETING ROOM - 2

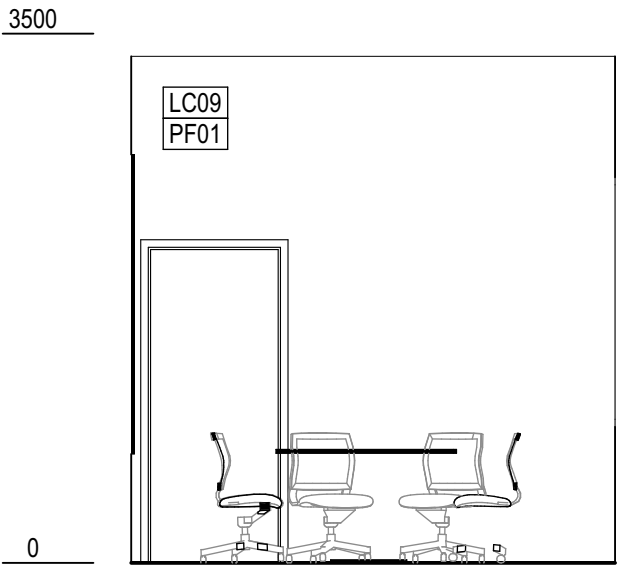


3 ROOM ELEVATION IE-A MEETING ROOM - 2

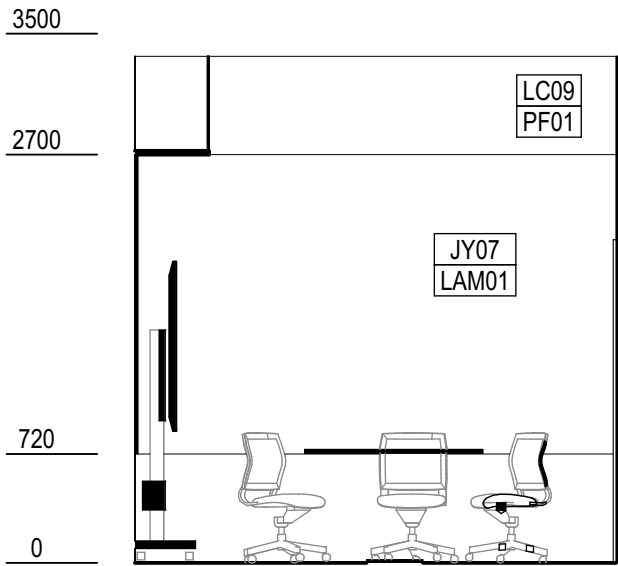


4 ROOM ELEVATION IE-A MEETING ROOM - 2

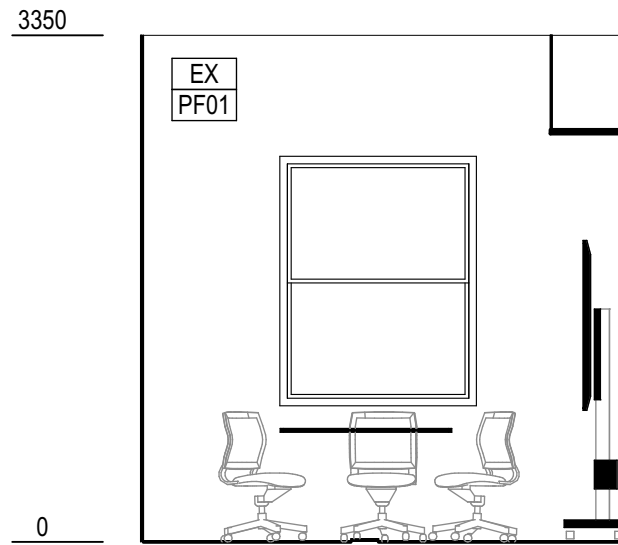


5 ROOM ELEVATION IE-A STAFF ROOM

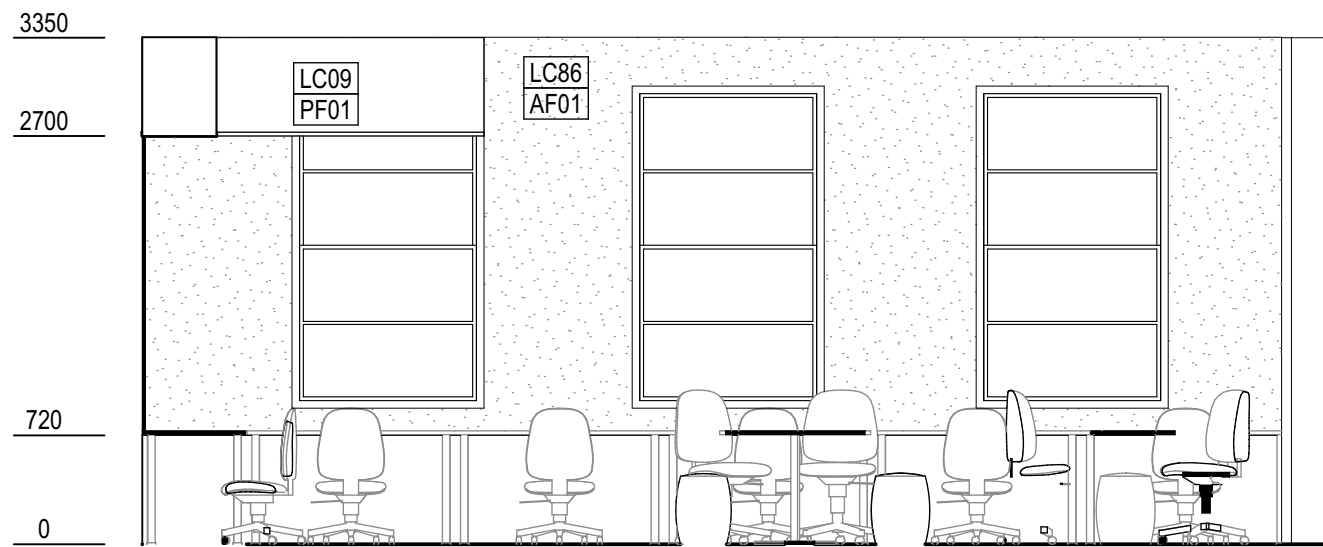


6 ROOM ELEVATION IE-A STAFF ROOM

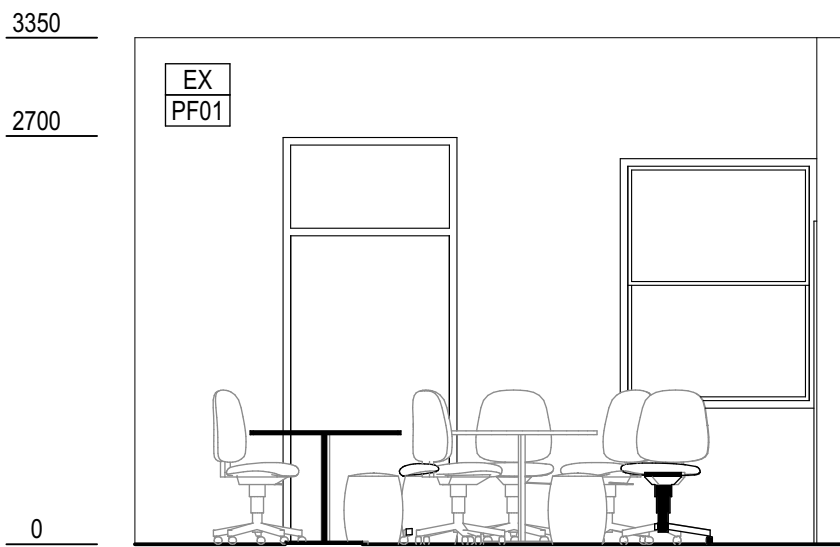

7 ROOM ELEVATION IE-A STAFF ROOM

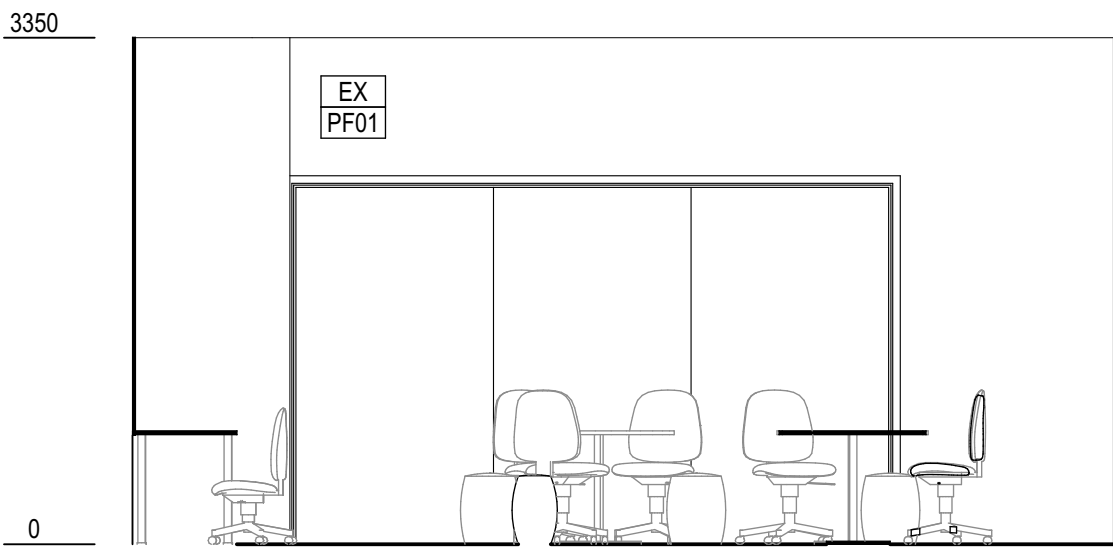

8 ROOM ELEVATION IE-A STAFF ROOM

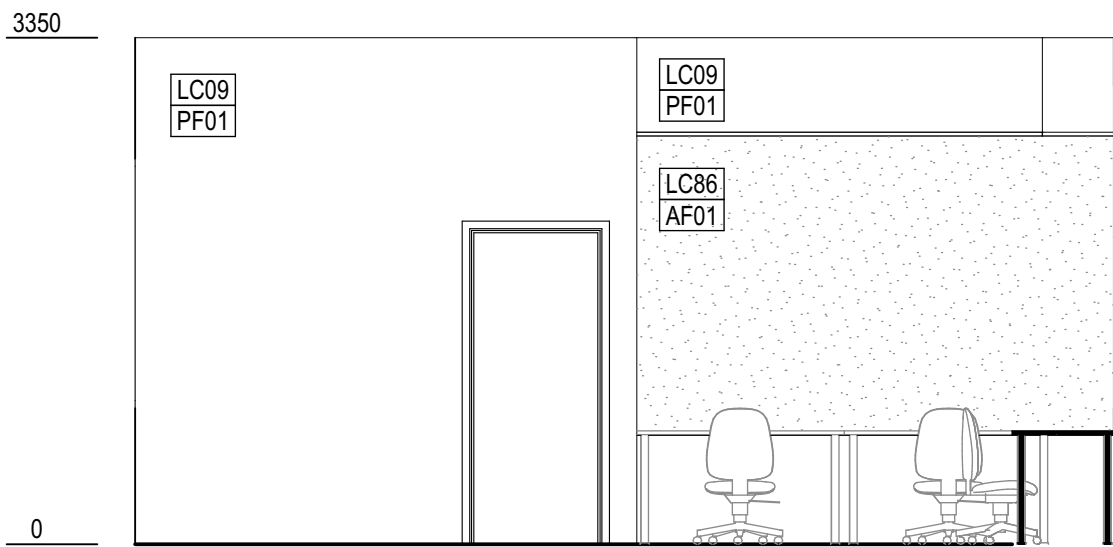

| REV. | DESCRIPTION           | DATE       | INIT. |
|------|-----------------------|------------|-------|
| 03   | SD TENDER ADDENDUM    | 21/01/2025 | NK    |
| 02   | 100% SCHEMATIC DESIGN | 19/12/2024 | NK    |
| 01   | 95% SCHEMATIC DESIGN  | 10/12/2024 | AK    |

**fulton trotter**  
ARCHITECTS BRISBANE SYDNEY  
[www.fultontrotter.com.au](http://www.fultontrotter.com.au)  
SYDNEY Suite 904, Level 9, 28-36 Foveaux Street, Surry Hills, NSW 2010  
L (02) 8383 5151 e. [sydney@fultontrotter.com.au](mailto:sydney@fultontrotter.com.au)  
Fulton Trotter Architects ACN 677 264 550 ABN 57 677 264 550  
To be used for authorised work only. Not to be copied directly or indirectly,  
in whole or in part, nor shall it be used for any other building purposes.  
DIRECTORS  
Greg Isaac nra QLD 2500  
Justine Elzary nra QLD 3313  
John Ward nra QLD 3847  
Katerina Diacopoulos nra NSW 7434  
Paul Skelton nra NSW 7180  
Ryan Lovetday nra QLD 4500


DRAWING PHASE  
CLIENT SCHOOL INFRASTRUCTURE  
PROJECT NORTHMEAD PUBLIC SCHOOL  
ADDRESS MOXHAMS ROAD,  
NORTHMEAD, NSW

**BUILDING A - STAFF ROOM**


Figured dimensions take precedence over scale dimensions. Contractors must verify all dimensions on site before commencing any work or making shop drawings.

PROJECT NUMBER 7068ND01  
DIRECTOR JW  
DRAWING NUMBER NPS-FTA-B00A-ZZ-DR-A-5003  
CHECKED NK  
REVISION 03



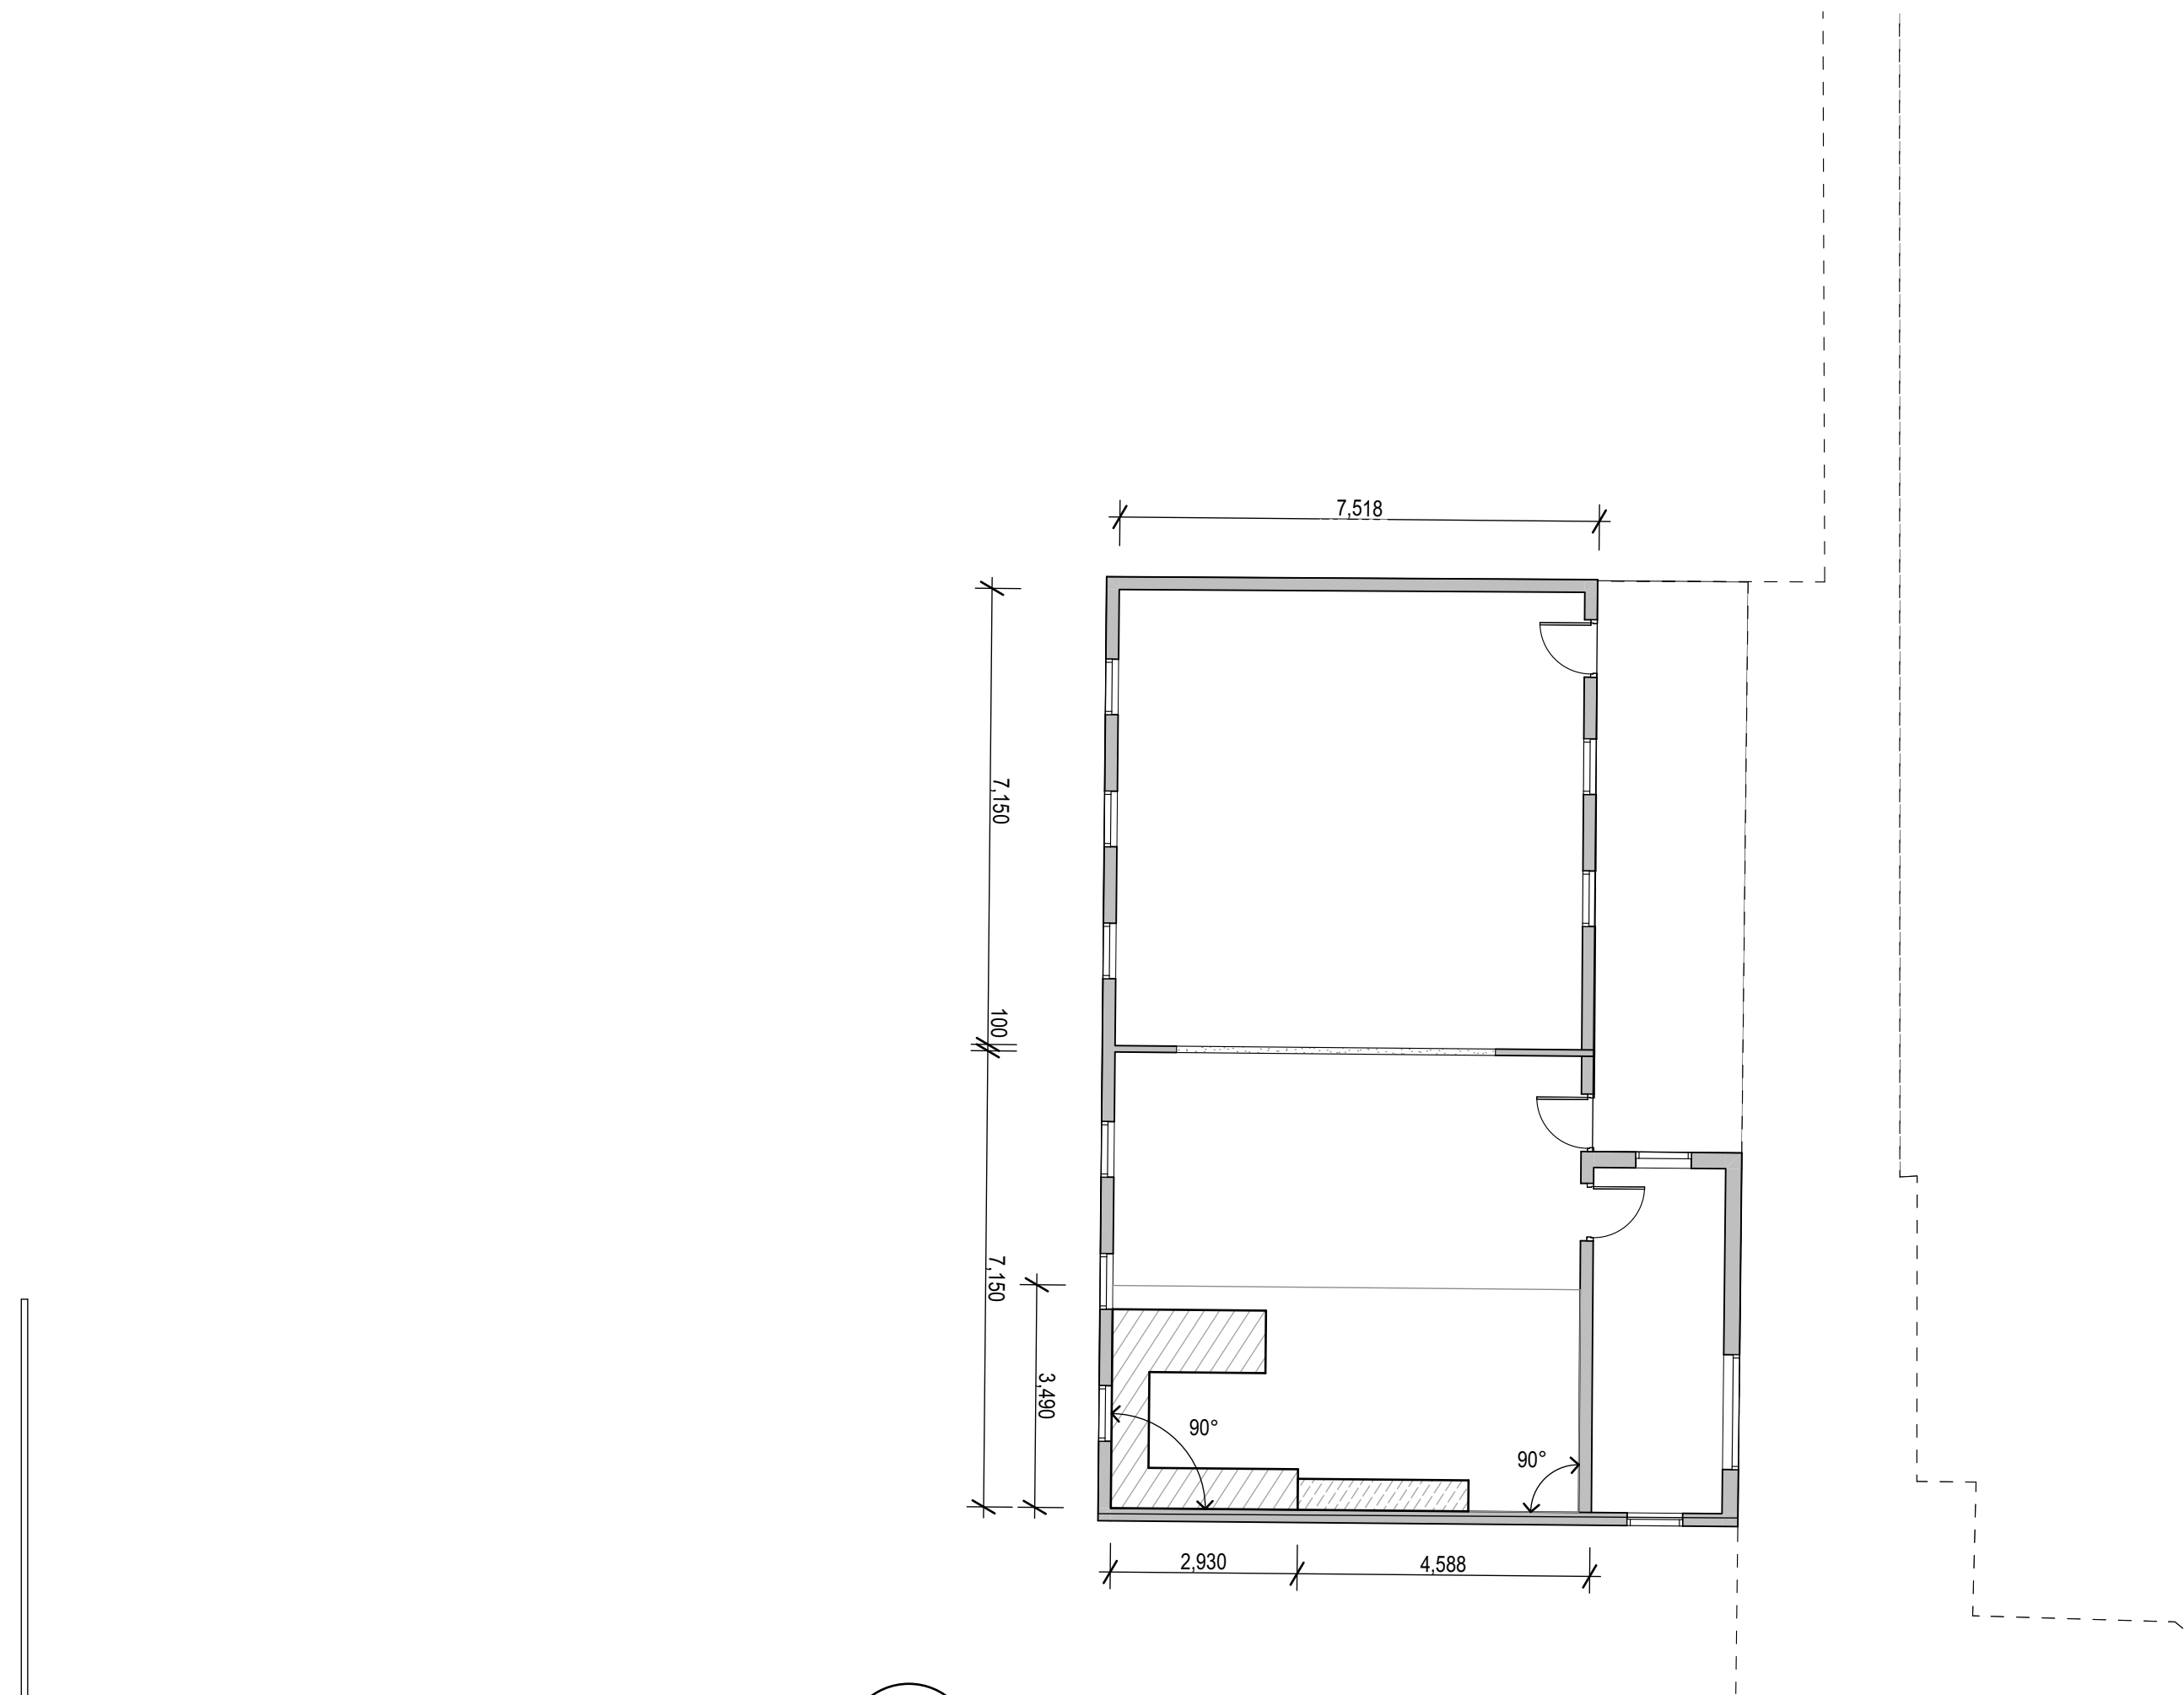

**1 PLAN**  
**BUILDING R - EXISTING FLOOR PLAN**  
SCALE: 1:100

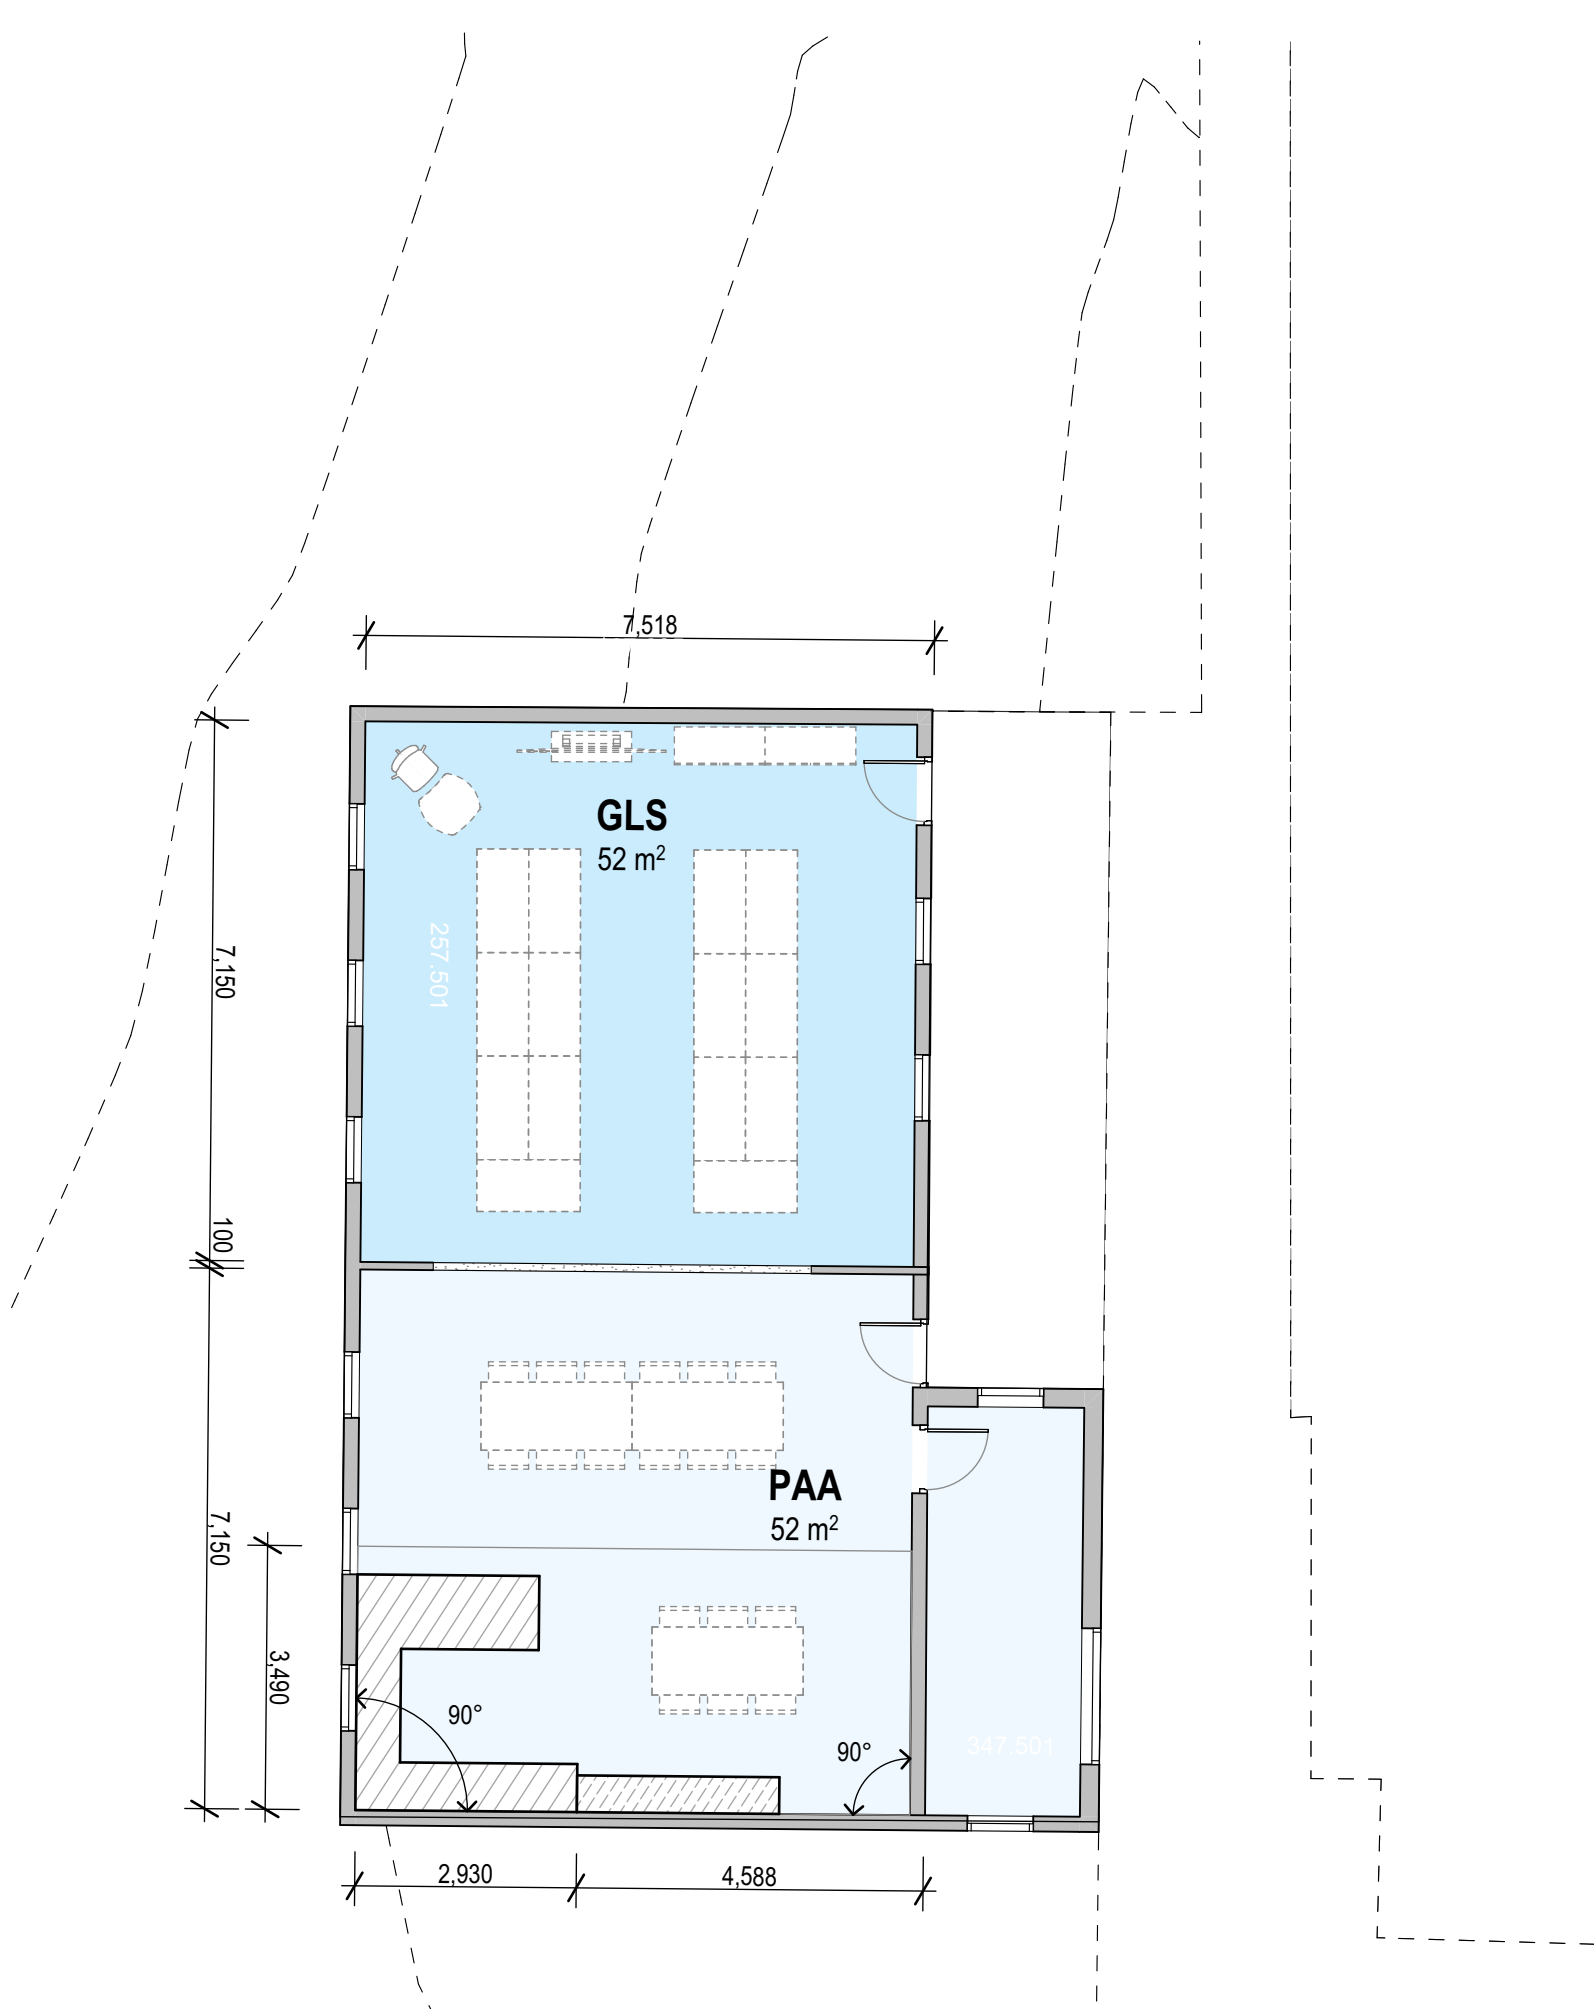

**2 PLAN**  
**BUILDING R - PROPOSED FLOOR PLAN**  
SCALE: 1:100

150mm @ A1  
100  
50

plot date: Thursday, 19 December 2024 2:47 PM file location: BIMcloud: FTA-SYD-BIM26 - BIMcloud Basic for Archicad 26/7068ND01 Northmead Public School

| REV. | DESCRIPTION                  | DATE       | INIT. |
|------|------------------------------|------------|-------|
| 04   | 100% SCHEMATIC DESIGN        | 19/12/2024 | NK    |
| 03   | 95% SCHEMATIC DESIGN         | 10/12/2024 | AK    |
| 02   |                              | 26/11/2024 |       |
| 01   | SD-01 - 50% SCHEMATIC DESIGN | 15/11/2024 | AK    |

**fulton trotter**  
ARCHITECTS BRISBANE SYDNEY  
[www.fultontrotter.com.au](http://www.fultontrotter.com.au)  
SYDNEY Suite 904, Level 9, 29-36 Foveaux Street, Surry Hills, NSW 2010  
t: (02) 8383 5151 e: [sydney@fultontrotter.com.au](mailto:sydney@fultontrotter.com.au)  
Fulton Trotter Architects ACN 677 264 550 ABN 57 677 264 550  
To be used for authorised work only. Not to be copied directly or indirectly,  
in whole or in part, nor shall it be used for any other building purposes.

**DIRECTORS**  
Greg Isaac nra QLD 2520  
Justine Elworthy fraa QLD 3313  
John Ward nra NSW 8371  
Katerina Diacopoulos fraa NSW 7434  
Paul Spikova fraa NSW 7180  
Ryan Lovetday fraa QLD 4500

**SCHEMATIC DESIGN**  
**SCHOOL INFRASTRUCTURE**  
**NSW**  
**NORTHMEAD PUBLIC SCHOOL**  
**MOXHAMS ROAD,**  
**NORTHMEAD, NSW**

**BUILDING R - EXISTING AND**  
**PROPOSED GROUND FLOOR**  
**PLAN**

Figured dimensions take precedence over  
scale dimensions. Contractors must verify  
all dimensions on site before commencing  
any work or making shop drawings.

PROJECT NUMBER  
**7068ND01**  
DRAWING NUMBER  
**NPS-FTA-B00R-GF-DR-A-2101**

DIRECTOR  
**JW**

CHECKED  
**04**

REVISION





**fulton trotter**  
ARCHITECTS BRISBANE SYDNEY  
[www.fultontrotter.com.au](http://www.fultontrotter.com.au)

**SYDNEY** Suite 904, Level 9, 28-36 Foveaux Street, Surry Hills, NSW 2010  
t (02) 6835 5151 e [info@fultontrotter.com.au](mailto:info@fultontrotter.com.au)

**Fulton Trotter Architects ACN 677 244 550 ABN 57 677 244 550**  
In whole or in part, should only be used to the copied directly or indirectly,  
to be used for authorised use only for any other building purposes.


**DIRECTORS**  
Greg Kester  
Jennifer Ebbury Fraia  
Wendy Ward  
Katerina Dracopoulos Fraia  
David Siskind Fraia  
Ryan Loydovoy Fraia

**SYDNEY**  
VIC 15804  
NSW 6855  
QLD 3210  
QLD 3300  
QLD 3647  
NSW 6371  
NSW 7434  
QLD 4520  
QLD 3108  
QLD 4200

ADDRESS | PROJECT | CLIENT | PHASE

|                           |          |         |
|---------------------------|----------|---------|
| PROJECT NUMBER            | DIRECTOR | CHECKED |
| 7068ND01                  | JW       | NK      |
| DRAWING NUMBER            | REVISION |         |
| NPS-FTA-B00T-GF-DR-A-2101 | 05       |         |



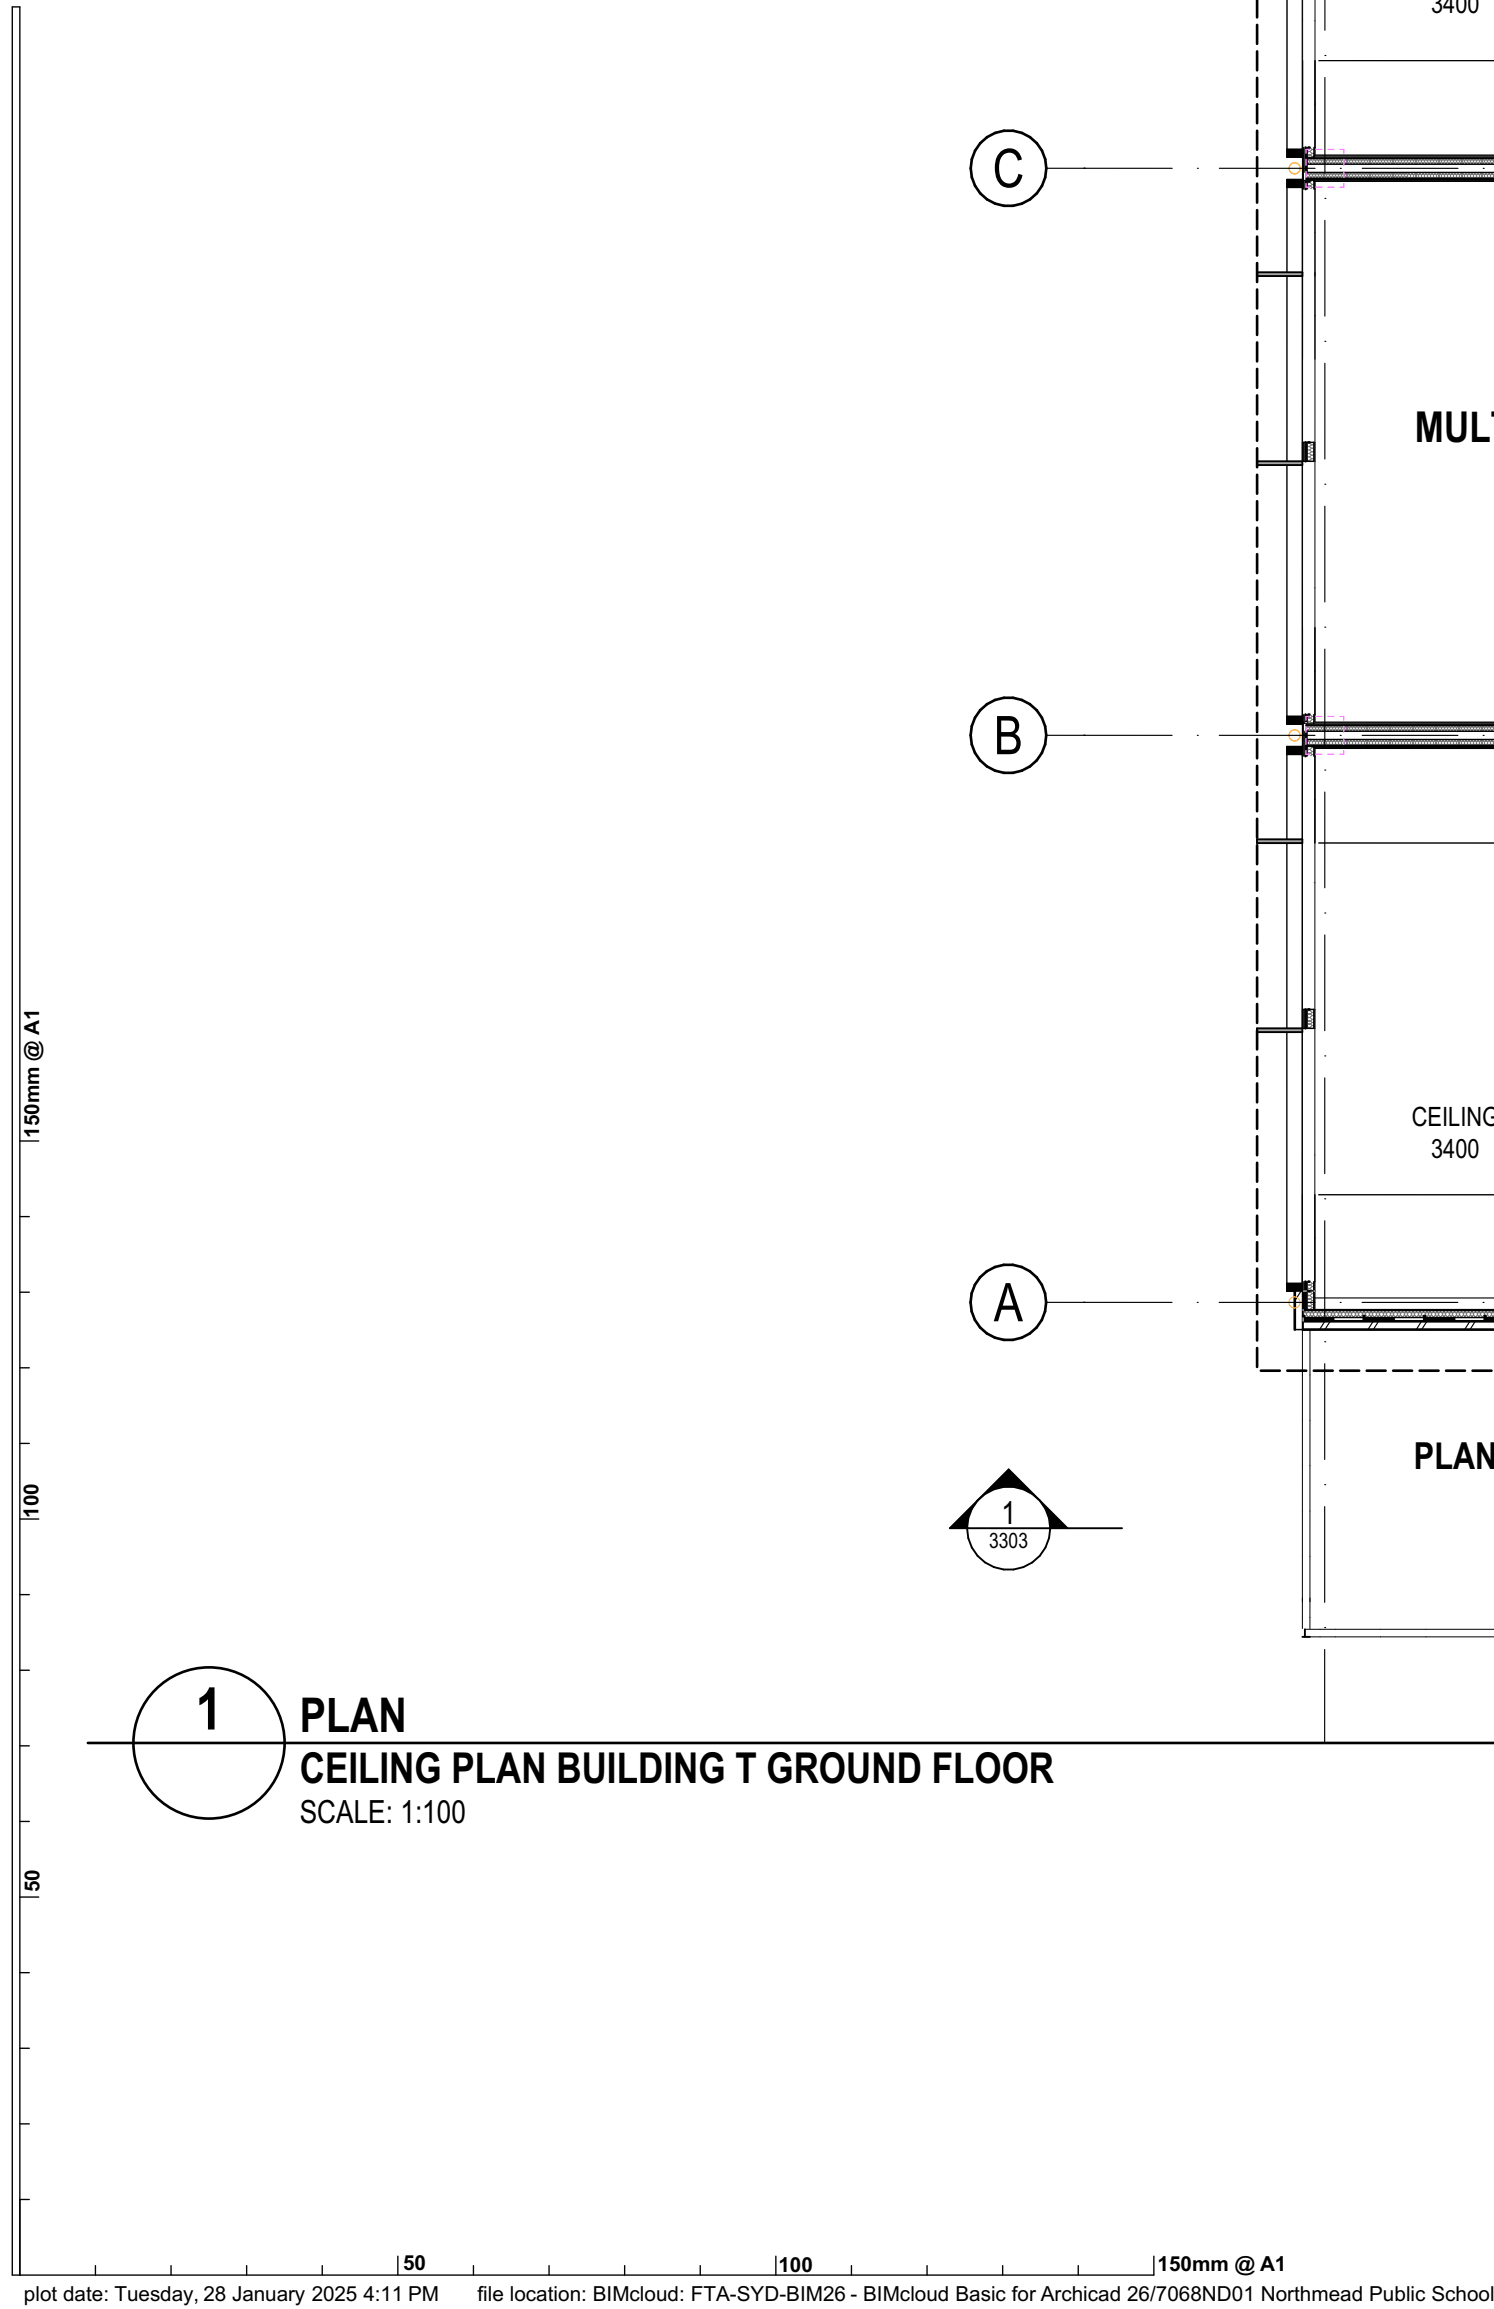

**1 PLAN**  
**CEILING PLAN BUILDING T GROUND FLOOR**  
SCALE: 1:100

**CEILING PLAN LEGEND**

**CEILING LABEL**

XX99:XX99 ← MATERIAL CODE (REFER TO MATERIAL LEGEND)

2400 ← FINISH CODE (REFER TO FINISHES LEGEND)

2400 ← CEILING LEVEL (FROM FINISHED FLOOR LEVEL)

RAKE 5° →

FALL IN CEILING (IF RAKING)

FINISHES APPLYING TO BUIDING T - GROUND FLOOR ARE SCHEME 3, UNLESS SPECIFICALLY NOTED OTHERWISE. REFER TO SPECIFICATION AND MATERIAL SCHEDULE DRAWINGS FOR SELECTIONS.

| REV. | DESCRIPTION                  | DATE       | INIT. |
|------|------------------------------|------------|-------|
| 05   | SD TENDER ADDENDUM           | 28/01/2025 | NK    |
| 04   | 100% SCHEMATIC DESIGN        | 19/12/2024 | AK    |
| 03   | 95% SCHEMATIC DESIGN         | 10/12/2024 | AK    |
| 02   | 80% SCHEMATIC DESIGN         | 26/11/2024 | AK    |
| 01   | SD-01 - 50% SCHEMATIC DESIGN | 15/11/2024 | AK    |

**fulton trotter**

ARCHITECTS BRISBANE SYDNEY

[www.fultontrotter.com.au](http://www.fultontrotter.com.au)

**SYDNEY** Suite 904, Level 9, 28-36 Foveaux Street, Surry Hills, NSW 2010  
L (02) 8383 5151 e. [sydney@fultontrotter.com.au](mailto:sydney@fultontrotter.com.au)

**Fulton Trotter Architects ACN 677 264 550 ABN 57 677 264 550**  
To be used for authorised work only. Not to be copied directly or indirectly, in whole or in part, nor shall it be used for any other building purposes.

**DIRECTORS**  
Greg Isaac nra  
Justine Elzany fra  
John Ward nra  
Katerina Diacopoulos fra  
Paul Skovron fra  
Ryan Lovetday fra

NSW 6855 QLD 2500  
QLD 3313 QLD 3847  
NSW 8371 NSW 7434  
NSW 7180 QLD 1108  
QLD 4500

**SCHEMATIC DESIGN**

**SCHOOL INFRASTRUCTURE**

**NSW**

**NORTHMEAD PUBLIC SCHOOL**

MOXHAMS ROAD,  
NORTHMEAD, NSW

**BUILDING T - GROUND FLOOR**

**RCP**

Figured dimensions take precedence over scale dimensions. Contractors must verify all dimensions on site before commencing any work or making shop drawings.

PROJECT NUMBER  
**7068ND01**


DIRECTOR  
**JW**

DRAWING NUMBER  
**NPS-FTA-B00T-GF-DR-A-2201**

CHECKED  
**NK**

REVISION  
**05**



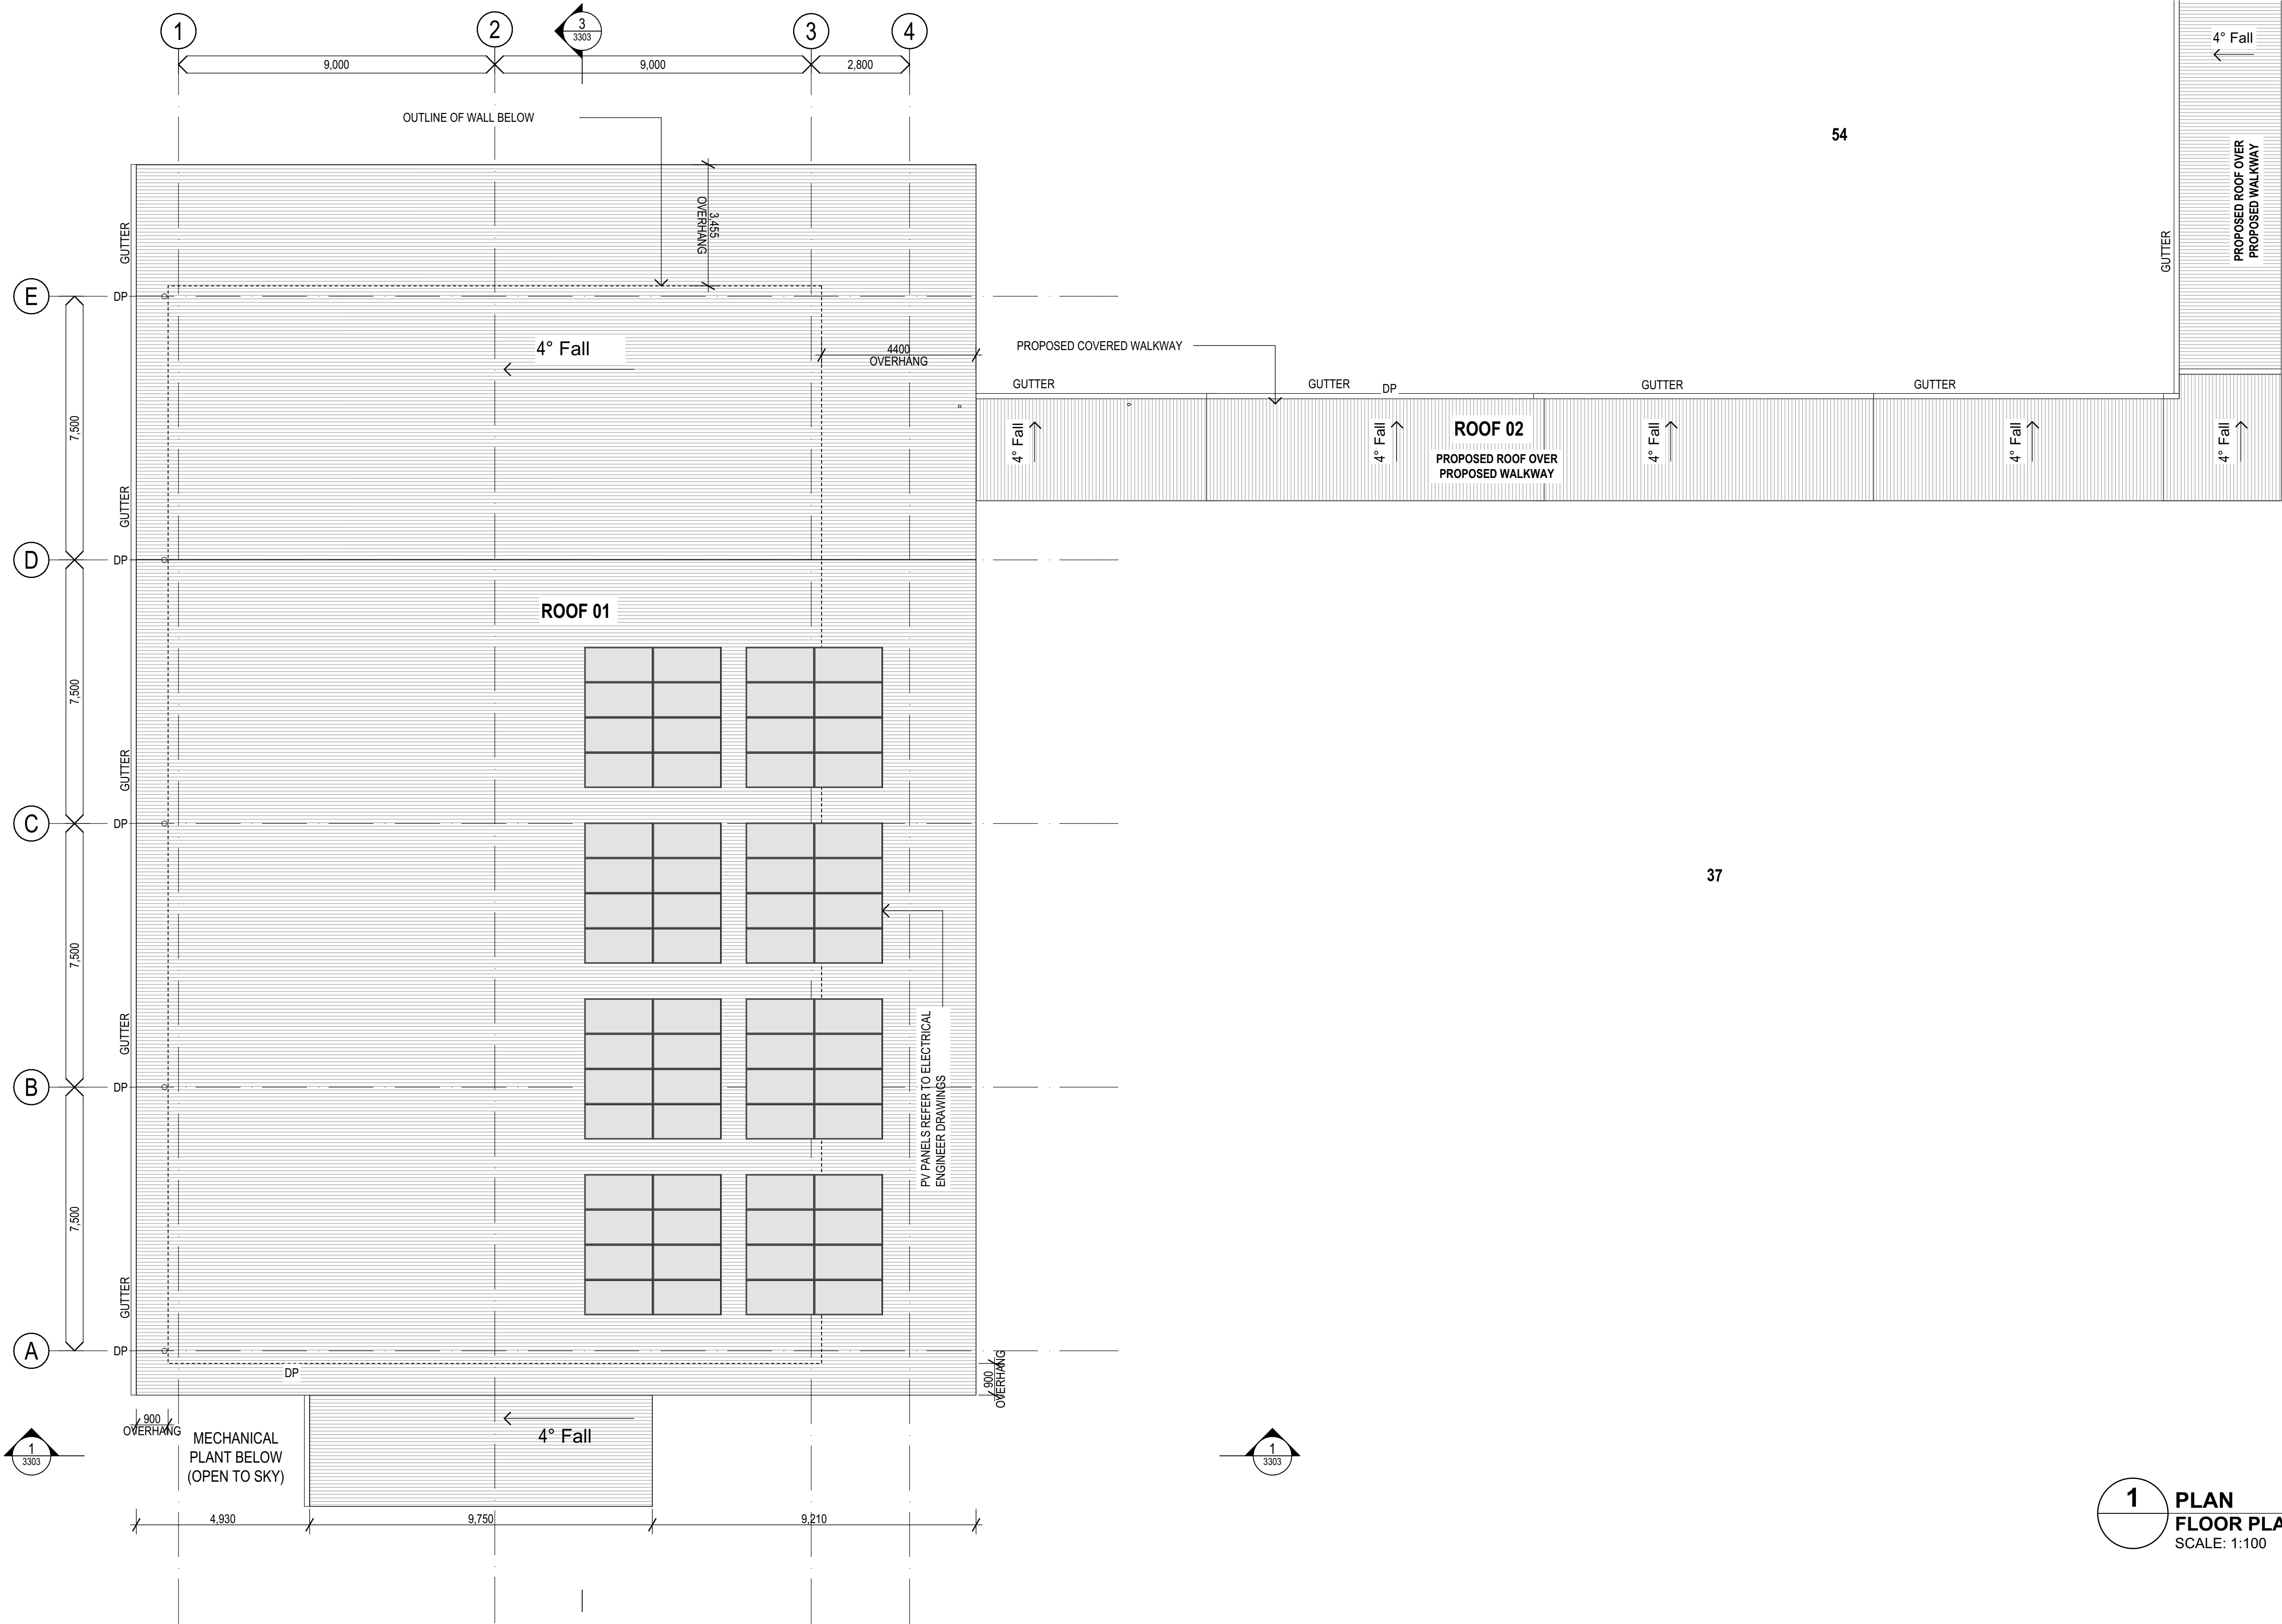

ROOF PLAN LEGEND

ROOF LABEL

ROOF 1<- ROOF NUMBER

XX00 : XX00<- FINISH CODE (REFER TO FINISHES LEGEND)

MATERIAL CODE (REFER TO MATERIAL LEGEND)

FALL 5°

FALL IN ROOF

1 PLAN  
FLOOR PLAN ROOF  
SCALE: 1:100

| REV. | DESCRIPTION                  | DATE       | INIT. |
|------|------------------------------|------------|-------|
| 04   | 100% SCHEMATIC DESIGN        | 19/12/2024 | NK    |
| 03   | 95% SCHEMATIC DESIGN         | 10/12/2024 | AK    |
| 02   | 80% SCHEMATIC DESIGN         | 26/11/2024 | AK    |
| 01   | SD-01 - 50% SCHEMATIC DESIGN | 15/11/2024 | AK    |
| P4   | 100% CONCEPT DESIGN          | 31/10/2024 | NK    |
| P3   | 80% CONCEPT DESIGN           | 18/10/2024 | AK    |
| P2   | FOR INFORMATION              | 27/09/2024 | AK    |
| P1   | FOR INFORMATION              | 20/09/2024 | AK    |

fulton trotter

ARCHITECTS BRISBANE SYDNEY

www.fultontrotter.com.au

SYDNEY Suite 904, Level 9, 29-36 Foveaux Street, Surry Hills, NSW 2010  
t: (02) 8383 5151 e: sydney@fultontrotter.com.au

Fulton Trotter Architects ACN 677 264 550 ABN 57 677 264 550  
To be used for authorised work only. Not to be copied directly or indirectly,  
in whole or in part, nor shall it be used for any other building purposes.

DIRECTORS  
Greg Isaac nra  
Justine Eboray fra  
John Ward nra  
Katerina Dracopoulos fra  
Paul Spikova fra  
Ryan Lovetday fra

NSW 6855  
NSW 8371  
NSW 7434  
NSW 7180

QLD 2520  
QLD 3313  
QLD 3847  
QLD 4528  
QLD 1108  
QLD 4500

DRAWING PROJECT CLIENT / PHASE

SCHEMATIC DESIGN

SCHOOL INFRASTRUCTURE

NSW

ADDRESS PROJECT CLIENT / PHASE

NORTHMEAD PUBLIC SCHOOL

MOXHAMS ROAD,  
NORTHMEAD, NSW

DRAWING BUILDING T - ROOF PLAN

Figured dimensions take precedence over scale dimensions. Contractors must verify all dimensions on site before commencing any work or making shop drawings.

PROJECT NUMBER

7068ND01

DIRECTOR

JW

CHECKED

NK


DRAWING NUMBER

NPS-FTA-B00T-LR-DR-A-2102


REVISION

04



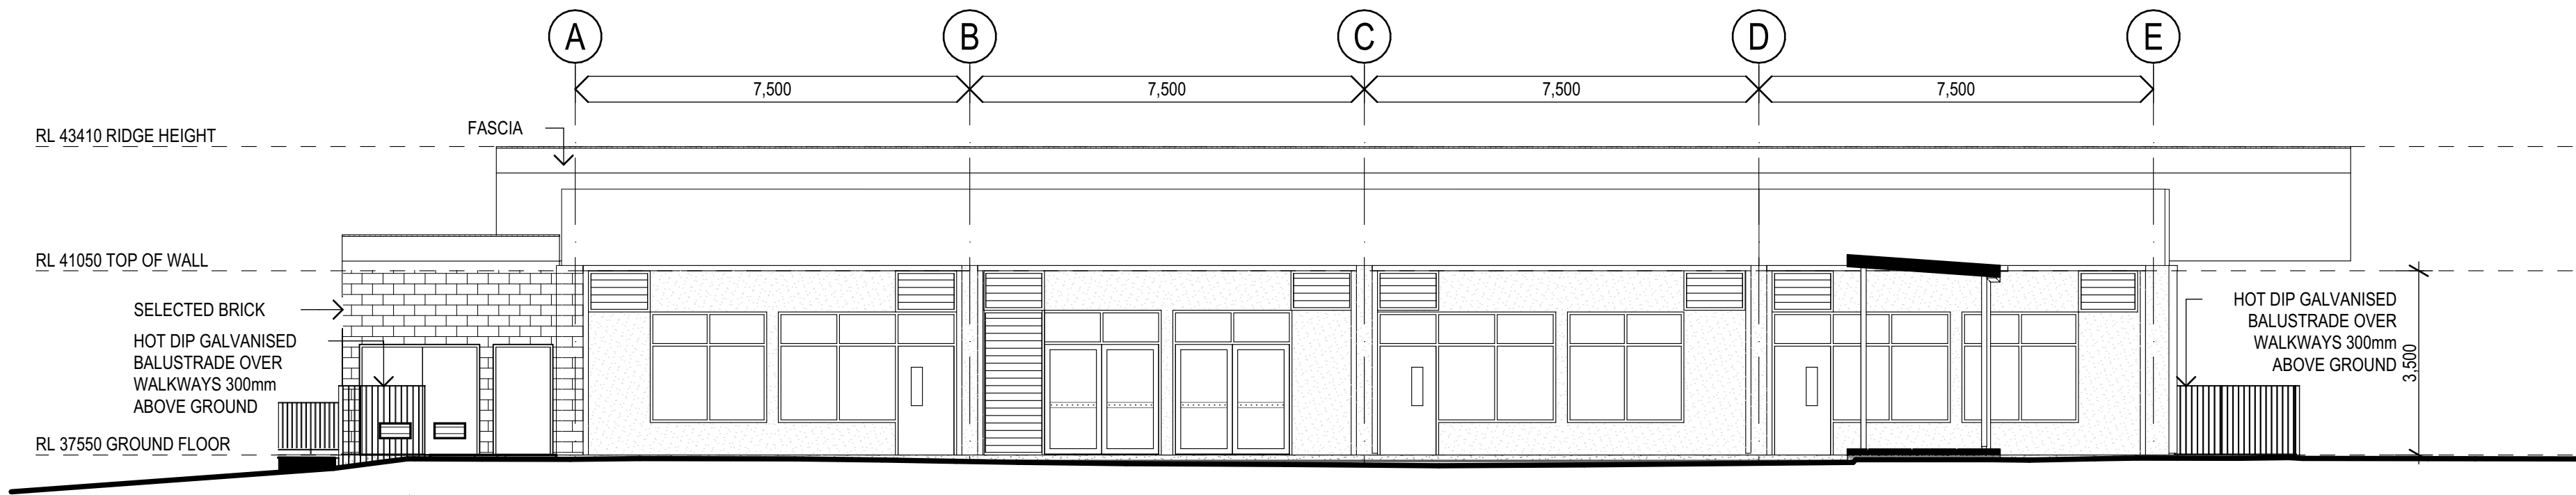

1 ELEVATION  
EAST ELEVATION  
SCALE: 1:100

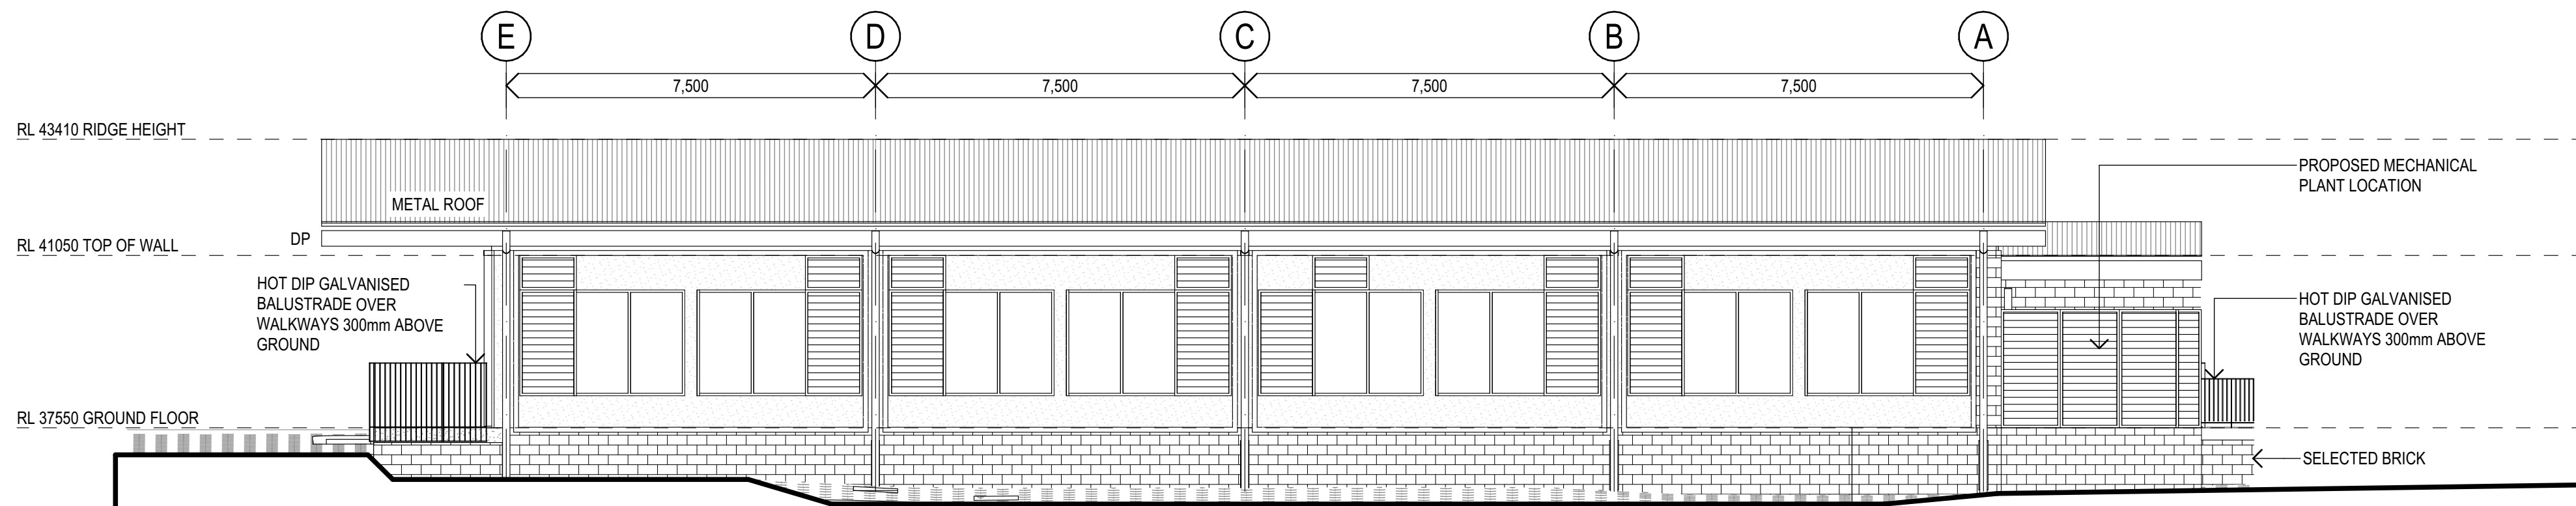

2 ELEVATION  
WEST ELEVATION  
SCALE: 1:100

150mm @ A1  
100  
50

150 100 150mm @ A1  
plot date: Thursday, 19 December 2024 2:47 PM file location: BIMcloud: FTA-SYD-BIM26 - BIMcloud Basic for Archicad 26/7068ND01 Northmead Public School

| REV. | DESCRIPTION                  | DATE       | INIT. |
|------|------------------------------|------------|-------|
| 04   | 100% SCHEMATIC DESIGN        | 19/12/2024 | AK    |
| 03   | 95% SCHEMATIC DESIGN         | 10/12/2024 | AK    |
| 02   | 80% SCHEMATIC DESIGN         | 26/11/2024 | AK    |
| 01   | SD-01 - 50% SCHEMATIC DESIGN | 15/11/2024 | AK    |
| P4   | 100% CONCEPT DESIGN          | 31/10/2024 | NK    |
| P3   | 80% CONCEPT DESIGN           | 18/10/2024 | AK    |
| P2   | FOR INFORMATION              | 27/09/2024 | AK    |
| P1   | FOR INFORMATION              | 20/09/2024 | AK    |

**fulton trotter**  
ARCHITECTS BRISBANE SYDNEY  
[www.fultontrotter.com.au](http://www.fultontrotter.com.au)  
SYDNEY Suite 904, Level 9, 29-36 Foveaux Street, Surry Hills, NSW 2010  
L (02) 8383 5151 e. [sydney@fultontrotter.com.au](mailto:sydney@fultontrotter.com.au)  
Fulton Trotter Architects ACN 677 264 550 ABN 57 677 264 550  
To be used for authorised work only. Not to be copied directly or indirectly,  
in whole or in part, nor shall it be used for any other building purposes.  
DIRECTORS  
Greg Isaac nra QLD 2520  
Justine Elworthy fra QLD 3313  
John Ward nra NSW 8371  
Katerina Diacopoulos fra QLD 4528  
Paul Spikova fra NSW 7180  
Ryan Loveday fra QLD 4500

DRAWING PHASE  
PROJECT CLIENT  
SCHEMATIC DESIGN  
SCHOOL INFRASTRUCTURE  
NSW  
NORTHMEAD PUBLIC SCHOOL  
MOXHAMS ROAD,  
NORTHMEAD, NSW


**BUILDING T - ELEVATIONS**

Figured dimensions take precedence over  
scale dimensions. Contractors must verify  
all dimensions on site before commencing  
any work or making shop drawings.


PROJECT NUMBER  
7068ND01  
DIRECTOR  
JW  
CHECKED  
NK  
DRAWING NUMBER  
NPS-FTA-B00T-ZZ-DR-A-3201  
REVISION  
04



150mm @ A1  
100  
50

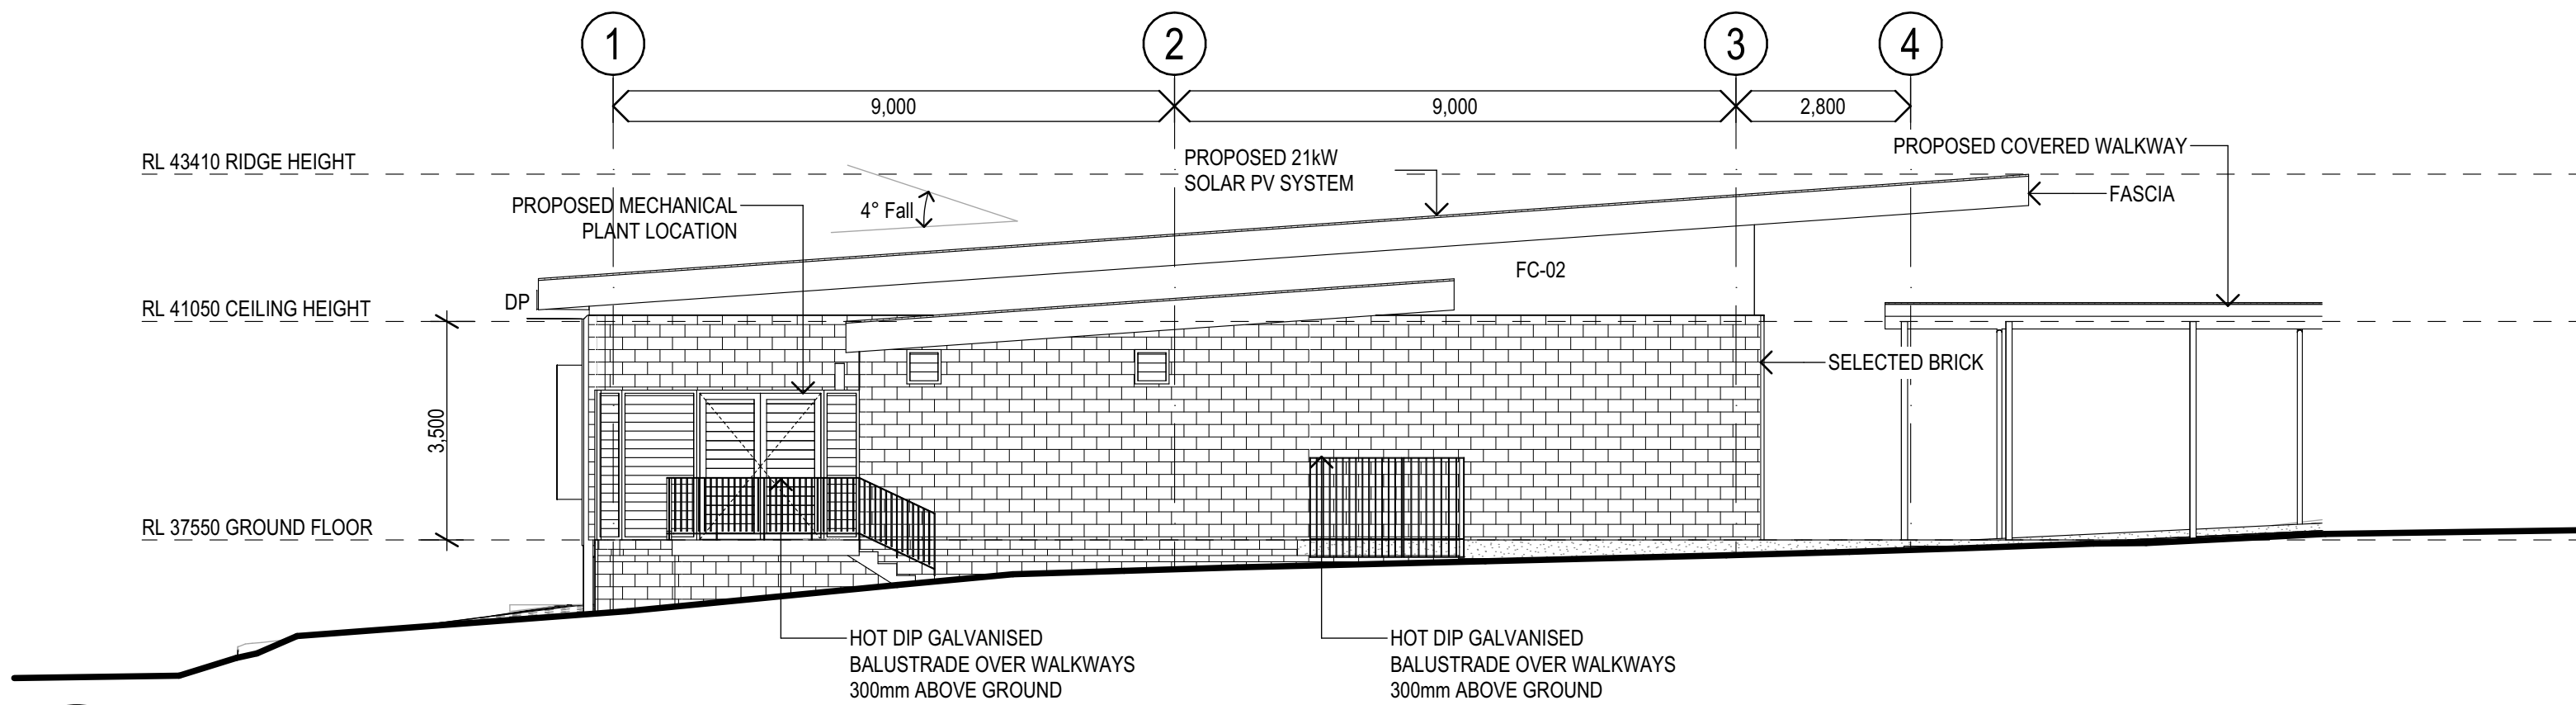

**1** ELEVATION  
SOUTH ELEVATION  
SCALE: 1:100

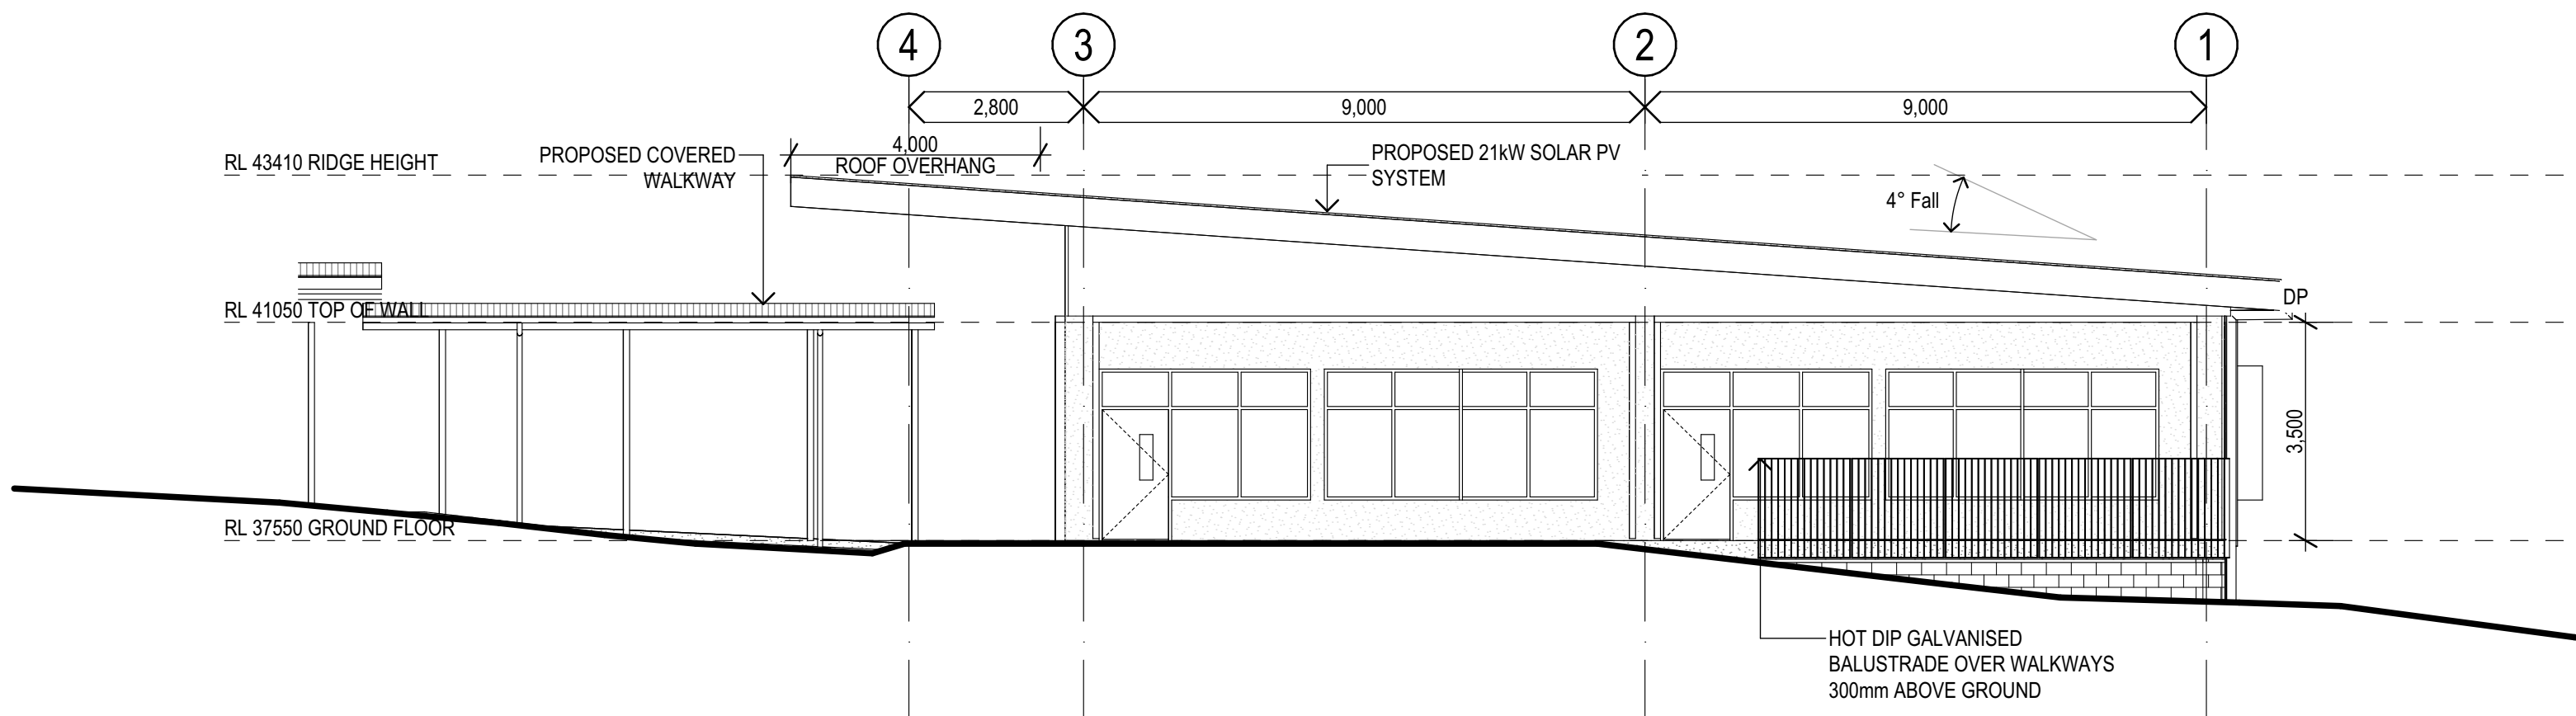

**2** ELEVATION  
NORTH ELEVATION  
SCALE: 1:100

plot date: Thursday, 19 December 2024 2:47 PM file location: BIMcloud: FTA-SYD-BIM26 - BIMcloud Basic for Archicad 26/7068ND01 Northmead Public School

| REV. | DESCRIPTION                  | DATE       | INIT. |
|------|------------------------------|------------|-------|
| 04   | 100% SCHEMATIC DESIGN        | 19/12/2024 | AK    |
| 03   | 95% SCHEMATIC DESIGN         | 10/12/2024 | AK    |
| 02   | 80% SCHEMATIC DESIGN         | 26/11/2024 | AK    |
| 01   | SD-01 - 50% SCHEMATIC DESIGN | 15/11/2024 | AK    |
| P4   | 100% CONCEPT DESIGN          | 31/10/2024 | NK    |
| P3   | 80% CONCEPT DESIGN           | 18/10/2024 | AK    |
| P2   | FOR INFORMATION              | 27/09/2024 | AK    |
| P1   | FOR INFORMATION              | 20/09/2024 | AK    |

**fulton trotter**  
ARCHITECTS BRISBANE SYDNEY  
[www.fultontrotter.com.au](http://www.fultontrotter.com.au)  
SYDNEY Suite 904, Level 9, 29-36 Foveaux Street, Surry Hills, NSW 2010  
t: (02) 8383 5151 e: [sydney@fultontrotter.com.au](mailto:sydney@fultontrotter.com.au)  
Fulton Trotter Architects ACN 677 264 550 ABN 57 677 264 550  
To be used for authorised work only. Not to be copied directly or indirectly,  
in whole or in part, nor shall it be used for any other building purposes.

**DIRECTORS**  
Greg Isaac nra QLD 2520  
Justine Elzany fraa QLD 3313  
John Ward nra NSW 8371  
Katerina Diacopoulos fraa QLD 4528  
Paul Spikova fraa NSW 7180  
Ryan Lovetday fraa QLD 4500

**SCHEMATIC DESIGN**  
**SCHOOL INFRASTRUCTURE**  
**NSW**

**NORTHMEAD PUBLIC SCHOOL**

MOXHAMS ROAD,  
NORTHMEAD, NSW




**BUILDING T - ELEVATIONS**

Figured dimensions take precedence over scale dimensions. Contractors must verify all dimensions on site before commencing any work or making shop drawings.

PROJECT NUMBER **7068ND01** DIRECTOR **JW** CHECKED **NK**

DRAWING NUMBER **NPS-FTA-B00T-ZZ-DR-A-3202** REVISION **04**



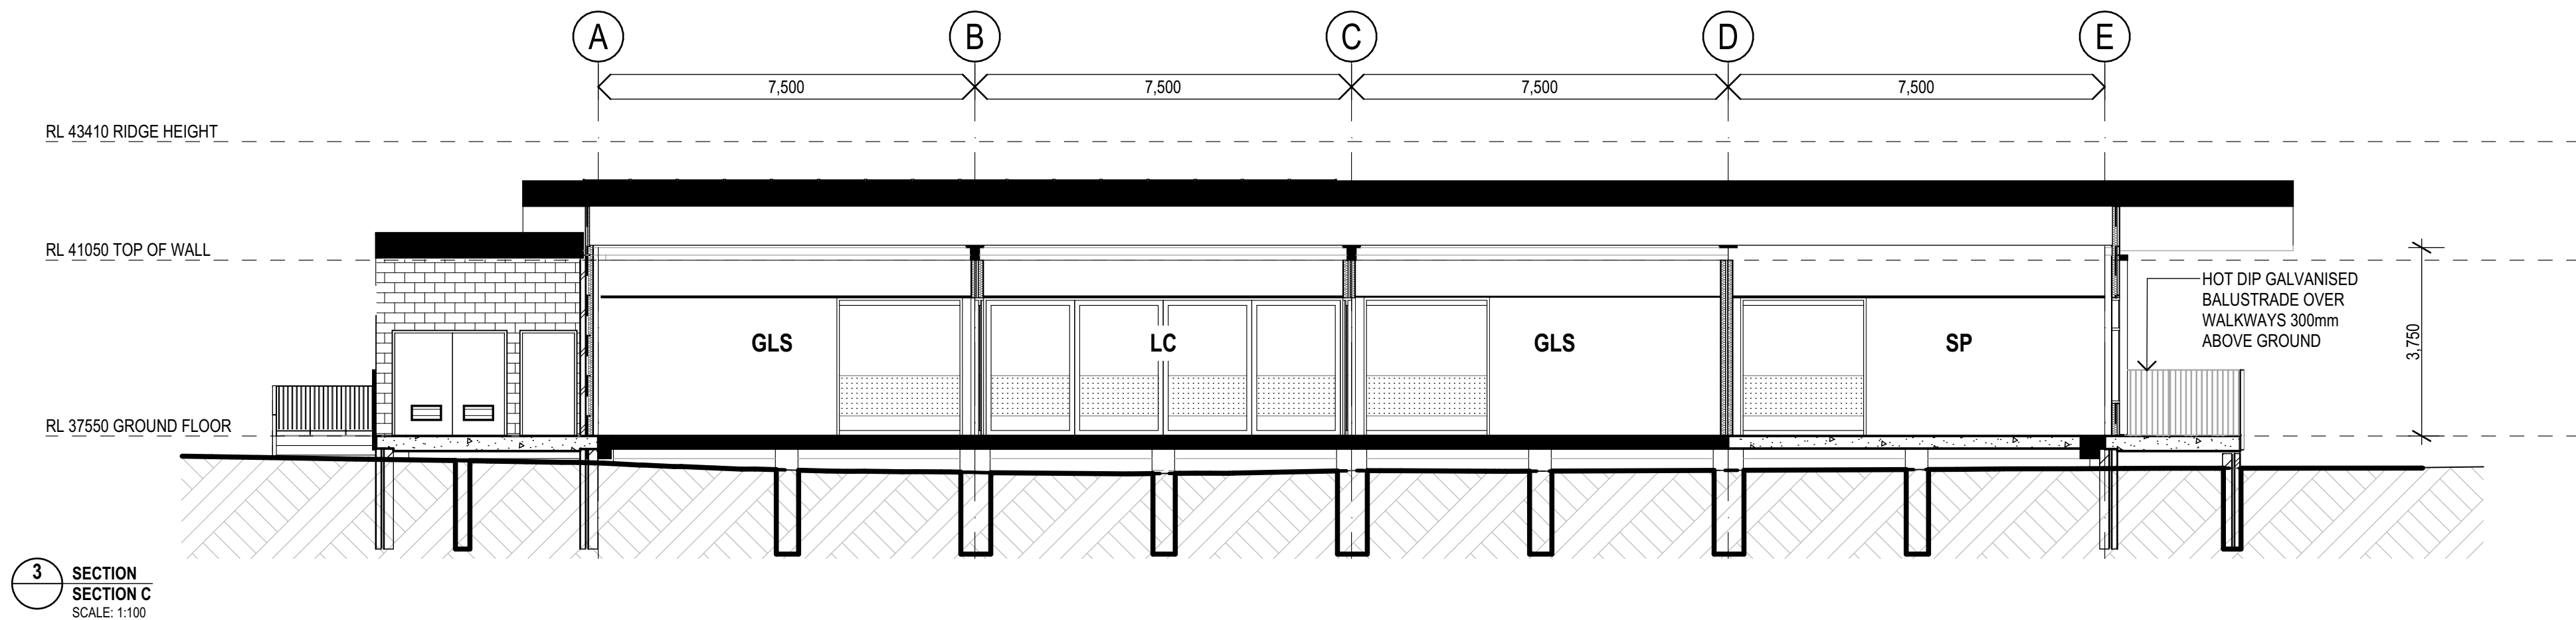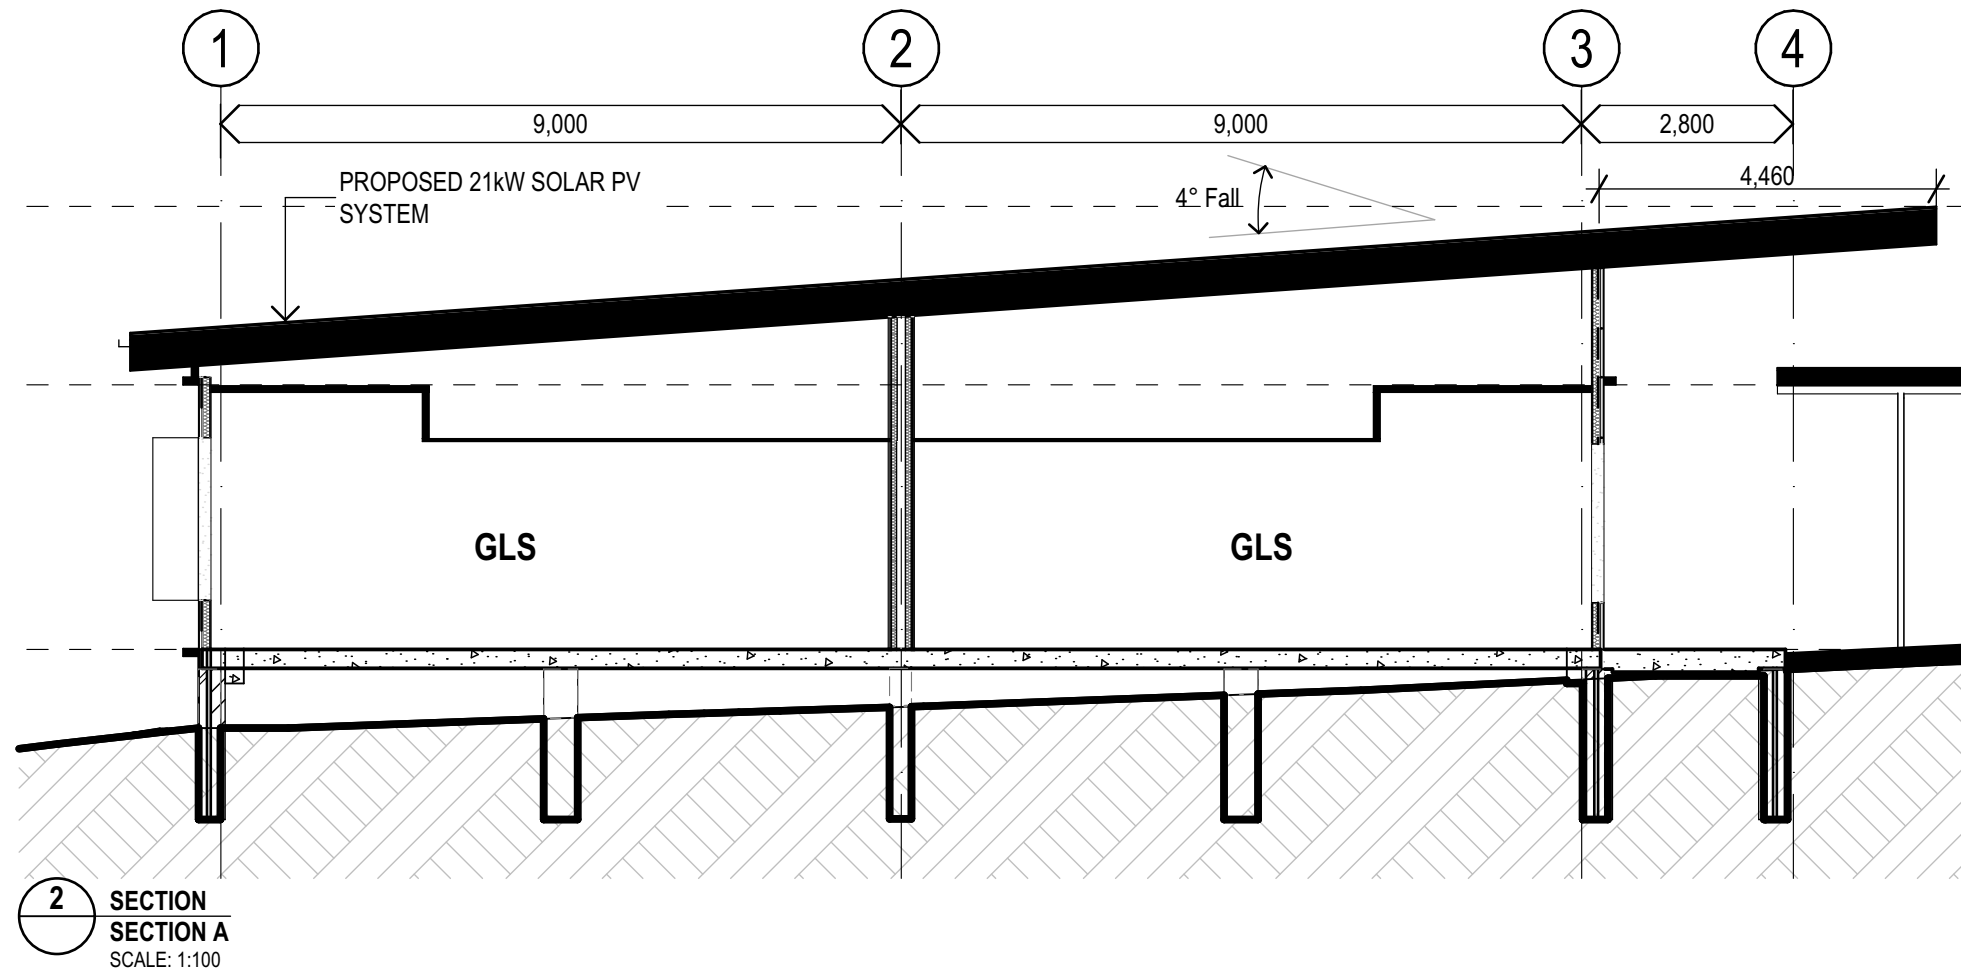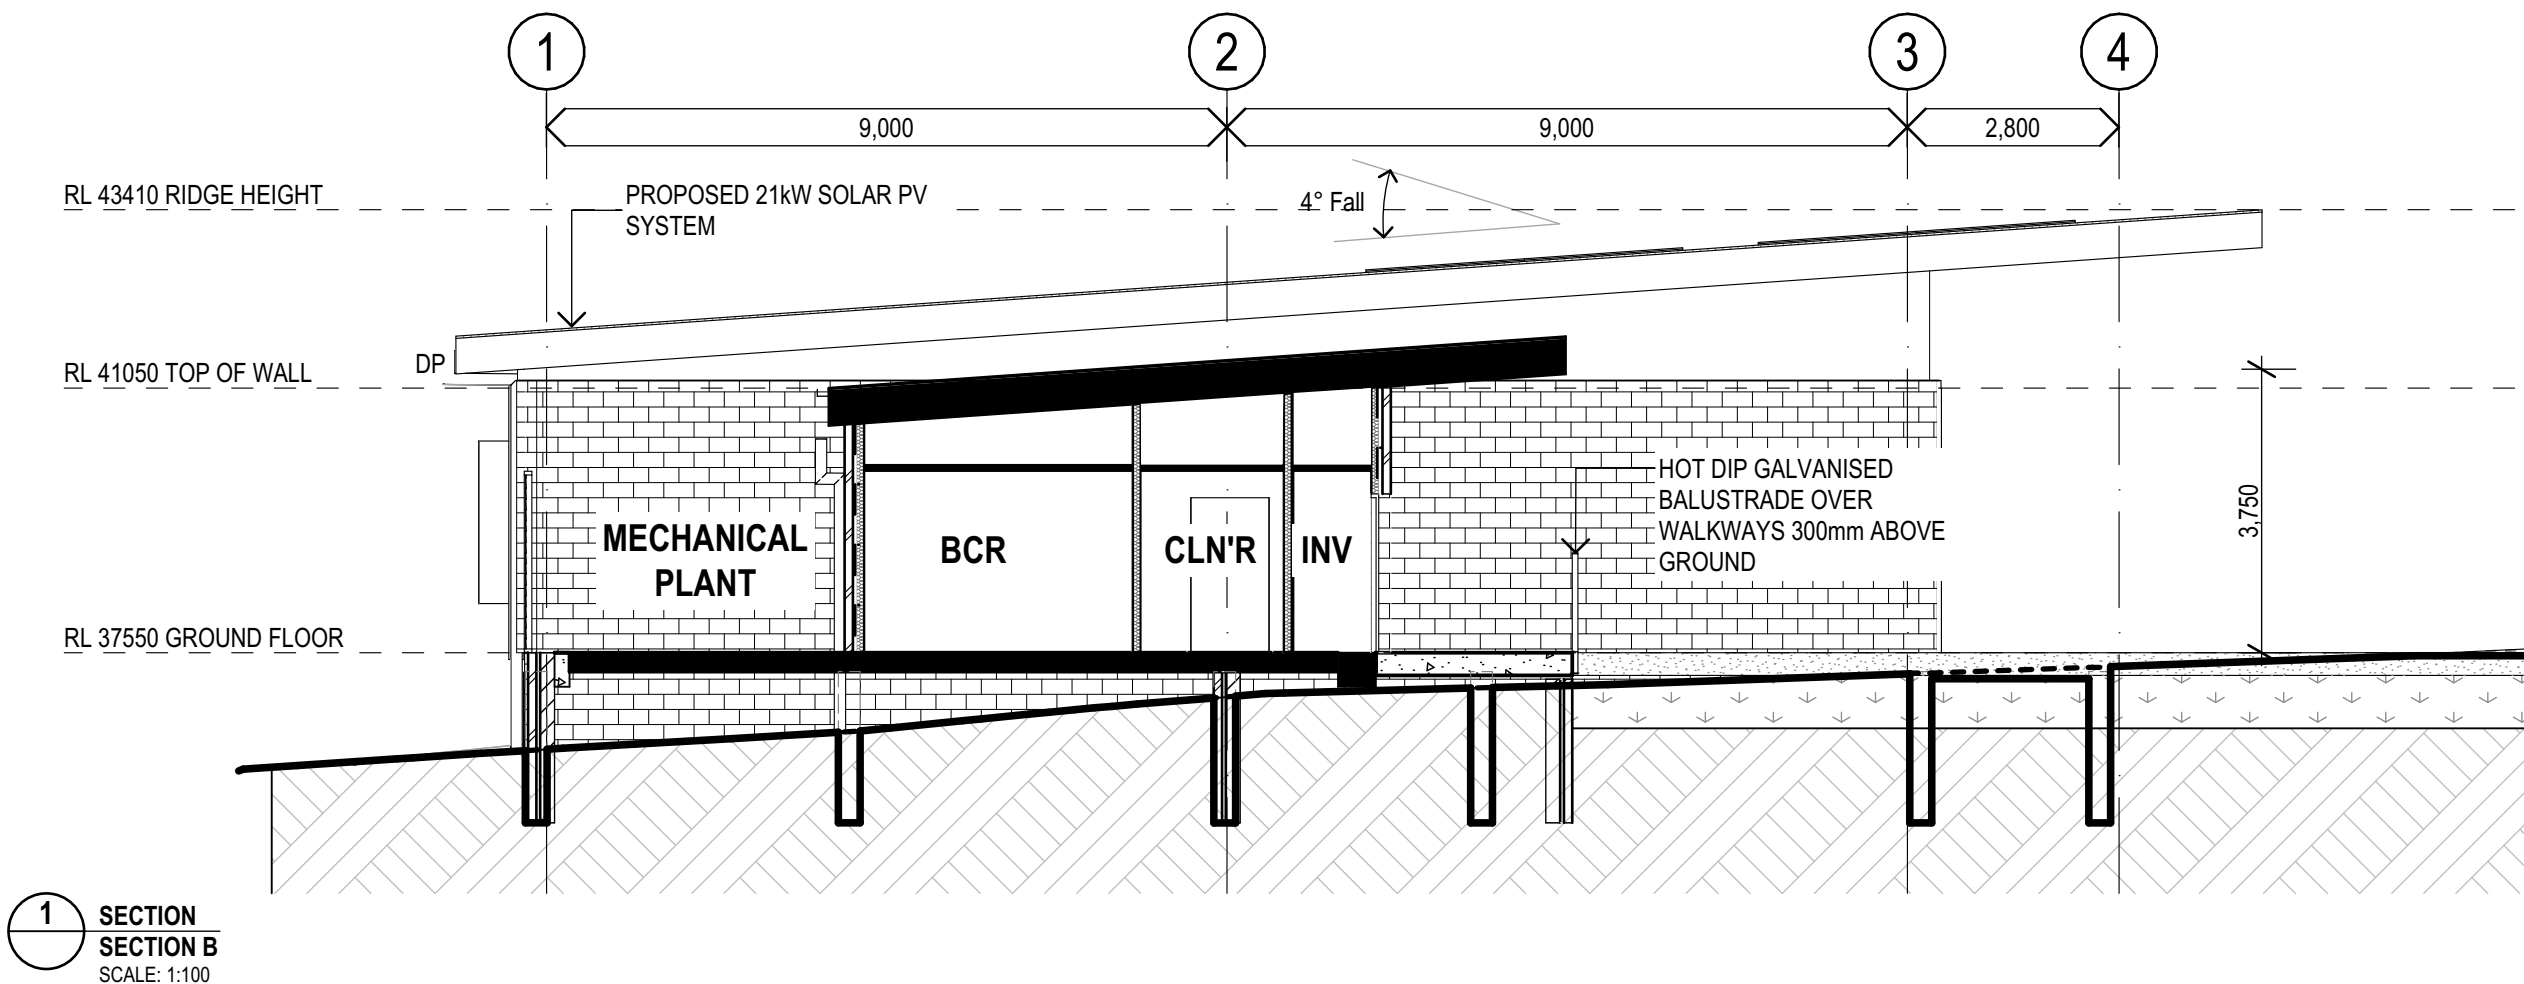

150mm @ A1  
100  
50

150mm @ A1  
100  
50  
plot date: Thursday, 19 December 2024 2:47 PM file location: BIMcloud: FTA-SYD-BIM26 - BIMcloud Basic for Archicad 26/7068ND01 Northmead Public School

| REV. | DESCRIPTION                  | DATE       | INIT. |
|------|------------------------------|------------|-------|
| 04   | 100% SCHEMATIC DESIGN        | 19/12/2024 | AK    |
| 03   | 95% SCHEMATIC DESIGN         | 10/12/2024 | AK    |
| 02   | 80% SCHEMATIC DESIGN         | 26/11/2024 | AK    |
| 01   | SD-01 - 50% SCHEMATIC DESIGN | 15/11/2024 | AK    |
| P4   | 100% CONCEPT DESIGN          | 31/10/2024 | NK    |
| P3   | 80% CONCEPT DESIGN           | 18/10/2024 | AK    |
| P2   | FOR INFORMATION              | 27/09/2024 | AK    |
| P1   | FOR INFORMATION              | 20/09/2024 | AK    |

**fulton trotter**  
ARCHITECTS BRISBANE SYDNEY  
[www.fultontrotter.com.au](http://www.fultontrotter.com.au)  
SYDNEY Suite 904, Level 9, 29-36 Foveaux Street, Surry Hills, NSW 2010  
t. (02) 8383 5151 e. [sydney@fultontrotter.com.au](mailto:sydney@fultontrotter.com.au)  
Fulton Trotter Architects ACN 677 264 550 ABN 57 677 264 550  
To be used for authorised work only. Not to be copied directly or indirectly,  
in whole or in part, nor shall it be used for any other building purposes.

**DIRECTORS**  
Greg Isaac nra QLD 2520  
Justine Elzany nra QLD 3313  
John Ward nra NSW 8371  
Katerina Diacopoulos fra NSW 7434  
Paul Skovron fra NSW 7180  
Ryan Loveday fra QLD 4500

DRAWING PROJECT CLIENT / PHASE  
**SCHEMATIC DESIGN**  
SCHOOL INFRASTRUCTURE  
NSW  
NORTHMEAD PUBLIC SCHOOL  
MOXHAMS ROAD,  
NORTHMEAD, NSW

DRAWING  
**BUILDING T - SECTIONS**  
Figured dimensions take precedence over scale dimensions. Contractors must verify all dimensions on site before commencing any work or making shop drawings.  
PROJECT NUMBER  
**7068ND01**  
DIRECTOR  
**JW**  
CHECKED  
**NK**  
DRAWING NUMBER  
**NPS-FTA-B00T-ZZ-DR-A-3303**  
REVISION  
**04**




EXTERNAL WALL TYPES

|              |   |             |   |       |         |   |  |          |   |  |              |       |  |
|--------------|---|-------------|---|-------|---------|---|--|----------|---|--|--------------|-------|--|
|              | <p>External</p> <p>CL41 - PREFINISHED SHEETS - FC TYPE 1</p> <p>SF22 - STEEL TOPHAT PROFILES 35MM</p> <p>SF21 - STEEL FURRING CHANNEL - 15mm</p> <p>IS04 - SARKING - WALL HEAVY DUTY</p> <p>SF02 - STEEL WALL FRAMING - 92MM WITH (IS ) THERMAL INSULATION</p> <p>LC09 - PLASTERBOARD - 13MM IMPACT RESISTANT</p> <p>Internal</p> |             |   |       |         |   |  |          |   |  |              |       |  |
| E07          | <table><tr><td>Fire Rating</td><td>-</td><td>NOTE:</td></tr><tr><td>R-Value</td><td>-</td><td></td></tr><tr><td>Rw + Ctr</td><td>-</td><td></td></tr><tr><td>Smoke Rating</td><td>False</td><td></td></tr></table>   | Fire Rating | - | NOTE: | R-Value | - |  | Rw + Ctr | - |  | Smoke Rating | False |  |
| Fire Rating  | -   | NOTE:       |   |       |         |   |  |          |   |  |              |       |  |
| R-Value      | -   |             |   |       |         |   |  |          |   |  |              |       |  |
| Rw + Ctr     | -   |             |   |       |         |   |  |          |   |  |              |       |  |
| Smoke Rating | False   |             |   |       |         |   |  |          |   |  |              |       |  |
|              | <p>External</p> <p>CL41 - PREFINISHED SHEETS - FC TYPE 1</p> <p>SF22 - STEEL TOPHAT PROFILES 35MM</p> <p>SF21 - STEEL FURRING CHANNEL - 15mm</p> <p>IS04 - SARKING - WALL HEAVY DUTY</p> <p>SF02 - STEEL WALL FRAMING - 92MM WITH (IS ) THERMAL INSULATION</p> <p>LC23 - FC LINING - 9MM FLUSH JOINTS</p> <p>Internal</p>         |             |   |       |         |   |  |          |   |  |              |       |  |
| E08          | <table><tr><td>Fire Rating</td><td>-</td><td>NOTE:</td></tr><tr><td>R-Value</td><td>-</td><td></td></tr><tr><td>Rw + Ctr</td><td>-</td><td></td></tr><tr><td>Smoke Rating</td><td>False</td><td></td></tr></table>   | Fire Rating | - | NOTE: | R-Value | - |  | Rw + Ctr | - |  | Smoke Rating | False |  |
| Fire Rating  | -   | NOTE:       |   |       |         |   |  |          |   |  |              |       |  |
| R-Value      | -   |             |   |       |         |   |  |          |   |  |              |       |  |
| Rw + Ctr     | -   |             |   |       |         |   |  |          |   |  |              |       |  |
| Smoke Rating | False   |             |   |       |         |   |  |          |   |  |              |       |  |
|              | <p>External</p> <p>MA01 - BRICKS - FACEWORK - TYPE 1</p> <p>IS - AIR CAVITY</p> <p>IS04 - SARKING - WALL HEAVY DUTY</p> <p>MA51 - BLOCKWORK - 200 SERIES - STANDARD</p> <p>Internal</p>   |             |   |       |         |   |  |          |   |  |              |       |  |
| E23          | <table><tr><td>Fire Rating</td><td>-</td><td>NOTE:</td></tr><tr><td>R-Value</td><td>-</td><td></td></tr><tr><td>Rw + Ctr</td><td>-</td><td></td></tr><tr><td>Smoke Rating</td><td>False</td><td></td></tr></table>   | Fire Rating | - | NOTE: | R-Value | - |  | Rw + Ctr | - |  | Smoke Rating | False |  |
| Fire Rating  | -   | NOTE:       |   |       |         |   |  |          |   |  |              |       |  |
| R-Value      | -   |             |   |       |         |   |  |          |   |  |              |       |  |
| Rw + Ctr     | -   |             |   |       |         |   |  |          |   |  |              |       |  |
| Smoke Rating | False   |             |   |       |         |   |  |          |   |  |              |       |  |
|              | <p>External</p> <p>MA01 - BRICKS - FACEWORK - TYPE 1</p> <p>IS - AIR CAVITY</p> <p>IS04 - SARKING - WALL HEAVY DUTY</p> <p>SF02 - STEEL WALL FRAMING - 92MM WITH (IS ) THERMAL INSULATION</p> <p>LC09 - PLASTERBOARD - 13MM IMPACT RESISTANT</p> <p>Internal</p>                                                                  |             |   |       |         |   |  |          |   |  |              |       |  |
| E27          | <table><tr><td>Fire Rating</td><td>-</td><td>NOTE:</td></tr><tr><td>R-Value</td><td>-</td><td></td></tr><tr><td>Rw + Ctr</td><td>-</td><td></td></tr><tr><td>Smoke Rating</td><td>False</td><td></td></tr></table>   | Fire Rating | - | NOTE: | R-Value | - |  | Rw + Ctr | - |  | Smoke Rating | False |  |
| Fire Rating  | -   | NOTE:       |   |       |         |   |  |          |   |  |              |       |  |
| R-Value      | -   |             |   |       |         |   |  |          |   |  |              |       |  |
| Rw + Ctr     | -   |             |   |       |         |   |  |          |   |  |              |       |  |
| Smoke Rating | False   |             |   |       |         |   |  |          |   |  |              |       |  |
|              | <p>External</p> <p>MA01 - BRICKS - FACEWORK - TYPE 1</p> <p>IS - AIR CAVITY</p> <p>IS04 - SARKING - WALL HEAVY DUTY</p> <p>SF02 - STEEL WALL FRAMING - 92MM WITH (IS ) THERMAL INSULATION</p> <p>LC23 - FC LINING - 9MM FLUSH JOINTS</p> <p>Internal</p>                                                                          |             |   |       |         |   |  |          |   |  |              |       |  |
| E28          | <table><tr><td>Fire Rating</td><td>-</td><td>NOTE:</td></tr><tr><td>R-Value</td><td>-</td><td></td></tr><tr><td>Rw + Ctr</td><td>-</td><td></td></tr><tr><td>Smoke Rating</td><td>False</td><td></td></tr></table>   | Fire Rating | - | NOTE: | R-Value | - |  | Rw + Ctr | - |  | Smoke Rating | False |  |
| Fire Rating  | -   | NOTE:       |   |       |         |   |  |          |   |  |              |       |  |
| R-Value      | -   |             |   |       |         |   |  |          |   |  |              |       |  |
| Rw + Ctr     | -   |             |   |       |         |   |  |          |   |  |              |       |  |
| Smoke Rating | False   |             |   |       |         |   |  |          |   |  |              |       |  |


INTERNAL WALL TYPES

|              |   |             |   |       |         |   |  |          |   |  |              |       |  |
|--------------|---|-------------|---|-------|---------|---|--|----------|---|--|--------------|-------|--|
|              | <p>External</p> <p>LC09 - PLASTERBOARD - 13MM IMPACT RESISTANT</p> <p>SF21 - STEEL FURRING CHANNEL - 15mm</p> <p>SF - PACKER TO SUIT</p> <p>SF13 - STEEL WALL FRAMING - 76MM WITH (IS ) ACOUSTIC INSULATION</p> <p>IS - AIR CAVITY</p> <p>SF13 - STEEL WALL FRAMING - 76MM WITH (IS ) ACOUSTIC INSULATION</p> <p>SF - PACKER TO SUIT</p> <p>SF21 - STEEL FURRING CHANNEL - 15mm</p> <p>LC09 - PLASTERBOARD - 13MM IMPACT RESISTANT</p> <p>Internal</p> |             |   |       |         |   |  |          |   |  |              |       |  |
| I01          | <table><tr><td>Fire Rating</td><td>-</td><td>NOTE:</td></tr><tr><td>R-Value</td><td>-</td><td></td></tr><tr><td>Rw + Ctr</td><td>-</td><td></td></tr><tr><td>Smoke Rating</td><td>False</td><td></td></tr></table>   | Fire Rating | - | NOTE: | R-Value | - |  | Rw + Ctr | - |  | Smoke Rating | False |  |
| Fire Rating  | -   | NOTE:       |   |       |         |   |  |          |   |  |              |       |  |
| R-Value      | -   |             |   |       |         |   |  |          |   |  |              |       |  |
| Rw + Ctr     | -   |             |   |       |         |   |  |          |   |  |              |       |  |
| Smoke Rating | False   |             |   |       |         |   |  |          |   |  |              |       |  |
|              | <p>External</p> <p>LC09 - PLASTERBOARD - 13MM IMPACT RESISTANT</p> <p>SF03 - STEEL WALL FRAMING - 92MM WITH (IS ) ACOUSTIC INSULATION</p> <p>LC09 - PLASTERBOARD - 13MM IMPACT RESISTANT</p> <p>Internal</p>   |             |   |       |         |   |  |          |   |  |              |       |  |
| I05          | <table><tr><td>Fire Rating</td><td>-</td><td>NOTE:</td></tr><tr><td>R-Value</td><td>-</td><td></td></tr><tr><td>Rw + Ctr</td><td>-</td><td></td></tr><tr><td>Smoke Rating</td><td>False</td><td></td></tr></table>   | Fire Rating | - | NOTE: | R-Value | - |  | Rw + Ctr | - |  | Smoke Rating | False |  |
| Fire Rating  | -   | NOTE:       |   |       |         |   |  |          |   |  |              |       |  |
| R-Value      | -   |             |   |       |         |   |  |          |   |  |              |       |  |
| Rw + Ctr     | -   |             |   |       |         |   |  |          |   |  |              |       |  |
| Smoke Rating | False   |             |   |       |         |   |  |          |   |  |              |       |  |
|              | <p>External</p> <p>LC09 - PLASTERBOARD - 13MM IMPACT RESISTANT</p> <p>SF03 - STEEL WALL FRAMING - 92MM WITH (IS ) ACOUSTIC INSULATION</p> <p>LC23 - FC LINING - 9MM FLUSH JOINTS</p> <p>Internal</p>   |             |   |       |         |   |  |          |   |  |              |       |  |
| I06          | <table><tr><td>Fire Rating</td><td>-</td><td>NOTE:</td></tr><tr><td>R-Value</td><td>-</td><td></td></tr><tr><td>Rw + Ctr</td><td>-</td><td></td></tr><tr><td>Smoke Rating</td><td>False</td><td></td></tr></table>   | Fire Rating | - | NOTE: | R-Value | - |  | Rw + Ctr | - |  | Smoke Rating | False |  |
| Fire Rating  | -   | NOTE:       |   |       |         |   |  |          |   |  |              |       |  |
| R-Value      | -   |             |   |       |         |   |  |          |   |  |              |       |  |
| Rw + Ctr     | -   |             |   |       |         |   |  |          |   |  |              |       |  |
| Smoke Rating | False   |             |   |       |         |   |  |          |   |  |              |       |  |
|              | <p>External</p> <p>LC23 - FC LINING - 9MM FLUSH JOINTS</p> <p>SF03 - STEEL WALL FRAMING - 92MM WITH (IS ) ACOUSTIC INSULATION</p> <p>LC23 - FC LINING - 9MM FLUSH JOINTS</p> <p>Internal</p>   |             |   |       |         |   |  |          |   |  |              |       |  |
| I07          | <table><tr><td>Fire Rating</td><td>-</td><td>NOTE:</td></tr><tr><td>R-Value</td><td>-</td><td></td></tr><tr><td>Rw + Ctr</td><td>-</td><td></td></tr><tr><td>Smoke Rating</td><td>False</td><td></td></tr></table>   | Fire Rating | - | NOTE: | R-Value | - |  | Rw + Ctr | - |  | Smoke Rating | False |  |
| Fire Rating  | -   | NOTE:       |   |       |         |   |  |          |   |  |              |       |  |
| R-Value      | -   |             |   |       |         |   |  |          |   |  |              |       |  |
| Rw + Ctr     | -   |             |   |       |         |   |  |          |   |  |              |       |  |
| Smoke Rating | False   |             |   |       |         |   |  |          |   |  |              |       |  |
|              | <p>External</p> <p>LC08 - PLASTERBOARD - 16MM FIRE RATED MOISTURE RESISTANT</p> <p>LC08 - PLASTERBOARD - 16MM FIRE RATED MOISTURE RESISTANT</p> <p>SF03 - STEEL WALL FRAMING - 92MM WITH (IS ) ACOUSTIC INSULATION</p> <p>LC09 - PLASTERBOARD - 13MM IMPACT RESISTANT</p> <p>Internal</p>   |             |   |       |         |   |  |          |   |  |              |       |  |
| I11          | <table><tr><td>Fire Rating</td><td>-</td><td>NOTE:</td></tr><tr><td>R-Value</td><td>-</td><td></td></tr><tr><td>Rw + Ctr</td><td>-</td><td></td></tr><tr><td>Smoke Rating</td><td>False</td><td></td></tr></table>   | Fire Rating | - | NOTE: | R-Value | - |  | Rw + Ctr | - |  | Smoke Rating | False |  |
| Fire Rating  | -   | NOTE:       |   |       |         |   |  |          |   |  |              |       |  |
| R-Value      | -   |             |   |       |         |   |  |          |   |  |              |       |  |
| Rw + Ctr     | -   |             |   |       |         |   |  |          |   |  |              |       |  |
| Smoke Rating | False   |             |   |       |         |   |  |          |   |  |              |       |  |
|              | <p>External</p> <p>LC09 - PLASTERBOARD - 13MM IMPACT RESISTANT</p> <p>SF03 - STEEL WALL FRAMING - 92MM WITH (IS ) ACOUSTIC INSULATION</p> <p>IS - AIR CAVITY</p> <p>SF03 - STEEL WALL FRAMING - 92MM WITH (IS ) ACOUSTIC INSULATION</p> <p>LC09 - PLASTERBOARD - 13MM IMPACT RESISTANT</p> <p>Internal</p>   |             |   |       |         |   |  |          |   |  |              |       |  |
| I21          | <table><tr><td>Fire Rating</td><td>-</td><td>NOTE:</td></tr><tr><td>R-Value</td><td>-</td><td></td></tr><tr><td>Rw + Ctr</td><td>-</td><td></td></tr><tr><td>Smoke Rating</td><td>False</td><td></td></tr></table>   | Fire Rating | - | NOTE: | R-Value | - |  | Rw + Ctr | - |  | Smoke Rating | False |  |
| Fire Rating  | -   | NOTE:       |   |       |         |   |  |          |   |  |              |       |  |
| R-Value      | -   |             |   |       |         |   |  |          |   |  |              |       |  |
| Rw + Ctr     | -   |             |   |       |         |   |  |          |   |  |              |       |  |
| Smoke Rating | False   |             |   |       |         |   |  |          |   |  |              |       |  |




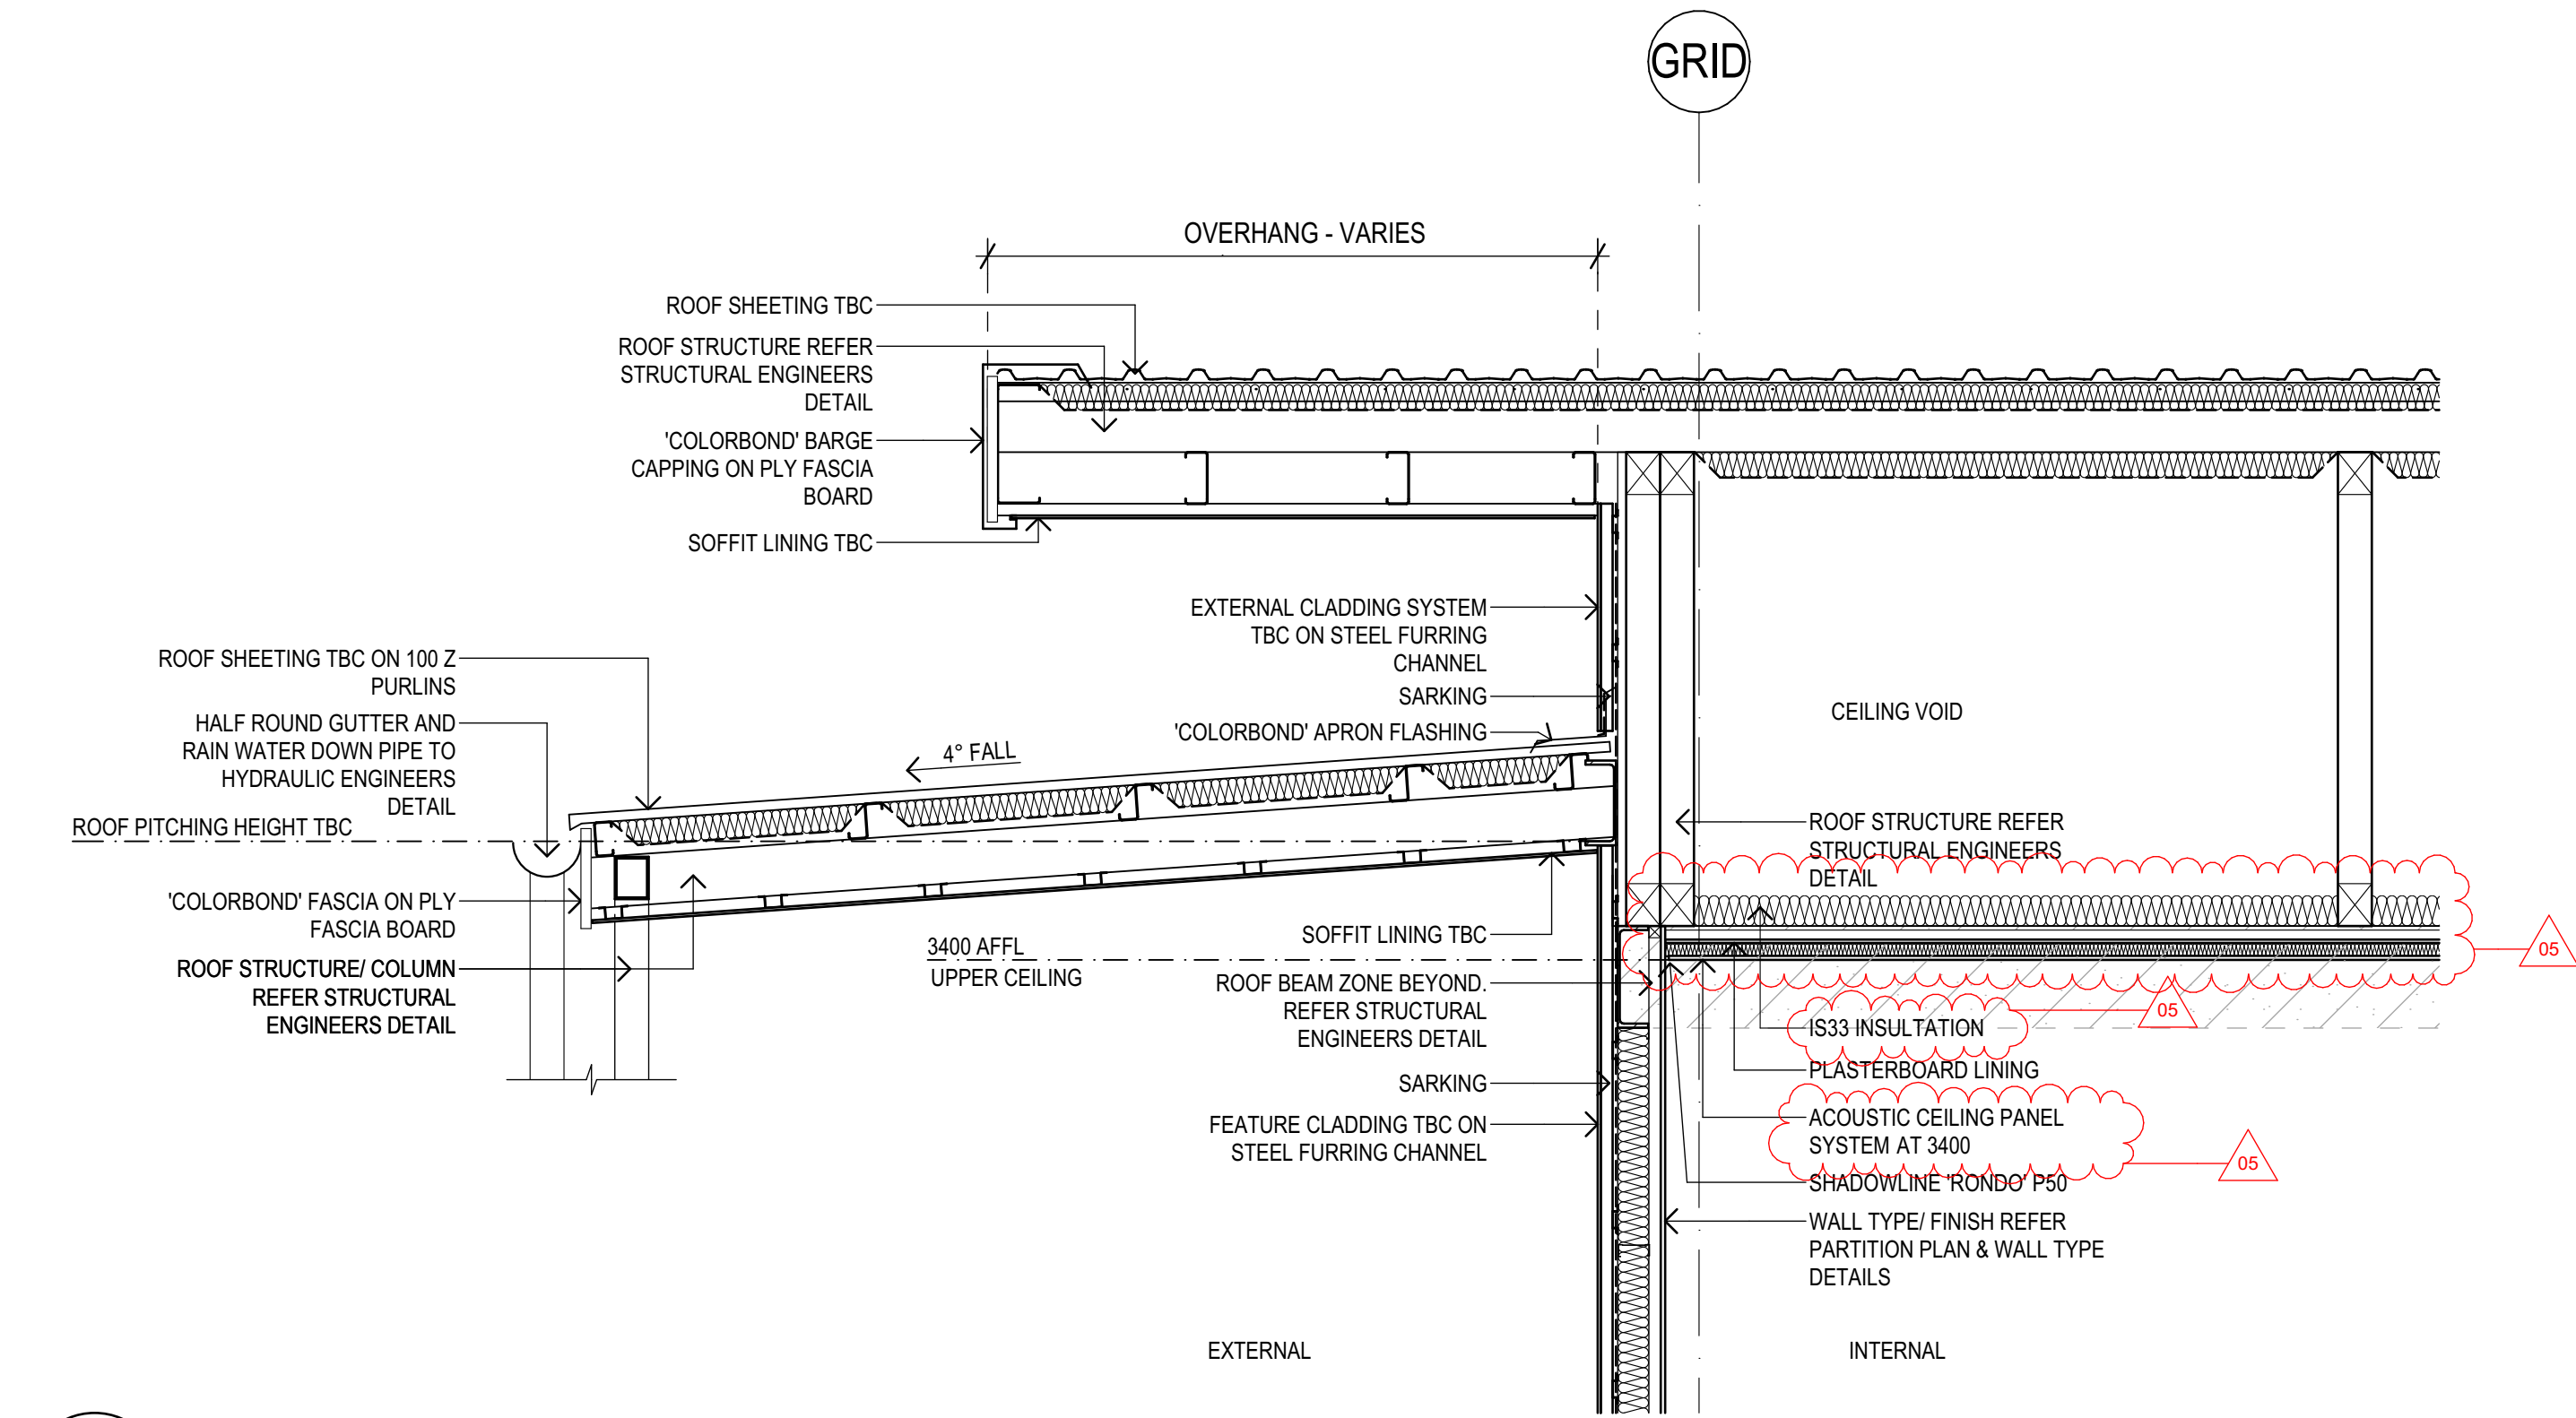


**6 DETAIL SECTION**  
**END WALL DETAIN IN JUCTION WITH COVERED AWNING**  
SCALE: 1:20

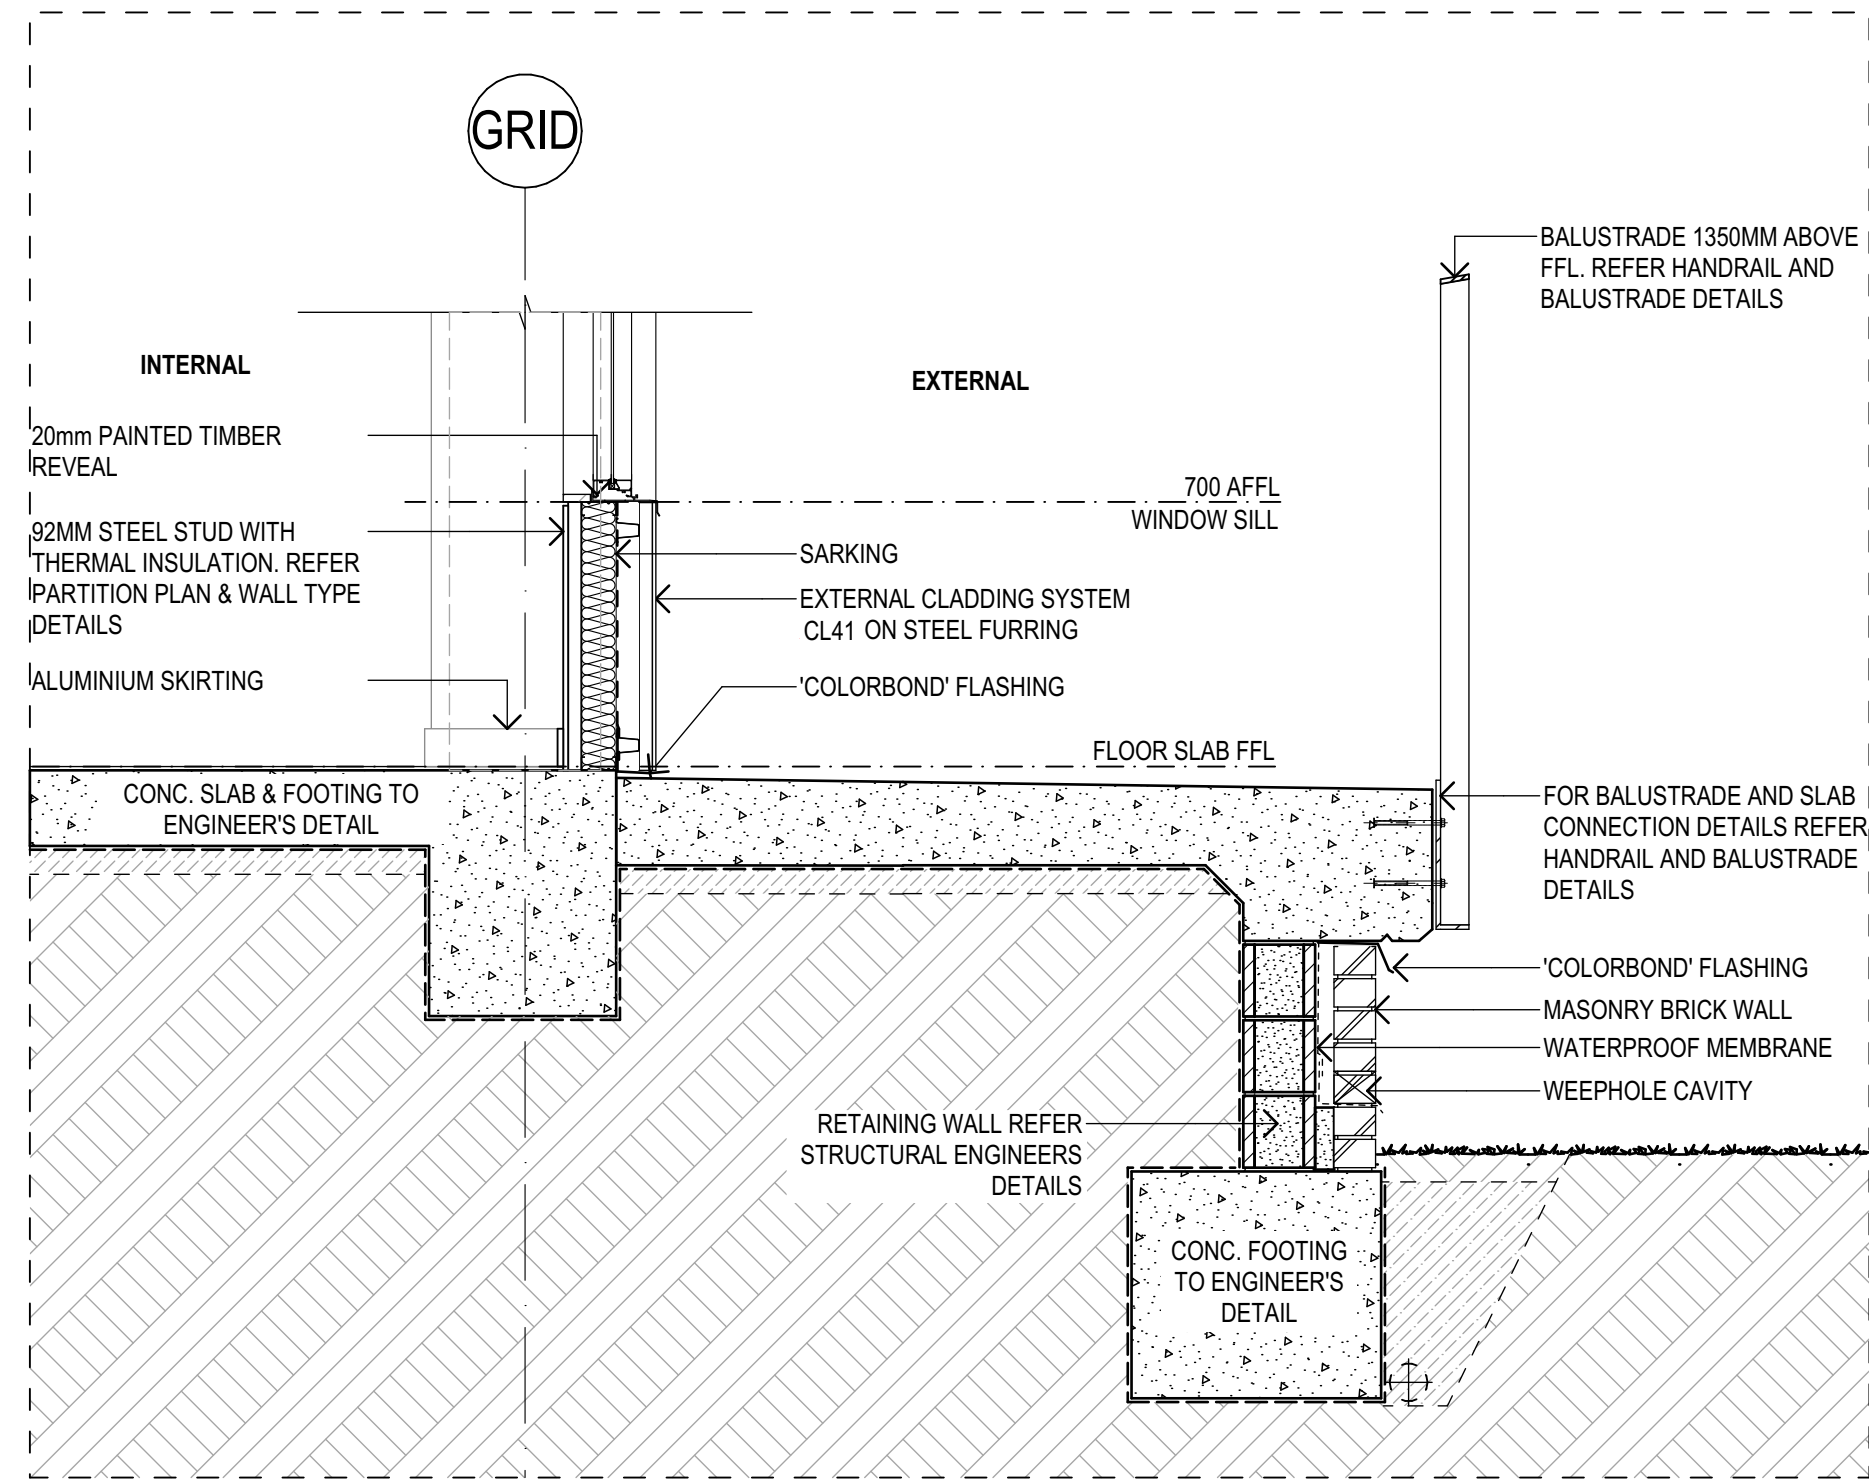

**2 DETAIL SECTION**  
**VERANDAH DETAIL SECTION**  
SCALE: 1:20

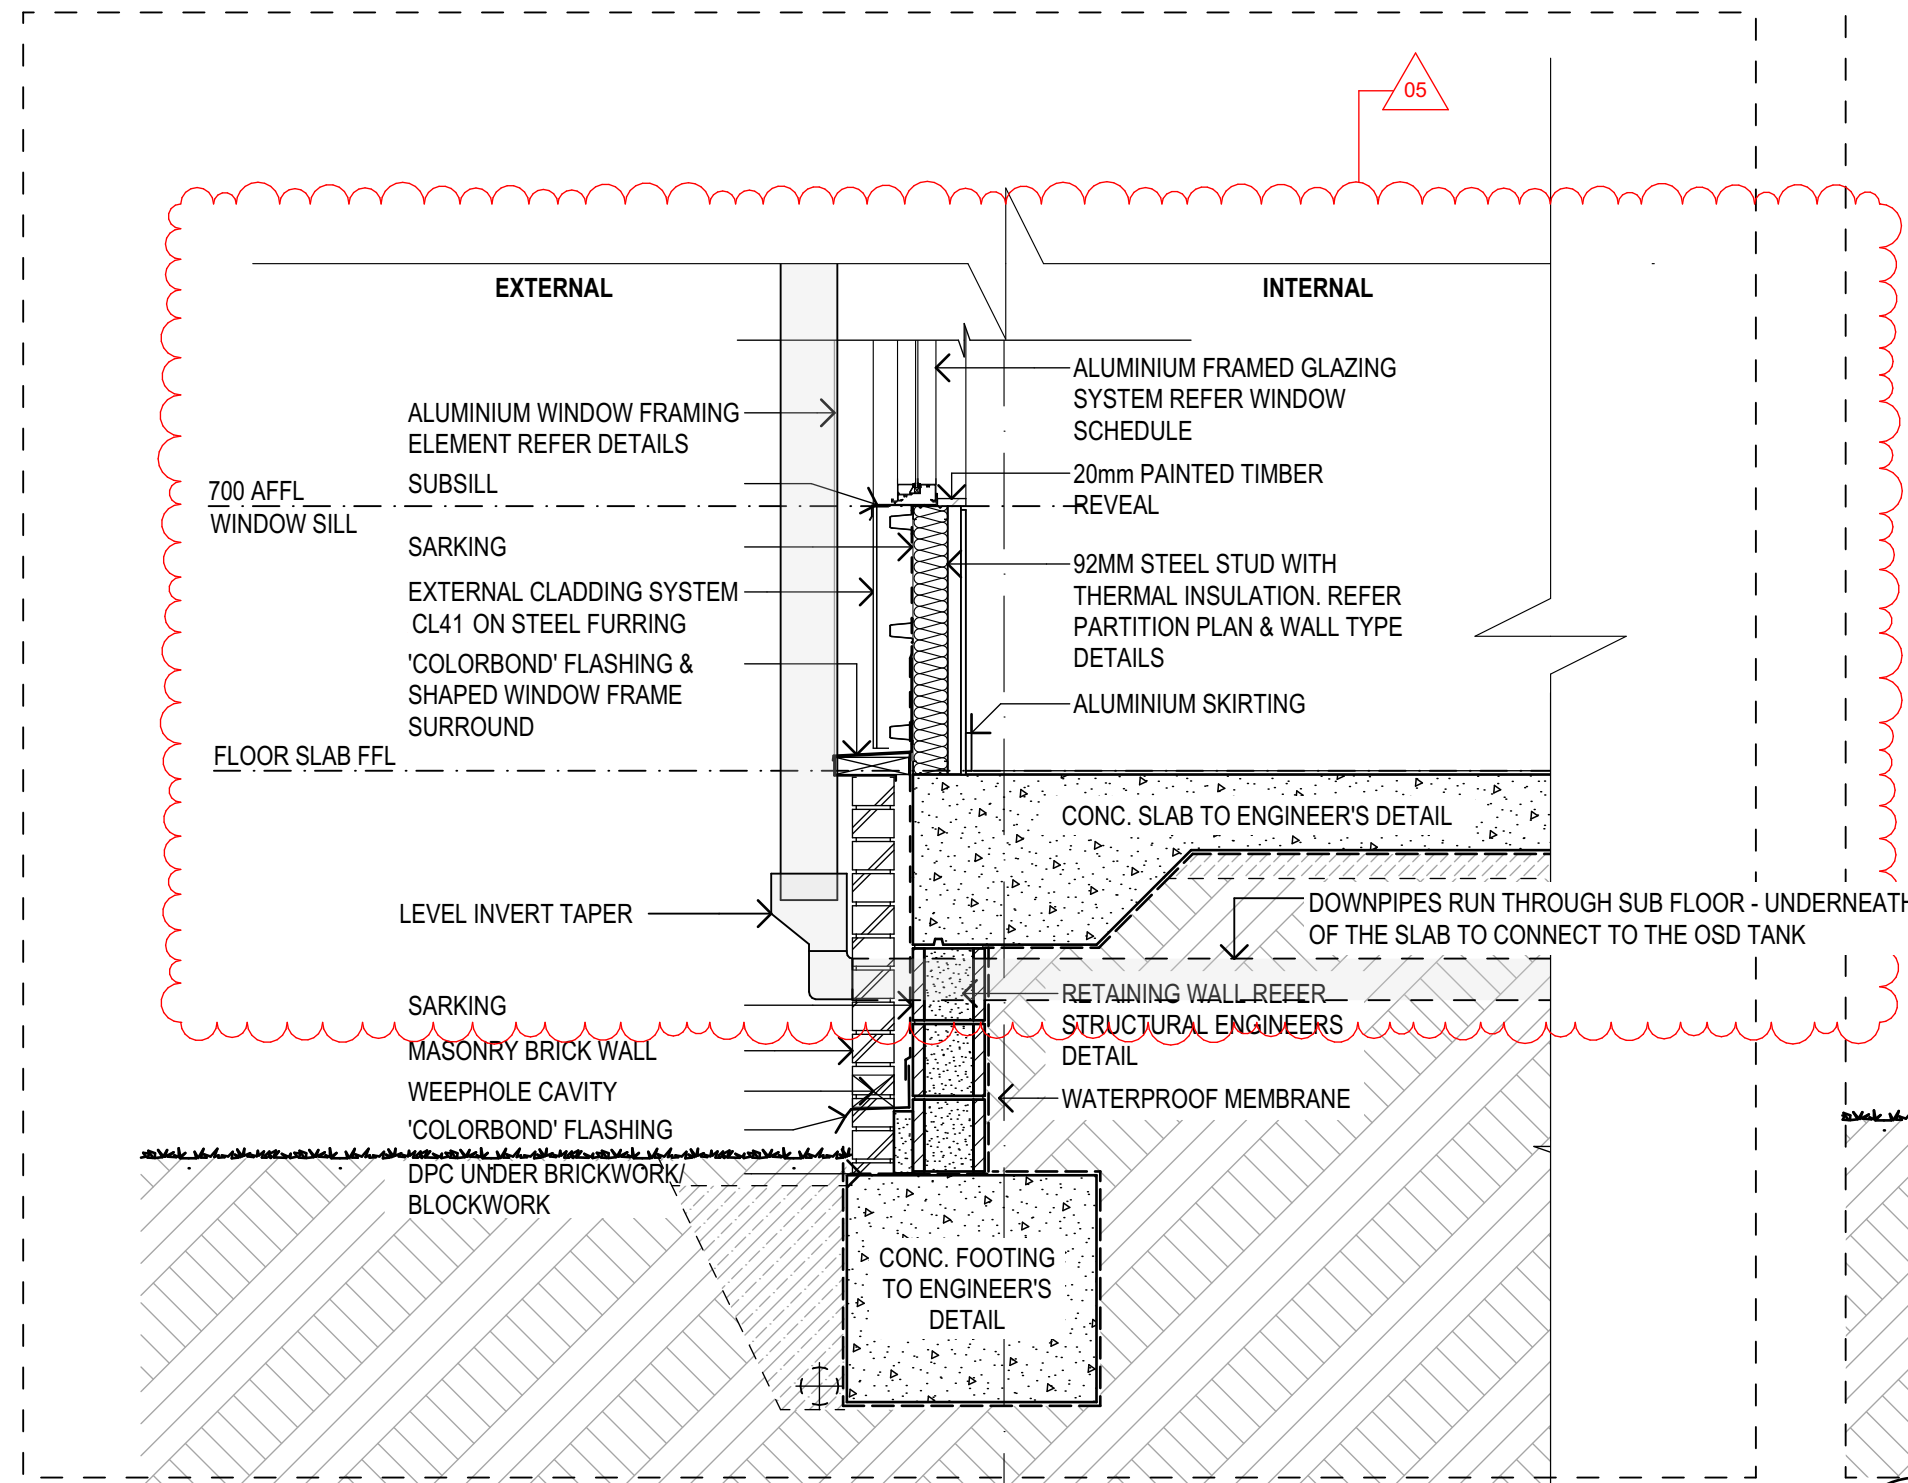

**5 DETAIL SECTION**  
**FC SIDE WALL SECTION**  
SCALE: 1:20

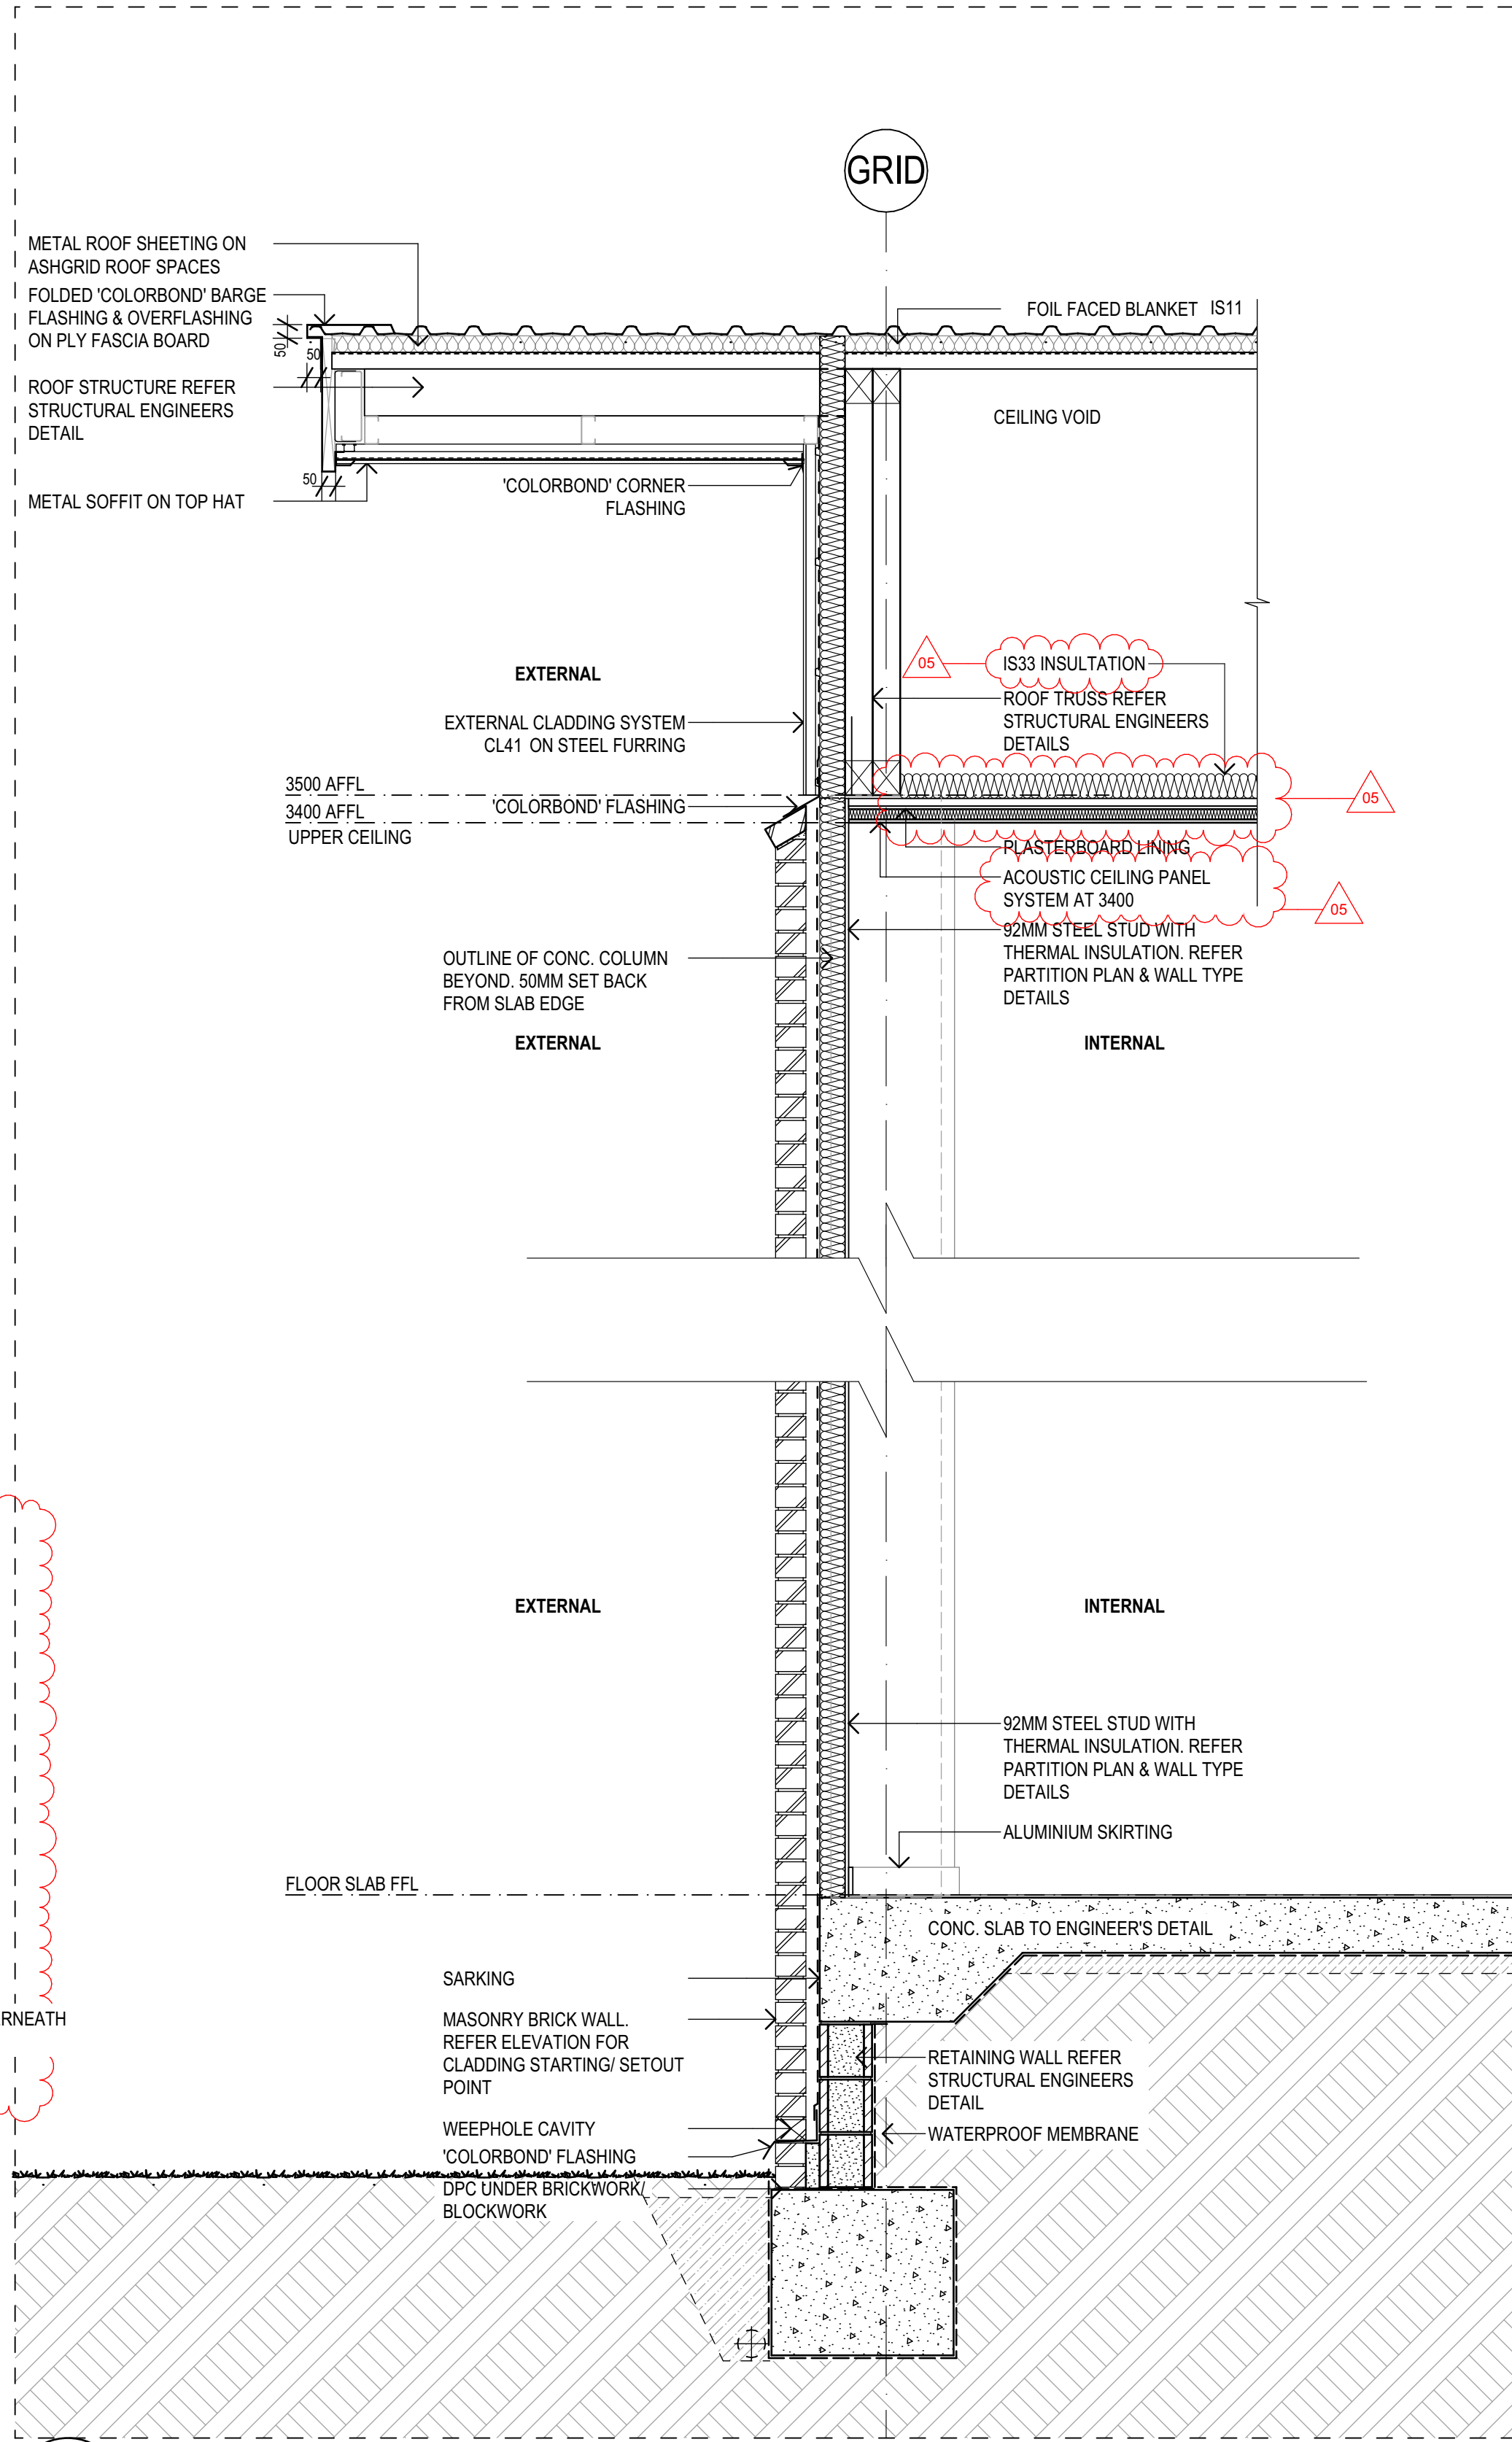

**4 DETAIL SECTION**  
**BRICK SIDE WALL SECTION**  
SCALE: 1:20

**fulton trotter**

ARCHITECTS BRISBANE SYDNEY  
[www.fultontrotter.com.au](http://www.fultontrotter.com.au)

SYDNEY Suite 904, Level 9, 28-36 Foveaux Street, Surry Hills, NSW 2010  
L (02) 8383 5151 e. [sydney@fultontrotter.com.au](mailto:sydney@fultontrotter.com.au)

Fulton Trotter Architects ACN 677 264 550 ABN 57 677 264 550  
To be used for authorised work only. Not to be copied directly or indirectly,  
in whole or in part, nor shall it be used for any other building purposes.

**DIRECTORS**  
Greg Isaac nra QLD 2500  
Justin Ewary nra QLD 3313  
John Ward nra QLD 3847  
Katerina Diacopoulos nra QLD 4528  
Paul Schone nra QLD 1108  
Ryan Lovelady nra NSW 7180  
VIC 18804 NSW 8371 NSW 7434 NSW 7180 QLD 4500

**SCHEMATIC DESIGN**  
**SCHOOL INFRASTRUCTURE**  
**NSW**

**NORTHMEAD PUBLIC SCHOOL**

MOXHAMS ROAD,  
NORTHMEAD, NSW


**BUILDING T - WALL SECTIONS**  
**01**

Figured dimensions take precedence over  
scale dimensions. Contractors must verify  
all dimensions on site before commencing  
any work or making shop drawings.

PROJECT NUMBER **7068ND01** DIRECTOR **JW** CHECKED **NK**

DRAWING NUMBER **NPS-FTA-B00T-ZZ-DR-A-4201** REVISION **05**



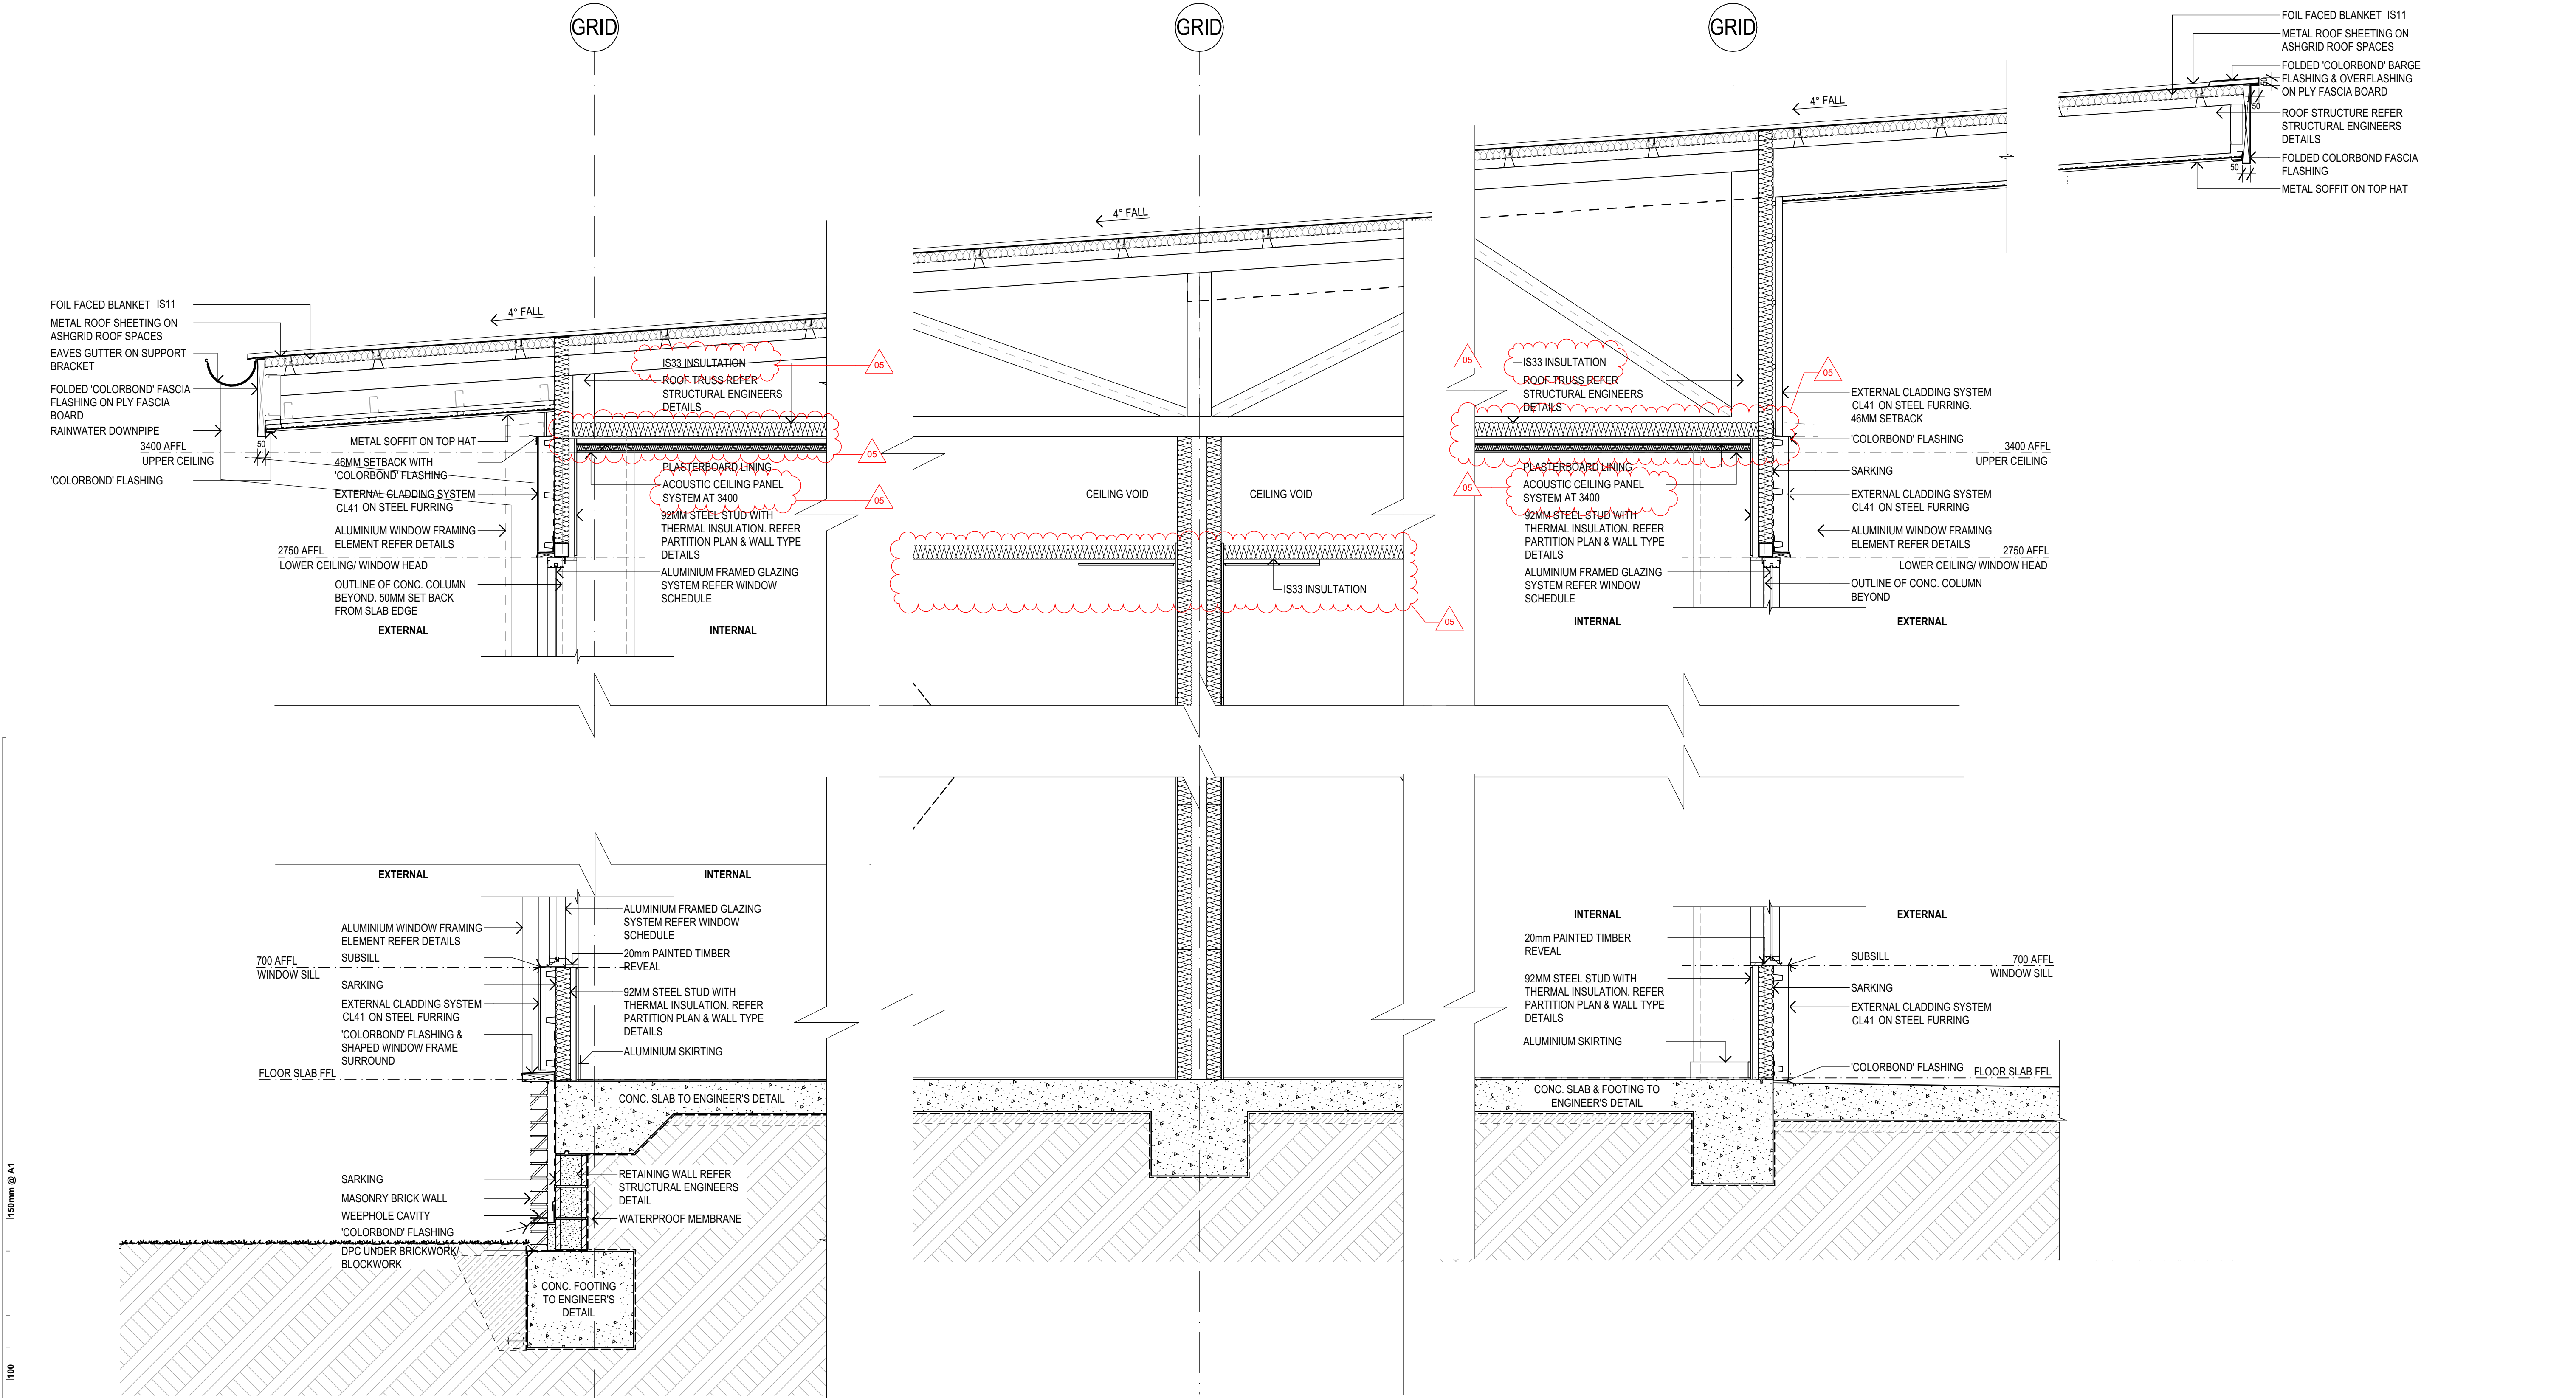

| REV. | DESCRIPTION                  | DATE       | INIT. |
|------|------------------------------|------------|-------|
| 05   | SD TENDER ADDENDUM           | 05/02/2025 | NK    |
| 04   | 100% SCHEMATIC DESIGN        | 19/12/2024 | NK    |
| 03   | 95% SCHEMATIC DESIGN         | 10/12/2024 | AK    |
| 02   | 80% SCHEMATIC DESIGN         | 26/11/2024 | AK    |
| 01   | SD-01 - 50% SCHEMATIC DESIGN | 15/11/2024 | AK    |

**fulton trotter**  
ARCHITECTS BRISBANE SYDNEY  
[www.fultontrotter.com.au](http://www.fultontrotter.com.au)  
SYDNEY Suite 904, Level 9, 28-36 Foveaux Street, Surry Hills, NSW 2010  
L (02) 8383 5151 e. [sydney@fultontrotter.com.au](mailto:sydney@fultontrotter.com.au)  
Fulton Trotter Architects ACN 677 264 550 ABN 57 677 264 550  
To be used for authorised work only. Not to be copied directly or indirectly,  
in whole or in part, nor shall it be used for any other building purposes.

**DIRECTORS**  
Greg Isaac nra QLD 2500  
Justine Eboray nra QLD 3313  
John Ward nra QLD 3847  
Katerina Diacopoulos fra QLD 4528  
Paul Skelton fra QLD 1108  
Ryan Lovelady fra QLD 4500

**SCHEMATIC DESIGN**  
**SCHOOL INFRASTRUCTURE**  
**NSW**  
**NORTHMEAD PUBLIC SCHOOL**  
**MOXHAMS ROAD,**  
**NORTHMEAD, NSW**

**BUILDING T - WALL SECTIONS**  
**02**  
Figured dimensions take precedence over  
scale dimensions. Contractors must verify  
all dimensions on site before commencing  
any work or making shop drawings.

**PROJECT NUMBER**  
**7068ND01**

**DIRECTOR**  
**JW**


**CHECKED**  
**NK**

**DRAWING NUMBER**  
**NPS-FTA-B00T-ZZ-DR-A-4202**

**REVISION**  
**05**



150mm @ A1  
100  
50

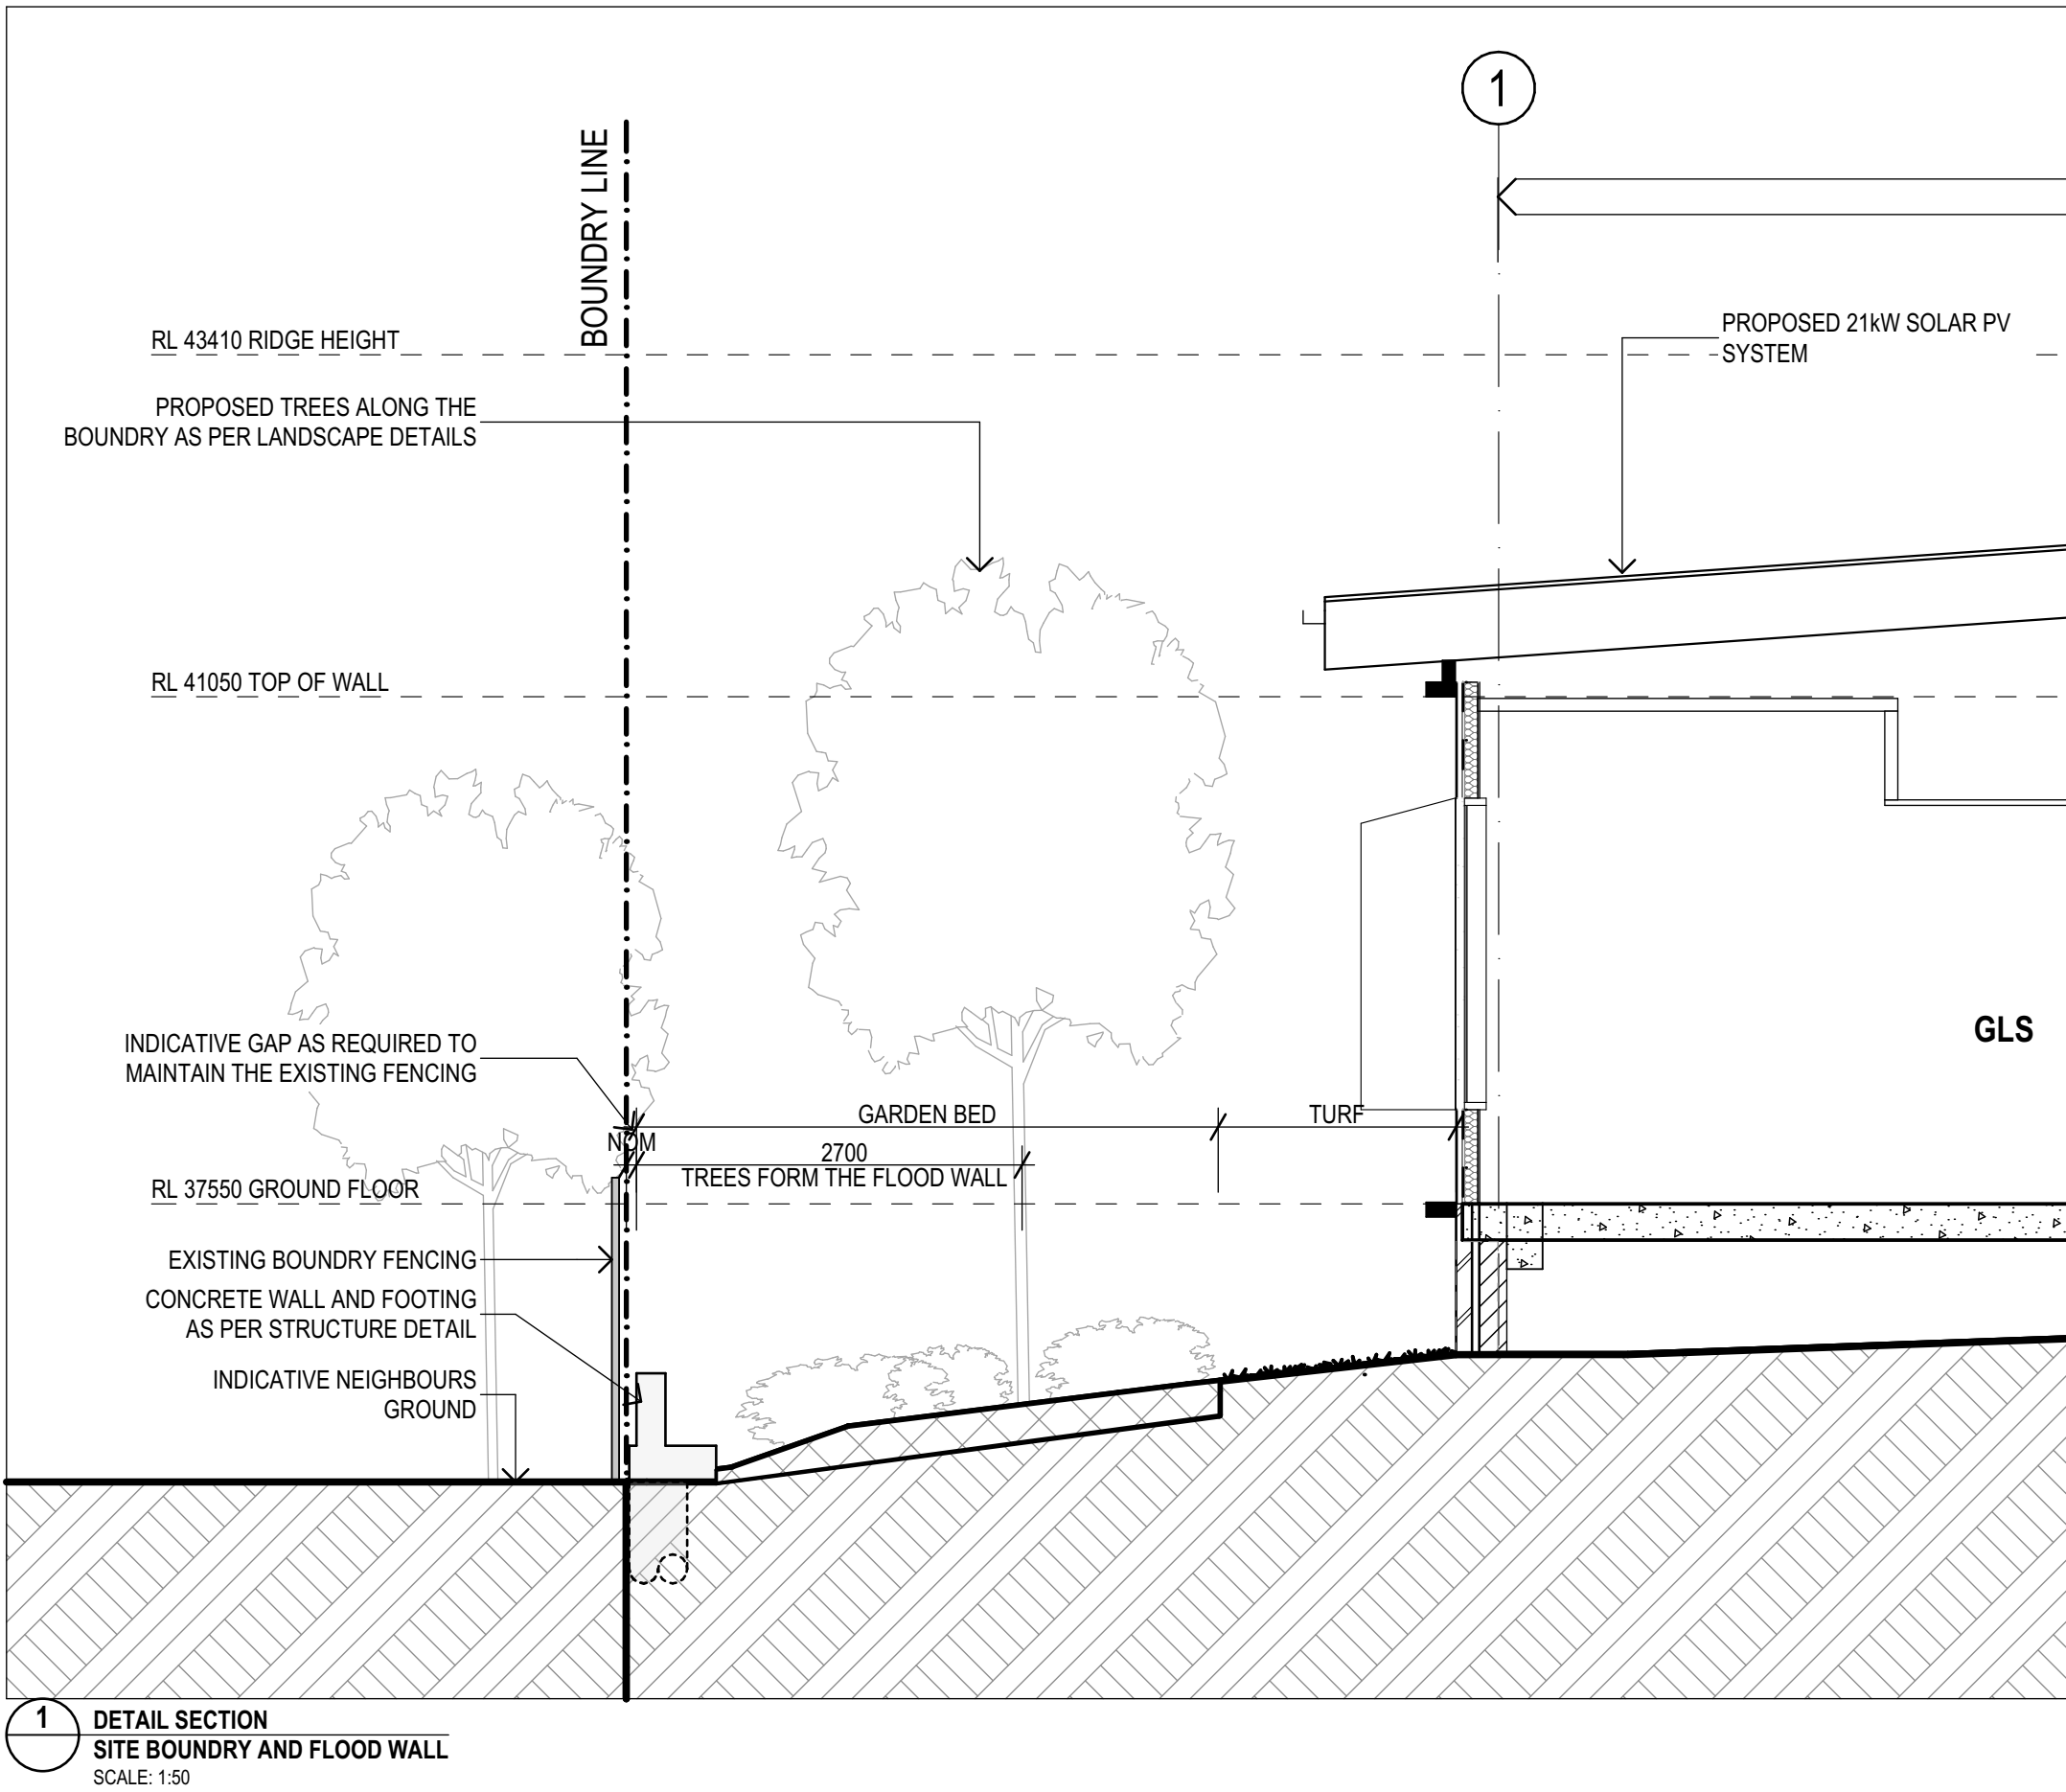

| REV. | DESCRIPTION        | DATE       | INIT. |
|------|--------------------|------------|-------|
| 01   | SD TENDER ADDENDUM | 19/02/2025 | NK    |

**fulton trotter**  
ARCHITECTS BRISBANE SYDNEY  
[www.fultontrotter.com.au](http://www.fultontrotter.com.au)

**SYDNEY** Suite 904, Level 9, 28-36 Foveaux Street, Surry Hills, NSW 2010  
L (02) 8383 5151 e. [sydney@fultontrotter.com.au](mailto:sydney@fultontrotter.com.au)

**Fulton Trotter Architects ACN 677 264 550 ABN 57 677 264 550**  
To be used for authorised work only. Not to be copied directly or indirectly,  
in whole or in part, nor shall it be used for any other building purposes.

**DIRECTORS**  
Greg Isaac nra QLD 2500  
Justine Elzany fraa QLD 3313  
John Ward nra QLD 3847  
Katerina Diacopoulos fraa NSW 7434  
Paul Skelton fraa QLD 1108  
Ryan Lovetday fraa NSW 7180 QLD 4500

**SCHEMATIC DESIGN**  
**SCHOOL INFRASTRUCTURE**  
**NSW**

**NORTHMEAD PUBLIC SCHOOL**


**MOXHAMS ROAD,**  
**NORTHMEAD, NSW**

**BUILDING T - DETAIL**  
**SECTIONS 01**


Figured dimensions take precedence over  
scale dimensions. Contractors must verify  
all dimensions on site before commencing  
any work or making shop drawings.

|                                  |           |         |
|----------------------------------|-----------|---------|
| PROJECT NUMBER                   | DIRECTOR  | CHECKED |
| <b>7068ND01</b>                  | <b>JW</b> |         |
| DRAWING NUMBER                   | REVISION  |         |
| <b>NPS-FTA-B00T-ZZ-DR-A-4203</b> | <b>01</b> |         |



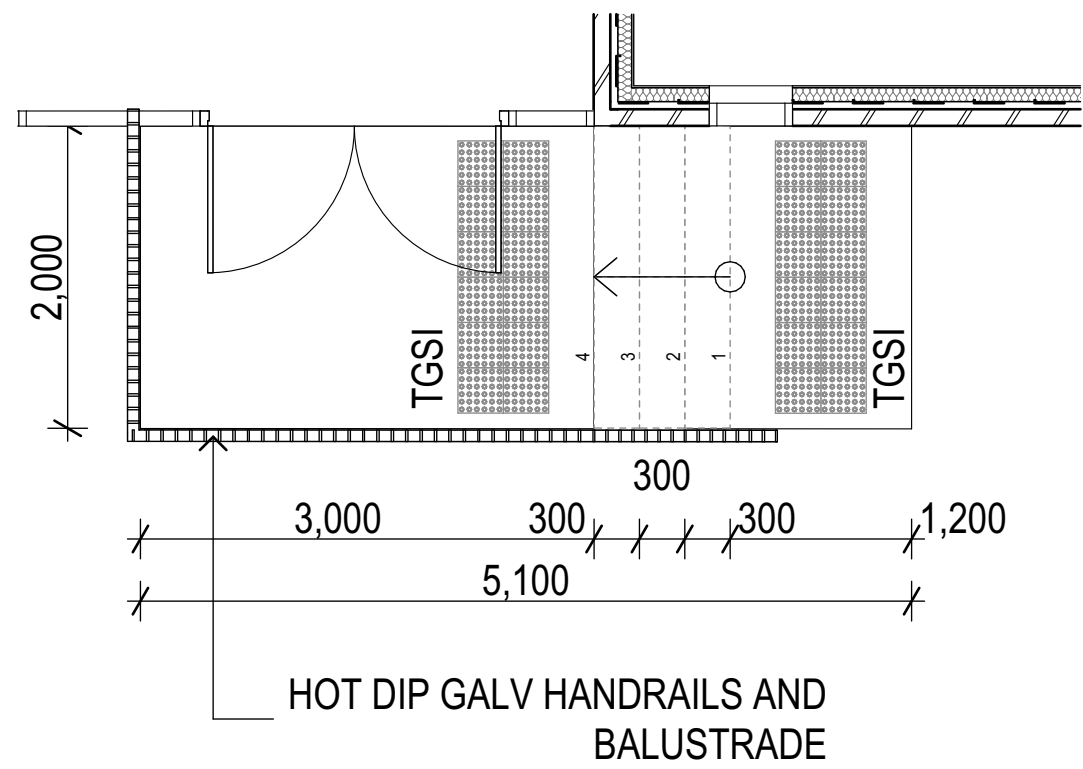

**1** **DETAIL SECTION**  
**STAIR PLAN DETAIL**  
SCALE: 1:50

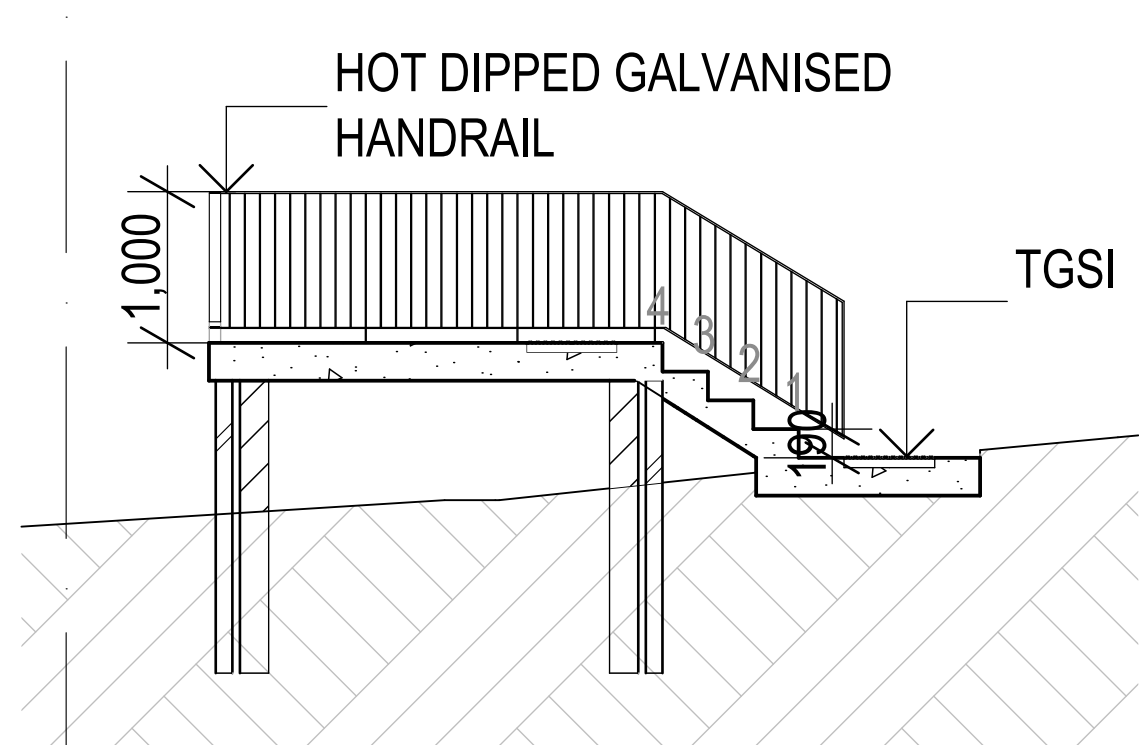

**2** **DETAIL SECTION**  
**STAIR SECTION DETAIL**  
SCALE: 1:50

150mm @ A1

100

50

150mm @ A1

plot date: Thursday, 19 December 2024 2:47 PM file location: BIMcloud: FTA-SYD-BIM26 - BIMcloud Basic for Archicad 26/7068ND01 Northmead Public School


| REV. | DESCRIPTION           | DATE       | INIT. |
|------|-----------------------|------------|-------|
| 02   | 100% SCHEMATIC DESIGN | 19/12/2024 | NK    |
| 01   |                       | 10/12/2024 |       |

**fulton trotter**  
ARCHITECTS BRISBANE SYDNEY  
[www.fultontrotter.com.au](http://www.fultontrotter.com.au)  
SYDNEY Suite 904, Level 9, 29-36 Foveaux Street, Surry Hills, NSW 2010  
L (02) 8383 5151 e. [sydney@fultontrotter.com.au](mailto:sydney@fultontrotter.com.au)  
**Fulton Trotter Architects ACN 677 264 550 ABN 57 677 264 550**  
To be used for authorised work only. Not to be copied directly or indirectly,  
in whole or in part, nor shall it be used for any other building purposes.  
**DIRECTORS**  
Greg Isaac nra NSW 6855 QLD 2520  
Justine Elzany fraa QLD 3313 QLD 3313  
John Ward nra NSW 8371 QLD 3847  
Katerina Diacopoulos fraa NSW 7434 QLD 4528  
Paul Spikova fraa NSW 7180 QLD 1108  
Ryan Lovetday fraa QLD 4500


**SCHEMATIC DESIGN**  
**SCHOOL INFRASTRUCTURE**  
**NSW**  
**NORTHMEAD PUBLIC SCHOOL**  
**MOXHAMS ROAD,**  
**NORTHMEAD, NSW**

**BUILDING T - STAIR AND RAMP**  
**DETAILS**  
Figured dimensions take precedence over  
scale dimensions. Contractors must verify  
all dimensions on site before commencing  
any work or making shop drawings.  
**PROJECT NUMBER** **7068ND01** **DIRECTOR** **JW** **CHECKED** **NK**  
**DRAWING NUMBER** **NPS-FTA-B00T-ZZ-DR-A-4401** **REVISION** **02**





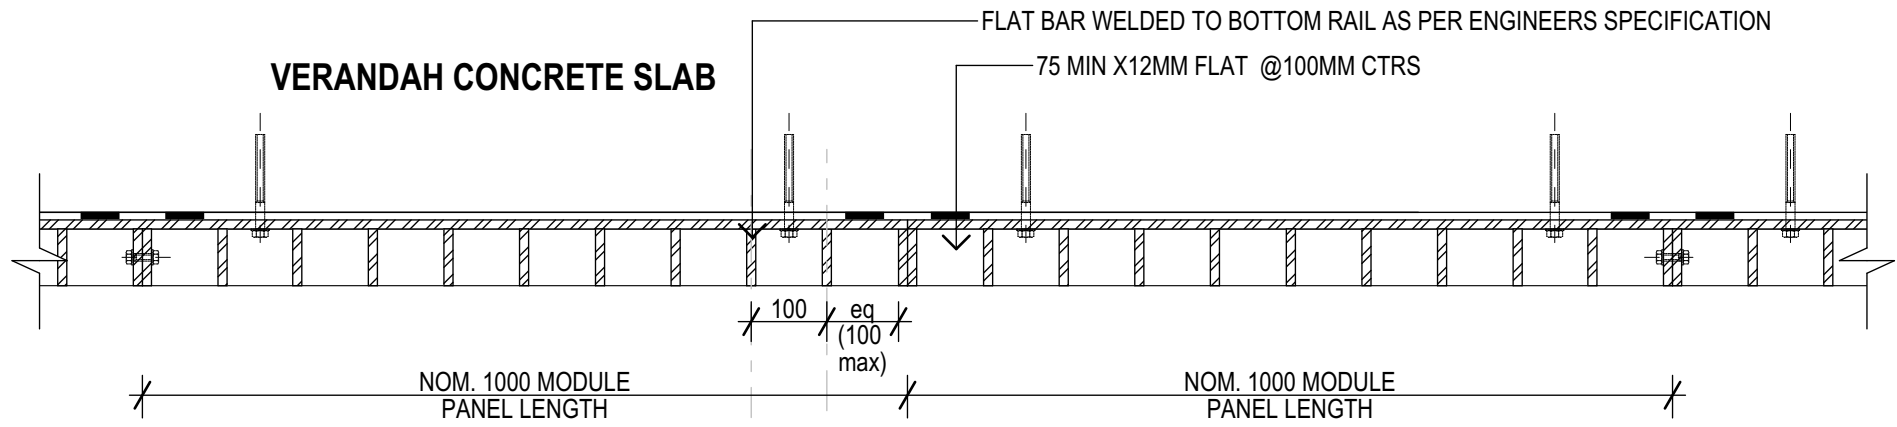


**1** **DETAIL PLAN**  
**BALUSTRADE AND HANDRAIL DETAILS**  
SCALE: 1:10

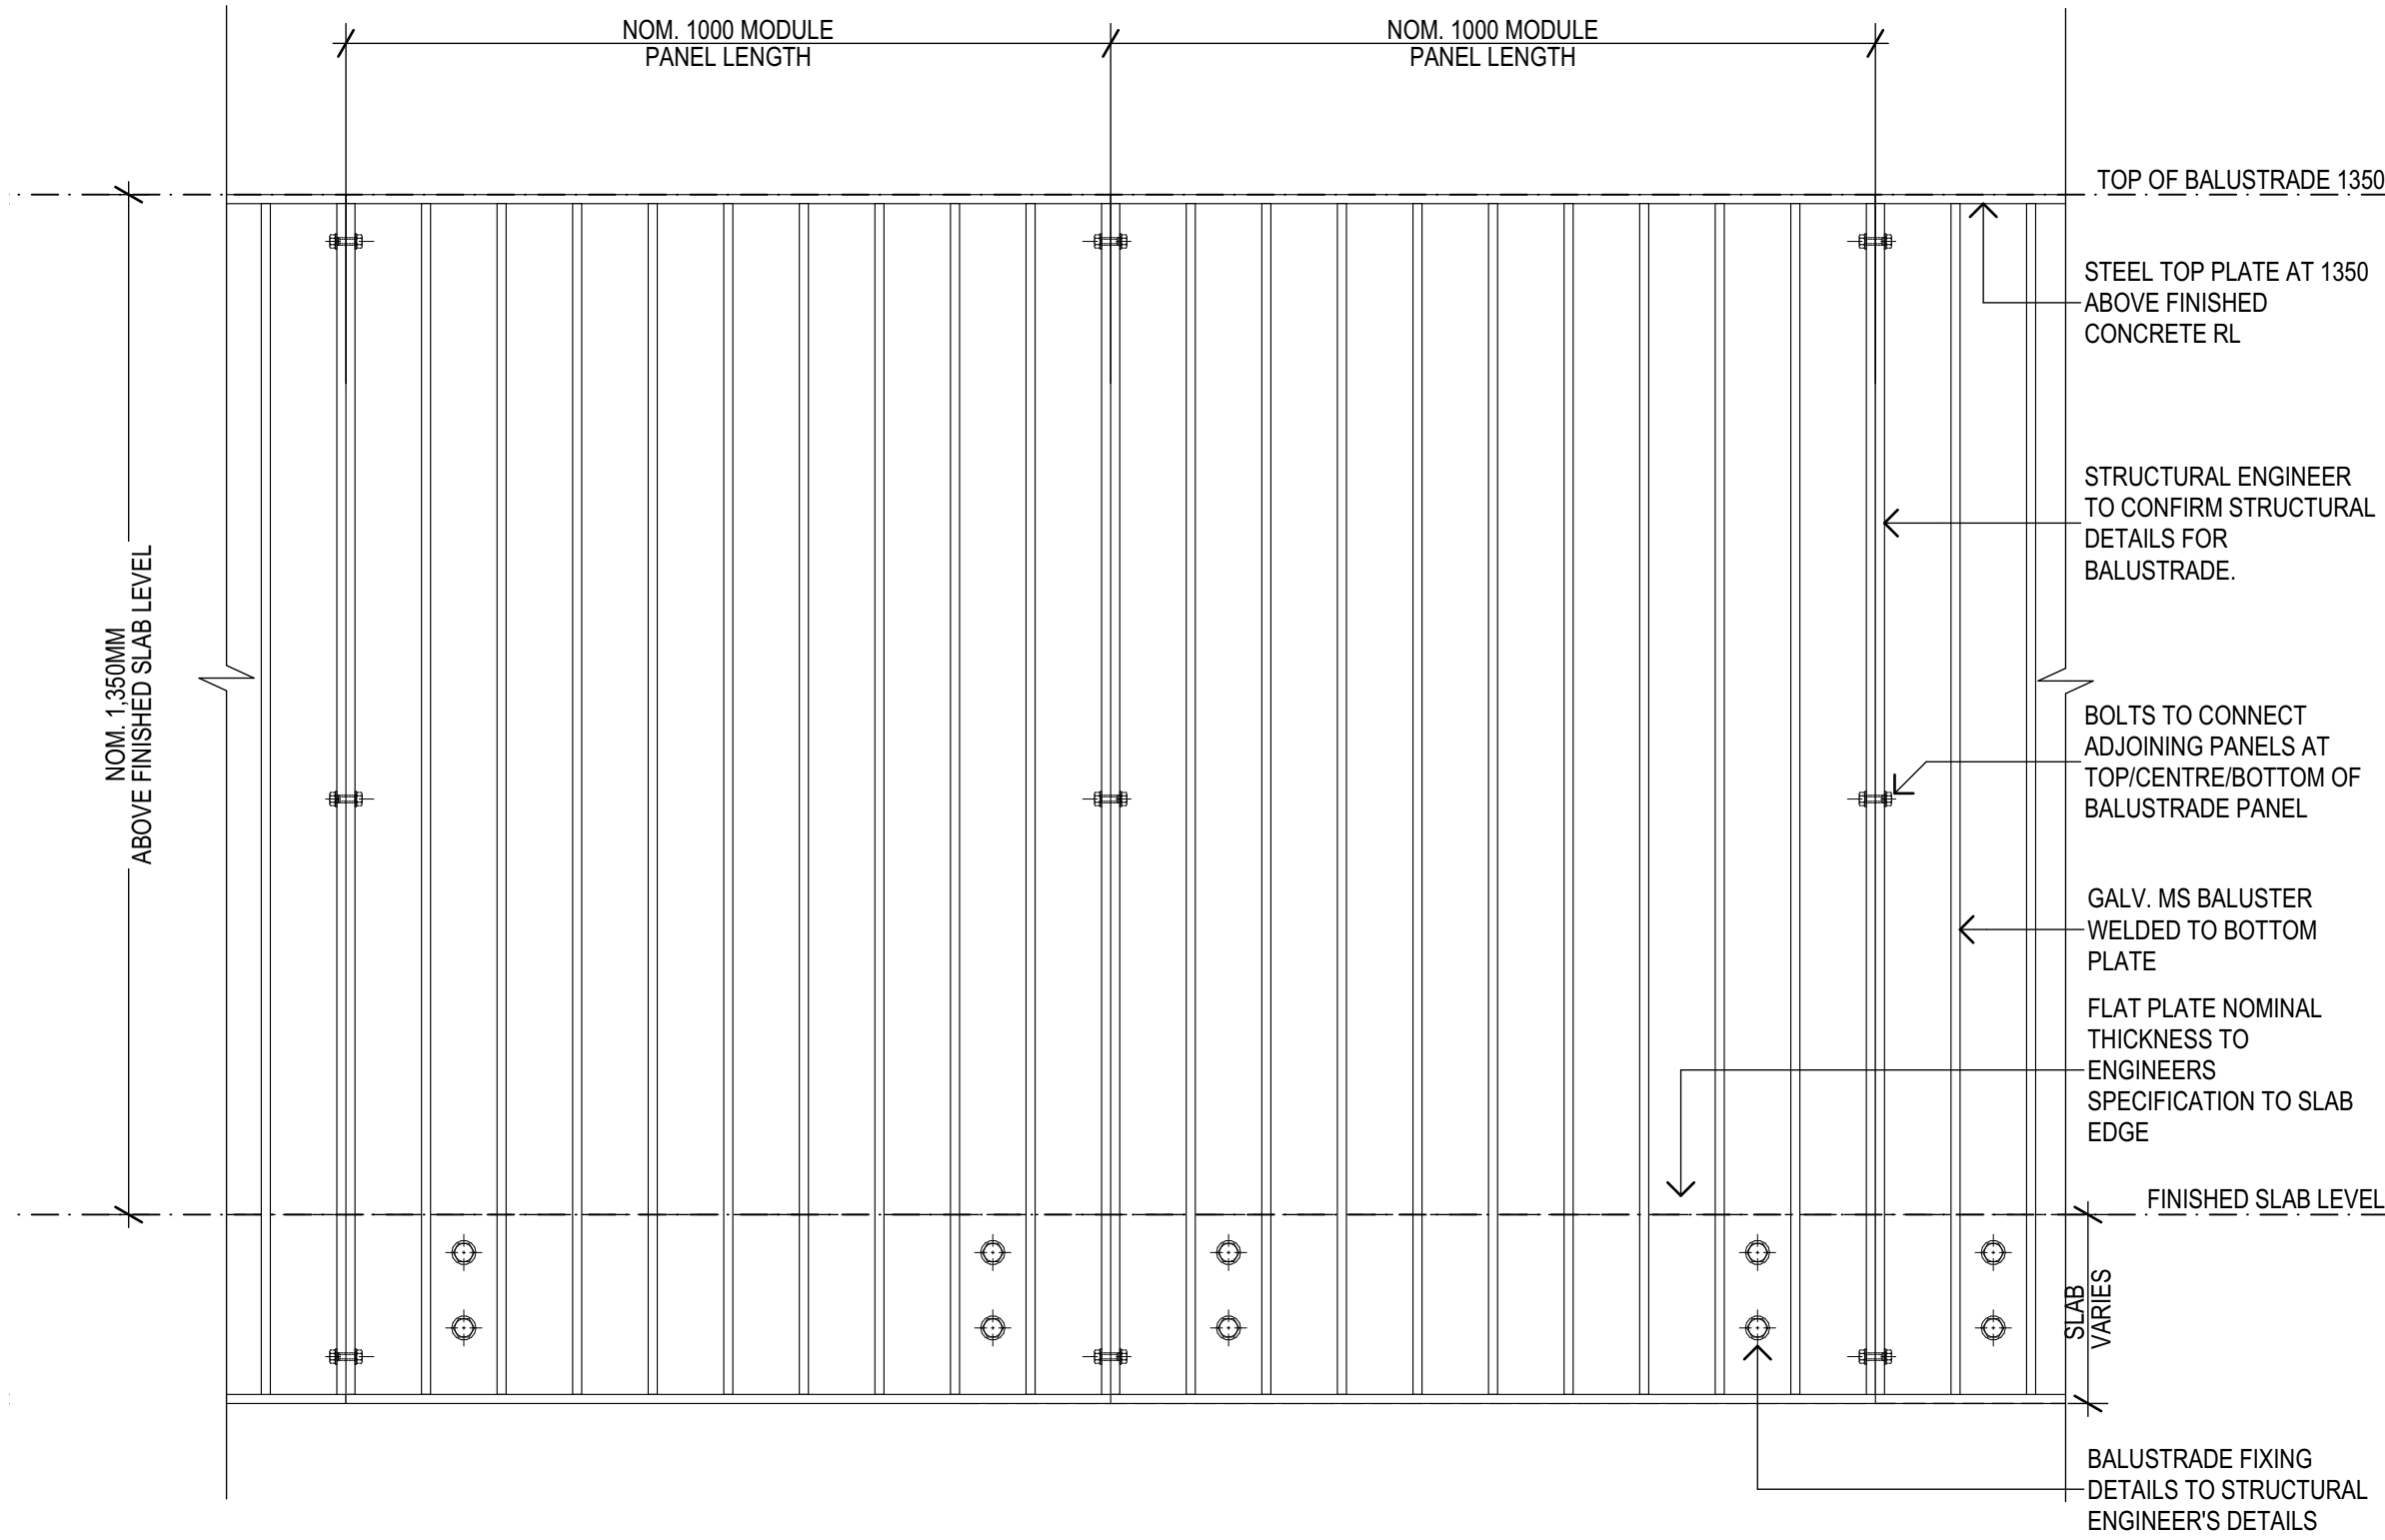

**2** **DETAIL ELEVATION**  
**BALUSTRADE AND HANDRAIL DETAILS**  
SCALE: 1:10

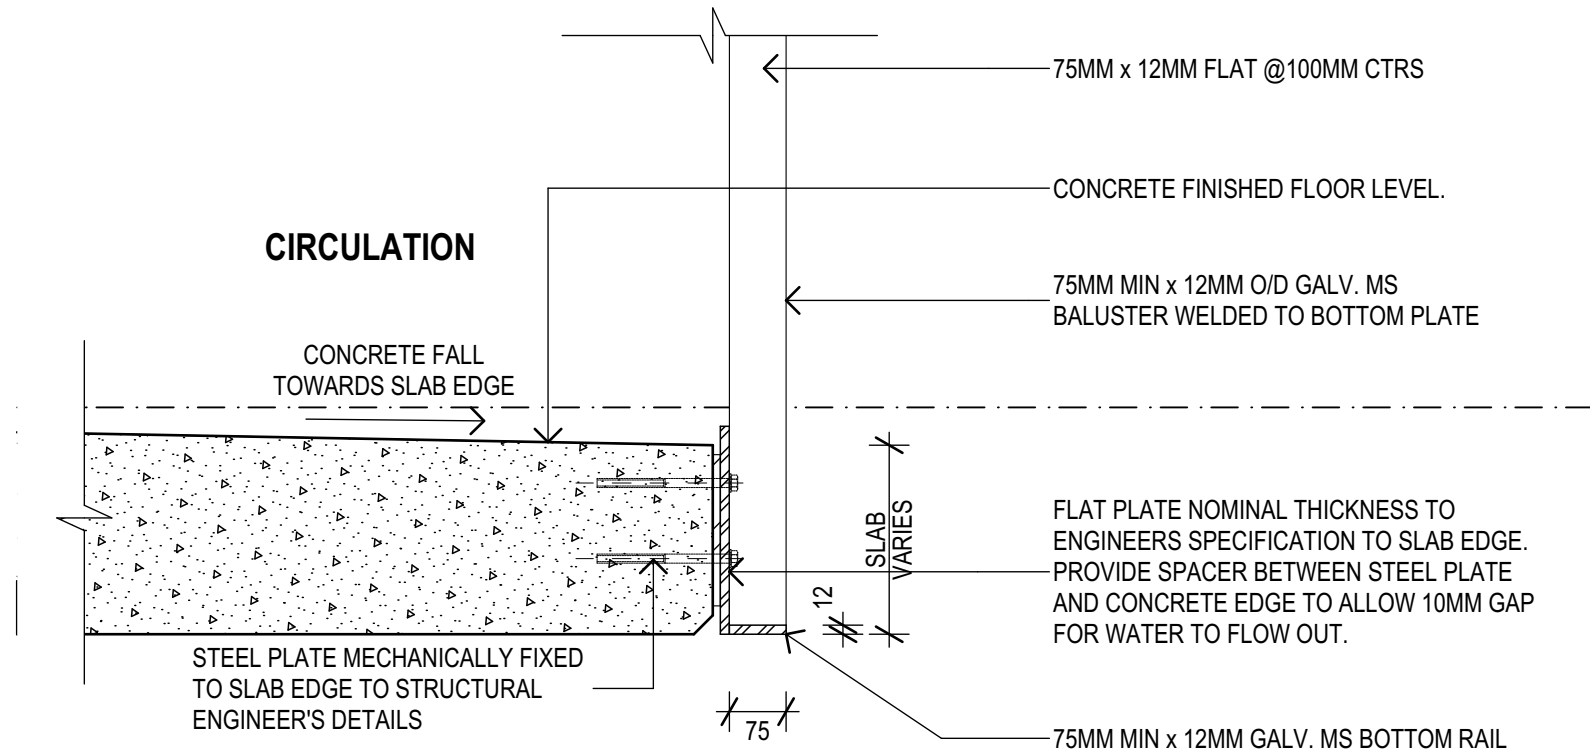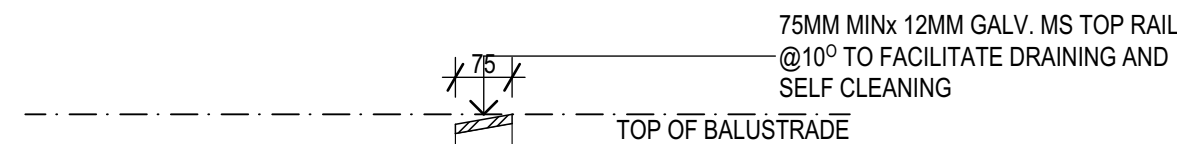

**3** **DETAIL SECTION**  
**BALUSTRADE AND HANDRAIL DETAILS**  
SCALE: 1:10

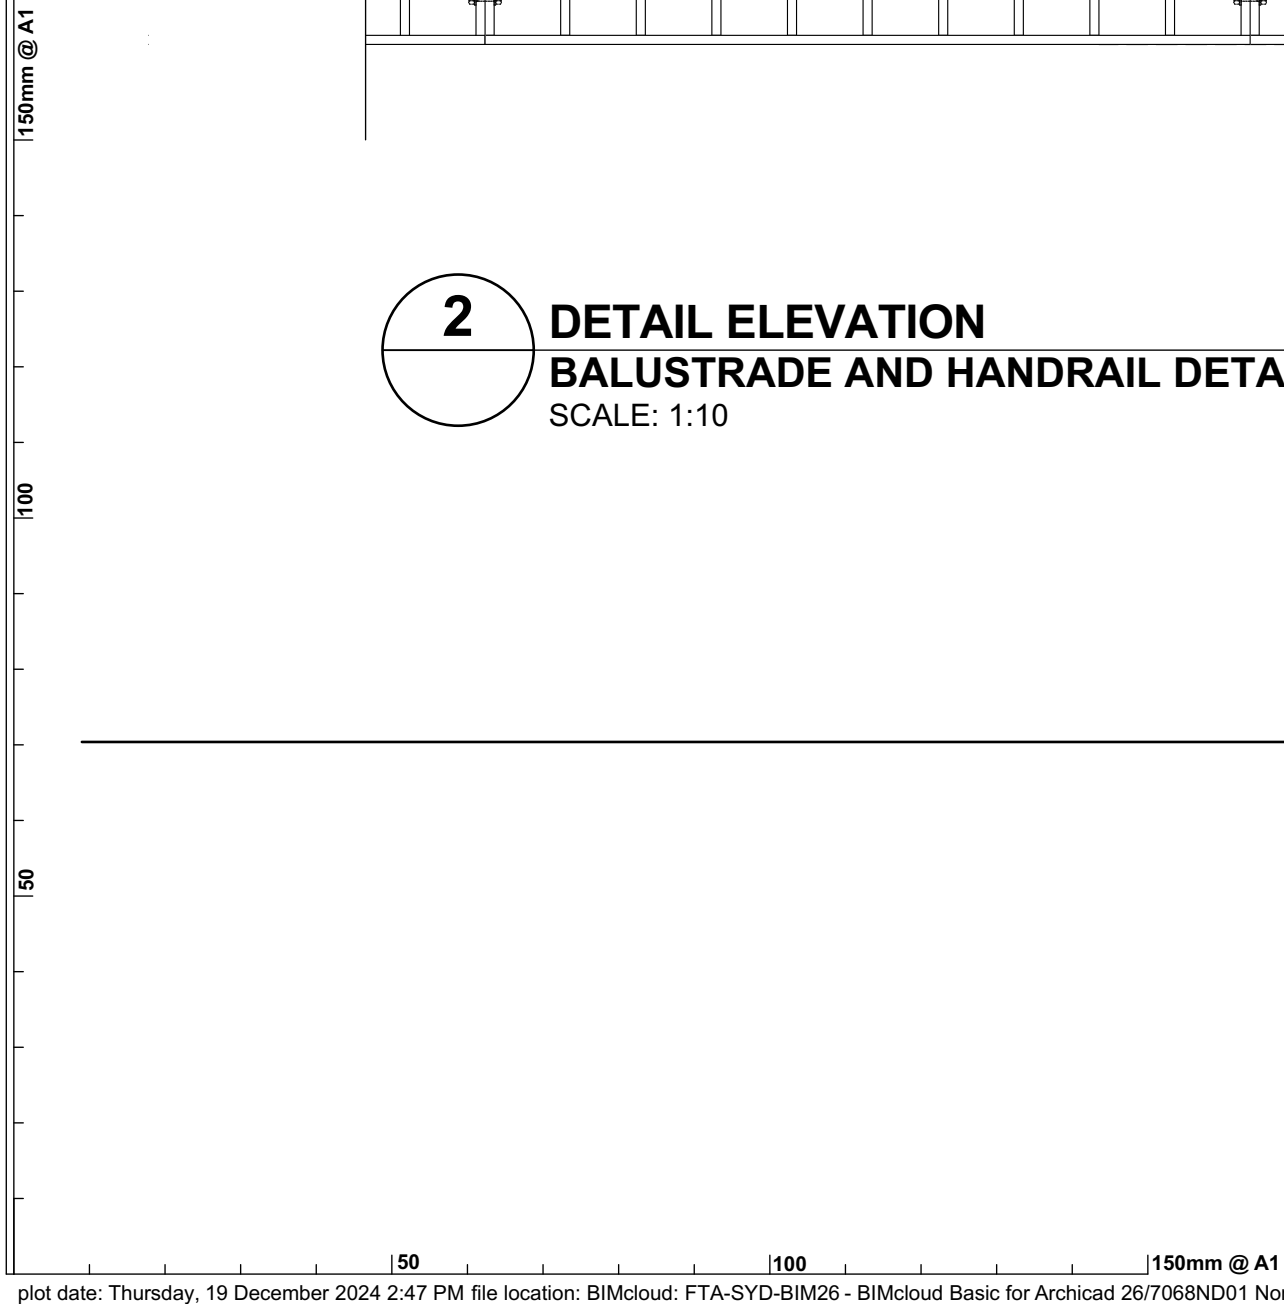

| REV. | DESCRIPTION           | DATE       | INIT. |
|------|-----------------------|------------|-------|
| 02   | 100% SCHEMATIC DESIGN | 19/12/2024 | NK    |
| 01   | 95% SCHEMATIC DESIGN  | 10/12/2024 | AK    |

**fulton trotter**  
ARCHITECTS BRISBANE SYDNEY  
[www.fultontrotter.com.au](http://www.fultontrotter.com.au)  
SYDNEY Suite 904, Level 9, 29-36 Foveaux Street, Surry Hills, NSW 2010  
t. (02) 8383 5151 e. [sydney@fultontrotter.com.au](mailto:sydney@fultontrotter.com.au)  
Fulton Trotter Architects ACN 677 264 550 ABN 57 677 264 550  
To be used for authorised work only. Not to be copied directly or indirectly, in whole or in part, nor shall it be used for any other building purposes.

**DIRECTORS**  
Greg Isaac nra QLD 2500  
Justine Elzany nra QLD 3313  
John Ward nra QLD 3847  
Katerina Diacopoulos nra NSW 7434  
Paul Skovra nra QLD 1108  
Ryan Lovetday nra QLD 4500

**SCHEMATIC DESIGN**  
**SCHOOL INFRASTRUCTURE**  
**NSW**  
**NORTHMEAD PUBLIC SCHOOL**  
**MOXHAMS ROAD,**  
**NORTHMEAD, NSW**






**BALUSTRADE AND HANDRAIL DETAILS**  
Figured dimensions take precedence over scale dimensions. Contractors must verify all dimensions on site before commencing any work or making shop drawings.

PROJECT NUMBER **7068ND01** DIRECTOR **JW** CHECKED **NK**  
DRAWING NUMBER **NPS-FTA-B00T-ZZ-DR-A-4501** REVISION **02**



EAVES GUTTER TBA ON  
SUPPORT BRACKET

FOLDED 'COLORBOND' FASCIA  
FLASHING ON PLY FASCIA  
BOARD

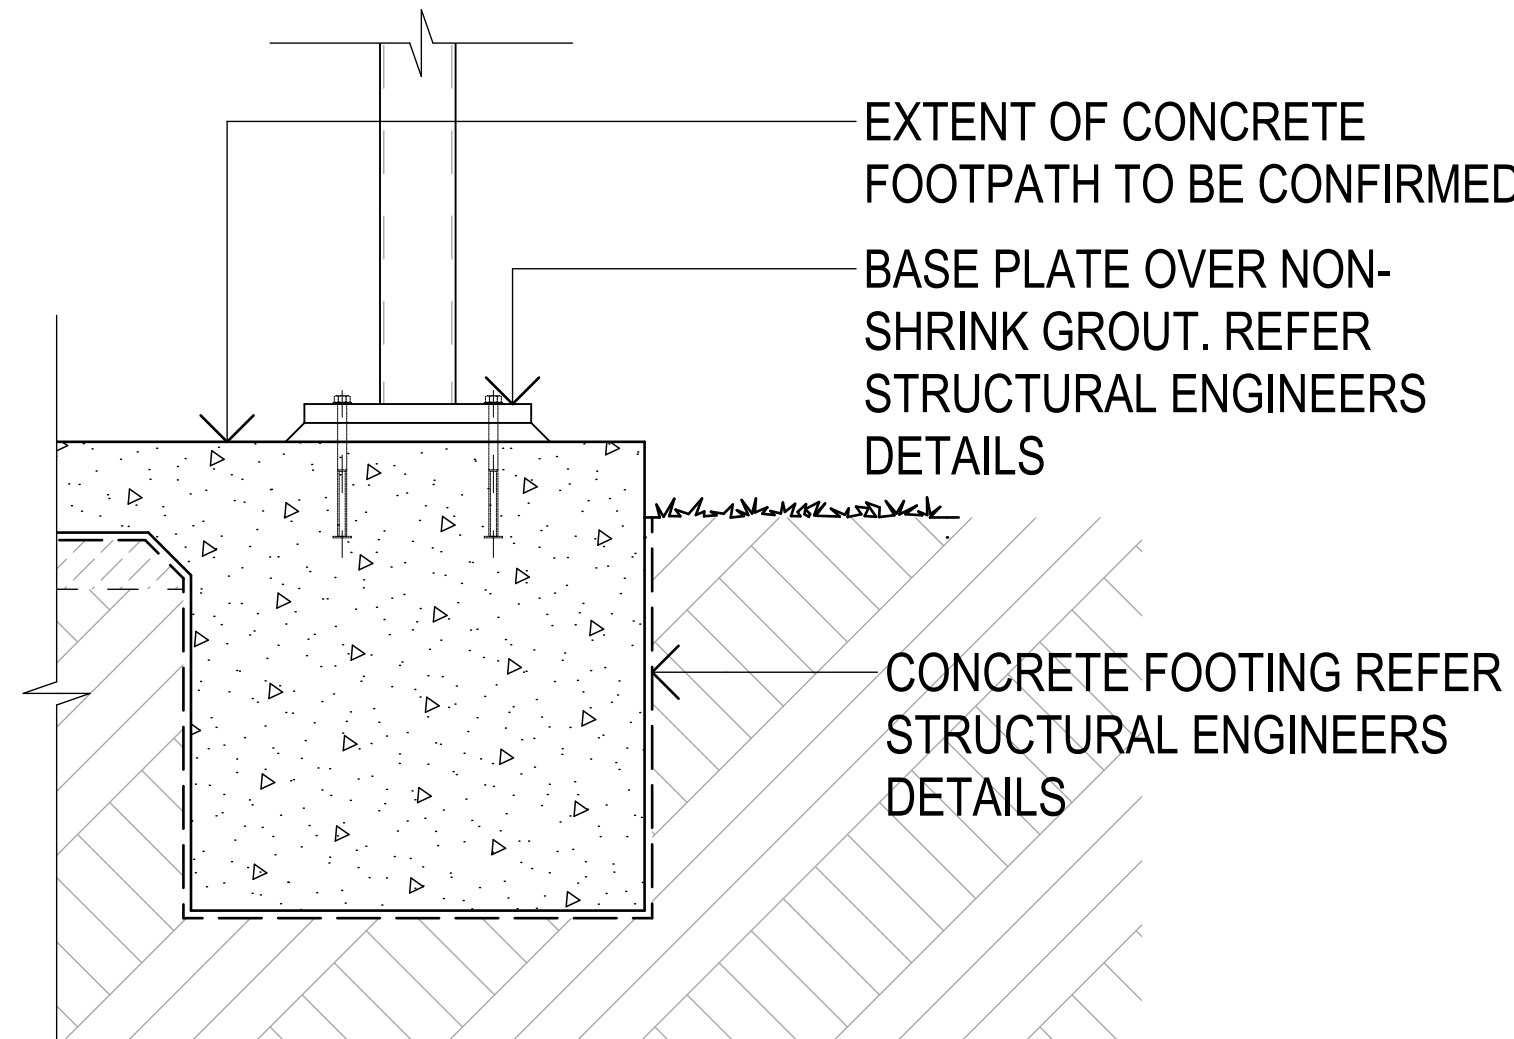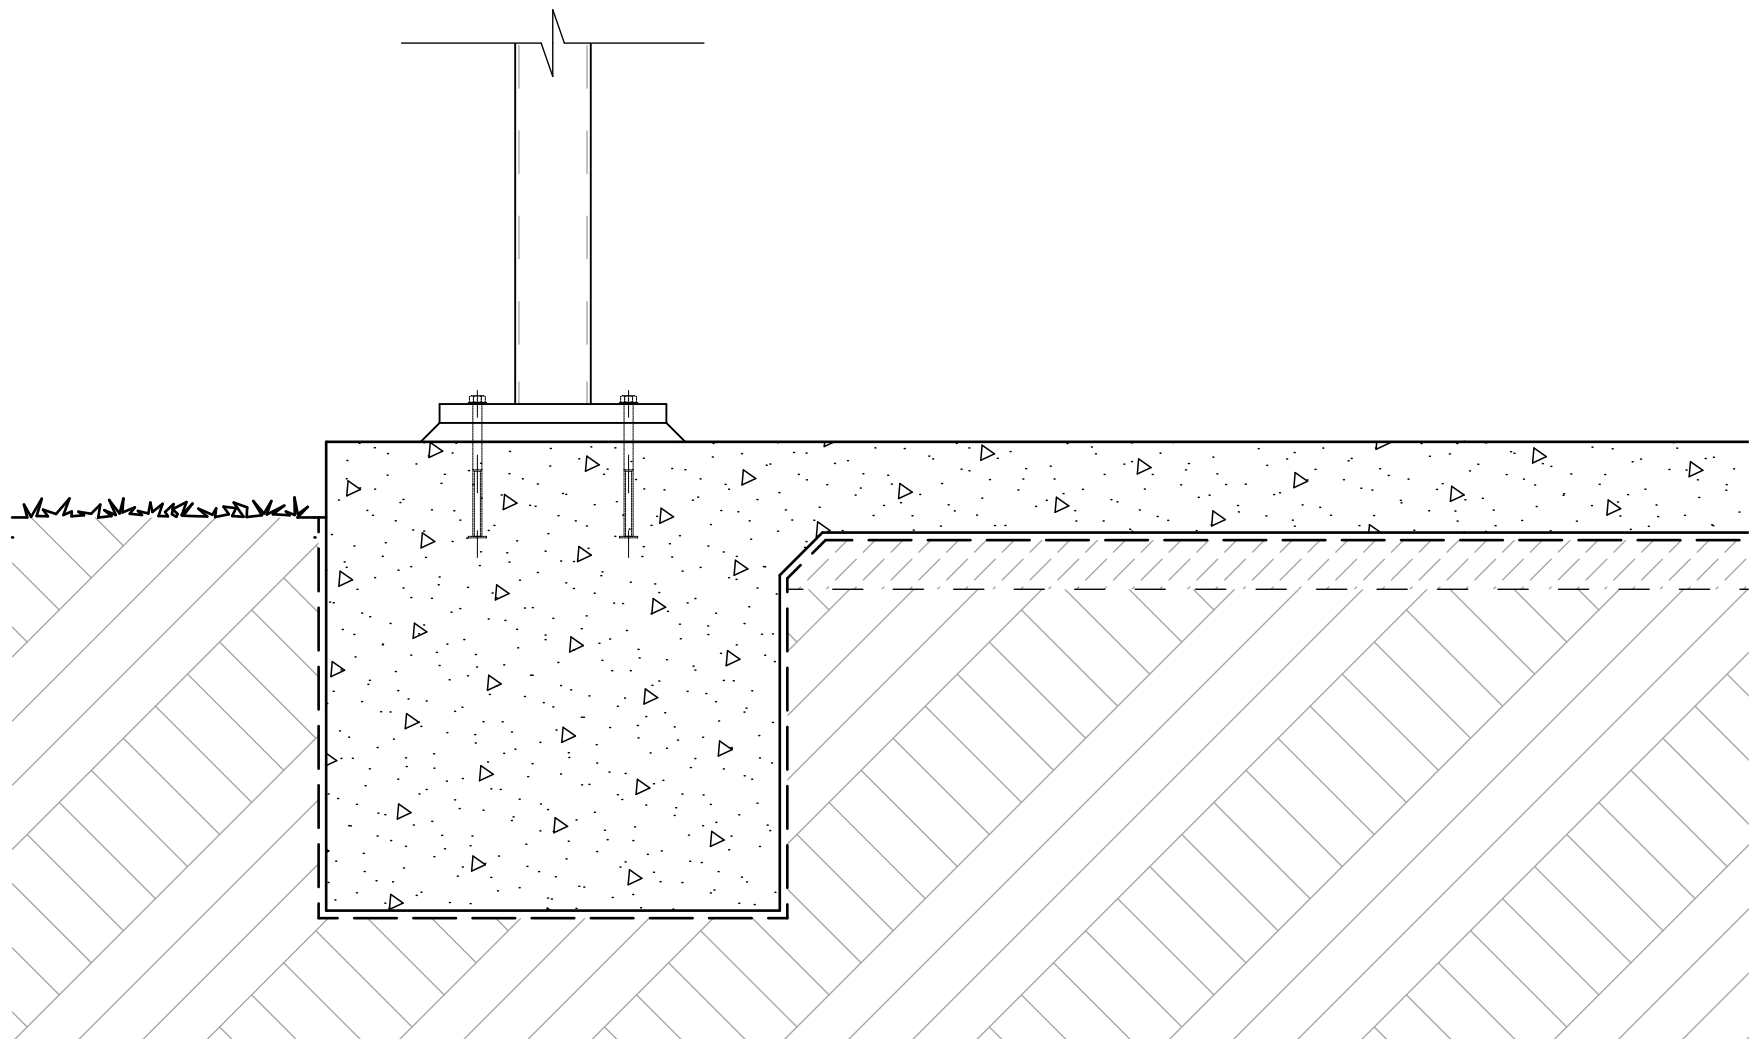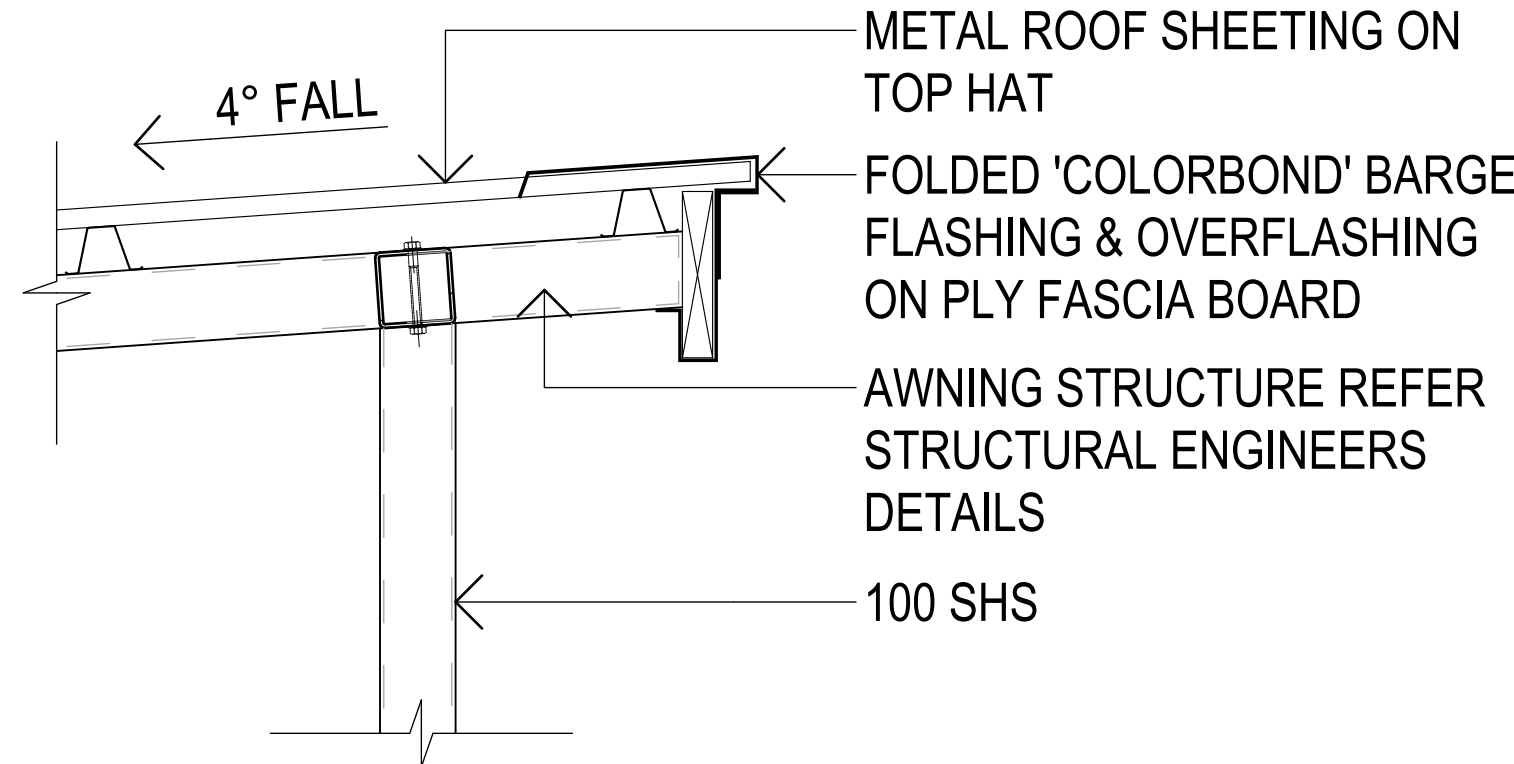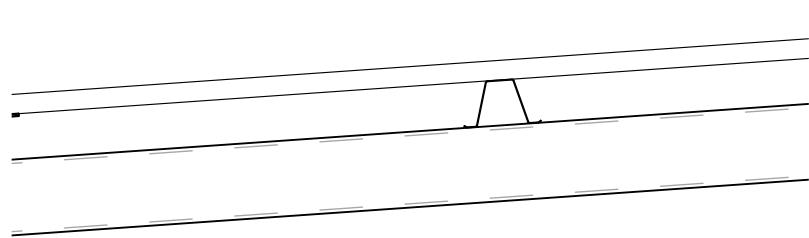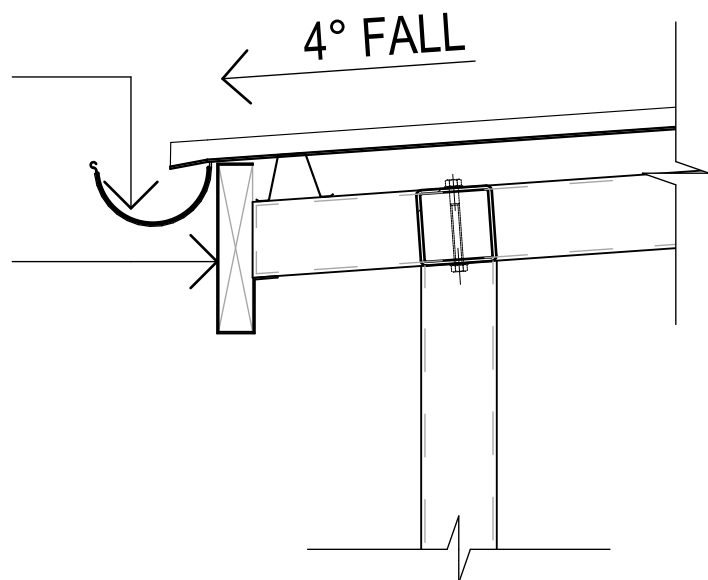

**1** **DETAIL SECTION**  
**TYPICAL COVERED WALKWAY DETAILS 01**  
SCALE: 1:10

| REV. | DESCRIPTION           | DATE       | INIT. |
|------|-----------------------|------------|-------|
| 03   | 100% SCHEMATIC DESIGN | 19/12/2024 | NK    |
| 02   | 95% SCHEMATIC DESIGN  | 10/12/2024 | AK    |
| 01   | 80% SCHEMATIC DESIGN  | 26/11/2024 | AK    |

**fulton trotter**  
ARCHITECTS BRISBANE SYDNEY  
[www.fultontrotter.com.au](http://www.fultontrotter.com.au)  
SYDNEY Suite 904, Level 9, 29-36 Foveaux Street, Surry Hills, NSW 2010  
L (02) 8383 5151 e. [sydney@fultontrotter.com.au](mailto:sydney@fultontrotter.com.au)  
Fulton Trotter Architects ACN 677 264 550 ABN 57 677 264 550  
To be used for authorised work only. Not to be copied directly or indirectly,  
in whole or in part, nor shall it be used for any other building purposes.


**DIRECTORS**  
Greg Isaac nra QLD 2520  
Justine Elworthy fraa QLD 3313  
John Ward nra NSW 8371 QLD 3847  
Katerina Diacopoulos fraa NSW 7434 QLD 4528  
Paul Spikova fraa NSW 7180 QLD 1108  
Ryan Lovetday fraa QLD 4500

**SCHEMATIC DESIGN**  
**SCHOOL INFRASTRUCTURE**  
**NSW**  
**NORTHMEAD PUBLIC SCHOOL**  
**MOXHAMS ROAD,**  
**NORTHMEAD, NSW**


**COVERED WALKWAY DETAILS**  
Figured dimensions take precedence over  
scale dimensions. Contractors must verify  
all dimensions on site before commencing  
any work or making shop drawings.

PROJECT NUMBER **7068ND01** DIRECTOR **JW** CHECKED **NK**  
DRAWING NUMBER **NPS-FTA-B00T-ZZ-DR-A-4801** REVISION **03**



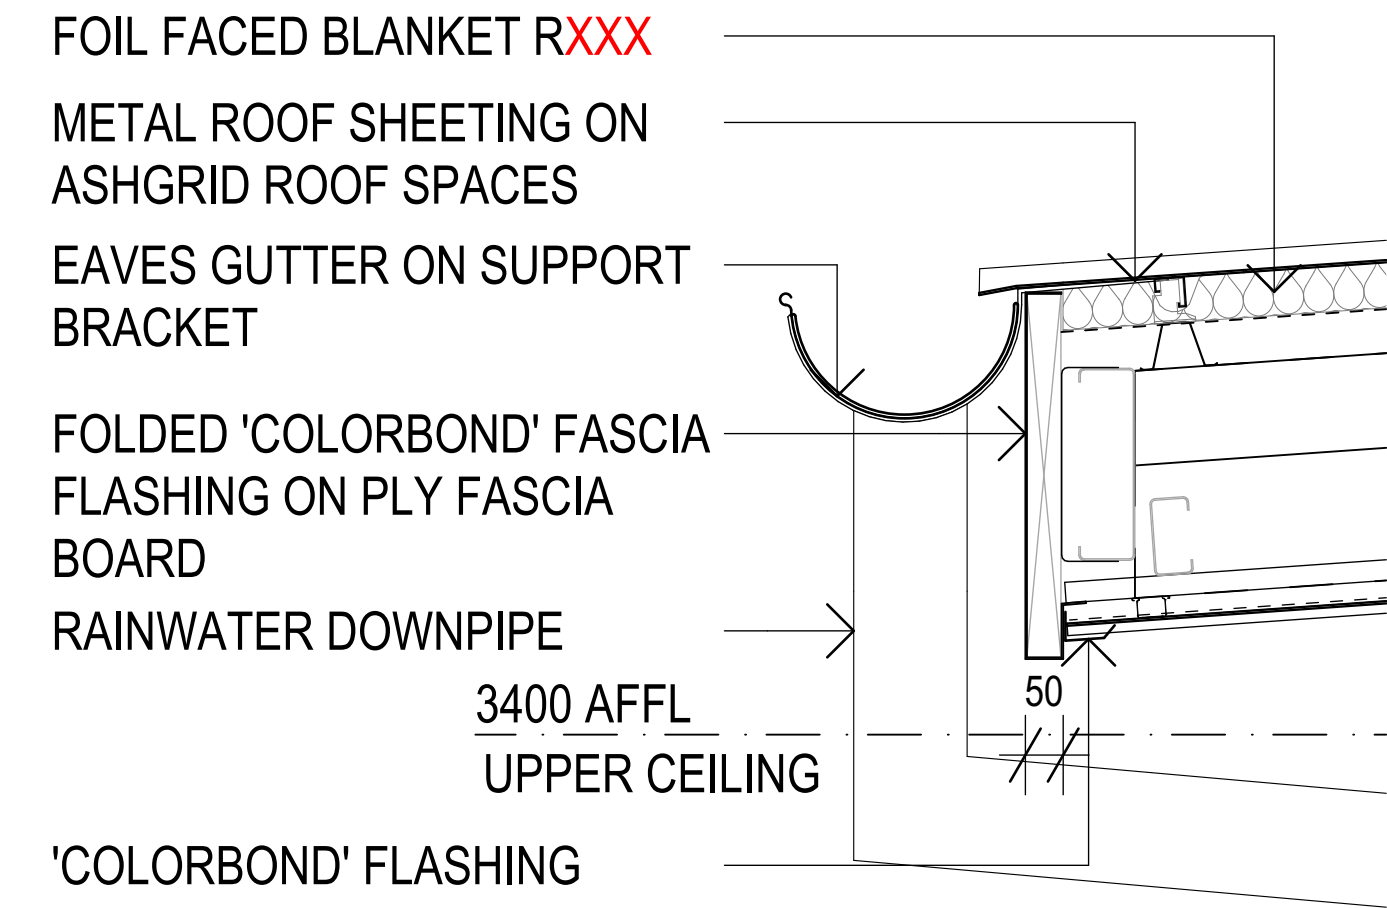

**1** **DETAIL SECTION**  
**TYPICAL FASCIA DETAILS 01**  
SCALE: 1:10

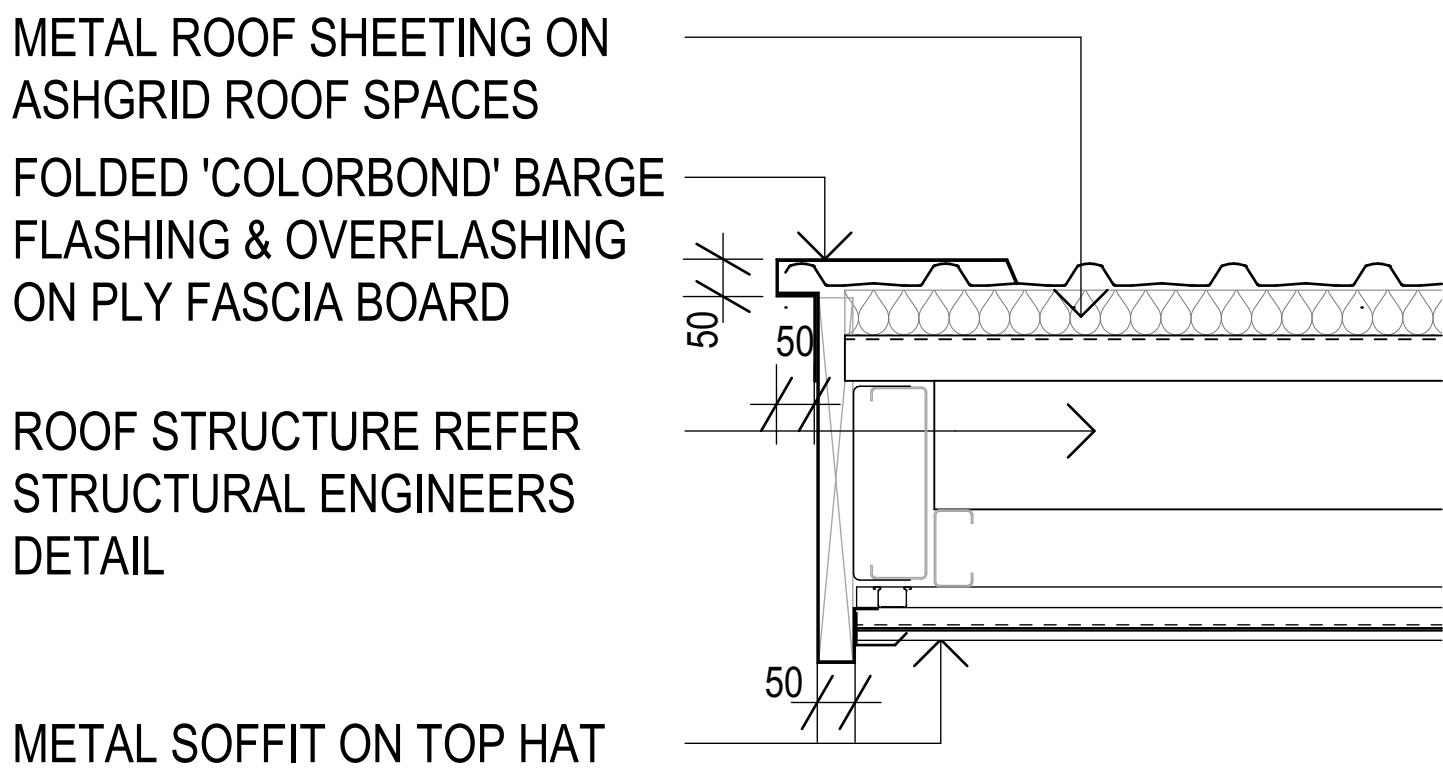

**2** **DETAIL SECTION**  
**TYPICAL FASCIA DETAILS 02**  
SCALE: 1:10

150mm @ A1

100

50

50 100 150mm @ A1

plot date: Thursday, 19 December 2024 2:47 PM file location: BIMcloud: FTA-SYD-BIM26 - BIMcloud Basic for Archicad 26/7068ND01 Northmead Public School

| REV. | DESCRIPTION           | DATE       | INIT. |
|------|-----------------------|------------|-------|
| 03   | 100% SCHEMATIC DESIGN | 19/12/2024 | NK    |
| 02   | 95% SCHEMATIC DESIGN  | 10/12/2024 | AK    |
| 01   | 80% SCHEMATIC DESIGN  | 26/11/2024 | AK    |

**fulton trotter**

ARCHITECTS BRISBANE SYDNEY  
[www.fultontrotter.com.au](http://www.fultontrotter.com.au)

SYDNEY Suite 904, Level 9, 29-36 Foveaux Street, Surry Hills, NSW 2010  
L (02) 8383 5151 e. [sydney@fultontrotter.com.au](mailto:sydney@fultontrotter.com.au)

**Fulton Trotter Architects ACN 677 264 550 ABN 57 677 264 550**  
To be used for authorised work only. Not to be copied directly or indirectly,  
in whole or in part, nor shall it be used for any other building purposes.

|                          |          |          |  |
|--------------------------|----------|----------|--|
| <b>DIRECTORS</b>         |          |          |  |
| Greg Isaac nra           | NSW 6855 | QLD 2500 |  |
| Justine Elzary nra       |          | QLD 3313 |  |
| John Ward nra            | NSW 8371 | QLD 3847 |  |
| Katerina Diacopoulos nra | NSW 7434 | QLD 4528 |  |
| Paul Skovra nra          | NSW 7180 | QLD 3108 |  |
| Ryan Lovetday nra        |          | QLD 4500 |  |

**SCHEMATIC DESIGN**  
**SCHOOL INFRASTRUCTURE**  
**NSW**

**NORTHMEAD PUBLIC SCHOOL**

MOXHAMS ROAD,  
NORTHMEAD, NSW

**TYPICAL FASCIA DETAILS**

Figured dimensions take precedence over  
scale dimensions. Contractors must verify  
all dimensions on site before commencing  
any work or making shop drawings.

PROJECT NUMBER

**7068ND01**

DIRECTOR

**JW**

CHECKED

**NK**

DRAWING NUMBER

**NPS-FTA-B00T-ZZ-DR-A-4901**

REVISION

**03**



[illegible][illegible]

**Fulton Trotter**  
ARCHITECTS BRISBANE SYDNEY  
[www.fultontrotter.com.au](http://www.fultontrotter.com.au)

**SYDNEY** Suite 904, Level 9, 28-36 Foveaux Street, Surry Hills, NSW 2010  
t. (02) 8385 5311 e. [sydney@fultontrotter.com.au](mailto:sydney@fultontrotter.com.au)

**Fulton Trotter Architects** ACN 677 264 550 ABN 57 677 264 550  
To be used for authorised work only. Not to be copied directly or indirectly,  
in whole or in part, nor shall it be used for any other building purposes.

**DIRECTORS**  
Glen Lacey  
Elizabeth Ezzery  
John Ward  
Katherine Chiosopoulos  
Paul Skavira  
Frank Lacey  
VIC 18804 NSW 6855 QLD 3210 QLD 3210 QLD 3470 NSW 7434 QLD 3108 QLD 4500

PHASE  
CLIENT  
PROJECT  
ADDRESS

**SCHEMATIC DESIGN**

**SCHOOL INFRASTRUCTURE**

**NSW**

**NORTHMEAD PUBLIC SCHOOL**

**MOXHAMS ROAD,  
NORTHMEAD, NSW**

|   |   |
|---|---|
| <b>DRAWING</b>   | <h2 style="margin: 0;">EXTERNAL DOOR &amp; WINDOW SCHEDULE</h2>   |
| <p>Figure dimensions take precedence over scale dimensions. Contractors must verify all dimensions on site before commencing any work or making shop drawings.</p> |   |
| <b>PROJECT NUMBER</b><br><div style="border: 1px solid black; padding: 2px; text-align: center; font-weight: bold;">7068ND01</div>                                 | <b>DIRECTOR</b><br><div style="border: 1px solid black; padding: 2px; text-align: center; font-weight: bold;">JW</div>   |
| <b>DRAWING NUMBER</b><br><div style="border: 1px solid black; padding: 2px; text-align: center; font-weight: bold;">NPS-FTA-B00T-ZZ-DR-A-6001</div>                | <div style="text-align: right; padding-right: 20px;"> <b>CHECKED</b><br/> <div style="border: 1px solid black; padding: 2px; text-align: center; font-weight: bold;">NK</div> </div> <div style="text-align: right;"> <b>REVISION</b><br/> <div style="border: 1px solid black; padding: 2px; text-align: center; font-weight: bold;">03</div> </div> |



**Fulton Trotter**  
ARCHITECTS BRISBANE SYDNEY  
[www.fultontrouter.com.au](http://www.fultontrouter.com.au)

**SYDNEY** Suite 504, Level 9, 28-36 Foveaux Street, Surry Hills, NSW 2010  
T (02) 9383 5151 e. [sydney@fultontrouter.com.au](mailto:sydney@fultontrouter.com.au)

**Fulton Trotter Architects AIN 677 264 500 AIN 57 677 264 500**  
To be used for authorised work only. Not to be copied directly or indirectly,  
in whole or in part, nor shall it be used for any other building purposes.

**DIRECTORS**  
Geoff Isaac (chair)  
Justine Eborary (chair)  
John Vizard (chair)  
David Vizard (chair)  
Paula Savakina (chair)  
Ryann Lovelace (chair)

**AIN 158004**  
AIN 6855  
AIN 5371  
AIN 7454  
AIN 7180  
AIN 2620  
AIN 3313  
AIN 3847  
AIN 4520  
AIN 4108  
AIN 3508

|                                  |   |         |           |
|----------------------------------|---|---------|-----------|
| DRAWING                          | <b>INTERNAL DOOR &amp; WINDOW SCHEDULE</b>   |         |           |
|                                  | <p>Figured dimensions take precedence over scale dimensions. Contractors must verify all dimensions on site before commencing any work or making shop drawings.</p> |         |           |
| PROJECT NUMBER                   | DIRECTOR   | CHECKED |           |
| <b>7068ND01</b>                  | <b>JW</b>   |         |           |
| DRAWING NUMBER                   | REVISION   |         |           |
| <b>NPS-FTA-800T-ZZ-DR-A-6002</b> |   |         | <b>03</b> |





**Fulton Trotter**  
ARCHITECTS BRISBANE SYDNEY  
[www.fultontritter.com.au](http://www.fultontritter.com.au)

**SYDNEY** Suite 904, Level 9, 28-36 Foveaux Street, Surry Hills, NSW 2010  
t (02) 8383 5151 e. [sydney@fultontritter.com.au](mailto:sydney@fultontritter.com.au)

**Fulton Trotter Architects** ABN 67 264 550 ABN 57 67 264 550  
Are used for authorised work only. Not to be copied directly or indirectly  
in whole or in part, nor shall it be used for any other building purposes.

**DIRECTORS**  
Greg Isaac *trita*  
Justine Elzener *trita*  
Katerina Christopoulos *trita*  
John Ward *trita*  
Paul Seakwaia *trita*  
Robert Lounders *trita*

NSW 6855 022 520  
02 3313 022 347  
VIC 18604 NSW 8371 02 4520  
NSW 7434 02 4520  
NSW 7180 02 3108

|         |                                         |
|---------|-----------------------------------------|
| PHASE   | <b>SCHEMATIC DESIGN</b>                 |
| CLIENT  | <b>SCHOOL INFRASTRUCTURE<br/>NSW</b>    |
| PROJECT | <b>NORTHMEAD PUBLIC SCHOOL</b>          |
| ADDRESS | <b>MOXHAMS ROAD,<br/>NORTHMEAD, NSW</b> |

|                                  |   |
|----------------------------------|---|
| <b>DRAWING</b>                   | <b>BUILDING T - PERSPECTIVES 1</b>   |
|                                  | <p>[ Figured dimensions take precedence over scale dimensions. Contractors must verify all dimensions on site before commencing any work or making shop drawings. ]</p> |
| PROJECT NUMBER                   | DIRECTOR   |
| <b>7068ND01</b>                  | <b>JW</b>   |
| ISSUED FOR REVIEW                | CHECKED   |
|                                  | <b>NK</b>   |
| DRAWING NUMBER                   | REVISION   |
| <b>NPS-FTA-B00T-ZZ-DR-A-0001</b> | <b>03</b>   |





1 PERSPECTIVES  
3D VIEW 03



2 PERSPECTIVES  
3D VIEW 04

150mm @ A1  
100  
50

50 100 150mm @ A1

plot date: Thursday, 19 December 2024 2:48 PM file location: BIMcloud: FTA-SYD-BIM26 - BIMcloud Basic for Archicad 26/7068ND01 Northmead Public School

| REV. | DESCRIPTION           | DATE       | INIT. |
|------|-----------------------|------------|-------|
| 03   | 100% SCHEMATIC DESIGN | 19/12/2024 | NK    |
| 02   | 95% SCHEMATIC DESIGN  | 10/12/2024 | AK    |
| 01   | 80% SCHEMATIC DESIGN  | 26/11/2024 | AK    |

**fulton trotter**  
ARCHITECTS BRISBANE SYDNEY  
[www.fultontrotter.com.au](http://www.fultontrotter.com.au)  
SYDNEY Suite 904, Level 9, 29-36 Foveaux Street, Surry Hills, NSW 2010  
t: (02) 8383 5151 e: [sydney@fultontrotter.com.au](mailto:sydney@fultontrotter.com.au)  
Fulton Trotter Architects ACN 677 264 550 ABN 57 677 264 550  
To be used for authorised work only. Not to be copied directly or indirectly,  
in whole or in part, nor shall it be used for any other building purposes.

**DIRECTORS**  
Greg Isaac nra QLD 2500  
Justine Ezzary fra QLD 3313  
John Ward nra QLD 3847  
Katerina Diacopoulos fra NSW 7434  
Paul Sakawa fra QLD 4528  
Ryan Loveday fra NSW 7180  
QLD 4500

**SCHEMATIC DESIGN**  
**SCHOOL INFRASTRUCTURE**  
**NSW**  
**NORTHMEAD PUBLIC SCHOOL**  
**MOXHAMS ROAD,**  
**NORTHMEAD, NSW**

**BUILDING T - PERSPECTIVES 2**  
Figured dimensions take precedence over  
scale dimensions. Contractors must verify  
all dimensions on site before commencing  
any work or making shop drawings.

PROJECT NUMBER  
**7068ND01**

DIRECTOR  
**JW**

DRAWING NUMBER  
**NPS-FTA-B00T-ZZ-DR-A-9002**

CHECKED  
**03**

REVISION



# NORTHMEAD PUBLIC SCHOOL

## FOR SCHOOL INFRASTRUCTURE NSW

7068ND01

|     |     |      |    |    |   |      | Drawing Name                                         | Rev |
|-----|-----|------|----|----|---|------|------------------------------------------------------|-----|
| NPS | FTA | XX   | XX | DR | A | 0000 | COVER SHEET + DRAWING LIST                           | 04  |
| NPS | FTA | XX   | XX | DR | A | 0001 | SPECIFICATIONS SCHEDULE & MATERIAL SELECTIONS        | 03  |
| NPS | FTA | 00   | 00 | DR | A | 1001 | EXISTING SITE PLAN                                   | 04  |
| NPS | FTA | 00   | 00 | DR | A | 1002 | DEMOLITION PLAN                                      | 03  |
| NPS | FTA | 00   | 00 | DR | A | 1003 | SITE ANALYSIS PLAN                                   | 03  |
| NPS | FTA | 00   | 00 | DR | A | 1101 | PROPOSED SITE PLAN                                   | 04  |
| NPS | FTA | 00   | 00 | DR | A | 1201 | SITE SECTIONS                                        | 02  |
| NPS | FTA | 00   | 00 | DR | A | 1401 | EXTERNAL WORKS PLAN                                  | 03  |
| NPS | FTA | 00   | 00 | DR | A | 1402 | PROPOSED COVERED WALKWAY                             | 02  |
| NPS | FTA | 00   | 00 | DR | A | 1403 | PROPOSED COVERED WALKWAY - ROOF                      | 02  |
| NPS | FTA | 00   | 00 | DR | A | 1501 | PROPOSED STAGING PLAN 01                             | 03  |
| NPS | FTA | 00   | 00 | DR | A | 1502 | PROPOSED STAGING PLAN 02                             | 03  |
| NPS | FTA | 00   | 00 | DR | A | 1503 | PROPOSED STAGING PLAN 03                             | 03  |
| NPS | FTA | 00   | 00 | DR | A | 1601 | PLAYSCAPE CALCULATION                                | 02  |
| NPS | FTA | 00   | 00 | DR | A | 1602 | AMENITIES STRATEGY                                   | 02  |
| NPS | FTA | 00   | 00 | DR | A | 1603 | ACCESS STRATEGY                                      | 01  |
| NPS | FTA | 00   | 00 | DR | A | 1604 | TREE REMOVAL PLAN                                    | 02  |
| NPS | FTA | 00   | 00 | DR | A | 1610 | INDIGENOUS ARTWORK STRATEGY                          | 03  |
| NPS | FTA | 00   | 00 | DR | A | 1630 | EXTERNAL MATERIAL AND FINISHES                       | 03  |
| NPS | FTA | 00   | 00 | DR | A | 1640 | SHADOW DIAGRAMS                                      | 02  |
| NPS | FTA | 00   | 00 | DR | A | 1650 | CONSTRUCTION MANAGEMENT STRATEGY                     | 01  |
| NPS | FTA | B00A | GF | DR | A | 2100 | BUILDING A - EXISTING GROUND FLOOR PLAN              | 04  |
| NPS | FTA | B00A | GF | DR | A | 2101 | BUILDING A - PROPOSED GROUND FLOOR PLAN              | 03  |
| NPS | FTA | B00R | GF | DR | A | 2101 | BUILDING R - EXISTING AND PROPOSED GROUND FLOOR PLAN | 04  |
| NPS | FTA | B00T | GF | DR | A | 2101 | BUILDING T - GROUND FLOOR PLAN                       | 04  |
| NPS | FTA | B00T | LR | DR | A | 2102 | BUILDING T - ROOF PLAN                               | 04  |
| NPS | FTA | B00T | GF | DR | A | 2201 | BUILDING T - GROUND FLOOR RCP                        | 04  |
| NPS | FTA | B00T | ZZ | DR | A | 3201 | BUILDING T - ELEVATIONS                              | 04  |
| NPS | FTA | B00T | ZZ | DR | A | 3202 | BUILDING T - ELEVATIONS                              | 04  |
| NPS | FTA | B00T | ZZ | DR | A | 3303 | BUILDING T - SECTIONS                                | 04  |
| NPS | FTA | B00T | ZZ | DR | A | 4001 | BUILDING T - WALL TYPE DETAILS / PARTITION DETAILS   | 04  |
| NPS | FTA | B00T | ZZ | DR | A | 4201 | BUILDING T - WALL SECTIONS 01                        | 04  |
| NPS | FTA | B00T | ZZ | DR | A | 4202 | BUILDING T - WALL SECTIONS 02                        | 04  |
| NPS | FTA | B00T | ZZ | DR | A | 4401 | BUILDING T - STAIR AND RAMP DETAILS                  | 02  |
| NPS | FTA | B00T | ZZ | DR | A | 4501 | BALUSTRADE AND HANDRAIL DETAILS                      | 02  |
| NPS | FTA | B00T | ZZ | DR | A | 4801 | COVERED WALKWAY DETAILS                              | 03  |
| NPS | FTA | B00T | ZZ | DR | A | 4901 | TYPICAL FASCIA DETAILS                               | 03  |
| NPS | FTA | B00A | ZZ | DR | A | 5001 | BUILDING A - TECH HUB / PRINCIPAL ROOM               | 02  |
| NPS | FTA | B00A | ZZ | DR | A | 5002 | BUILDING A - DEPUTY PRINCIPAL / AP OFFICE            | 02  |
| NPS | FTA | B00A | ZZ | DR | A | 5003 | BUILDING A - STAFF ROOM                              | 02  |
| NPS | FTA | B00T | ZZ | DR | A | 6001 | EXTERNAL DOOR & WINDOW SCHEDULE                      | 03  |
| NPS | FTA | B00T | ZZ | DR | A | 6002 | INTERNAL DOOR & WINDOW SCHEDULE                      | 03  |
| NPS | FTA | B00T | ZZ | DR | A | 9001 | BUILDING T - PERSPECTIVES 1                          | 03  |
| NPS | FTA | B00T | ZZ | DR | A | 9002 | BUILDING T - PERSPECTIVES 2                          | 03  |





DESIGN CRITERA SCHEDULE

**Design wind criteria**  
The design wind criteria applied in accordance with AS 1170.2, 'Structural Design Actions Part 2: Wind Actions', are:  
Region: A2  
Building Importance Level: 3  
Regional Wind Speed: 46 m/sec  
Terrain Category: 3

**Atmospheric corrosivity category**  
The atmospheric corrosivity category in accordance with AS/NZS 2312.2 is: C3  
Unless noted otherwise the minimum category applicable is to be category C. Categories D, E and F to apply if deemed appropriate by the relevant manufacturers.

Design Rainfall intensity to AS/NZS 3500.3 : Eaves Gutters = 1 in 20 year storm, 5 minute duration (240mm/hr)

**Insulation design requirements**  
The insulation design criteria are;  
Building Climate Zone: 6  
BCA Building Type: 9b  
Roof system R value: 4.5 downwards  
Wall system min R value: 1.4  
Floor system min R value: not required

MATERIALS + FINISHES SELECTIONS

322 CONCRETE

Refer to specification for concrete selections and finishes.

332 MASONRY

**MA01- BRICKS - FACEWORK - TYPE 1**  
Finishes Code: BK03 - AUSTRAL\_Park Lane\_Westminster

332 STRUCTURAL STEEL

**SS02 - STRUCTURAL STEEL - HOT DIPPED GALVANISED COATING**

442 METAL ROOFING + CLADDING

**MR02 - METAL ROOF SHEETING - RIBBED**  
Finishes Code: CB24 - Colorbond Surfmist

**MR41 - GUTTER EAVES - 150mm HALF ROUND**  
Finishes Code: CB18 - Colorbond Monument

**MR42 - GUTTER EAVES - 200mm HALF ROUND**  
Finishes Code: CB18 - Colorbond Monument

**MR51 - DOWNPIPE - METAL - 100DIA ZINCALUME**  
Finishes Code: CB18 - Colorbond Monument

**MR52 - DOWNPIPE - METAL - 150DIA ZINCALUME**  
Finishes Code: CB18 - Colorbond Monument

**MR61 - DP PROTECTION - SMALL**  
Finishes Code: CB18 - Colorbond Monument

**MR62 - DP PROTECTION - LARGE**  
Finishes Code: CB18 - Colorbond Monument

**MR71 - FASCIA - METAL FACED CFC**  
Finishes Code: CB18 - Colorbond Monument

**MR91 - FLASHINGS & TRIMS**  
Finishes Code: CB18 - Colorbond Monument

**MR92 - GUTTER GUARD**  
Finishes Code: CB24 - Colorbond Surfmist

442 CLADDING

**CL41 - PREFINISHED SHEETS - FC TYPE 1**  
Finish: IC02 - CEMINTEL\_ Barestone - Original IC10 - CEMINTEL\_CEMINTEL\_Surround - Blackish Base

**CL51 - FC SOFFIT SHEET - V JOINTS**  
Finishes Code: to match CB24 Surfmist

452 GLAZING

**GL03 - LAMINATED GLASS - CLEAR**

**GL04 - LAMINATED GLASS - BODY TINTED**  
Finishes Code: Grey Tint

**GL06 - TOUGHENED GLASS - CLEAR**

**GL07 - TOUGHENED GLASS - BODY TINTED**  
Finishes Code: Grey Tint

**GL33 - VINYL FILM - PRINTED**  
Finishes Code: Refer Signage schedule

462 DOORS.WINDOWS & HARDWARE

**ALUMINIUM FRAMED DOORS & WINDOWS**  
Finishes Code: MF08 - AAFF - Anodised - Smooth Oynx\_E25TB

**SOLID LEAF TYPES**  
Finishes Code: As noted on Door Schedule  
PF21 - DULUX - Midas Touch  
PF43 - DULUX\_Bay Retreat

**DW33 LOUVRES - 150MM**  
Finishes Code: As noted on Door Schedule  
PC21 - DULUX DURATEC\_ Moonlight  
PC46 - DULUX ALPHATEC\_ French Blue\_Gloss

472 INSULATION & SARKING

Refer to specification for insulation and sarking selections.

512 LININGS & CEILINGS

**PLASTERBOARD - WALLS, GENERALLY**  
Finishes Code: PF01 - DULUX\_Lexicon Quarter

**PLASTERBOARD - CEILINGS, GENERALLY**  
Finishes Code: PF02 - DULUX\_Ceiling White

**FC LINING - WALLS, GENERALLY**  
Finishes Code: PF01 - DULUX\_Lexicon Quarter

**FC LINING - CEILING - GENERALLY**  
Finishes Code: PF02 - DULUX\_Ceiling White

**LC59 - TRIM TIMBER**  
Finishes Code: PF03 - DULUX\_Smokebush

**LC81 - ACOUSTIC CEILING PANEL SYSTEM**  
Finishes Code: AF32 - WOVEN IMAGE\_EchoPanel\_Pastachio

**LC86 - ACOUSTIC WALL FABRIC**  
Finishes Code: AF01 - INSTYLE\_Ecoustic Felt\_Lunar AF12 - WOVEN IMAGE\_EchoPanel\_Cinnamon AF14 - AUTEX\_Composition\_Cavalier AF21 - INSTYLE\_Ecoustic Felt\_Hunter AF22 - WOVEN IMAGE\_EchoPanel\_Pastachio AF31 - INSTYLE\_Ecoustic Felt\_Artic AF32 - INSTYLE\_Ecoustic Felt\_Nautical AF34 - AUTEX\_Composition\_Stonewash

**LC87 - ACOUSTIC WALL FABRIC - PATTERNED**  
Finishes Code: AF02 - INSTYLE\_Ecoustic Yalgu\_Stringybark AF13 - INSTYLE\_Ecoustic Yalgu\_Tamarind AF23 - INSTYLE\_Ecoustic Yalgu\_Mallee AF33 - INSTYLE\_Ecoustic Yalgu\_Nightsky

522 JOINERY

**JY01 - 18MM HIGH PRESSURE LAMINATE - MR E0 MDF**  
Locations: Generally doors, drawers and gables

**JY02 - 18MM LOW PRESSURE LAMINATE - MR E0 MDF**  
**JY03 - 25MM HIGH PRESSURE LAMINATE - MR E0 MDF**  
Locations: Generally full height doors and open shelving

**JY04 - 38MM HIGH PRESSURE LAMINATE - MR E0 MDF**

**JY05 - 38MM POSTFORM HIGH PRESSURE LAMINATE BENCHTOP - MR E0 MDF**

**JY07 - WRITABLE SURFACE**

**JY08 - CARCASS / WHITEBOARD**

**JY09 - 18MM RAW MR E0 MDF BOARD**

**JY11 - 13MM COMPACT LAMINATE**

**LAMINATE SELECTIONS**  
Finishes Code/Decor: LAM01 - FORESTONE\_Egger\_Premium White\_Gloss LAM02 - FORESTONE\_Egger\_Sand Kentucky Chestnut, H1710 ST10 LAM05 - FORESTONE\_Egger\_Pebble Grey, U201 ST9 LAM06 - FORESTONE\_Egger\_White Linen LAM31 - FORESTONE\_Egger\_Ocean Blue, U565 ST9 LAM32 - FORESTONE\_Egger\_Misty Blue, U502 ST9 LAM33 - FORESTONE\_Egger\_Almond Beige, U211 ST9

**JY21 - 25MM MILD STEEL - POWDERCOAT FRAME**  
Finishes Code: PC04 - Black

532 METALWORK

**MW01 - BALUSTRADE - GALV STEEL**  
Finish: hot dip galvanised

**MW54 - AWNING ALUMINIUM TYPE 2 - VERTICAL FINS**  
Finishes Code: PC21 - DULUX DURATEC\_ Moonlight PC46 - DULUX ALPHATEC\_ French Blue\_Gloss

**MW59 - FACADE FRAMING ELEMENT - ALUMINIUM**  
Finishes Code: to match CB18 - COLORBOND\_Monument

**MW72 - ACOUSTIC LOUVRES PLANT SERVICES STORES - TYPE 1 (150 WIDE)**  
Finishes Code: MF08 - AAFF - Anodised - Smooth Oynx\_E25TB

542 SIGNS AND DISPLAY

Refer to Specification for Statutory Signage requirements  
Refer to Signage Schedule for all other sign types.

552 MISCELLANEOUS FIXTURES

**FX91 - ROLLER BLINDS - MANUAL BLOCKOUT**  
Finishes Code: FB01 - HUNTER DOUGLAS\_Paperbark

582 HYDRAULIC FIXTURES

Refer Specification Volume 1 for Hydraulic Fixtures Selections and associated fixtures.

The quantities of the fixtures are listed below

**HY14 - SINK - CLEANER WITH TAP**  
QTY: 1

**HY19 - TROUGH - PRACTICAL ACTIVITIES**  
QTY: 2

652 RESILIENT FINISHES

**RF01 - MAIN FLOOR VINYL**  
Finishes Code: VN01 - TARKETT\_Granit\_Warm Grey Scheme 3: VN31 - TARKETT\_iQ Granit\_Dark Blue

**RF02 - ANTI-STATIC FLOOR VINYL**  
Finishes Code: VN02\_GERFLOR\_Mipolam Affinity EL7\_Grey Storm 4159

662 CARPETS & MATS

**CM01 - CARPET TILE TYPE 1**  
Finishes Code: CP01 - SIGNATURE\_Raw Elements\_Bedrock\_Shale\_3-000-000-01 Scheme 3: CP31 - SIGNATURE\_Raw Elements\_Gemstone\_Shale Sodalite\_3-129-130-01 CP32 - SIGNATURE\_Raw Elements\_Gemstone\_Shale Angelite\_3-131-132-01

**CM02 - CARPET TILE TYPE 2**  
Finishes Code: CP08 - INTERFACE\_Old Street\_Metal Grid

**CM26 - ENTRY MAT - INTERNAL**  
Finishes Code: CP06 - FORBO\_Coral Classic\_4721 Mouse Grey

DRAWING & SPECIFICATION MATERIAL CODE LEGEND

The Codes below represent the Specification Trade Section where detailed selection information is to be obtained for elements nominated in the drawings. The codes below will be followed by a two / three numeric trade selection reference for each different selection type.

| TRADE SECTION         | CODE |
|-----------------------|------|
| GENERAL               |      |
| Fire Stopping         | FS   |
| Termite Management    | TM   |
| Access Safety Systems | AS   |

| SITE      |    |
|-----------|----|
| Landscape | LD |

| STRUCTURE                  |    |
|----------------------------|----|
| Concrete                   | CN |
| Brick & Block Construction | MA |
| Structural Steel           | SS |
| Light Steel Framing        | SF |
| Timber Framing             | TF |
| Decking & Flooring         | FD |

| ENCLOSURE                      |    |
|--------------------------------|----|
| Waterproofing External         | WE |
| Metal Roofing & Cladding       | MR |
| Roof Tiling                    | RT |
| Cladding                       | CL |
| Glazing                        | GL |
| Doors, Windows & Hardware      | DW |
| Insulation & Sarking Membranes | IS |

| INTERIOR                |    |
|-------------------------|----|
| Linings & Ceilings      | LC |
| Joinery                 | JY |
| Metalwork               | MW |
| Signs and display       | SD |
| Miscellaneous Fitures   | FX |
| Equipment & Appliances  | EQ |
| Furnishings & Furniture | FF |
| Hydraulic Fixtures      | HY |

| FINISH                    |    |
|---------------------------|----|
| Rendering & Plastering    | RP |
| Cementitious Toppings     | CT |
| Waterproofing - Wet Areas | WI |
| Tiling                    | TG |
| Resilient finishes        | RF |
| Carpets                   | CM |
| Painting                  | PG |

Patternbook Interior Design Components: Reference Documentation

**Floor Finishes** - refer to the *SINSW Patternbook, Volume 2, section 5.2* for Floor Finish Design intent to the Learning Commons and GLS / Multi-Purpose Room. Additional detail on finishes can be found on the SINSW GLS and SLU GA PLAN & FFE drawings.

**Wall Finishes** - refer to the *SINSW GLS and SLU GA PLAN & FFE* drawing for indicative extents of wall applied finishes.

**Ceilings Finishes** - refer to the *SINSW Patternbook, Volume 2, section 5.3* for Ceiling Finish Design intent to the Learning Commons and GLS / Multi-Purpose Room. Additional detail on finishes can be found on the SINSW GLS and SLU GA PLAN & FFE drawings.

**Joinery** - refer to the *SINSW Patternbook, Volume 2, section 5.4* for Joinery Design intent to the Learning Commons and GLS / Multi-Purpose Room. Additional detail on joinery can be found in the *SINSW Design Guide Note DGN005 - Furniture, Fixtures and Equipment (joinery)* in *Primary School General Learning Spaces*.

**Furniture** - refer to the *SINSW GLS and SLU GA PLAN & FFE* drawing for indicative furniture layouts.

150mm @ A1  
100  
50

fulton trotter

ARCHITECTS BRISBANE SYDNEY  
www.fultontrotter.com.au  
SYDNEY Suite 904, Level 9, 28-36 Foveaux Street, Surry Hills, NSW 2010 L (02) 8383 5151 e. sydney@fultontrotter.com.au

Fulton Trotter Architects ACN 677 264 550 ABN 57 677 264 550  
To be used for authorised work only. Not to be copied directly or indirectly, in whole or in part, nor shall it be used for any other building purposes.

| DIRECTORS                  |           |          |          |
|----------------------------|-----------|----------|----------|
| Greg Isaac rata            | NSW 6855  | QLD 2620 |          |
| Judith Eboray Itala        |           | QLD 3313 |          |
| John Ward rata             |           | QLD 3847 |          |
| Katerina Diacopoulos Itala | VIC 18004 | NSW 7434 | QLD 4528 |
| Paul Siskawa Itala         |           | NSW 7180 | QLD 1108 |
| Ryan Lovetday Itala        |           |          | QLD 4500 |

SCHEMATIC DESIGN SCHOOL INFRASTRUCTURE NSW

NORTHMEAD PUBLIC SCHOOL

MOXHAMS ROAD,  
NORTHMEAD, NSW

SPECIFICATIONS SCHEDULE & MATERIAL SELECTIONS

Figured dimensions take precedence over scale dimensions. Contractors must verify all dimensions on site before commencing any work or making shop drawings.

| PROJECT NUMBER | DIRECTOR | CHECKED |
|----------------|----------|---------|
| 7068ND01       | JW       | NK      |

| DRAWING NUMBER          | REVISION |
|-------------------------|----------|
| NPS-FTA-XX-XX-DR-A-0001 | 05       |



150mm @ A1

N21 – SIGN EXTERNAL – Decorative Building ID Letters/ AMS building identification

150mm @ A1

## N24 – ROOM ID SIGN – BOH Rooms

# fulton trotter

ARCHITECTS BRISBANE SYDNEY

[www.fultontrotter.com.au](http://www.fultontrotter.com.au)

**SYDNEY** Suite 904, Level 9, 28-36 Foveaux Street, Surry Hills, NSW 2010  
t (02) 8383 5151 e [csydney@fultontrotter.com.au](mailto:csydney@fultontrotter.com.au)

**Fulton Trotter Architects ACN 677 264 559 ABN 67 677 264 559**  
To be used for authorised work only. Not to be copied directly or indirectly,  
in whole or in part, nor shall it be used for any other building purposes.

**DIRECTORS**

|                      |          |          |
|----------------------|----------|----------|
| Greg Ward            | NSW 6565 | OLD 2020 |
| Judith Elzary        | NSW 3313 | OLD 3313 |
| John Ward            | NSW 3317 | OLD 3367 |
| Katerina Dracopoulos | NSW 7430 | OLD 4520 |
| Paul Selivan         | NSW 7168 | OLD 3108 |
| Pam Lowndes          | NSW 7164 | OLD 4529 |

|                                         |                                |
|-----------------------------------------|--------------------------------|
| PHASE                                   | <b>SCHEMATIC DESIGN</b>        |
| CLIENT                                  | <b>SCHOOL INFRASTRUCTURE</b>   |
| PROJECT                                 | <b>NSW</b>                     |
| <hr/>                                   |                                |
| ADDRESS                                 | <b>NORTHMEAD PUBLIC SCHOOL</b> |
| <hr/>                                   |                                |
| <b>MOXHAMS ROAD,<br/>NORTHMEAD, NSW</b> |                                |

|                                |   |           |
|--------------------------------|---|-----------|
| DRAWING                        | <h1 style="margin: 0;">SIGNAGE SCHEDULE</h1>   |           |
|                                | <p>Figured dimensions take precedence over scale dimensions. Contractors must verify all dimensions on site before commencing any work or making shop drawings.</p> |           |
| PROJECT NUMBER                 | DIRECTOR   | CHECKED   |
| <b>7068ND01</b>                | <b>JW</b>   | <b>KW</b> |
| DRAWING NUMBER                 |   | REVISION  |
| <b>NPS-FTA-XX-XX-DR-A-0002</b> |   | <b>01</b> |