

NEW HIGH SCHOOL FOR JORDAN SPRINGS

Armoury Road, Jordan Springs NSW 2747


ISSUE FOR REF

PLANNING DOCUMENTATION



DRAWING LIST

0	
JSHS-DJRD-00-00-REF-A-0000	COVER PAGE & DRAWING LIST
1	
0000 - SITE	
JSHS-DJRD-00-00-REF-A-0100	SITE SURVEY AND DEPOSITED PLAN
JSHS-DJRD-00-00-REF-A-0101	EXISTING SITE PLAN
JSHS-DJRD-00-00-REF-A-0102	DEMOLITION PLAN
JSHS-DJRD-00-00-REF-A-0103	SITE PLAN
JSHS-DJRD-00-00-REF-A-0200	SITE CONTEXT
JSHS-DJRD-00-00-REF-A-0201	SITE CONSTRAINTS
JSHS-DJRD-00-00-REF-A-0202	SITE OPPORTUNITIES
JSHS-DJRD-00-00-REF-A-0203	SITE ANALYSIS
JSHS-DJRD-00-00-REF-A-0230	SHADOW DIAGRAMS
JSHS-DJRD-00-00-REF-A-0240	DEMOLITION PLAN (SCENARIO 2)
JSHS-DJRD-00-00-REF-A-0241	OVAERALL GROUND FLOOR PLAN (SCENARIO 2)
JSHS-DJRD-00-00-REF-A-0242	SITE PLAN (SCENARIO 2)
JSHS-DJRD-00-00-REF-A-0250	OVERALL GROUND FLOOR PLAN
JSHS-DJRD-00-00-REF-A-0251	OVERALL LEVEL 1 FLOOR PLAN
JSHS-DJRD-00-00-REF-A-0252	OVERALL LEVEL 2 FLOOR PLAN
JSHS-DJRD-00-00-REF-A-0253	OVERALL ROOF PLAN
JSHS-DJRD-00-00-REF-A-0260	GFA AREA CALCULATIONS
JSHS-DJRD-00-00-REF-A-0300	CANOPY - TYPICAL DETAILS
JSHS-DJRD-00-00-REF-A-0350	ENTRY SIGNAGE
19	
1000 - GA PLANS	
JSHS-DJRD-B00A-GF-REF-A-1010	BUILDING A - GROUND FLOOR PLAN
JSHS-DJRD-B00A-L1-REF-A-1011	BUILDING A - LEVEL 1 FLOOR PLAN
JSHS-DJRD-B00A-L2-REF-A-1012	BUILDING A - LEVEL 2 FLOOR PLAN
JSHS-DJRD-B00A-RF-REF-A-1013	BUILDING A - ROOF PLAN
JSHS-DJRD-B00B-GF-REF-A-1020	BUILDING B - GROUND FLOOR PLAN
JSHS-DJRD-B00B-L1-REF-A-1021	BUILDING B - LEVEL 1 FLOOR PLAN
JSHS-DJRD-B00B-L2-REF-A-1022	BUILDING B - LEVEL 2 FLOOR PLAN
JSHS-DJRD-B00B-RF-REF-A-1023	BUILDING B - ROOF PLAN
JSHS-DJRD-B00C-GF-REF-A-1030	BUILDING C - GROUND FLOOR PLAN
JSHS-DJRD-B00C-L1-REF-A-1031	BUILDING C - LEVEL 1 FLOOR PLAN
JSHS-DJRD-B00C-L2-REF-A-1032	BUILDING C - LEVEL 2 FLOOR PLAN
JSHS-DJRD-B00C-RF-REF-A-1033	BUILDING C - ROOF PLAN
JSHS-DJRD-B00D-GF-REF-A-1040	BUILDING D - GROUND FLOOR PLAN
JSHS-DJRD-B00D-RF-REF-A-1041	BUILDING D - ROOF PLAN
14	
3000 - ELEVATIONS	
JSHS-DJRD-00-00-REF-A-3001	SITE ELEVATIONS
JSHS-DJRD-B00A-ZZ-REF-A-3011	BUILDING A - ELEVATIONS - SHEET 1
JSHS-DJRD-B00A-ZZ-REF-A-3012	BUILDING A - ELEVATIONS - SHEET 2
JSHS-DJRD-B00B-ZZ-REF-A-3021	BUILDING B - ELEVATIONS - SHEET 1
JSHS-DJRD-B00B-ZZ-REF-A-3022	BUILDING B - ELEVATIONS - SHEET 2
JSHS-DJRD-B00C-ZZ-REF-A-3031	BUILDING C - ELEVATIONS - SHEET 1
JSHS-DJRD-B00C-ZZ-REF-A-3032	BUILDING C - ELEVATIONS - SHEET 2
JSHS-DJRD-B00D-ZZ-REF-A-3041	BUILDING D - ELEVATIONS - SHEET 1
JSHS-DJRD-B00D-ZZ-REF-A-3042	BUILDING D - ELEVATIONS - SHEET 2
9	
4000 - SECTIONS	
JSHS-DJRD-00-00-REF-A-4001	SITE SECTIONS
JSHS-DJRD-B00A-ZZ-REF-A-4011	BUILDING A - SECTIONS - SHEET 1
JSHS-DJRD-B00B-ZZ-REF-A-4021	BUILDING B - SECTIONS - SHEET 1
JSHS-DJRD-B00C-ZZ-REF-A-4031	BUILDING C - SECTIONS - SHEET 1
JSHS-DJRD-B00D-ZZ-REF-A-4041	BUILDING D - SECTIONS - SHEET 1
JSHS-DJRD-B00D-ZZ-REF-A-4042	BUILDING D - SECTIONS - SHEET 2
6	
8000 - PERSPECTIVES	
JSHS-DJRD-00-00-REF-A-8601	3D IMAGES - AERIAL
JSHS-DJRD-00-00-REF-A-8602	3D IMAGES - ENTRY & EXTERIOR FINISHES
2	

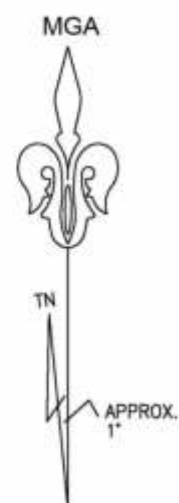

UTILITY ASSETS LEGEND

ELECTRICITY	— EU — EU —
COMMS TELEPHONE LINE	— T — T —
COMMS OPTICAL FIBRE	— OU — OU —
COMMS HOUSE CONNECTION	— TH — TH —
WATER MAIN	— — —
RECYCLED WATER MAIN	— WR — WR —
WATER HOUSE CONNECTION	— WH — WH —
LOW PRESSURE GAS	— — —
GAS HOUSE CONNECTION	— GH — GH —
SEWER MAIN	— S — S —
STORMWATER PIPE	— — —
OVERHEAD ELECTRICITY	— OH — OH — OH —

UTILITY MAPPING NOTES:

1. Subsurface utility investigation was undertaken by Atmos Phd Ltd. The plan is to be completed in accordance with the subsurface utility engineering code of practice.

2. Positions are based on Astrea C&A 6 point surface indicator(s) located during field survey. Confirmation of the exact position should be made to the landowner or the relevant utility company.

3. This plan shows a representation of the dig/mound; this model should be viewed in a 3d environment to interpret this information.

4. This plan is valid for the duration of the project and the issue, as underground utility locations are often updated.

5. This plan does not necessarily encompass all conduits and are not necessarily covered with markers or other indicators of their presence.

6. All services have been electronically traced in the field and are shown here for information only. Depths shown are approximate only and should be verified prior to works.

7. This plan includes information describing the location of subsurface features, which may be used to plan and execute any excavation or other works, in compliance from a combination of field techniques and available data from cooperating utility authorities. Whilst all care has been taken in the preparation of this plan, we cannot accept any liability for the accuracy of any of the data.

SUB/SURFACE UTILITY INFORMATION (UPL) AS46848 (LOCATION CLASS)

Labelling utility information by a classification code allows the user of this information to understand clearly how the information was collected and then place an appropriate level of confidence in the information.

CLASS 4: Information is the highest possible level of accuracy and is obtained by getting the underground utility using a non-destructive excavation (pot hole) technique. The vertical information for this locating method is the top or shallowest part of the pipe. This is the most accurate method for locating underground utilities.

CLASS 5: Information is collected by designing the horizontal and vertical location underground utilities by using electromagnetic pipe and cable locators, sondes or free-trace, ground penetrating radar and acoustic pipe survey equipment. This is the most common form of utility locating and although Class 5 and Class 6 can be established as a service only and should not be used for design. GPS scans are also represented as Class 5.

CLASS 6: Information is collected by considering the survey of visible utility features (surface features) and the use of historical data and acquired Data-Before-You-Dig plan to "draw" a string which shows the approximate position of the utility. This method does not use electronic tracing and although Class 5 and Class 6 can be established as a service only and should not be used for design. GPS scans are also represented as Class 6.

CLASS 7: Information is the most basic level of utility locations using only information obtained by existing Data-Before-You-Dig plans and by measuring boundary offsets. The resulting information is not accurate enough to be used for design. GPS scans are also represented as Class 7.

CLASS 8: Information is the lowest possible level of utility location information. This is a service only and should not be used for design. GPS scans are also represented as Class 8. The GPS image cannot be confirmed to its origin point. Depths on GPS scans are represented as QLC.

(GENERAL SURVEY LEGEND)

DP - DRAINAGE PIT
DMJ - DRAINAGE JUNCTION MANHOLE
PMH - SEWER MANHOLE
PHY - HYDRANT
PVS - STOP VALVE
PGUL - GULLY PIT
PGMR - GAS MARKER
PGTP - GAS TEST POINT
PPCL - POWER POLE
PTSP - TELSTRA PIT
TK - TOP OF KERB
PC - PRAM RAMP LP - LIP OF GUTTER
FP - FOOTPATH DW - DRIVEWAY

TNA 0.4 A T100
33.15

DIAL BEFORE YOU DIG®

www.1100.com.au

GENERAL SURVEY NOTES:

- * THIS TITLEBLOCK IS AN INTEGRAL PART OF THIS DWG AND SHOULD NOT BE REMOVED
- * COORDINATE SYSTEM MGA 2020
- * LEVEL DATUM IS AHD
- * IT IS THE RESPONSIBILITY OF ANY USER OF THIS DATA TO ENSURE ANY OTHER DATA BEING INTEGRATED IS ON THE SAME COORDINATE SYSTEM
- * REFER TO THE FACE OF THE PLAN FOR TITLE NOTATIONS
- * DESKTOP EXERCISE ONLY
- * THE SITE HAS NOT BEEN VISITED
- * NO BOUNDARIES HAVE BEEN DEFINED BY SURVEY

SCALE 1:1000

A horizontal scale bar with alternating black and white segments, marked from 0 to 100 meters.

GDA 2020

ORIENTATION

AHD ORIGIN

CLIENT : SCHOOLS INFRASTRUCTURE
PLAN IN RELATION TO : JORDAN SPRINGS
SHOWING : TOPOGRAPHICAL SURVEY AND UTILITY MAPPING IN ACCORDANCE WITH AS4588.1-2019
PURPOSE: ENGINEERING DESIGN
SHEET 01 OF 09


**DIGITAL SURVEY SOLUTIONS
UTILITY MAPPING**


SUITE 6.01, TRINITY II, TRINITY BUSINESS PARK
39 DELHI ROAD, NORTH RYDE 2113
SCOTT DEVERIDGE 0425 285 270
www.ostrea.com.au

Astrea

JOB REFERENCE:	A4307	ID
DWG No.: A4307-1TOP&UTIL		7453
SURVEYOR:	BD	
DATE OF SURVEY: APR 2024		
UTILITY LOCATOR: TH		
	SCOTT DEVERIDGE	
	REGISTERED LAND SURVEYOR UNDER THE SURVEYING AND SPATIAL INFORMATION ACT, 2002	
© ASTREA 2024 - UNAUTHORISED USE IS PROHIBITED		
RPL	MCMCHUGH	DATE


ISSUE	DATE	SUBJECT	AUTHORISED	LANDSCAPE ARCHITECT	PROJECT MANAGER	CLIENT	PROJECT	DESCRIPTION
01	22/11/2024	FINAL DRAFT ISSUE FOR REF	TD	 Level 3-5 Baptist Street Newtown 2059 T + 612 8332 5600	 Level 15, 207 Kent Street, Sydney NSW 2000 T + 1900 482 651	 	NEW HIGH SCHOOL FOR JORDAN SPRINGS Armoury Road, Jordan Springs NSW 2747	SITE SURVEY AND DEPOSITED PLAN
02	06/12/2024	UPDATED DRAFT ISSUE FOR REF	TD					
03	19/12/2024	ISSUE FOR REF	TD					
				SERVICES  Level 6/9-13 Castlemaine Street, Sydney NSW 2000 T + (02) 9667 1210	 Level 20, 65 Goulburn Street, Sydney NSW 2000 T + (02) 9589 1312	STRUCTURE & CIVIL  Level 6/73 Miller St North Sydney NSW 2060 T + (02) 9430 3288	ARCHITECT  T +612 9319 2955 A/NB: 48 942 921 969 Normalised Architects Andrew Hysell 0552 Daniel Schneider 9152 63 Myrtle Street Chippendale NSW 2008 Sydney Australia djs@djrcd.com.au	DISCLAIMER This drawing should be read in conjunction with all the standard notes & abbreviations in the drawing pack, relevant contracts, specifications and drawings. Dimensions are in millimetres. Levels are metres. Do not scale off drawings. Use figured dimensions only. Check dimensions on Site. Report discrepancies immediately.
						 SCALE @ A1 DATE PRINTED: 19/12/2024 4:21:35 PM	PROJECT No DRAWING No REVISION 24 410 JSHS-DJRD-00-00-REF-A-0100 03	PURPOSE OF ISSUE STATUS DRAWN BY SHEET SIZE ORIGIN DATE ISSUE FOR REF S4 CT A1 22/11/24

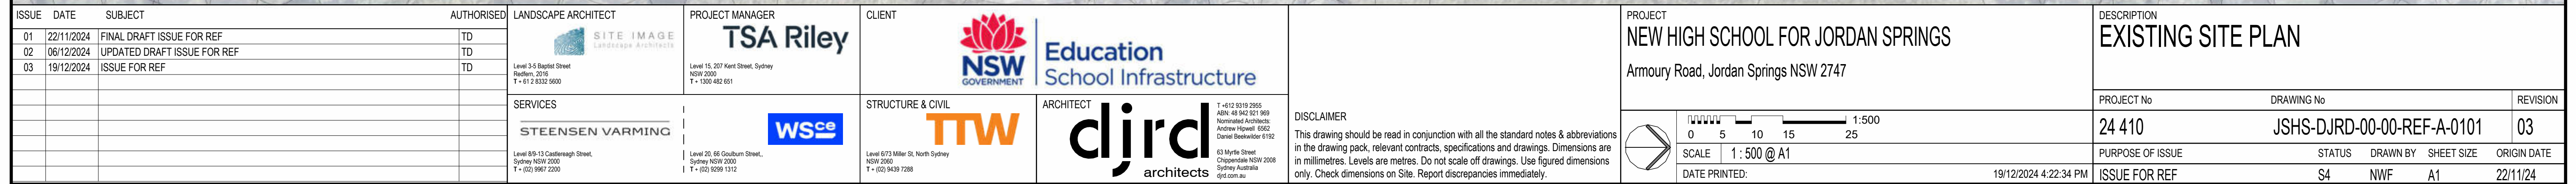

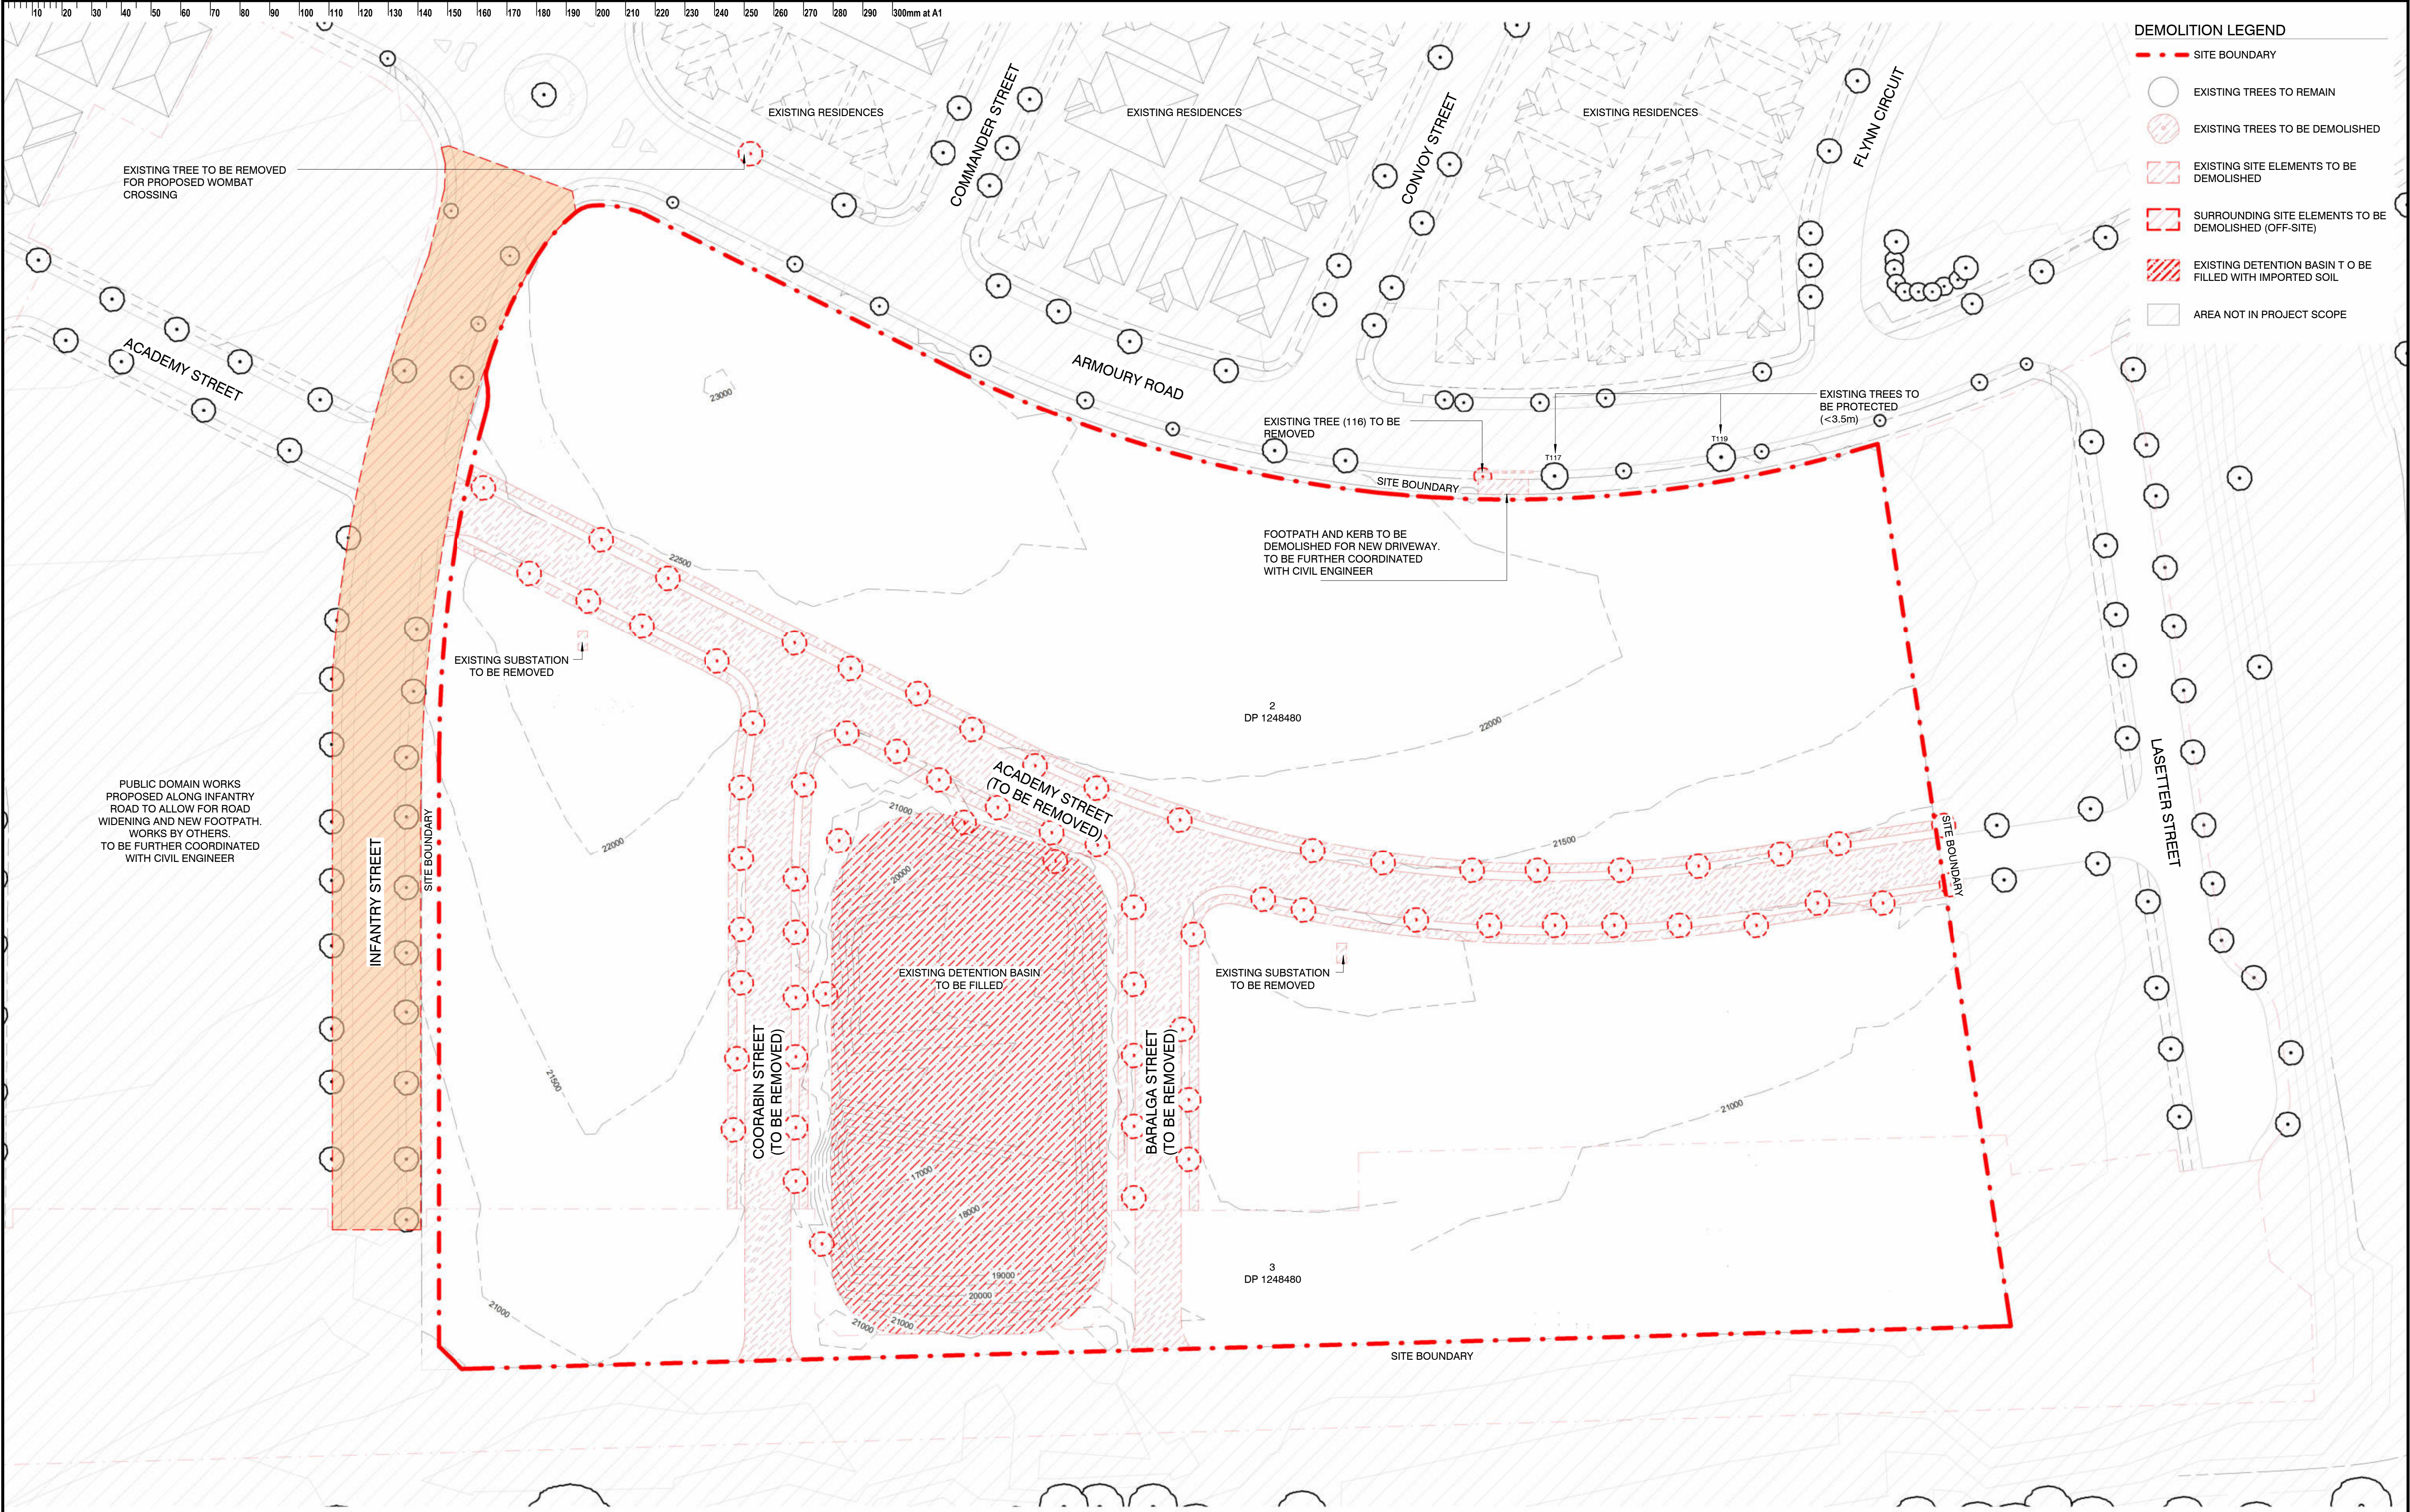

- DEMOLITION LEGEND**
- SITE BOUNDARY
 - EXISTING TREES TO REMAIN
 - ⊗ EXISTING TREES TO BE DEMOLISHED
 - ▨ EXISTING SITE ELEMENTS TO BE DEMOLISHED
 - ▨ SURROUNDING SITE ELEMENTS TO BE DEMOLISHED (OFF-SITE)
 - ▨ EXISTING DETENTION BASIN TO BE FILLED WITH IMPORTED SOIL
 - AREA NOT IN PROJECT SCOPE

ISSUE		DATE	SUBJECT	AUTHORISED	LANDSCAPE ARCHITECT	PROJECT MANAGER	CLIENT	PROJECT	DESCRIPTION
01	22/11/2024		FINAL DRAFT ISSUE FOR REF	TD	 Level 3-5 Bapst Street Sydney NSW 2010 T + 61 2 8332 5600	 Level 15, 201 Kent Street, Sydney NSW 2000 T + 1300 482 651	 	NEW HIGH SCHOOL FOR JORDAN SPRINGS Armoury Road, Jordan Springs NSW 2747	DEMOLITION PLAN
02	06/12/2024		UPDATED DRAFT ISSUE FOR REF	TD					
03	17/12/2024		UPDATED DRAFT ISSUE FOR REF	TD					
04	19/12/2024		ISSUE FOR REF	TD					
					SERVICES		STRUCTURE & CIVIL	ARCHITECT	
					 Level 6/9-13 Castlereagh Street, Sydney NSW 2000 T + 61 2 9557 2200	 Level 20, 66 Goulburn Street, Sydney NSW 2000 T + 61 2 9557 1312	 Level 6/73 Miller St, North Sydney NSW 2060 T + 61 2 9439 7288	 T + 61 2 9310 2653 M + 61 2 9310 2653 Nominated Architects Andrew Hignett 6552 Daniel Steenkamp 6152	DISCLAIMER This drawing should be read in conjunction with all the standard notes & abbreviations in the drawing pack, relevant contracts, specifications and drawings. Dimensions are in millimetres. Levels are metres. Do not scale off drawings. Use figured dimensions only. Check dimensions on Site. Report discrepancies immediately.
								 SCALE As indicated @ A1 19/12/2024 4:23:14 PM	PROJECT No DRAWING No REVISION 24 410 JSHS-DJRD-00-00-REF-A-0102 04
								STATUS DRAWN BY SHEET SIZE ORIGIN DATE	ISSUE FOR REF S4 NWF A1 22/11/24

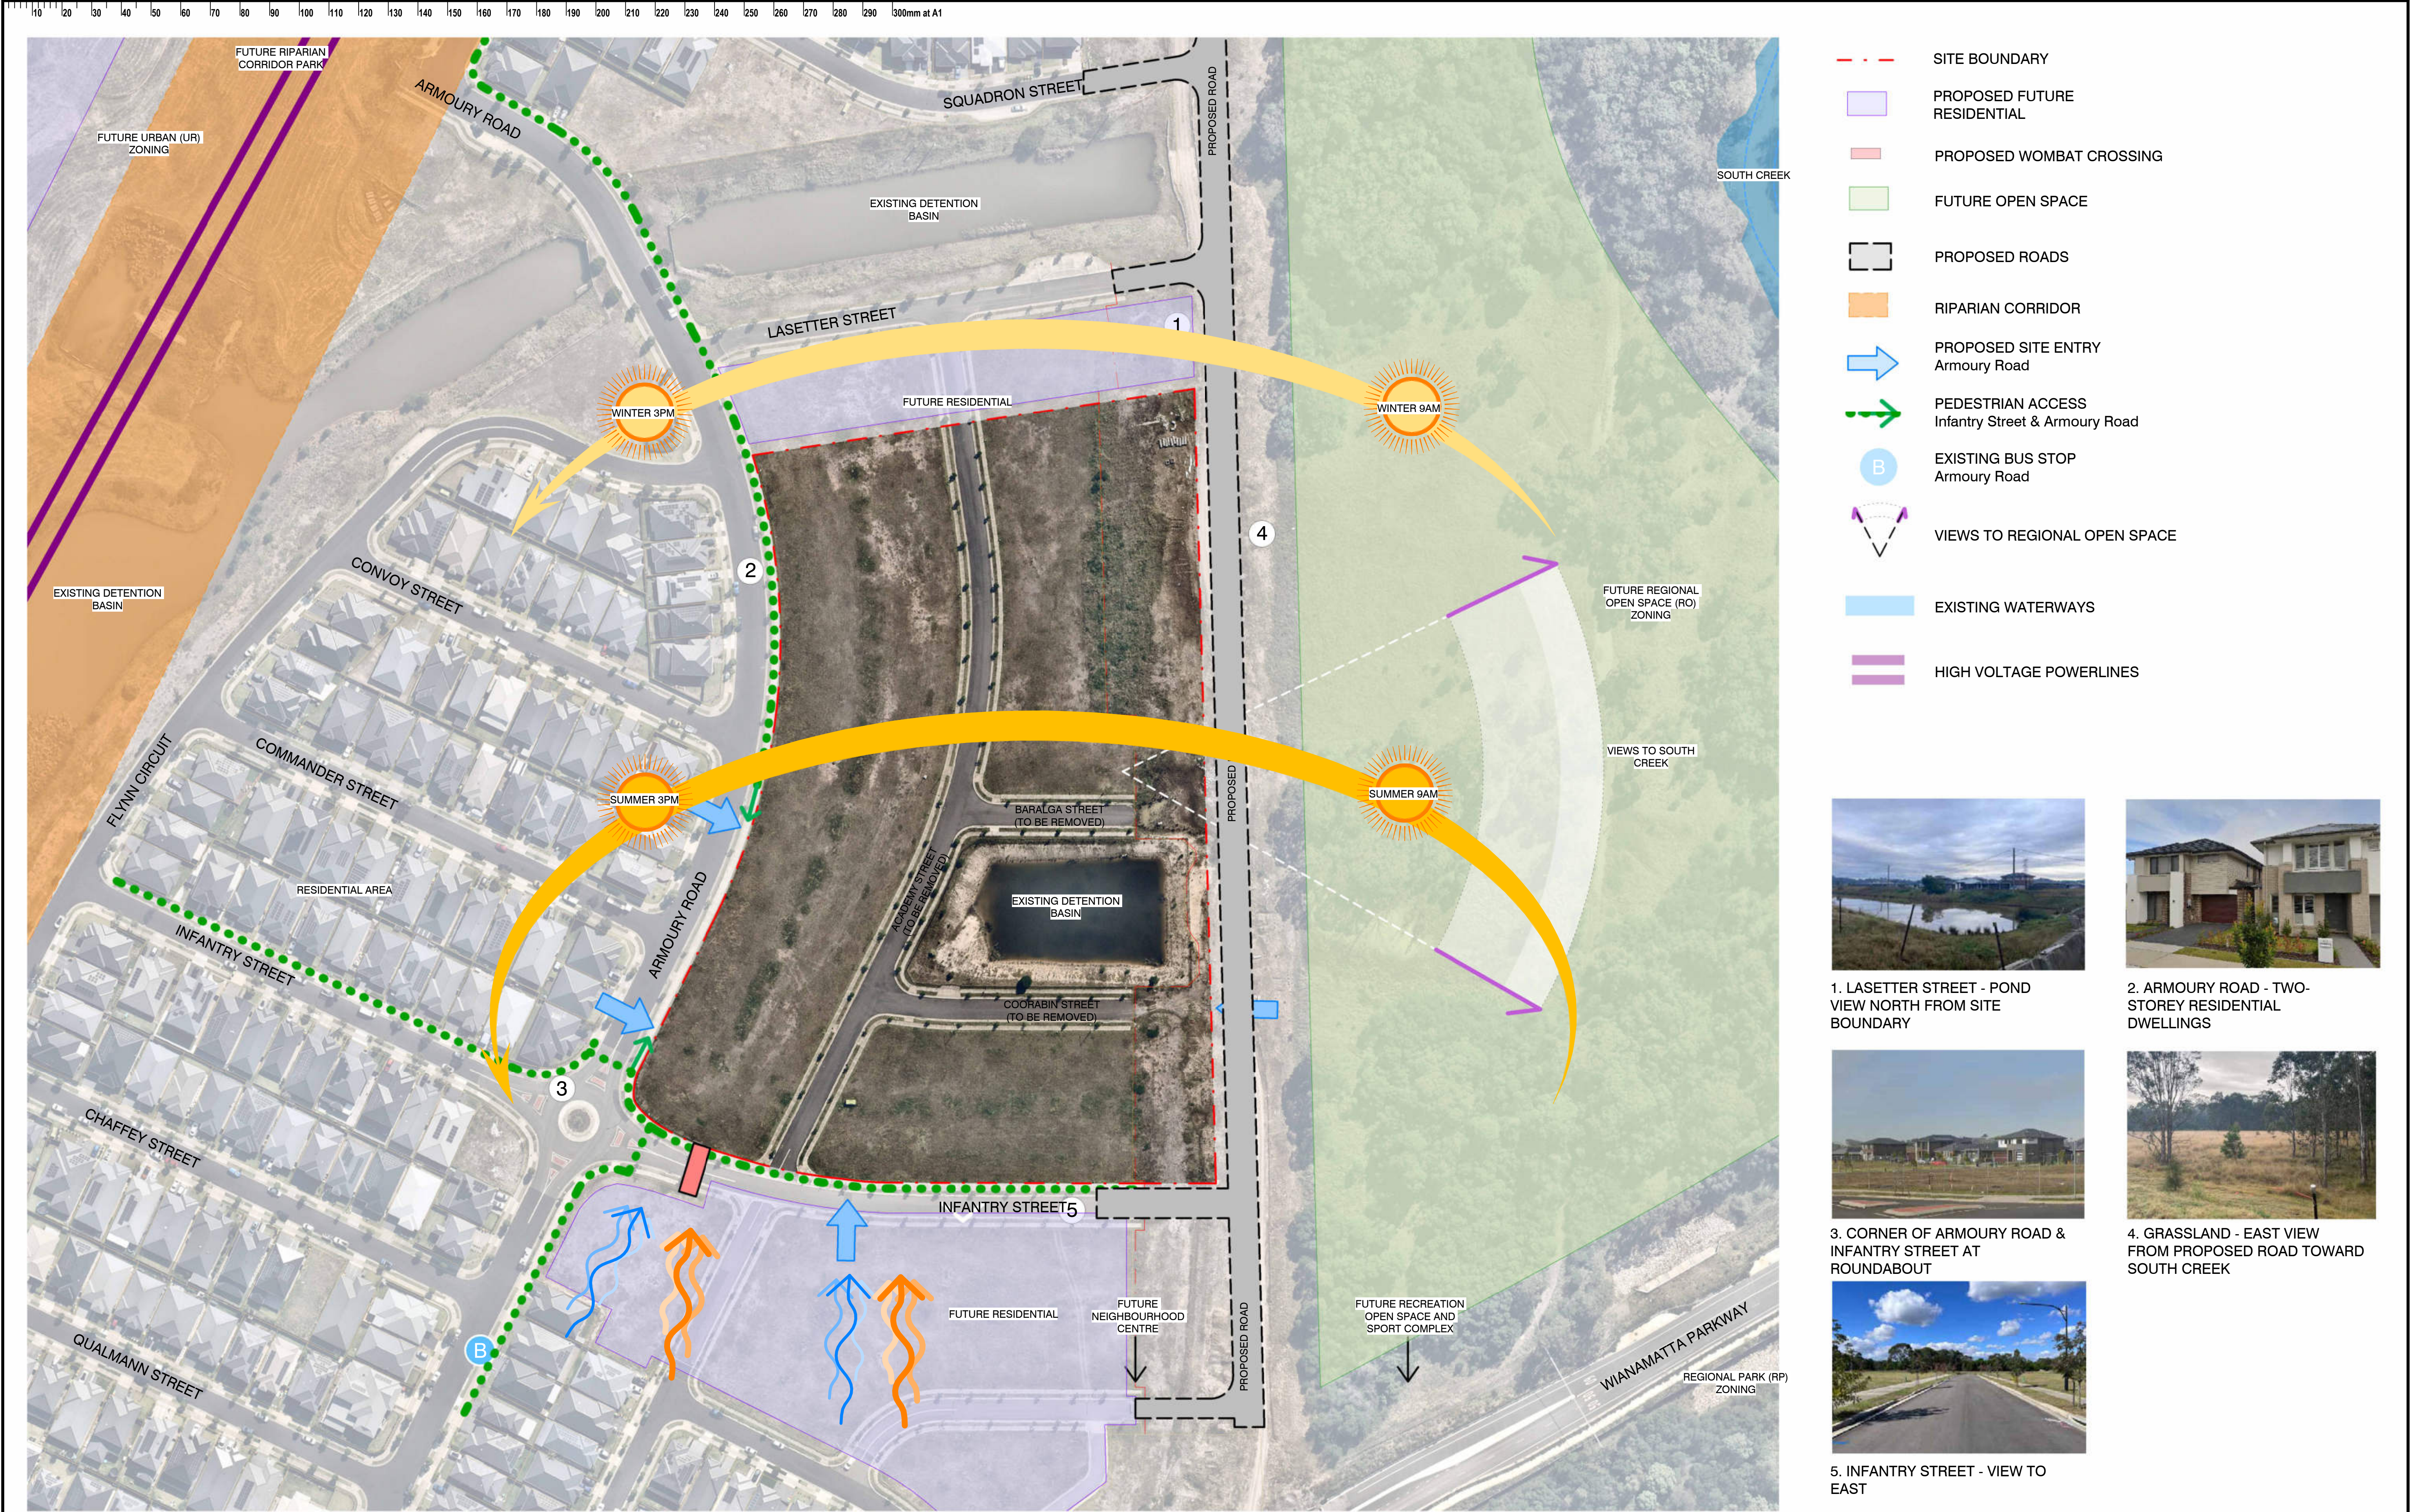

ISSUE		DATE	SUBJECT	AUTHORISED	LANDSCAPE ARCHITECT	PROJECT MANAGER	CLIENT	PROJECT	DESCRIPTION
01	22/11/2024	FINAL DRAFT ISSUE FOR REF		TD	 Level 3-5 Bapst Street Parramatta, 2150 T + 61 2 8332 5500	 Level 15, 207 Kent Street, Sydney NSW 2000 T + 1300 462 5511	 	NEW HIGH SCHOOL FOR JORDAN SPRINGS Armoury Road, Jordan Springs NSW 2747	SITE ANALYSIS
02	06/12/2024	UPDATED DRAFT ISSUE FOR REF	TD						
03	19/12/2024	ISSUE FOR REF	TD						
					SERVICES		STRUCTURE & CIVIL	ARCHITECT	
					 Level 6/9-13 Cadellagh Street, NSW 2000 T + (02) 9967 2200	 Level 20, 66 Goulburn Street, Sydney NSW 2000 T + (02) 9967 1212	 Level 6/73 Miller St, North Sydney NSW 2060 T + (02) 9439 1288	 T +612 9319 2555 ABN: 48 942 921 969 Nominated Architects: Andrew Hopwell 6552 Daniel Beekwilder 6152	DISCLAIMER This drawing should be read in conjunction with all the standard notes & abbreviations in the drawing pack, relevant contracts, specifications and drawings. Dimensions are in millimetres. Levels are metres. Do not scale off drawings. Use figured dimensions only. Check dimensions on Site. Report discrepancies immediately.
					 SCALE As indicated @ A1				
					PURPOSE OF ISSUE ISSUE FOR REF				19/12/2024 4:27:26 PM
					STATUS S4				DRAWN BY CT
					SHEET SIZE A1				ORIGIN DATE 22/11/24

10 20 30 40 50 60 70 80 90 100 110 120 130 140 150 160 170 180 190 200 210 220 230 240 250 260 270 280 290 300mm at A1



1 SUMMER 9AM
104000 1:1500



2 SUMMER 12PM
104000 1:1500



3 SUMMER 3PM
104000 1:1500



4 WINTER 9AM
104000 1:1500





5 WINTER 12PM
104000 1:1500



6 WINTER 3PM
104000 1:1500

ISSUE		DATE	SUBJECT	AUTHORISED	LANDSCAPE ARCHITECT	PROJECT MANAGER	CLIENT	PROJECT	DESCRIPTION
01	22/11/2024	FINAL DRAFT ISSUE FOR REF		TD	 Level 3-5 Baptist Street Sydney, 2010 T + 02 2 8332 5600	 Level 15, 207 Kent Street, Sydney NSW 2000 T + 1300 462 651	 	Armoury Road, Jordan Springs NSW 2747	SHADOW DIAGRAMS
02	06/12/2024	UPDATED DRAFT ISSUE FOR REF	TD						
03	19/12/2024	ISSUE FOR REF	TD						
					SERVICES		STRUCTURE & CIVIL	ARCHITECT	
					 Level 8/9-13 Cadellagh Street, Sydney NSW 2000 T + (02) 9967 2200	 Level 20, 66 Goudburn Street, Sydney NSW 2000 T + (02) 9967 2200	 Level 6/73 Miller St, North Sydney NSW 2060 T + (02) 9439 7288	 T +612 9319 2955 ABN: 48 942 921 969 Nominated Architects: Andrew Hopwell 6162 Daniel Beekwilder 6162 63 Myrtle Street Cherrybrook NSW 2008 Sydney Australia djrd.com.au	DISCLAIMER This drawing should be read in conjunction with all the standard notes & abbreviations in the drawing pack, relevant contracts, specifications and drawings. Dimensions are in millimetres. Levels are metres. Do not scale off drawings. Use figured dimensions only. Check dimensions on Site. Report discrepancies immediately.
					 0 15 30 45 75 1:1500 SCALE 1: 1500 @ A1 DATE PRINTED: 19/12/2024 4:30:53 PM				
					PROJECT No 24 410 DRAWING No JSHS-DJRD-00-00-REF-A-0230 REVISION 03 PURPOSE OF ISSUE STATUS S4 DRAWN BY NWF SHEET SIZE A1 ORIGIN DATE 22/11/24				

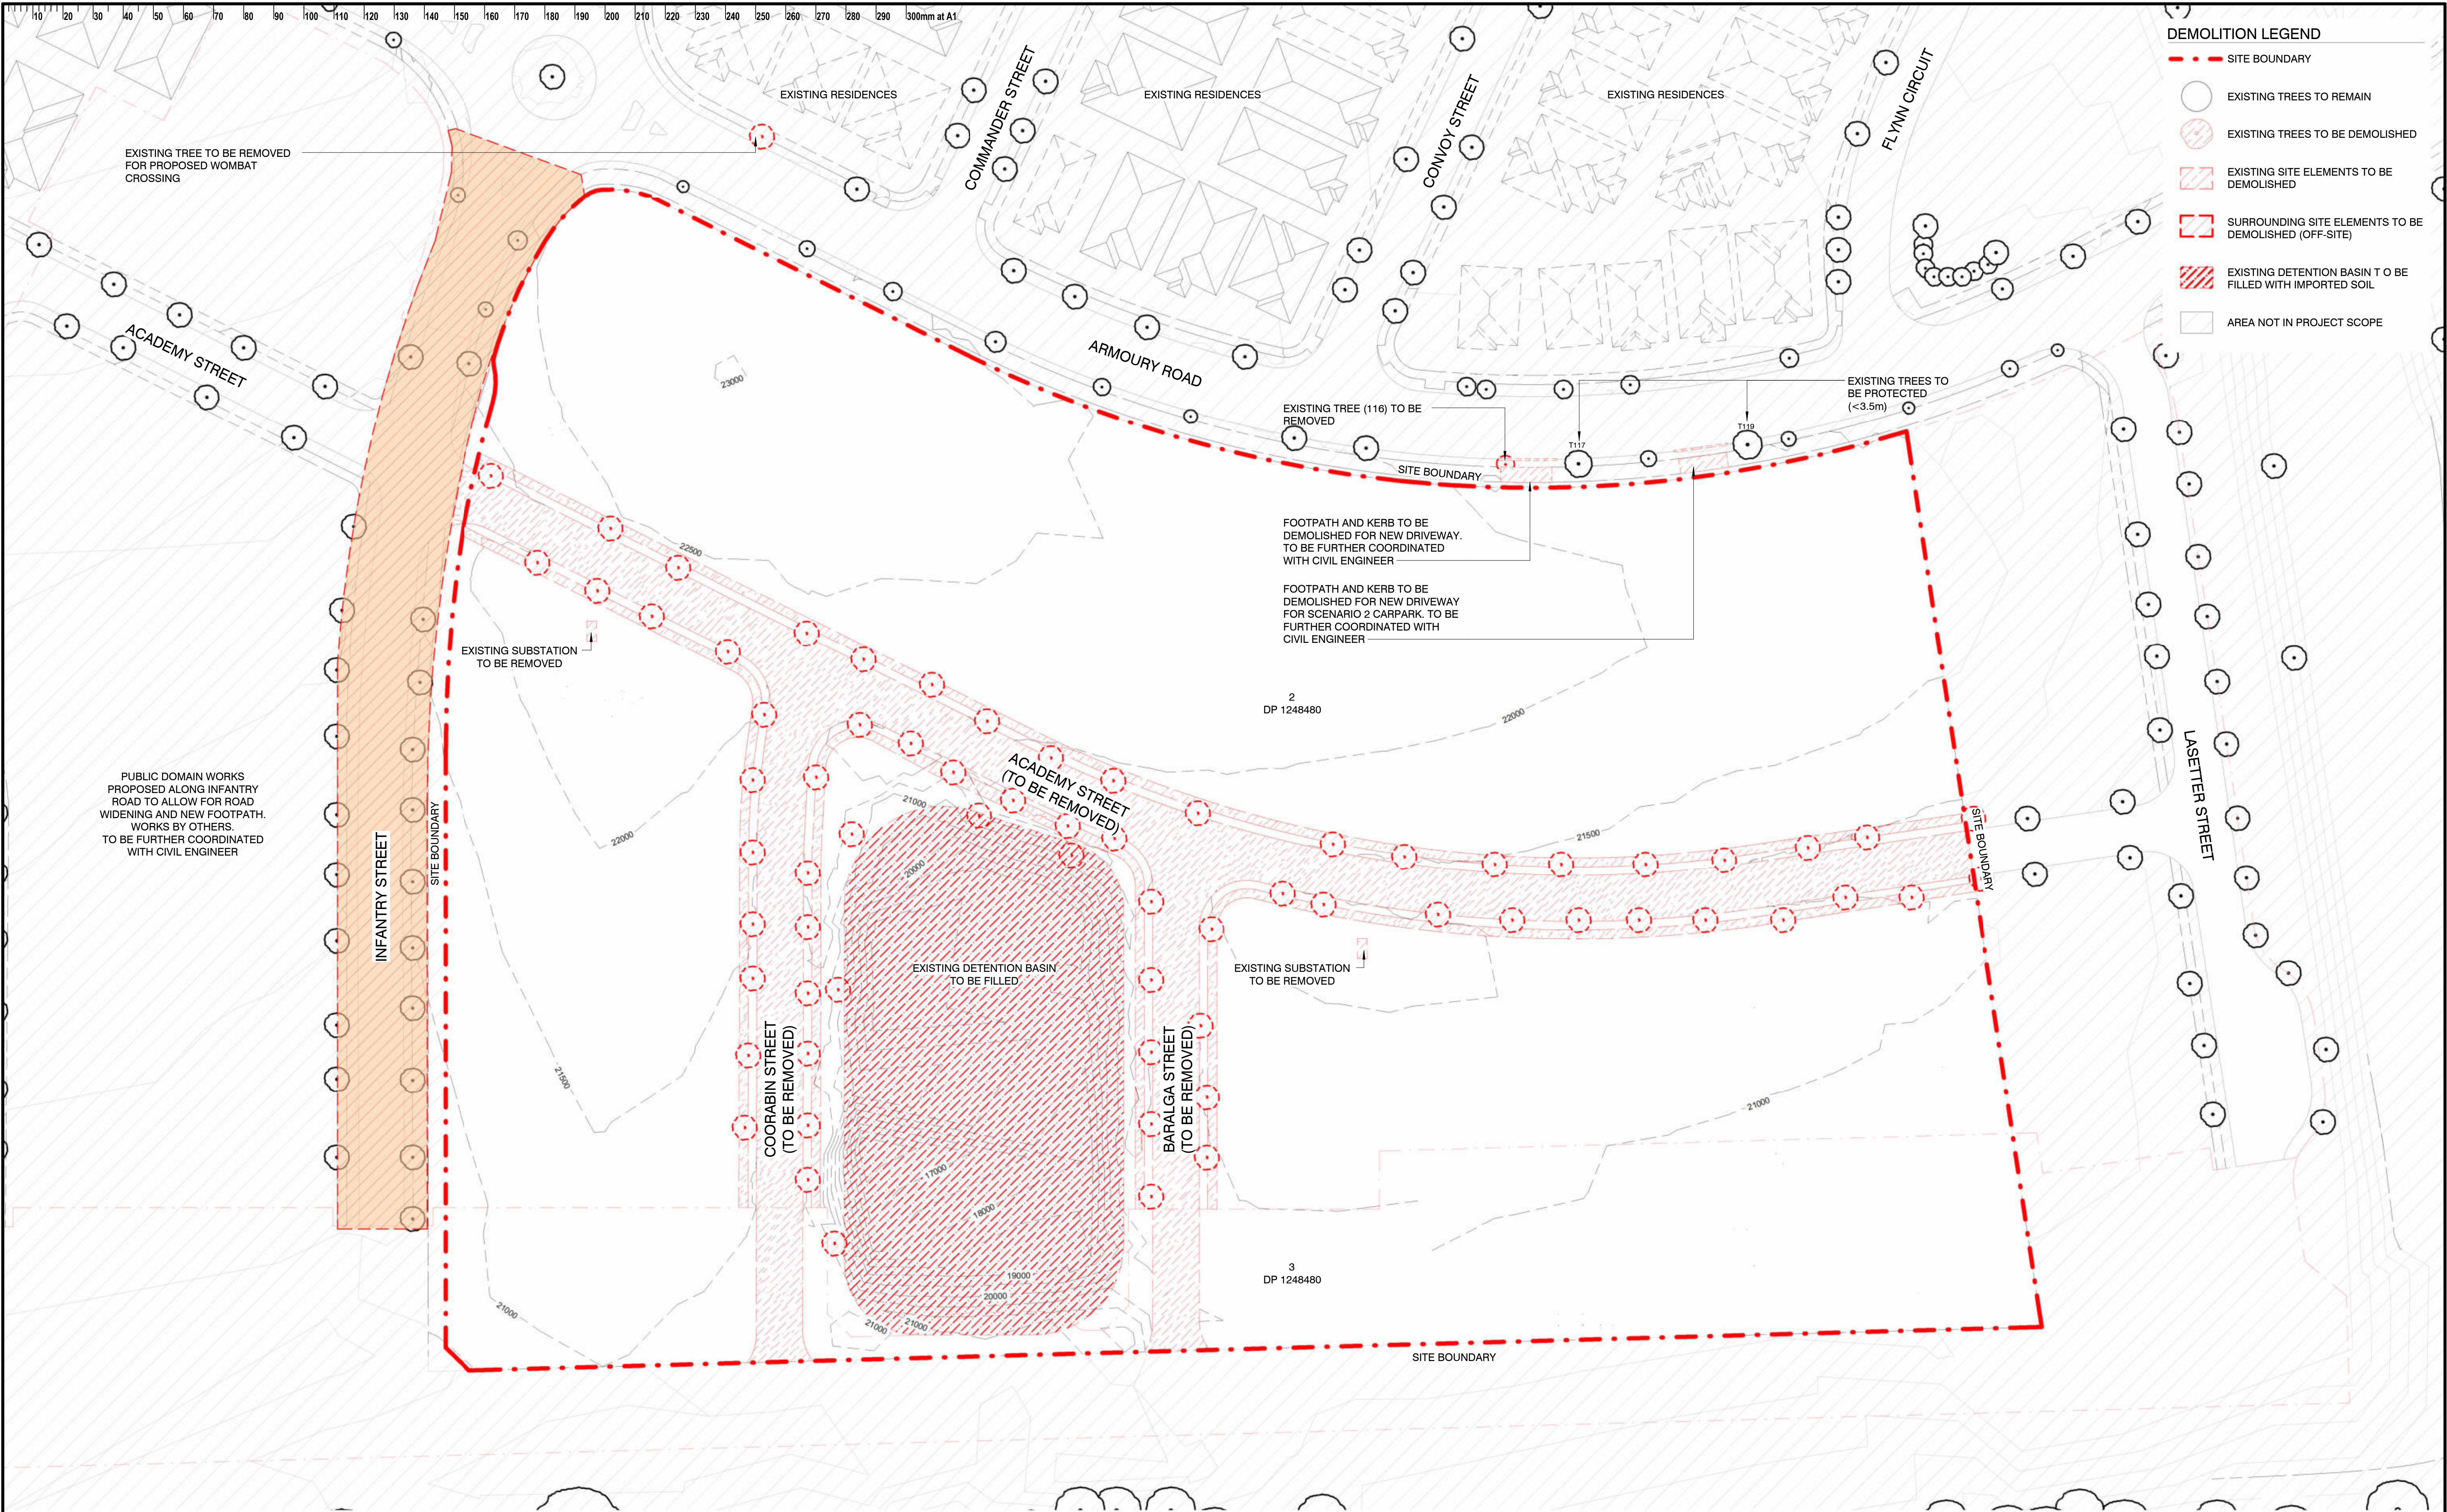

 ISSUE		DATE	SUBJECT	AUTHORISED	LANDSCAPE ARCHITECT	PROJECT MANAGER	CLIENT	PROJECT	DESCRIPTION	
01	19/12/2024	ISSUE FOR REF		TD	 Level 3-5 Baptist Street Parramatta 2150 T + 61 2 8332 5600	 Level 15, 207 Kent Street, Sydney NSW 2000 T + 1300 462 651	 Education School Infrastructure	NEW HIGH SCHOOL FOR JORDAN SPRINGS Armoury Road, Jordan Springs NSW 2747	DEMOLITION PLAN (SCENARIO 2)	
					SERVICES		STRUCTURE & CIVIL	ARCHITECT		
					 Level 6/9-13 Cadellagh Street, Sydney NSW 2000 T + (02) 9967 2200	 Level 20, 66 Goulburn Street, Sydney NSW 2000 T + (02) 9609 1312	 Level 6/73 Miller St, North Sydney NSW 2060 T + (02) 9439 7288	 T + 61 2 9110 2655 M + 61 2 9110 2653 Nominated Architects Andrew Hopwell 6552 Daniel Steenkamp 6152 63 Myrtle Street Cherrybrook NSW 2008 Sydney Australia djrd.com.au	DISCLAIMER This drawing should be read in conjunction with all the standard notes & abbreviations in the drawing pack, relevant contracts, specifications and drawings. Dimensions are in millimetres. Levels are metres. Do not scale off drawings. Use figured dimensions only. Check dimensions on Site. Report discrepancies immediately.	
										
					 SCALE As indicated @ A1					
					DATE PRINTED: 19/12/2024 4:32:24 PM					
					PURPOSE OF ISSUE					
					ISSUE FOR REF					
					STATUS DRAWN BY SHEET SIZE ORIGIN DATE					
					S4 NWF A1 22/11/24					



PROPOSED SITE PLAN - LEGEND

- SITE BOUNDARY
- - - EXISTING SITE BOUNDARY
- PROPOSED EXTERNAL FENCE LINE
- PROPOSED GATE
- ➡➡➡ PROPOSED VISITOR ENTRY
- ➡➡➡ PROPOSED PEDESTRIAN ENTRY
- ➡➡➡ PROPOSED VEHICULAR ENTRY
- EXISTING TREES
- PROPOSED TREES
- TURF
- SEEDED GRASS AREA
- SPORTS FIELD
- LANDSCAPE PLANTING
- HARDSCAPE (TYPE 1)
- HARDSCAPE (TYPE 2)
- HARDSCAPE (TYPE 3)
- FFEATURE HARDSCAPE
- VEHICLE HARDSTAND
- KISS 'N' DROP
- ASSEMBLY ZONE
- SUPPORT DROP OFF
- AREA OUT OF SCOPE


ISSUE		DATE	SUBJECT	AUTHORISED	LANDSCAPE ARCHITECT		PROJECT MANAGER		CLIENT		PROJECT		DESCRIPTION	
01	19/12/2024		ISSUE FOR REF	TD	 Level 3-5 Bapst Street North Sydney NSW 2060 T + 61 2 8332 5600	 Level 15, 207 Kent Street, Sydney NSW 2000 T + 1300 462 651	 Education School Infrastructure				NEW HIGH SCHOOL FOR JORDAN SPRINGS Armoury Road, Jordan Springs NSW 2747	OVERALL GROUND FLOOR PLAN (SCENARIO 2)		
					SERVICES		STRUCTURE & CIVIL		ARCHITECT		DISCLAIMER		REVISION	
					 Level 6/9-13 Cadellway Street, Sydney NSW 2000 T + 02 9667 2200		 Level 20, 66 Goulburn Street, Sydney NSW 2000 T + 02 9398 1312		 Level 6/73 Miller St North Sydney NSW 2060 T + 02 9439 7288		 T + 61 2 9319 2955 ABN: 48 942 921 969 Nominated Architects Andrew Hopwell 6552 Daniel Beekwilder 6152		24 410	
											This drawing should be read in conjunction with all the standard notes & abbreviations in the drawing pack, relevant contracts, specifications and drawings. Dimensions are in millimetres. Levels are metres. Do not scale off drawings. Use figured dimensions only. Check dimensions on site. Report discrepancies immediately.		01	
											SCALE As indicated @ A1		PURPOSE OF ISSUE	
											19/12/2024 5:48:00 PM		STATUS	
											ISSUE FOR REF		DRAWN BY	
											S4		NWF	
											A1		SHEET SIZE	
											22/11/24		ORIGIN DATE	




ISSUE		DATE	SUBJECT	AUTHORISED	LANDSCAPE ARCHITECT	PROJECT MANAGER	CLIENT	PROJECT	DESCRIPTION		
01	19/12/2024	ISSUE FOR REF	TD		 Level 3-5 Bapst Street Parramatta, 2150 T + 61 2 8332 5600	 Level 15, 207 Kent Street, Sydney NSW 2000 T + 1800 482 651	 Education School Infrastructure	NEW HIGH SCHOOL FOR JORDAN SPRINGS Armoury Road, Jordan Springs NSW 2747	SITE PLAN (SCENARIO 2)		
					SERVICES  Level 6/9-13 Cadellangh Street, Sydney NSW 2000 T + 612 9667 1200	 Level 20, 66 Goulburn Street, Sydney NSW 2000 T + 612 9556 1312	STRUCTURE & CIVIL  Level 6/73 Miller St North Sydney NSW 2060 T + 612 9439 7288	ARCHITECT  T +612 9319 2955 M +61 2 943 921 969 Nominated Architects: Andrew Hignett 6552 Daniel Steenkloof 6152	DISCLAIMER This drawing should be read in conjunction with all the standard notes & abbreviations in the drawing pack, relevant contracts, specifications and drawings. Dimensions are in millimetres. Levels are metres. Do not scale off drawings. Use figured dimensions only. Check dimensions on Site. Report discrepancies immediately.	PROJECT NEW HIGH SCHOOL FOR JORDAN SPRINGS Armoury Road, Jordan Springs NSW 2747	DESCRIPTION SITE PLAN (SCENARIO 2)
							STRUCTURE & CIVIL  Level 6/73 Miller St North Sydney NSW 2060 T + 612 9439 7288	ARCHITECT  T +612 9319 2955 M +61 2 943 921 969 Nominated Architects: Andrew Hignett 6552 Daniel Steenkloof 6152	DISCLAIMER This drawing should be read in conjunction with all the standard notes & abbreviations in the drawing pack, relevant contracts, specifications and drawings. Dimensions are in millimetres. Levels are metres. Do not scale off drawings. Use figured dimensions only. Check dimensions on Site. Report discrepancies immediately.	PROJECT NEW HIGH SCHOOL FOR JORDAN SPRINGS Armoury Road, Jordan Springs NSW 2747	DESCRIPTION SITE PLAN (SCENARIO 2)
							STRUCTURE & CIVIL  Level 6/73 Miller St North Sydney NSW 2060 T + 612 9439 7288	ARCHITECT  T +612 9319 2955 M +61 2 943 921 969 Nominated Architects: Andrew Hignett 6552 Daniel Steenklo			




ISSUE		DATE	SUBJECT	AUTHORISED	LANDSCAPE ARCHITECT	PROJECT MANAGER	CLIENT	PROJECT	DESCRIPTION	
01	22/11/2024	FINAL DRAFT ISSUE FOR REF		TD	 Level 3-5 Baptist Street Parramatta 2150 T + 61 2 8332 5600	 Level 15, 207 Kent Street, Sydney NSW 2000 T + 1300 462 651	 Education School Infrastructure		NEW HIGH SCHOOL FOR JORDAN SPRINGS Armoury Road, Jordan Springs NSW 2747	OVERALL GROUND FLOOR PLAN
02	06/12/2024	UPDATED DRAFT ISSUE FOR REF	TD							
03	19/12/2024	ISSUE FOR REF	TD							
					SERVICES		STRUCTURE & CIVIL	ARCHITECT	DISCLAIMER	
					 Level 6/9-13 Cadell Street, Sydney NSW 2000 T + 61 2 9667 2200	 Level 20, 66 Goulburn Street, Sydney NSW 2000 T + 61 2 9556 1312	 Level 6/73 Miller St North Sydney NSW 2060 T + 61 2 9439 7288	 T + 61 2 9319 2955 ABN: 48 943 921 969 Notarized Architects Andrew Howell 6552 Daniel Beekwilder 6162	This drawing should be read in conjunction with all the standard notes & abbreviations in the drawing pack, relevant contracts, specifications and drawings. Dimensions are in millimetres. Levels are metres. Do not scale off drawings. Use figured dimensions only. Check dimensions on Site. Report discrepancies immediately.	

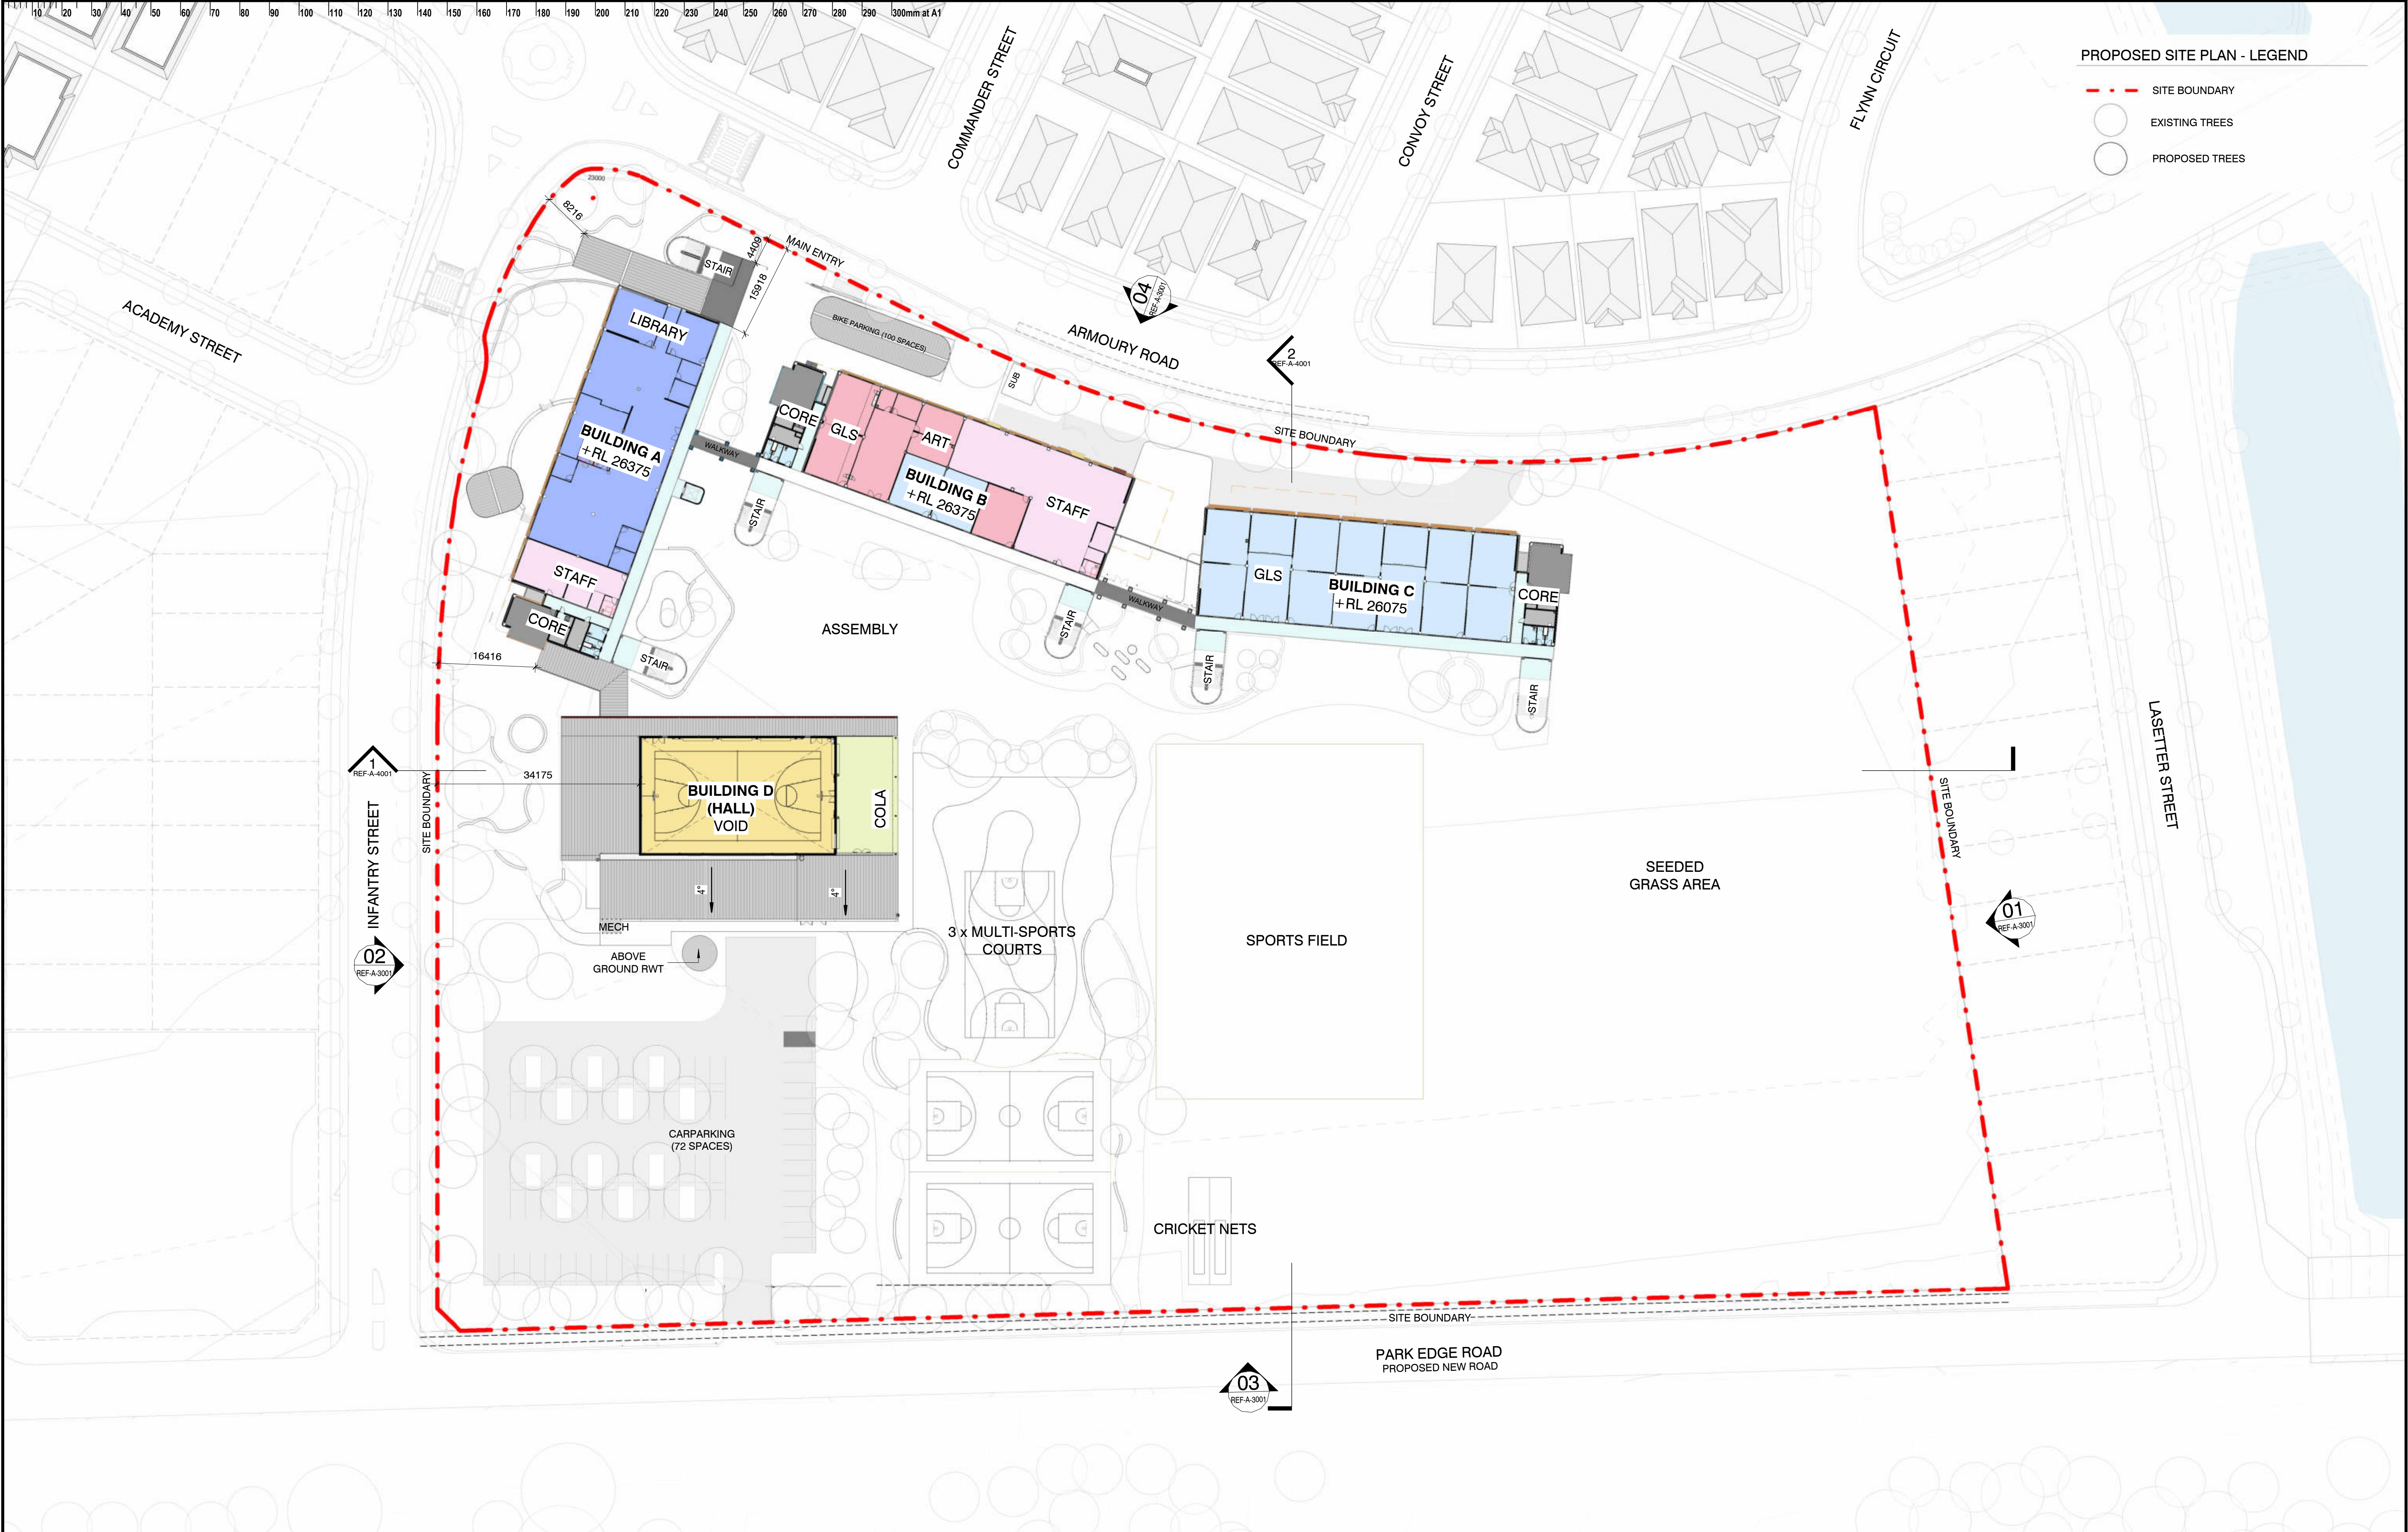


ISSUE		DATE	SUBJECT	AUTHORISED	LANDSCAPE ARCHITECT	PROJECT MANAGER	CLIENT	PROJECT	DESCRIPTION				
01	22/11/2024	FINAL DRAFT ISSUE FOR REF		TD	 Level 3-5 Baptist Street Sydney, 2010 T + 61 2 8332 5600	 Level 15, 207 Kent Street, Sydney NSW 2000 T + 1300 462 651	 	NEW HIGH SCHOOL FOR JORDAN SPRINGS Armoury Road, Jordan Springs NSW 2747	OVERALL LEVEL 1 FLOOR PLAN				
02	06/12/2024	UPDATED DRAFT ISSUE FOR REF		TD									
03	19/12/2024	ISSUE FOR REF		TD									
					SERVICES		STRUCTURE & CIVIL	ARCHITECT	DISCLAIMER				
					 Level 8/9-13 Castlereagh Street, Sydney NSW 2000 T + (02) 9997 2200	 Level 20, 66 Goulburn Street, Sydney NSW 2000 T + (02) 9997 1312	 Level 6/73 Miller St, North Sydney Sydney NSW 2060 T + (02) 9439 1288	 T + 61 2 9110 2955 NBN 48 942 921 969 Nominated Architects: Andrew Hignett 6552 Daniel Steenkamp 6152	This drawing should be read in conjunction with all the standard notes & abbreviations in the drawing pack, relevant contracts, specifications and drawings. Dimensions are in millimetres. Levels are metres. Do not scale off drawings. Use figured dimensions only. Check dimensions on Site. Report discrepancies immediately.				
								 SCALE As indicated @ A1					
									19/12/2024 4:37:05 PM				
									ISSUE FOR REF	S4	NWF	A1	22/11/24

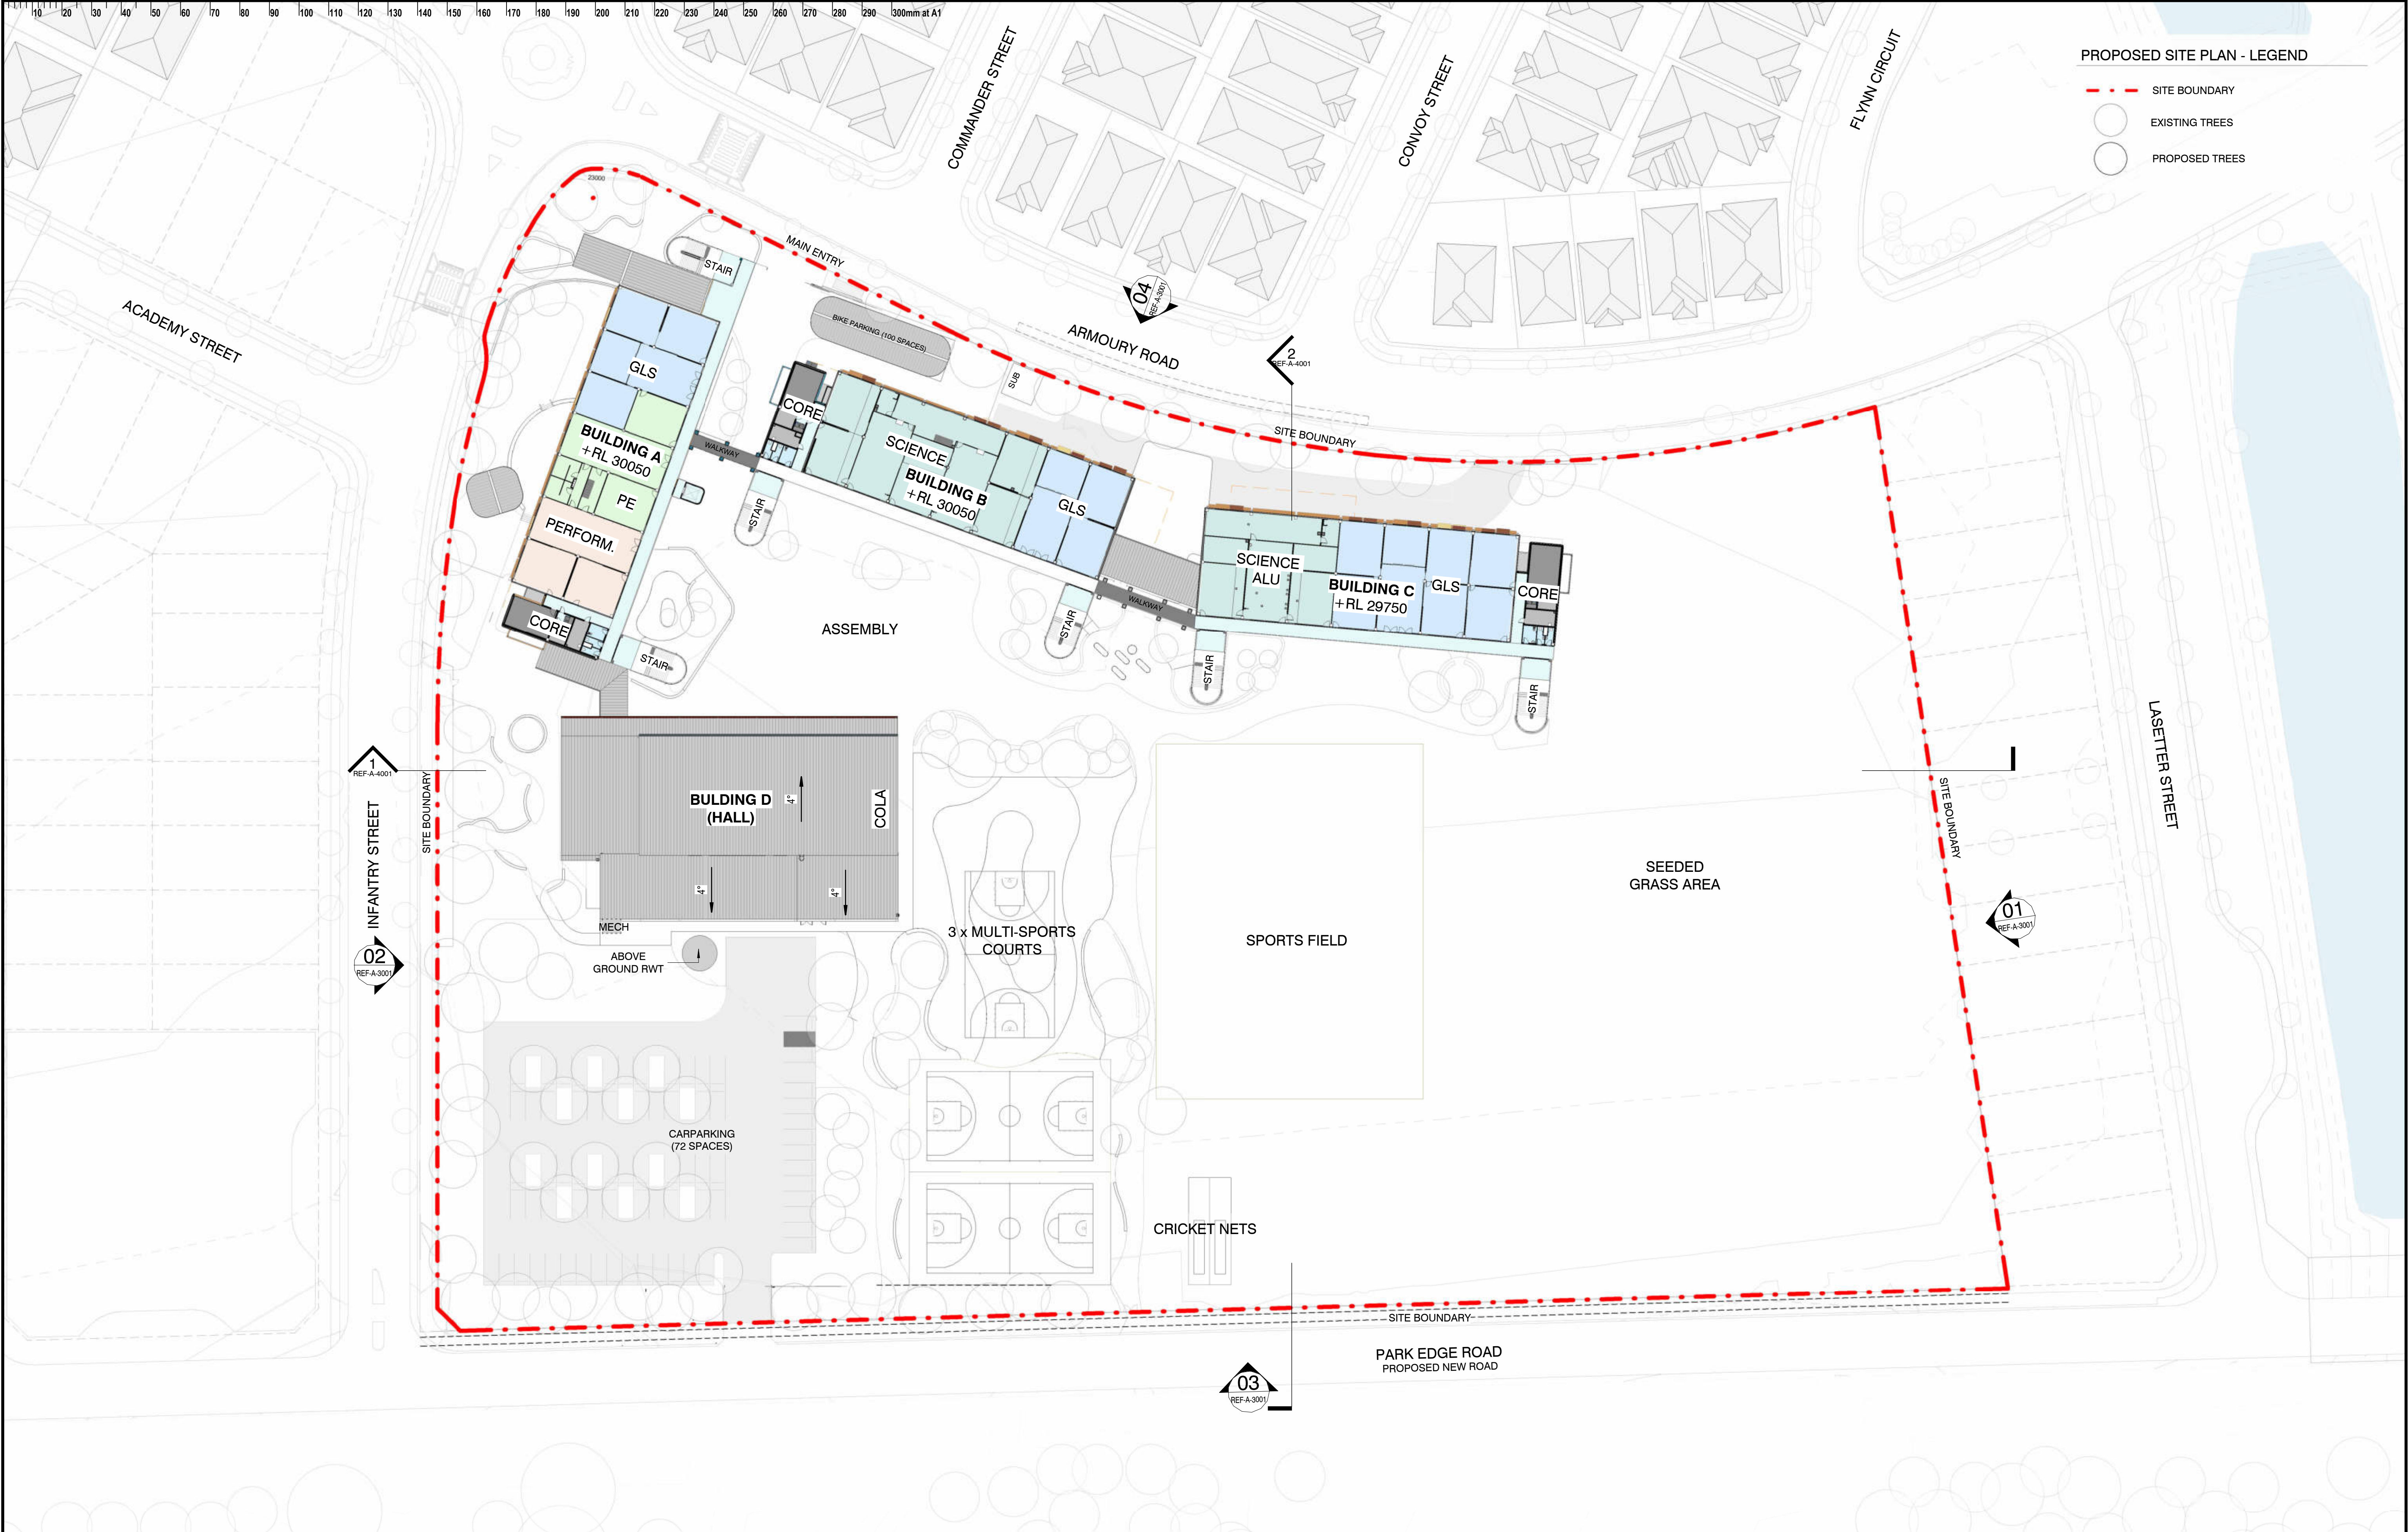

ISSUE		DATE	SUBJECT	AUTHORISED	LANDSCAPE ARCHITECT	PROJECT MANAGER	CLIENT	PROJECT		DESCRIPTION			
01	22/11/2024	FINAL DRAFT ISSUE FOR REF		TD	 Level 3-5 Baptist Street Sydney, 2010 T + 61 2 8332 5600	 Level 15, 207 Kent Street, Sydney NSW 2000 T + 1300 462 651	 	NEW HIGH SCHOOL FOR JORDAN SPRINGS Armoury Road, Jordan Springs NSW 2747	OVERALL LEVEL 2 FLOOR PLAN				
02	06/12/2024	UPDATED DRAFT ISSUE FOR REF		TD									
03	19/12/2024	ISSUE FOR REF		TD									
					SERVICES		STRUCTURE & CIVIL	ARCHITECT	DISCLAIMER				
					 Level 8/9-13 Castlereagh Street, NSW 2000 T + (02) 9967 2200	 Level 20, 66 Goulburn Street, Sydney NSW 2000 T + (02) 9967 1312	 Level 6/73 Miller St, North Sydney NSW 2060 T + (02) 9439 7288	 T +61 2 9310 2955 M +61 2 945 921 969 Nominated Architects: Andrew Hignett 6552 Daniel Beekwilder 6162	This drawing should be read in conjunction with all the standard notes & abbreviations in the drawing pack, relevant contracts, specifications and drawings. Dimensions are in millimetres. Levels are metres. Do not scale off drawings. Use figured dimensions only. Check dimensions on Site. Report discrepancies immediately.				
										 SCALE As indicated @ A1			
										 19/12/2024 4:38:23 PM			
							PURPOSE OF ISSUE		STATUS	DRAWN BY	SHEET SIZE	ORIGIN DATE	
							ISSUE FOR REF		S4	NWF	A1	22/11/24	

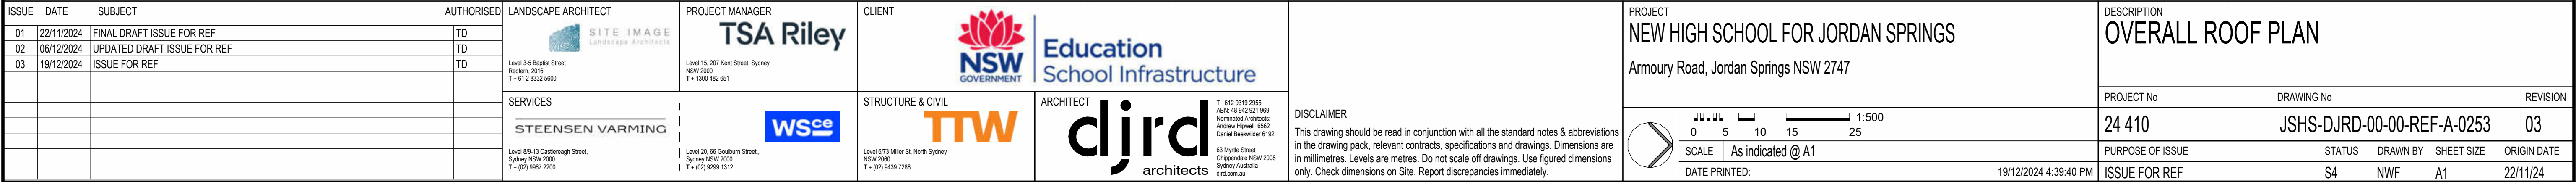

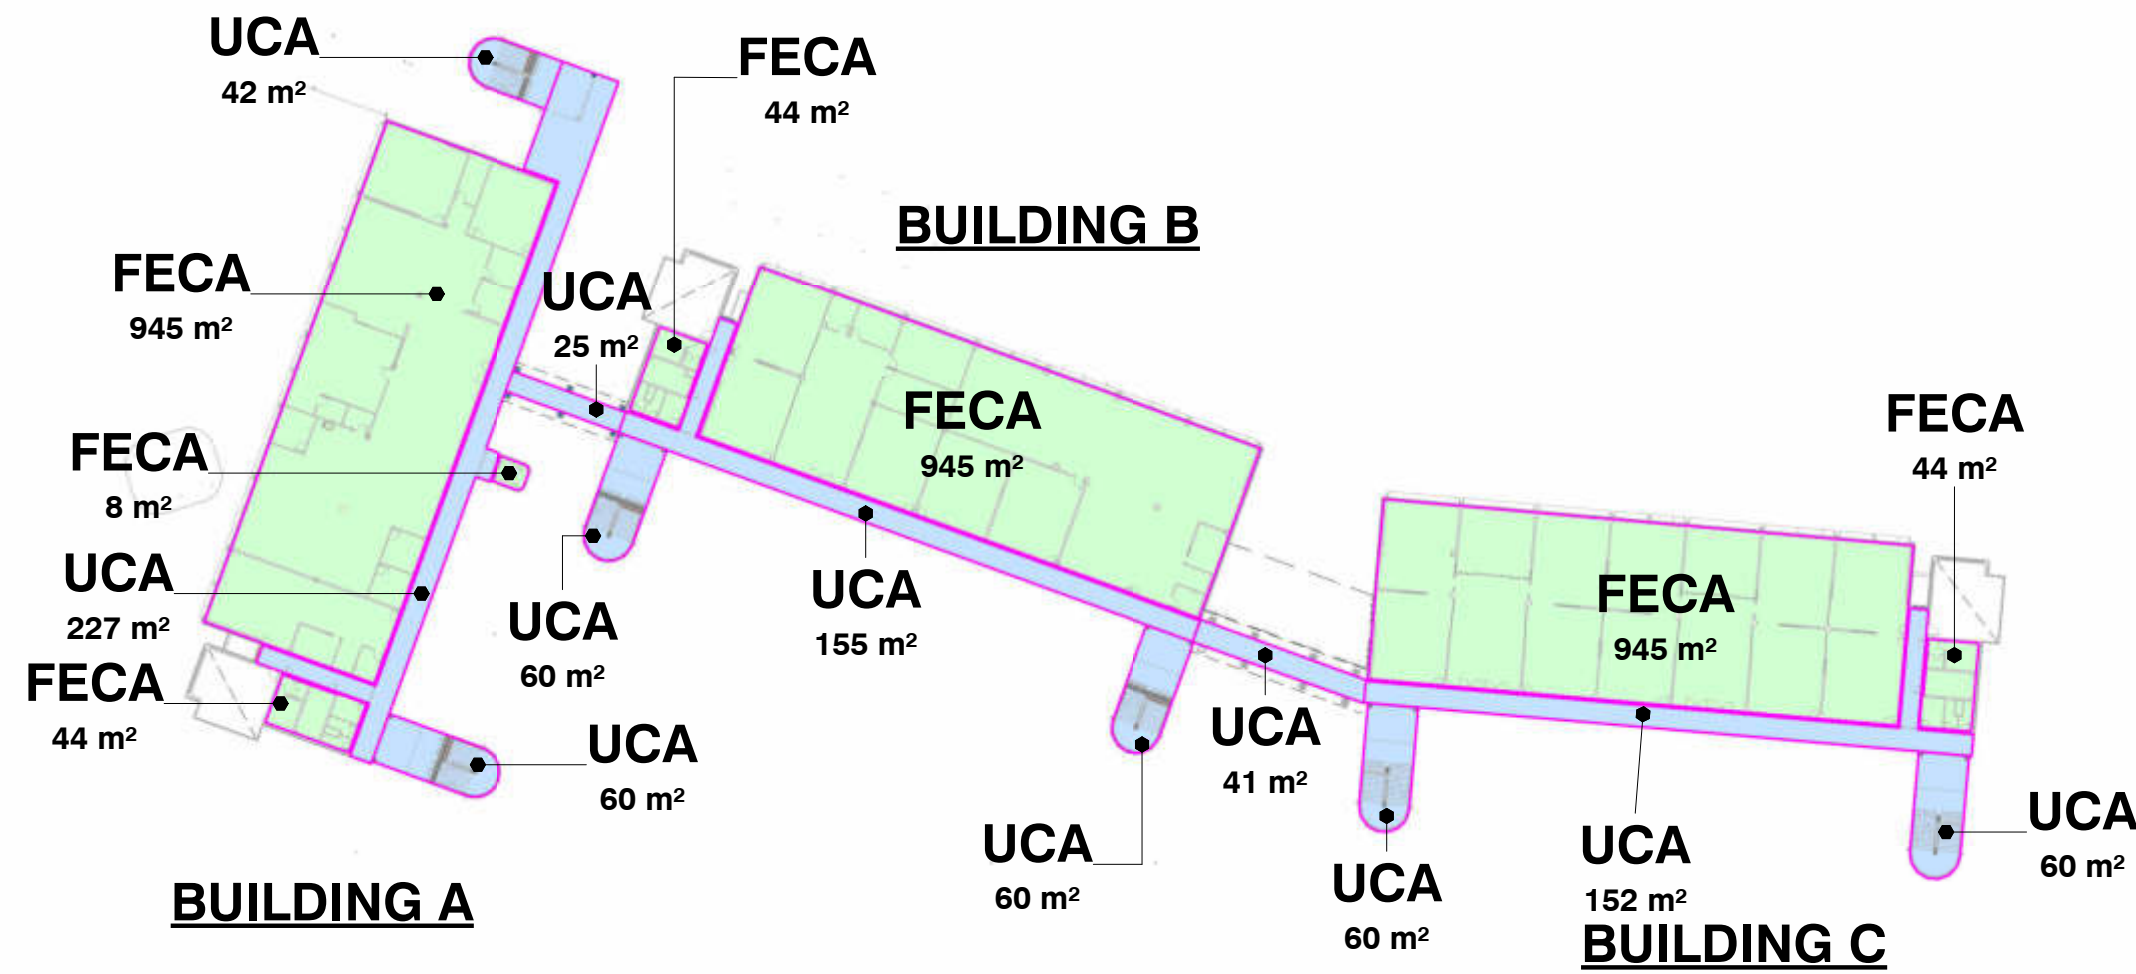


KEY:

- FECA :FULLY ENCLOSED COVERED AREA
- UCA :UNDER COVER AREA

L1 Area Schedule	
Project Zone	Area

FECA	
BUILDING A	997 m²
BUILDING B	989 m²
BUILDING C	989 m²

UCA	
BUILDING A	328 m²
BUILDING B	274 m²
BUILDING C	273 m²
COVERED LINKS	66 m²
Grand total: 18	3918 m²

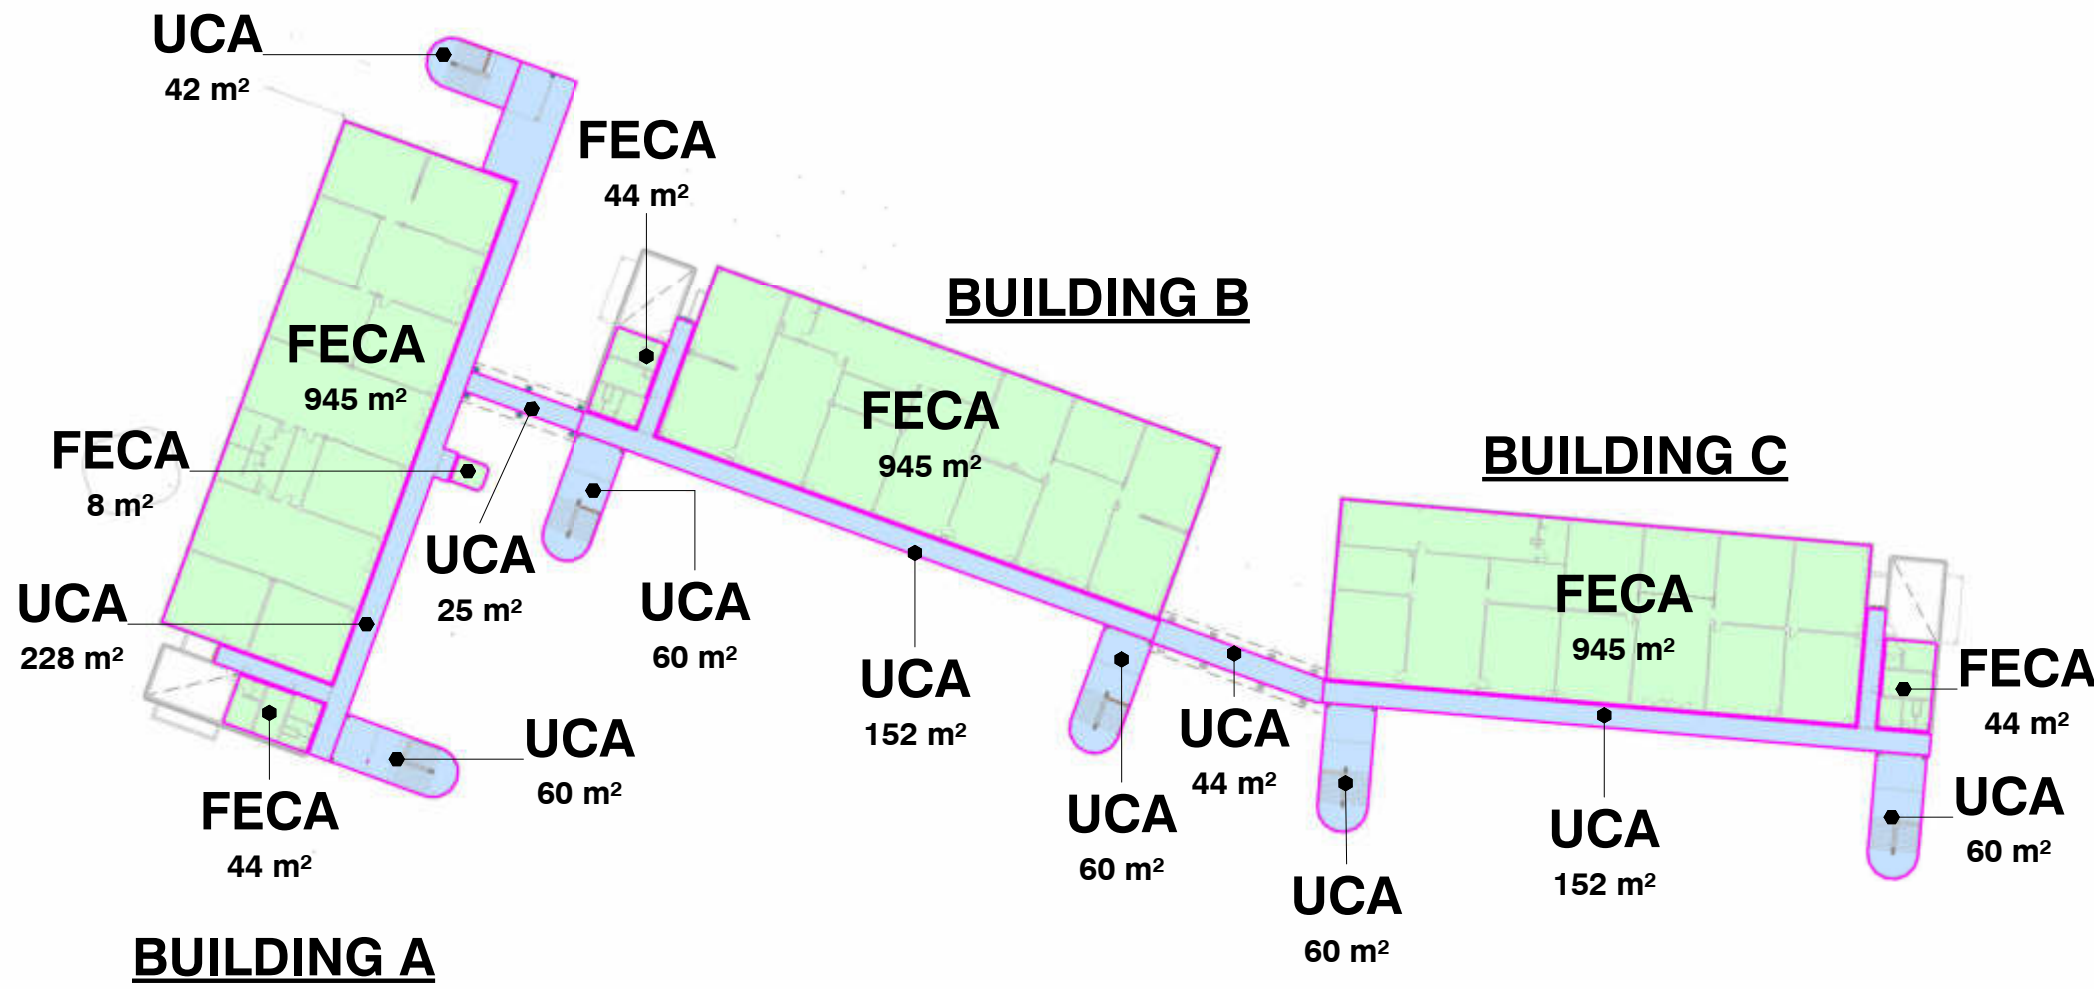

KEY:

- FECA :FULLY ENCLOSED COVERED AREA
- UCA :UNDER COVER AREA


L2 Area Schedule	
Project Zone	Area

FECA	
BUILDING A	997 m²
BUILDING B	989 m²
BUILDING C	989 m²

UCA	
BUILDING A	329 m²
BUILDING B	272 m²
BUILDING C	273 m²
COVERED LINKS	25 m²
Grand total: 18	3919 m²

2 LEVEL 1 - AREA PLAN
104000 1:750

3 LEVEL 2 - AREA PLAN
104000 1:750

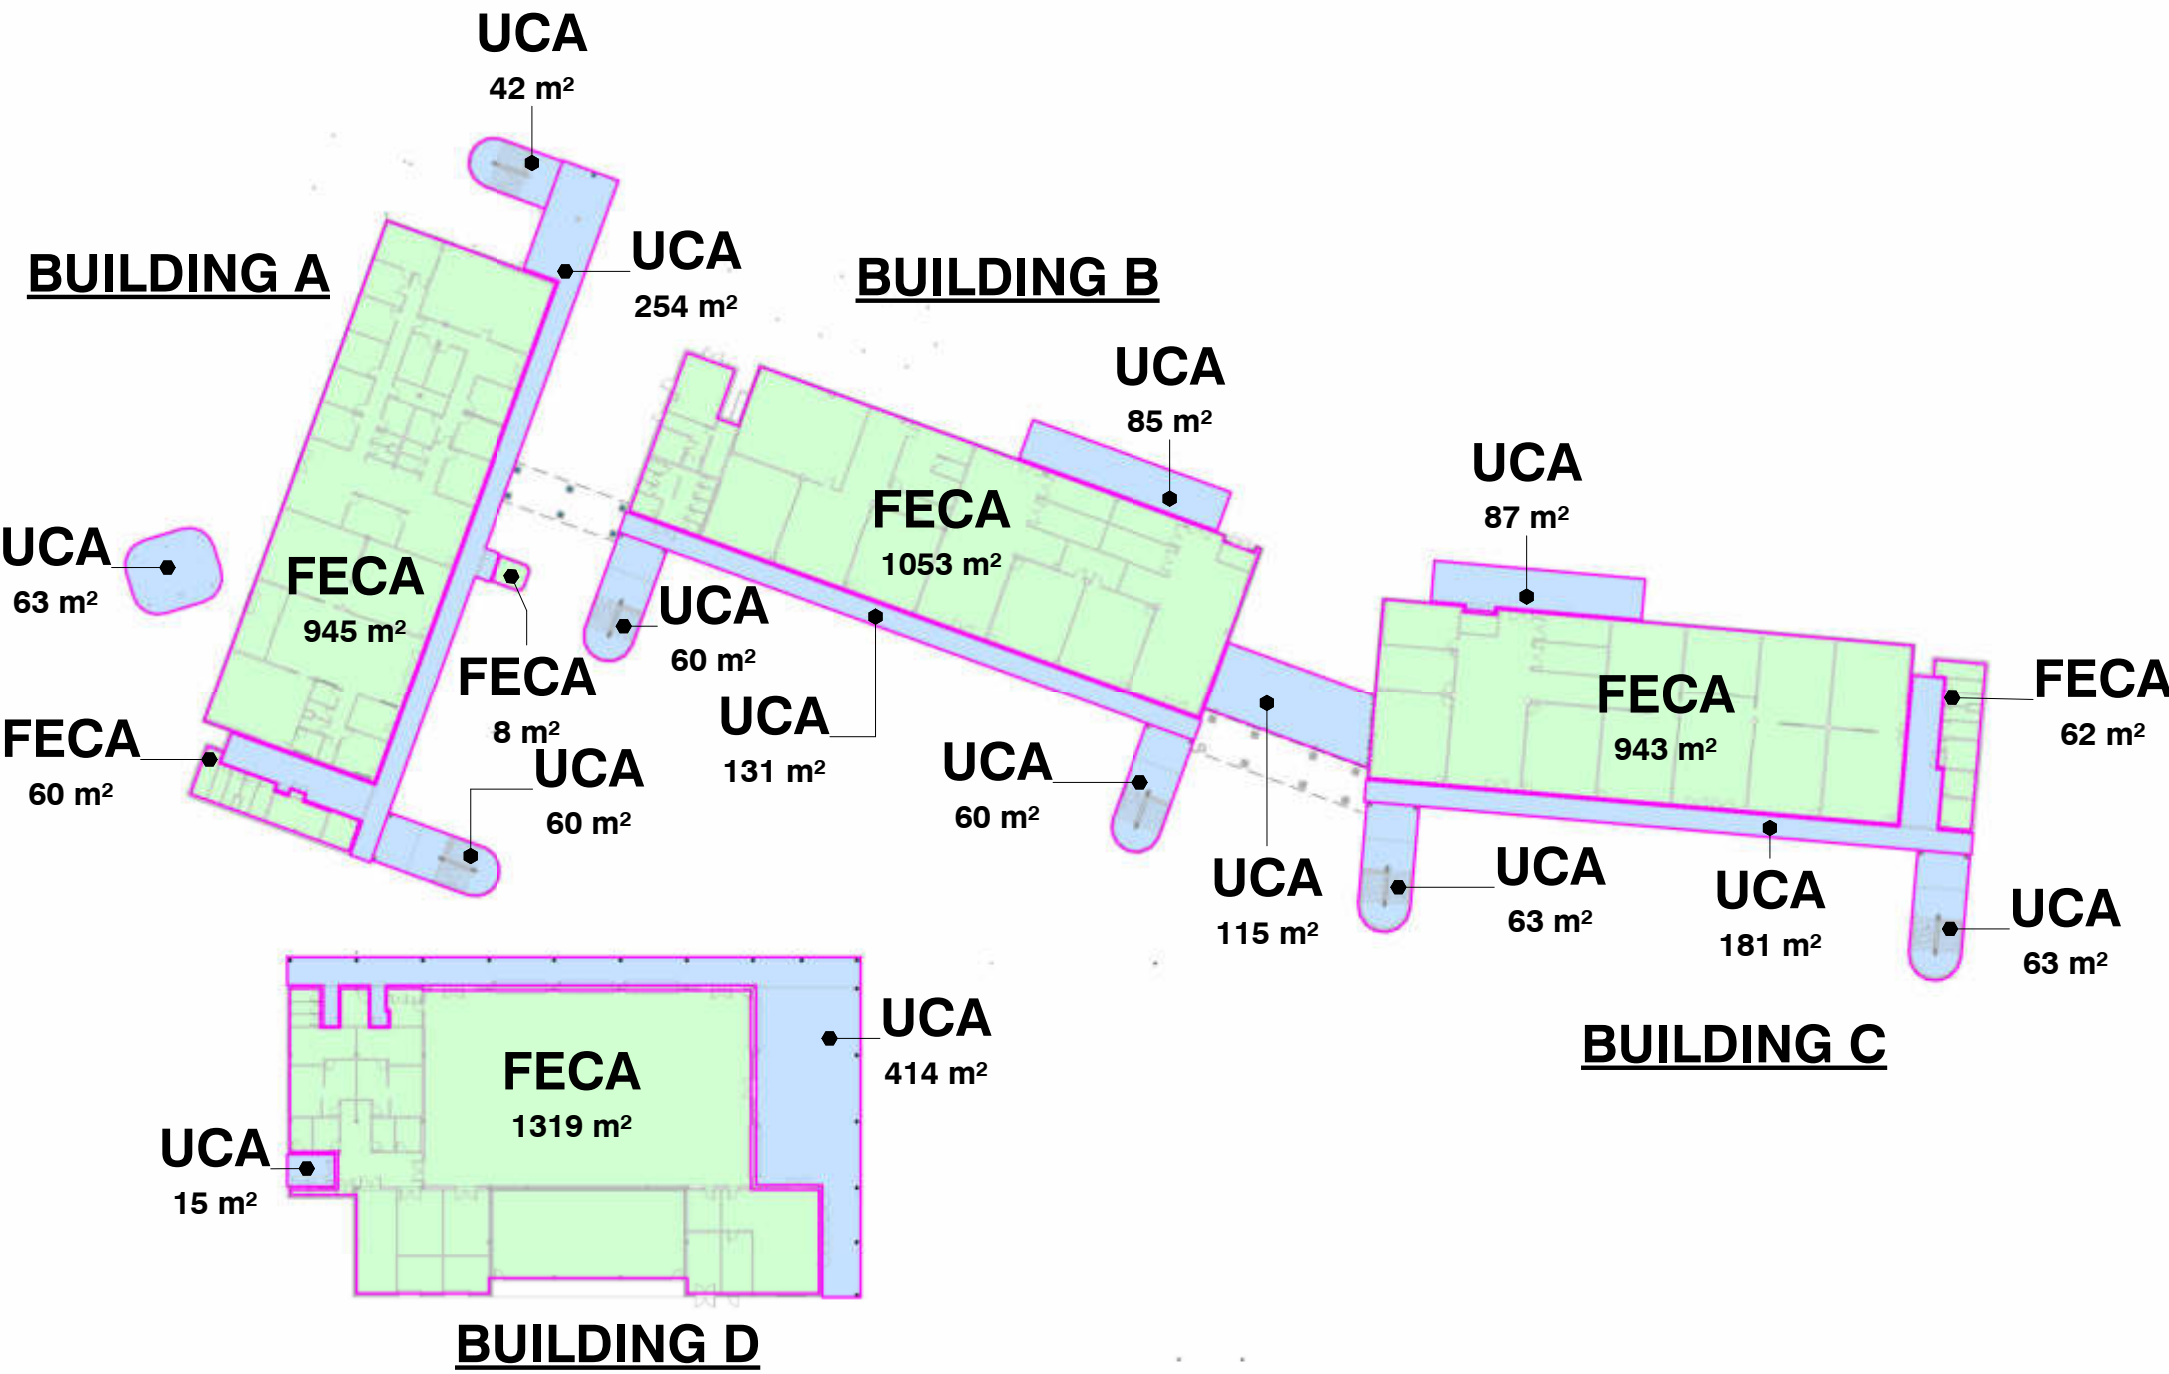

KEY:

- FECA :FULLY ENCLOSED COVERED AREA
- UCA :UNDER COVER AREA

GF Area Schedule	
Project Zone	Area

FECA	
BUILDING A	1013 m²
BUILDING B	1053 m²
BUILDING C	1005 m²
BUILDING D	1319 m²

UCA	
BUILDING A	356 m²
BUILDING B	336 m²
BUILDING C	394 m²
BUILDING D	435 m²
COVERED OUTDOOR LEARNING AREA	178 m²
Grand total: 23	6088 m²

1 GROUND FLOOR - AREA PLAN
104000 1:750

ISSUE		DATE	SUBJECT	AUTHORISED	LANDSCAPE ARCHITECT	PROJECT MANAGER	CLIENT	PROJECT	DESCRIPTION																	
01	22/11/2024	FINAL DRAFT ISSUE FOR REF		TD	 Level 3-5 Baptist Street Sydney NSW 2010 T + 61 2 8332 5600	 Level 15, 207 Kent Street, Sydney NSW 2000 T + 1300 462 661	 	NEW HIGH SCHOOL FOR JORDAN SPRINGS Armoury Road, Jordan Springs NSW 2747	GFA AREA CALCULATIONS																	
02	06/12/2024	UPDATED DRAFT ISSUE FOR REF	TD																							
03	19/12/2024	ISSUE FOR REF	TD																							
					SERVICES		STRUCTURE & CIVIL																			
					 Level 8/9-13 Castlereagh Street, Sydney NSW 2000 T + (02) 9967 2200	 Level 20, 66 Goulburn Street, Sydney NSW 2000 T + (02) 9559 1312	 Level 6/73 Miller St, North Sydney NSW 2060 T + (02) 9439 7288	 T +61 2 9310 2653 NSW 151 941 921 969 Nominated Architects Andrew Hopwell 6552 Daniel Beekwilder 6192	 0 7.5 15 22.5 37.5 SCALE 1:750 @ A1 DATE PRINTED: 19/12/2024 4:41:19 PM	 <table><tr><th>PROJECT No</th><th>DRAWING No</th><th>REVISION</th></tr><tr><td>24 410</td><td>JSHS-DJRD-00-00-REF-A-0260</td><td>03</td></tr></table> <table><tr><th>PURPOSE OF ISSUE</th><th>STATUS</th><th>DRAWN BY</th><th>SHEET SIZE</th><th>ORIGIN DATE</th></tr><tr><td>ISSUE FOR REF</td><td>S4</td><td>DR</td><td>A1</td><td>29/11/24</td></tr></table>	PROJECT No	DRAWING No	REVISION	24 410	JSHS-DJRD-00-00-REF-A-0260	03	PURPOSE OF ISSUE	STATUS	DRAWN BY	SHEET SIZE	ORIGIN DATE	ISSUE FOR REF	S4	DR	A1	29/11/24
PROJECT No	DRAWING No	REVISION																								
24 410	JSHS-DJRD-00-00-REF-A-0260	03																								
PURPOSE OF ISSUE	STATUS	DRAWN BY	SHEET SIZE	ORIGIN DATE																						
ISSUE FOR REF	S4	DR	A1	29/11/24																						




4 COVERED BIKE PARKING AXO



2 COVERED ENTRY AXO




6 SUPPORT LEARNING CANOPY 3D

 ISSUE	DATE	SUBJECT	AUTHORISED	LANDSCAPE ARCHITECT	PROJECT MANAGER	CLIENT	THIS DRAWING IS INTENDED TO BE PRINTED IN COLOUR	DISCLAIMER This drawing should be read in conjunction with all the standard notes & abbreviations in the drawing pack, relevant contracts, specifications and drawings. Dimensions are in millimetres. Levels are metres. Do not scale off drawings. Use figured dimensions only. Check dimensions on Site. Report discrepancies immediately.	PROJECT	DESCRIPTION			
01	22/11/2024	FINAL DRAFT ISSUE FOR REF	TD	 Level 3-6 Bapst Street Rusby NSW 2106 T + 61 2 8332 5600	 Level 15, 207 Kent Street, Sydney NSW 2000 T + 1300 452 651	 Education School Infrastructure			 1:500	NEW HIGH SCHOOL FOR JORDAN SPRINGS Armoury Road, Jordan Springs NSW 2747	CANOPY - TYPICAL DETAILS		
02	06/12/2024	UPDATED DRAFT ISSUE FOR REF	TD										
03	19/12/2024	ISSUE FOR REF	TD	SERVICES  Level 8/9-13 Cockburn Street, Sydney NSW 2000 T + (02) 9667 2200	STRUCTURE & CIVIL  Level 20, 68 Goudim Street, Sydney NSW 2000 T + (02) 9667 2200	ARCHITECT  T +61 2 9319 2990 ABN: 48 842 921 969 Notified Architect Architect No: 6502 Daniel Goodwin 6192 Level 6/73 Miller St, North Sydney Sydney NSW 2060 T + (02) 9439 7288	DATE PRINTED: 19/12/2024 4:42:28 PM	PROJECT No 24 410				DRAWING No JSHS-DJRD-00-00-REF-A-0300	REVISION 03
									PURPOSE OF ISSUE ISSUE FOR REF	STATUS S4	DRAWN BY AD	SHEET SIZE A1	ORIGIN DATE 22/11/24




1 ENTRY ELEVATION - WEST (ARMOURY ROAD)
1 : 100

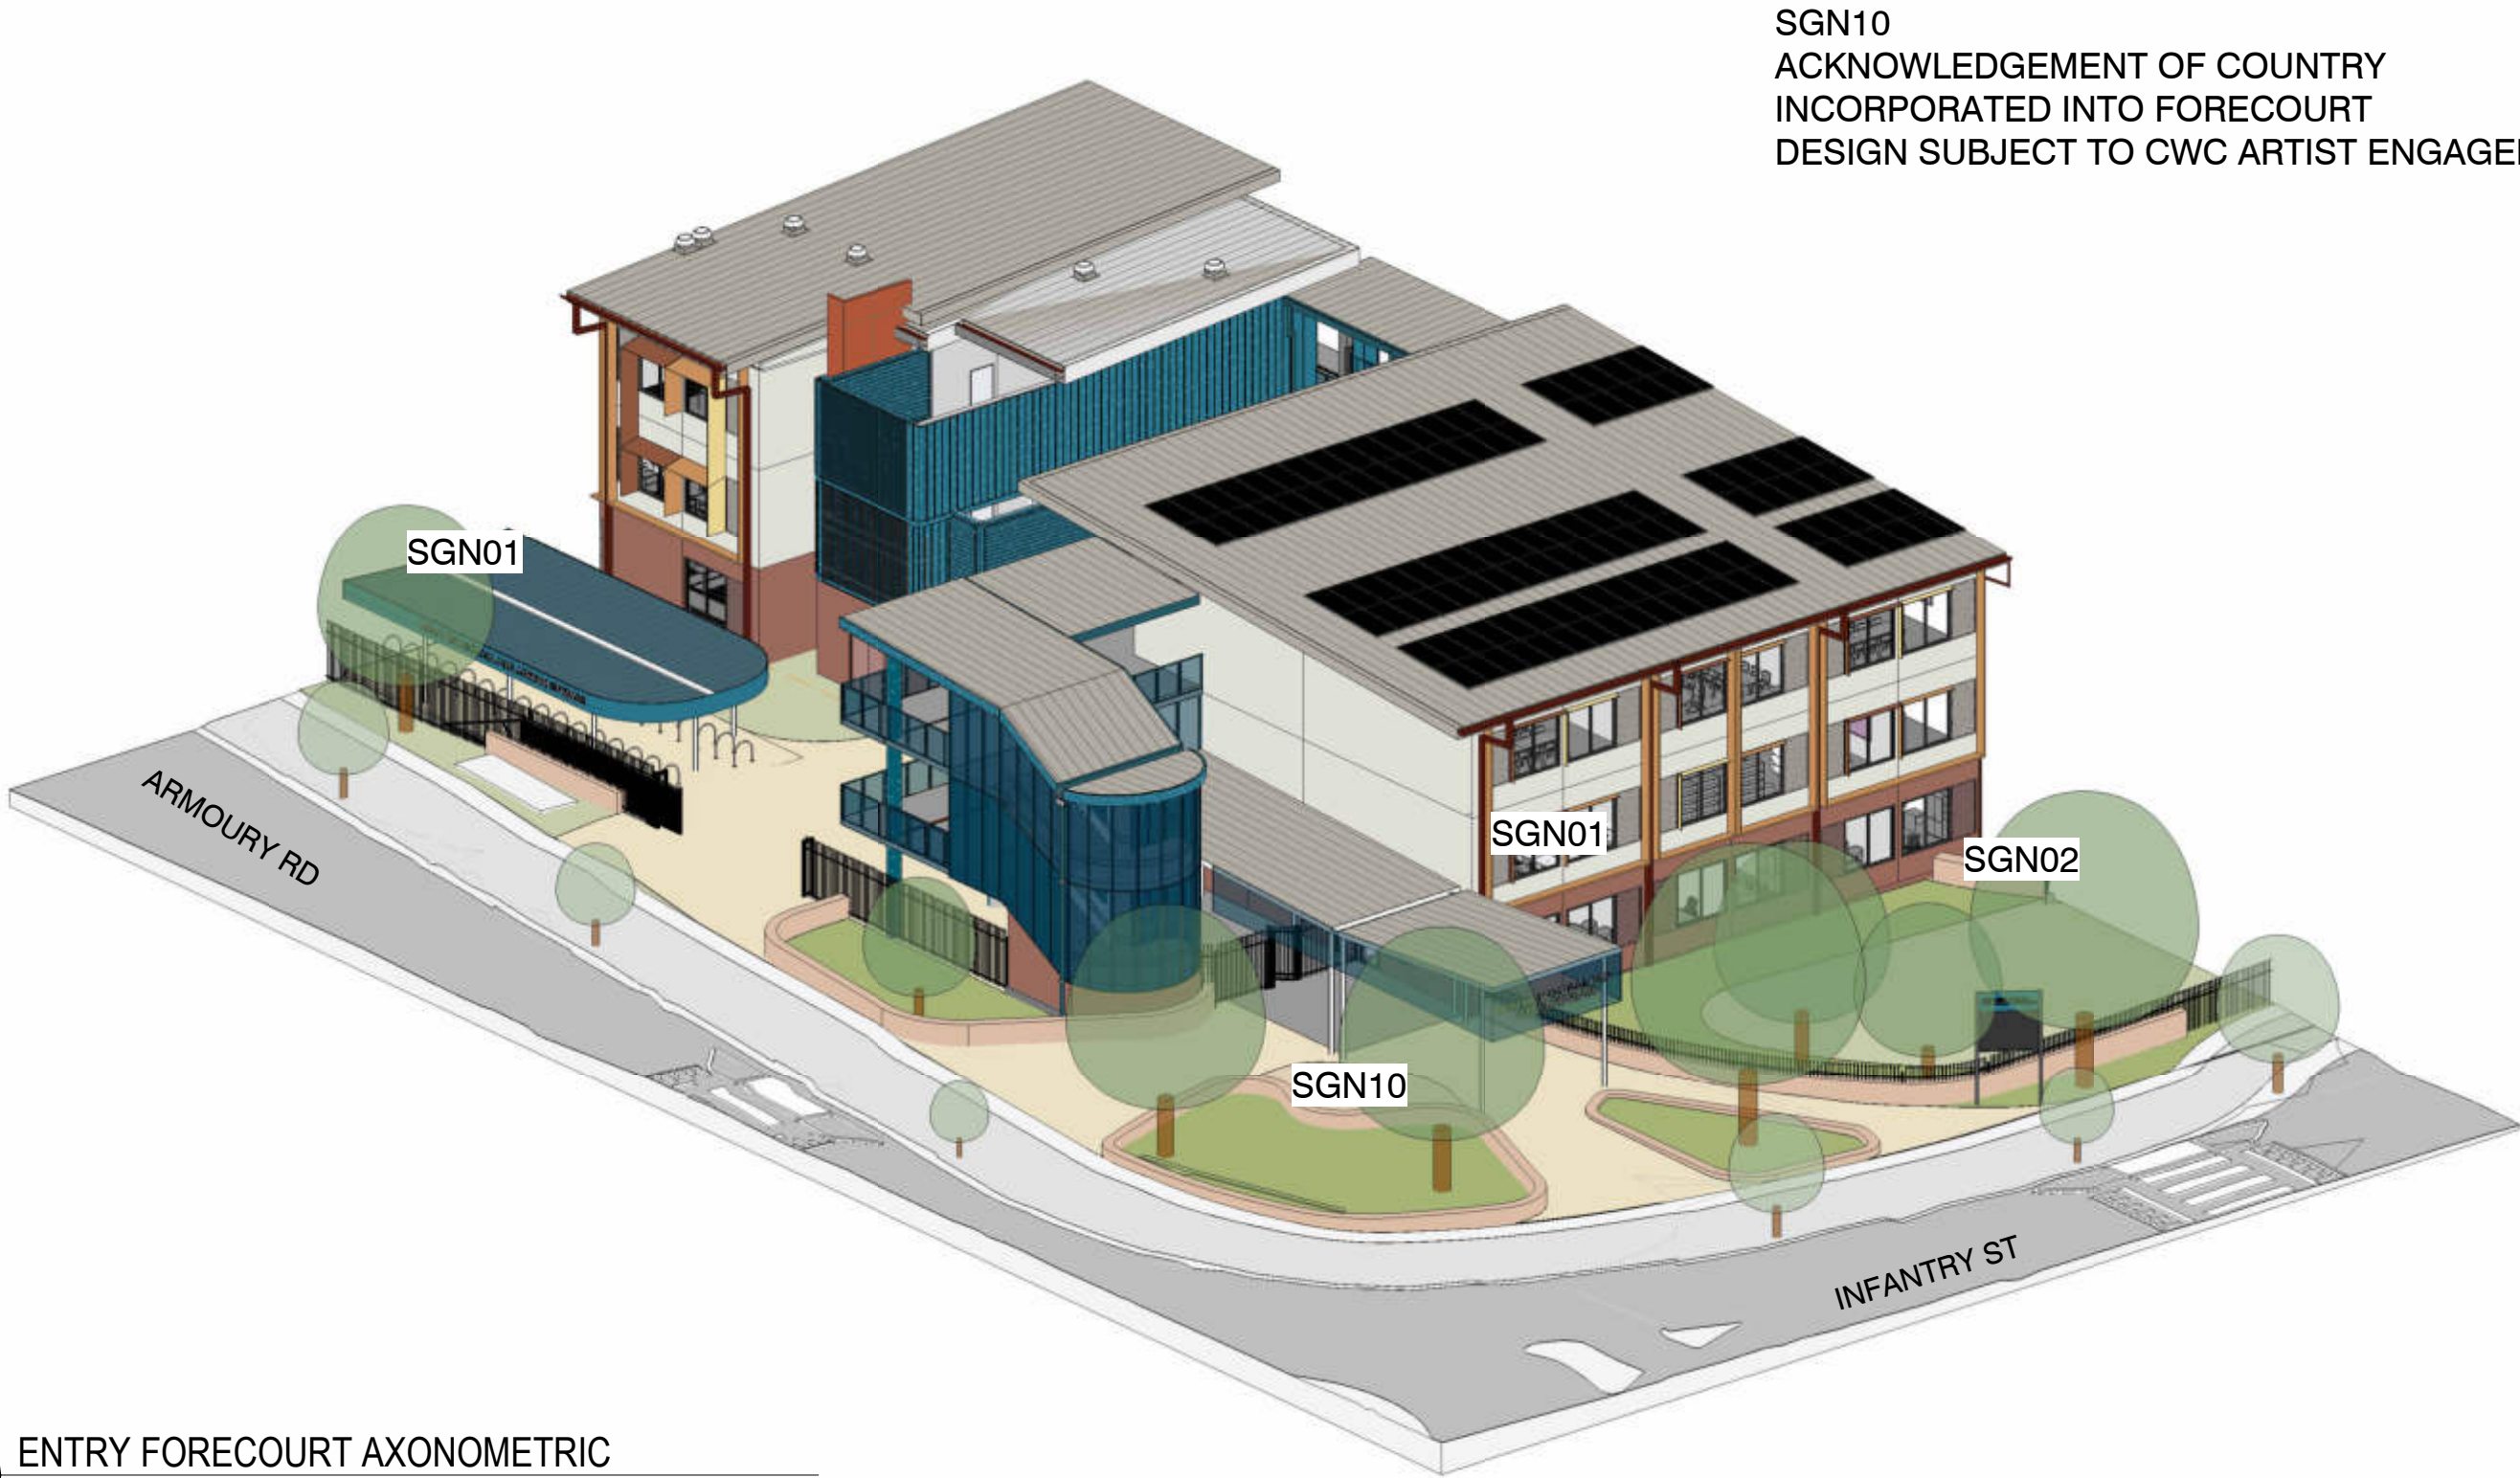

2 ENTRY FORECOURT AXONOMETRIC




ACKNOWLEDGEMENT OF COUNTRY SIGNAGE

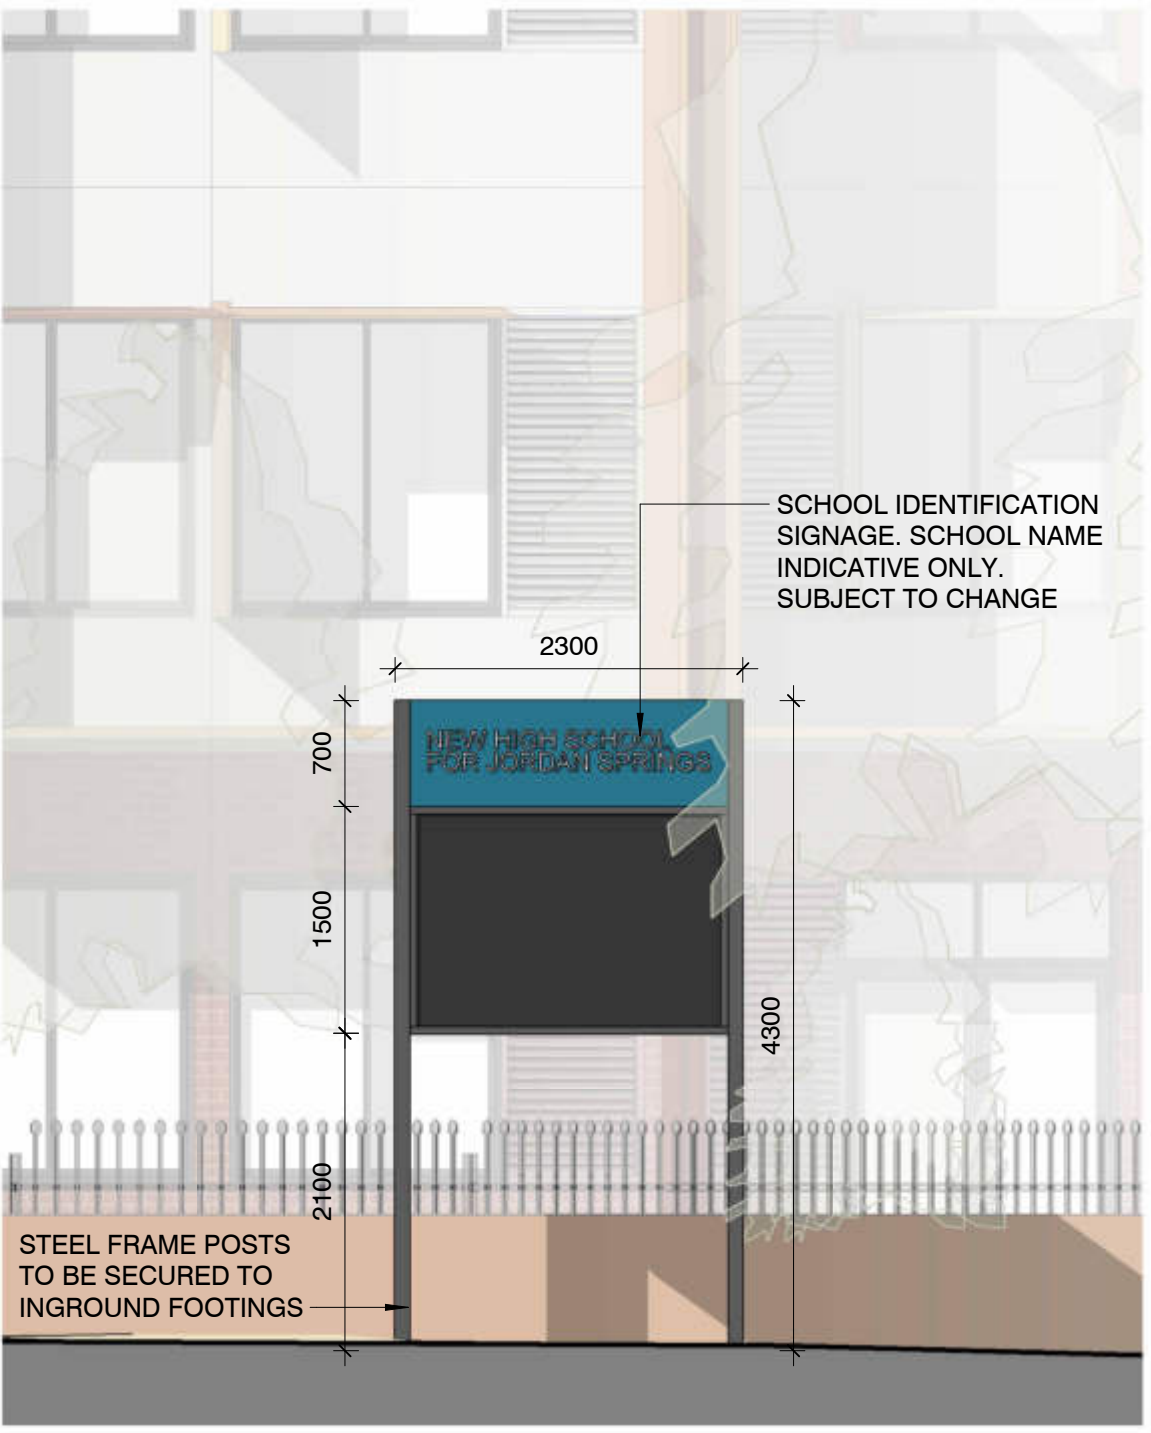


3 ELECTRONIC DISPLAY SIGNAGE
1 : 50


ISSUE			DATE	SUBJECT	AUTHORISED	LANDSCAPE ARCHITECT	PROJECT MANAGER	CLIENT	PROJECT			DESCRIPTION		
01	22/11/2024	FINAL DRAFT ISSUE FOR REF			TD	SITE IMAGE Landscape Architects Level 3-5 Baptist Street, Sydney NSW 2010 P: 02 9551 5500 T: 02 9551 5500	TSA Riley Level 15, 207 Kent Street, Sydney NSW 2000 T: 02 8332 5500	NSW GOVERNMENT Education School Infrastructure	NEW HIGH SCHOOL FOR JORDAN SPRINGS Armoury Road, Jordan Springs NSW 2747			ENTRY SIGNAGE		
02	06/12/2024	UPDATED DRAFT ISSUE FOR REF			TD									
03	19/12/2024	ISSUE FOR REF			TD									
						SERVICES		STRUCTURE & CIVIL	ARCHITECT			PROJECT No		
						STEENSEN VARMING		TTW	djird architects			DRAWING No		
						Level 8/9-13 Castlereagh Street, Sydney NSW 2000 T: 02 9551 5500	Level 20, 66 Goulburn Street, Sydney NSW 2000 T: 02 9551 5500	Level 6/73 Miller St, North Sydney NSW 2060 T: 02 9439 7288	T: +61 2 9310 2553 M: +61 2 945 921 969 Nominated Architects Andrew Hopwell 6552 Daniel Beekwilder 6152			REVISION		
									DISCLAIMER			PURPOSE OF ISSUE		
									This drawing should be read in conjunction with all the standard notes & abbreviations in the drawing pack, relevant contracts, specifications and drawings. Dimensions are in millimetres. Levels are metres. Do not scale off drawings. Use figured dimensions only. Check dimensions on Site. Report discrepancies immediately.			STATUS		
									SCALE As indicated @ A1			DRAWN BY		
									DATE PRINTED:			SHEET SIZE		
									19/12/2024 4:44:16 PM			ORIGIN DATE		
												ISSUE FOR REF		
												S4		
												NWF		
												A1		
												22/11/24		

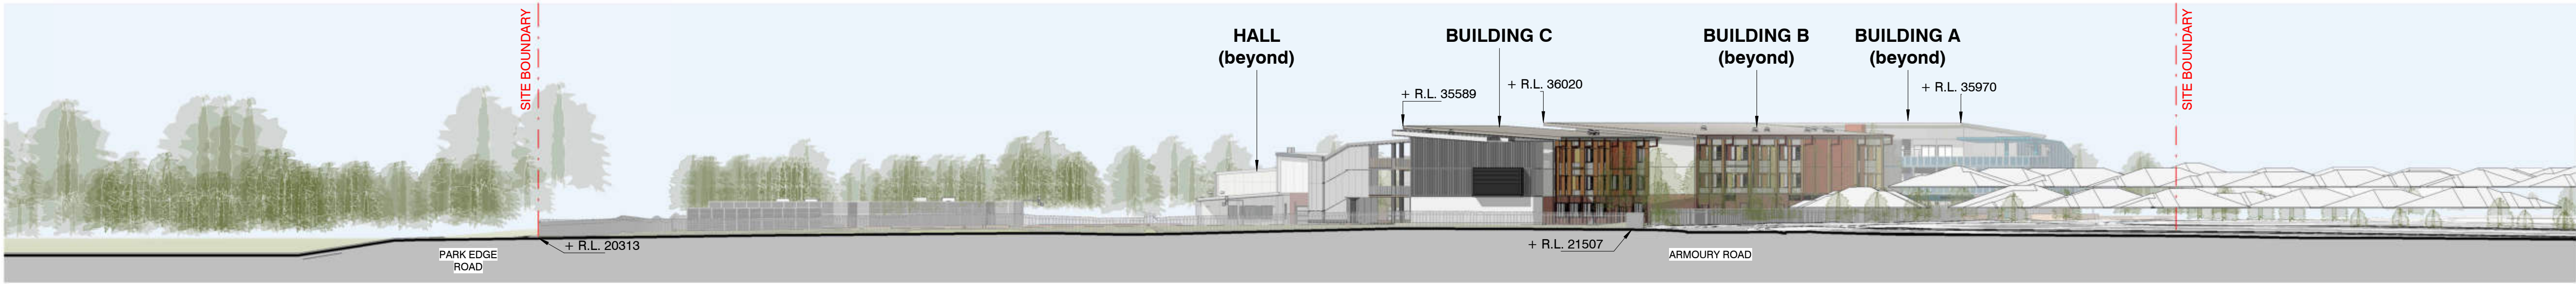

01 SITE ELEVATION - NORTH (LASETTER STREET)
1 : 500

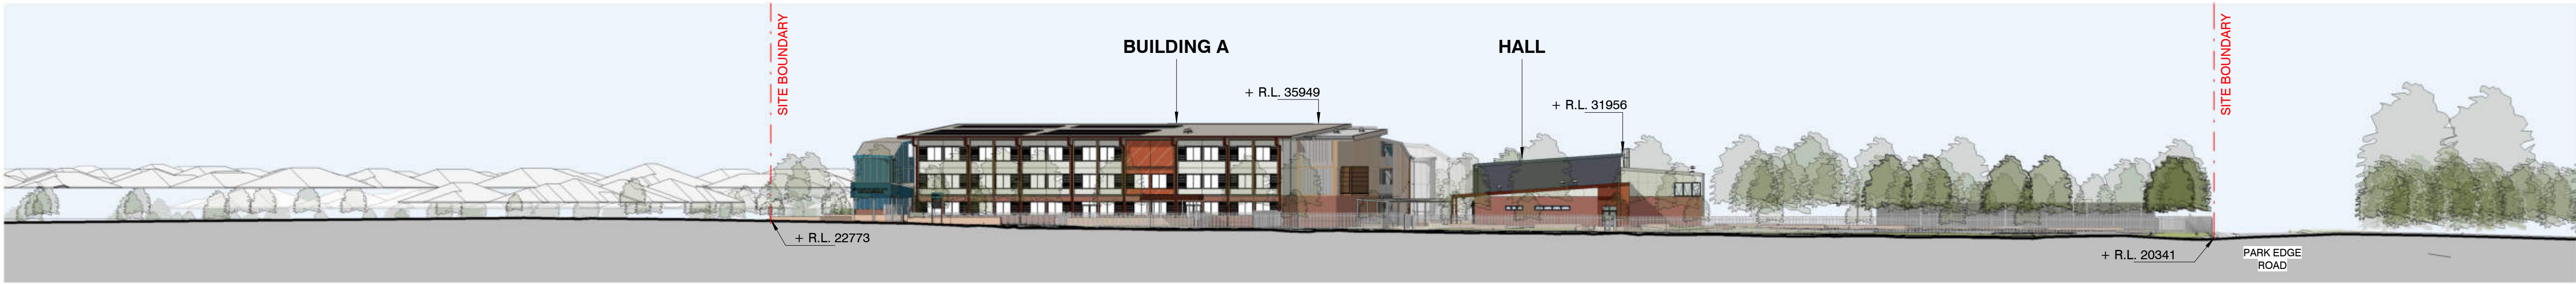

02 SITE ELEVATION - SOUTH (INFANTRY STREET)
1 : 500

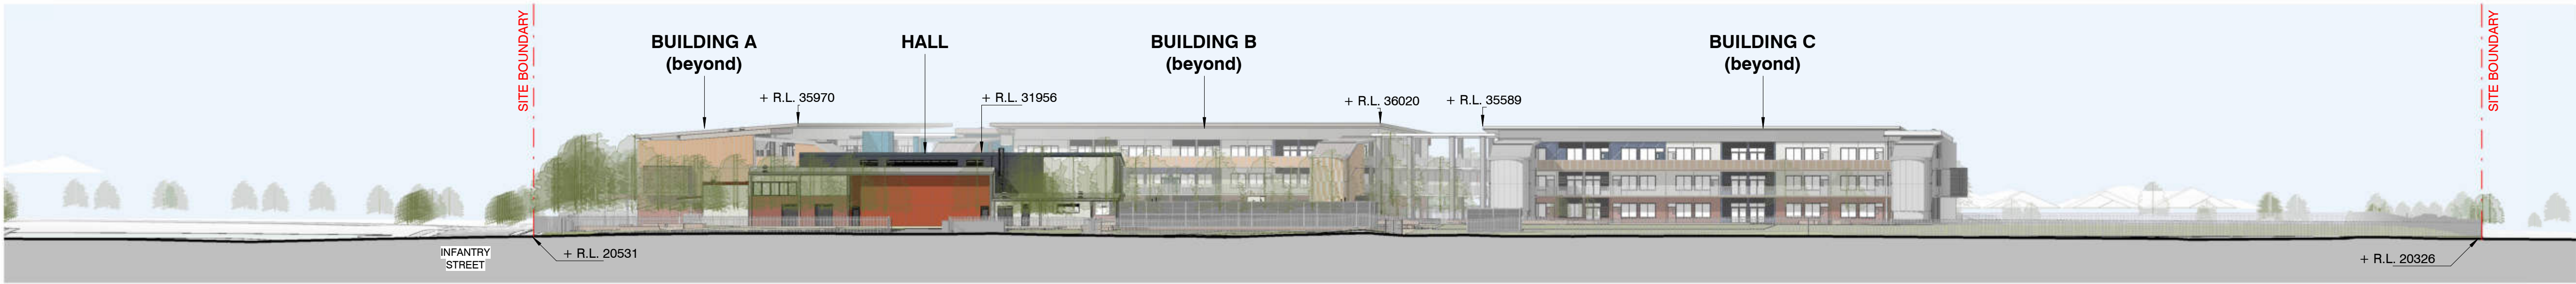


03 SITE ELEVATION - EAST (PARK EDGE ROAD)
1 : 500




04 SITE ELEVATION - WEST (ARMOURY ROAD)
1 : 500

ISSUE	DATE	SUBJECT	AUTHORISED	LANDSCAPE ARCHITECT	PROJECT MANAGER	CLIENT	PROJECT	DESCRIPTION
01	22/11/2024	FINAL DRAFT ISSUE FOR REF	TD		TSA Riley	 	NEW HIGH SCHOOL FOR JORDAN SPRINGS	SITE ELEVATIONS
02	06/12/2024	UPDATED DRAFT ISSUE FOR REF	TD	Level 3-5 Bagin Street, Parramatta 2150 T + 61 2 8332 5600	Level 15, 207 Kent Street, Sydney NSW 2000 T + 61 2 8332 6511		Armoury Road, Jordan Springs NSW 2747	
03	19/12/2024	ISSUE FOR REF	TD					
				Level 6/9-13 Cadell Street, Sydney NSW 2000 T + 61 2 9567 2200	Level 20, 66 Goulburn Street, Sydney NSW 2000 T + 61 2 9567 1312	STRUCTURE & CIVIL 	ARCHITECT 	
						Level 6/73 Miller St, North Sydney NSW 2060 T + 61 2 9439 7288		
						63 Myrtle Street Cherrybrook NSW 2008 Sydney Australia djrd.com.au		
							DISCLAIMER This drawing should be read in conjunction with all the standard notes & abbreviations in the drawing pack, relevant contracts, specifications and drawings. Dimensions are in millimetres. Levels are metres. Do not scale off drawings. Use figured dimensions only. Check dimensions on site. Report discrepancies immediately.	
							PROJECT NEW HIGH SCHOOL FOR JORDAN SPRINGS Armoury Road, Jordan Springs NSW 2747	
								PROJECT No 24 410
								DRAWING No JSHS-DJRD-00-00-REF-A-3001
								REVISION 03
								PURPOSE OF ISSUE ISSUE FOR REF
								STATUS S4
								DRAWN BY AD
								SHEET SIZE A1
								ORIGIN DATE 22/11/24
							DATE PRINTED: 19/12/2024 4:48:14 PM	

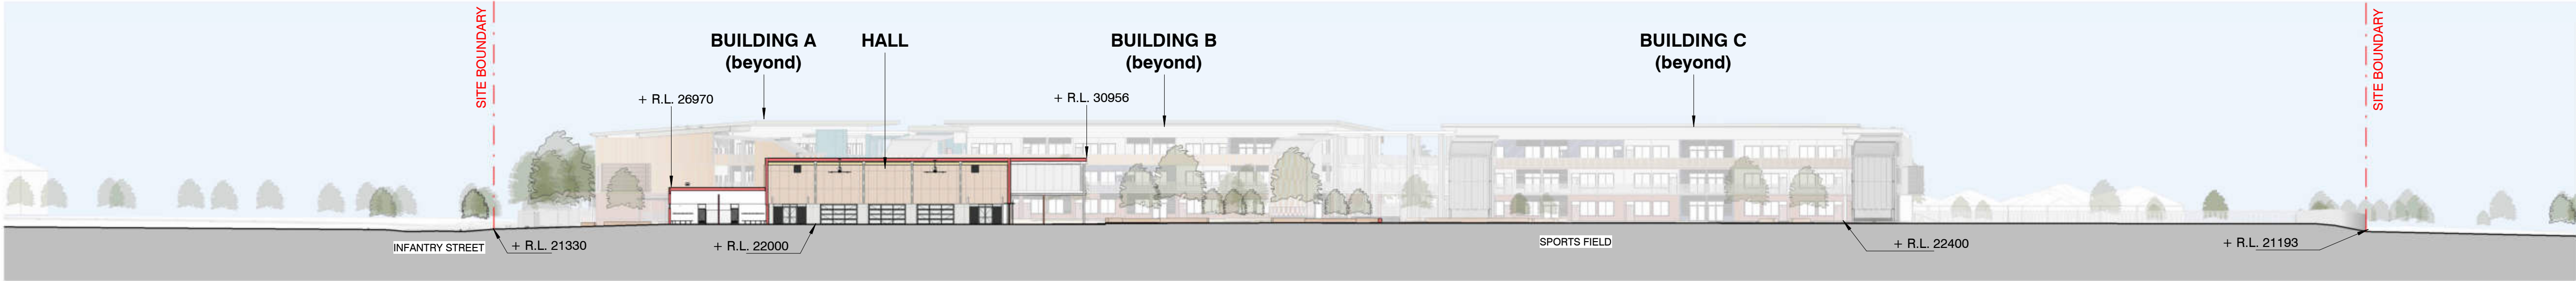

1 SITE SECTION 01
1 : 500

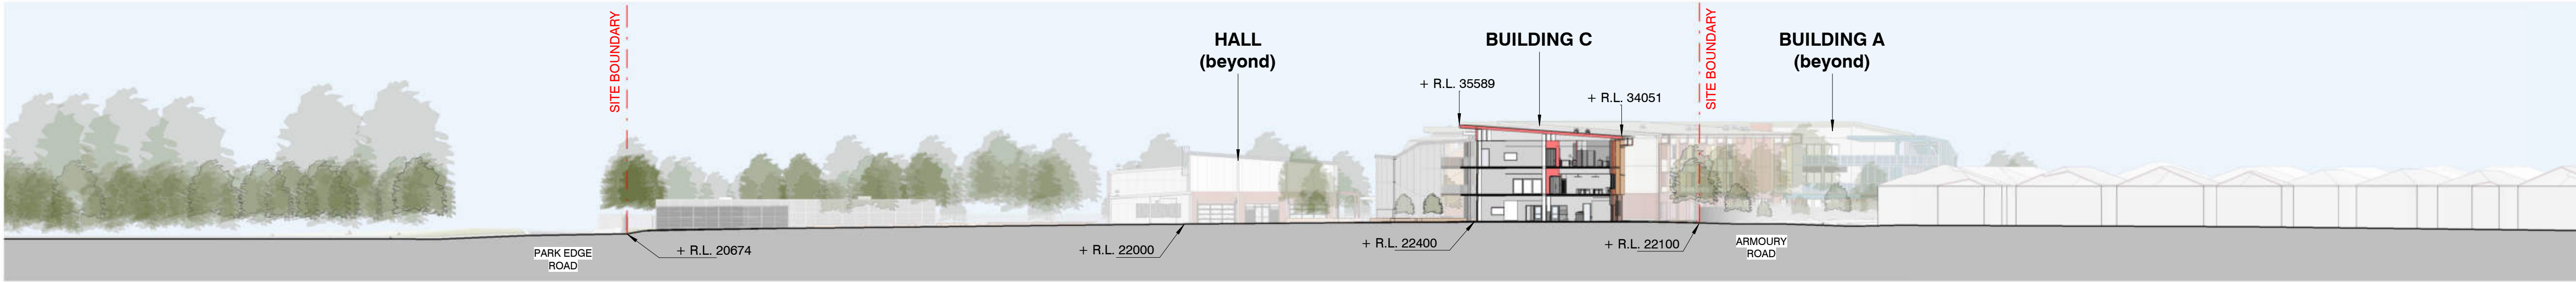

2 SITE SECTION 02
1 : 500

ISSUE		DATE	SUBJECT	AUTHORISED	LANDSCAPE ARCHITECT	PROJECT MANAGER	CLIENT	PROJECT			DESCRIPTION			
01	22/11/2024	FINAL DRAFT ISSUE FOR REF		TD	 Level 3-5 Baptist Street Sydney, 2000 T + 02 2 5332 5500	TSA Riley Level 15, 207 Kent Street, Sydney NSW 2000 T + 1300 422 551	 Education School Infrastructure	NEW HIGH SCHOOL FOR JORDAN SPRINGS Armoury Road, Jordan Springs NSW 2747			SITE SECTIONS			
02	06/12/2024	UPDATED DRAFT ISSUE FOR REF		TD										
03	19/12/2024	ISSUE FOR REF		TD										
					SERVICES		STRUCTURE & CIVIL	ARCHITECT	DISCLAIMER			PROJECT No		
					STEENSEN VARMING Level 8/9-13 Castlemaine Street, Sydney NSW 2000 T + (02) 9967 2280		TTW Level 6/73 Miller St, North Sydney NSW 2060 T + (02) 9439 7288	 T +612 9319 2555 ABN: 48 942 921 969 Nominated Architects: Andrew Hopwell 6552 Daniel Steenkamp 6192	This drawing should be read in conjunction with all the standard notes & abbreviations in the drawing pack, relevant contracts, specifications and drawings. Dimensions are in millimetres. Levels are metres. Do not scale off drawings. Use figured dimensions only. Check dimensions on Site. Report discrepancies immediately.			DRAWING No		
									 1:100			REVISION		
									SCALE 1: 500 @ A1			24 410		
									DATE PRINTED: 19/12/2024 4:49:05 PM			JSHS-DJRD-00-00-REF-A-4001		
									PURPOSE OF ISSUE			03		
									ISSUE FOR REF			STATUS		
									S4			DRAWN BY		
									AD			SHEET SIZE		
									A1			ORIGIN DATE		
									22/11/24					




ISSUE		DATE	SUBJECT	AUTHORISED	LANDSCAPE ARCHITECT	PROJECT MANAGER	CLIENT	PROJECT			DESCRIPTION																	
01	22/11/2024	FINAL DRAFT ISSUE FOR REF		TD	 Level 3-5 Bagin Street Sydney, 2010 T + 01 2 5332 5500	 Level 15, 207 Kent Street, Sydney NSW 2000 T + 1300 462 551	 	 NEW HIGH SCHOOL FOR JORDAN SPRINGS Armoury Road, Jordan Springs NSW 2747			3D IMAGES - AERIAL																	
02	06/12/2024	UPDATED DRAFT ISSUE FOR REF	TD																									
03	19/12/2024	ISSUE FOR REF	TD																									
					SERVICES		STRUCTURE & CIVIL	ARCHITECT	DISCLAIMER			PROJECT No			DRAWING No			REVISION										
					 Level 8/9-13 Castlereagh Street, Sydney NSW 2000 T + (02) 9967 2280	 Level 20, 66 Goulburn Street, Sydney NSW 2000 T + (02) 9967 1312	 63 Myrtle Street Chippendale NSW 2008 Sydney Australia tjw@ttw.com.au	 T +61 2 9319 2955 ABN: 48 942 921 969 Nominated Architects: Andrew Howell 6592 Daniel Steensen 6102	This drawing should be read in conjunction with all the standard notes & abbreviations in the drawing pack, relevant contracts, specifications and drawings. Dimensions are in millimetres. Levels are metres. Do not scale off drawings. Use figured dimensions only. Check dimensions on Site. Report discrepancies immediately.			24 410			JSHS-DJRD-00-00-REF-A-8601			03										
												SCALE	@ A1	PURPOSE OF ISSUE			STATUS			DRAWN BY			SHEET SIZE			ORIGIN DATE		
												DATE PRINTED:			19/12/2024 4:49:14 PM			ISSUE FOR REF			S4			CT			A1	

DESCRIPTION				
3D IMAGES - ENTRY & EXTERIOR FINISHES				
PROJECT No		DRAWING No		REVISION
24 410		JSHS-DJRD-00-00-REF-A-8602		03
PURPOSE OF ISSUE	STATUS	DRAWN BY	SHEET SIZE	ORIGIN DATE
ISSUE FOR REF	S4	GB	A1	22/11/24



ISSUE	DATE	SUBJECT	AUTHORISED	LANDSCAPE ARCHITECT	PROJECT MANAGER	CLIENT	PROJECT	DESCRIPTION	
01	22/11/2024	FINAL DRAFT ISSUE FOR REF	TD	 Level 3-5 Bagin Street Sydney NSW 2016 T + 61 2 8332 5500	 Level 15, 207 Kent Street, Sydney NSW 2000 T + 1300 482 651	 	NEW HIGH SCHOOL FOR JORDAN SPRINGS Armoury Road, Jordan Springs NSW 2747	BUILDING A - GROUND FLOOR PLAN	
02	06/12/2024	UPDATED DRAFT ISSUE FOR REF	TD						
03	19/12/2024	ISSUE FOR REF	TD						
				SERVICES		STRUCTURE & CIVIL	ARCHITECT	 0 1 2 3 5 1:100 SCALE DATE PRINTED: 19/12/2024 5:11:36 PM	
				STEENSEN VARMING					DISCLAIMER This drawing should be read in conjunction with all the standard notes & abbreviations in the drawing pack, relevant contracts, specifications and drawings. Dimensions are in millimetres. Levels are metres. Do not scale off drawings. Use figured dimensions only. Check dimensions on Site. Report discrepancies immediately.
				Level 8/9-13 Cadell Street, Sydney NSW 2000 T + (02) 9587 2200	Level 20, 66 Goulburn Street, Sydney NSW 2000 T + (02) 9587 1312	Level 6/73 Miller St, North Sydney NSW 2060 T + (02) 9439 7285	T +612 9310 2553 M06-18 945 521 999 Nominated Architects Andrew Hipwell 0502 Daniel Beckwith 0152 63 Myrtle Street Cherrybrook NSW 2008 Sydney Australia djrd.com.au		

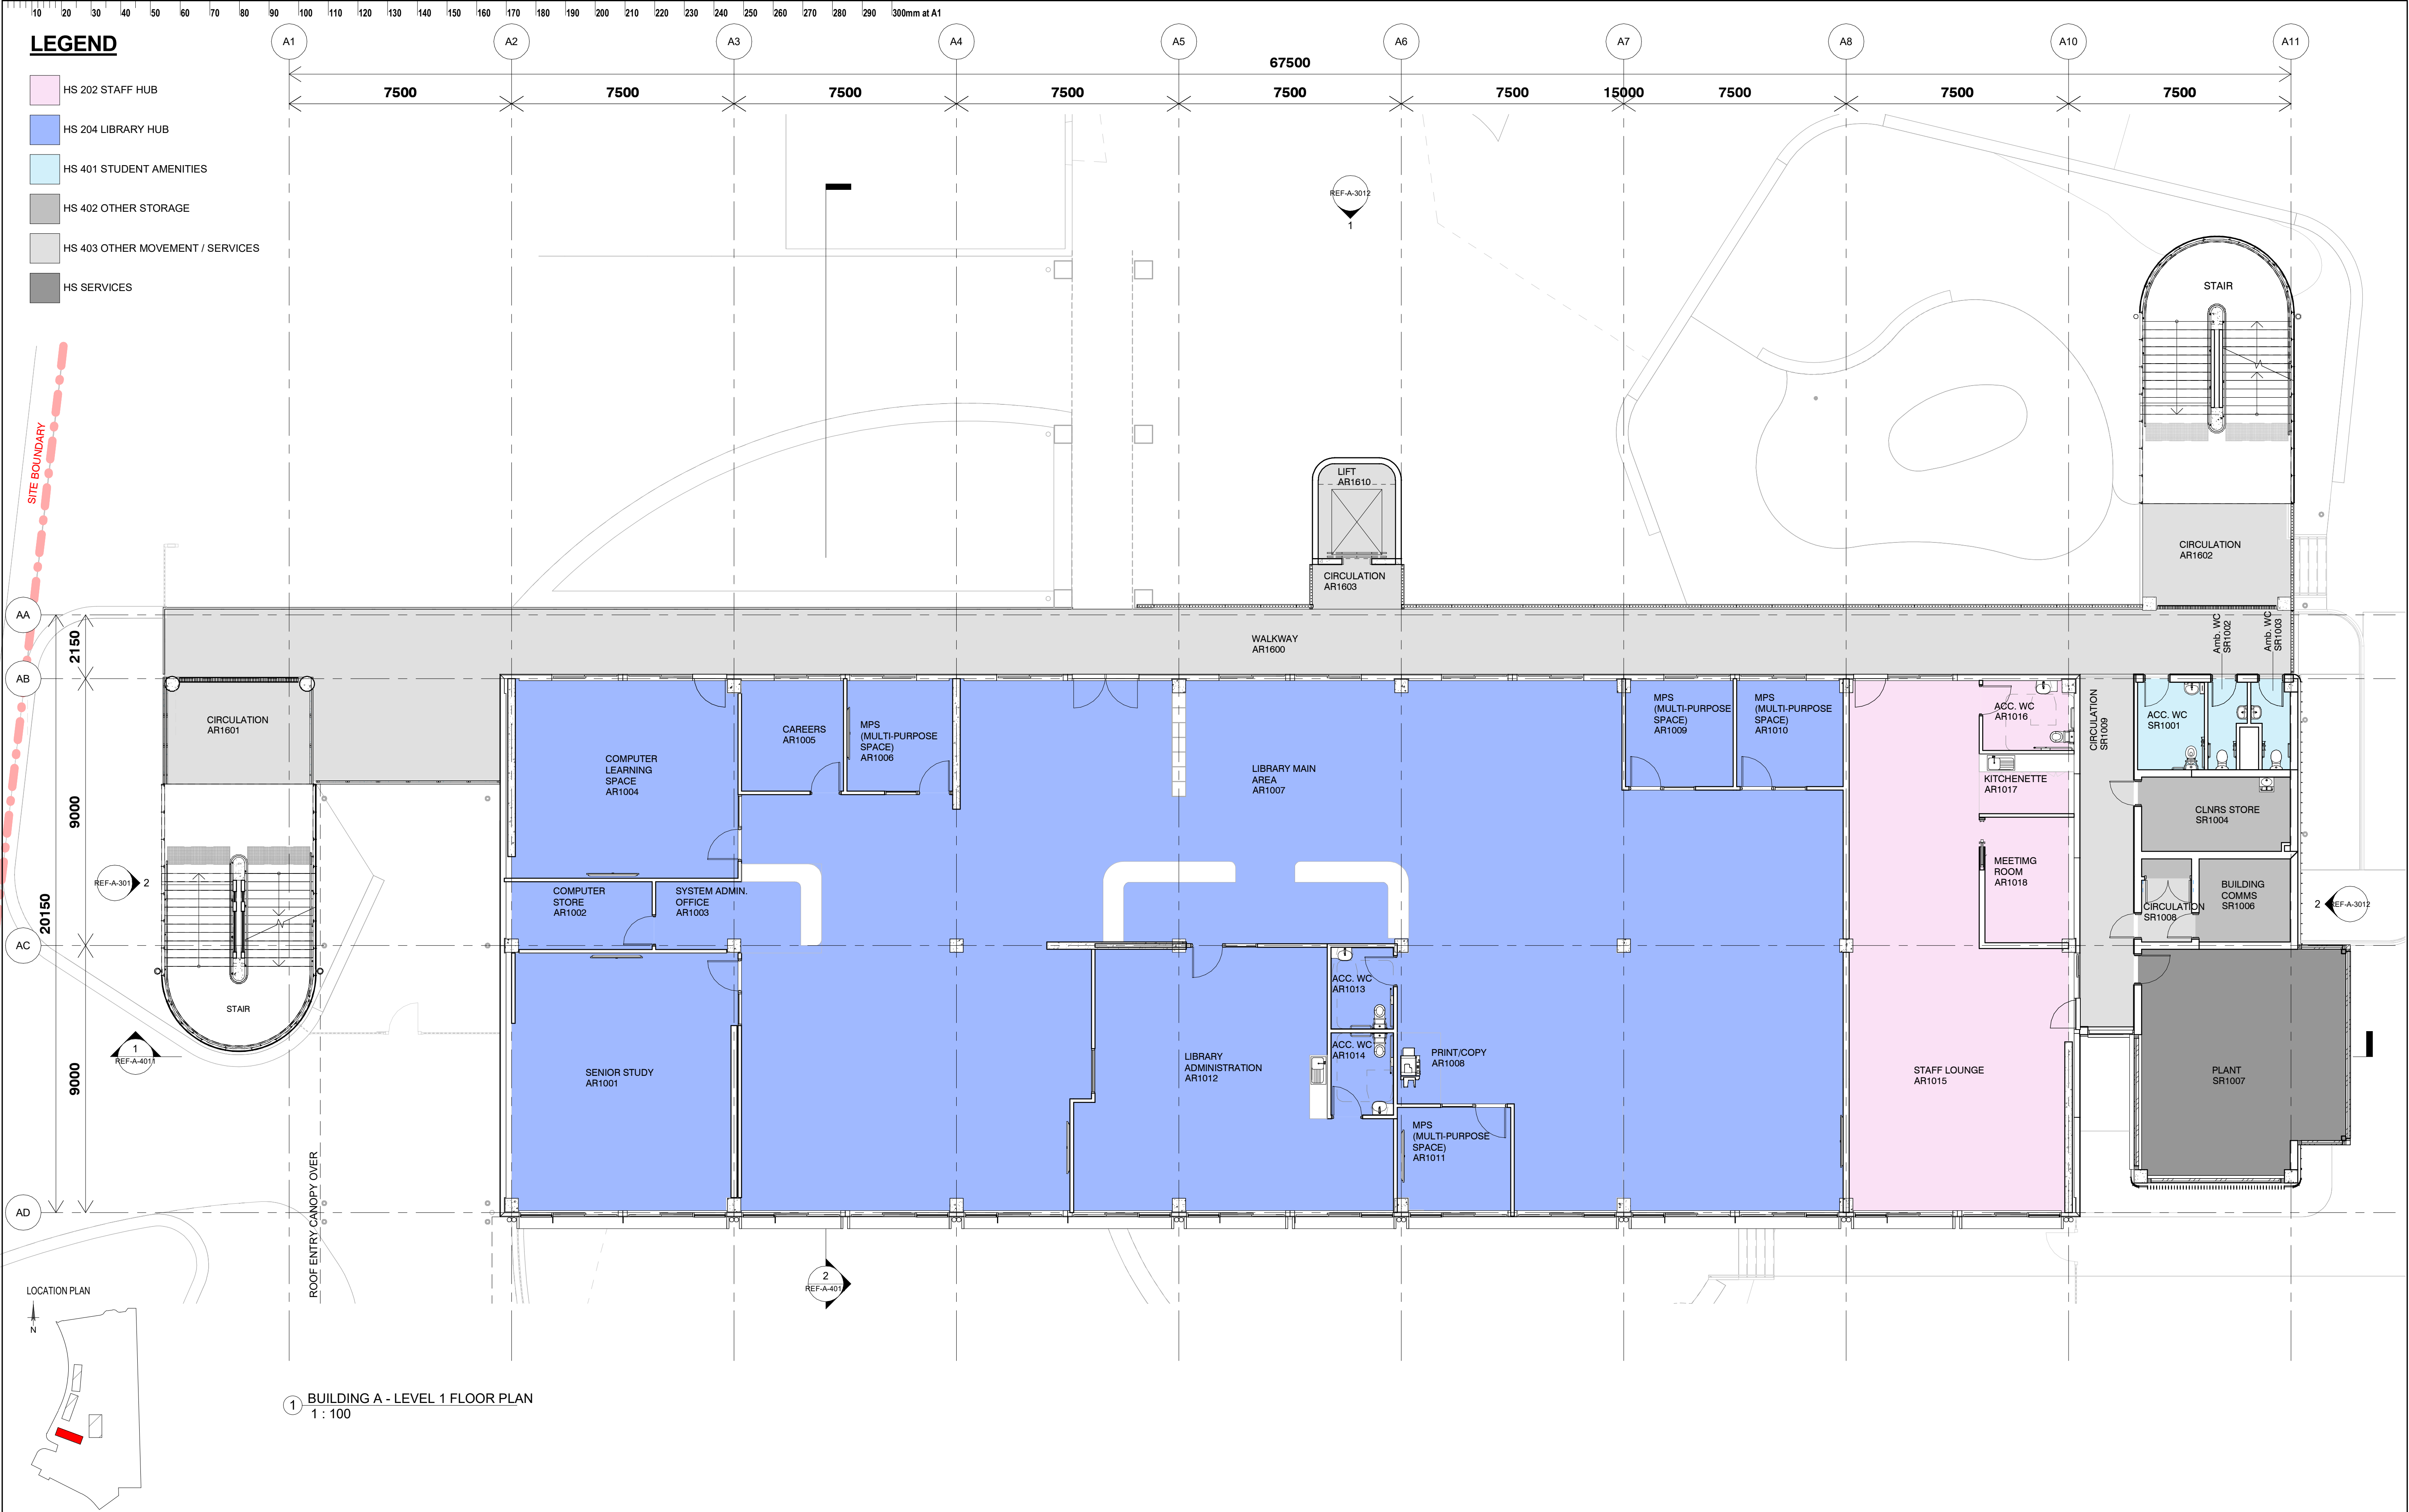


1 BUILDING A - LEVEL 1 FLOOR PLAN
1 : 100

ISSUE		DATE	SUBJECT	AUTHORISED	LANDSCAPE ARCHITECT	PROJECT MANAGER	CLIENT	STRUCTURE & CIVIL	ARCHITECT	DISCLAIMER	PROJECT	DESCRIPTION				
01	22/11/2024	FINAL DRAFT ISSUE FOR REF		TD	 SITE IMAGE LANDSCAPE ARCHITECTS Level 3-5 Bagin Street Sydney NSW 2016 T + 61 2 8332 5500	TSA Riley Level 15, 207 Kent Street, Sydney NSW 2000 T + 1300 462 551	 Education School Infrastructure			THIS DRAWING IS INTENDED TO BE PRINTED IN COLOUR	NEW HIGH SCHOOL FOR JORDAN SPRINGS Armoury Road, Jordan Springs NSW 2747	BUILDING A - LEVEL 1 FLOOR PLAN				
02	06/12/2024	UPDATED DRAFT ISSUE FOR REF		TD												
03	19/12/2024	ISSUE FOR REF		TD												
					SERVICES STEENSEN VARMING Level 8/9-13 Cadell Street, Sydney NSW 2000 T + (02) 9987 2200	 Level 20, 66 Goulburn Street, Sydney NSW 2000 T + (02) 9587 1312						PROJECT No 24 410	DRAWING No JSHS-DJRD-B00A-L1-REF-A-1011	REVISION 03		
											 SCALE 1 : 100 @ A1 DATE PRINTED: 19/12/2024 5:11:55 PM	PURPOSE OF ISSUE ISSUE FOR REF	STATUS S4	DRAWN BY DR	SHEET SIZE A1	ORIGIN DATE 22/11/24





1 BUILDING A - LEVEL 2 FLOOR PLAN
1 : 100


ISSUE		DATE	SUBJECT	AUTHORISED	LANDSCAPE ARCHITECT	PROJECT MANAGER	CLIENT	PROJECT	DESCRIPTION			
01	22/11/2024	FINAL DRAFT ISSUE FOR REF		TD	 Level 3-5 Baptist Street Sydney NSW 2000 T + 61 2 8332 5600	TSA Riley Level 15, 207 Kent Street, Sydney NSW 2000 T + 1300 462 561	 Education School Infrastructure	NEW HIGH SCHOOL FOR JORDAN SPRINGS Armoury Road, Jordan Springs NSW 2747	BUILDING A - LEVEL 2 FLOOR PLAN			
02	06/12/2024	UPDATED DRAFT ISSUE FOR REF		TD								
03	19/12/2024	ISSUE FOR REF		TD								
					SERVICES		STRUCTURE & CIVIL	ARCHITECT	DISCLAIMER			
					STEENSEN VARMING Level 8/9-13 Cadogan Street, Sydney NSW 2000 T + (02) 9987 2200	WSO Level 20, 66 Goulburn Street, Sydney NSW 2060 T + (02) 9589 1312	TTW Level 6/73 Miller St, North Sydney NSW 2060 T + (02) 9439 7288	djrd architects T + 61 2 9310 2503 M + 61 2 943 521 999 Nominal Architects Andrew Hipwell 0602 Daniel Beckwith 0152	This drawing should be read in conjunction with all the standard notes & abbreviations in the drawing pack, relevant contracts, specifications and drawings. Dimensions are in millimetres. Levels are metres. Do not scale off drawings. Use figured dimensions only. Check dimensions on Site. Report discrepancies immediately.			
									 0 1 2 3 5 1:100 SCALE 1 : 100 @ A1 DATE PRINTED: 19/12/2024 5:12:19 PM		PROJECT No DRAWING No REVISION	
									24 410 JSHS-DJRD-B00A-L2-REF-A-1012 03			
									PURPOSE OF ISSUE STATUS DRAWN BY SHEET SIZE ORIGIN DATE			
									ISSUE FOR REF S4 DR A1 22/11/24			

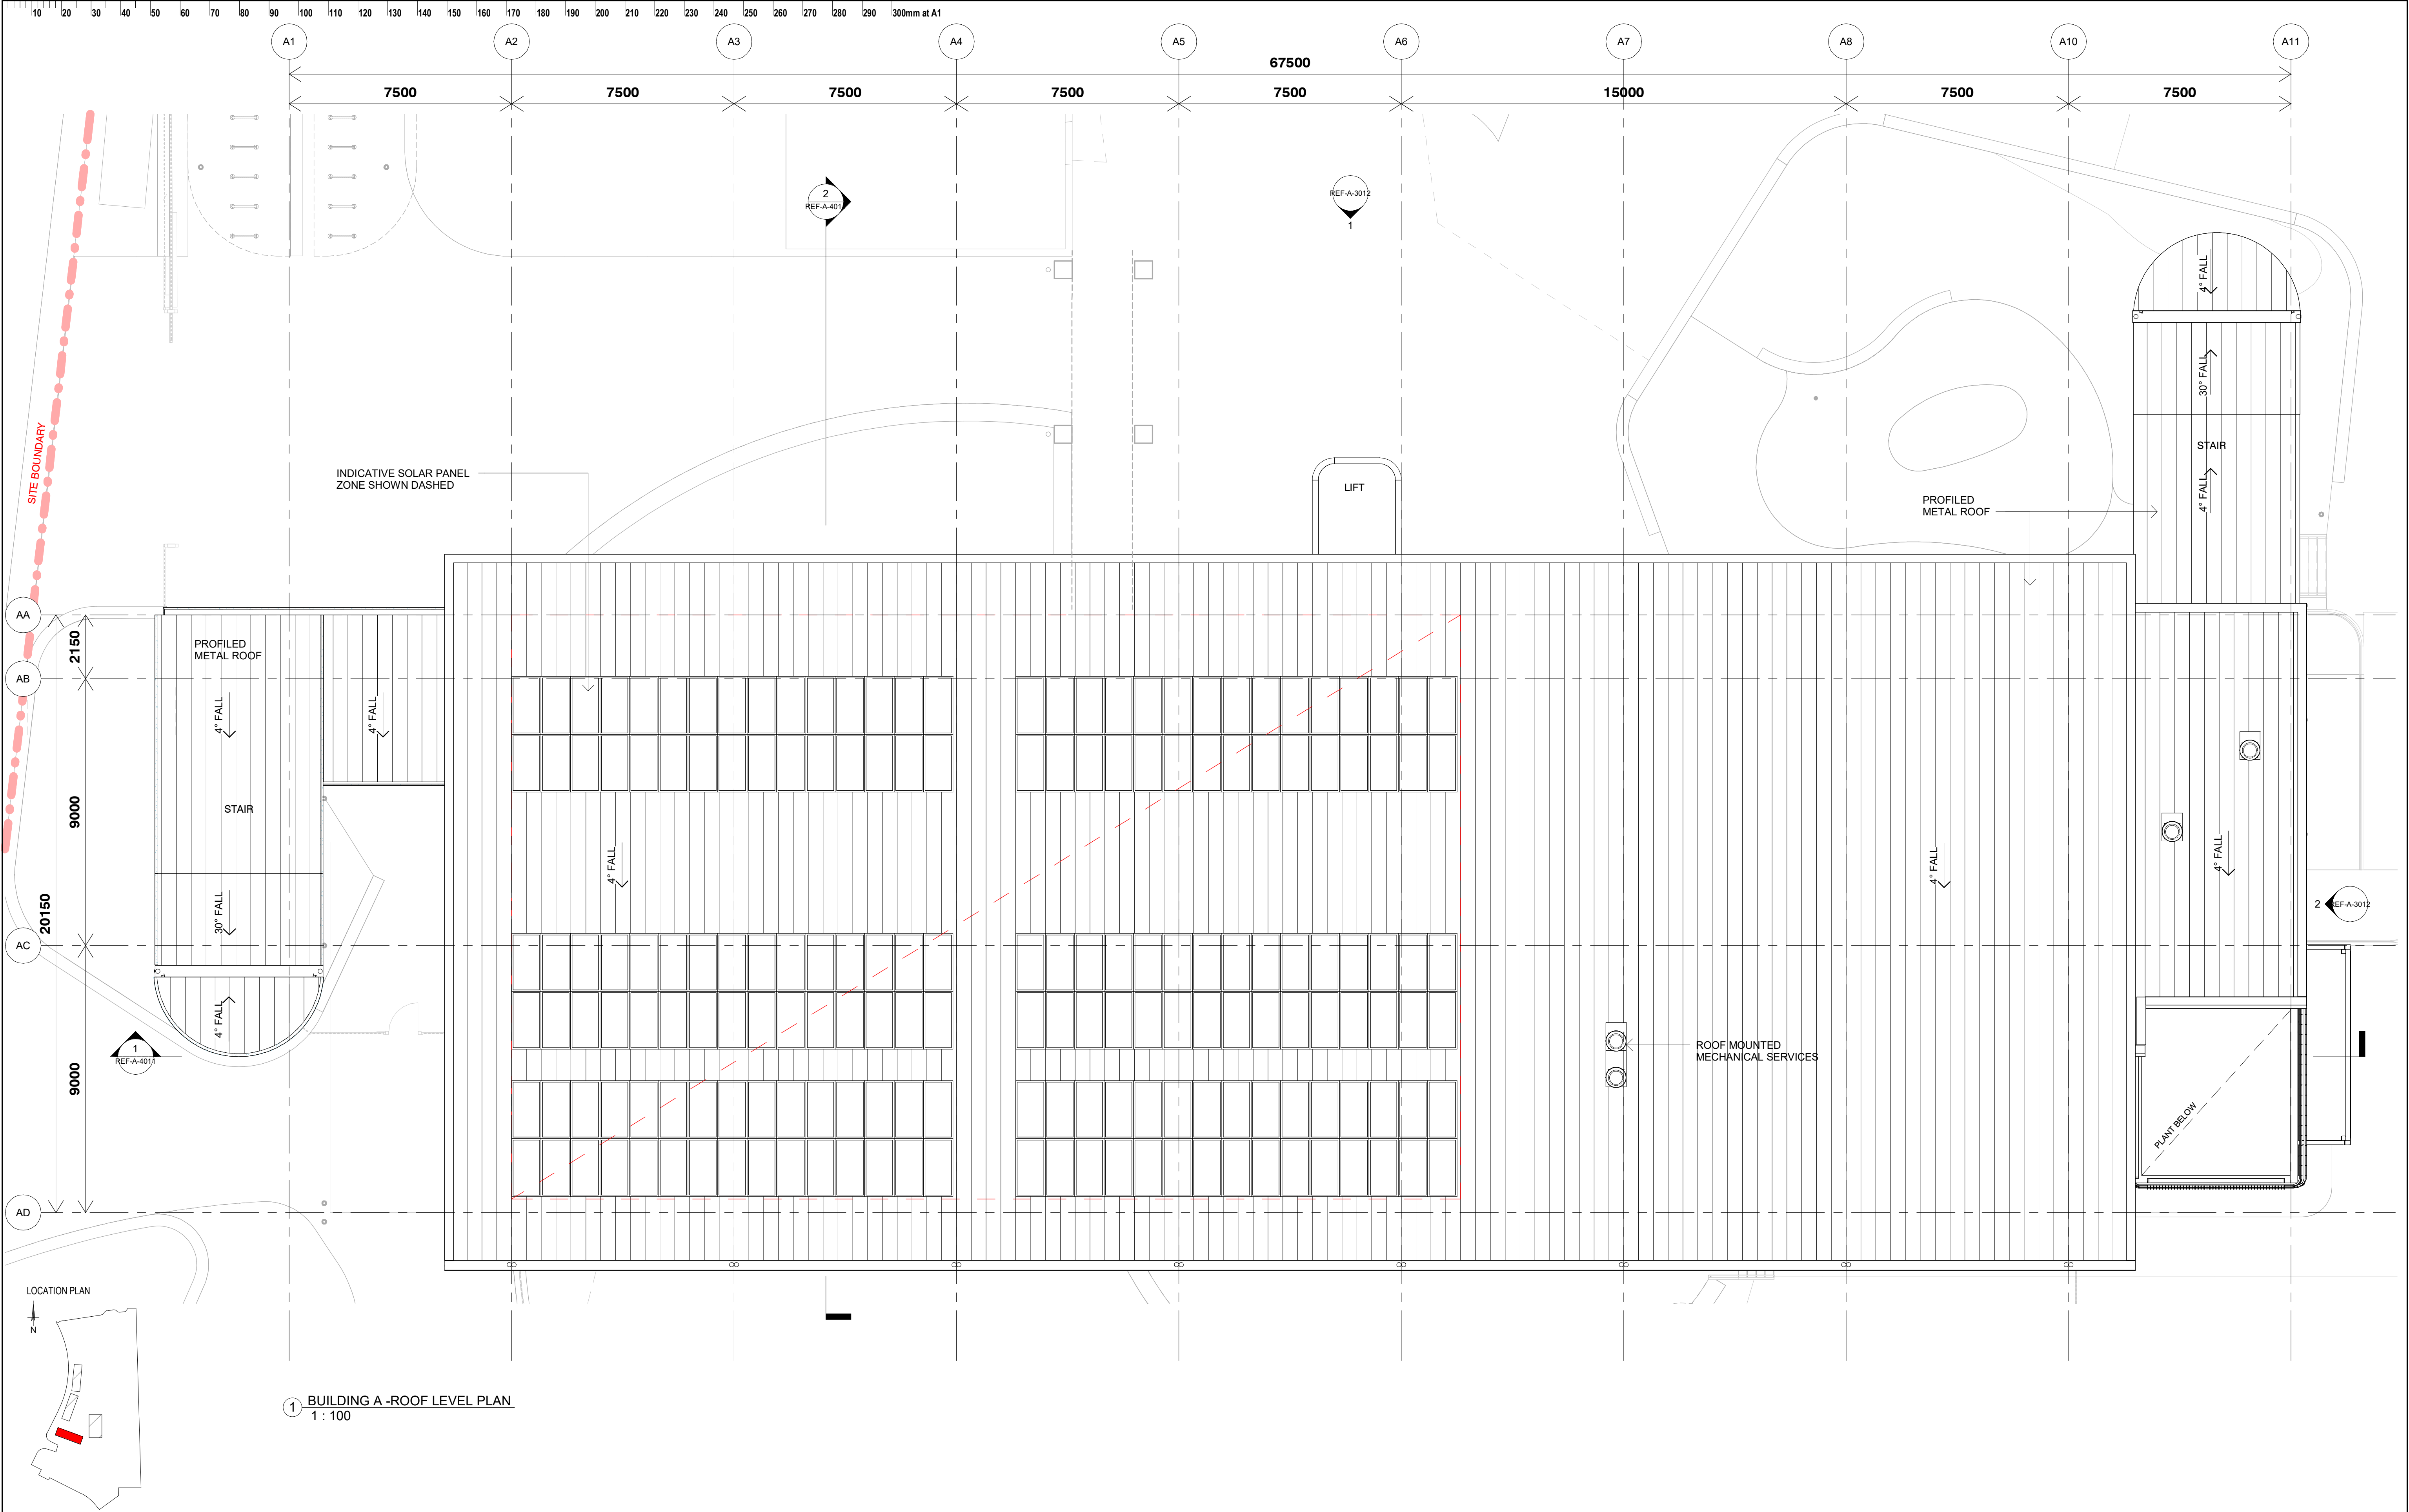



ISSUE			DATE	SUBJECT	AUTHORISED	LANDSCAPE ARCHITECT	PROJECT MANAGER	CLIENT	PROJECT	DESCRIPTION
01	22/11/2024	FINAL DRAFT ISSUE FOR REF			TD	SITE IMAGE Landscape Architects Level 3-5 Baptist Street, Sydney NSW 2010 T + 61 2 8332 5600	TSA Riley Level 15, 207 Kent Street, Sydney NSW 2000 T + 1300 482 651	NSW GOVERNMENT Education School Infrastructure	NEW HIGH SCHOOL FOR JORDAN SPRINGS Armoury Road, Jordan Springs NSW 2747	BUILDING A - ROOF PLAN
02	06/12/2024	UPDATED DRAFT ISSUE FOR REF			TD					
03	19/12/2024	ISSUE FOR REF			TD					
						SERVICES	STRUCTURE & CIVIL	ARCHITECT	PROJECT No	DRAWING No
						STEENSEN VARMING Level 8/9-13 Castlereagh Street, Sydney NSW 2000 T + 61 2 9567 2200	TTW Level 20, 66 Goulburn Street, Sydney NSW 2000 T + 61 2 9556 1312	djrd architects 63 Myrtle Street, Chippendale NSW 2008 Sydney Australia djrd.com.au	24 410	JSHS-DJRD-B00A-RF-REF-A-1013
								DISCLAIMER		
								This drawing should be read in conjunction with all the standard notes & abbreviations in the drawing pack, relevant contracts, specifications and drawings. Dimensions are in millimetres. Levels are metres. Do not scale off drawings. Use figured dimensions only. Check dimensions on Site. Report discrepancies immediately.		
								DATE PRINTED: 19/12/2024 5:12:32 PM		
								PURPOSE OF ISSUE: ISSUE FOR REF		
								STATUS: S4		
								DRAWN BY: DR		
								SHEET SIZE: A1		
								ORIGIN DATE: 22/11/24		
								REVISION		
								03		

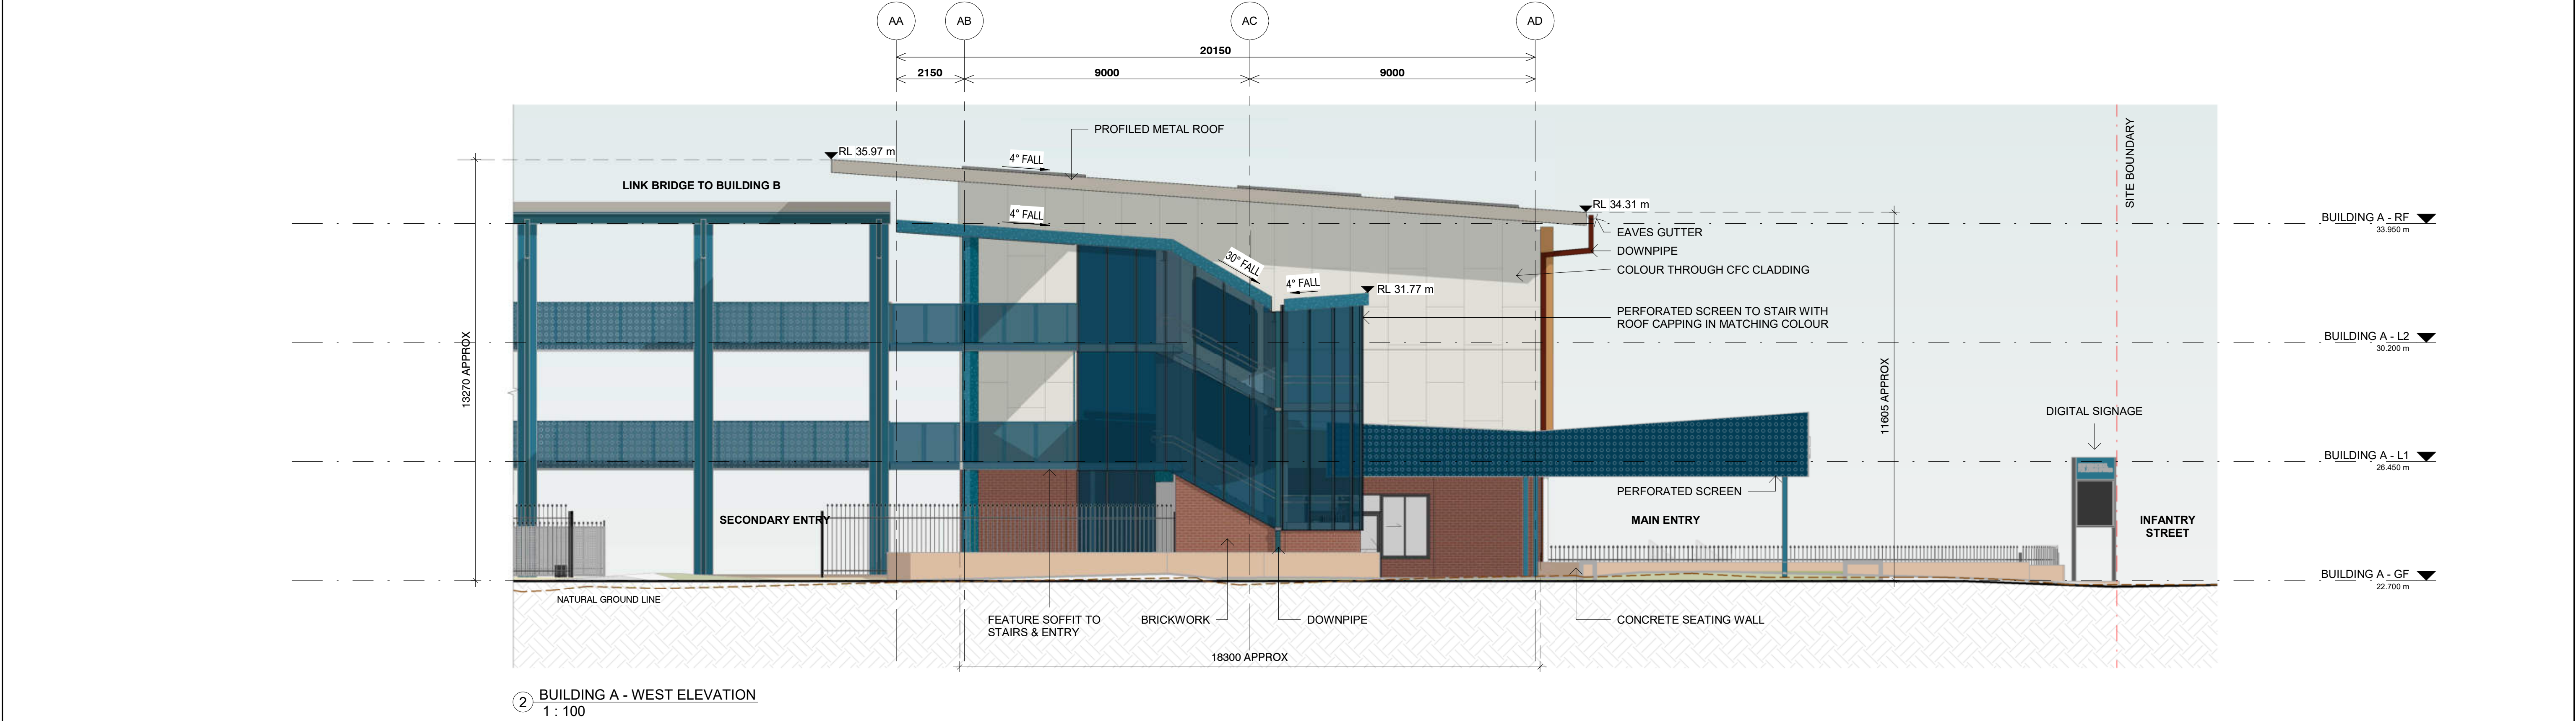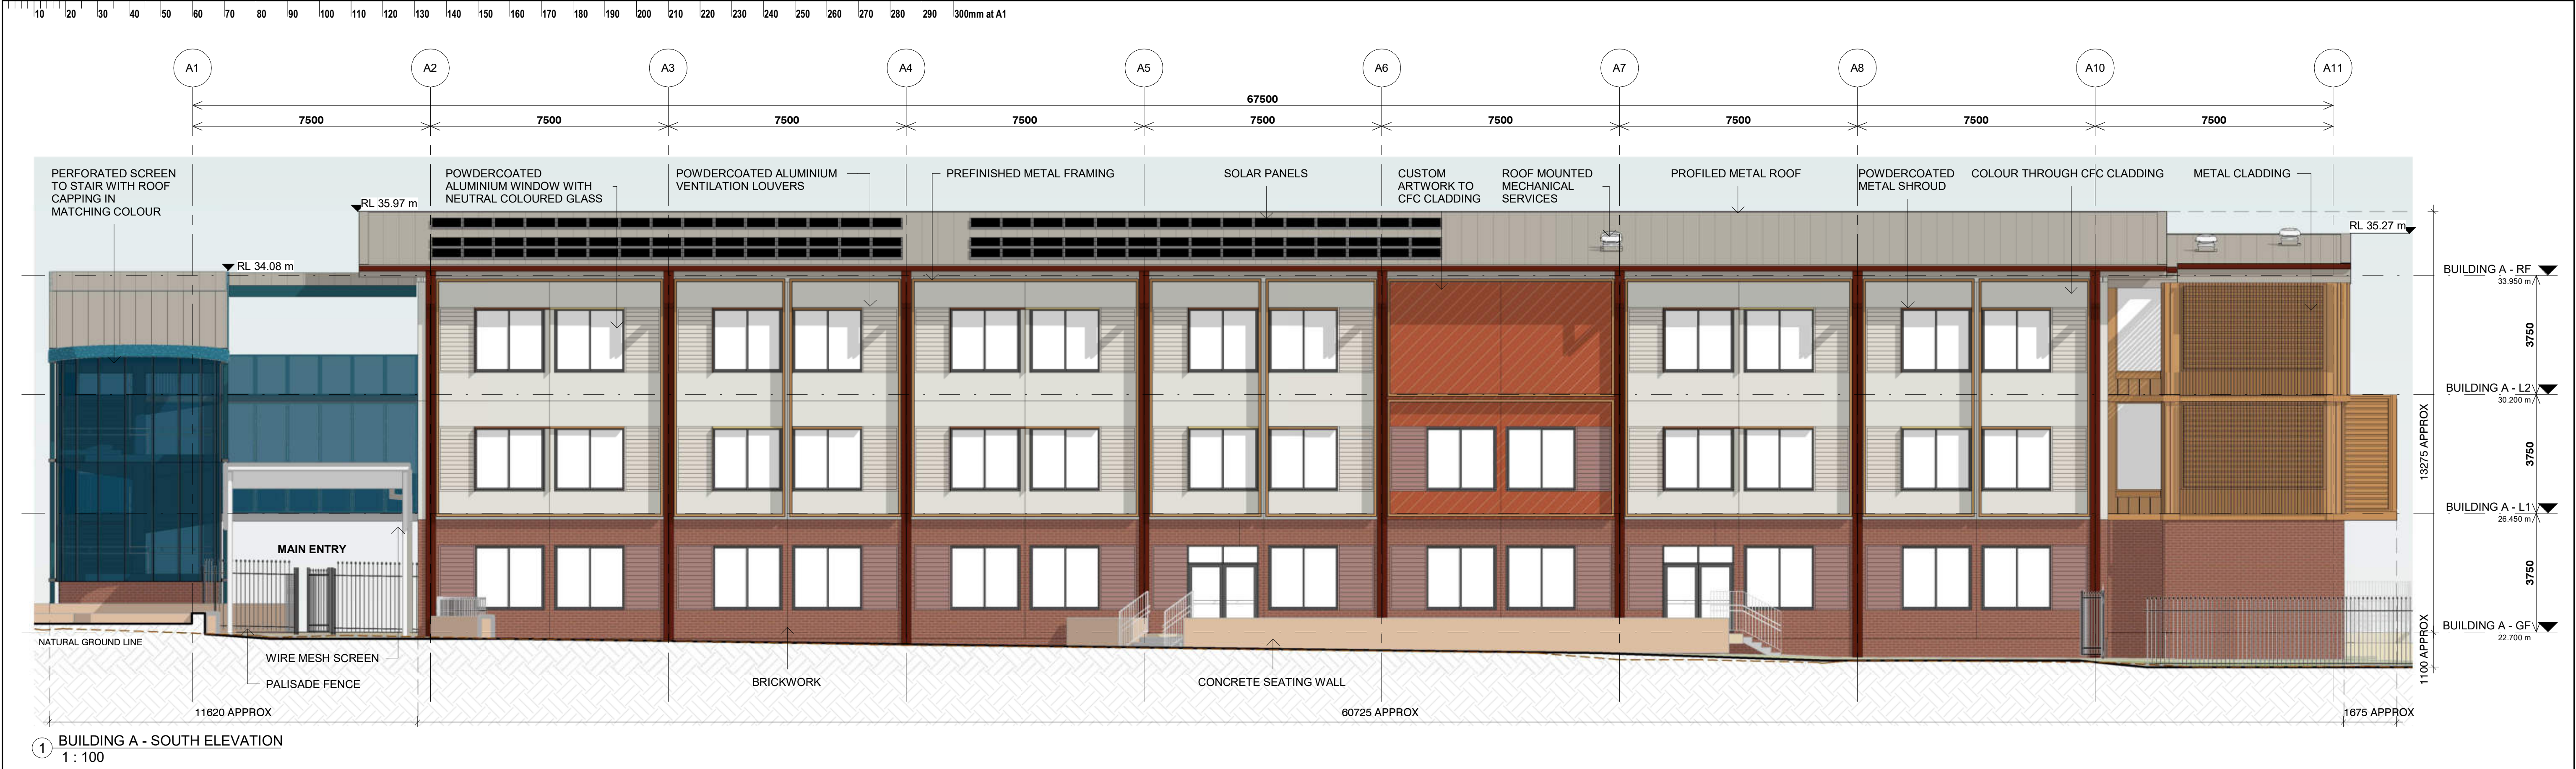


ISSUE	DATE	SUBJECT	AUTHORISED	LANDSCAPE ARCHITECT	PROJECT MANAGER	CLIENT	PROJECT	DESCRIPTION															
01	22/11/2024	FINAL DRAFT ISSUE FOR REF	TD	 Level 3-5 Baptist Street Sydney NSW 2000 T + 61 2 8332 5600	 Level 15, 207 Kent Street, Sydney NSW 2000 T + 1300 462 551	 Education School Infrastructure	NEW HIGH SCHOOL FOR JORDAN SPRINGS Armoury Road, Jordan Springs NSW 2747	BUILDING A - ELEVATIONS - SHEET 1															
02	06/12/2024	UPDATED DRAFT ISSUE FOR REF	TD																				
03	19/12/2024	ISSUE FOR REF	TD																				
				SERVICES		STRUCTURE & CIVIL	ARCHITECT																
				STEENSEN VARMINO			 T +612 9319 2555 ABN: 48 842 921 969 Nominated Architects Andrew Hipwell 0502 Daniel Beekwilder 0152	DISCLAIMER This drawing should be read in conjunction with all the standard notes & abbreviations in the drawing pack, relevant contracts, specifications and drawings. Dimensions are in millimetres. Levels are metres. Do not scale off drawings. Use figured dimensions only. Check dimensions on Site. Report discrepancies immediately.															
				Level 5/9, 13 Cadogan Street, Sydney NSW 2000 T + (02) 9967 2200	Level 20, 66 Goulburn Street, Sydney NSW 2000 T + (02) 9586 1312	Level 6/73 Miller St, North Sydney NSW 2060 T + (02) 9439 7285	 1: 100 @ A1 DATE PRINTED: 19/12/2024 5:41:25 PM	<table><tr><td>PROJECT No</td><td>DRAWING No</td><td>REVISION</td></tr><tr><td>24 410</td><td>JSHS-DJRD-B00A-ZZ-REF-A-3011</td><td>03</td></tr><tr><td>PURPOSE OF ISSUE</td><td>STATUS</td><td>DRAWN BY</td></tr><tr><td>ISSUE FOR REF</td><td>S4</td><td>GB</td></tr><tr><td></td><td>A1</td><td>22/11/24</td></tr></table>	PROJECT No	DRAWING No	REVISION	24 410	JSHS-DJRD-B00A-ZZ-REF-A-3011	03	PURPOSE OF ISSUE	STATUS	DRAWN BY	ISSUE FOR REF	S4	GB		A1	22/11/24
PROJECT No	DRAWING No	REVISION																					
24 410	JSHS-DJRD-B00A-ZZ-REF-A-3011	03																					
PURPOSE OF ISSUE	STATUS	DRAWN BY																					
ISSUE FOR REF	S4	GB																					
	A1	22/11/24																					

 

 ISSUE DATE SUBJECT			AUTHORISED	LANDSCAPE ARCHITECT	PROJECT MANAGER	CLIENT	PROJECT	DESCRIPTION		
01	22/11/2024	FINAL DRAFT ISSUE FOR REF	TD	 Level 3-5 Bapfed Street Parramatta NSW 2150 T + 61 2 8332 5600	 Level 15, 207 Kent Street, Sydney NSW 2000 T + 1300 482 651	 Education School Infrastructure		NEW HIGH SCHOOL FOR JORDAN SPRINGS Armoury Road, Jordan Springs NSW 2747	BUILDING A - ELEVATIONS - SHEET 2	
02	06/12/2024	UPDATED DRAFT ISSUE FOR REF	TD							
03	19/12/2024	ISSUE FOR REF	TD							
				SERVICES		STRUCTURE & CIVIL	ARCHITECT		PROJECT No DRAWING No REVISION	
							 T + 612 9319 2955 ABN: 48 942 621 969 Katherine Auld-Bridge Andrew Hopwell 6562 Daniel Dwyer/Miller 6192			 0 1 2 3 5 1:100 SCALE 1: 100 @ A1 DATE PRINTED: 19/12/2024 5:42:06 PM
				Level 9-13 Castlereagh Street, Sydney NSW 2000 T + (02) 9967 2200	Level 20, 66 Goulburn Street, Sydney NSW 2000 T + (02) 9967 1312	Level 67/3 Miller St, North Sydney NSW 1585 T + (02) 9429 7288	63 Myra Street Chippendale NSW 2008 Sydney Australia djrcd.com.au			
								PURPOSE OF ISSUE STATUS DRAWN BY SHEET SIZE ORIGIN DATE	24 410 JSHS-DJRD-B00A-ZZ-REF-A-3012 03	
								ISSUE FOR REF	S4 GB A1 22/11/24	

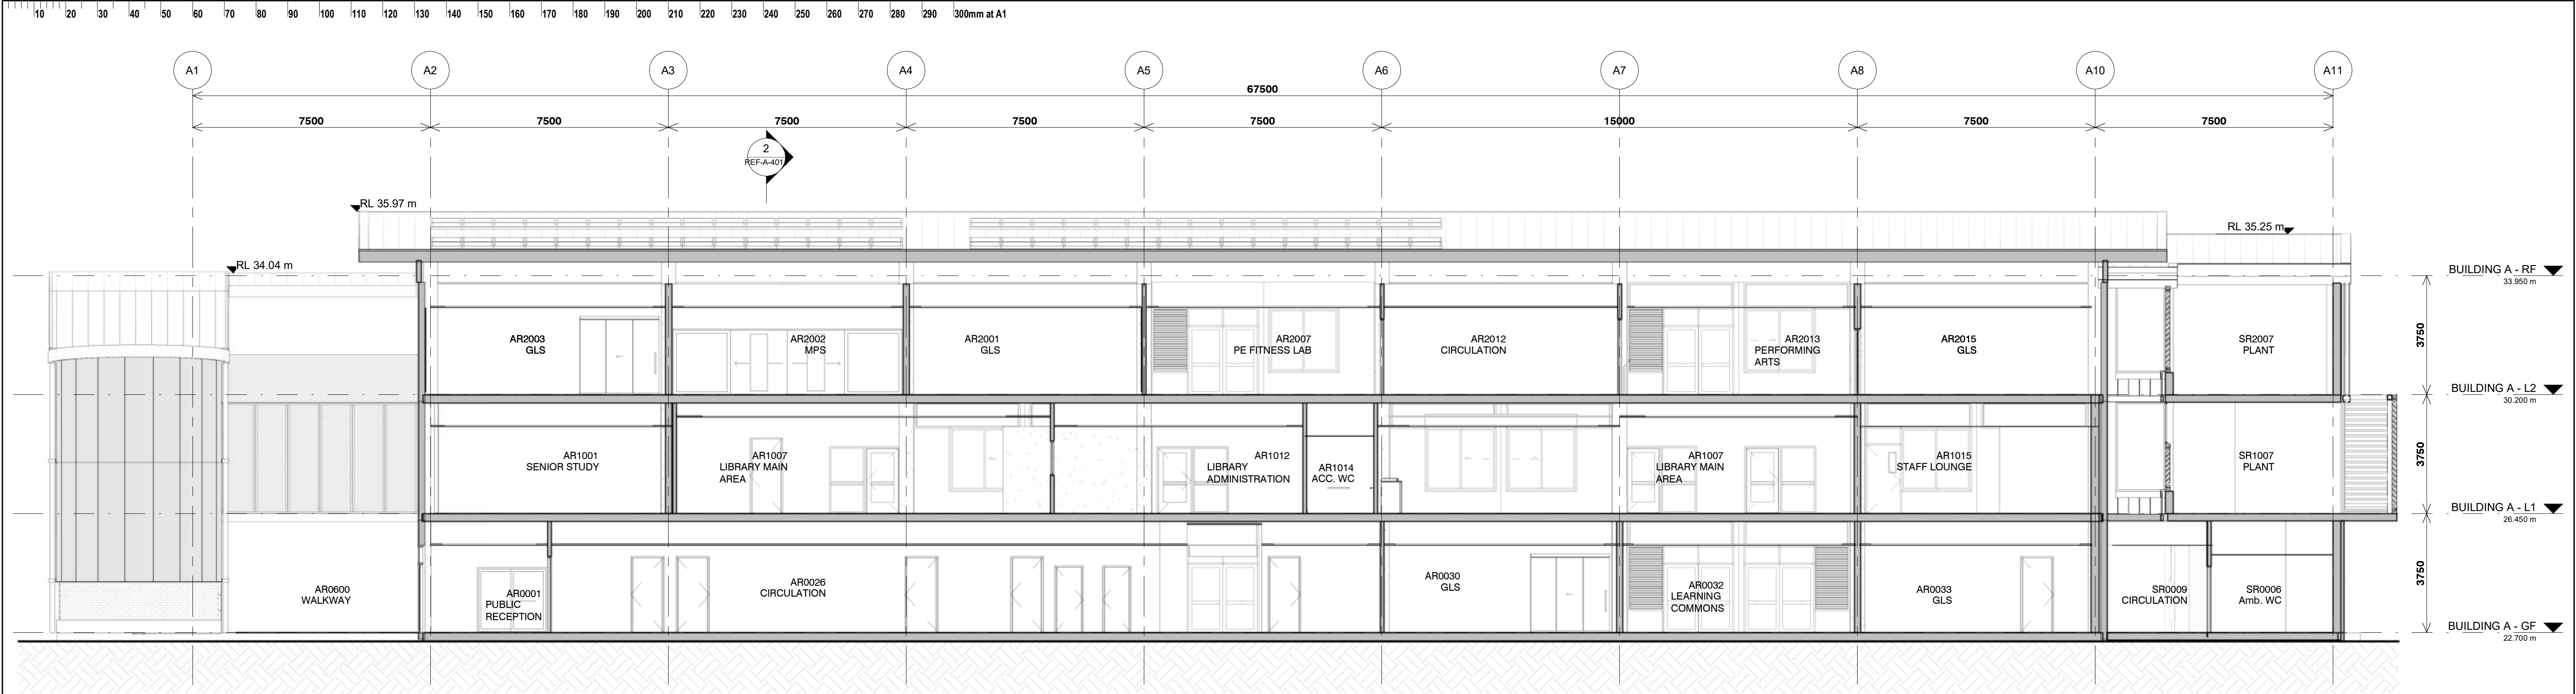

1 BUILDING A - LONGITUDINAL SECTION
1 : 100

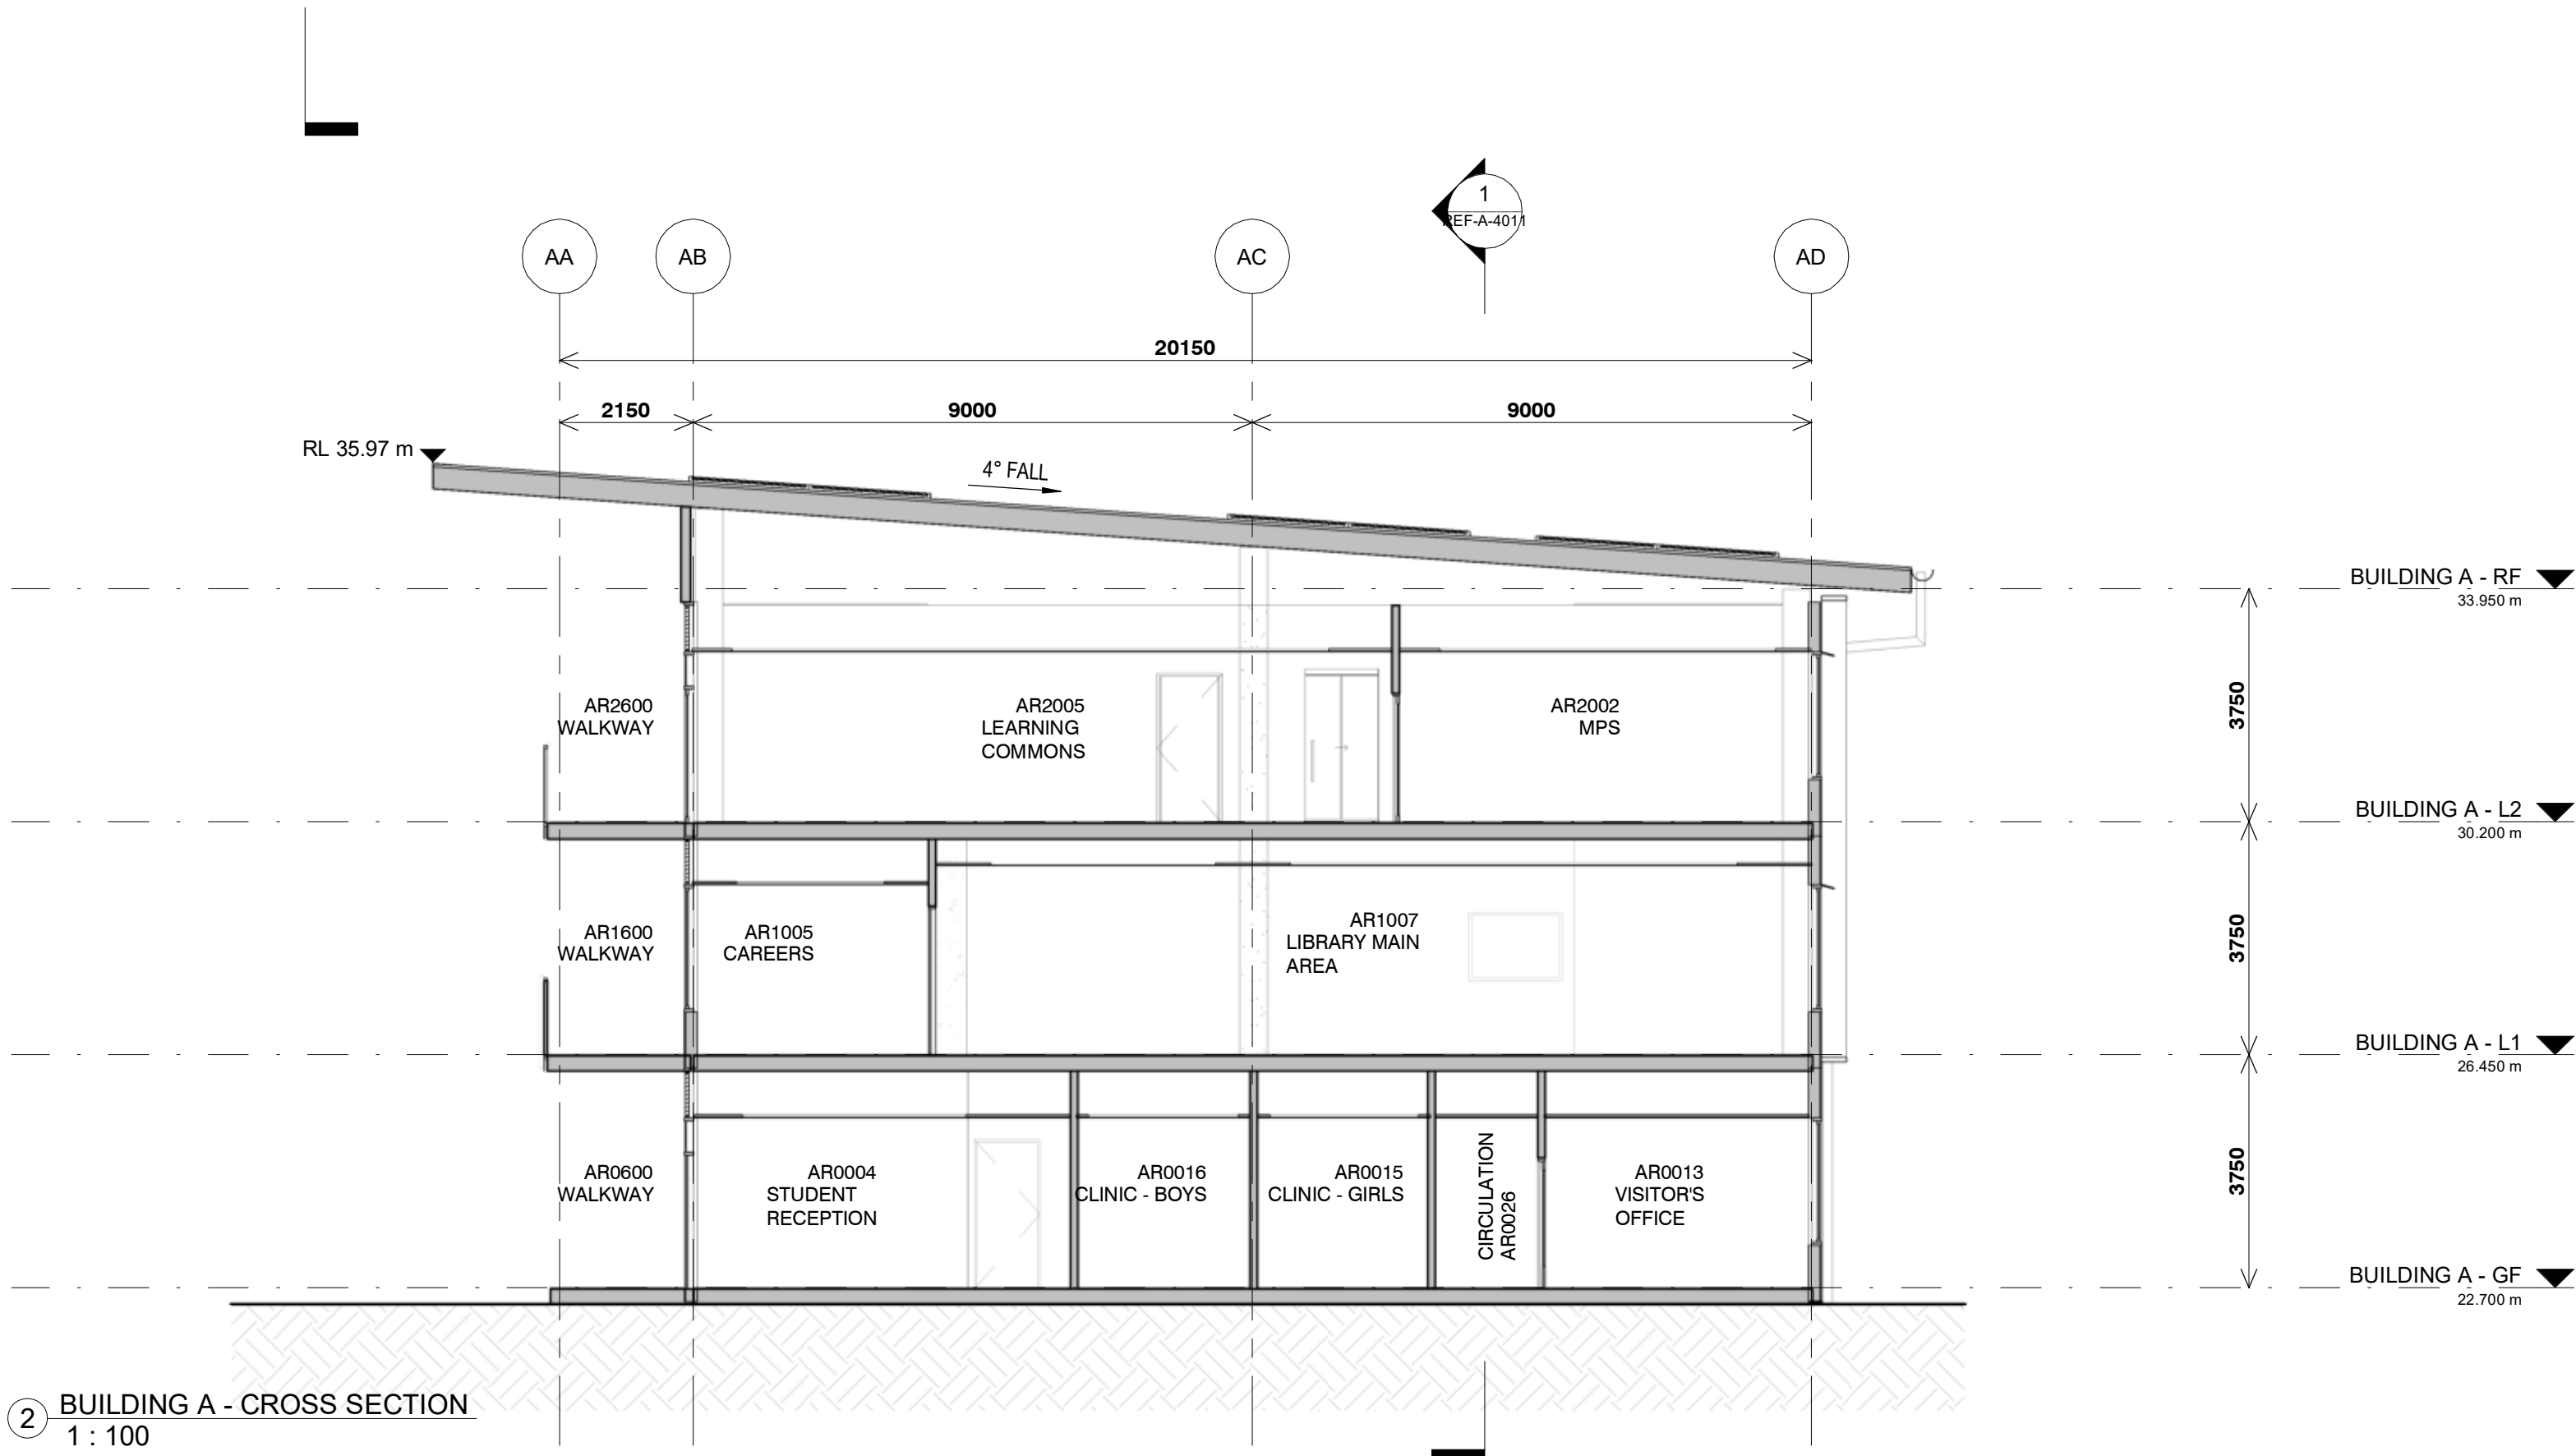

2 BUILDING A - CROSS SECTION
1 : 100

ISSUE		DATE	SUBJECT	AUTHORISED	LANDSCAPE ARCHITECT	PROJECT MANAGER	CLIENT	PROJECT	DESCRIPTION
01	22/11/2024	FINAL DRAFT ISSUE FOR REF		TD	 Level 3-5 Baptist Street Sydney NSW 2000 T + 61 2 8332 5600	 Level 15, 207 Kent Street, Sydney NSW 2000 T + 1300 462 551	 		NEW HIGH SCHOOL FOR JORDAN SPRINGS Armoury Road, Jordan Springs NSW 2747
02	06/12/2024	UPDATED DRAFT ISSUE FOR REF		TD					
03	19/12/2024	ISSUE FOR REF		TD					
					SERVICES		STRUCTURE & CIVIL	ARCHITECT	
					 Level 89-13 Cadell Street, Sydney NSW 2000 T + (02) 9967 2200	 Level 20, 66 Goulburn Street, Sydney NSW 2000 T + (02) 9556 1312	 Level 6/73 Miller St, North Sydney NSW 2060 T + (02) 9439 7288	 T +612 9319 2953 M +61 48 945 521 989 Nominated Architects Andrew Hipwell 6052 Daniel Beckwith 6152	DISCLAIMER This drawing should be read in conjunction with all the standard notes & abbreviations in the drawing pack, relevant contracts, specifications and drawings. Dimensions are in millimetres. Levels are metres. Do not scale off drawings. Use figured dimensions only. Check dimensions on Site. Report discrepancies immediately.
					 0 1 2 3 5 1 : 100 @ A1				
					DATE PRINTED: 19/12/2024 5:14:00 PM				
					ISSUE FOR REF S4 GB A1 22/11/24				





1 BUILDING B - GROUND FLOOR PLAN
1 : 100


LEGEND

- HS 303 WOOD + METAL TECHNOLOGY LEARNING HUB
- HS 304 FOOD + TEXTILES LEARNING HUB
- HS 401 STUDENT AMENITIES
- HS 402 OTHER STORAGE
- HS 403 OTHER MOVEMENT / SERVICES

ISSUE		DATE	SUBJECT	AUTHORISED	LANDSCAPE ARCHITECT	PROJECT MANAGER	CLIENT	PROJECT	DESCRIPTION					
01	22/11/2024		FINAL DRAFT ISSUE FOR REF	TD	 Level 3-5 Baptist Street Sydney NSW 2010 T + 61 2 8332 5600	 Level 15, 207 Kent Street, Sydney NSW 2000 T + 1300 482 651	 	NEW HIGH SCHOOL FOR JORDAN SPRINGS Armory Road, Jordan Springs NSW 2747	BUILDING B - GROUND FLOOR PLAN					
02	06/12/2024		UPDATED DRAFT ISSUE FOR REF	TD										
03	19/12/2024		ISSUE FOR REF	TD										
					SERVICES	STRUCTURE & CIVIL	ARCHITECT	DISCLAIMER						
					 Level 89-13 Cadogan Street, Sydney NSW 2000 T + (02) 9987 1200	 Level 20, 66 Goulburn Street, Sydney NSW 2000 T + (02) 9587 1312	 Level 673 Miller St, North Sydney NSW 2060 T + (02) 9439 7288	 T + 612 9319 2553 ABN: 48 842 921 989 Nominated Architects Andrew Hipwell 0502 Daniel Beckwith 0152	This drawing should be read in conjunction with all the standard notes & abbreviations in the drawing pack, relevant contracts, specifications and drawings. Dimensions are in millimetres. Levels are metres. Do not scale off drawings. Use figured dimensions only. Check dimensions on Site. Report discrepancies immediately.					
										PROJECT No	DRAWING No	REVISION		
										24 410	JSHS-DJRD-B00B-GF-REF-A-1020	03		
										PURPOSE OF ISSUE	STATUS	DRAWN BY	SHEET SIZE	ORIGIN DATE
										ISSUE FOR REF	S4	DR	A1	22/11/24

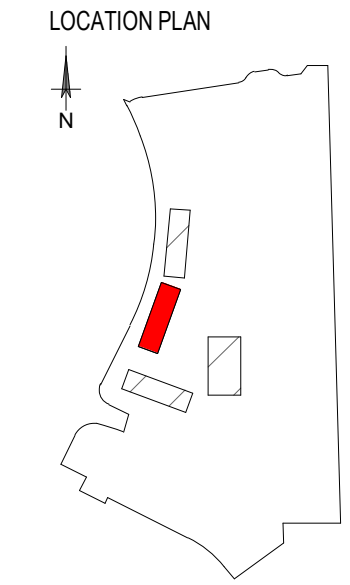

 
ISSUE			DATE	SUBJECT	AUTHORISED	LANDSCAPE ARCHITECT	PROJECT MANAGER	CLIENT	PROJECT	DESCRIPTION					
01	22/11/2024	FINAL DRAFT ISSUE FOR REF			TD	 Level 3-5 Bagdad Street Pyrmont NSW 2015 T + 61 2 8332 5600	 Level 15, 207 Kent Street, Sydney NSW 2000 T + 1300 482 651	 	NEW HIGH SCHOOL FOR JORDAN SPRINGS Armory Road, Jordan Springs NSW 2747	BUILDING B - LEVEL 1 FLOOR PLAN					
02	06/12/2024	UPDATED DRAFT ISSUE FOR REF		TD											
03	19/12/2024	ISSUE FOR REF		TD											
						SERVICES		STRUCTURE & CIVIL	ARCHITECT						
						 Level 9-13 Castlereagh Street, Sydney NSW 2000 T + (02) 9967 2200	 Level 20, 66 Goulburn Street, Sydney NSW 2000 T + (02) 9429 1312	 Level 6/73 Miller St, North Sydney Sydney NSW 2060 T + (02) 9429 7288	 63 Myrtle Street Chippendale NSW 2008 Sydney NSW 2000 T + (02) 9429 7288	 SCALE 1 : 100 @ A1 DATE PRINTED: 19/12/2024 5:01:04 PM	PROJECT No 24 410 JSHS-DJRD-B00B-L1-REF-A-1021 03				
										PURPOSE OF ISSUE	STATUS	DRAWN BY	SHEET SIZE	ORIGIN DATE	
											ISSUE FOR REF	S4	DR	A1	09/27/24

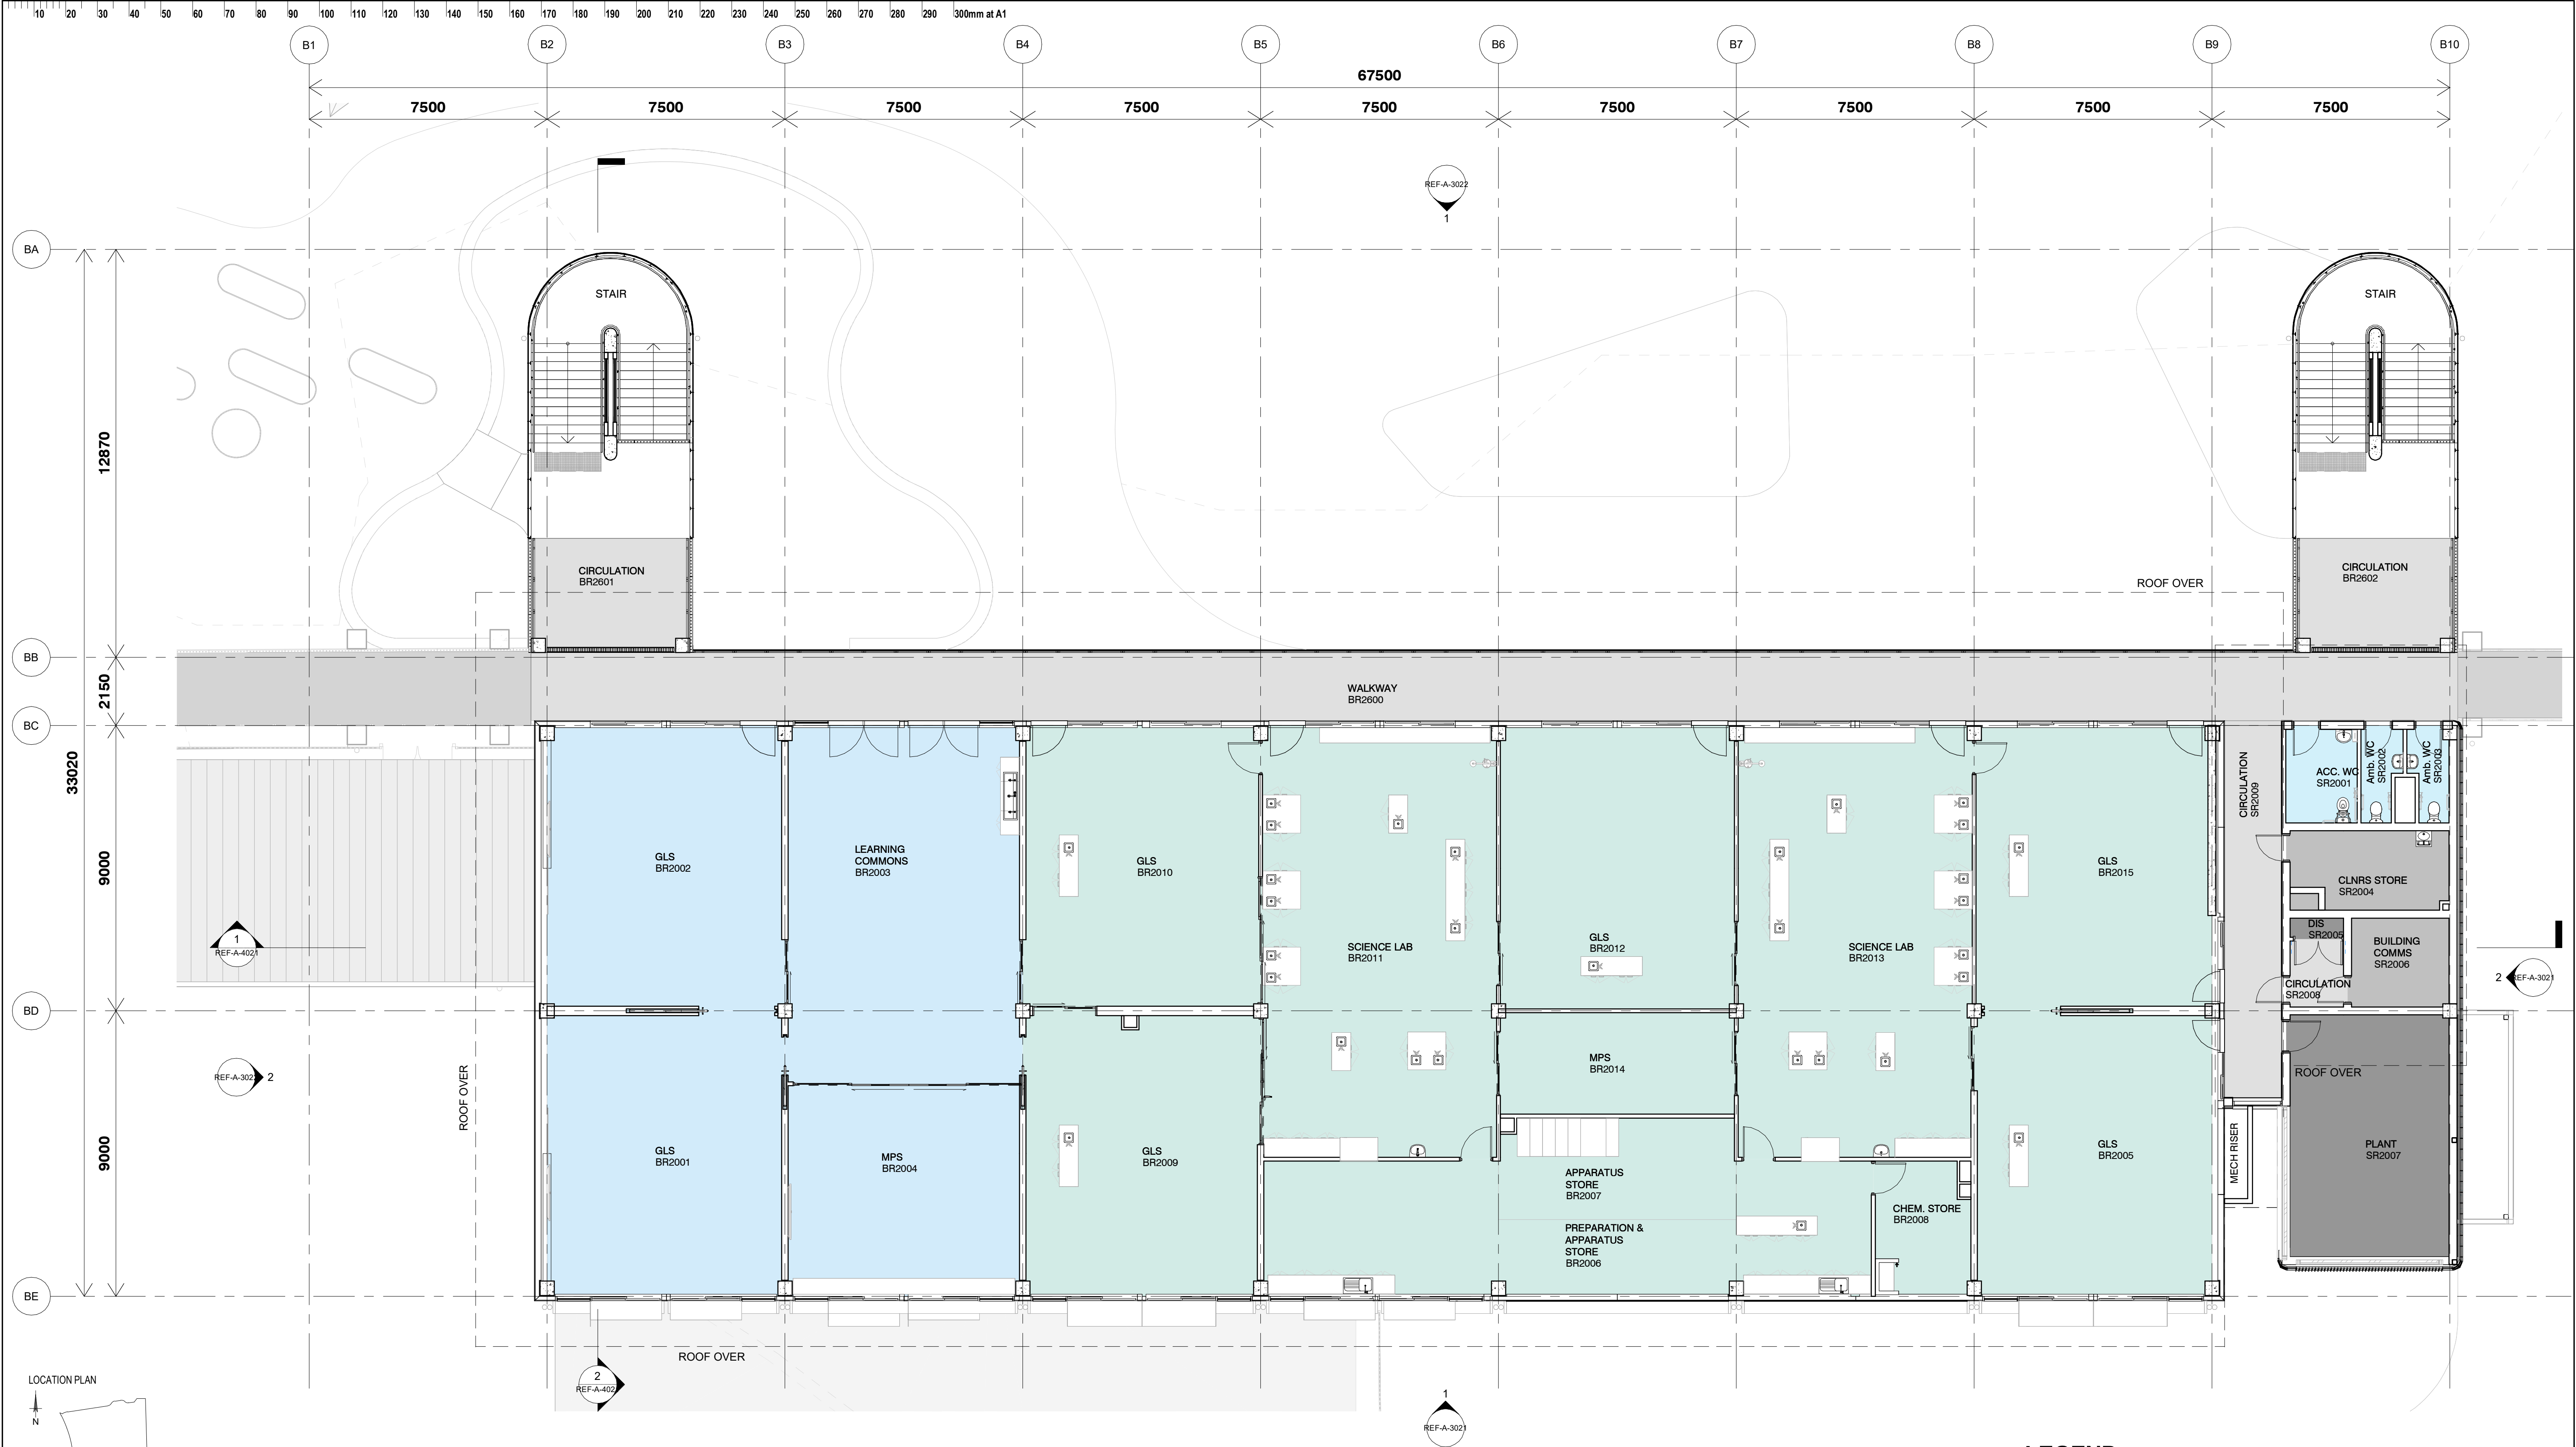


1 BUILDING B - LEVEL 2 FLOOR PLAN
1 : 100

LEGEND



- HS 101 GENERAL LEARNING SPACES
- HS 301 SCIENCE LEARNING HUB
- HS 401 STUDENT AMENITIES
- HS 402 OTHER STORAGE
- HS 403 OTHER MOVEMENT / SERVICES
- HS SERVICES

 ISSUE		DATE	SUBJECT	AUTHORISED	LANDSCAPE ARCHITECT	PROJECT MANAGER	CLIENT	PROJECT	DESCRIPTION						
01	22/11/2024	FINAL DRAFT ISSUE FOR REF		TD	 Level 3-5 Baptist Street, Sydney NSW 2000 T + 61 2 8332 5500	 Level 15, 207 Kent Street, Sydney NSW 2000 T + 61 2 8332 5501	 	NEW HIGH SCHOOL FOR JORDAN SPRINGS Armory Road, Jordan Springs NSW 2747	BUILDING B - LEVEL 2 FLOOR PLAN						
02	06/12/2024	UPDATED DRAFT ISSUE FOR REF		TD											
03	19/12/2024	ISSUE FOR REF		TD											
					SERVICES		STRUCTURE & CIVIL								
					 Level 8/9-13 Cadell Street, Sydney NSW 2000 T + (02) 9967 2200	 Level 20, 66 Goulburn Street, Sydney NSW 2000 T + (02) 9556 1312	 Level 6/73 Miller St, North Sydney NSW 2060 T + (02) 9439 7288	 T + 61 2 9310 2553 ABN: 48 842 921 989 Nominated Architects Andrew Hipwell 0502 Daniel Beckwith 0152 63 Myrtle Street Cherrybrook NSW 2008 Sydney Australia djrd.com.au	DISCLAIMER This drawing should be read in conjunction with all the standard notes & abbreviations in the drawing pack, relevant contracts, specifications and drawings. Dimensions are in millimetres. Levels are metres. Do not scale off drawings. Use figured dimensions only. Check dimensions on Site. Report discrepancies immediately.	 0 1 2 3 5 1:100 SCALE 1 : 100 @ A1 DATE PRINTED: 19/12/2024 5:01:21 PM	PURPOSE OF ISSUE ISSUE FOR REF	STATUS S4	DRAWN BY DR	SHEET SIZE A1	ORIGIN DATE 22/11/24


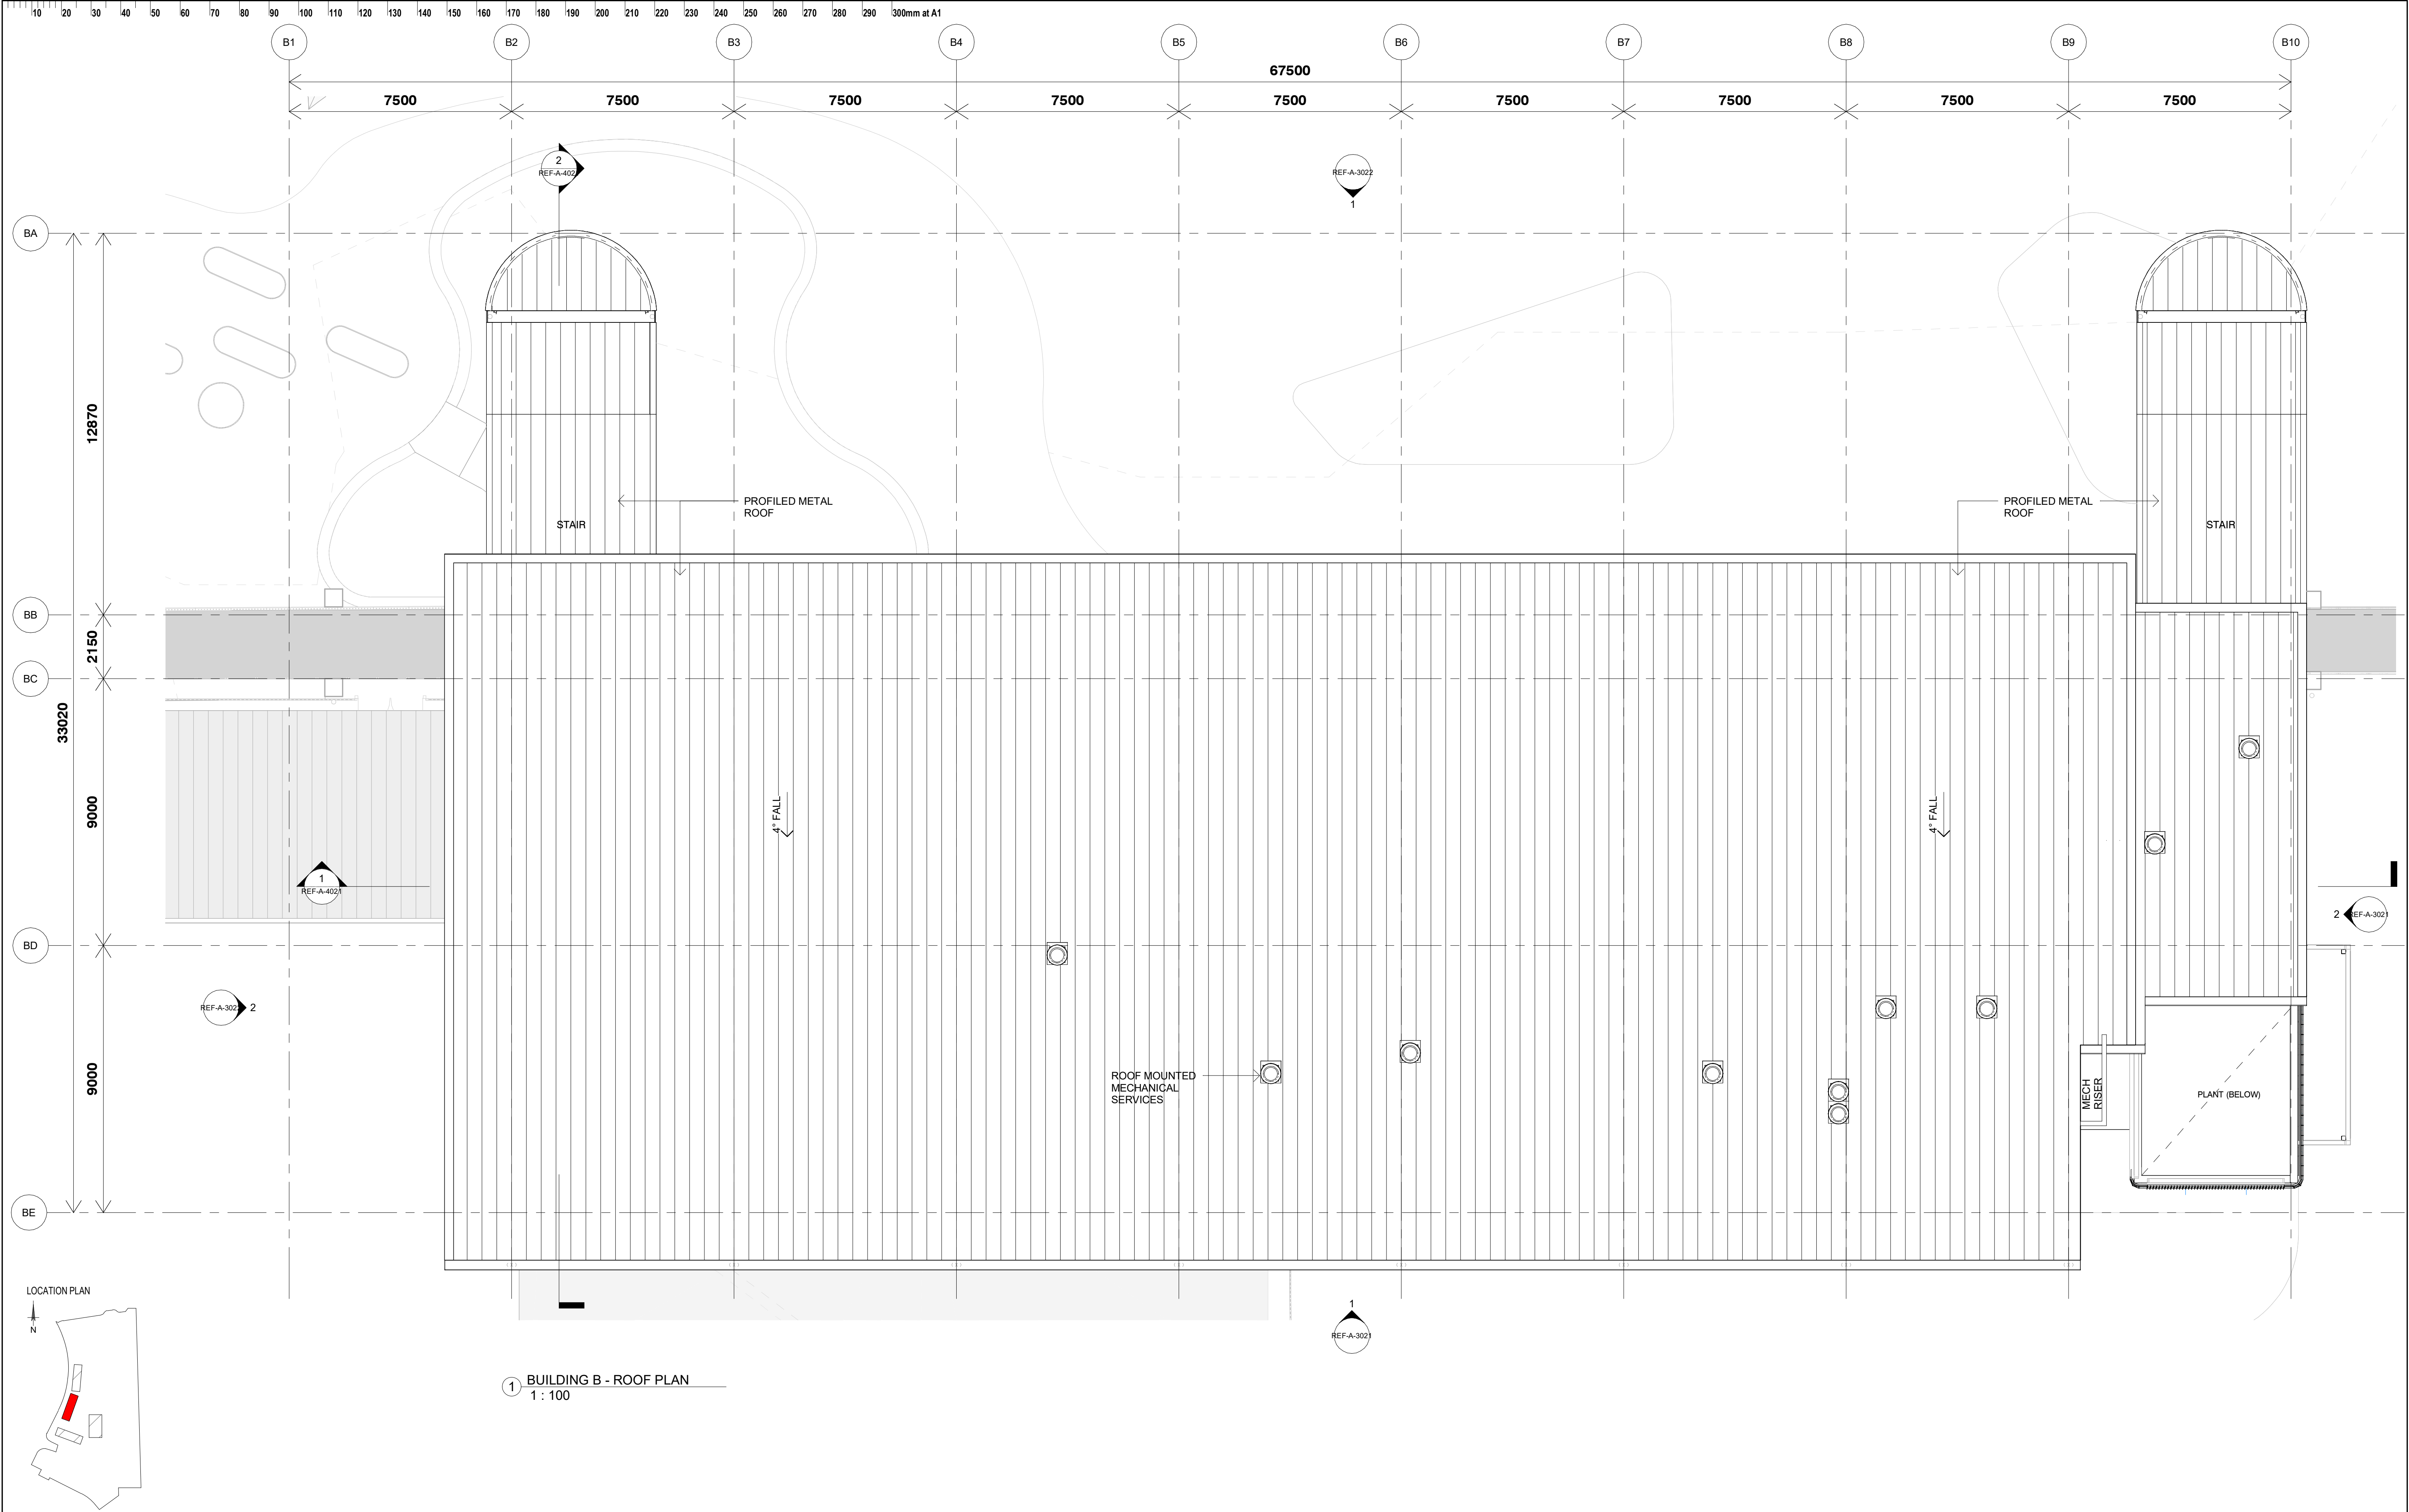




1 BUILDING B - ROOF PLAN
1 : 100


ISSUE		DATE	SUBJECT	AUTHORISED	LANDSCAPE ARCHITECT	PROJECT MANAGER	CLIENT	PROJECT			DESCRIPTION																		
01	22/11/2024	FINAL DRAFT ISSUE FOR REF		TD	 Level 3-5 Baptist Street Sydney NSW 2016 T + 61 2 8332 5600	TSA Riley Level 15, 207 Kent Street, Sydney NSW 2000 T + 1300 462 551	 Education School Infrastructure	THIS DRAWING IS INTENDED TO BE PRINTED IN COLOUR			NEW HIGH SCHOOL FOR JORDAN SPRINGS Armory Road, Jordan Springs NSW 2747			BUILDING B - ROOF PLAN															
02	06/12/2024	UPDATED DRAFT ISSUE FOR REF	TD																										
03	19/12/2024	ISSUE FOR REF	TD																										
					SERVICES		STRUCTURE & CIVIL	ARCHITECT	DISCLAIMER This drawing should be read in conjunction with all the standard notes & abbreviations in the drawing pack, relevant contracts, specifications and drawings. Dimensions are in millimetres. Levels are metres. Do not scale off drawings. Use figured dimensions only. Check dimensions on Site. Report discrepancies immediately.			PROJECT No			DRAWING No			REVISION											
					STEENSEN VARMING							24 410			JSHS-DJRD-B00B-RF-REF-A-1023			03											
					Level 89-13 Cadell Street, Sydney NSW 2000 T + (02) 9967 2200	Level 20, 66 Goulburn Street, Sydney NSW 2000 T + (02) 9556 1312	Level 673 Miller St, North Sydney NSW 2060 T + (02) 9439 7288	Scale 0 1 2 3 5 1 : 100 @ A1				PURPOSE OF ISSUE			STATUS			DRAWN BY			SHEET SIZE			ORIGIN DATE					
									DATE PRINTED:			19/12/2024 5:01:34 PM			ISSUE FOR REF			S4			DR			A1			22/11/24		

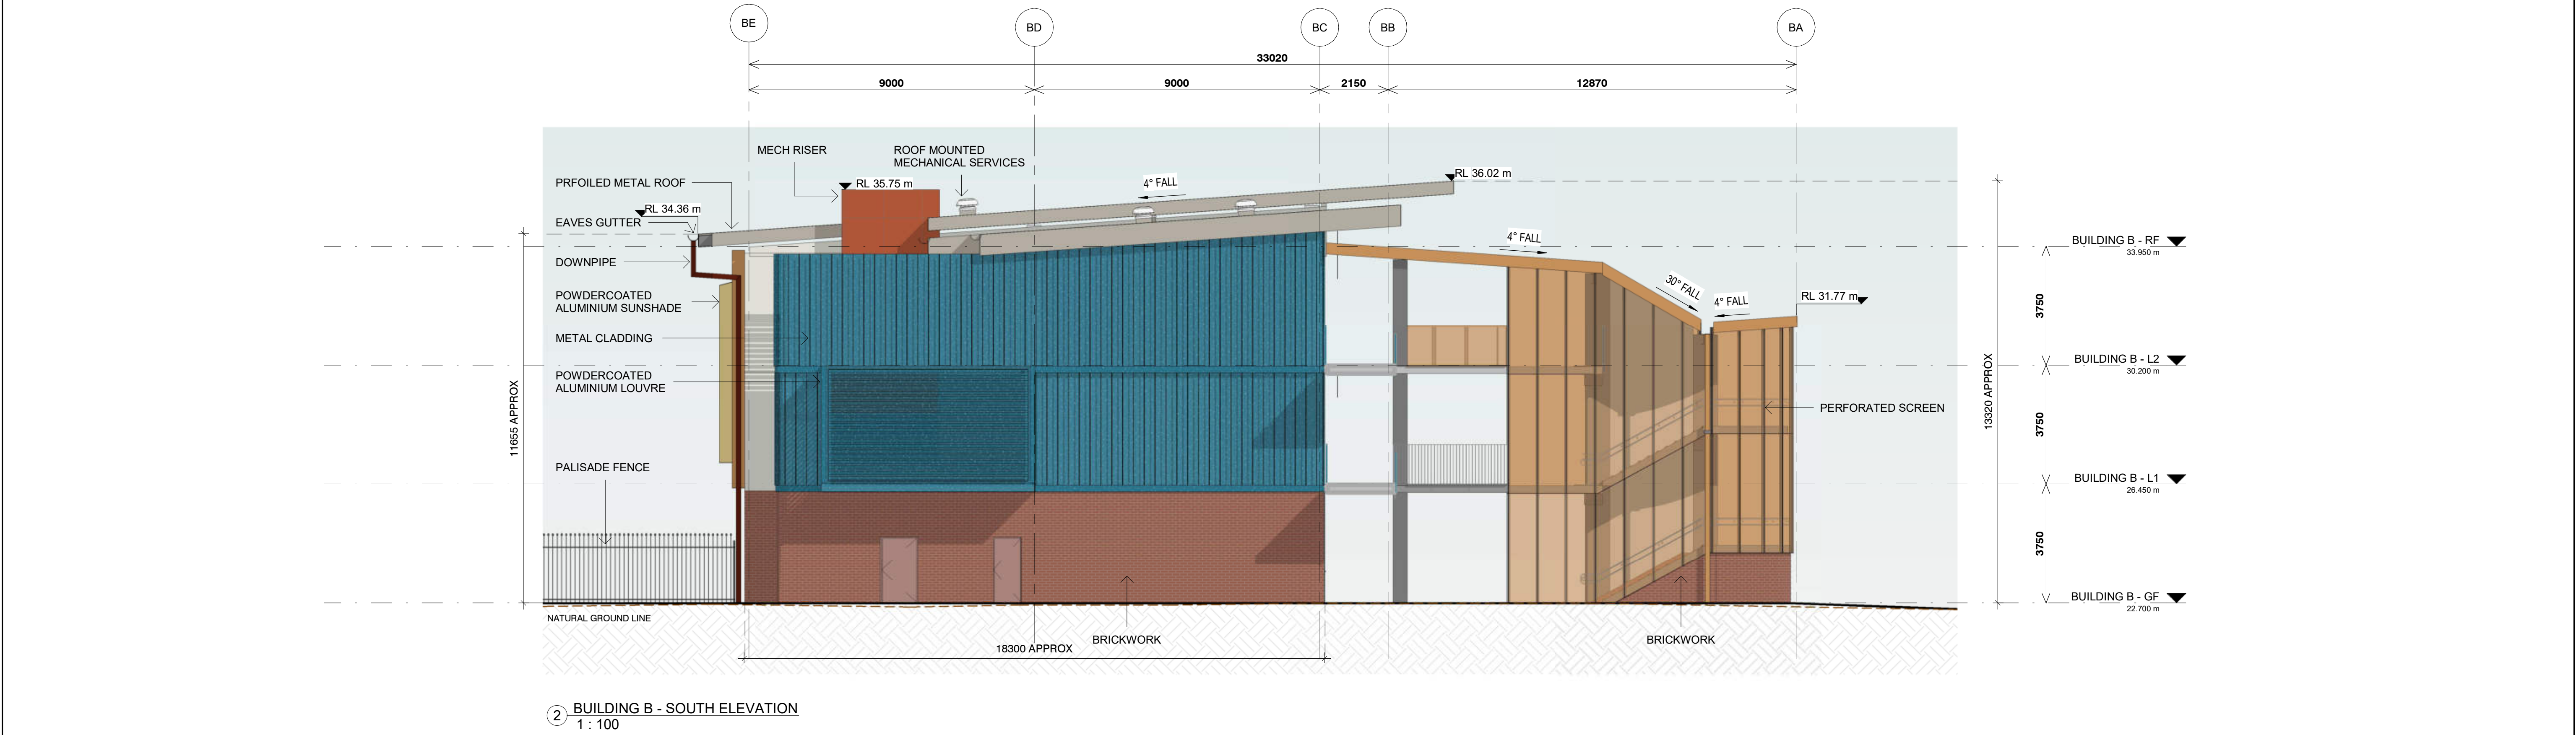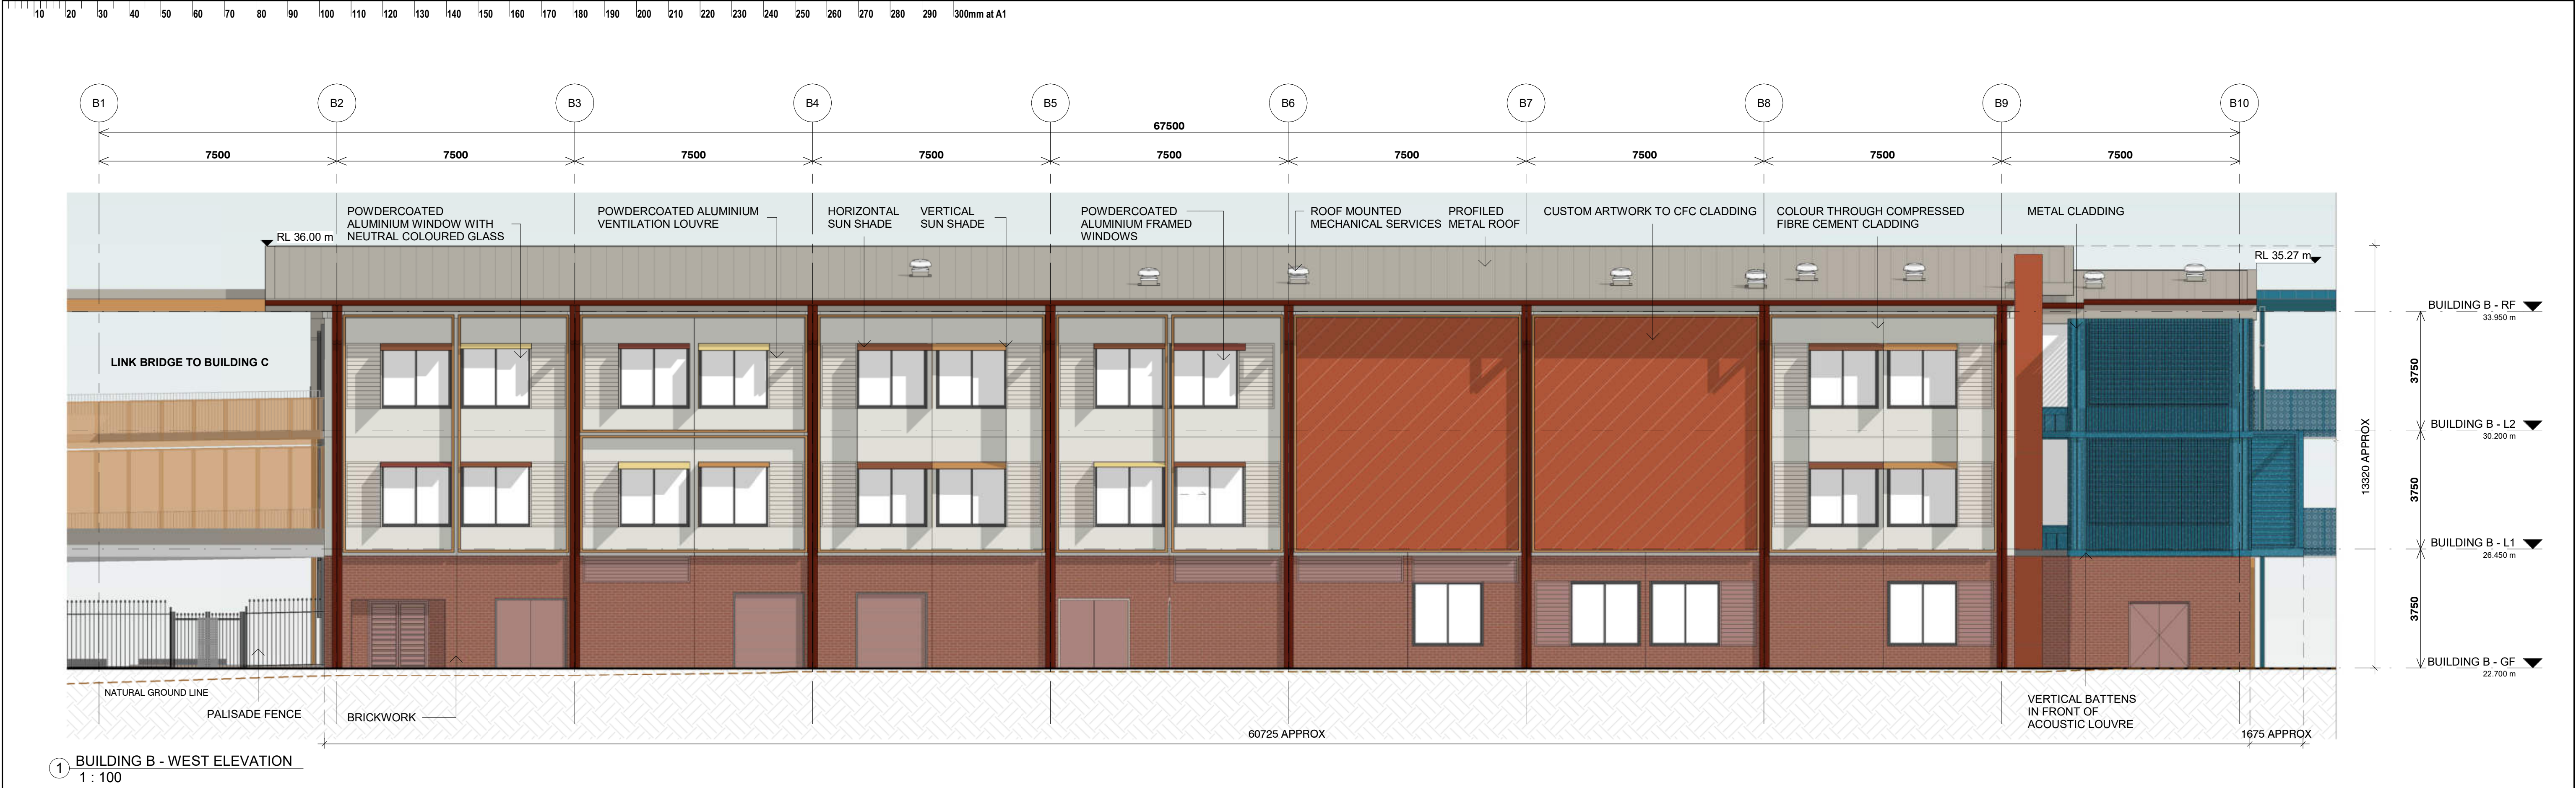


ISSUE	DATE	SUBJECT	AUTHORISED	LANDSCAPE ARCHITECT	PROJECT MANAGER	CLIENT	PROJECT	DESCRIPTION
01	22/11/2024	FINAL DRAFT ISSUE FOR REF	TD	 Level 3-5 Baptist Street Sydney NSW 2000 T + 61 2 8332 5600	 Level 15, 207 Kent Street, Sydney NSW 2000 T + 1300 482 651	 	NEW HIGH SCHOOL FOR JORDAN SPRINGS Armory Road, Jordan Springs NSW 2747	BUILDING B - ELEVATIONS - SHEET 1
02	06/12/2024	UPDATED DRAFT ISSUE FOR REF	TD					
03	19/12/2024	ISSUE FOR REF	TD					
				SERVICES		STRUCTURE & CIVIL	ARCHITECT	
				 Level 89-13 Cadell Street, Sydney NSW 2000 T + (02) 9567 2200	 Level 20, 66 Goulburn Street, Sydney NSW 2000 T + (02) 9556 1312	 Level 6/73 Miller St, North Sydney NSW 2060 T + (02) 9439 7288	 T + 612 9319 2555 ABN: 48 842 921 989 Nominated Architects Andrew Hipwell 0952 Daniel Beckwith 0152 63 Myrtle Street Cherrybrook NSW 2008 Sydney Australia djrd.com.au	DISCLAIMER This drawing should be read in conjunction with all the standard notes & abbreviations in the drawing pack, relevant contracts, specifications and drawings. Dimensions are in millimetres. Levels are metres. Do not scale off drawings. Use figured dimensions only. Check dimensions on Site. Report discrepancies immediately.
							 0 1 2 3 5 1:100 @ A1 SCALE PRINTED: 19/12/2024 5:02:20 PM	
							PURPOSE OF ISSUE	STATUS
							ISSUE FOR REF	S4
							DRAWN BY	GB
							SHEET SIZE	A1
							ORIGIN DATE	22/11/24

  

  ISSUE	DATE	SUBJECT	AUTHORISED	LANDSCAPE ARCHITECT	PROJECT MANAGER	CLIENT	STRUCTURE & CIVIL	ARCHITECT	DISCLAIMER	PROJECT	DESCRIPTION
01	22/11/2024	FINAL DRAFT ISSUE FOR REF	TD	 Level 3-5 Bagdad Street Redfern, 2016 T + 61 2 8332 5600	 Level 15, 207 Kent Street, Sydney NSW 2000 T + 1300 482 661	 Education School Infrastructure	 Level 6/73 Miller St, North Sydney NSW 1585 T (02) 9439 7288	 T+613 9319 2955 ABN: 48 942 921 989 Normanville, Australia Andrew Hpxael: 4562 David Desjardins: 6192 63 Myrtle Street Chippendale NSW 2008 Sydney, Australia djd.com.au	DISCLAIMER This drawing should be read in conjunction with all the standard notes & abbreviations in the drawing pack, relevant contracts, specifications and drawings. Dimensions are in millimetres. Levels are metres. Do not scale off drawings. Use figured dimensions only. Check dimensions on Site. Report discrepancies immediately.	NEW HIGH SCHOOL FOR JORDAN SPRINGS Armory Road, Jordan Springs NSW 2747	BUILDING B - ELEVATIONS - SHEET 2
02	06/12/2024	UPDATED DRAFT ISSUE FOR REF	TD								
03	19/12/2024	ISSUE FOR REF	TD								
				SERVICES							
				 Level 09-13 Castlereagh Street, Sydney NSW 2000 T (02) 9967 2200	 Level 20, 66 Goulburn Street, Sydney NSW 2000 T (02) 9299 1312						
										 SCALE 1 : 100 @ A1 DATE PRINTED: 19/12/2024 5:03:30 PM	PROJECT No DRAWING No REVISION
										24 410 JSHS-DJRD-B00B-ZZ-REF-A-3022 03	PURPOSE OF ISSUE STATUS DRAWN BY SHEET SIZE ORIGIN DATE
										ISSUE FOR REF S4 GB A1 09/27/24	

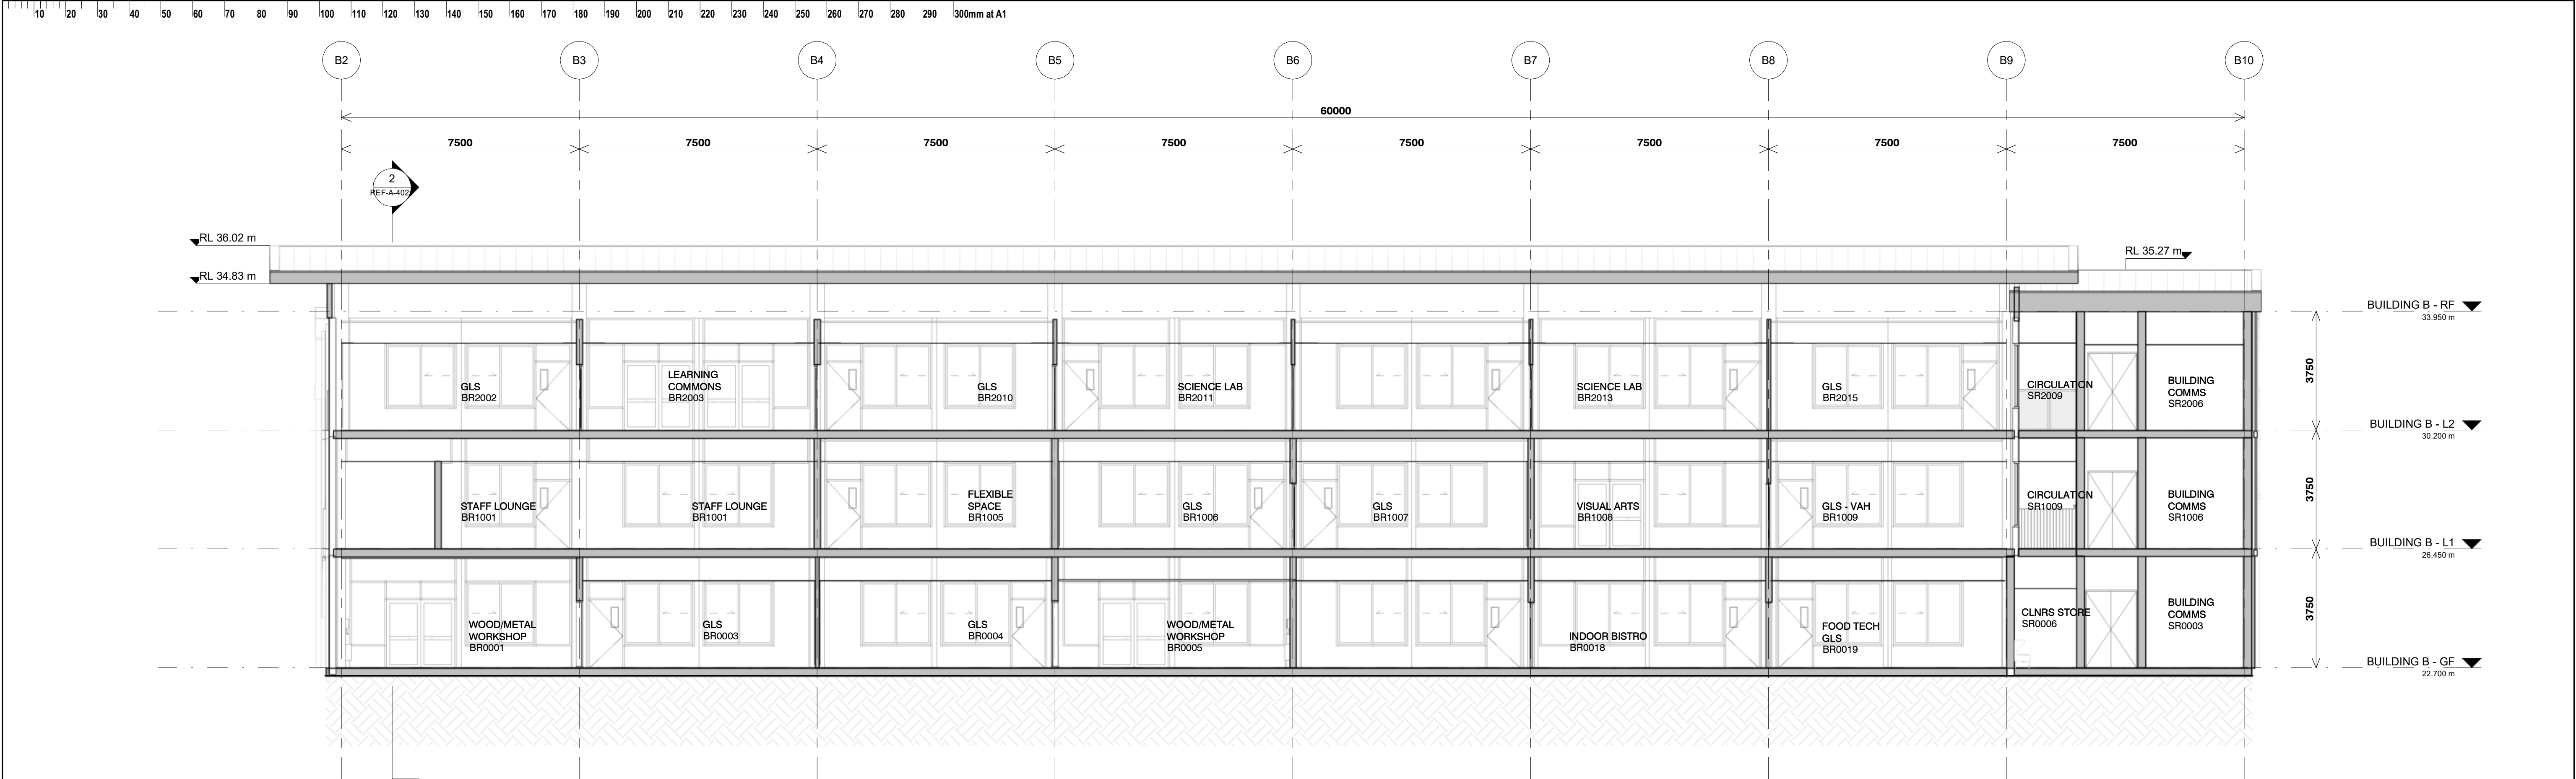

1 BUILDING B - LONGITUDINAL SECTION
1 : 100

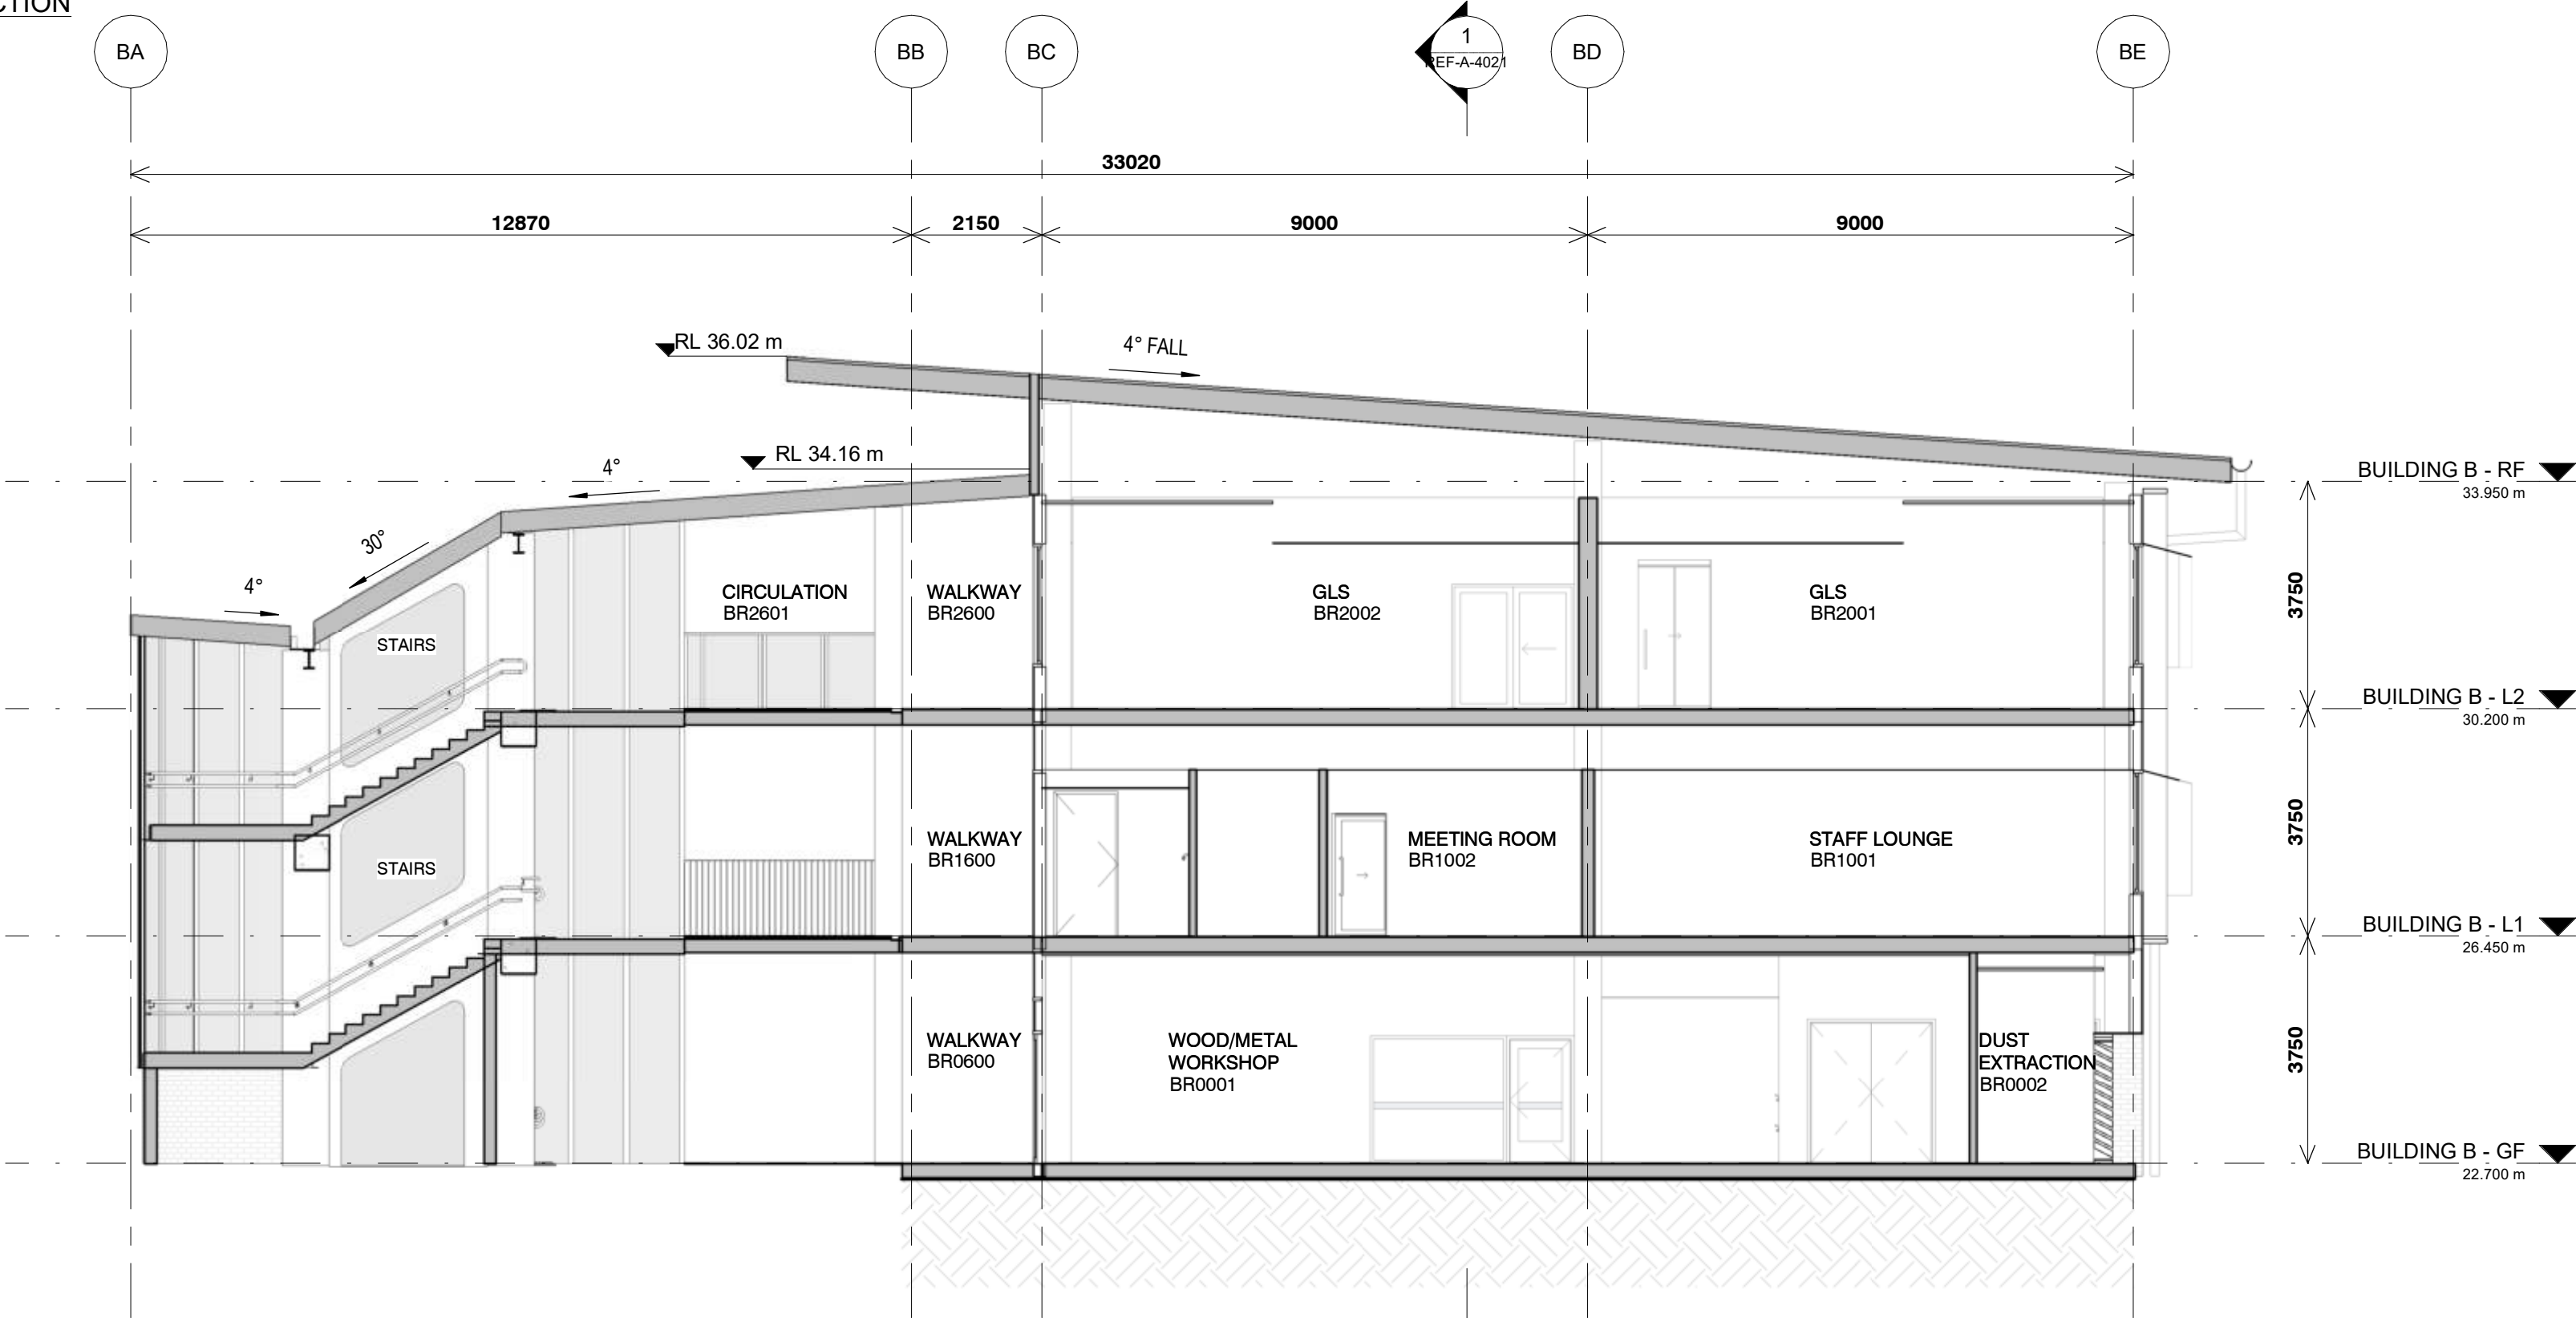


2 BUILDING B - CROSS SECTION
1 : 100

ISSUE		DATE	SUBJECT	AUTHORISED	LANDSCAPE ARCHITECT	PROJECT MANAGER	CLIENT	PROJECT	DESCRIPTION				
01	22/11/2024	FINAL DRAFT ISSUE FOR REF		TD	 Level 3-5 Baptist Street Sydney NSW 2000 T + 61 2 8332 5600	Level 15, 207 Kent Street, Sydney NSW 2000 T + 1300 462 551	 Education School Infrastructure	NEW HIGH SCHOOL FOR JORDAN SPRINGS Armory Road, Jordan Springs NSW 2747	BUILDING B - SECTIONS - SHEET 1				
02	06/12/2024	UPDATED DRAFT ISSUE FOR REF		TD									
03	19/12/2024	ISSUE FOR REF		TD									
					SERVICES		STRUCTURE & CIVIL	ARCHITECT	DISCLAIMER				
					STEENSEN VARMING				This drawing should be read in conjunction with all the standard notes & abbreviations in the drawing pack, relevant contracts, specifications and drawings. Dimensions are in millimetres. Levels are metres. Do not scale off drawings. Use figured dimensions only. Check dimensions on Site. Report discrepancies immediately.				
					Level 89-13 Cadell Street, Sydney NSW 2000 T + (02) 9967 1200	Level 20, 66 Goulburn Street, Sydney NSW 2000 T + (02) 9556 1312	Level 6/73 Miller St, North Sydney NSW 2060 T + (02) 9439 7288	 1:100 @ A1	 1:100 @ A1				
									DATE PRINTED:	19/12/2024 5:03:51 PM			
									PURPOSE OF ISSUE	STATUS	DRAWN BY	SHEET SIZE	ORIGIN DATE
									ISSUE FOR REF	S4	GB	A1	22/11/24



ISSUE			DATE	SUBJECT	AUTHORISED	LANDSCAPE ARCHITECT	PROJECT MANAGER	CLIENT	PROJECT	DESCRIPTION
01	22/11/2024	FINAL DRAFT ISSUE FOR REF			TD	SITE IMAGE Landscape Architects Level 3-5 Baptist Street Sydney NSW 2000 T + 61 2 8332 5500	TSA Riley Level 15, 207 Kent Street, Sydney NSW 2000 T + 61 2 8332 5501	NSW GOVERNMENT Education School Infrastructure	NEW HIGH SCHOOL FOR JORDAN SPRINGS Armory Road, Jordan Springs NSW 2747	BUILDING C - GROUND FLOOR PLAN
02	06/12/2024	UPDATED DRAFT ISSUE FOR REF			TD					
03	19/12/2024	ISSUE FOR REF			TD					
						SERVICES		STRUCTURE & CIVIL	ARCHITECT	
						STEENSEN VARMING Level 8/9-13 Cadell Street, Sydney NSW 2000 T + 61 2 9567 1200		TTW Level 20, 66 Goulburn Street, Sydney NSW 2000 T + 61 2 9556 1312	djrd architects 63 Myrtle Street Chippendale NSW 2008 Sydney Australia djd.com.au	
									DISCLAIMER This drawing should be read in conjunction with all the standard notes & abbreviations in the drawing pack, relevant contracts, specifications and drawings. Dimensions are in millimetres. Levels are metres. Do not scale off drawings. Use figured dimensions only. Check dimensions on Site. Report discrepancies immediately.	
									PROJECT NEW HIGH SCHOOL FOR JORDAN SPRINGS Armory Road, Jordan Springs NSW 2747	DESCRIPTION 24 410 PURPOSE OF ISSUE ISSUE FOR REF
									PROJECT No 24 410 DATE PRINTED: 19/12/2024 5:05:02 PM	DRAWING No JSHS-DJRD-B00C-GF-REF-A-1030 STATUS S4 DRAWN BY DR
									REVISION 03 SHEET SIZE A1 ORIGIN DATE 22/11/24	

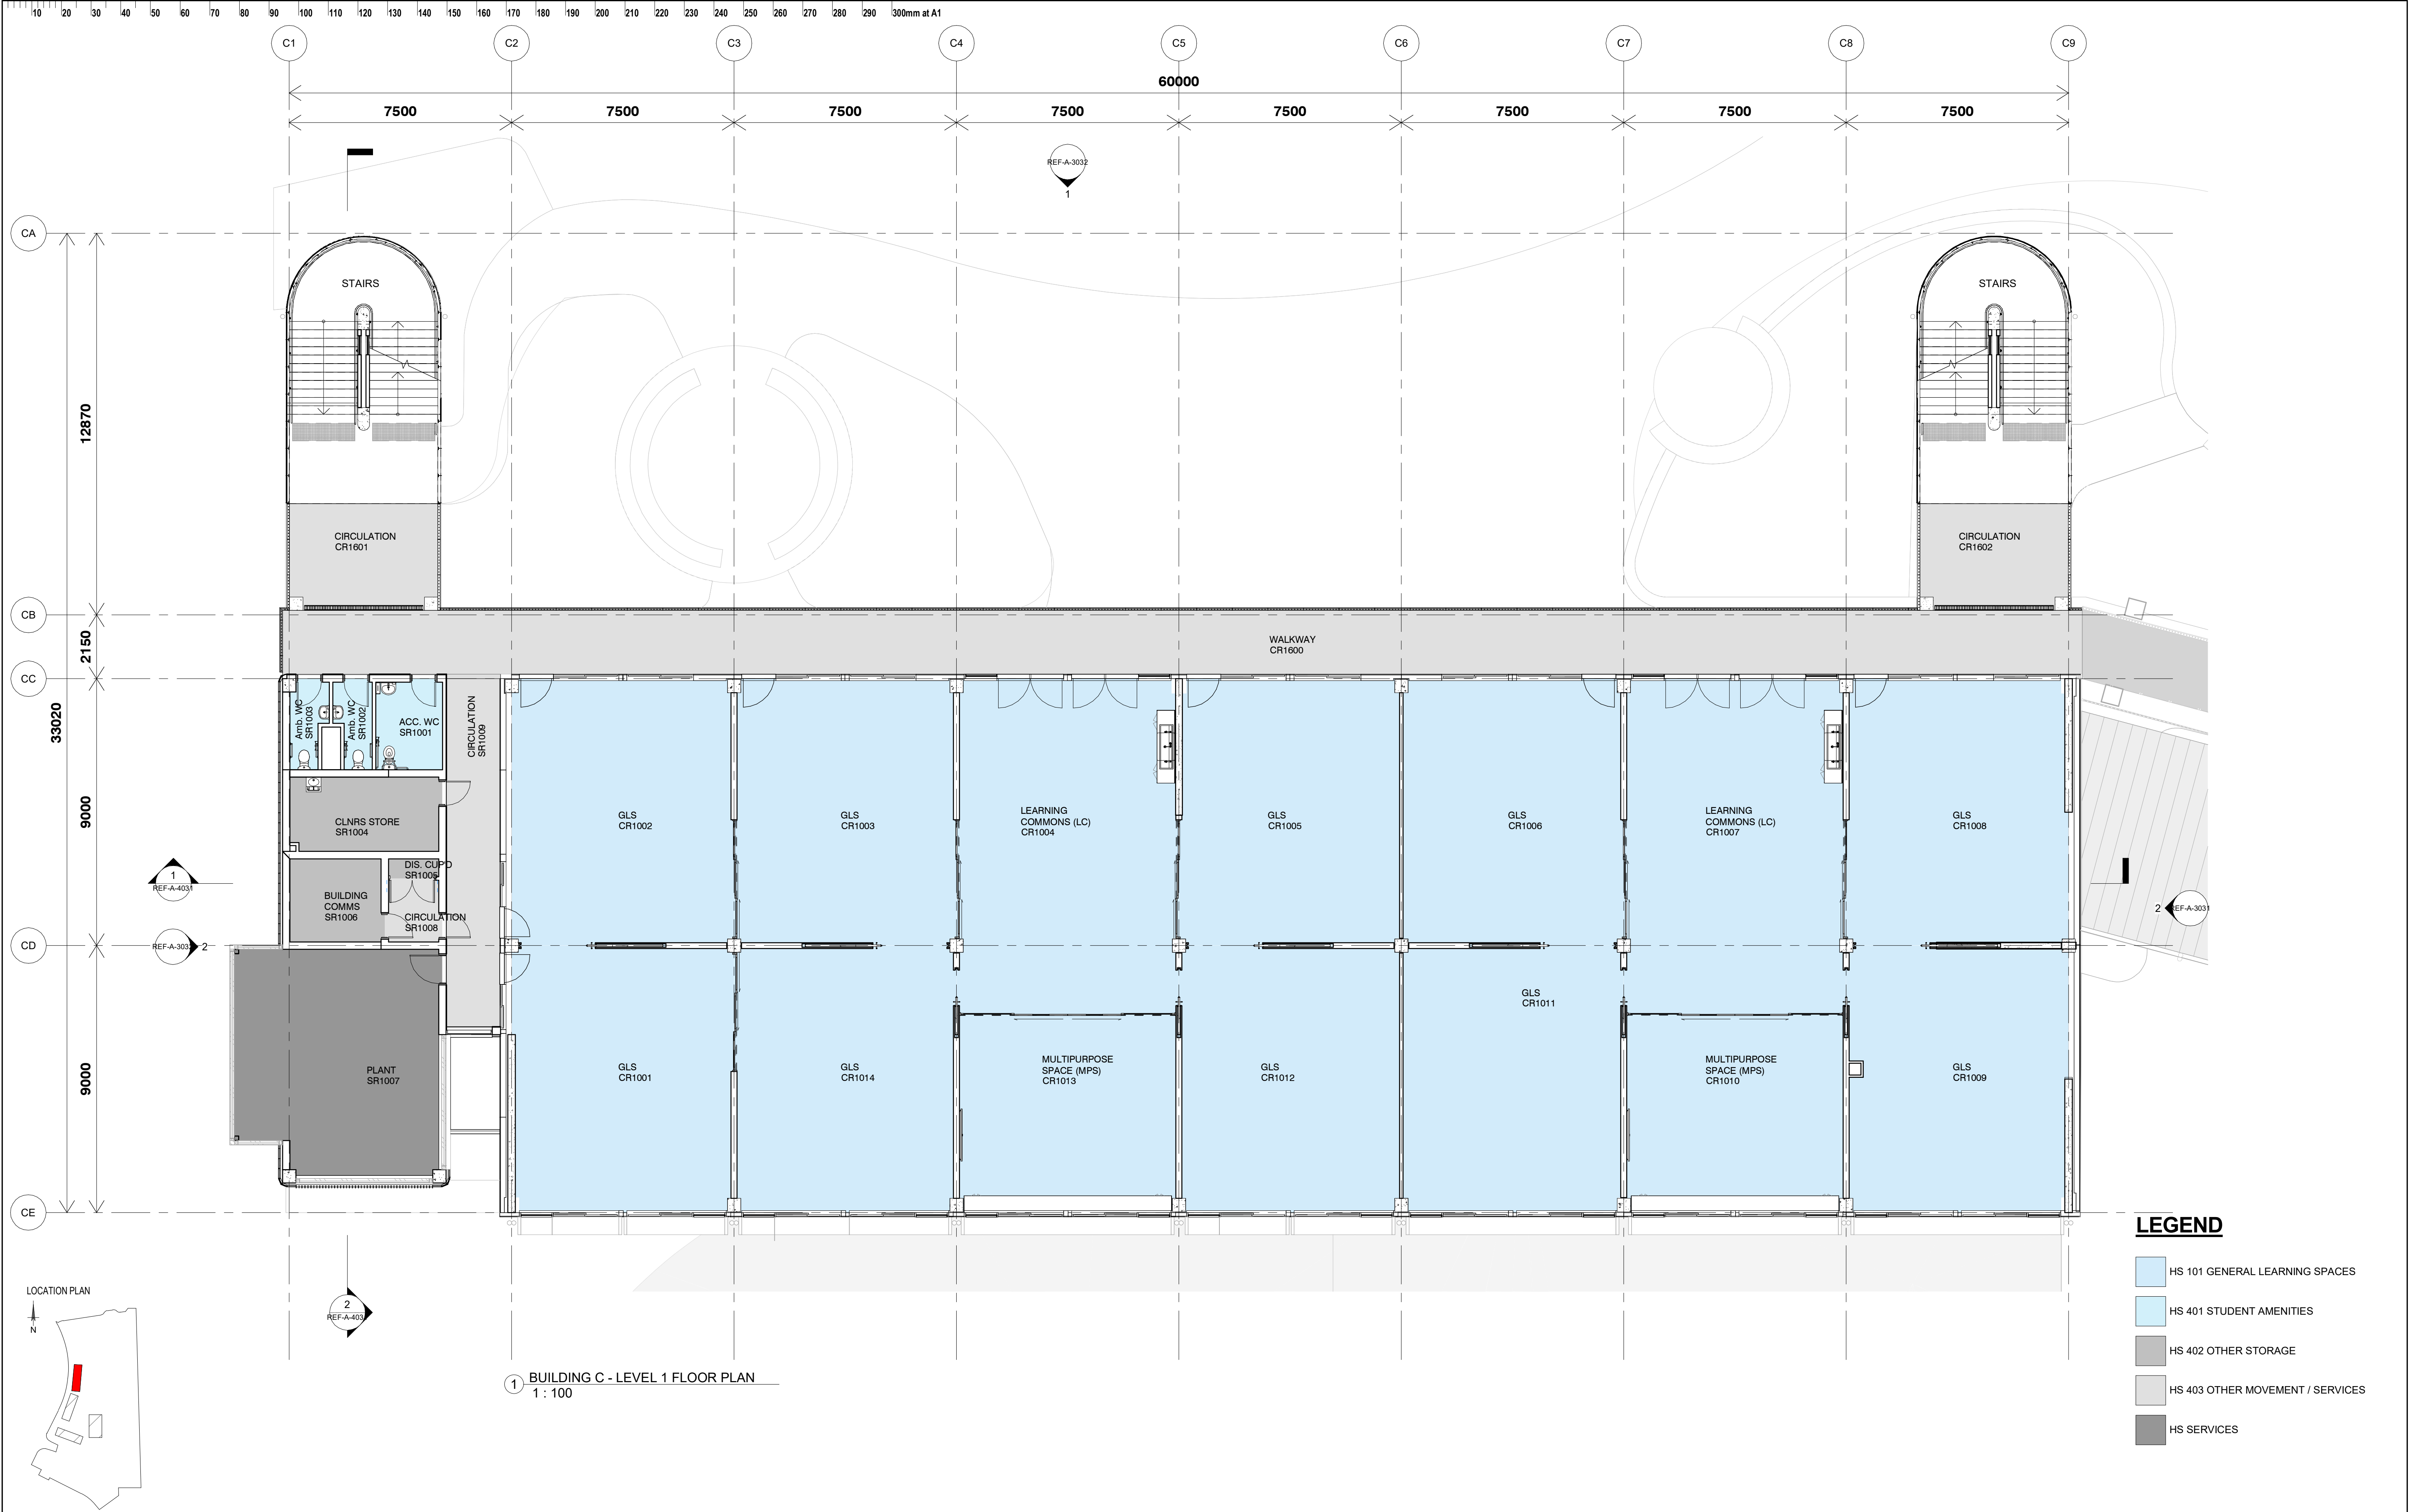


1 BUILDING C - LEVEL 1 FLOOR PLAN
1 : 100

LEGEND

- HS 101 GENERAL LEARNING SPACES
- HS 401 STUDENT AMENITIES
- HS 402 OTHER STORAGE
- HS 403 OTHER MOVEMENT / SERVICES
- HS SERVICES

ISSUE		DATE	SUBJECT	AUTHORISED	LANDSCAPE ARCHITECT	PROJECT MANAGER	CLIENT	PROJECT	DESCRIPTION									
01	22/11/2024	FINAL DRAFT ISSUE FOR REF		TD	 Level 3-5 Baptist Street Sydney NSW 2000 T + 61 2 8332 5500	TSA Riley Level 15, 207 Kent Street, Sydney NSW 2000 T + 1300 462 551	 Education School Infrastructure	NEW HIGH SCHOOL FOR JORDAN SPRINGS Armory Road, Jordan Springs NSW 2747	BUILDING C - LEVEL 1 FLOOR PLAN									
02	06/12/2024	UPDATED DRAFT ISSUE FOR REF		TD														
03	19/12/2024	ISSUE FOR REF		TD														
					SERVICES		STRUCTURE & CIVIL	ARCHITECT	DISCLAIMER									
					STEENSEN VARMING Level 8/9-13 Cadell Street, Sydney NSW 2000 T + (02) 9967 2200	WSO Level 20, 66 Goulburn Street, Sydney NSW 2000 T + (02) 9556 1312	TTW Level 6/73 Miller St, North Sydney NSW 2060 T + (02) 9439 7288	 T + 61 2 9310 2553 M 08 48 945 521 989 Nominal Architects Andrew Hipwell 0852 Daniel Beekwilder 0152 63 Myrtle Street Cherrybrook NSW 2008 Sydney Australia djrd.com.au	This drawing should be read in conjunction with all the standard notes & abbreviations in the drawing pack, relevant contracts, specifications and drawings. Dimensions are in millimetres. Levels are metres. Do not scale off drawings. Use figured dimensions only. Check dimensions on Site. Report discrepancies immediately.									
									 1:100 @ A1					PROJECT No		DRAWING No		REVISION
									 SCALE PRINTED: 19/12/2024 5:05:16 PM					24 410		JSHS-DJRD-B00C-L1-REF-A-1031		03
					PURPOSE OF ISSUE					STATUS		DRAWN BY		SHEET SIZE	ORIGIN DATE			
					ISSUE FOR REF					S4		DR		A1	22/11/24			

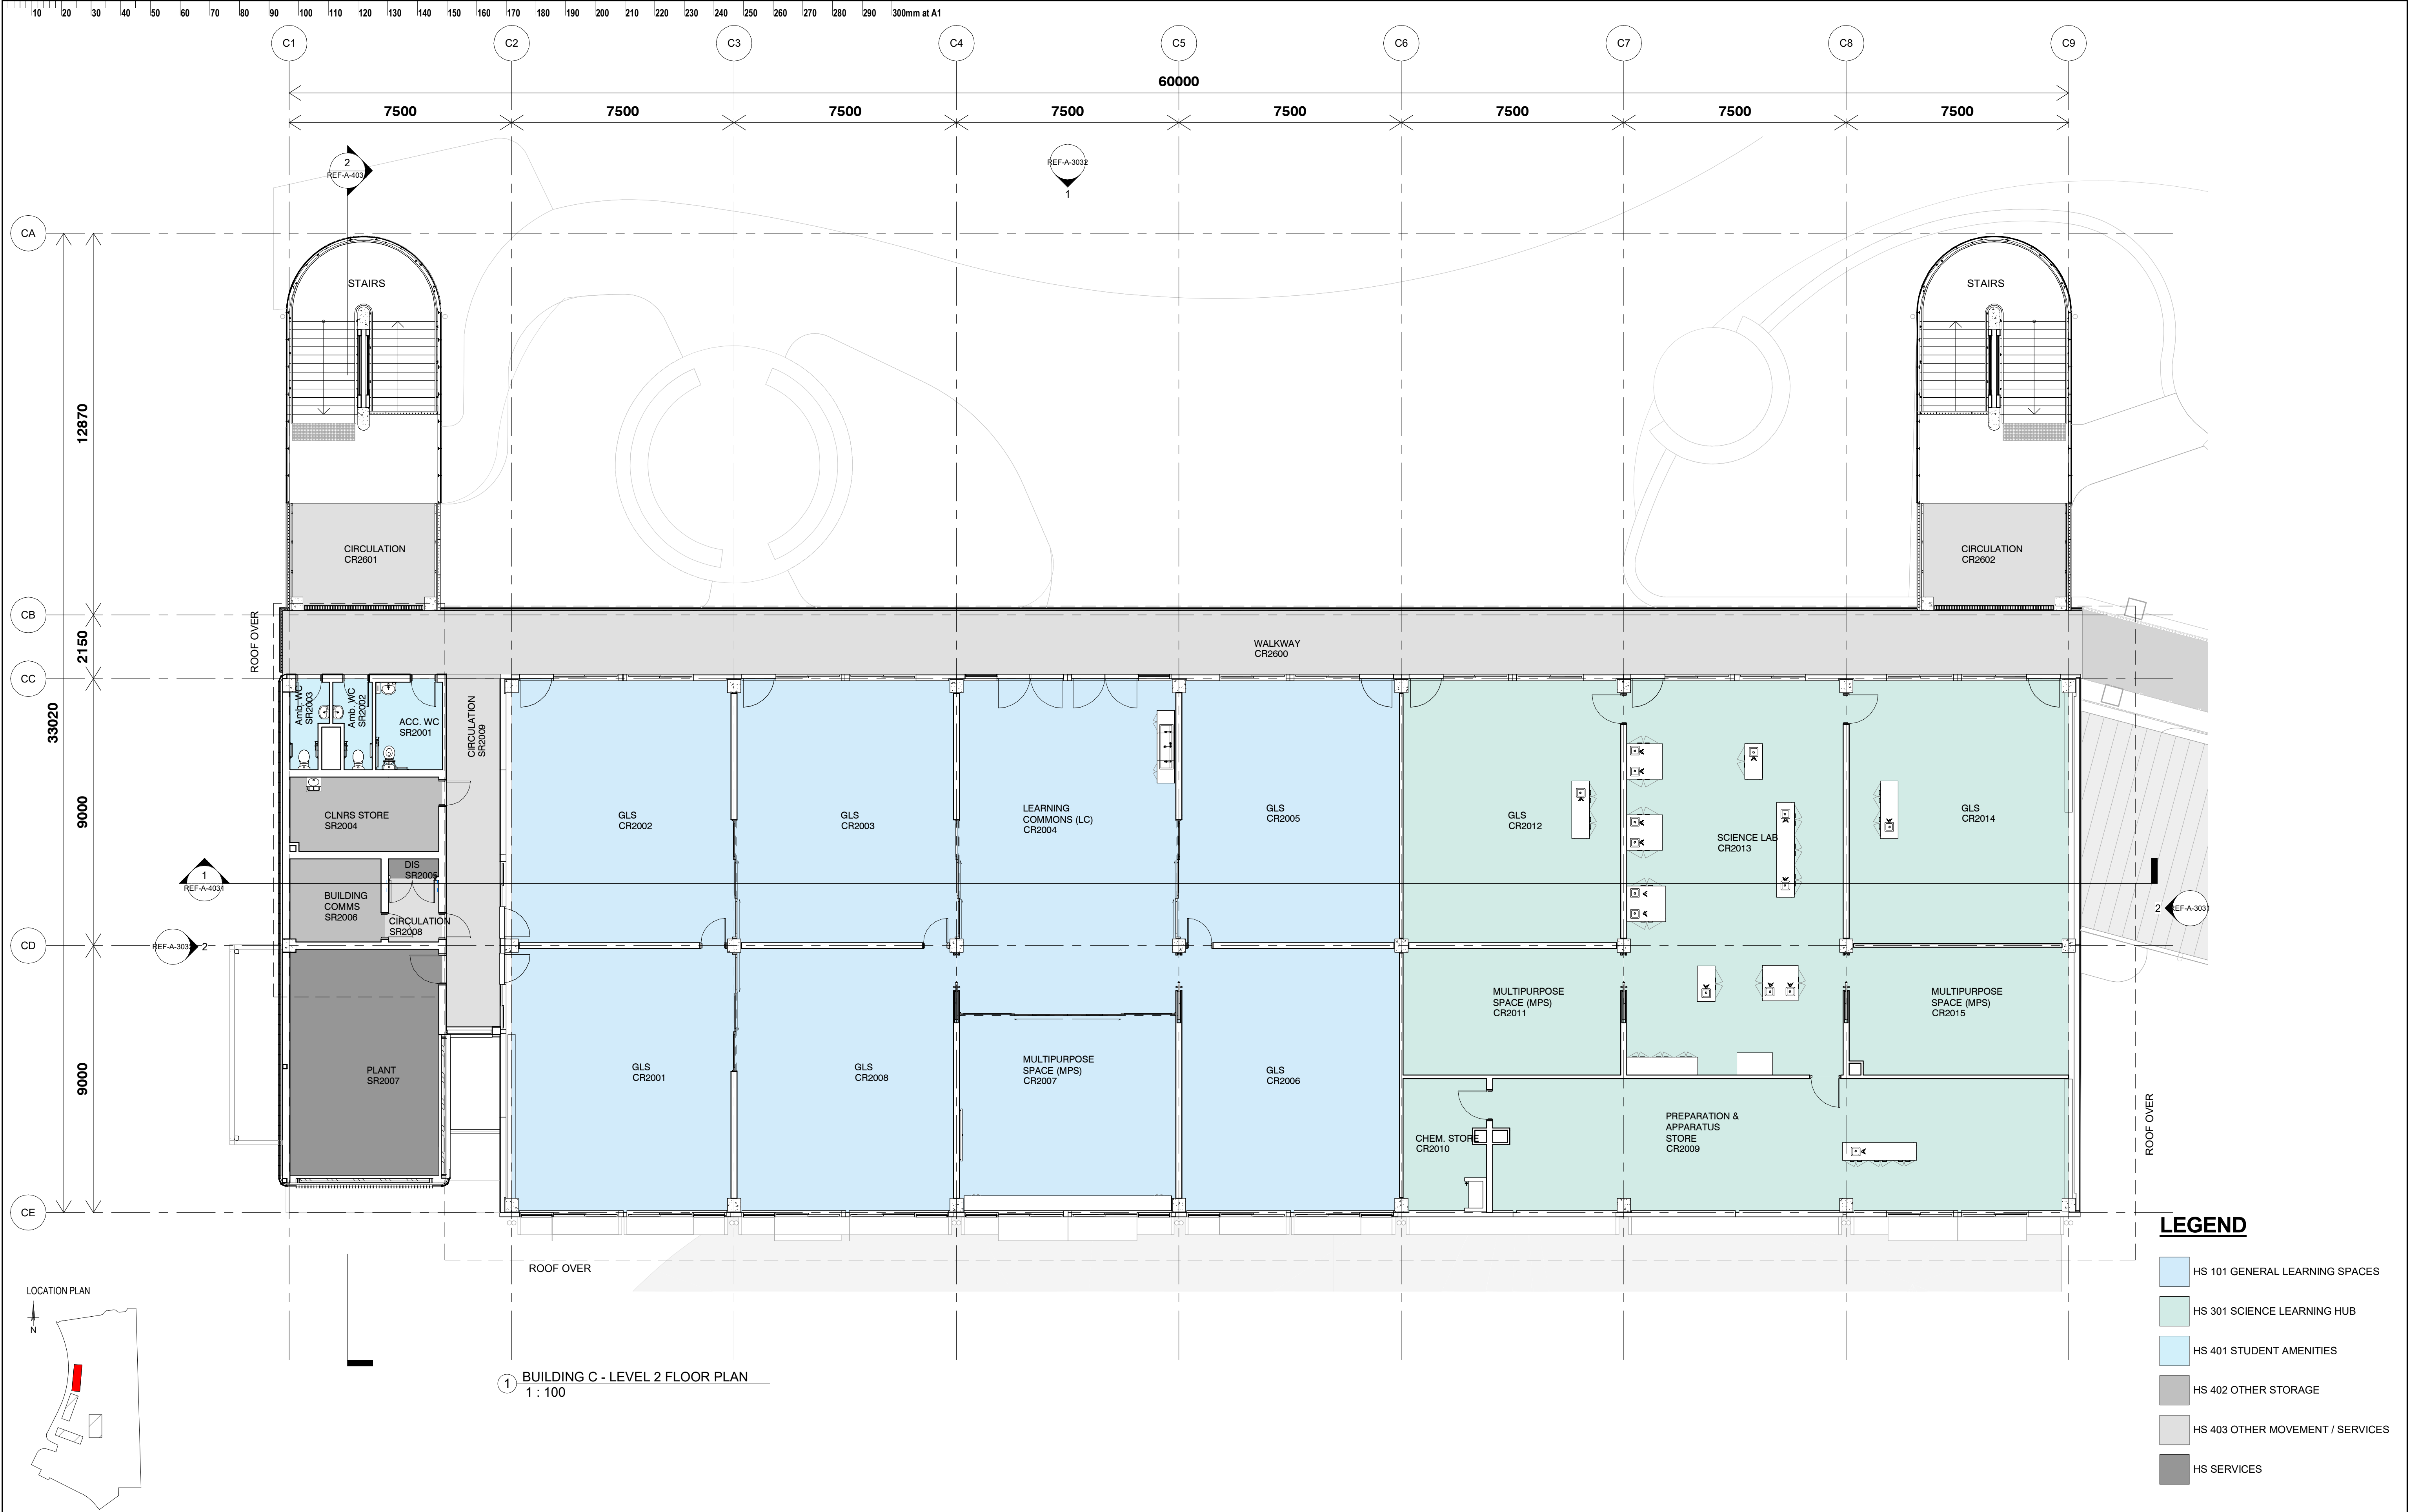


1 BUILDING C - LEVEL 2 FLOOR PLAN
1 : 100


LEGEND

- HS 101 GENERAL LEARNING SPACES
- HS 301 SCIENCE LEARNING HUB
- HS 401 STUDENT AMENITIES
- HS 402 OTHER STORAGE
- HS 403 OTHER MOVEMENT / SERVICES
- HS SERVICES


ISSUE		DATE	SUBJECT	AUTHORISED	LANDSCAPE ARCHITECT	PROJECT MANAGER	CLIENT	PROJECT	DESCRIPTION	
01	22/11/2024	FINAL DRAFT ISSUE FOR REF		TD	 Level 3-5 Baptist Street Sydney NSW 2010 T + 61 2 8332 5500	 Level 15, 207 Kent Street, Sydney NSW 2000 T + 1300 482 551	 	NEW HIGH SCHOOL FOR JORDAN SPRINGS Armory Road, Jordan Springs NSW 2747	BUILDING C - LEVEL 2 FLOOR PLAN	
02	06/12/2024	UPDATED DRAFT ISSUE FOR REF		TD						
03	19/12/2024	ISSUE FOR REF		TD						
					SERVICES		STRUCTURE & CIVIL			
					 Level 8/9-13 Castlereagh Street, Sydney NSW 2000 T + (02) 9967 2200	 Level 20, 66 Goulburn Street, Sydney NSW 2000 T + (02) 9556 1312	 Level 6/73 Miller St, North Sydney NSW 2060 T + (02) 9439 7288	 63 Myrtle Street Chippendale NSW 2008 Sydney Australia djrd.com.au		
						DISCLAIMER This drawing should be read in conjunction with all the standard notes & abbreviations in the drawing pack, relevant contracts, specifications and drawings. Dimensions are in millimetres. Levels are metres. Do not scale off drawings. Use figured dimensions only. Check dimensions on Site. Report discrepancies immediately.			 SCALE 1 : 100 @ A1 DATE PRINTED: 19/12/2024 5:05:30 PM	PROJECT No: 24 410 DRAWING No: JSHS-DJRD-B00C-L2-REF-A-1032 PURPOSE OF ISSUE: ISSUE FOR REF STATUS: S4 DRAWN BY: DR SHEET SIZE: A1 ORIGIN DATE: 09/27/24

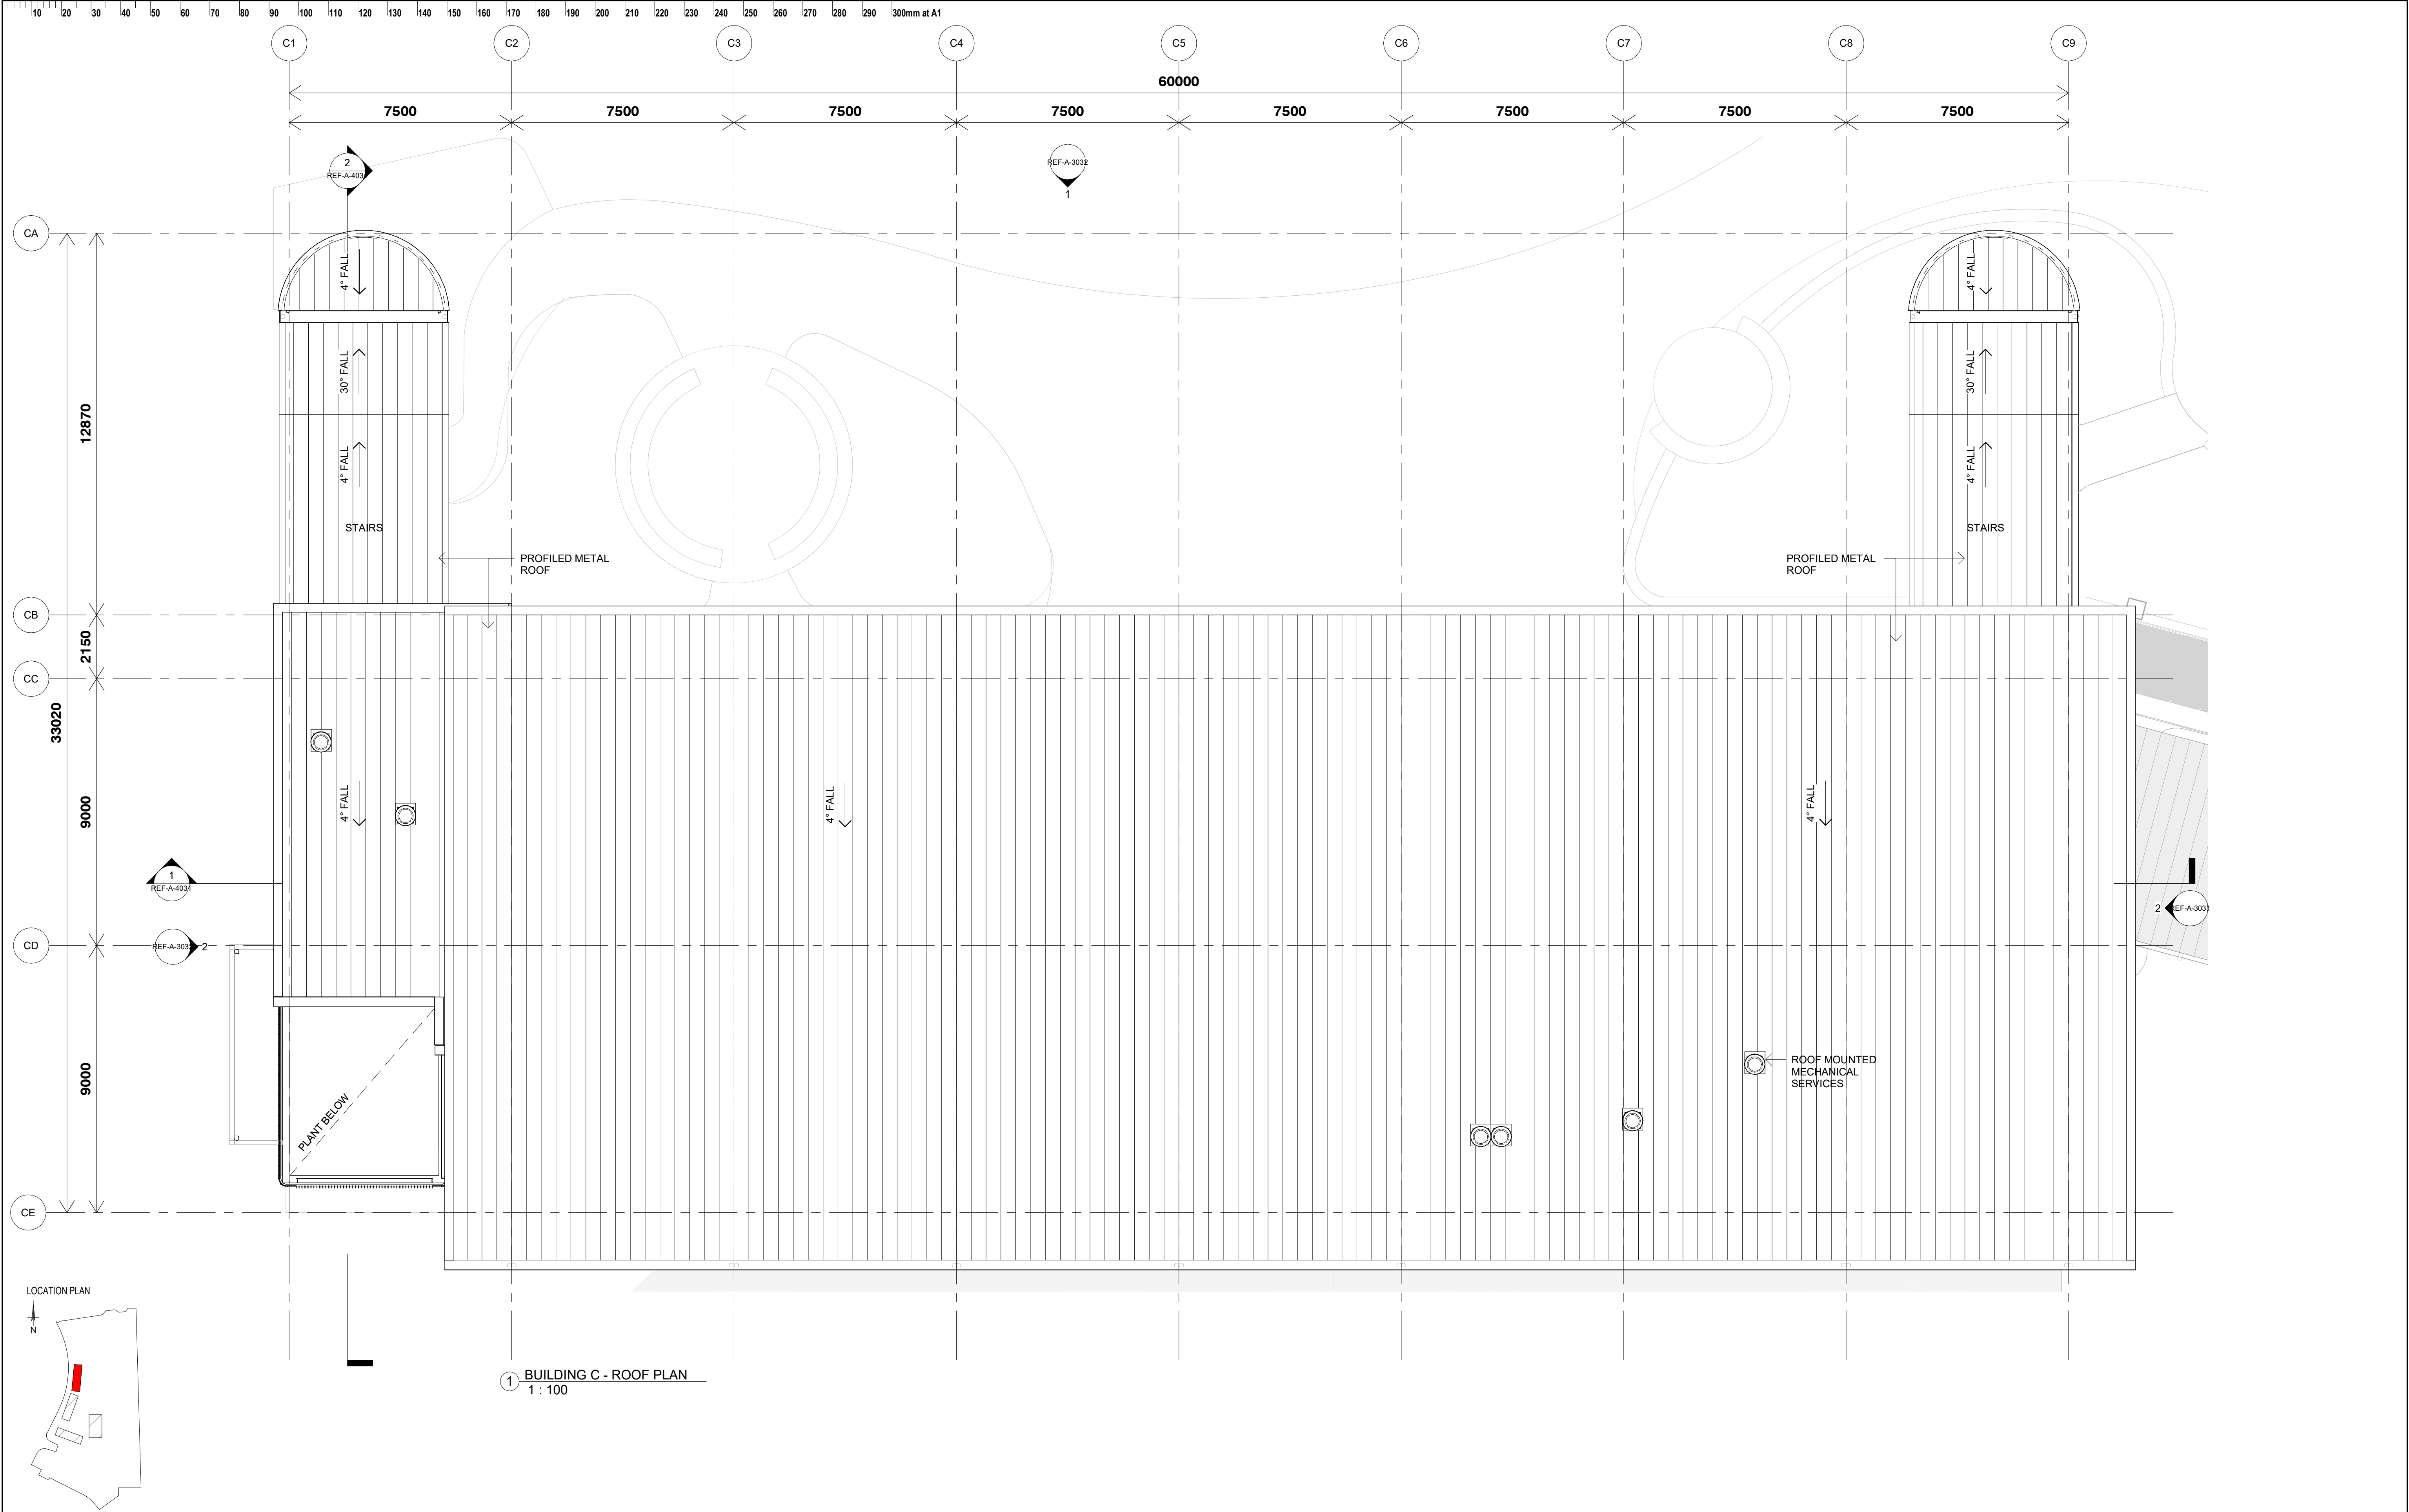

ISSUE			DATE	SUBJECT	AUTHORISED	LANDSCAPE ARCHITECT	PROJECT MANAGER	CLIENT	PROJECT			DESCRIPTION		
01	22/11/2024	FINAL DRAFT	ISSUE FOR REF		TD	SITE IMAGE Landscape Architects Level 3-5 Baptist Street, Sydney NSW 2000 T + 61 2 8332 5600	TSA Riley Level 15, 207 Kent Street, Sydney NSW 2000 T + 61 2 8332 5600	NSW GOVERNMENT Education School Infrastructure	NEW HIGH SCHOOL FOR JORDAN SPRINGS Armory Road, Jordan Springs NSW 2747			BUILDING C - ROOF PLAN		
02	06/12/2024	UPDATED DRAFT	ISSUE FOR REF		TD									
03	19/12/2024	ISSUE FOR REF			TD									
						SERVICES		STRUCTURE & CIVIL				PROJECT No	DRAWING No	REVISION
						STEENSEN VARMING Level 8/9-13 Castlereagh Street, Sydney NSW 2000 T + 61 2 9567 1200	WSO Level 20, 66 Goulburn Street, Sydney NSW 2000 T + 61 2 9556 1312	TTW Level 6/73 Miller St, North Sydney NSW 2060 T + 61 2 9556 1312				24 410	JSHS-DJRD-B00C-RF-REF-A-1033	03
												PURPOSE OF ISSUE	STATUS	DRAWN BY
												ISSUE FOR REF	S4	DR
													SHEET SIZE	ORIGIN DATE
													A1	22/11/24

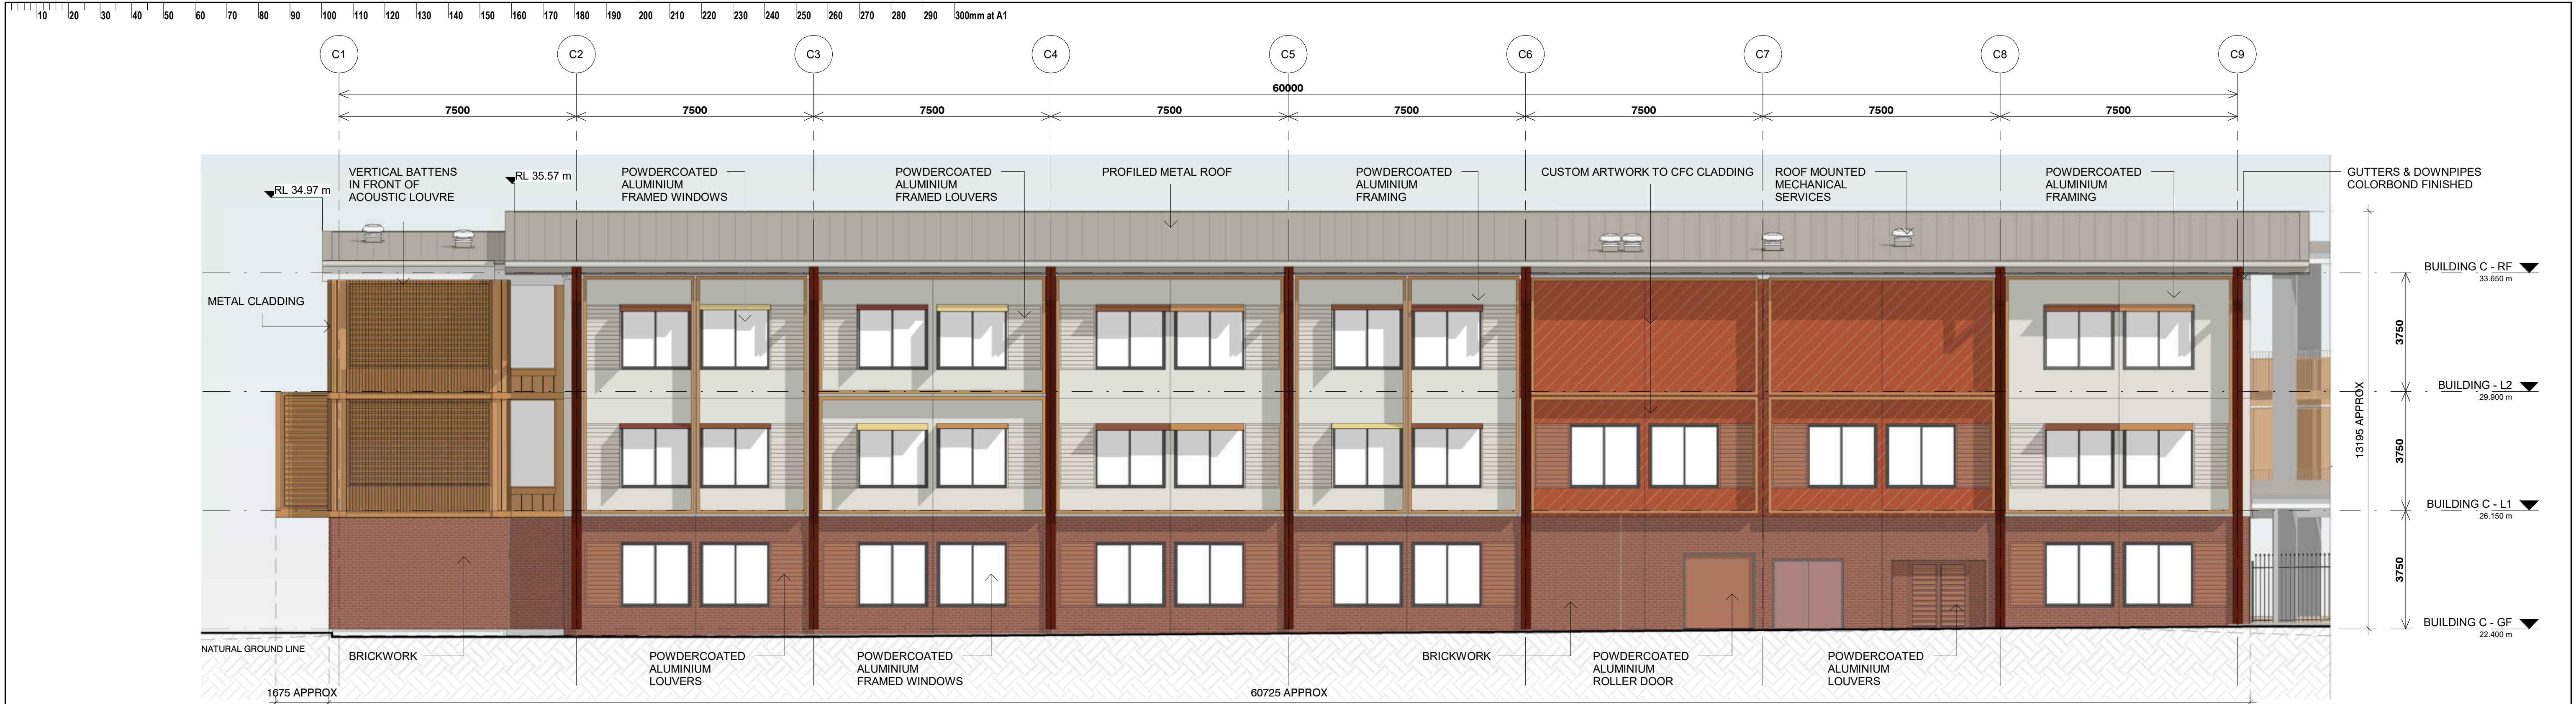


1 BUILDING C - WEST ELEVATION
1 : 100

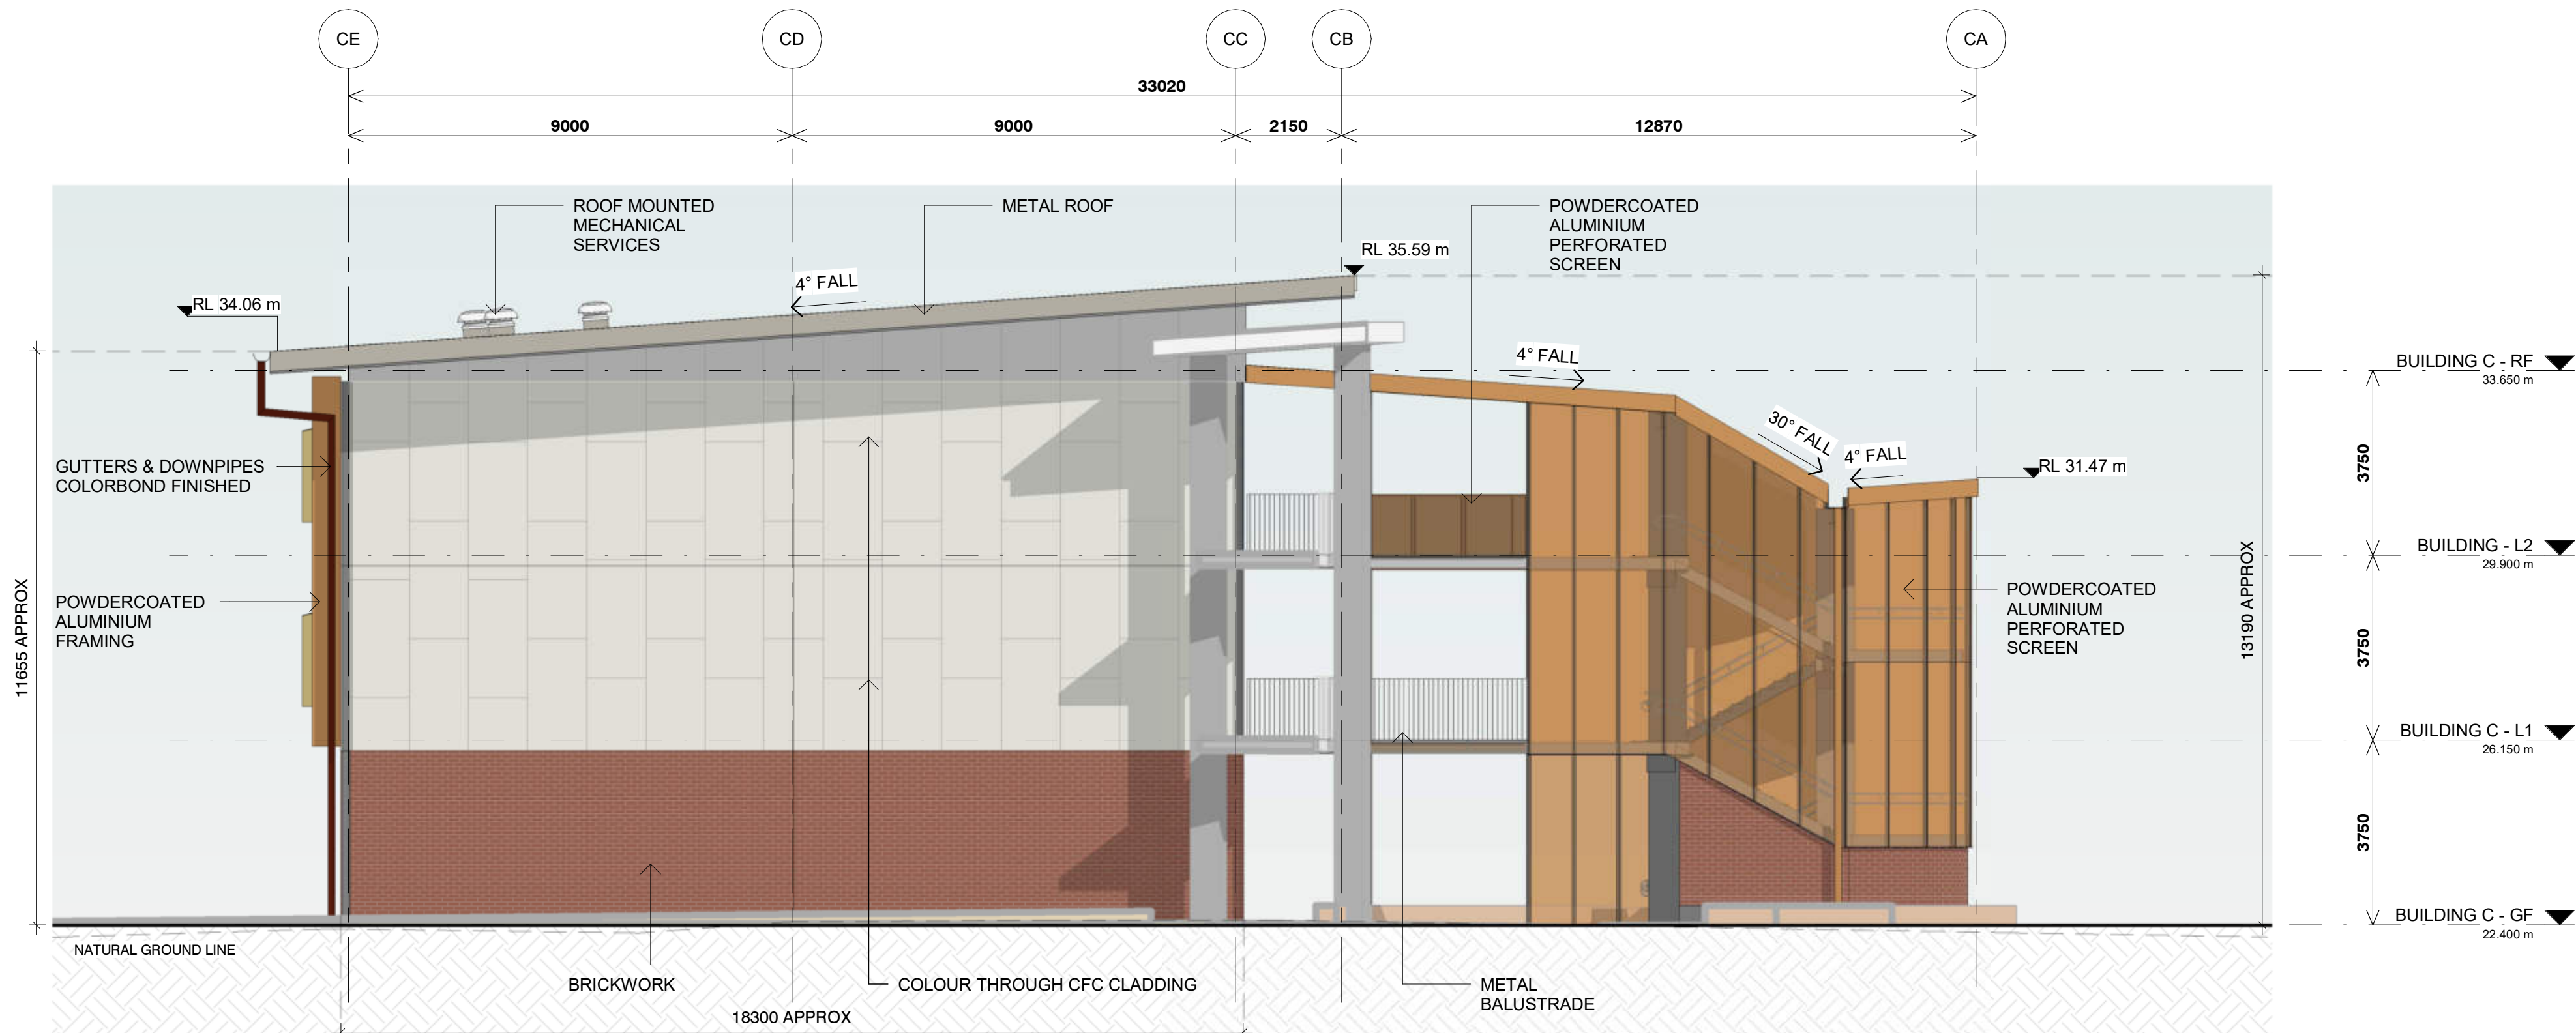


2 BUILDING C - SOUTH ELEVATION
1 : 100


ISSUE		DATE	SUBJECT	AUTHORISED	LANDSCAPE ARCHITECT	PROJECT MANAGER	CLIENT	PROJECT	DESCRIPTION	
01	22/11/2024	FINAL DRAFT ISSUE FOR REF		TD	 Level 3-5 Bagin Street Sydney NSW 2000 T + 61 2 8332 5600	TSA Riley Level 15, 207 Kent Street, Sydney NSW 2000 T + 1300 492 651	 Education School Infrastructure	NEW HIGH SCHOOL FOR JORDAN SPRINGS Armory Road, Jordan Springs NSW 2747	BUILDING C - ELEVATIONS - SHEET 1	
02	06/12/2024	UPDATED DRAFT ISSUE FOR REF		TD						
03	19/12/2024	ISSUE FOR REF		TD						
					SERVICES		STRUCTURE & CIVIL	ARCHITECT		
					STEENSEN VARMING Level 89-13 Cadellagh Street, Sydney NSW 2000 T + (02) 9967 2200	 Level 20, 66 Goulburn Street, Sydney NSW 2000 T + (02) 9269 1312	TTW Level 6/73 Miller St, North Sydney NSW 2060 T + (02) 9439 7288	djrd architects T + 61 2 9319 2555 M + 61 2 945 521 999 Nominate Architects Andrew Hipwell 0552 Daniel Beekwiler 0152 63 Myrtle Street Cherrybrook NSW 2008 Sydney Australia djrd.com.au	DISCLAIMER This drawing should be read in conjunction with all the standard notes & abbreviations in the drawing pack, relevant contracts, specifications and drawings. Dimensions are in millimetres. Levels are metres. Do not scale off drawings. Use figured dimensions only. Check dimensions on Site. Report discrepancies immediately.	PROJECT No 24 410 DRAWING No JSHS-DJRD-B00C-ZZ-REF-A-3031 REVISION 03
					PURPOSE OF ISSUE ISSUE FOR REF	STATUS S4	DRAWN BY GB	SHEET SIZE A1	ORIGIN DATE 22/11/24	

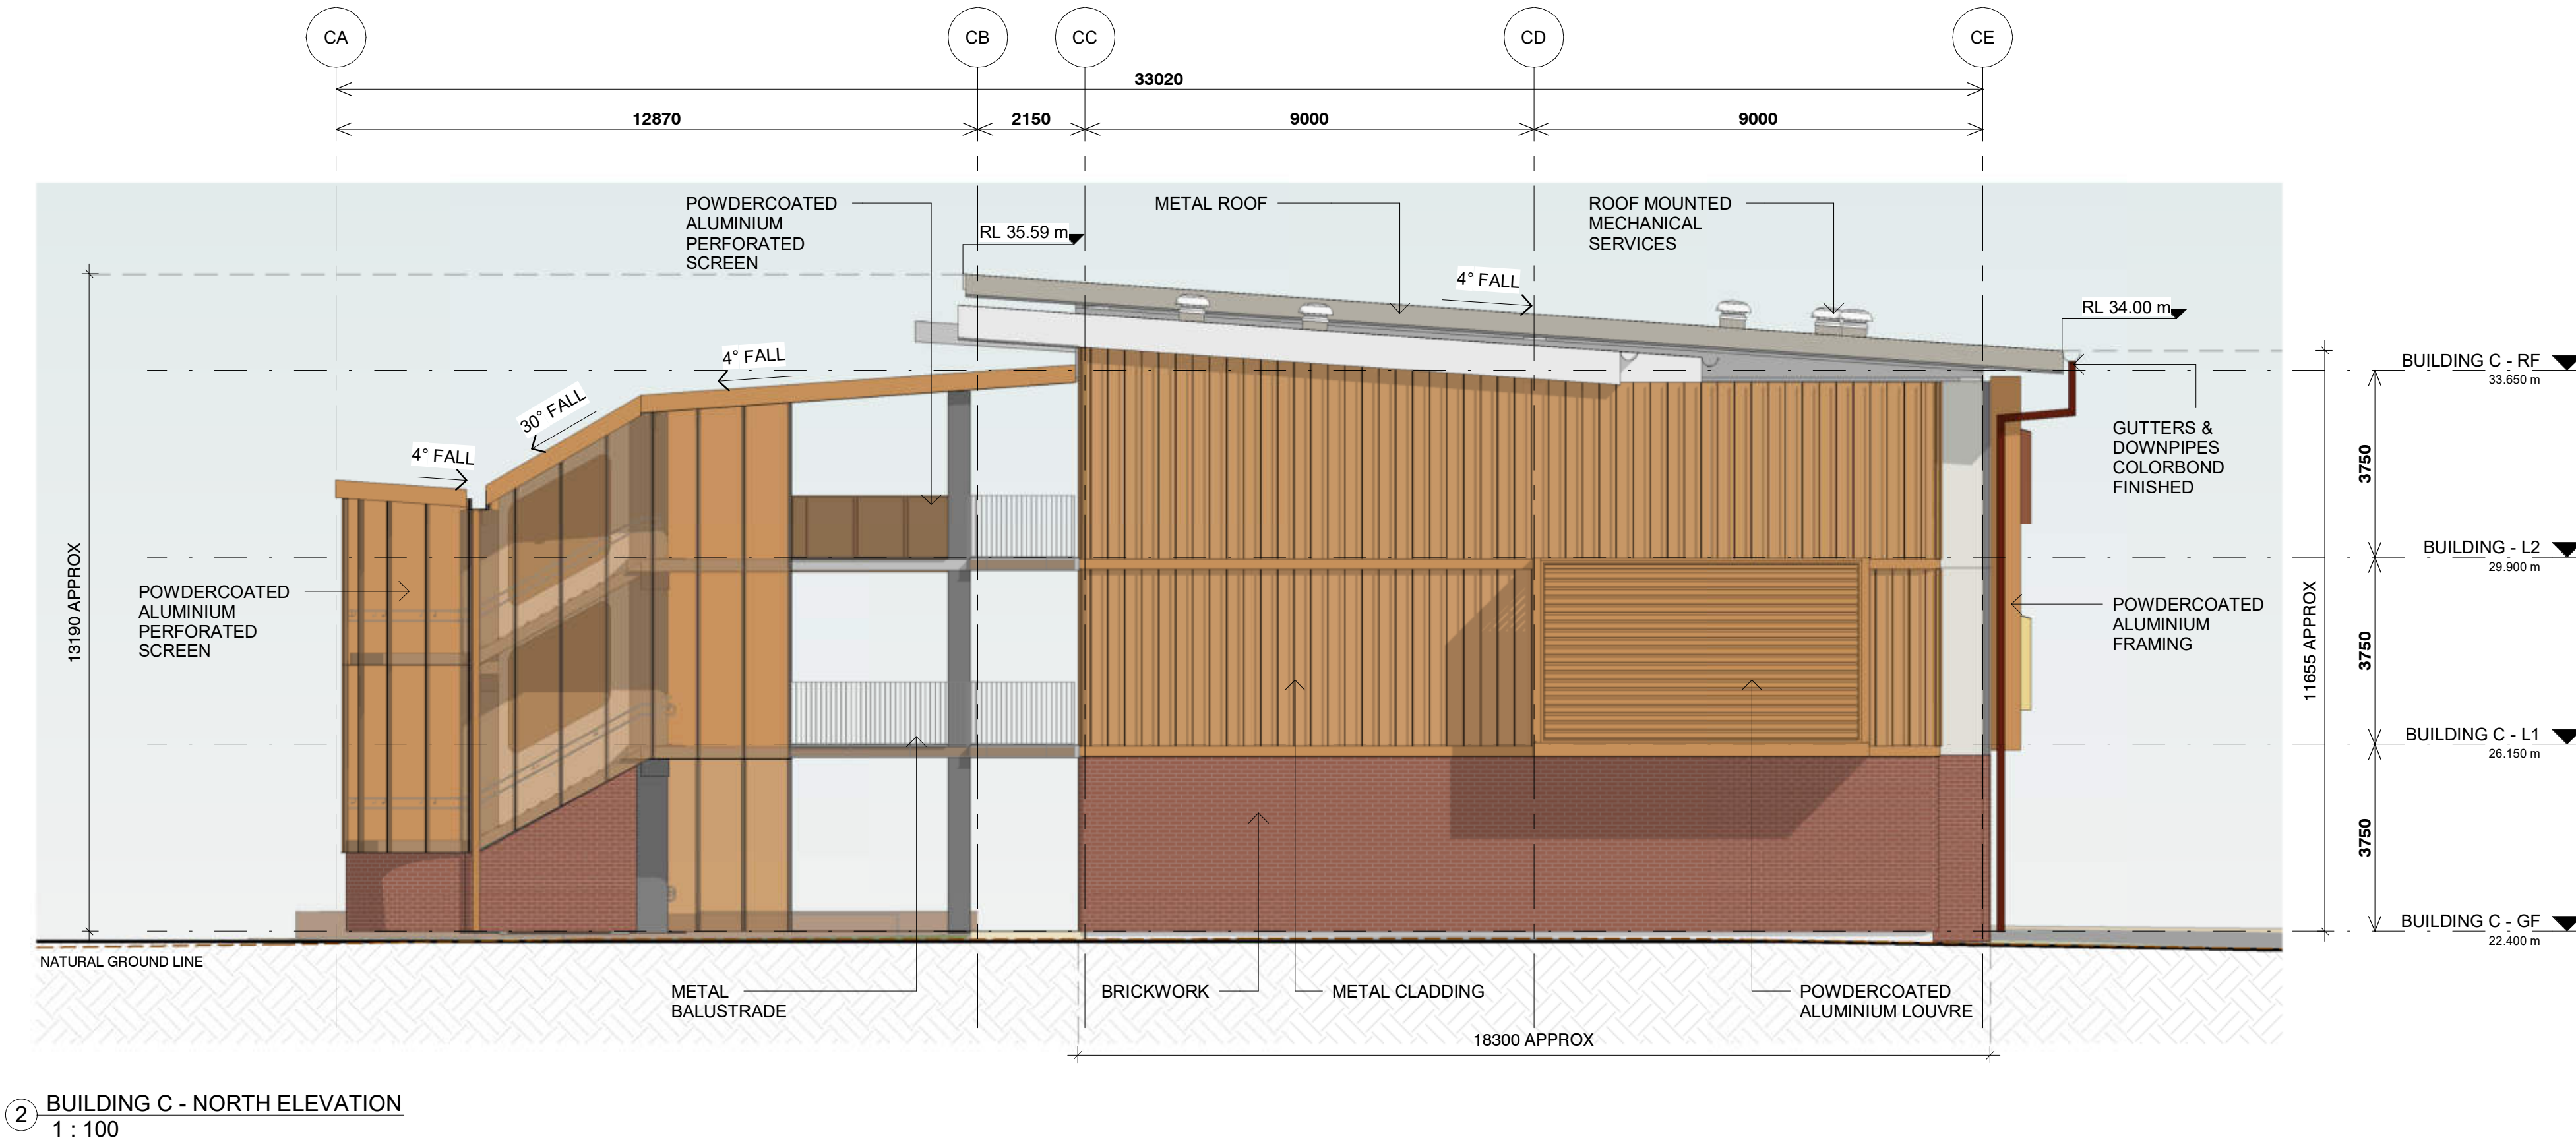


ISSUE	DATE	SUBJECT	AUTHORISED	LANDSCAPE ARCHITECT	PROJECT MANAGER	CLIENT	PROJECT	DESCRIPTION
01	22/11/2024	FINAL DRAFT ISSUE FOR REF	TD			 	NEW HIGH SCHOOL FOR JORDAN SPRINGS	BUILDING C - ELEVATIONS - SHEET 2
02	06/12/2024	UPDATED DRAFT ISSUE FOR REF	TD	Level 3-5 Bagin Street, Sydney NSW 2000 T + 61 2 8332 5600	Level 15, 207 Kent Street, Sydney NSW 2000 T + 61 2 8332 5651		Armory Road, Jordan Springs NSW 2747	
03	19/12/2024	ISSUE FOR REF	TD					
				SERVICES	STRUCTURE & CIVIL	ARCHITECT	DISCLAIMER	PROJECT No
							This drawing should be read in conjunction with all the standard notes & abbreviations in the drawing pack, relevant contracts, specifications and drawings. Dimensions are in millimetres. Levels are metres. Do not scale off drawings. Use figured dimensions only. Check dimensions on Site. Report discrepancies immediately.	24 410
				Level 89-13 Cadell Street, Sydney NSW 2000 T + 61 2 9587 1200	Level 20, 66 Goulburn Street, Sydney NSW 2000 T + 61 2 9587 1312	Level 6/73 Miller St North Sydney NSW 2060 T + 61 2 9439 7288		DRAWING No
								JSHS-DJRD-B00C-ZZ-REF-A-3032
								REVISION
								03
								PURPOSE OF ISSUE
								STATUS
								DRAWN BY
								SHEET SIZE
								ORIGIN DATE
								ISSUE FOR REF
								S4
								GB
								A1
								22/11/24

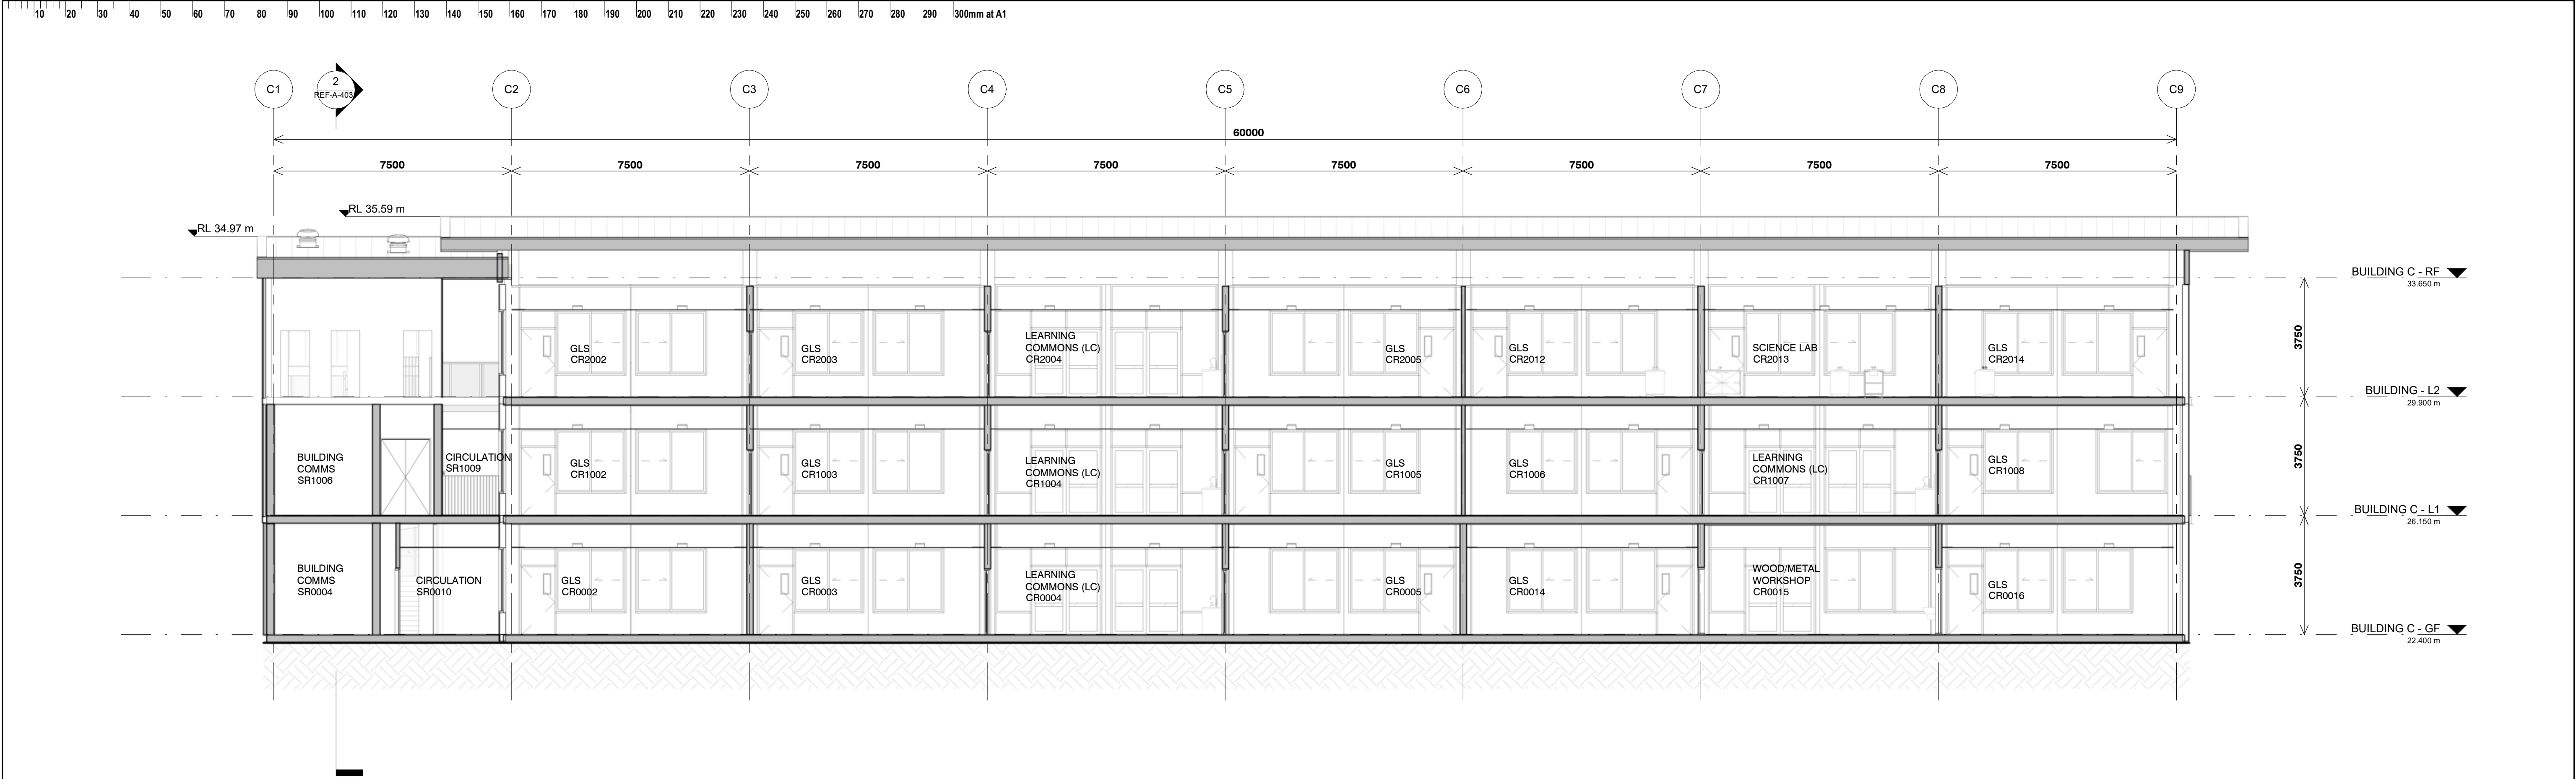


1 BUILDING C - LONGITUDINAL SECTION
1 : 100

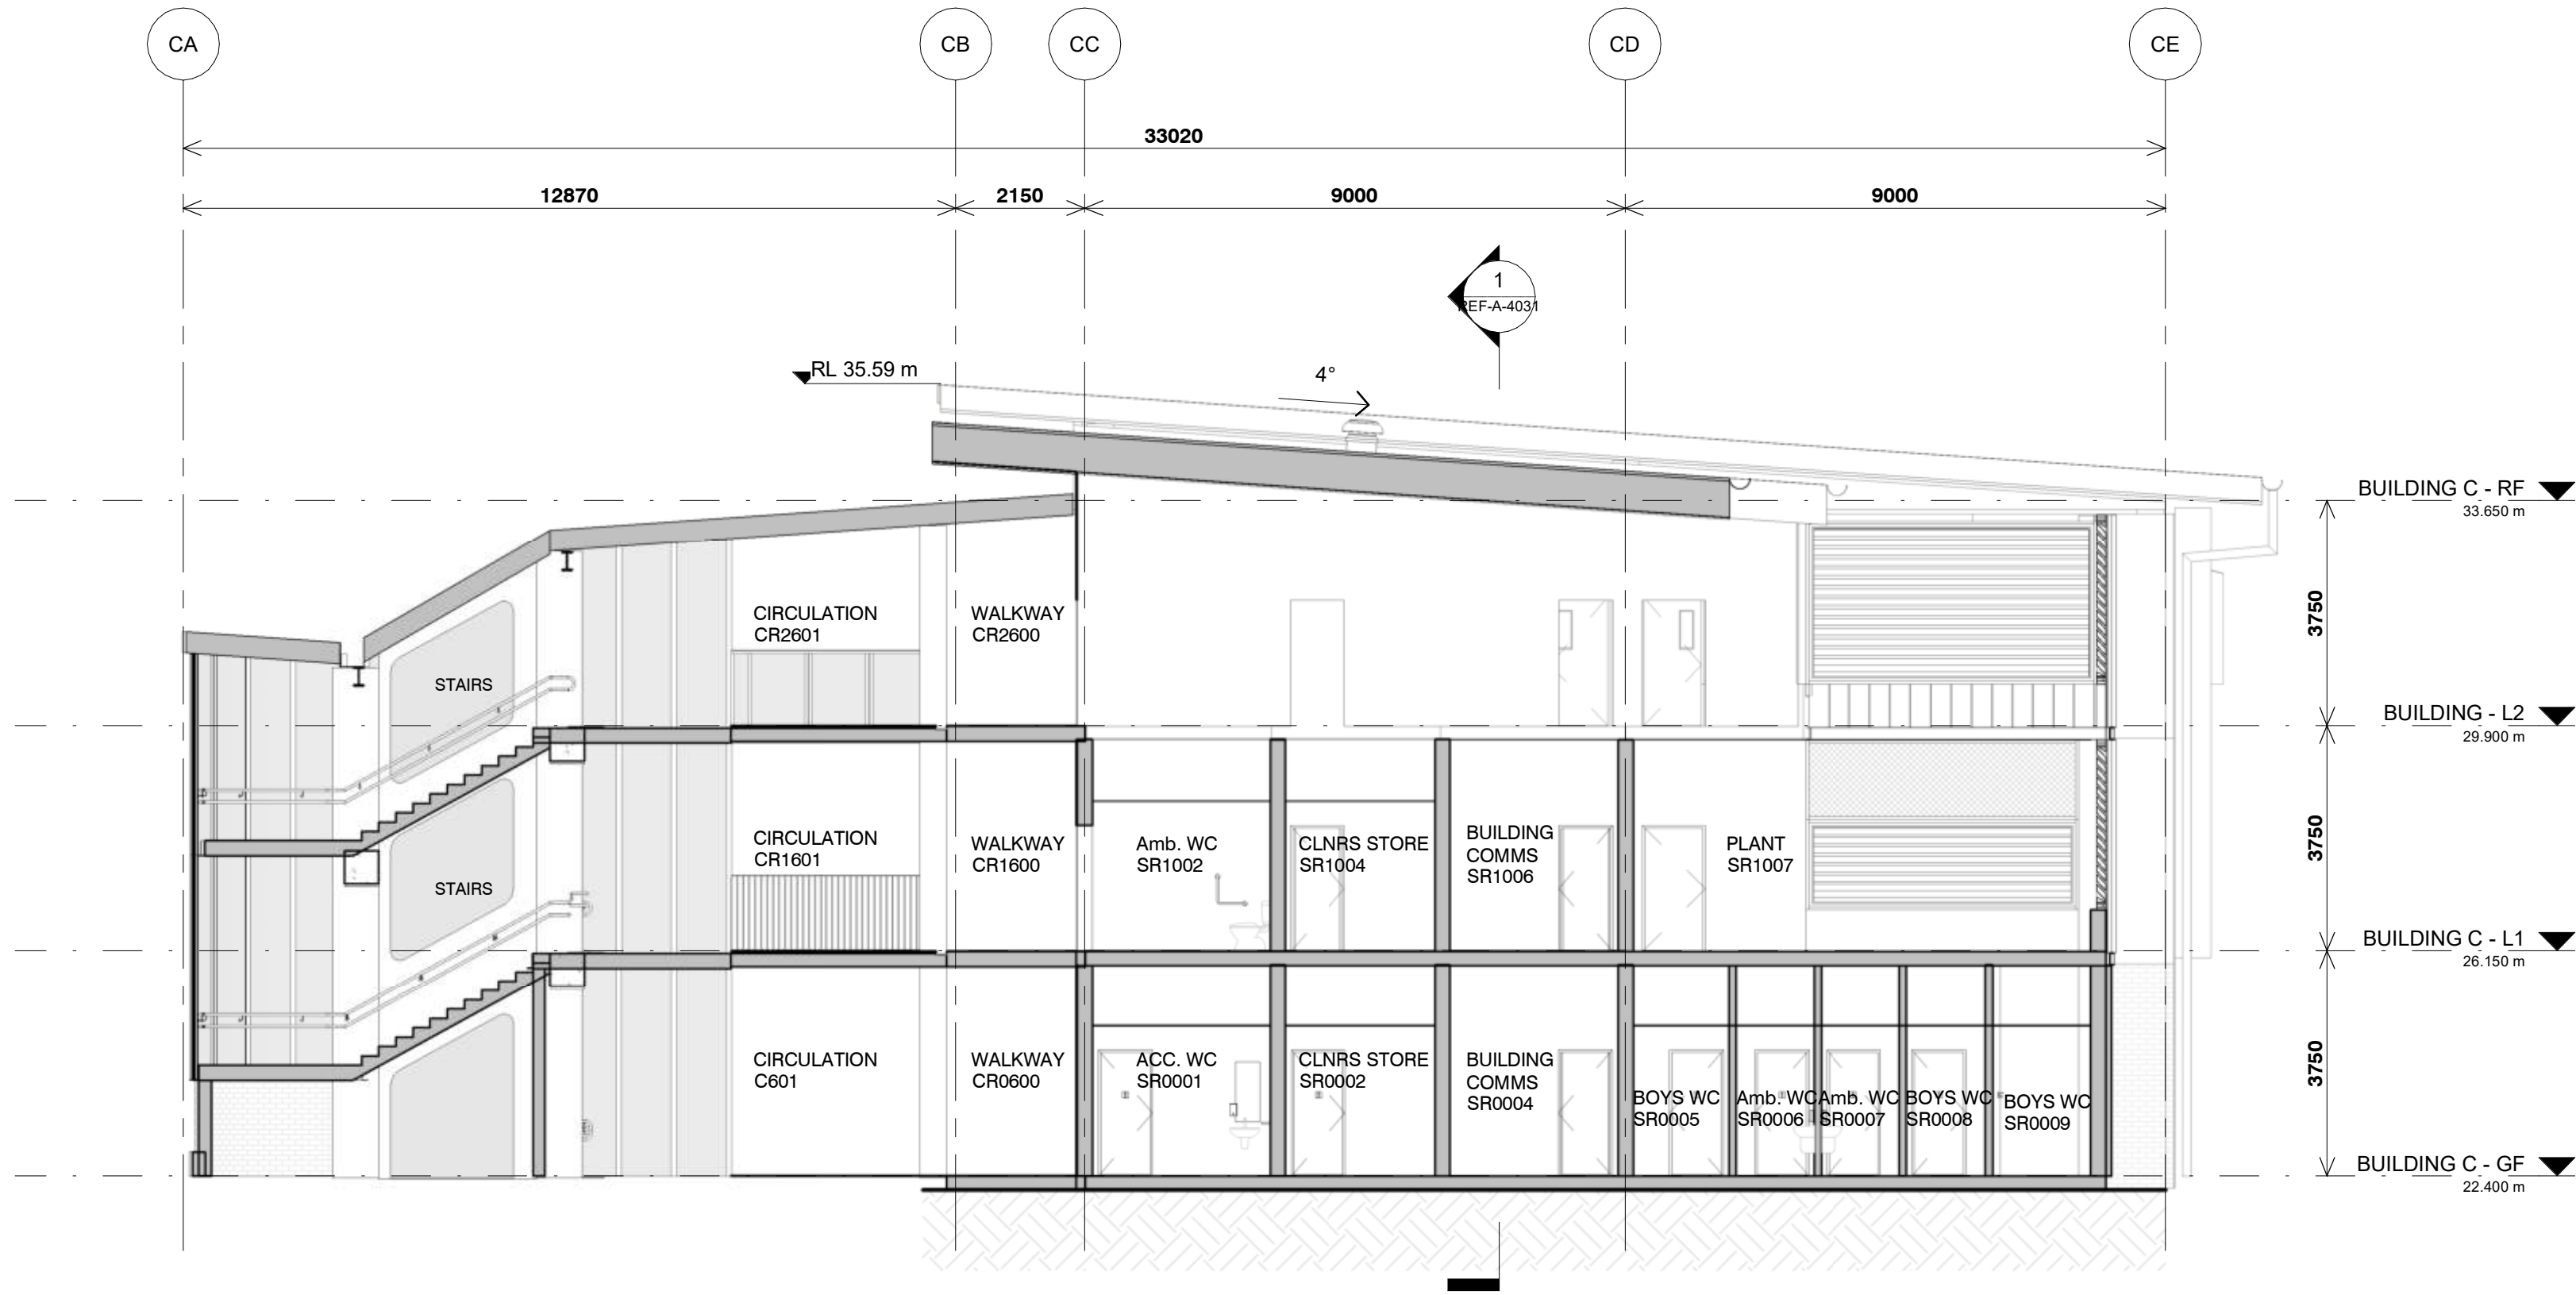


2 BUILDING C - CROSS SECTION
1 : 100

 ISSUE	DATE	SUBJECT	AUTHORISED	LANDSCAPE ARCHITECT	PROJECT MANAGER	CLIENT	PROJECT	DESCRIPTION		
01	22/11/2024	FINAL DRAFT ISSUE FOR REF	TD	 Level 3-5 Baptist Street Sydney NSW 2000 T + 61 2 8332 5600	 Level 15, 207 Kent Street, Sydney NSW 2000 T + 1300 462 551	 	NEW HIGH SCHOOL FOR JORDAN SPRINGS Armory Road, Jordan Springs NSW 2747	BUILDING C - SECTIONS - SHEET 1		
02	06/12/2024	UPDATED DRAFT ISSUE FOR REF	TD							
03	19/12/2024	ISSUE FOR REF	TD							
				SERVICES		STRUCTURE & CIVIL	ARCHITECT			
				 Level 89-13 Castlereagh Street, Sydney NSW 2000 T + (02) 9987 2200	 Level 20, 66 Goulburn Street, Sydney NSW 2000 T + (02) 9587 1312	 Level 6/73 Miller St, North Sydney NSW 2060 T + (02) 9439 7288	 T + 61 2 9319 2553 ABN: 48 942 921 969 Nominated Architects Andrew Hopwell 0502 Daniel Beckwith 0152 63 Myrtle Street Cherrybrook NSW 2008 Sydney Australia djrd.com.au	DISCLAIMER This drawing should be read in conjunction with all the standard notes & abbreviations in the drawing pack, relevant contracts, specifications and drawings. Dimensions are in millimetres. Levels are metres. Do not scale off drawings. Use figured dimensions only. Check dimensions on Site. Report discrepancies immediately.	 SCALE 1 : 100 @ A1 DATE PRINTED: 19/12/2024 5:07:42 PM	PROJECT No 24 410 DRAWING No JSHS-DJRD-B00C-ZZ-REF-A-4031 REVISION 03 PURPOSE OF ISSUE ISSUE FOR REF STATUS S4 DRAWN BY GB SHEET SIZE A1 ORIGIN DATE 22/11/24

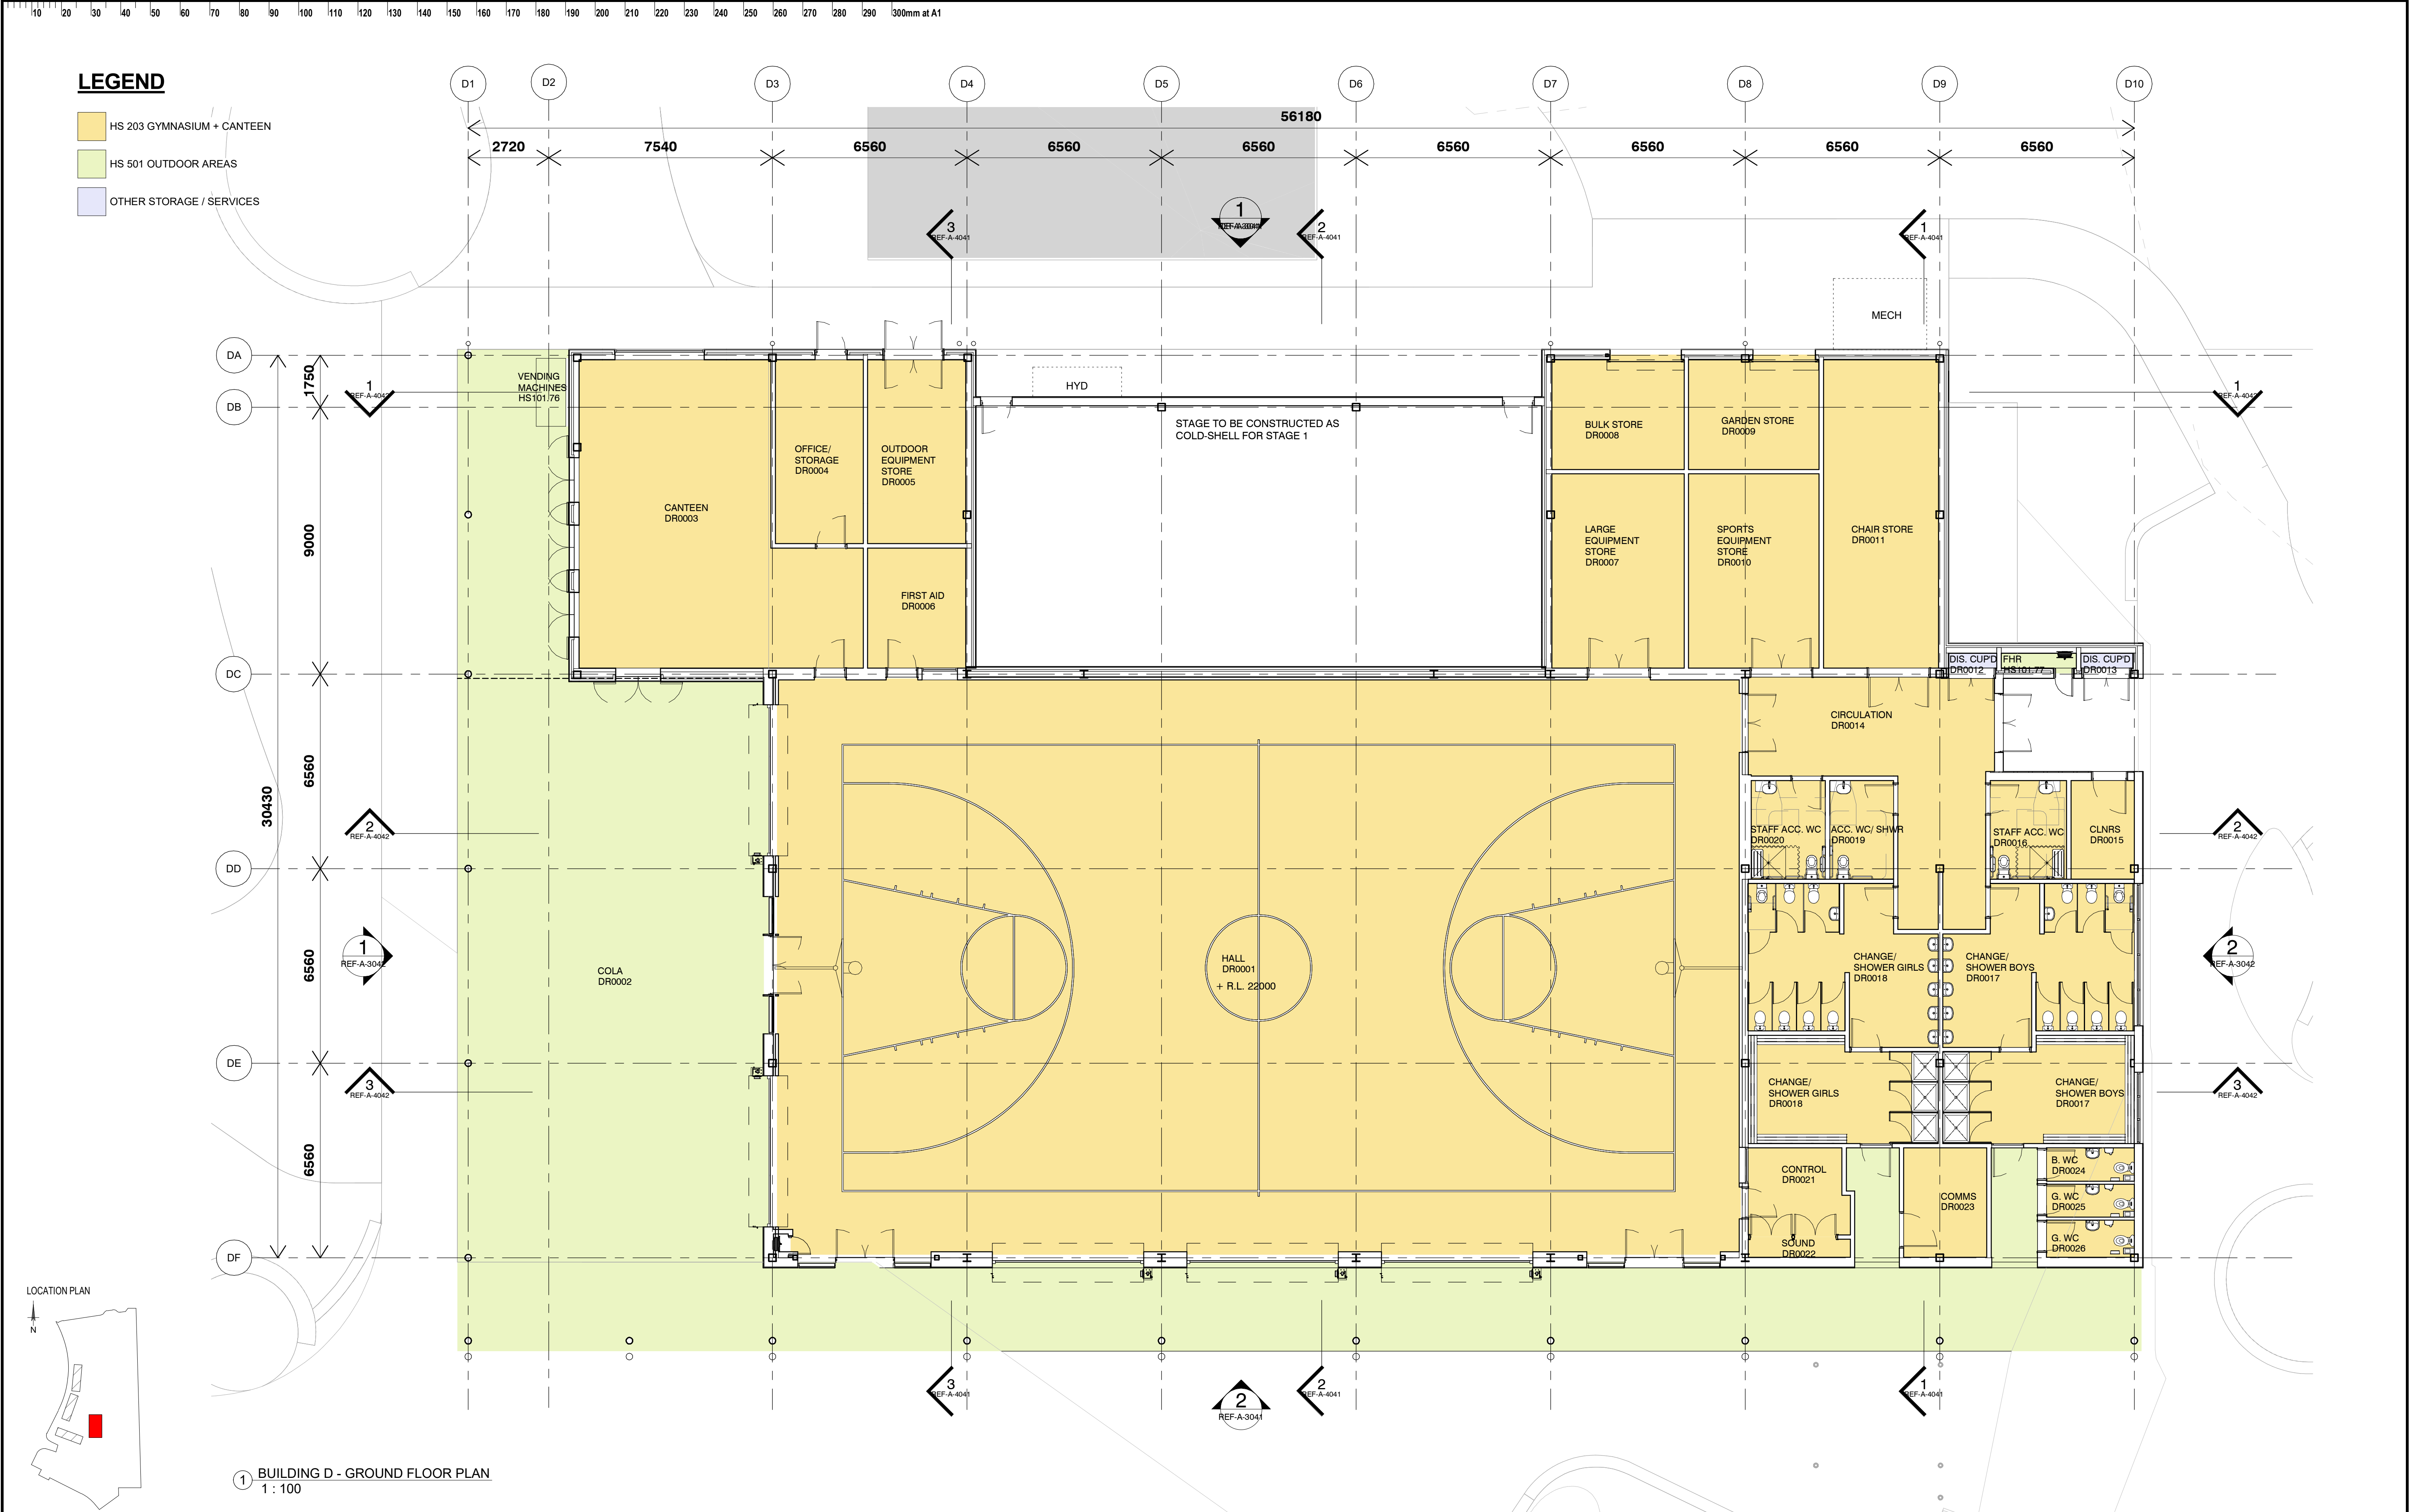


1 BUILDING D - GROUND FLOOR PLAN
1 : 100


ISSUE		DATE	SUBJECT	AUTHORISED	LANDSCAPE ARCHITECT	PROJECT MANAGER	CLIENT	PROJECT	DESCRIPTION
01	22/11/2024		FINAL DRAFT ISSUE FOR REF	TD	 Level 3-5 Baptist Street Sydney NSW 2016 T + 61 2 8332 5500	 Level 15, 207 Kent Street, Sydney NSW 2000 T + 1300 482 651	 	NEW HIGH SCHOOL FOR JORDAN SPRINGS Armory Road, Jordan Springs NSW 2747	BUILDING D - GROUND FLOOR PLAN
02	06/12/2024		UPDATED DRAFT ISSUE FOR REF	TD					
03	19/12/2024		ISSUE FOR REF	TD					
					SERVICES		STRUCTURE & CIVIL	ARCHITECT	
					 Level 8/9-13 Cadogan Street, Sydney NSW 2000 T + (02) 9967 2200	 Level 20, 66 Goulburn Street, Sydney NSW 2000 T + (02) 9586 1312	 Level 6/73 Miller St, North Sydney NSW 2060 T + (02) 9439 7288	 T + 61 2 9319 2553 M + 61 4 941 521 989 Nominated Architects Andrew Howell 0502 Daniel Beckwith 0152	DISCLAIMER This drawing should be read in conjunction with all the standard notes & abbreviations in the drawing pack, relevant contracts, specifications and drawings. Dimensions are in millimetres. Levels are metres. Do not scale off drawings. Use figured dimensions only. Check dimensions on Site. Report discrepancies immediately.
								 SCALE 1: 100 @ A1 DATE PRINTED: 19/12/2024 5:08:43 PM	 0 1 2 3 5 1:100 STATUS DRAWN BY SHEET SIZE ORIGIN DATE ISSUE FOR REF S4 TN/GM A1 22/11/24

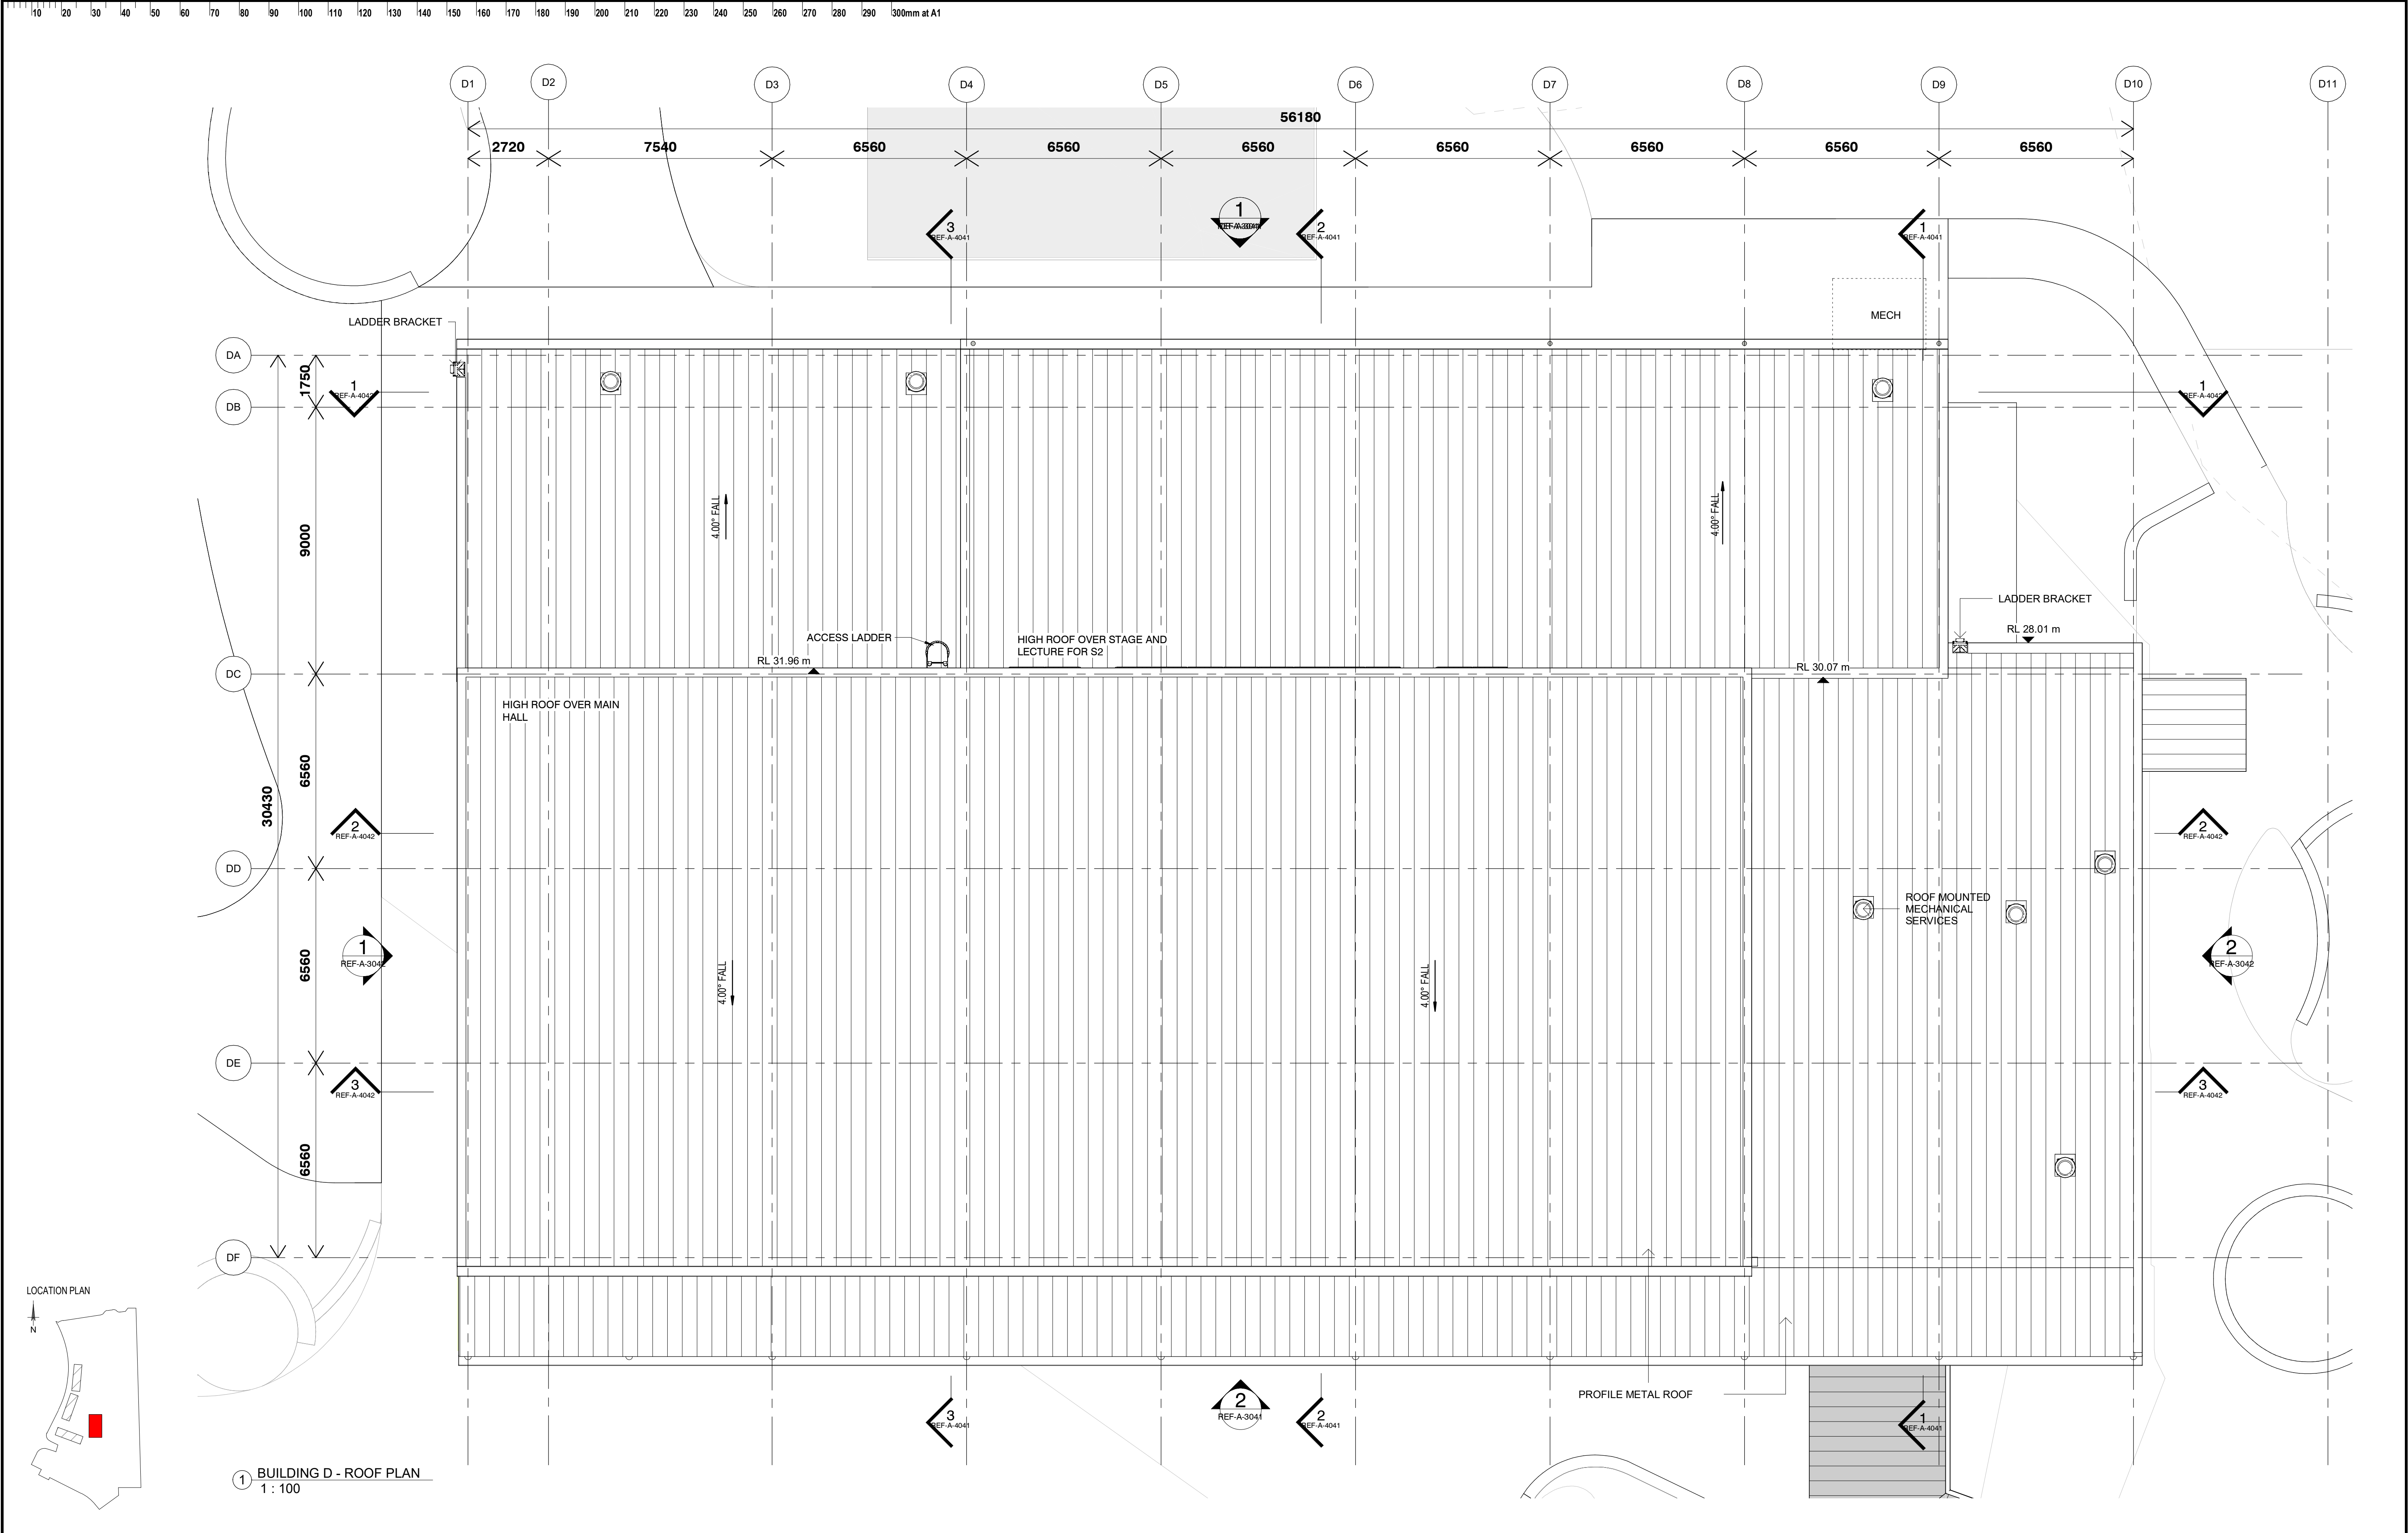

ISSUE		DATE	SUBJECT	AUTHORISED	LANDSCAPE ARCHITECT	PROJECT MANAGER	CLIENT	PROJECT	DESCRIPTION				
01	22/11/2024	FINAL DRAFT ISSUE FOR REF		TD	 Level 3-5 Baptist Street Sydney NSW 2010 T + 61 2 8332 5500	 Level 15, 207 Kent Street, Sydney NSW 2000 T + 1300 462 5511	 	NEW HIGH SCHOOL FOR JORDAN SPRINGS Armory Road, Jordan Springs NSW 2747	BUILDING D - ROOF PLAN				
02	06/12/2024	UPDATED DRAFT ISSUE FOR REF		TD									
03	19/12/2024	ISSUE FOR REF		TD									
					SERVICES		STRUCTURE & CIVIL	ARCHITECT	DISCLAIMER				
					 Level 89-13 Cadzowagh Street, Sydney NSW 2000 T + (02) 9967 2200	 Level 20, 66 Goulburn Street, Sydney NSW 2060 T + (02) 9556 1312	 Level 6/73 Miller St, North Sydney NSW 2060 T + (02) 9439 7288	 T + 61 2 9319 2553 M + 61 2 943 521 999 Nominate Architects Andrew Howell 0502 Daniel Beckwith 0152 63 Myrtle Street Cherrybrook NSW 2008 Sydney Australia djrd.com.au	This drawing should be read in conjunction with all the standard notes & abbreviations in the drawing pack, relevant contracts, specifications and drawings. Dimensions are in millimetres. Levels are metres. Do not scale off drawings. Use figured dimensions only. Check dimensions on Site. Report discrepancies immediately.				
											SCALE: 1: 100 @ A1		
											DATE PRINTED: 19/12/2024 5:08:52 PM		
									PURPOSE OF ISSUE	STATUS	DRAWN BY	SHEET SIZE	ORIGIN DATE
									ISSUE FOR REF	S4	TN/GM	A1	22/11/24

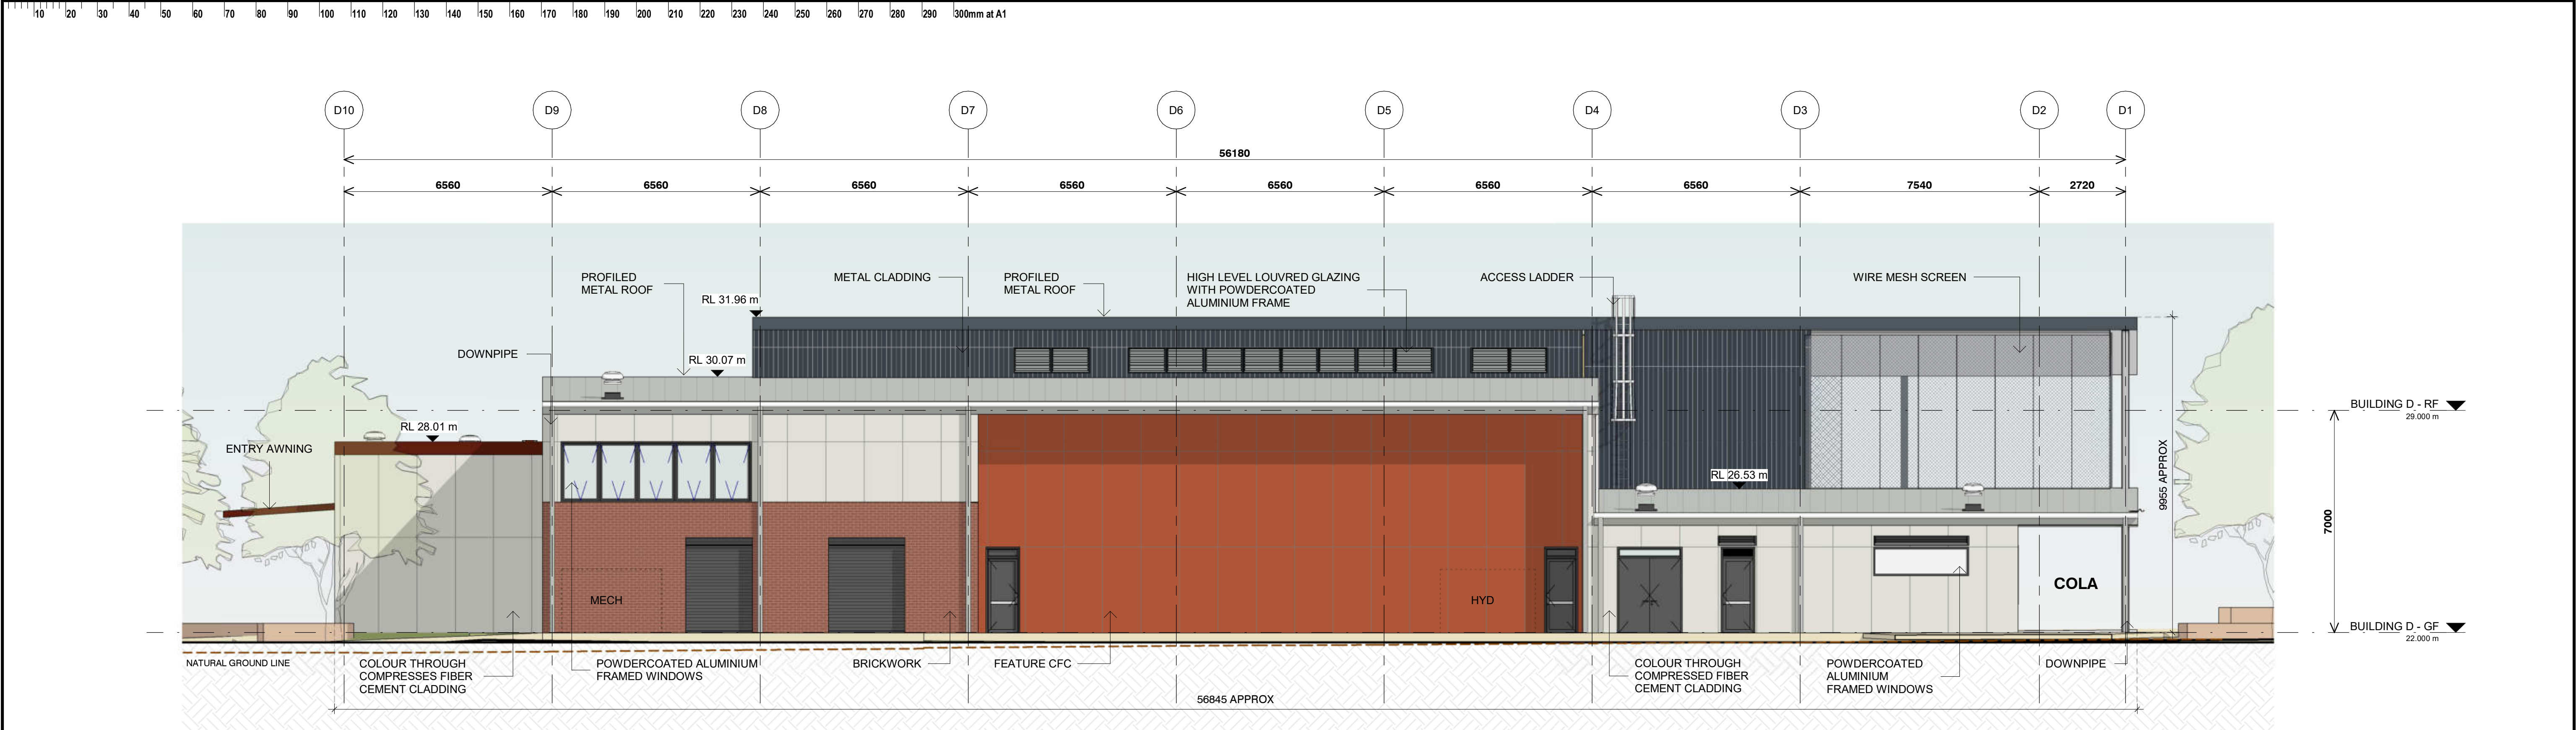


1 HALL - EAST ELEVATION - HS1000
1 : 100

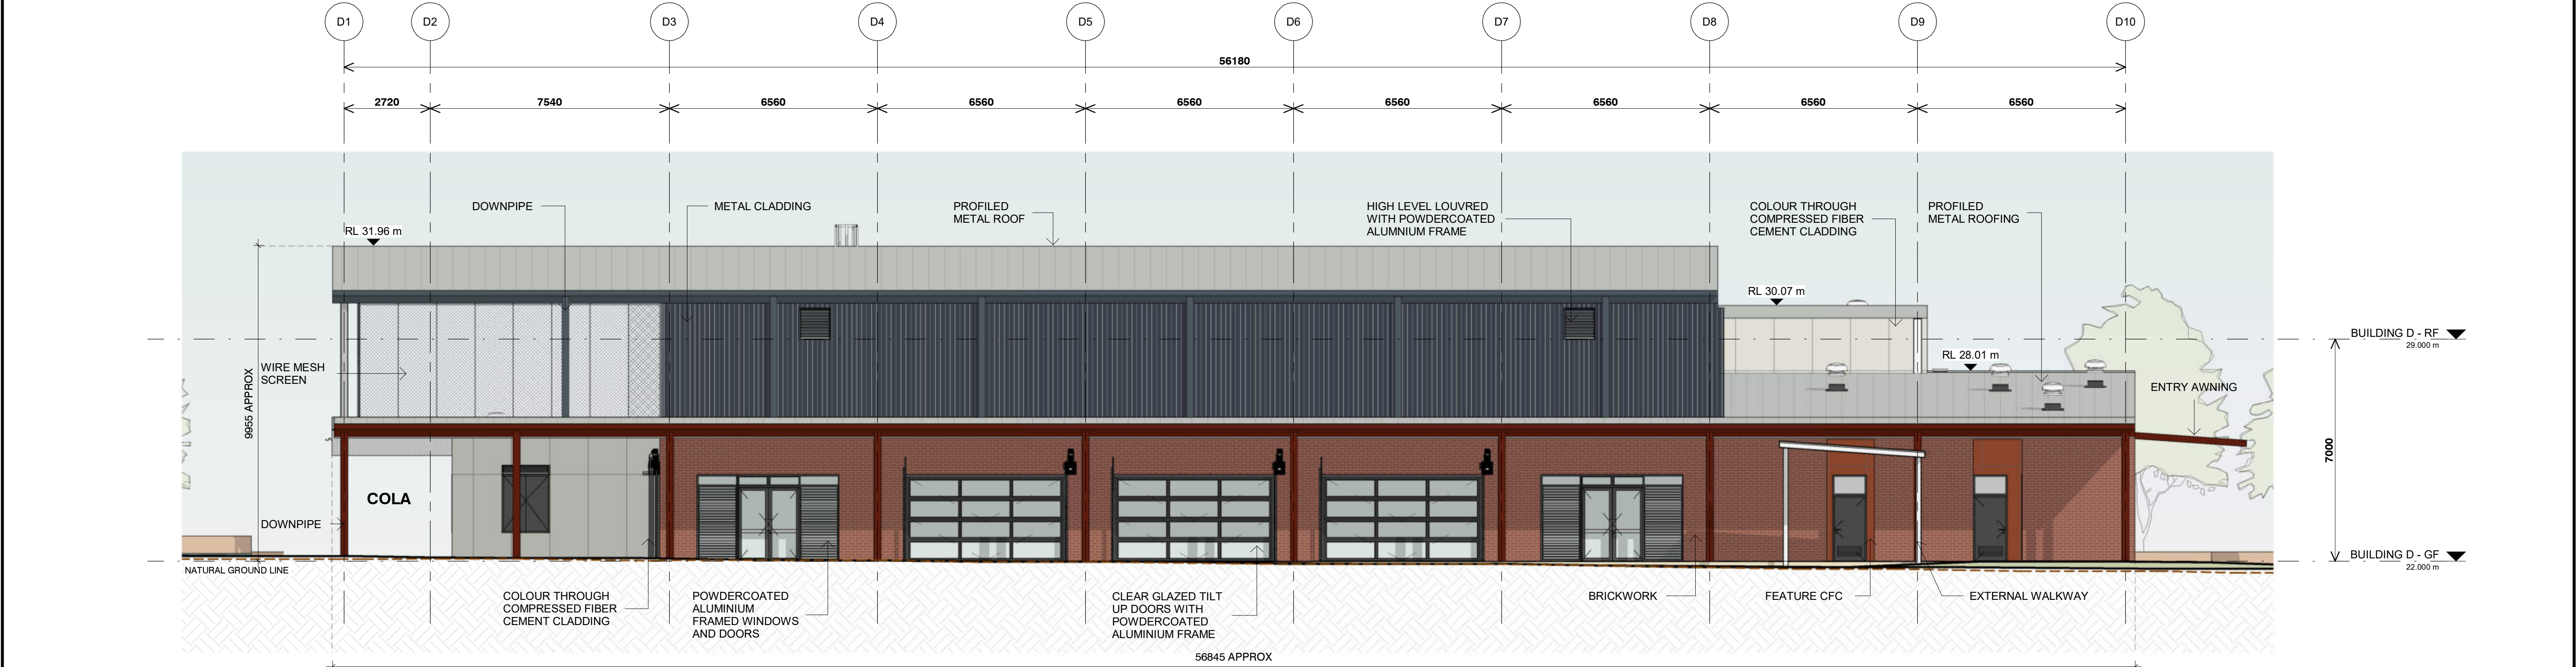


2 HALL - WEST ELEVATION - HS1000
1 : 100

ISSUE		DATE	SUBJECT	AUTHORISED	LANDSCAPE ARCHITECT	PROJECT MANAGER	CLIENT	PROJECT	DESCRIPTION
01	22/11/2024	FINAL DRAFT ISSUE FOR REF		TD	 Level 3-5 Bapst Street Sydney NSW 2000 T + 61 2 8332 5600	 Level 15, 207 Kent Street, Sydney NSW 2000 T + 1300 482 651	 	NEW HIGH SCHOOL FOR JORDAN SPRINGS Armory Road, Jordan Springs NSW 2747	BUILDING D - ELEVATIONS - SHEET 1
02	06/12/2024	UPDATED DRAFT ISSUE FOR REF		TD					
03	19/12/2024	ISSUE FOR REF		TD					
					SERVICES		STRUCTURE & CIVIL	ARCHITECT	
					 Level 8/9 13 Cadellagh Street, Sydney NSW 2000 T + 602 9967 2200	 Level 20, 66 Goulburn Street, Sydney NSW 2000 T + 602 9567 1312	 Level 6/73 Miller St, North Sydney NSW 2060 T + 602 9439 7288	 T + 612 9319 2955 ABN: 48 842 921 969 Nominated Architects Andrea Hewett 0562 Daniel Schneider 6162 63 Myrtle Street Cherrybrook NSW 2008 Sydney Australia djrd.com.au	DISCLAIMER This drawing should be read in conjunction with all the standard notes & abbreviations in the drawing pack, relevant contracts, specifications and drawings. Dimensions are in millimetres. Levels are metres. Do not scale off drawings. Use figured dimensions only. Check dimensions on Site. Report discrepancies immediately.
					 1:100 @ A1 SCALE PRINTED: 19/12/2024 5:09:27 PM				
					PURPOSE OF ISSUE	STATUS	DRAWN BY	SHEET SIZE	ORIGIN DATE
					ISSUE FOR REF	S4	TN/GM	A1	22/11/24

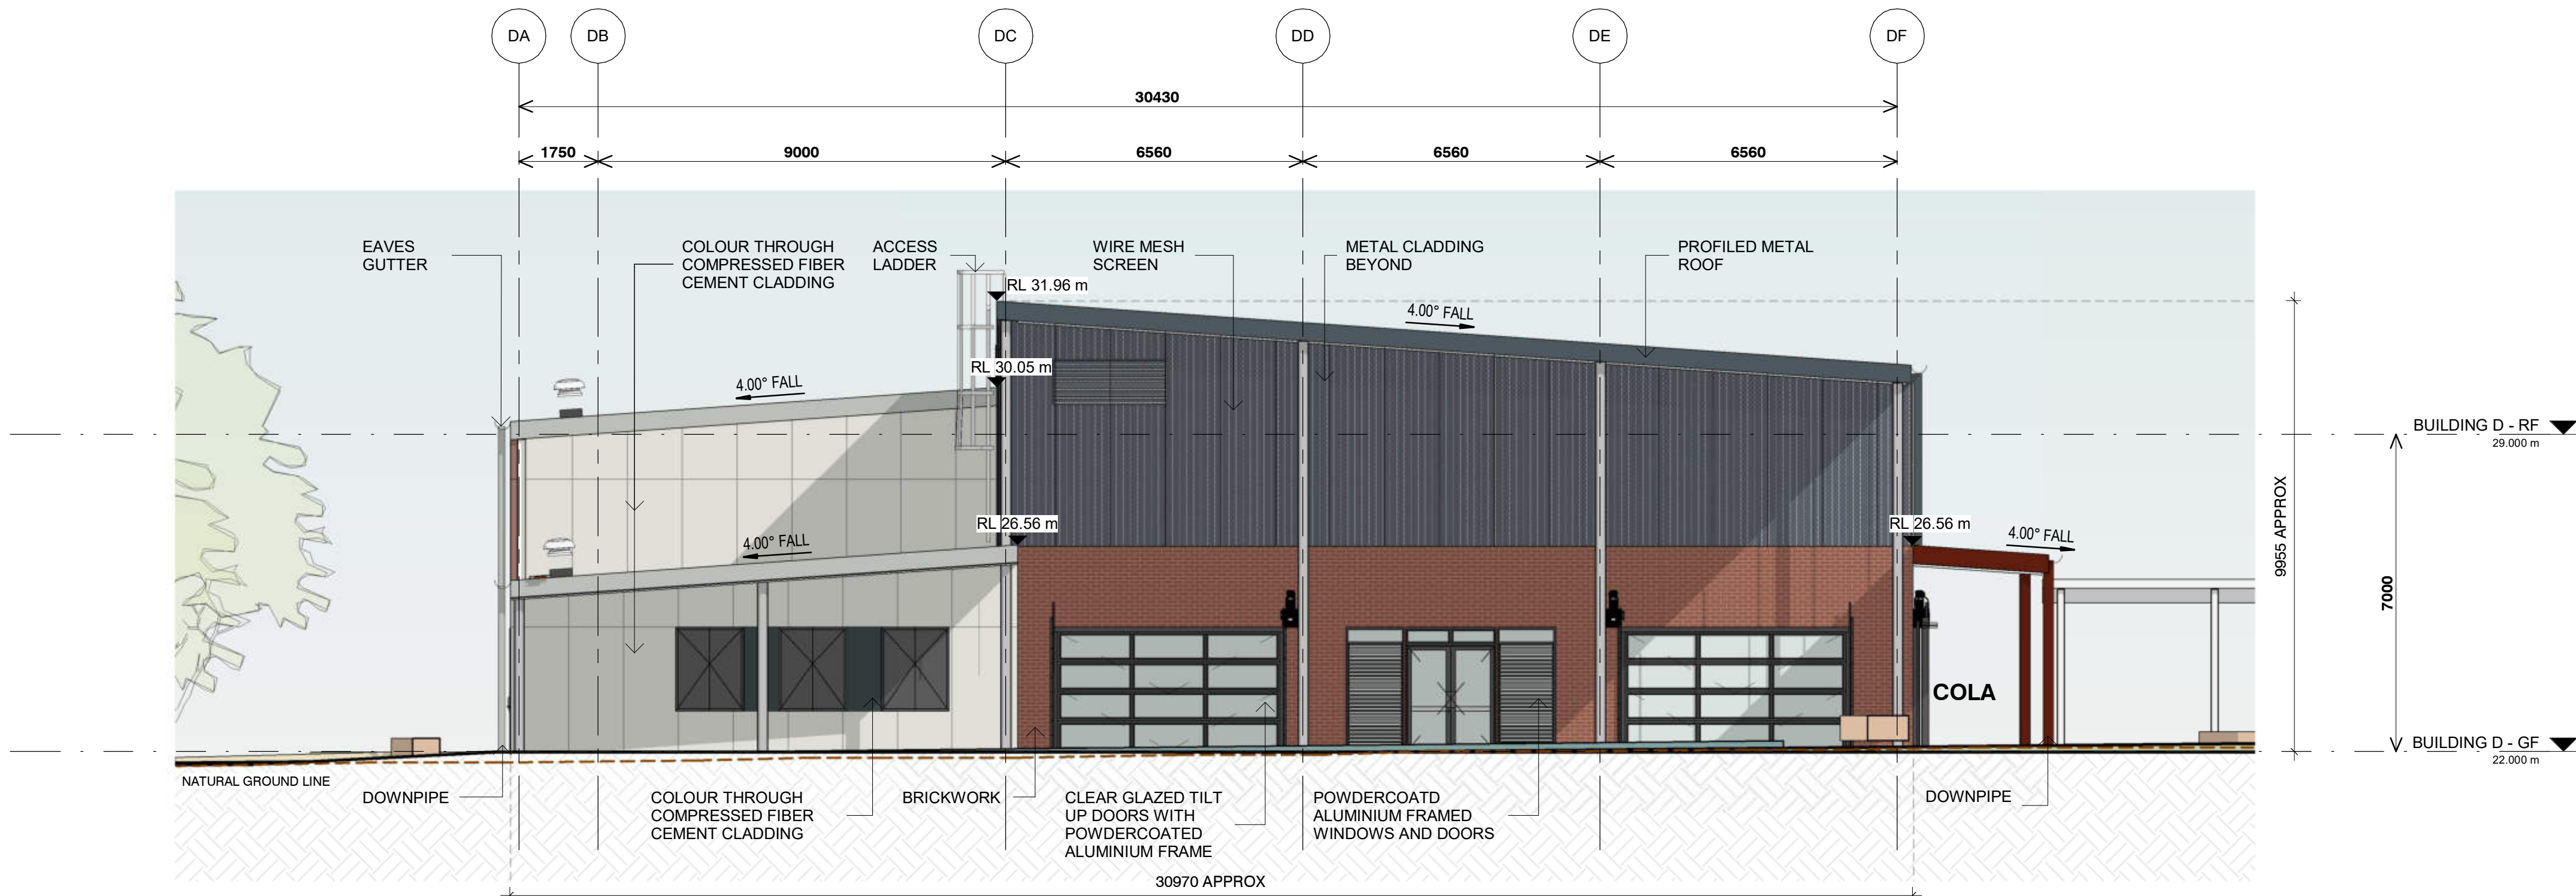


① HALL - NORTH ELEVATION - HS1000
1:100

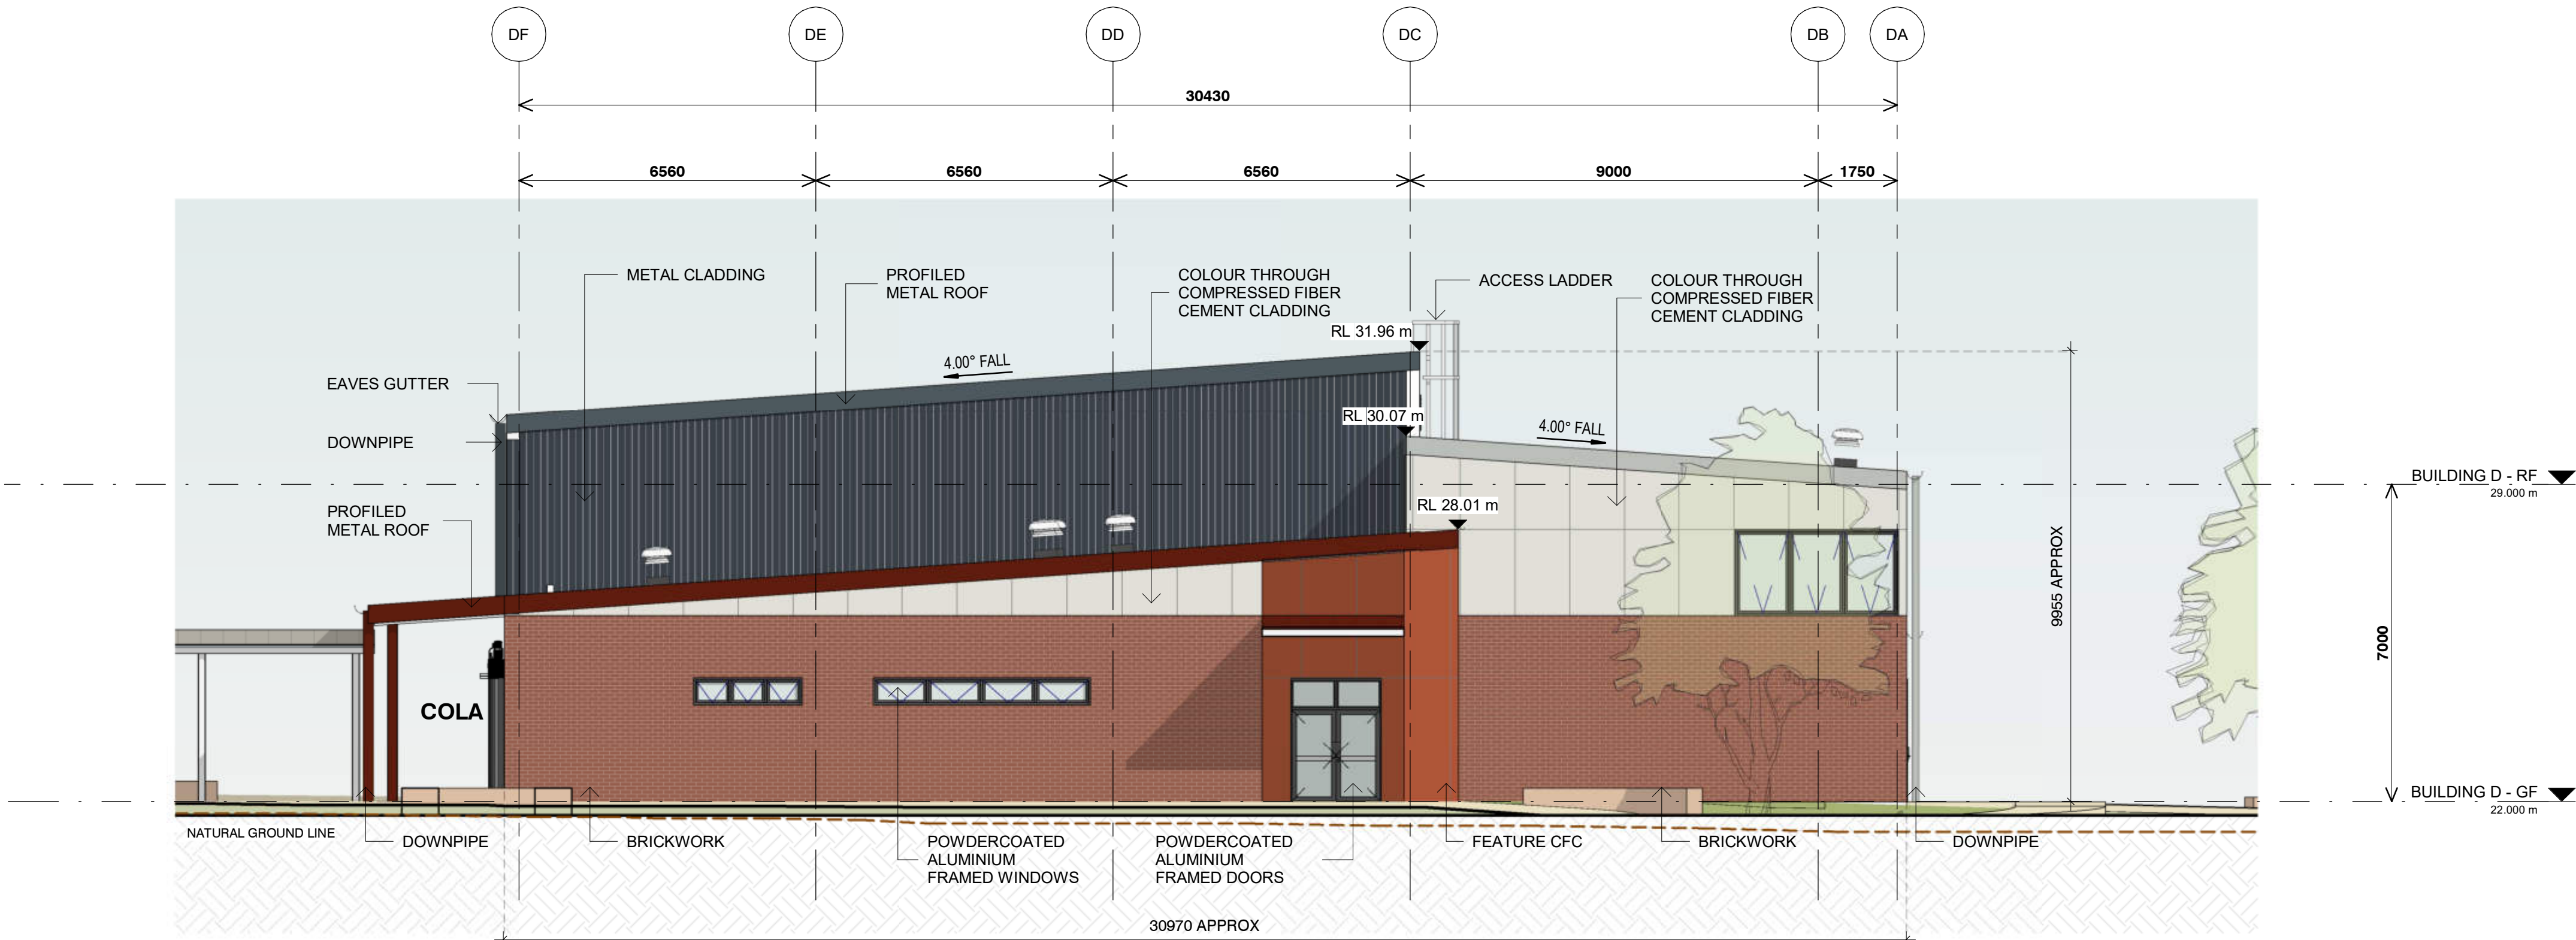



② HALL - SOUTH ELEVATION - HS1000
1:100

ISSUE		DATE	SUBJECT	AUTHORISED	LANDSCAPE ARCHITECT	PROJECT MANAGER	CLIENT	PROJECT	DESCRIPTION					
01	22/11/2024	FINAL DRAFT ISSUE FOR REF		TD	 Level 3-5 Bagin Street Sydney NSW 2010 T + 61 2 8332 5600	 Level 15, 207 Kent Street, Sydney NSW 2000 T + 1300 482 651	 		NEW HIGH SCHOOL FOR JORDAN SPRINGS Armory Road, Jordan Springs NSW 2747					
02	06/12/2024	UPDATED DRAFT ISSUE FOR REF		TD										
03	19/12/2024	ISSUE FOR REF		TD										
					SERVICES		STRUCTURE & CIVIL	ARCHITECT	DISCLAIMER					
					 Level 8/9-13 Castlereagh Street, Sydney NSW 2000 T + (02) 9467 2200	 Level 20, 66 Goulburn Street, Sydney NSW 2000 T + (02) 9566 1312	 Level 6/73 Miller St, North Sydney NSW 2060 T + (02) 9430 2388	 T + 61 2 9319 2555 M06: 48 945 921 989 Nominated Architects Andrew Hipwell 0502 Daniel Beekwilder 0152 63 Myrtle Street Cherrybrook NSW 2008 Sydney Australia djrd.com.au	This drawing should be read in conjunction with all the standard notes & abbreviations in the drawing pack, relevant contracts, specifications and drawings. Dimensions are in millimetres. Levels are metres. Do not scale off drawings. Use figured dimensions only. Check dimensions on Site. Report discrepancies immediately.					
										PROJECT No	DRAWING No	REVISION		
										24 410	JSHS-DJRD-B00D-ZZ-REF-A-3042	03		
										PURPOSE OF ISSUE	STATUS	DRAWN BY	SHEET SIZE	ORIGIN DATE
										ISSUE FOR REF	S4	TN/GM	A1	22/11/24
										DATE PRINTED:	19/12/2024 5:10:04 PM			

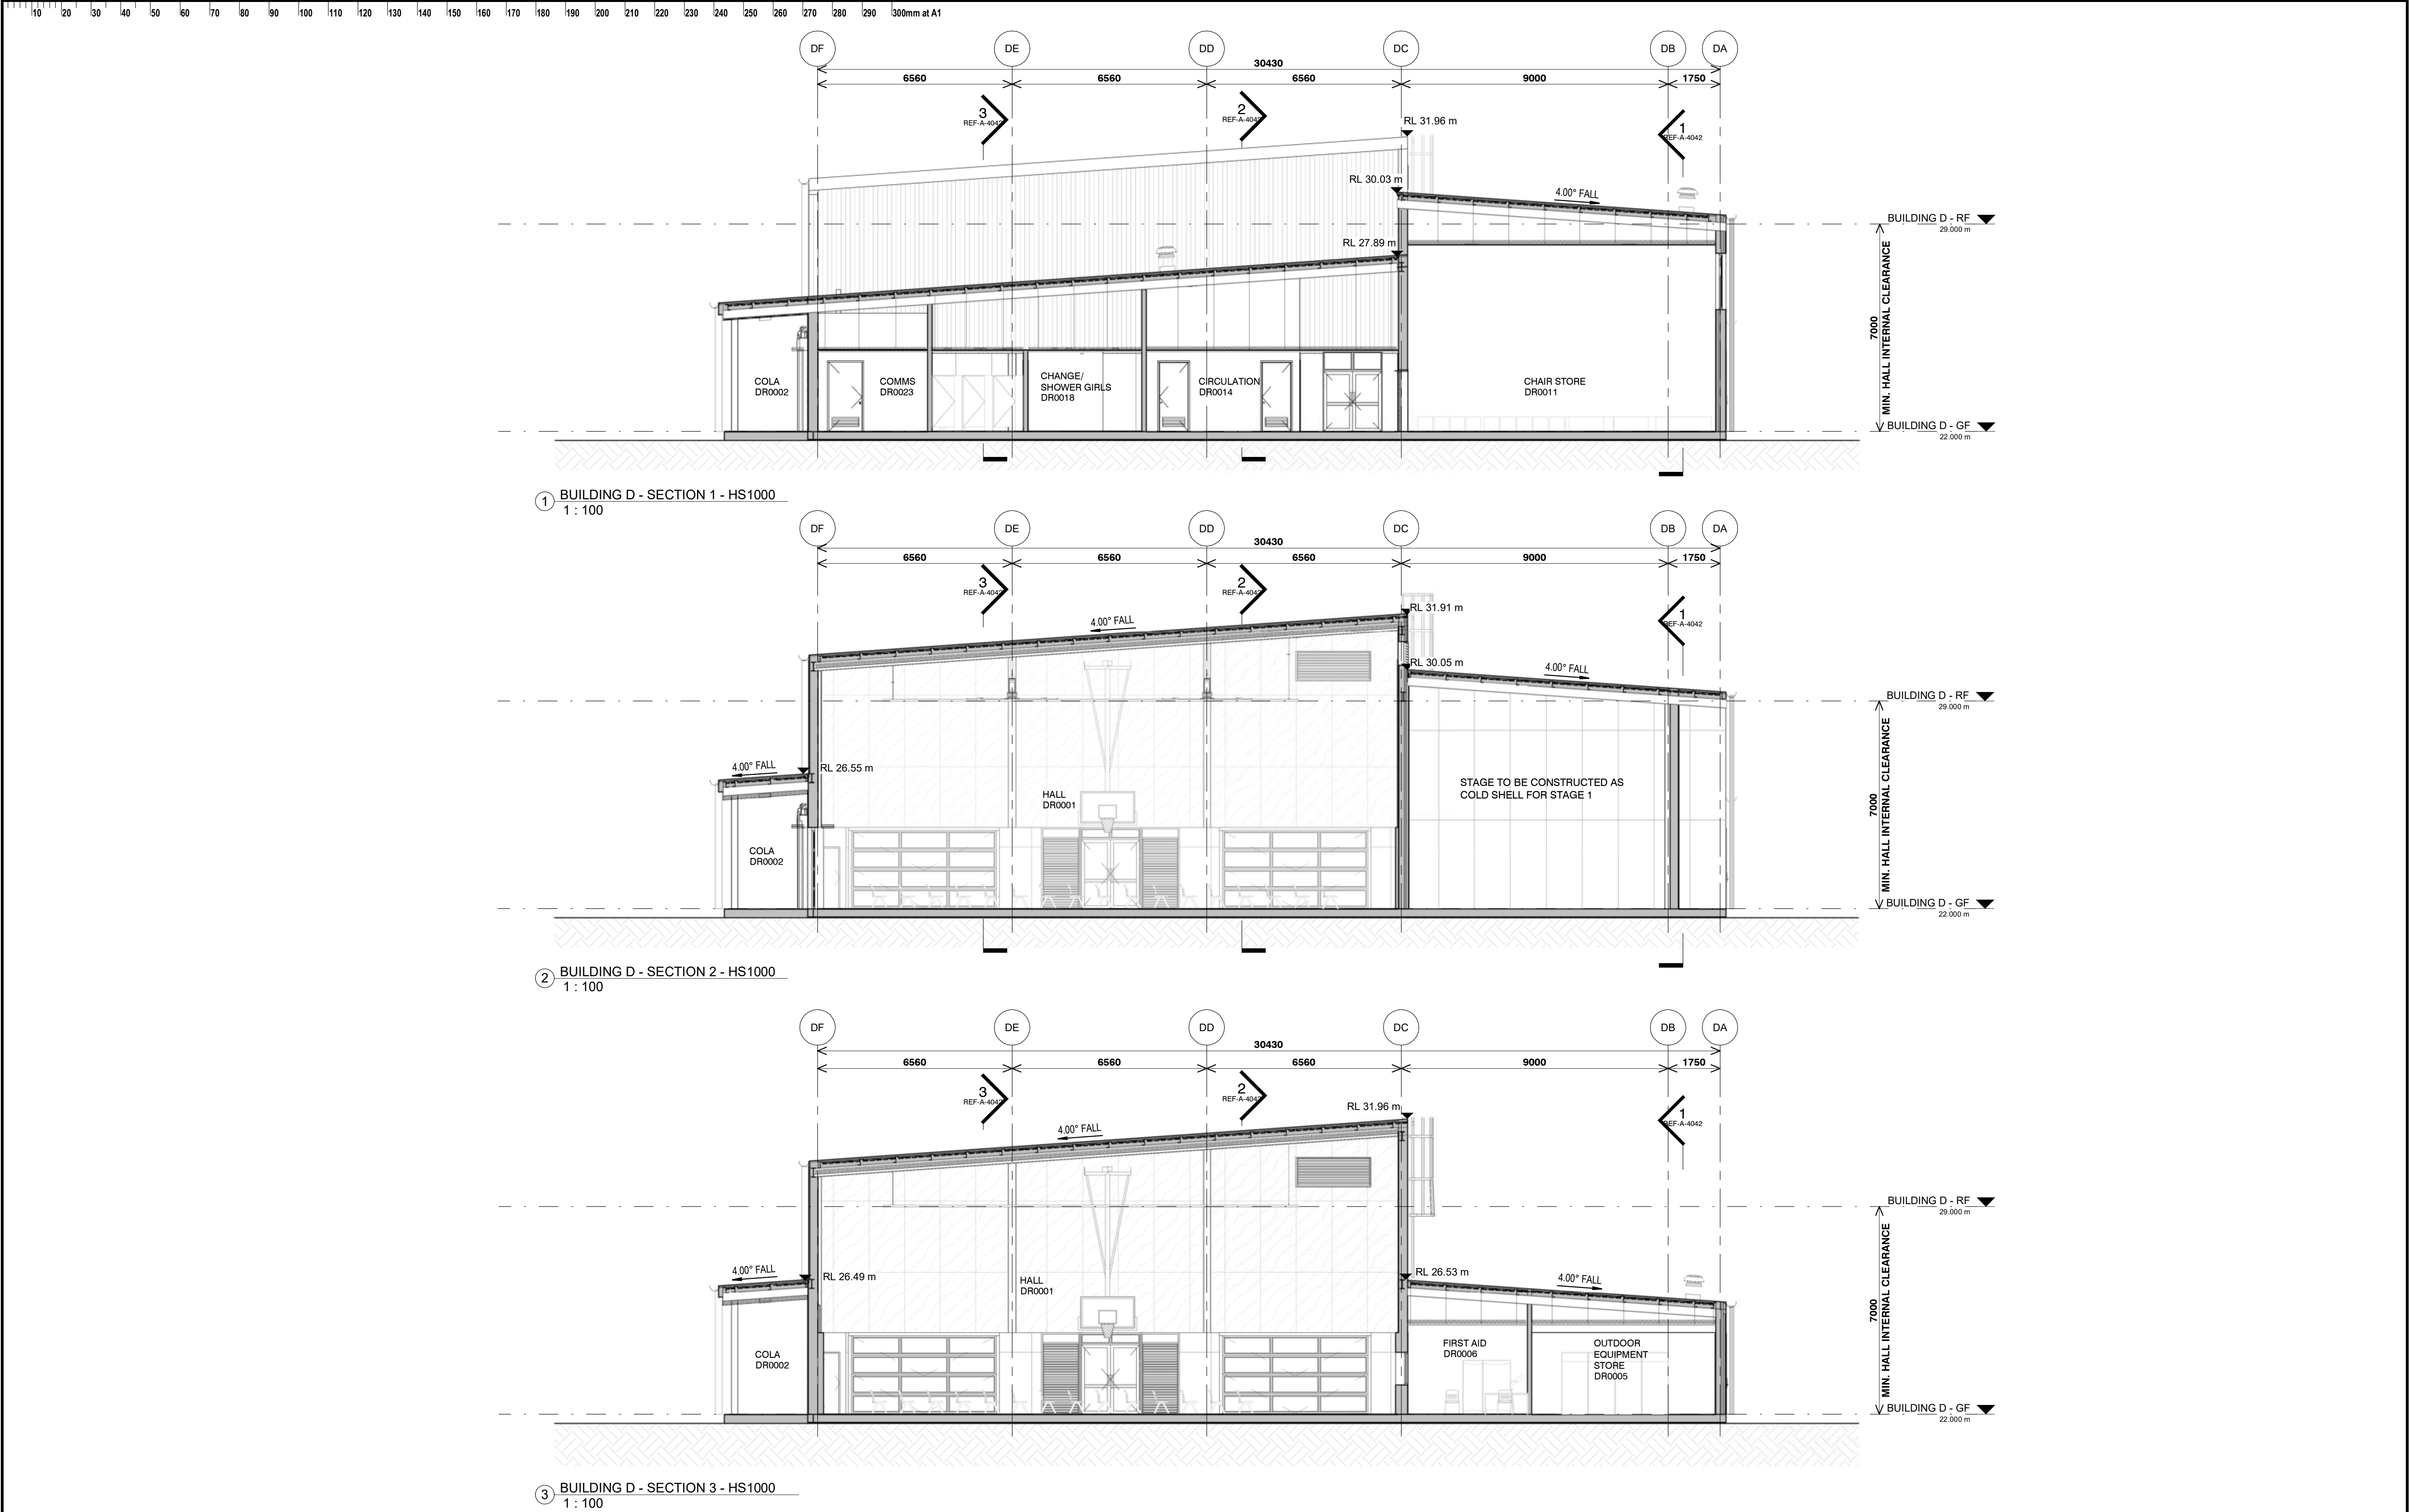

ISSUE		DATE	SUBJECT	AUTHORISED	LANDSCAPE ARCHITECT	PROJECT MANAGER	CLIENT	PROJECT	DESCRIPTION				
01	22/11/2024	FINAL DRAFT ISSUE FOR REF		TD	 Level 3-5 Baptist Street Sydney NSW 2000 T + 61 2 8332 5600	 Level 15, 207 Kent Street, Sydney NSW 2000 T + 1300 462 551	 	NEW HIGH SCHOOL FOR JORDAN SPRINGS Armory Road, Jordan Springs NSW 2747	BUILDING D - SECTIONS - SHEET 1				
02	06/12/2024	UPDATED DRAFT ISSUE FOR REF		TD					PROJECT No	DRAWING No	REVISION		
03	19/12/2024	ISSUE FOR REF		TD					24 410	JSHS-DJRD-B00D-ZZ-REF-A-4041	03		
					SERVICES		STRUCTURE & CIVIL	ARCHITECT	DISCLAIMER				
					 Level 89-13 Castlereagh Street, Sydney NSW 2000 T + (02) 9987 2200	 Level 20, 56 Goulburn Street, Sydney NSW 2000 T + (02) 9987 1312	 Level 6/73 Miller St, North Sydney NSW 2060 T + (02) 9439 7285	 T + 61 2 9319 2553 M06N 48 945 321 989 Norman Architects Andrew Hipwell 0552 Daniel Beckwith 0152 63 Myrtle Street Chippendale NSW 2008 Sydney Australia djrd.com.au	This drawing should be read in conjunction with all the standard notes & abbreviations in the drawing pack, relevant contracts, specifications and drawings. Dimensions are in millimetres. Levels are metres. Do not scale off drawings. Use figured dimensions only. Check dimensions on Site. Report discrepancies immediately.				
									SCALE 1 : 100 @ A1				
									DATE PRINTED: 19/12/2024 5:10:31 PM				
									PURPOSE OF ISSUE STATUS DRAWN BY SHEET SIZE ORIGIN DATE				
									ISSUE FOR REF S4 TN/GM A1 22/11/24				

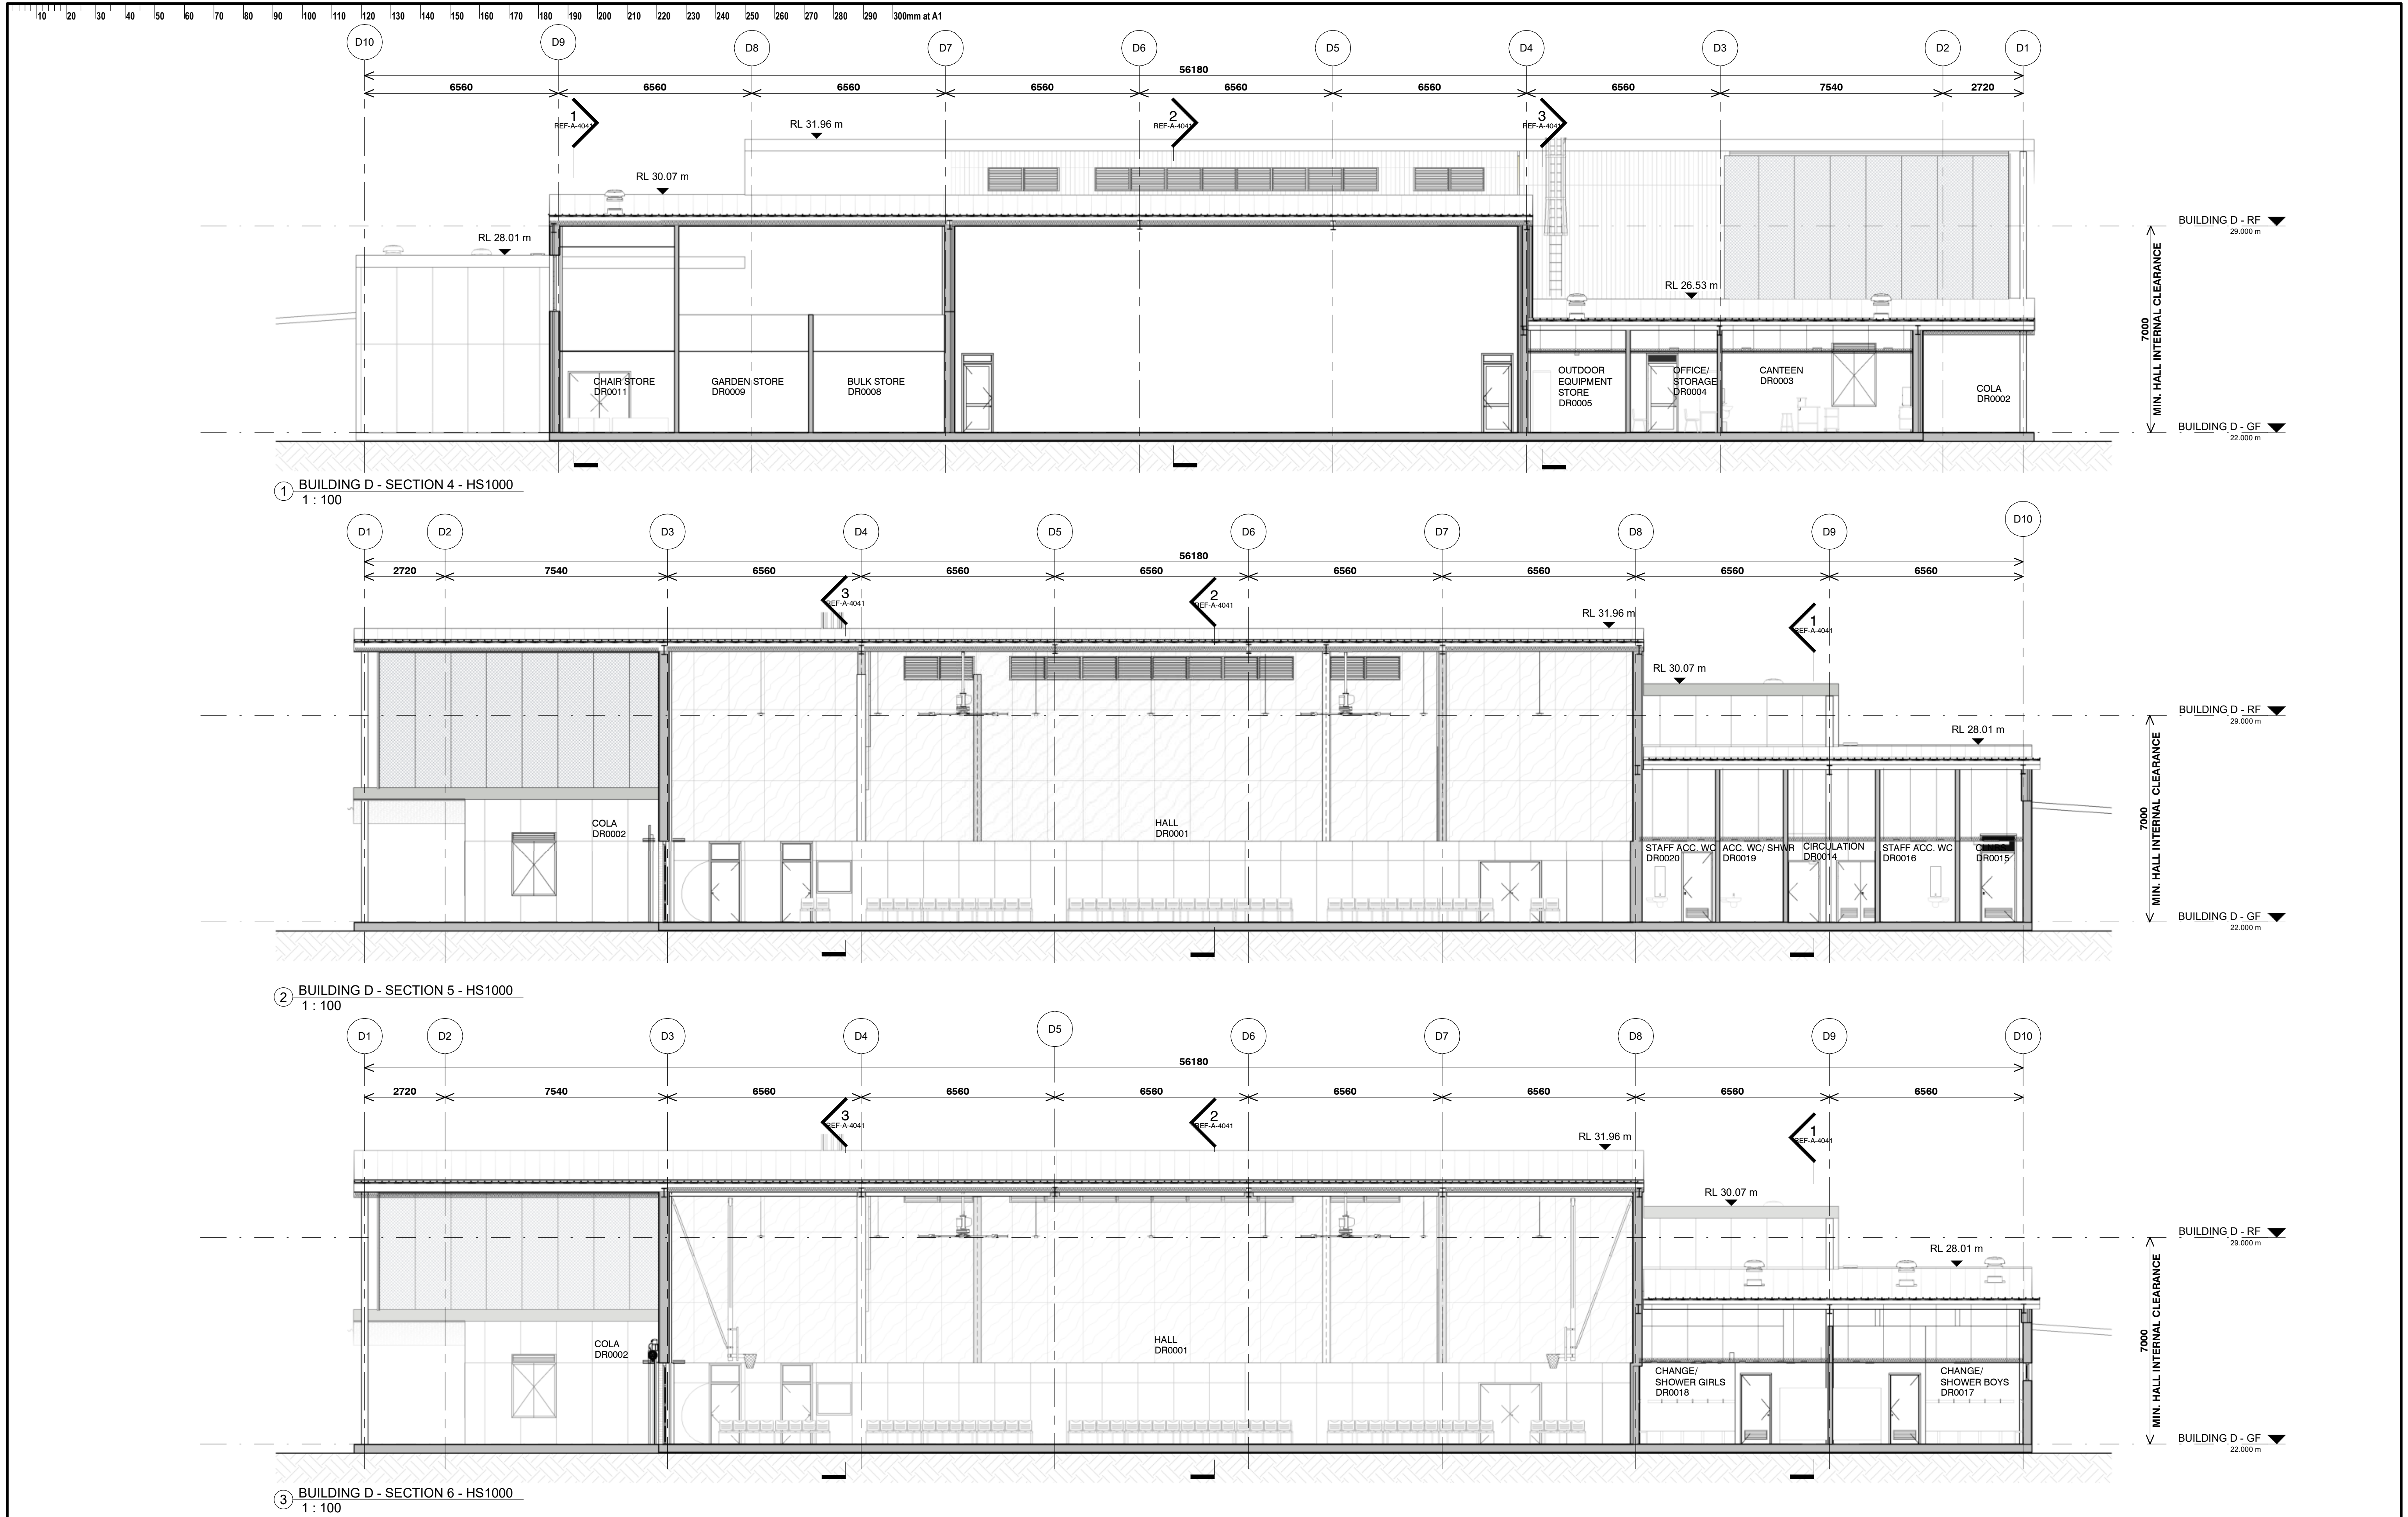

 ISSUE			SUBJECT		AUTHORISED		LANDSCAPE ARCHITECT		PROJECT MANAGER		CLIENT		PROJECT		DESCRIPTION	
01	22/11/2024	FINAL DRAFT ISSUE FOR REF			TD								NEW HIGH SCHOOL FOR JORDAN SPRINGS		BUILDING D - SECTIONS - SHEET 2	
02	06/12/2024	UPDATED DRAFT ISSUE FOR REF			TD								Armory Road, Jordan Springs NSW 2747			
03	19/12/2024	ISSUE FOR REF			TD											