

GLEDSWOOD HILLS HIGH SCHOOL


9 Gregory Hills Drive, Gledswood Hills NSW 2557

ISSUE FOR REF





DRAWING LIST

0000 - SITE	
GHHS-DJRD-00-00-REF-A-0000	COVER PAGE
GHHS-DJRD-00-00-REF-A-0100	SITE SURVEY AND DEPOSITED PLAN
GHHS-DJRD-00-00-REF-A-0101	EXISTING SITE PLAN
GHHS-DJRD-00-00-REF-A-0102	DEMOLITION PLAN
GHHS-DJRD-00-00-REF-A-0103	SITE PLAN
GHHS-DJRD-00-00-REF-A-0200	SITE CONTEXT
GHHS-DJRD-00-00-REF-A-0201	SITE CONSTRAINTS
GHHS-DJRD-00-00-REF-A-0202	SITE OPPORTUNITIES
GHHS-DJRD-00-00-REF-A-0203	SITE ANALYSIS
GHHS-DJRD-00-00-REF-A-0230	SHADOW DIAGRAMS
GHHS-DJRD-00-00-REF-A-0250	OVERALL GROUND FLOOR PLAN
GHHS-DJRD-00-00-REF-A-0251	OVERALL LEVEL 1 FLOOR PLAN
GHHS-DJRD-00-00-REF-A-0252	OVERALL LEVEL 2 FLOOR PLAN
GHHS-DJRD-00-00-REF-A-0253	OVERALL ROOF PLAN
GHHS-DJRD-00-00-REF-A-0260	GFA AREA CALCULATIONS
GHHS-DJRD-00-00-REF-A-0300	CANOPY - TYPICAL DETAILS
GHHS-DJRD-00-00-REF-A-0350	ENTRY SIGNAGE
GHHS-DJRD-00-00-REF-A-8601	3D IMAGES - AERIAL
GHHS-DJRD-00-00-REF-A-8602	3D IMAGES - ENTRY AND EXTERIOR FINISHES
19	
1000 - GA PLANS	
GHHS-DJRD-800A-GF-REF-A-1010	BUILDING A - GROUND FLOOR PLAN
GHHS-DJRD-800A-L1-REF-A-1011	BUILDING A - LEVEL 1 FLOOR PLAN
GHHS-DJRD-800A-L2-REF-A-1012	BUILDING A - LEVEL 2 FLOOR PLAN
GHHS-DJRD-800A-RF-REF-A-1013	BUILDING A - ROOF PLAN
GHHS-DJRD-800B-GF-REF-A-1020	BUILDING B - GROUND FLOOR PLAN
GHHS-DJRD-800B-L1-REF-A-1021	BUILDING B - LEVEL 1 FLOOR PLAN
GHHS-DJRD-800B-L2-REF-A-1022	BUILDING B - LEVEL 2 FLOOR PLAN
GHHS-DJRD-800B-RF-REF-A-1023	BUILDING B - ROOF PLAN
GHHS-DJRD-800C-GF-REF-A-1030	BUILDING C - GROUND FLOOR PLAN
GHHS-DJRD-800C-L1-REF-A-1031	BUILDING C - LEVEL 1 FLOOR PLAN
GHHS-DJRD-800C-L2-REF-A-1032	BUILDING C - LEVEL 2 FLOOR PLAN
GHHS-DJRD-800C-RF-REF-A-1033	BUILDING C - ROOF PLAN
GHHS-DJRD-800D-GF-REF-A-1040	BUILDING D - GROUND FLOOR PLAN
GHHS-DJRD-800D-RF-REF-A-1041	BUILDING D - ROOF PLAN
14	
3000 - ELEVATIONS	
GHHS-DJRD-00-00-REF-A-3001	SITE ELEVATIONS
GHHS-DJRD-800A-ZZ-REF-A-3011	BUILDING A - ELEVATIONS - SHEET 1
GHHS-DJRD-800A-ZZ-REF-A-3012	BUILDING A - ELEVATIONS - SHEET 2
GHHS-DJRD-800B-ZZ-REF-A-3021	BUILDING B - ELEVATIONS - SHEET 1
GHHS-DJRD-800B-ZZ-REF-A-3022	BUILDING B - ELEVATIONS - SHEET 2
GHHS-DJRD-800C-ZZ-REF-A-3031	BUILDING C - ELEVATIONS - SHEET 1
GHHS-DJRD-800C-ZZ-REF-A-3032	BUILDING C - ELEVATIONS - SHEET 2
GHHS-DJRD-800D-ZZ-REF-A-3041	BUILDING D - ELEVATIONS - SHEET 1
GHHS-DJRD-800D-ZZ-REF-A-3042	BUILDING D - ELEVATIONS - SHEET 2
9	
4000 - SECTIONS	
GHHS-DJRD-00-00-REF-A-4001	SITE SECTIONS
GHHS-DJRD-800A-ZZ-REF-A-4011	BUILDING A - SECTIONS - SHEET 1
GHHS-DJRD-800B-ZZ-REF-A-4021	BUILDING B - SECTIONS - SHEET 1
GHHS-DJRD-800C-ZZ-REF-A-4031	BUILDING C - SECTIONS - SHEET 1
GHHS-DJRD-800D-ZZ-REF-A-4041	BUILDING D - SECTIONS - SHEET 1
GHHS-DJRD-800D-ZZ-REF-A-4042	BUILDING D - SECTIONS - SHEET 2
6	

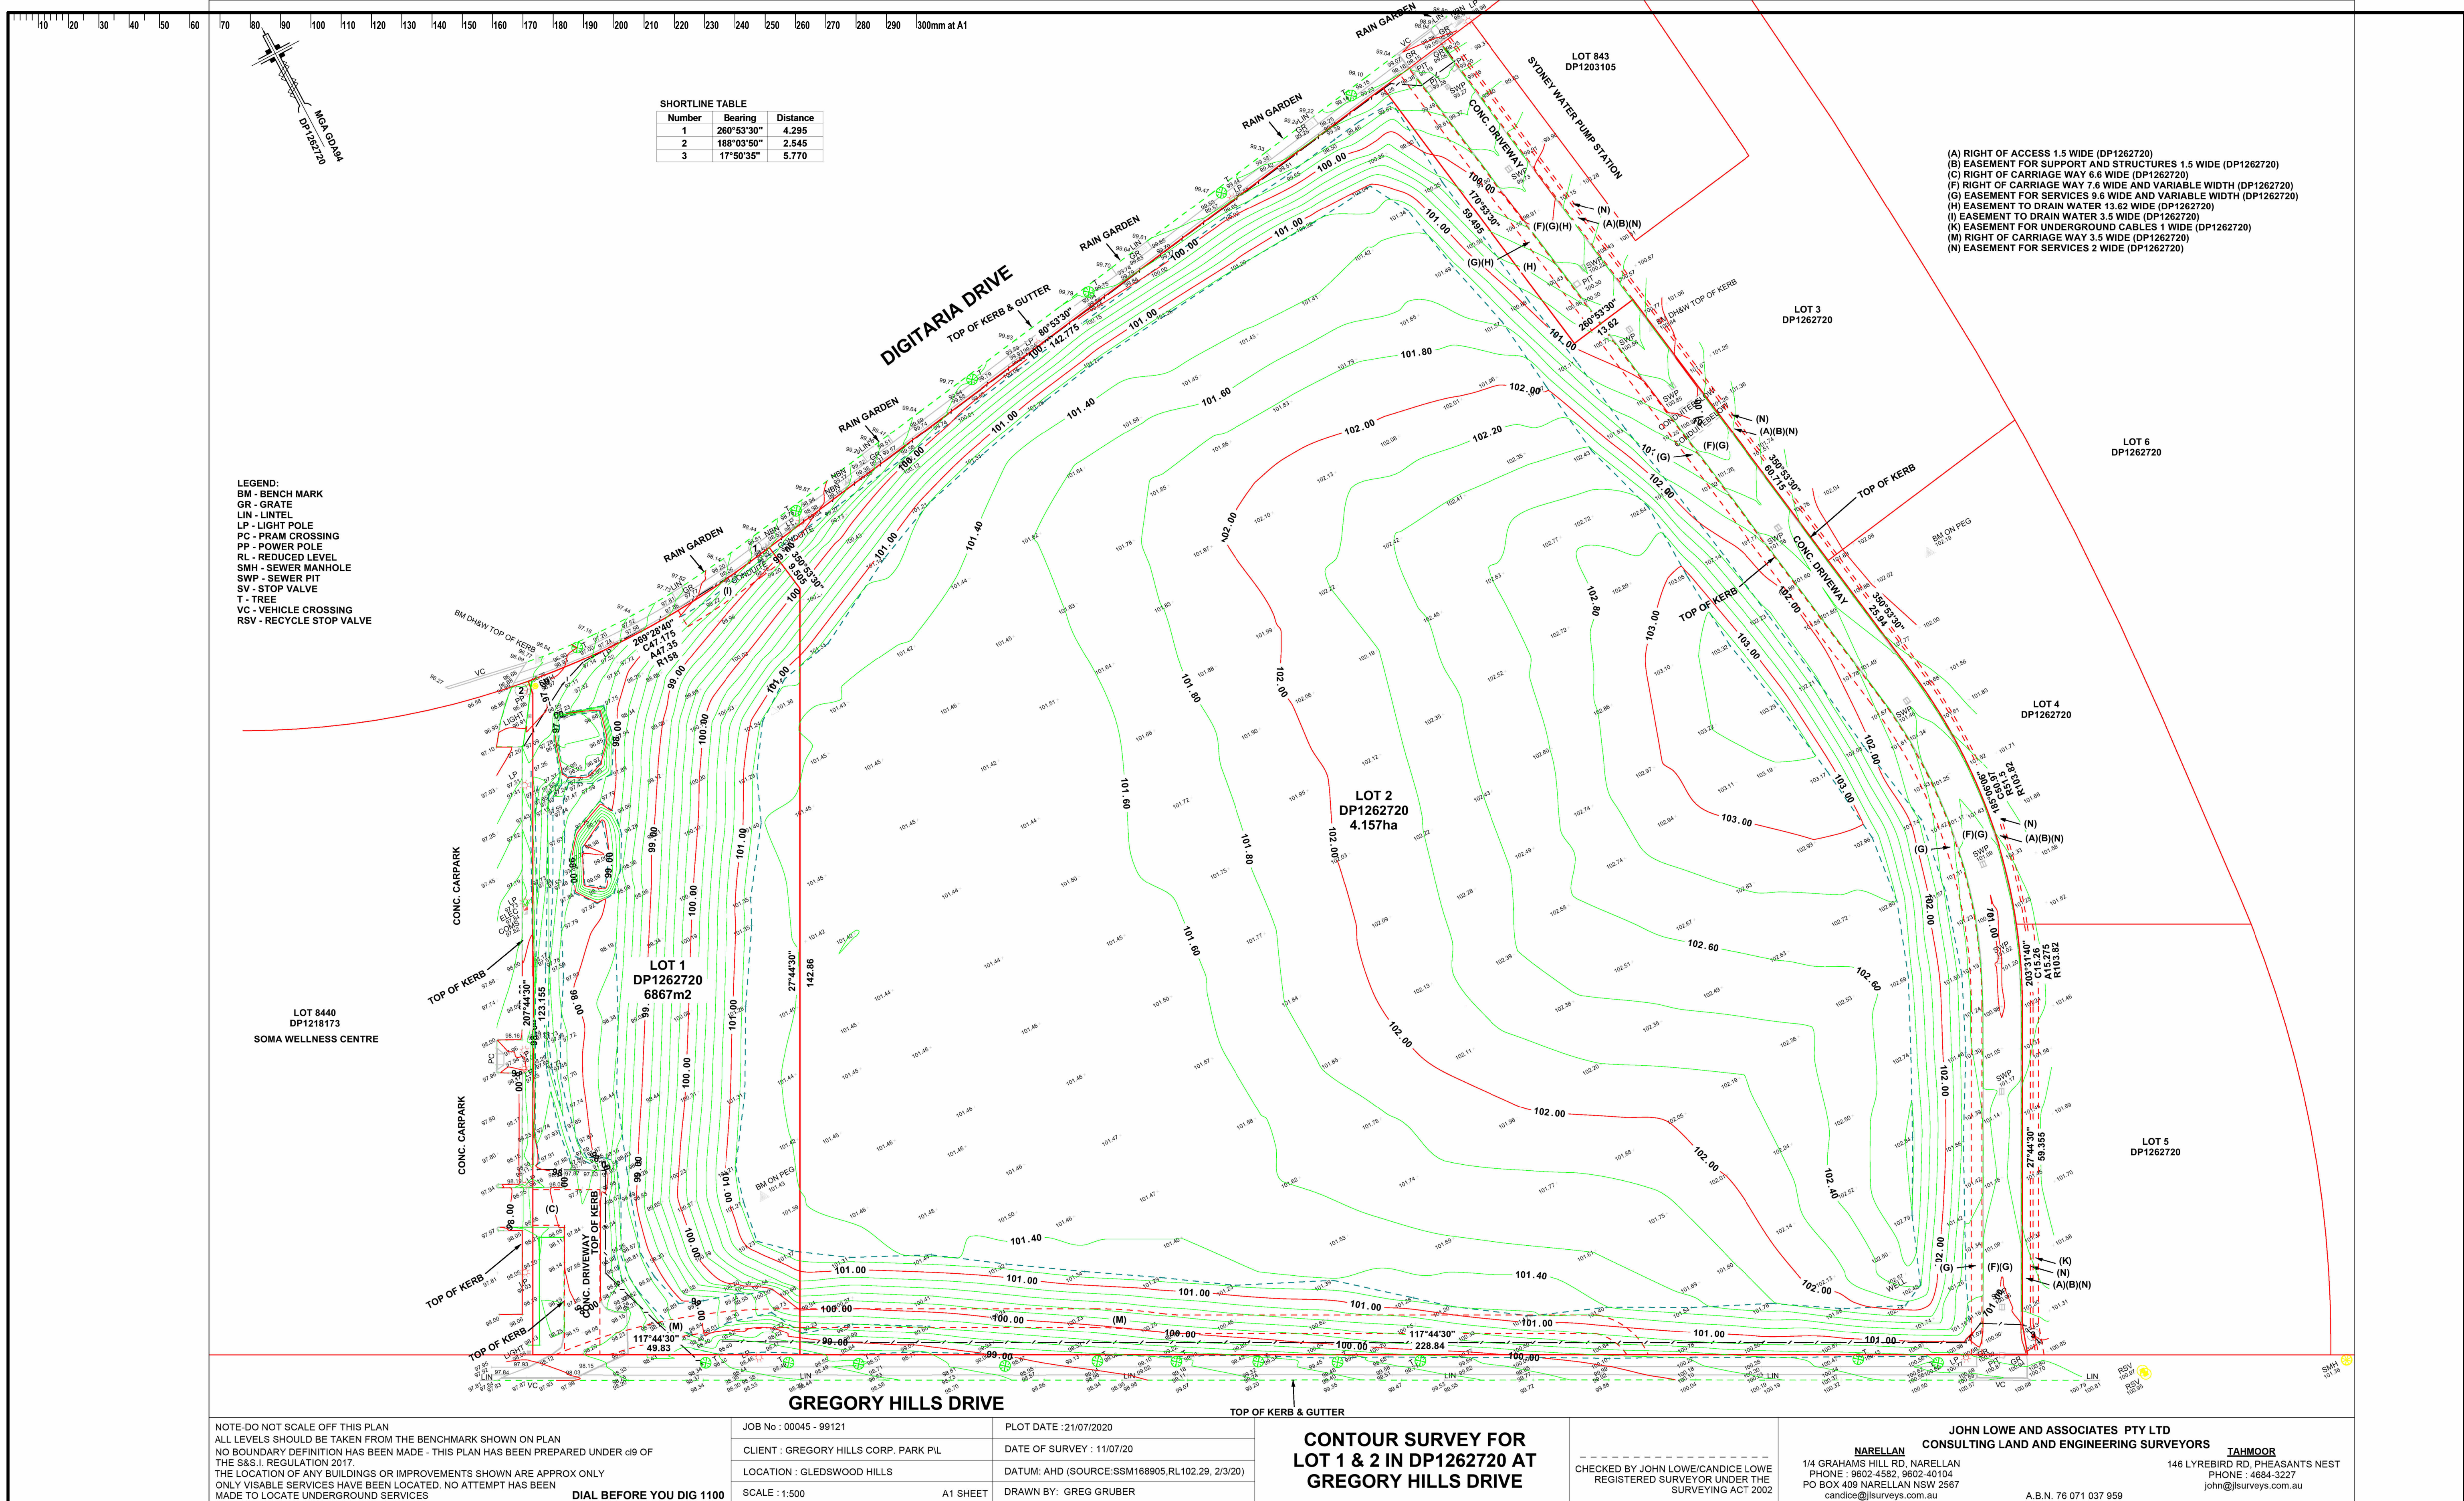


  



ISSUE		DATE	SUBJECT	AUTHORISED	LANDSCAPE ARCHITECT	PROJECT MANAGER	CLIENT	PROJECT		PROJECT		DESCRIPTION		
01	29/11/2024	FINAL DRAFT ISSUE FOR REF		EF	 Level 3-5 Baptist Street Phyllis, 2010 T + 61 2 8332 5600	 Level 15, 207 Kent Street, Sydney NSW 2000 T + 1300 462 651	 		THIS DRAWING IS INTENDED TO BE PRINTED IN COLOUR	GLEDSDOOD HILLS HIGH SCHOOL 9 Gregory Hills Drive, Gledswood Hills NSW 2557	DISCLAIMER This drawing should be read in conjunction with all the standard notes & abbreviations in the drawing pack, relevant contracts, specifications and drawings. Dimensions are in millimetres. Levels are metres. Do not scale off drawings. Use figured dimensions only. Check dimensions on Site. Report discrepancies immediately.	EXISTING SITE PLAN		
02	19/12/2024	ISSUE FOR REF		EF										
					SERVICES		STRUCTURE & CIVIL	ARCHITECT				PROJECT No	DRAWING No	REVISION
					 STEENSEN VARMING							24 409	GHHS-DJRD-00-00-REF-A-0101	02
					 Level 8/9-13 Cadogan Street, Sydney NSW 2000 T + (02) 9567 2200	 Level 20, 66 Goulburn Street, Sydney NSW 2000 T + (02) 9439 1312	 Level 6/73 Miller St, North Sydney NSW 2060 T + (02) 9439 7285	 63 Myrtle Street Cherrybrook NSW 2008 Sydney Australia djird.com.au				SCALE: 1: 500 @ A1		
												DATE PRINTED:	19/12/2024 5:56:01 PM	
												ISSUE FOR REF	S4 CT A1	29/11/24

THIS DRAWING IS INTENDED TO BE
PRINTED IN COLOUR

DISCLAIMER
This drawing should be read in conjunction with all the standard notes & abbreviations in the drawing pack, relevant contracts, specifications and drawings. Dimensions are in millimetres. Levels are metres. Do not scale off drawings. Use figured dimensions only. Check dimensions on Site. Report discrepancies immediately.

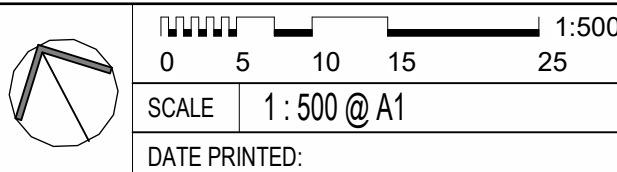

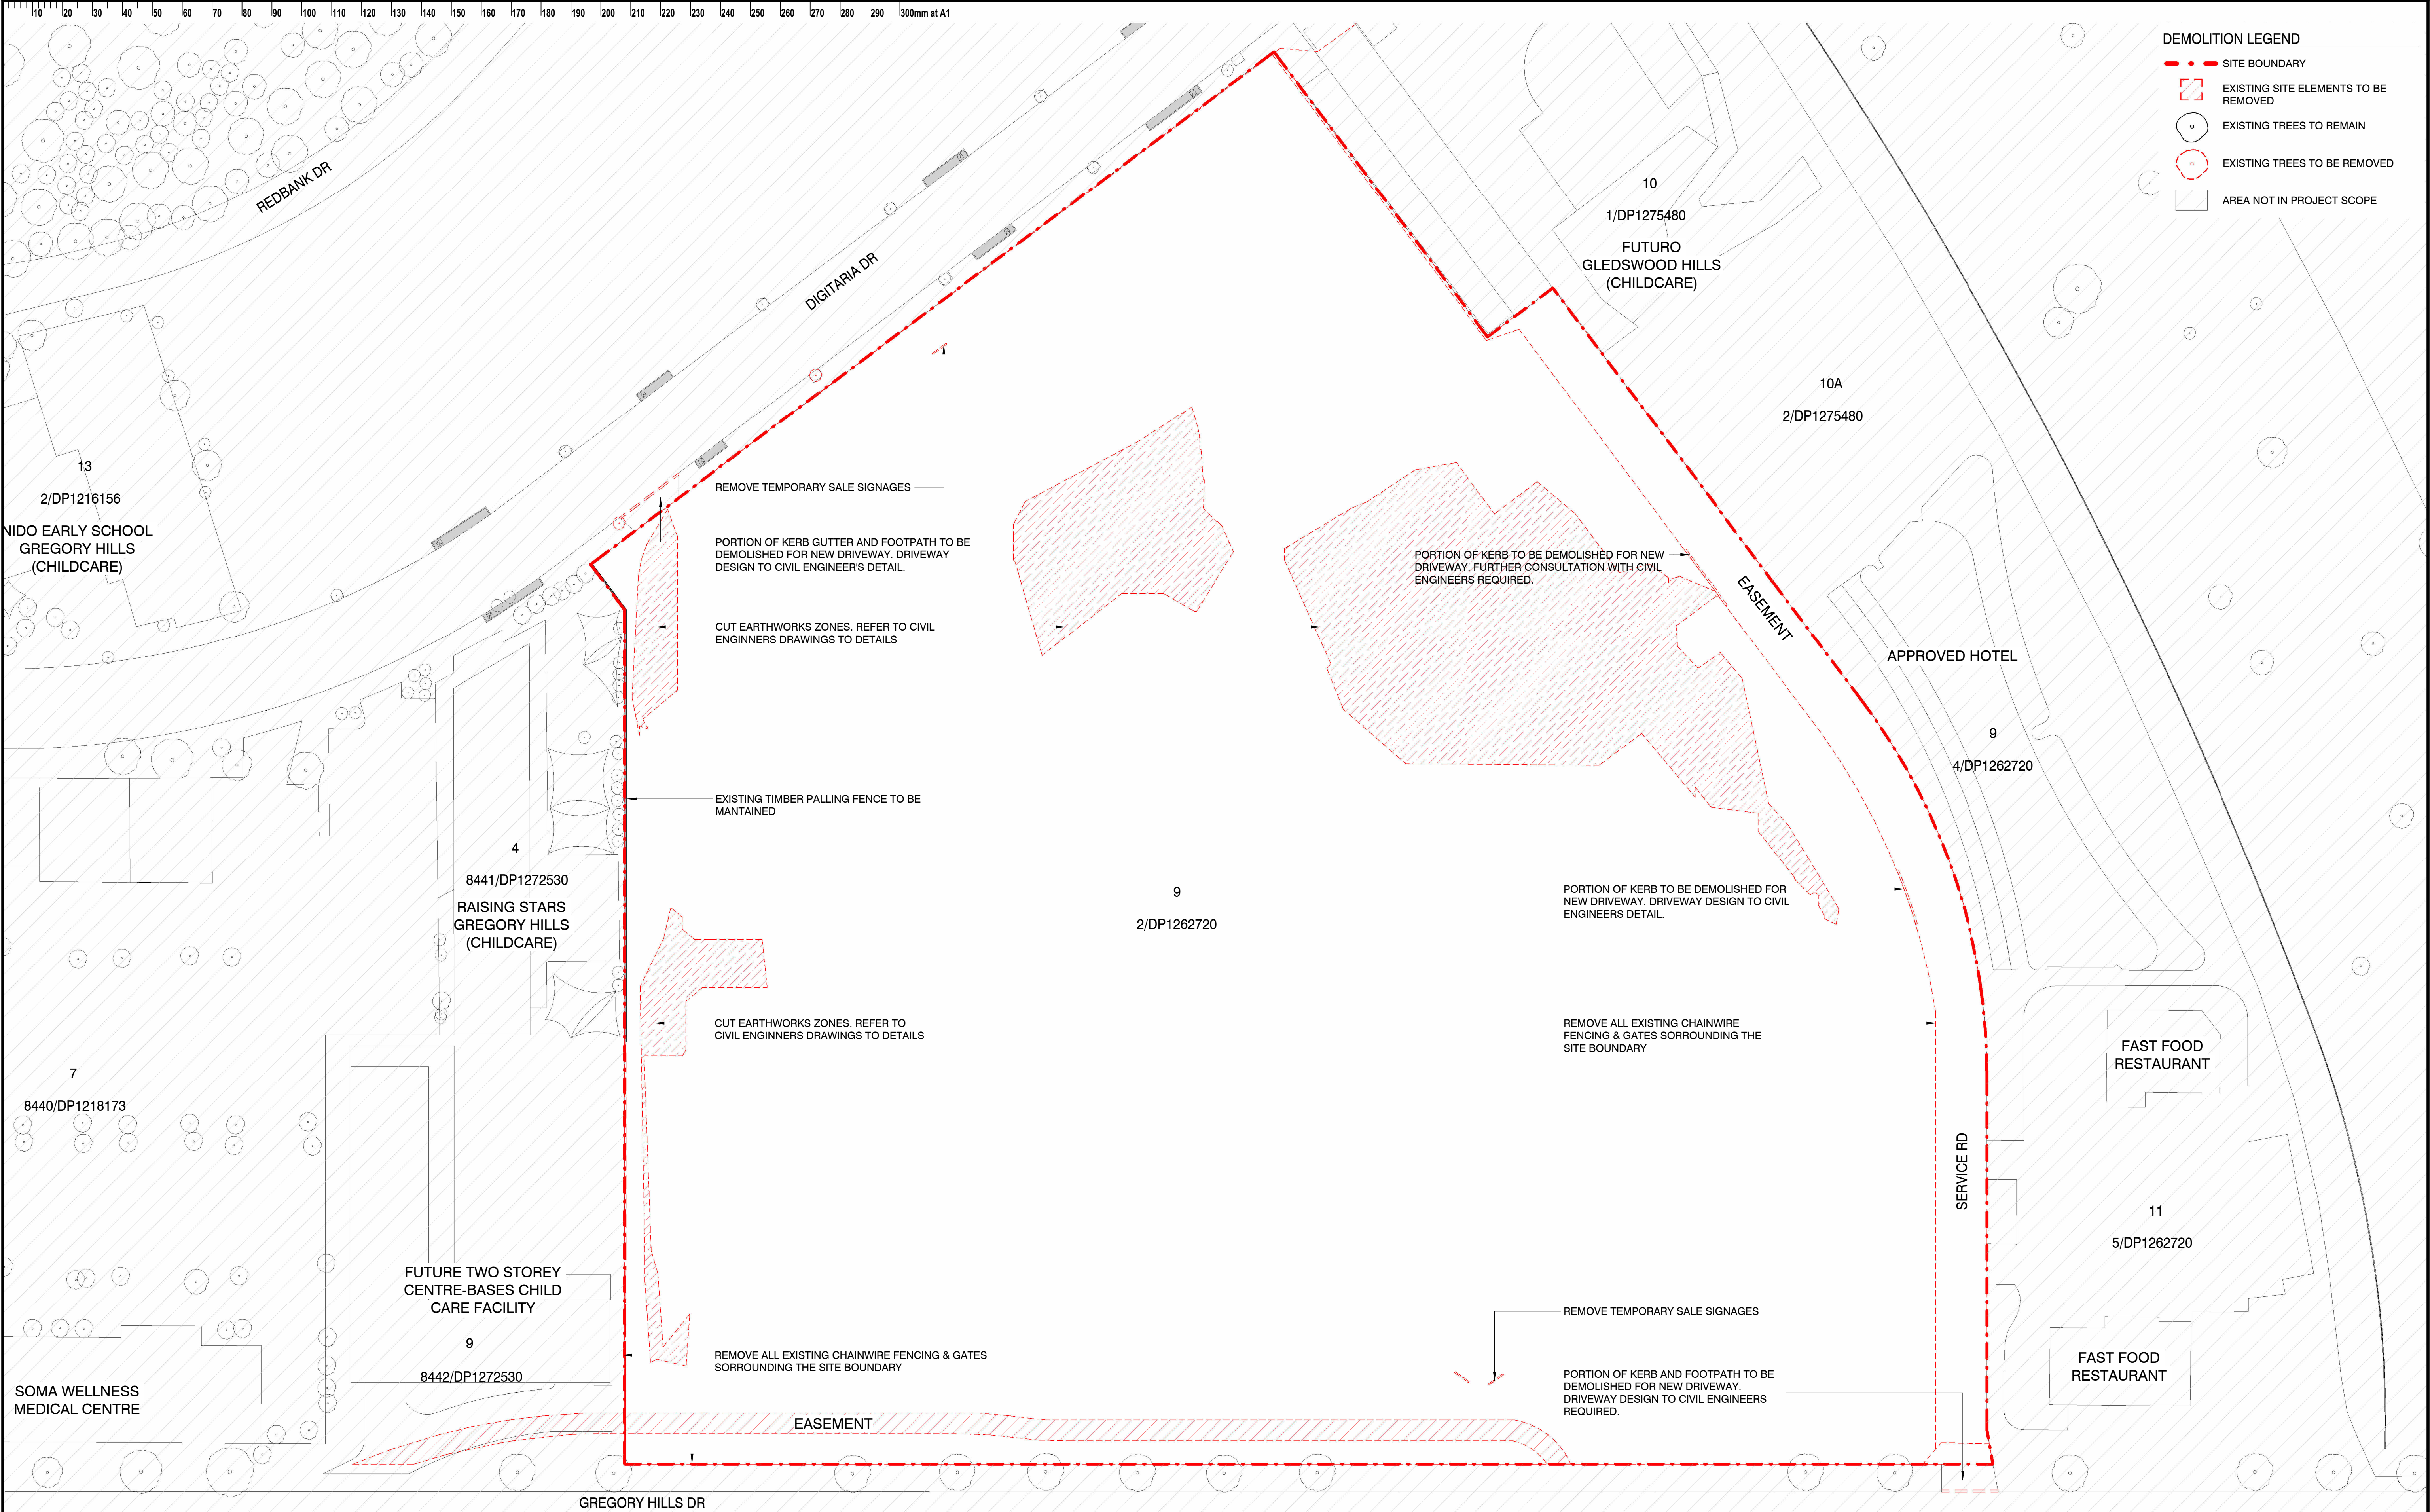


 ISSUE	DATE	SUBJECT	AUTHORISED	LANDSCAPE ARCHITECT	PROJECT MANAGER	CLIENT	PROJECT	DESCRIPTION																		
01	29/11/2024	FINAL DRAFT ISSUE FOR REF	EF	 Level 3-5 Baptist Street Parramatta 2156 T + 61 2 8332 5600	 Level 15, 207 Kent Street, Sydney NSW 2000 T + 1300 482 661	 Education School Infrastructure	GLEDSDOOD HILLS HIGH SCHOOL 9 Gregory Hills Drive, Gledswood Hills NSW 2557	DEMOLITION PLAN																		
02	19/12/2024	ISSUE FOR REF	EF																							
				SERVICES		STRUCTURE & CIVIL	ARCHITECT																			
				 Level 6/9-13 Cadell Street, Sydney NSW 2000 T + (02) 9967 2200	 Level 20, 66 Goulburn Street, Sydney NSW 2000 T + (02) 9967 1312	 Level 6/73 Miller St, North Sydney NSW 2060 T + (02) 9439 7288	 T +612 9319 2955 ABN: 48 943 921 969 Notified Architects Andrew Hignett 6552 Daniel Beekwiler 6152 63 Myrtle Street Chippendale NSW 2008 Sydney Australia djrd.com.au	DISCLAIMER This drawing should be read in conjunction with all the standard notes & abbreviations in the drawing pack, relevant contracts, specifications and drawings. Dimensions are in millimetres. Levels are metres. Do not scale off drawings. Use figured dimensions only. Check dimensions on Site. Report discrepancies immediately.																		
							 0 5 10 15 25 1:500 SCALE As indicated @ A1 DATE PRINTED: 19/12/2024 5:56:15 PM	<table><tr><td>PROJECT No</td><td>DRAWING No</td><td>REVISION</td></tr><tr><td>24 409</td><td>GHHS-DJRD-00-00-REF-A-0102</td><td>02</td></tr><tr><td>PURPOSE OF ISSUE</td><td>STATUS</td><td>DRAWN BY</td></tr><tr><td>ISSUE FOR REF</td><td>S4</td><td>CT</td></tr><tr><td></td><td>SHEET SIZE</td><td>ORIGIN DATE</td></tr><tr><td></td><td>A1</td><td>29/11/24</td></tr></table>	PROJECT No	DRAWING No	REVISION	24 409	GHHS-DJRD-00-00-REF-A-0102	02	PURPOSE OF ISSUE	STATUS	DRAWN BY	ISSUE FOR REF	S4	CT		SHEET SIZE	ORIGIN DATE		A1	29/11/24
PROJECT No	DRAWING No	REVISION																								
24 409	GHHS-DJRD-00-00-REF-A-0102	02																								
PURPOSE OF ISSUE	STATUS	DRAWN BY																								
ISSUE FOR REF	S4	CT																								
	SHEET SIZE	ORIGIN DATE																								
	A1	29/11/24																								




- SITE BOUNDARY
- HIGH VOLTAGE POWERLINE
330 kV Transmission Line
- BUS STOP

ISSUE		DATE	SUBJECT	AUTHORISED	LANDSCAPE ARCHITECT	PROJECT MANAGER	CLIENT	PROJECT		DESCRIPTION	
01	29/11/2024	FINAL DRAFT	ISSUE FOR REF	EF	 Level 3-5 Beaufort Street, Parramatta, 2156 T + 61 2 8332 5600	TSA Riley Level 15, 207 Kent Street, Sydney NSW 2000 T + 1300 482 661	 Education School Infrastructure	GLEDSDOOD HILLS HIGH SCHOOL 9 Gregory Hills Drive, Gledswood Hills NSW 2557		SITE CONTEXT	
02	19/12/2024	ISSUE FOR REF	ISSUE FOR REF	EF							
					SERVICES		STRUCTURE & CIVIL	ARCHITECT	DISCLAIMER		
					STEENSEN VARMING Level 8/9-13 Cadogan Street, Sydney NSW 2000 T + (02) 9667 2200	 Level 20, 66 Goulburn Street, Sydney NSW 2000 T + (02) 9556 1312	 Level 6/73 Miller St, North Sydney NSW 2060 T + (02) 9439 7288	 T +612 9319 2955 ABN: 48 943 921 969 Nominated Architects: Andrew Hopwell 6552 Daniel Steenkamp 6162 djrd.com.au	This drawing should be read in conjunction with all the standard notes & abbreviations in the drawing pack, relevant contracts, specifications and drawings. Dimensions are in millimetres. Levels are metres. Do not scale off drawings. Use figured dimensions only. Check dimensions on Site. Report discrepancies immediately.		
								 SCALE As indicated @ A1 DATE PRINTED: 19/12/2024 5:57:52 PM		 0 10 20 30 50 1:1000	
								STATUS		DRAWN BY	SHEET SIZE
								S4		CT	A1
								ORIGIN DATE		29/11/24	

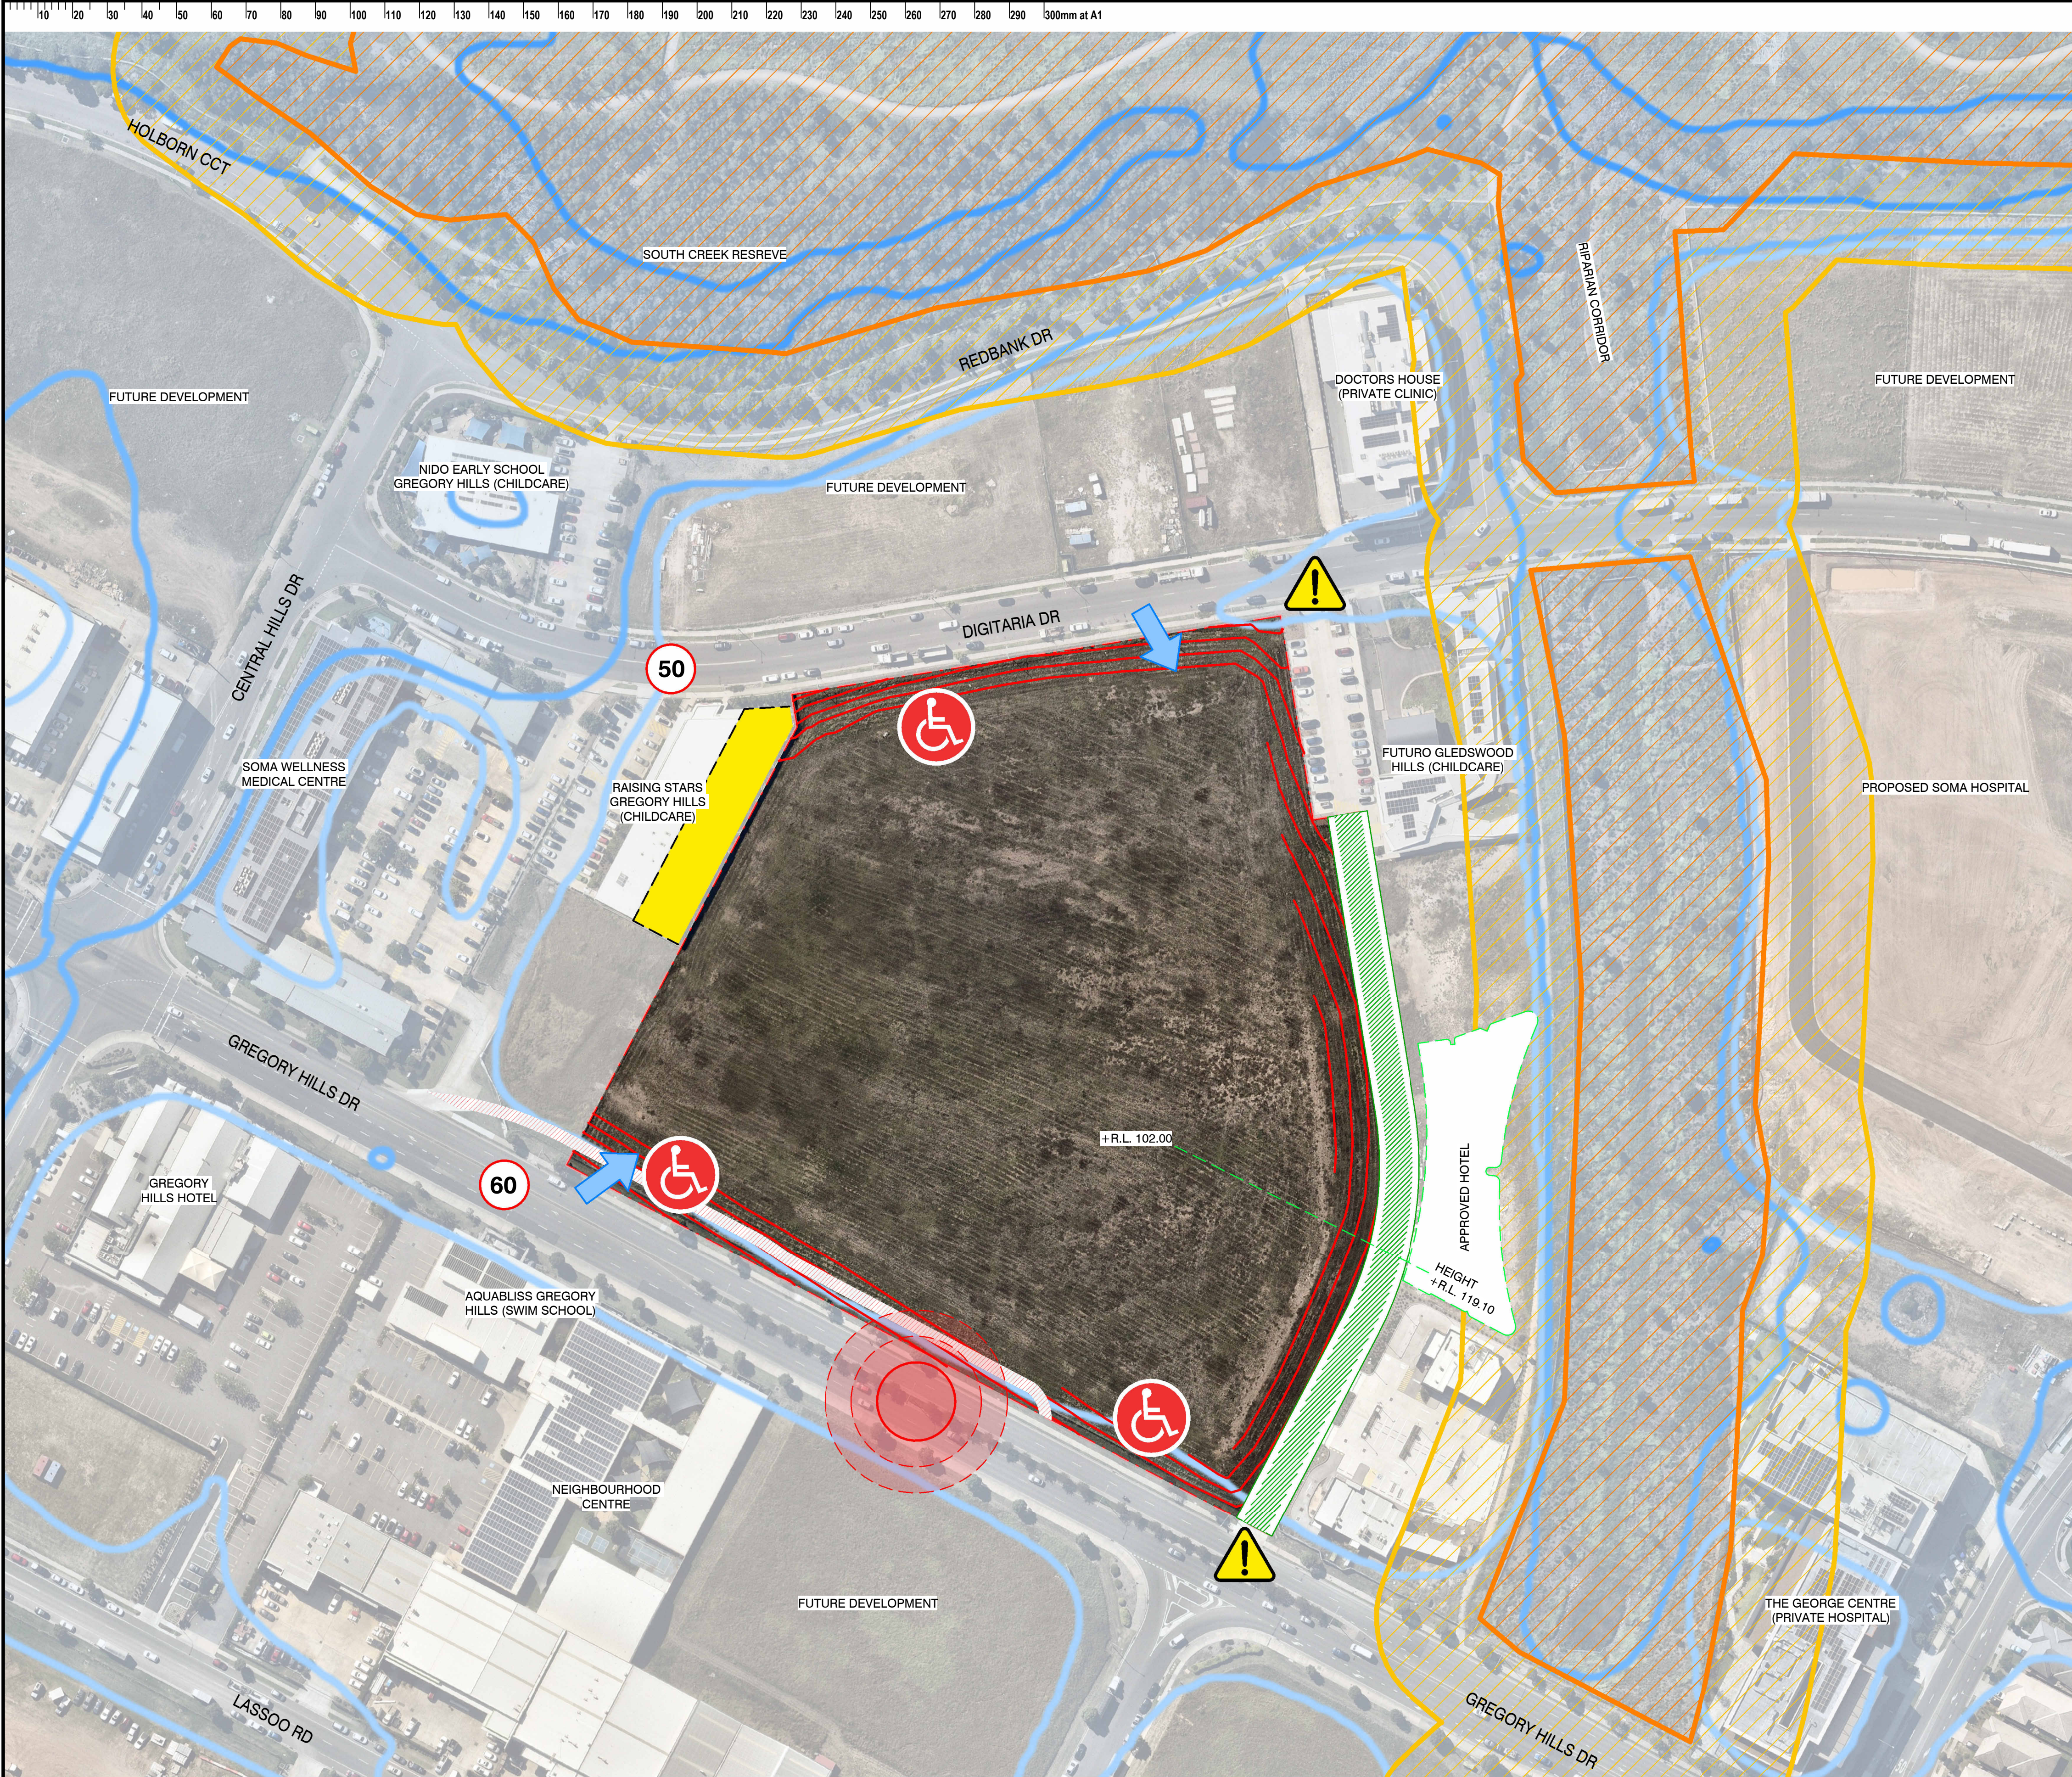


- PROPOSED SITE ENTRY
Digitaria Drive & Gregory Hills Drive
- TOPOGRAPHY
Steep areas of battering
- ACCESSIBILITY
Level change at entries
- OVERSHADOW RISK (Morning)
Neighbouring Childcare outdoor space
- 7.5m EASEMENT
Traffic Access
- 2m EASEMENT
Services
- 3.5m EASEMENT
Right of Carriage Way
- DANGEROUS CROSSING
Student path and driveway cross
- NOISE POLLUTION
Main Road - Gregory Hills Drive
- BUSHFIRE PRONE AREA
Buffer zone
- BUSHFIRE PRONE AREA
Vegetation Category 2
- PROVISIONAL FLOOD RISK ZONES
Low Flood Risk
Medium Flood Risk
High Flood Risk
- PROPOSED 3 STOREY HOTEL
Views to Riparian Corridor blocked

ISSUE		DATE	SUBJECT	AUTHORISED	LANDSCAPE ARCHITECT	PROJECT MANAGER	CLIENT	PROJECT		DESCRIPTION			
01	29/11/2024	FINAL DRAFT ISSUE FOR REF		EF	 Level 3-5 Baptist Street Parramatta 2150 T + 61 2 8332 5600	TSA Riley Level 15, 207 Kent Street, Sydney NSW 2000 T + 1300 462 651	 Education School Infrastructure	GLEDSDOOD HILLS HIGH SCHOOL 9 Gregory Hills Drive, Gledswood Hills NSW 2557	SITE CONSTRAINTS				
02	19/12/2024	ISSUE FOR REF		EF									
					SERVICES		STRUCTURE & CIVIL	ARCHITECT					
					STEENSEN VARMING Level 6/9-13 Cadellagh Street, NSW 2000 T + (02) 9967 2200	 Level 20, 66 Goulburn Street, Sydney NSW 2000 T + (02) 9587 1312	 Level 6/73 Miller St, North Sydney NSW 2060 T + (02) 9439 7288	 T +61 2 9310 2553 ABN: 48 942 921 969 Nominated Architects: Andrew Howell 6552 Daniel Beekwilder 6162 djird.com.au	DISCLAIMER This drawing should be read in conjunction with all the standard notes & abbreviations in the drawing pack, relevant contracts, specifications and drawings. Dimensions are in millimetres. Levels are metres. Do not scale off drawings. Use figured dimensions only. Check dimensions on Site. Report discrepancies immediately.				
								 0 10 20 30 50 SCALE As indicated @ A1 DATE PRINTED: 19/12/2024 5:57:59 PM					
								PROJECT		DESCRIPTION			
								GLEDSDOOD HILLS HIGH SCHOOL		SITE CONSTRAINTS			
								9 Gregory Hills Drive, Gledswood Hills NSW 2557					
										PROJECT No	DRAWING No	REVISION	
								24 409		GHHS-DJRD-00-00-REF-A-0201		02	
								ISSUE FOR ISSUE		STATUS	DRAWN BY	SHEET SIZE	ORIGIN DATE
								ISSUE FOR REF		\$4	CT	A1	29/11/24

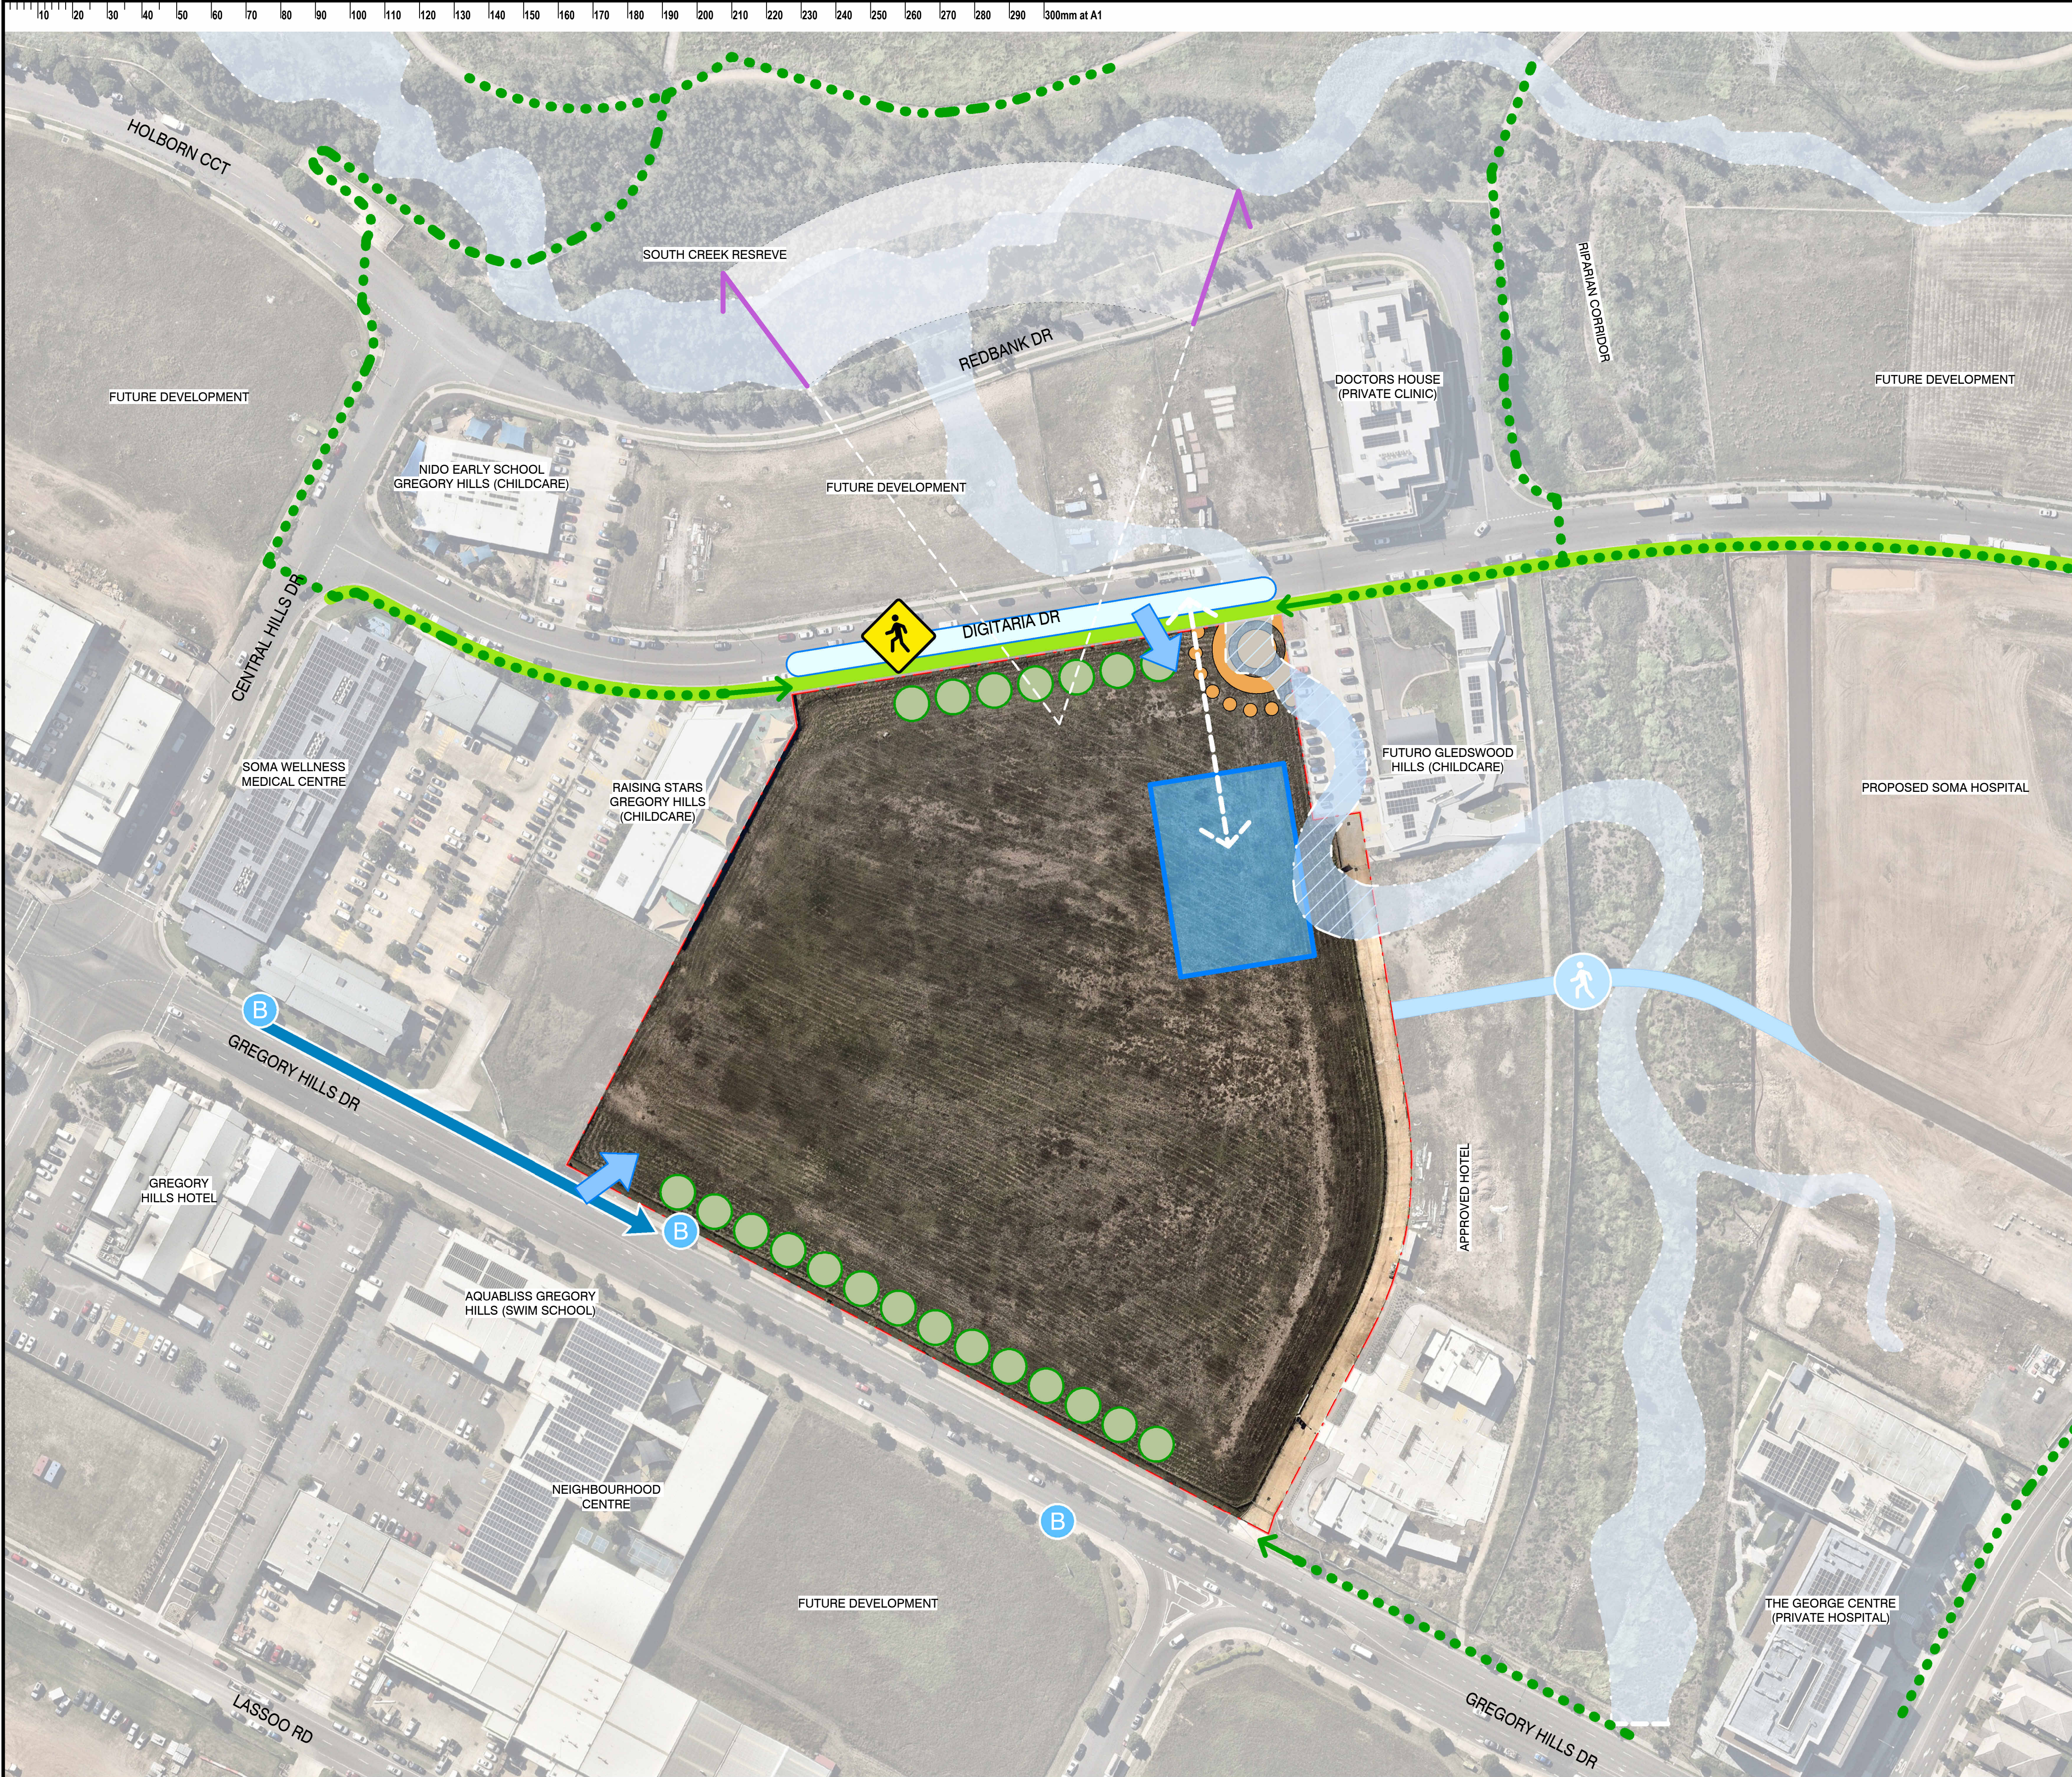

- PROPOSED SITE ENTRY
Digitaria Drive & Gregory Hills Drive
- PROPOSED PEDESTRIAN CROSSING
Digitaria Drive
- PROPOSED KISS 'N' DROP
Digitaria Drive (RTA)
- WIDEN FOOTPATHS
Digitaria Drive (RTA)
- MAIN PEDESTRIAN ACCESS
From main student catchment (N/E/S)
- HALL LOCATION
Community & shared use opportunities
- EXISTING BUS STOP
Gregory Hills Drive
- RELOCATE EXISTING BUS STOP
Gregory Hills Drive (RTA)
- STREET FRONTAGE
Tree planting along public domain
- OLD SOUTH CREEK
Country Connection opportunity
- SOUTH CREEK
- VIEWS TO RIPARIAN CORRIDORS
North & East - South Creek
- POTENTIAL PEDESTRIAN LINK
Route to main catchment, off main roads

ISSUE		DATE	SUBJECT	AUTHORISED	LANDSCAPE ARCHITECT	PROJECT MANAGER	CLIENT	PROJECT	DESCRIPTION
01	29/11/2024	FINAL DRAFT ISSUE FOR REF	EF		SITE IMAGE Landscape Architects Level 3-5 Bapst Street Parramatta 2150 T + 61 2 8332 5600	TSA Riley Level 15, 207 Kent Street, Sydney NSW 2000 T + 61 2 832 651	NSW GOVERNMENT Education School Infrastructure	GLEDSDOOD HILLS HIGH SCHOOL 9 Gregory Hills Drive, Gledswood Hills NSW 2557	SITE OPPORTUNITES
02	19/12/2024	ISSUE FOR REF	EF						
					SERVICES		STRUCTURE & CIVIL		
					STEENSEN VARMING Level 6/9-13 Cadogan Street, Sydney NSW 2000 T + 61 2 9667 2200	WSO	TTW	ARCHITECT	
								DISCLAIMER	
								This drawing should be read in conjunction with all the standard notes & abbreviations in the drawing pack, relevant contracts, specifications and drawings. Dimensions are in millimetres. Levels are metres. Do not scale off drawings. Use figured dimensions only. Check dimensions on site. Report discrepancies immediately.	
								DATE PRINTED:	19/12/2024 5:58:05 PM
								SCALE	As indicated @ A1
								PURPOSE OF ISSUE	ISSUE FOR REF
								STATUS	S4
								DRAWN BY	CT
								SHEET SIZE	A1
								ORIGIN DATE	29/11/24
								REVISION	02
								PROJECT No	24 409
								DRAWING No	GHHS-DJRD-00-00-REF-A-0202

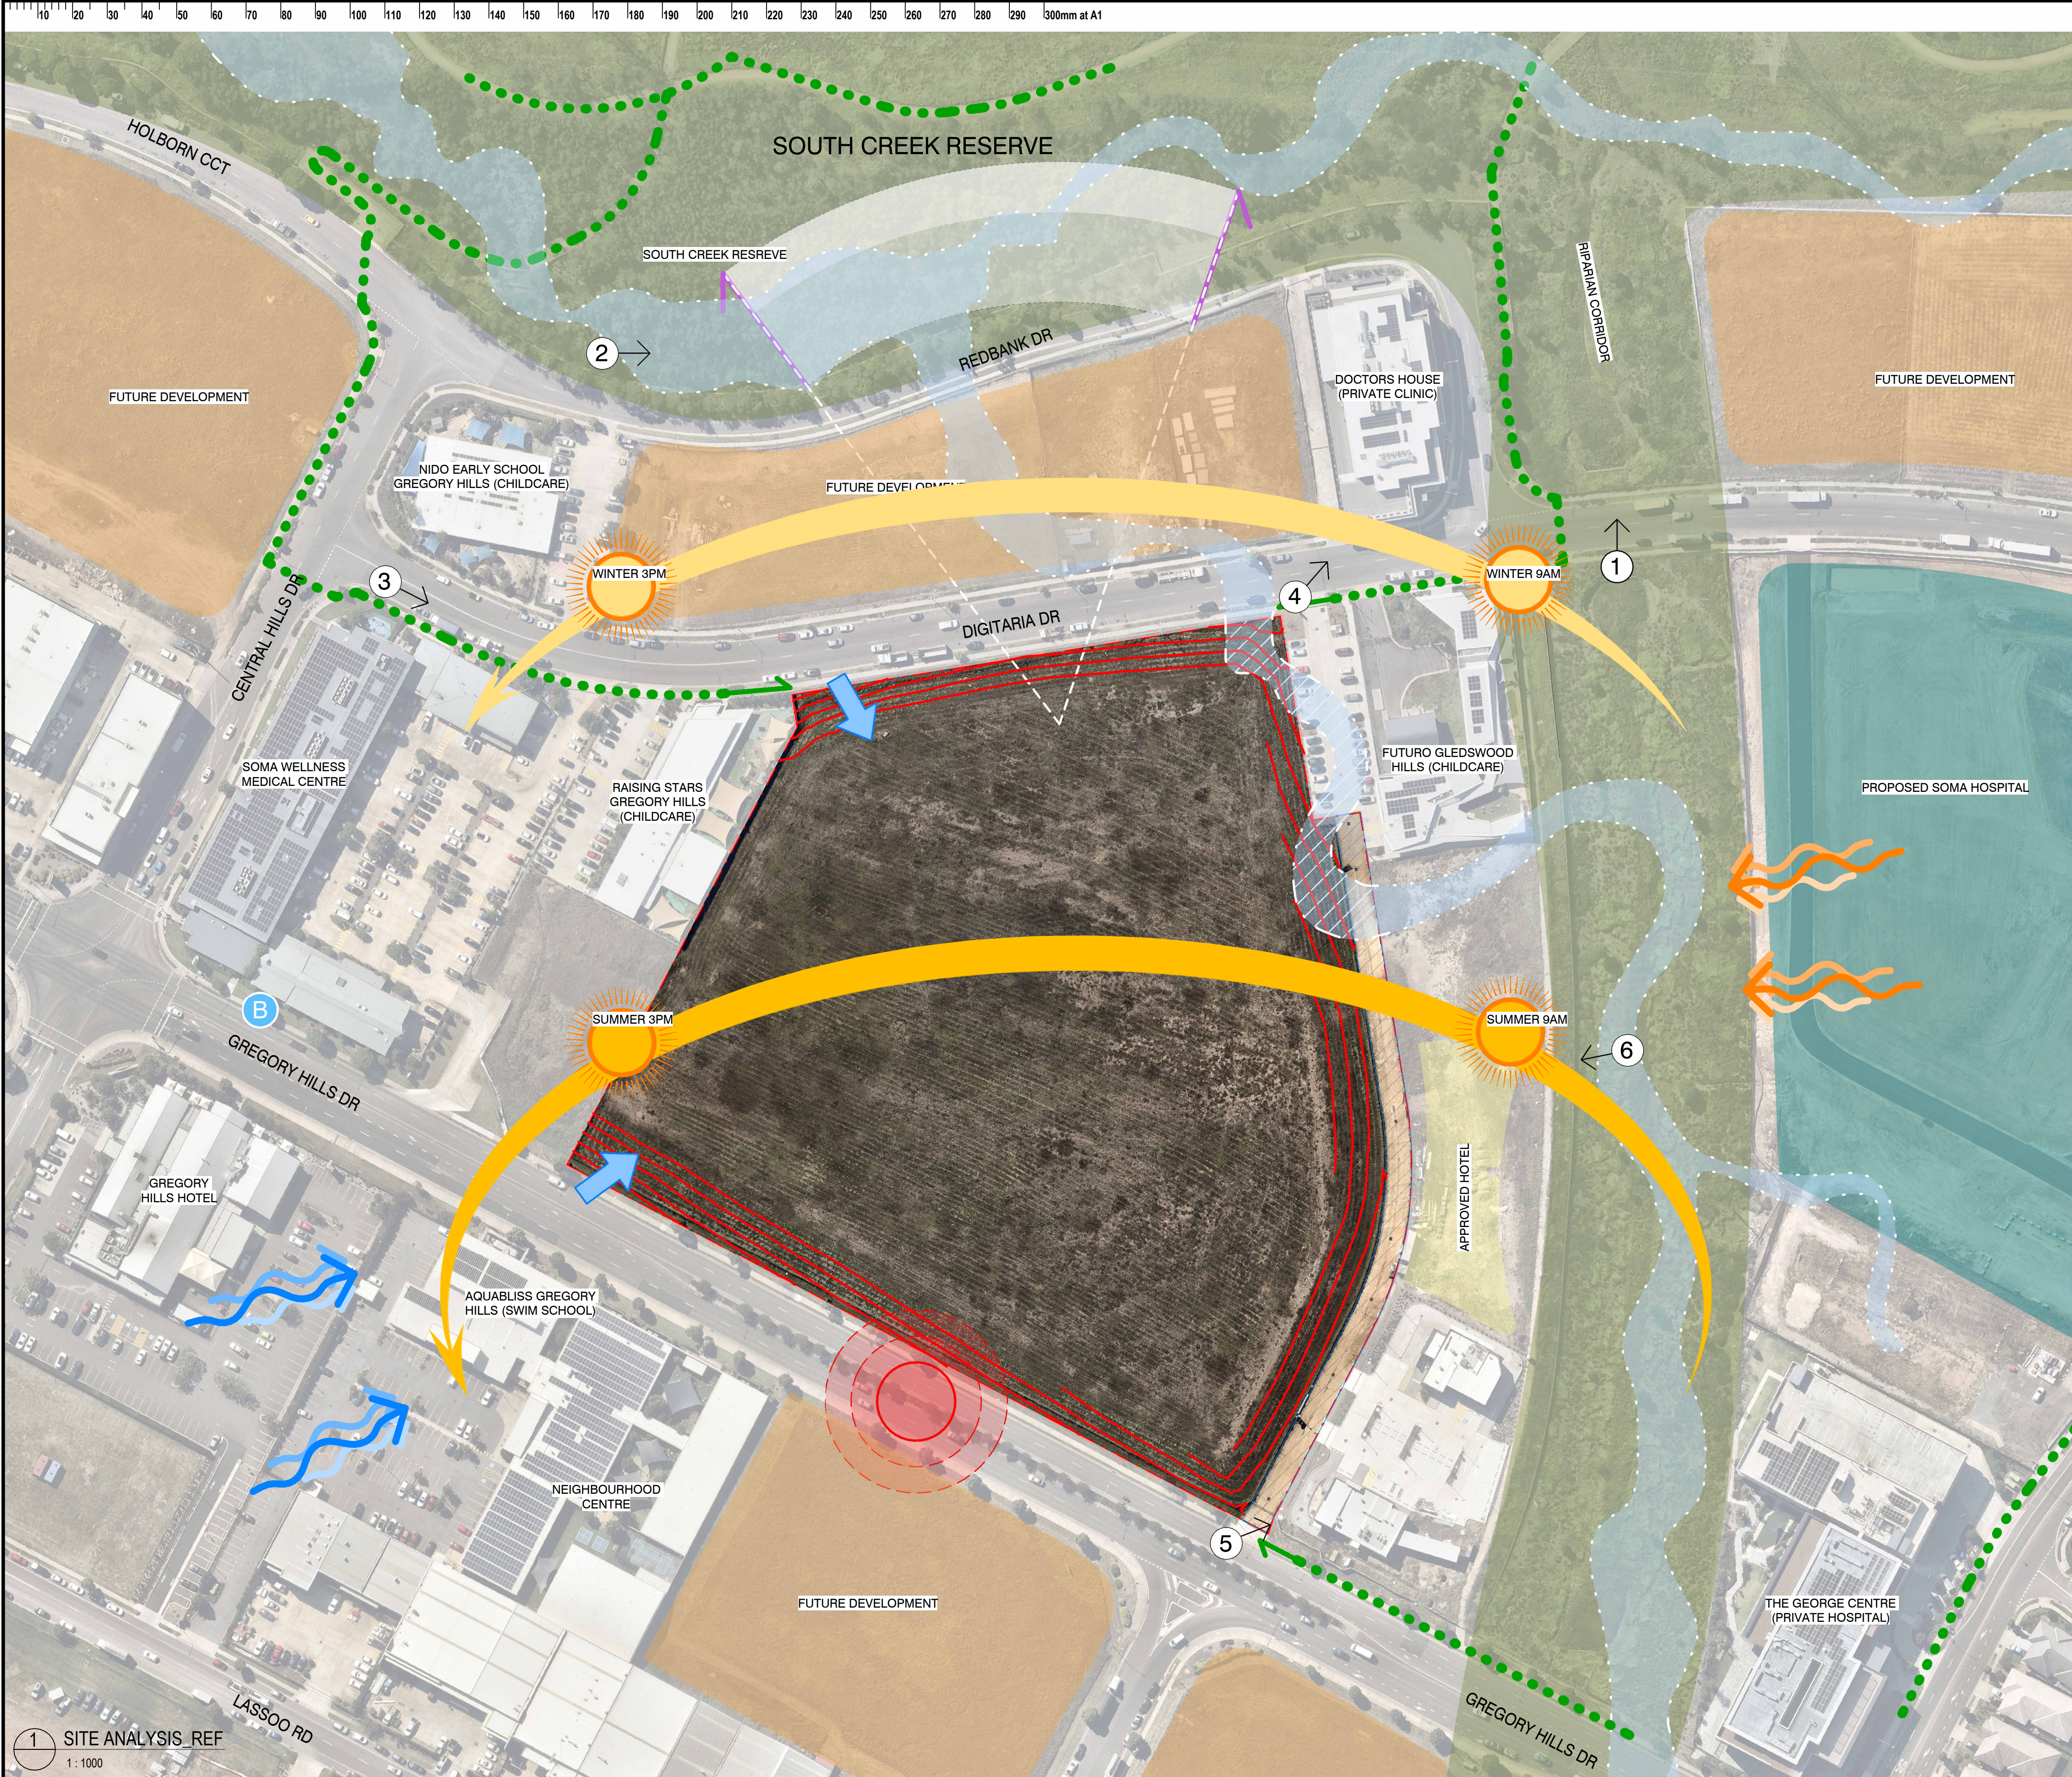


- ➔ PROPOSED SITE ENTRY
DIGITARIA DRIVE & GREGORY HILLS DRIVE
- /// TOPOGRAPHY
STEEP AREAS OF BATTERING
- ⊙ NOISE POLLUTION
MAIN ROAD - GREGORY HILLS DRIVE
- ... MAIN PEDESTRIAN ACCESS
FROM MAIN STUDENT CATCHMENT (N/E/S)
- B EXISTING BUS STOP
GREGORY HILLS DRIVE
- Views to Riparian Corridors
North & East - South Creek
- South Creek
- Future Development
- Proposed Hospital
- Approved Hotel
- Riparian Corridor




1. VIEW OF RIPARIAN CREEK FROM
DIGITARIA DRIVE




2. SOUTH CREEK RIPARIAN PATH

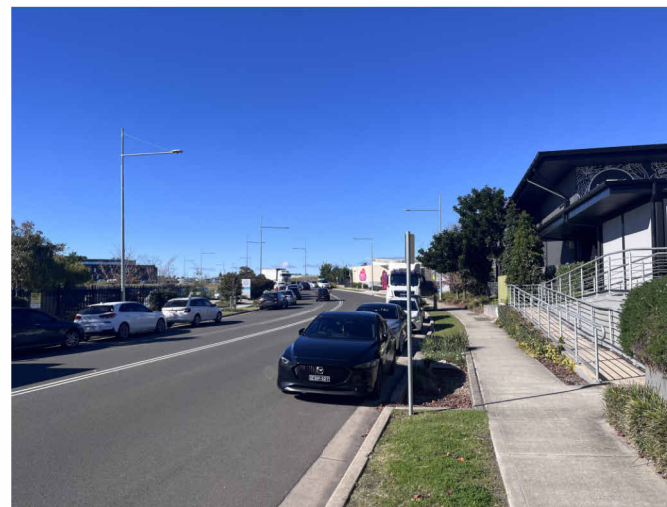

3. DIGITARIA DRIVE, TWO STOREY
HEALTH AND BUSINESS HUB

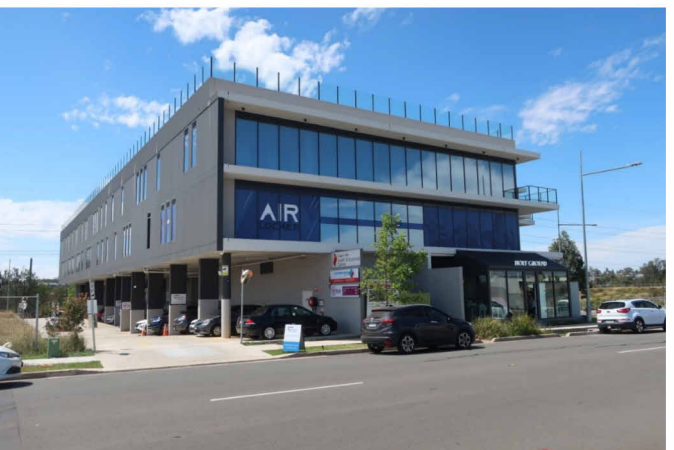

4. DIGITARIA DRIVE, THREE-STOREY
COMMERCIAL BUSINESS HUB

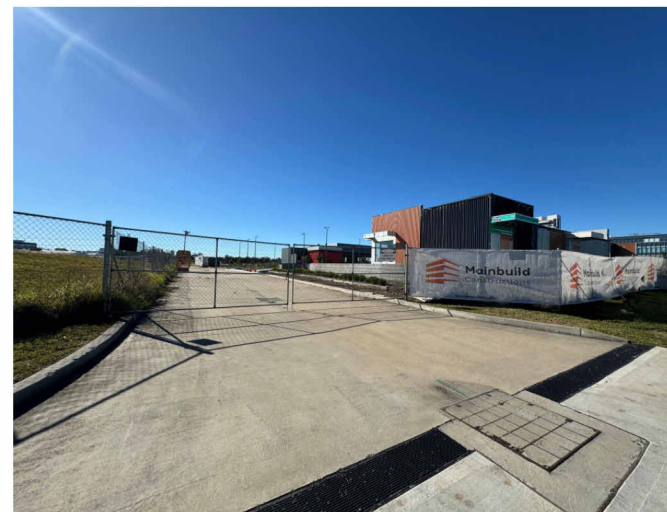

5. GREGORY HILLS DRIVE,
NEIGHBOURING FAST FOOD



6. RENDER OF APPROVED HOTEL

ISSUE		DATE	SUBJECT	AUTHORISED	LANDSCAPE ARCHITECT	PROJECT MANAGER	CLIENT	PROJECT	DESCRIPTION
01	29/11/2024	FINAL DRAFT ISSUE FOR REF	EF		SITE IMAGE Landscape Architects Level 3-5 Baptist Street, Sydney NSW 2000 P: 02 9551 5500 T: 02 9551 5500	TSA Riley Level 15, 207 Kent Street, Sydney NSW 2000 T: 02 9439 6511	NSW GOVERNMENT Education School Infrastructure	GLEDSDOOD HILLS HIGH SCHOOL 9 Gregory Hills Drive, Gledswood Hills NSW 2557	SITE ANALYSIS
02	19/12/2024	ISSUE FOR REF	EF						
					SERVICES	STRUCTURE & CIVIL	ARCHITECT	DISCLAIMER	
					STEENSEN VARMING Level 6/9-13 Cadogan Street, Sydney NSW 2000 T: 02 9667 1200	TTW Level 20, 66 Goulburn Street, Sydney NSW 2000 T: 02 9439 1312	djrd architects Level 6/73 Miller St, North Sydney NSW 2060 T: 02 9439 7288	This drawing should be read in conjunction with all the standard notes & abbreviations in the drawing pack, relevant contracts, specifications and drawings. Dimensions are in millimetres. Levels are metres. Do not scale off drawings. Use figured dimensions only. Check dimensions on site. Report discrepancies immediately.	
								DATE PRINTED:	19/12/2024 5:58:12 PM
								SCALE	As indicated @ A1
								PURPOSE OF ISSUE	ISSUE FOR REF
								STATUS	S4
								DRAWN BY	CT
								SHEET SIZE	A1
								ORIGIN DATE	29/11/24
								REVISION	02



1 SUMMER 9AM
1:1500



2 SUMMER 12PM
1:1500



3 SUMMER 3PM
1:1500




4 WINTER 9AM
1:1500



5 WINTER 12PM
1:1500



6 WINTER 3PM
1:1500

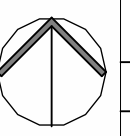ISSUE		DATE	SUBJECT	AUTHORISED	LANDSCAPE ARCHITECT	PROJECT MANAGER	CLIENT	PROJECT		DESCRIPTION	
01	29/11/2024	FINAL DRAFT	ISSUE FOR REF	EF	 Level 3-5 Baptist Street Sydney NSW 2010 P: 02 9551 5500 T: 02 9551 5502	TSA Riley Level 15, 207 Kent Street Sydney NSW 2000 T: 02 9439 6511	 Education School Infrastructure	GLEDSDOOD HILLS HIGH SCHOOL 9 Gregory Hills Drive, Gledswood Hills NSW 2557		SHADOW DIAGRAMS	
02	19/12/2024	ISSUE FOR REF	ISSUE FOR REF	EF							
					SERVICES		STRUCTURE & CIVIL	ARCHITECT		PROJECT No	
					 Level 6/9-13 Cadogan Street Sydney NSW 2000 T: 02 9551 5500		 Level 6/73 Miller St North Sydney NSW 2060 T: 02 9439 7288	 T: 02 9551 5502 M: 04 943 921 969 Nominated Architects Andrew Hopwell 6502 Daniel Steenkamp 6192		DRAWING No	
								DISCLAIMER		REVISION	
								This drawing should be read in conjunction with all the standard notes & abbreviations in the drawing pack, relevant contracts, specifications and drawings. Dimensions are in millimetres. Levels are metres. Do not scale off drawings. Use figured dimensions only. Check dimensions on site. Report discrepancies immediately.		24 409	
								DATE PRINTED:		PURPOSE OF ISSUE	
								19/12/2024 6:09:33 PM		STATUS	
								1:1500 @ A1		DRAWN BY	
										SHEET SIZE	
								0 15 30 45 75		ORIGIN DATE	
								DATE PRINTED:		A1	
								19/12/2024 6:09:33 PM		29/11/24	
								ISSUE FOR REF		S4	
								CT		A1	



- | ISSUE | DATE | SUBJECT | AUTHORISED | LANDSCAPE ARCHITECT | PROJECT MANAGER | CLIENT | PROJECT | DISCLAIMER | DESCRIPTION | | | | |
|-------|------------|---------------------------|------------|---|---|--|--|--|--|---|-----------------------|-------------------------|--------------------------------|
| 01 | 29/11/2024 | FINAL DRAFT ISSUE FOR REF | EF | 
LANDSCAPE ARCHITECTS
Level 3-8 Bopit Street
Rydalmuir NSW 2015
T + 612 8332 5600 | TSA Riley
Level 15, 207 Kent Street,
Sydney NSW 2000
T + 1300 452 651 | 
Education
School Infrastructure | THIS DRAWING IS INTENDED TO BE PRINTED IN COLOUR | GLEDSDOOD HILLS HIGH SCHOOL
9 Gregory Hills Drive, Gledswood Hills NSW 2557 | OVERALL GROUND FLOOR PLAN | | | | |
| 02 | 19/12/2024 | ISSUE FOR REF | EF | | | | | | | | | | |
| | | | | SERVICES


STEENSEN VARMING



Level 10-13 Cardiff Street,
Sydney NSW 2000
T + (02) 9967 2200 | 



Level 6/73 Miller St North Sydney
NSW 2060
T + (02) 9298 1312 | STRUCTURE & CIVIL


Level 6/73 Miller St North Sydney
NSW 2060
T + (02) 9439 7288 | T +612 9319 2955
ABRN 48 942 521 969
Notional Architects
Andrew Hopwell 6562
David Gledswood 6162


63 Myrtle Street
Chippendale NSW 2008
Sydney Australia
djrd.com.au | This drawing should be read in conjunction with all the standard notes & abbreviations in the drawing pack, relevant contracts, specifications and drawings. Dimensions are in millimetres. Levels are metres. Do not scale off drawings. Use figured dimensions only. Check dimensions on Site. Report discrepancies immediately. | PROJECT
GLEDSDOOD HILLS HIGH SCHOOL
9 Gregory Hills Drive, Gledswood Hills NSW 2557 | DESCRIPTION
OVERALL GROUND FLOOR PLAN | | | |
| | | | | | | | | 
0 5 10 15 25
1:500
SCALE As indicated @ A1
DATE PRINTED: 19/12/2024 6:09:53 PM | PROJECT No
24 409 | DRAWING No
GHHS-DJRD-00-00-REF-A-0250 | REVISION
02 | | |
| | | | | | | | | | PURPOSE OF ISSUE
ISSUE FOR REF | STATUS
S4 | DRAWN BY
CT | SHEET SIZE
A1 | ORIGIN DATE
29/11/24 |

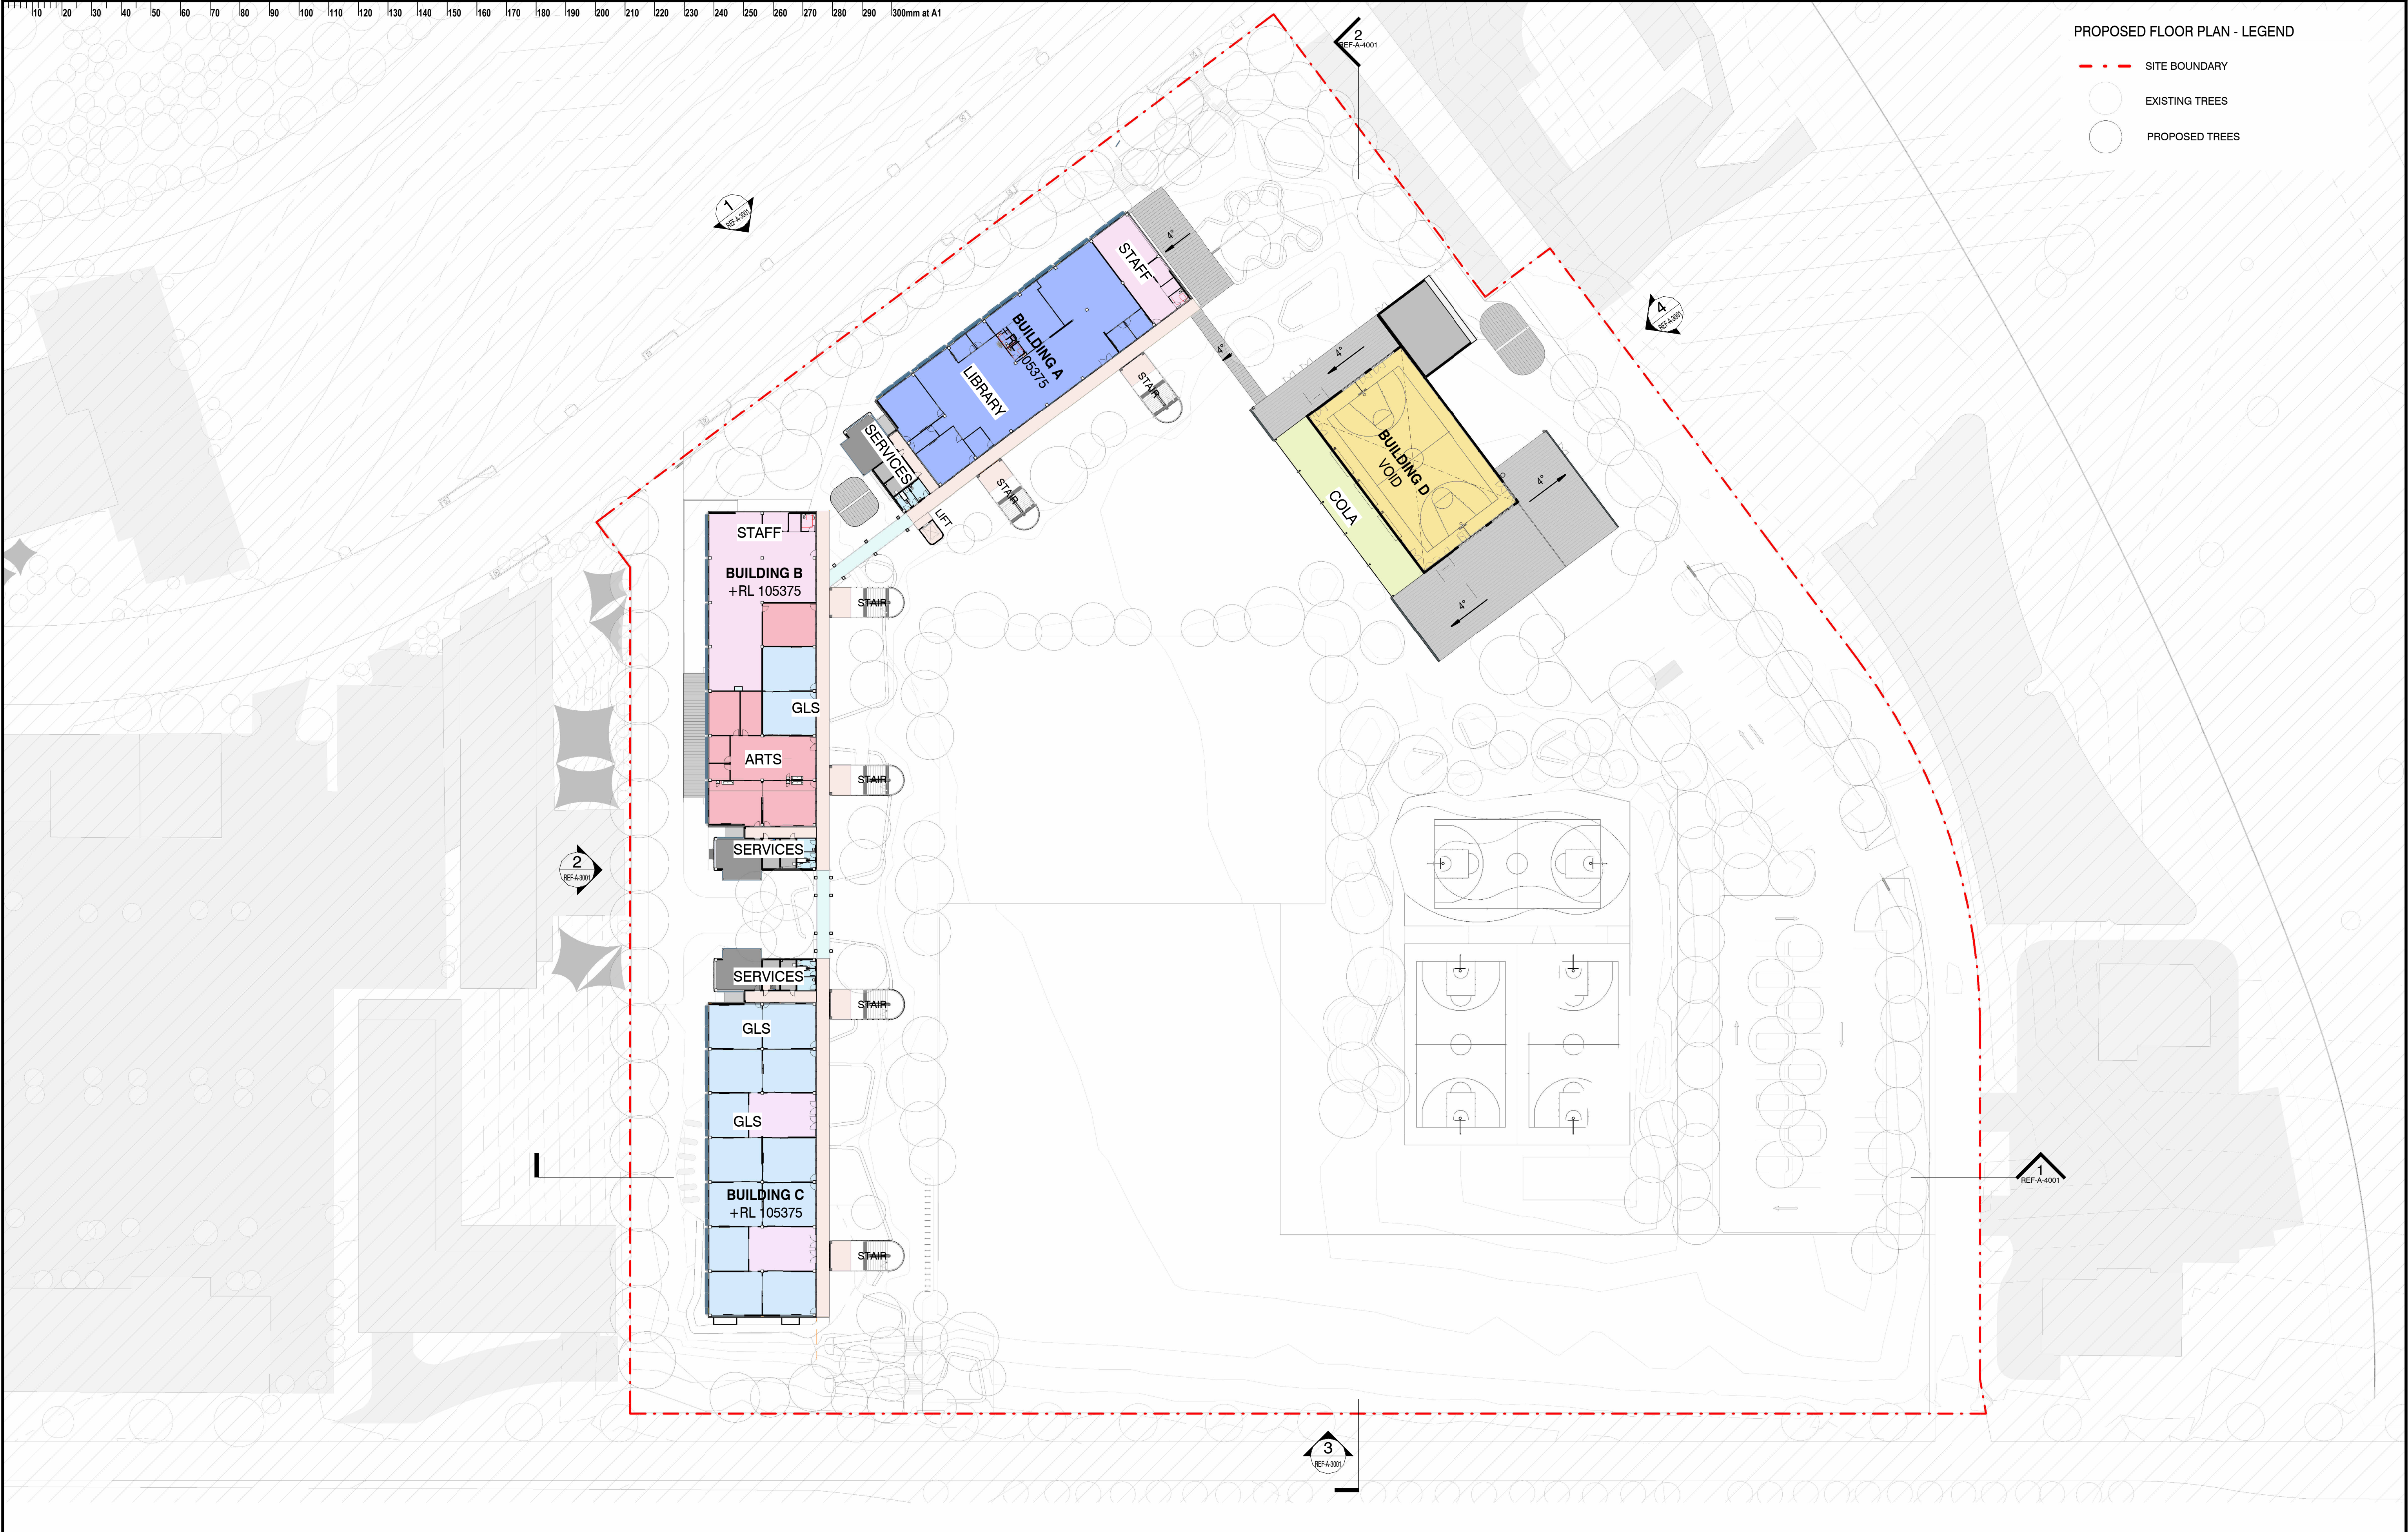


  
ISSUE		DATE	SUBJECT	AUTHORISED	LANDSCAPE ARCHITECT	PROJECT MANAGER	CLIENT	PROJECT			PROJECT			DESCRIPTION					
01	29/11/2024	FINAL DRAFT ISSUE FOR REF		EF	 Level 3-5 Baptist Street Parramatta 2150 T + 61 2 8332 5600	TSA Riley Level 15, 207 Kent Street, Sydney NSW 2000 T + 61 2 8332 5601	 Education School Infrastructure	 T +612 9310 2953 NSW 15 945 921 969 Nominated Architects Andrew Hignett 6562 Daniel Beekwilder 6162 djrd.com.au			DISCLAIMER This drawing should be read in conjunction with all the standard notes & abbreviations in the drawing pack, relevant contracts, specifications and drawings. Dimensions are in millimetres. Levels are metres. Do not scale off drawings. Use figured dimensions only. Check dimensions on Site. Report discrepancies immediately.			 SCALE As indicated @ A1 DATE PRINTED: 19/12/2024 6:10:14 PM			PROJECT No 24 409 DRAWING No GHHS-DJRD-00-00-REF-A-0251 REVISION 02		
02	19/12/2024	ISSUE FOR REF		EF															
					SERVICES  Level 6/9-13 Cadogan Street, Sydney NSW 2000 T + 61 2 9667 2200	 Level 20, 66 Goulburn Street, Sydney NSW 2000 T + 61 2 9559 1312	STRUCTURE & CIVIL  Level 6/73 Miller St, North Sydney NSW 2060 T + 61 2 9439 7288	 T +612 9310 2953 NSW 15 945 921 969 Nominated Architects Andrew Hignett 6562 Daniel Beekwilder 6162 djrd.com.au			DISCLAIMER This drawing should be read in conjunction with all the standard notes & abbreviations in the drawing pack, relevant contracts, specifications and drawings. Dimensions are in millimetres. Levels are metres. Do not scale off drawings. Use figured dimensions only. Check dimensions on Site. Report discrepancies immediately.			 SCALE As indicated @ A1 DATE PRINTED: 19/12/2024 6:10:14 PM			PROJECT No 24 409 DRAWING No GHHS-DJRD-00-00-REF-A-0251 REVISION 02		

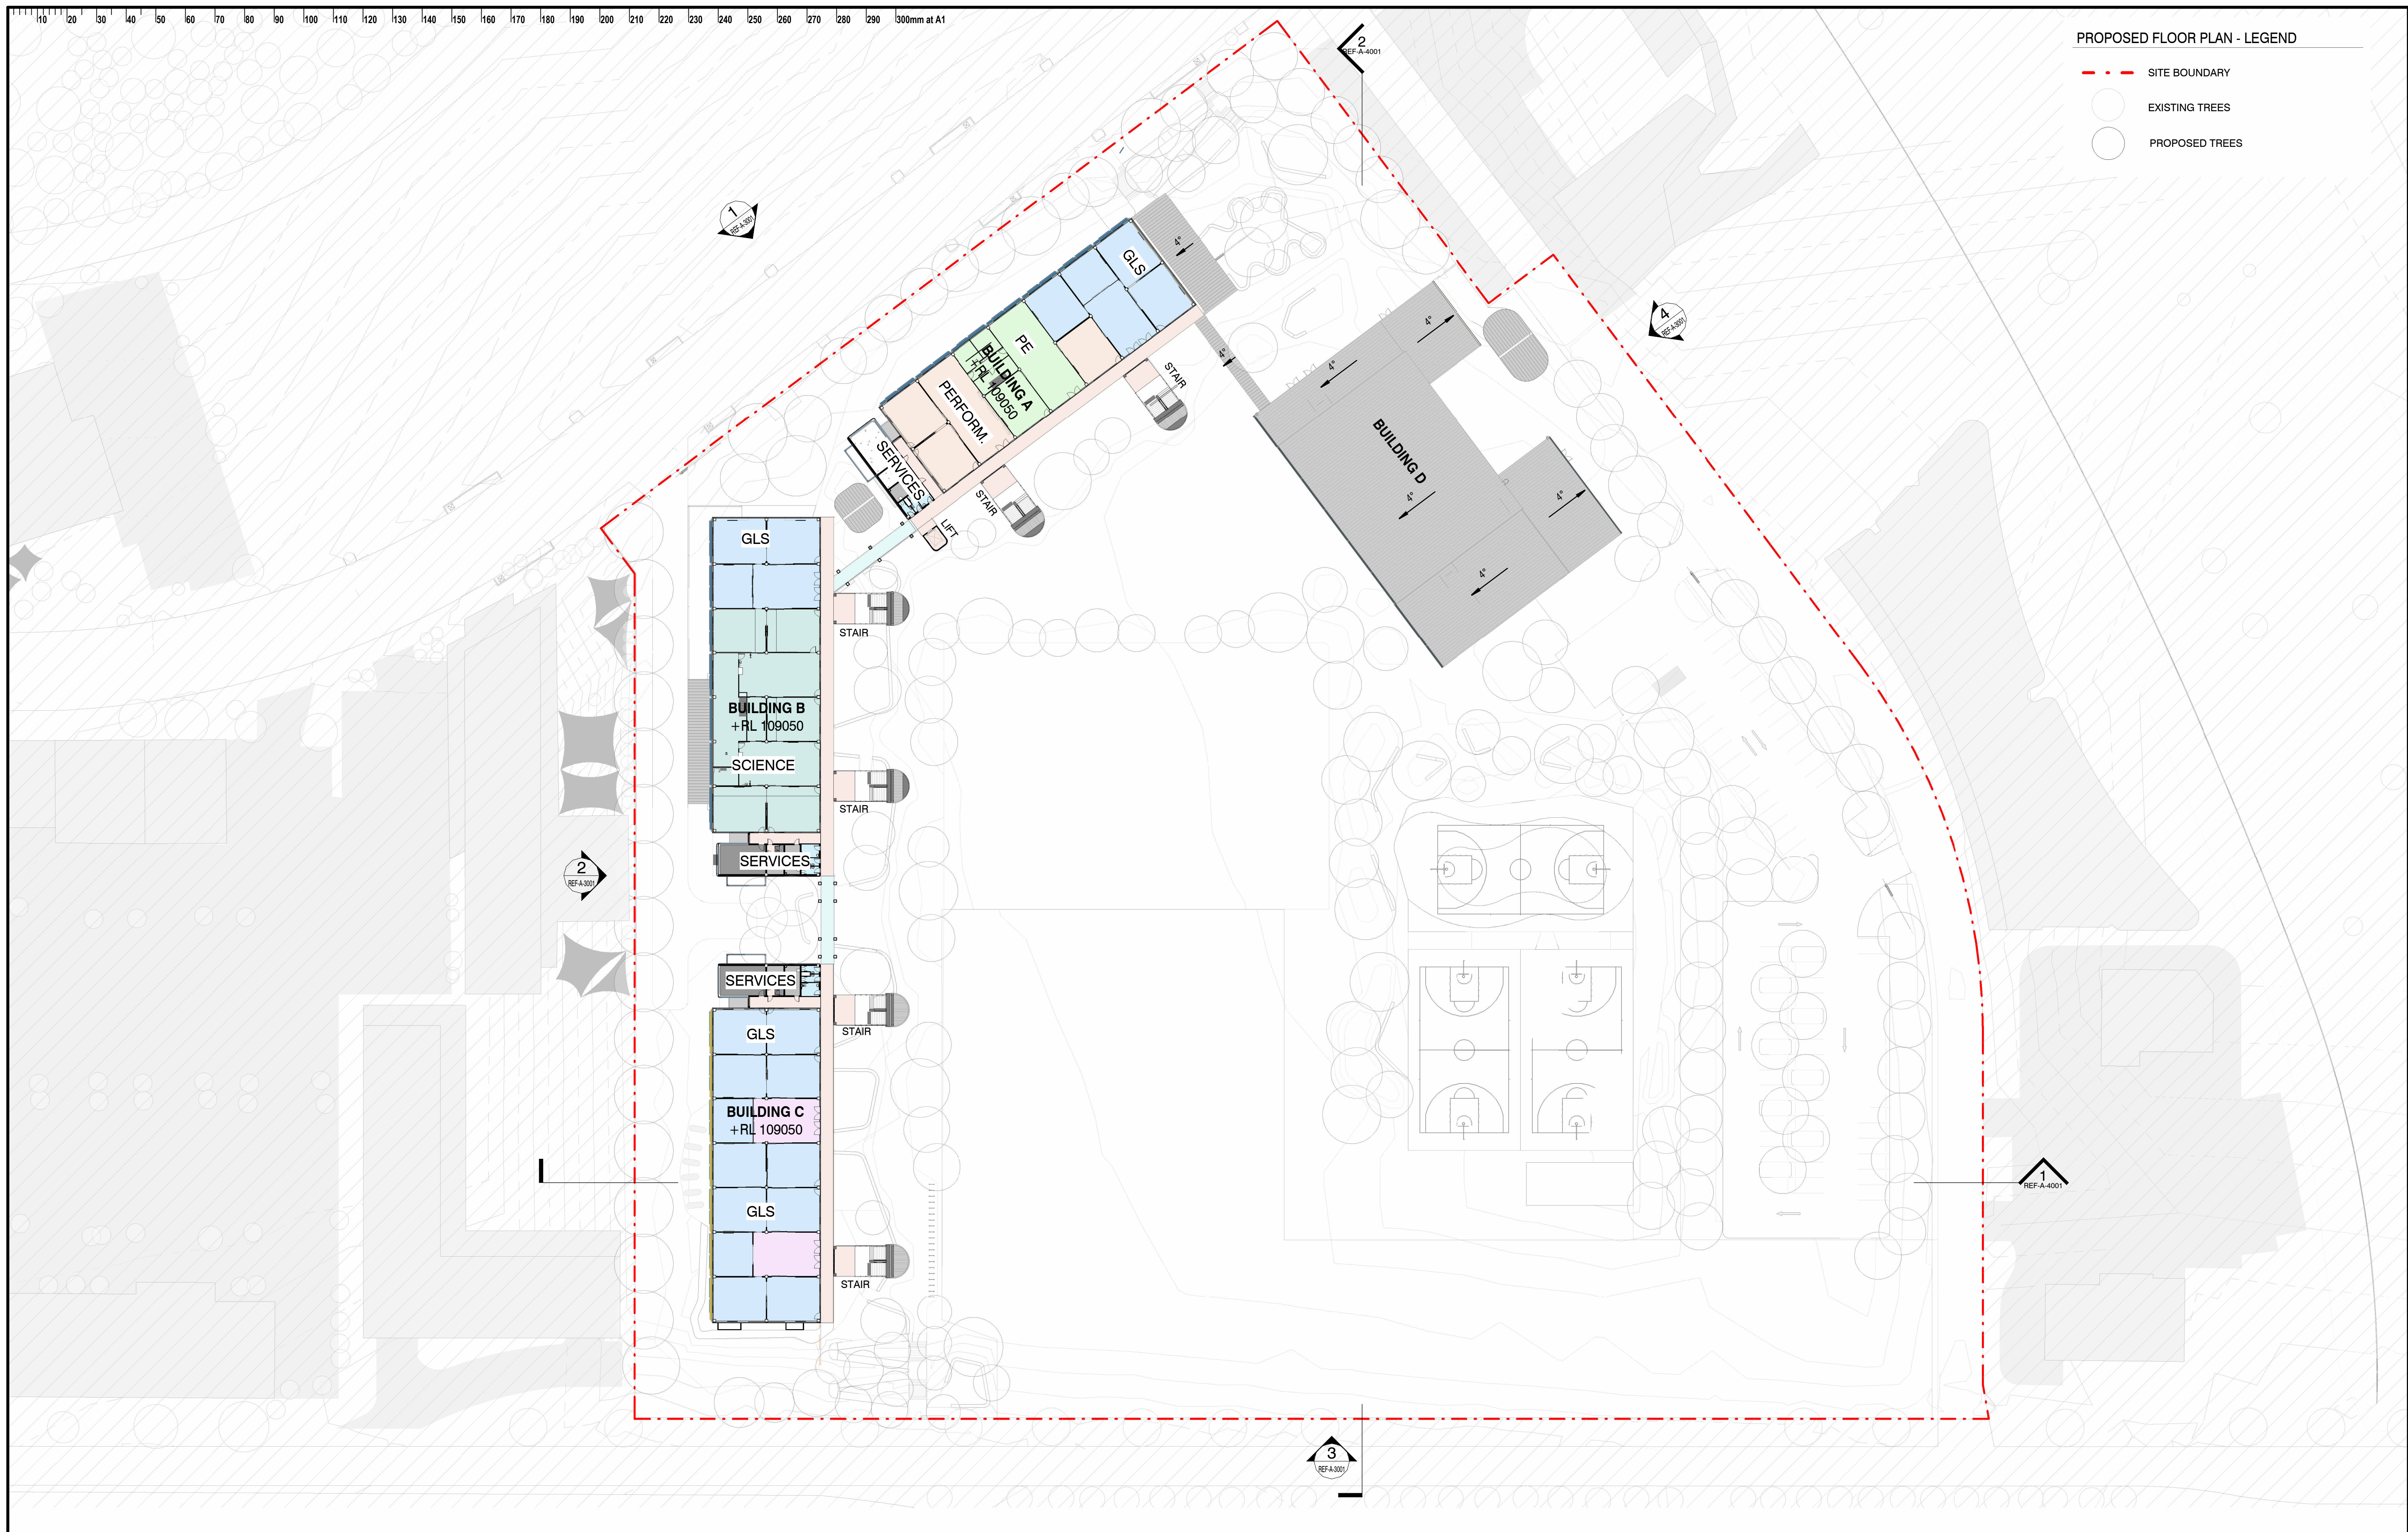

ISSUE			DATE	SUBJECT	AUTHORISED	LANDSCAPE ARCHITECT	PROJECT MANAGER	CLIENT			PROJECT	DESCRIPTION																								
01	29/11/2024	FINAL DRAFT	ISSUE FOR REF	EF	 Level 3-4 Baptist Street Redfern, 2016 T + 612 8332 6600	 Level 15, 207 Kent Street, Sydney NSW 2001 T + 1500 462 651	 Education School Infrastructure	 STRUCTURE & CIVIL	 ARCHITECT T +612 9519 2666 ABN: 48 942 621 969 Notarised Architects Andrew Hopwood 6552 David Spinkwood 6192	DISCLAIMER This drawing should be read in conjunction with all the standard notes & abbreviations in the drawing pack, relevant contracts, specifications and drawings. Dimensions are in millimetres. Levels are metres. Do not scale off drawings. Use figured dimensions only. Check dimensions on Site. Report discrepancies immediately.	GLEDSDWOOD HILLS HIGH SCHOOL	OVERALL LEVEL 2 FLOOR PLAN																								
02	19/12/2024	ISSUE FOR REF	EF	SERVICES												9 Gregory Hills Drive, Gledswood Hills NSW 2557																				
					 Level 80-13 Cadogan Street, Sydney NSW 2000 T + (02) 9667 2200	 Level 20, 66 Goulburn Street, Sydney NSW 2000 T + (02) 9299 1312					 1:500 0 5 10 15 25 SCALE As indicated @ A1 DATE PRINTED: 19/12/2024 6:10:36 PM	<table><tr><td>PROJECT No</td><td>DRAWING No</td><td>REVISION</td></tr><tr><td>24 409</td><td>GHHS-DJRD-00-00-REF-A-0252</td><td>02</td></tr><tr><td>PURPOSE OF ISSUE</td><td>STATUS</td><td>DRAWN BY</td></tr><tr><td>ISSUE FOR REF</td><td>S4</td><td>CT</td></tr><tr><td></td><td></td><td>SHEET SIZE</td></tr><tr><td></td><td></td><td>A1</td></tr><tr><td></td><td></td><td>ORIGIN DATE</td></tr><tr><td></td><td></td><td>29/11/24</td></tr></table>	PROJECT No	DRAWING No	REVISION	24 409	GHHS-DJRD-00-00-REF-A-0252	02	PURPOSE OF ISSUE	STATUS	DRAWN BY	ISSUE FOR REF	S4	CT			SHEET SIZE			A1			ORIGIN DATE			29/11/24
PROJECT No	DRAWING No	REVISION																																		
24 409	GHHS-DJRD-00-00-REF-A-0252	02																																		
PURPOSE OF ISSUE	STATUS	DRAWN BY																																		
ISSUE FOR REF	S4	CT																																		
		SHEET SIZE																																		
		A1																																		
		ORIGIN DATE																																		
		29/11/24																																		

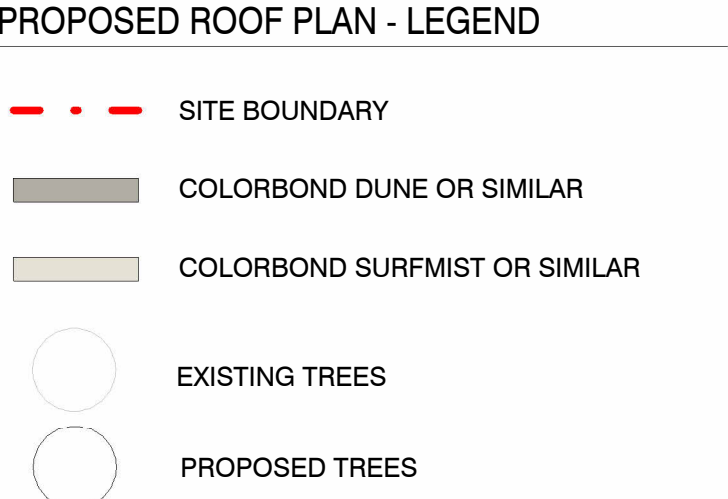

 ISSUE	DATE	SUBJECT	AUTHORISED	LANDSCAPE ARCHITECT	PROJECT MANAGER	CLIENT	PROJECT	DESCRIPTION
01	29/11/2024	FINAL DRAFT ISSUE FOR REF	EF	 Level 3-5, 307 Kent Street, Sydney NSW 2000 T + 61 2 6332 5600	TSA Riley Level 15, 307 Kent Street, Sydney NSW 2000 T + 1300 462 651	 Education School Infrastructure	GLEDSDOOD HILLS HIGH SCHOOL 9 Gregory Hills Drive, Gledswood Hills NSW 2557	OVERALL ROOF PLAN
02	19/12/2024	ISSUE FOR REF	EF					
				SERVICES		STRUCTURE & CIVIL	ARCHITECT	
				STEENSEN VARMING Level 6/9-11, Cadogan Street, Sydney NSW 2000 T + (02) 9967 2290	 Level 20, 66 Goulburn Street, Sydney NSW 2000 T + (02) 9599 1512	 Level 6/73 Miller St, North Sydney NSW 2060 T + (02) 9439 3288	 T +612 9319 2955 ADRN: 48 942 921 969 Nominated Architects Andrew Howell 6592 David Savelbergh 6192	DISCLAIMER This drawing should be read in conjunction with all the standard notes & abbreviations in the drawing pack, relevant contracts, specifications and drawings. Dimensions are in millimetres. Levels are metres. Do not scale off drawings. Use figured dimensions only. Check dimensions on Site. Report discrepancies immediately.
							 SCALE As indicated @ A1 DATE PRINTED: 19/12/2024 6:10:59 PM	 PROJECT No: 24 409 DRAWING No: GHHS-DJRD-00-00-REF-A-0253 STATUS: ISSUE FOR REF DRAWN BY: S4 SHEET SIZE: A1 ORIGIN DATE: 29/11/24 REVISION: 02

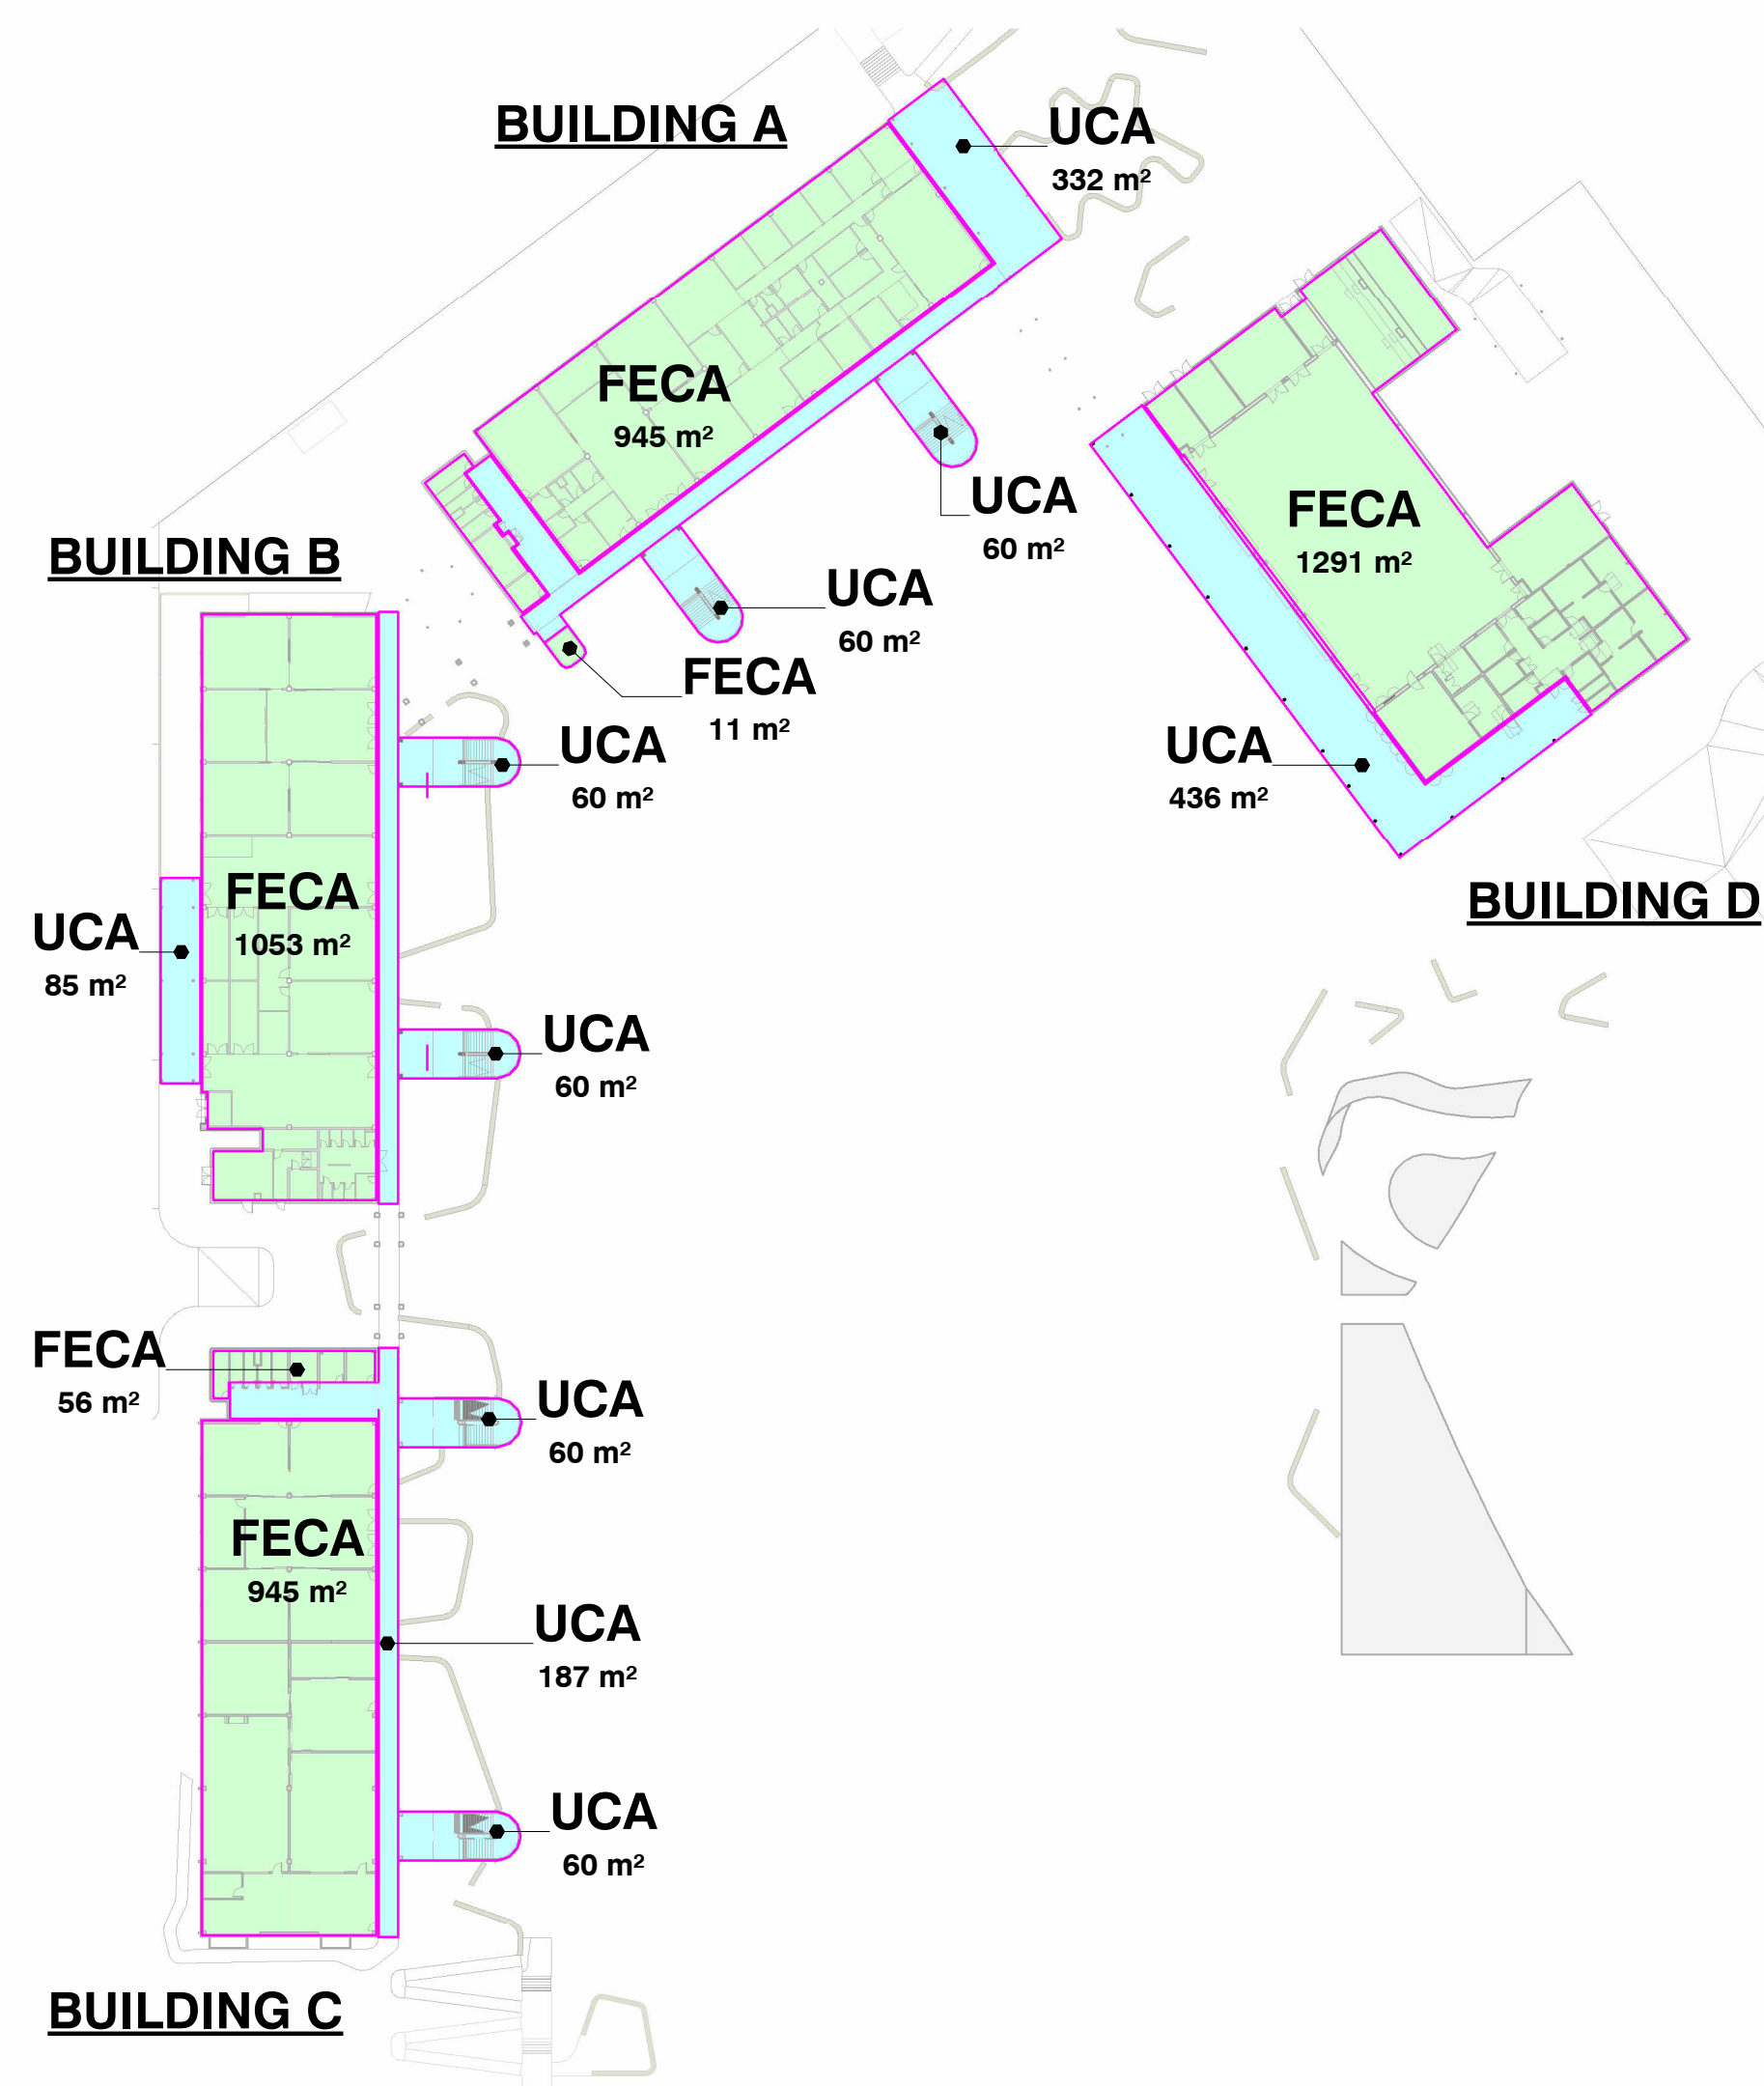

KEY:


 FECA : FULLY ENCLOSED COVERED AREAS

UCA : UNDER COVER AREAS

GF AREA SCHEDULE	
Project Zone	Area

FECA	
	56 m ²
BUILDING A	1016 m ²
BUILDING B	1053 m ²
BUILDING C	945 m ²
BUILDING D	1291 m ²

UCA	
BUILDING A	452 m ²
BUILDING B	336 m ²
BUILDING C	308 m ²
BUILDING D	436 m ²
Grand total: 18	5893 m ²

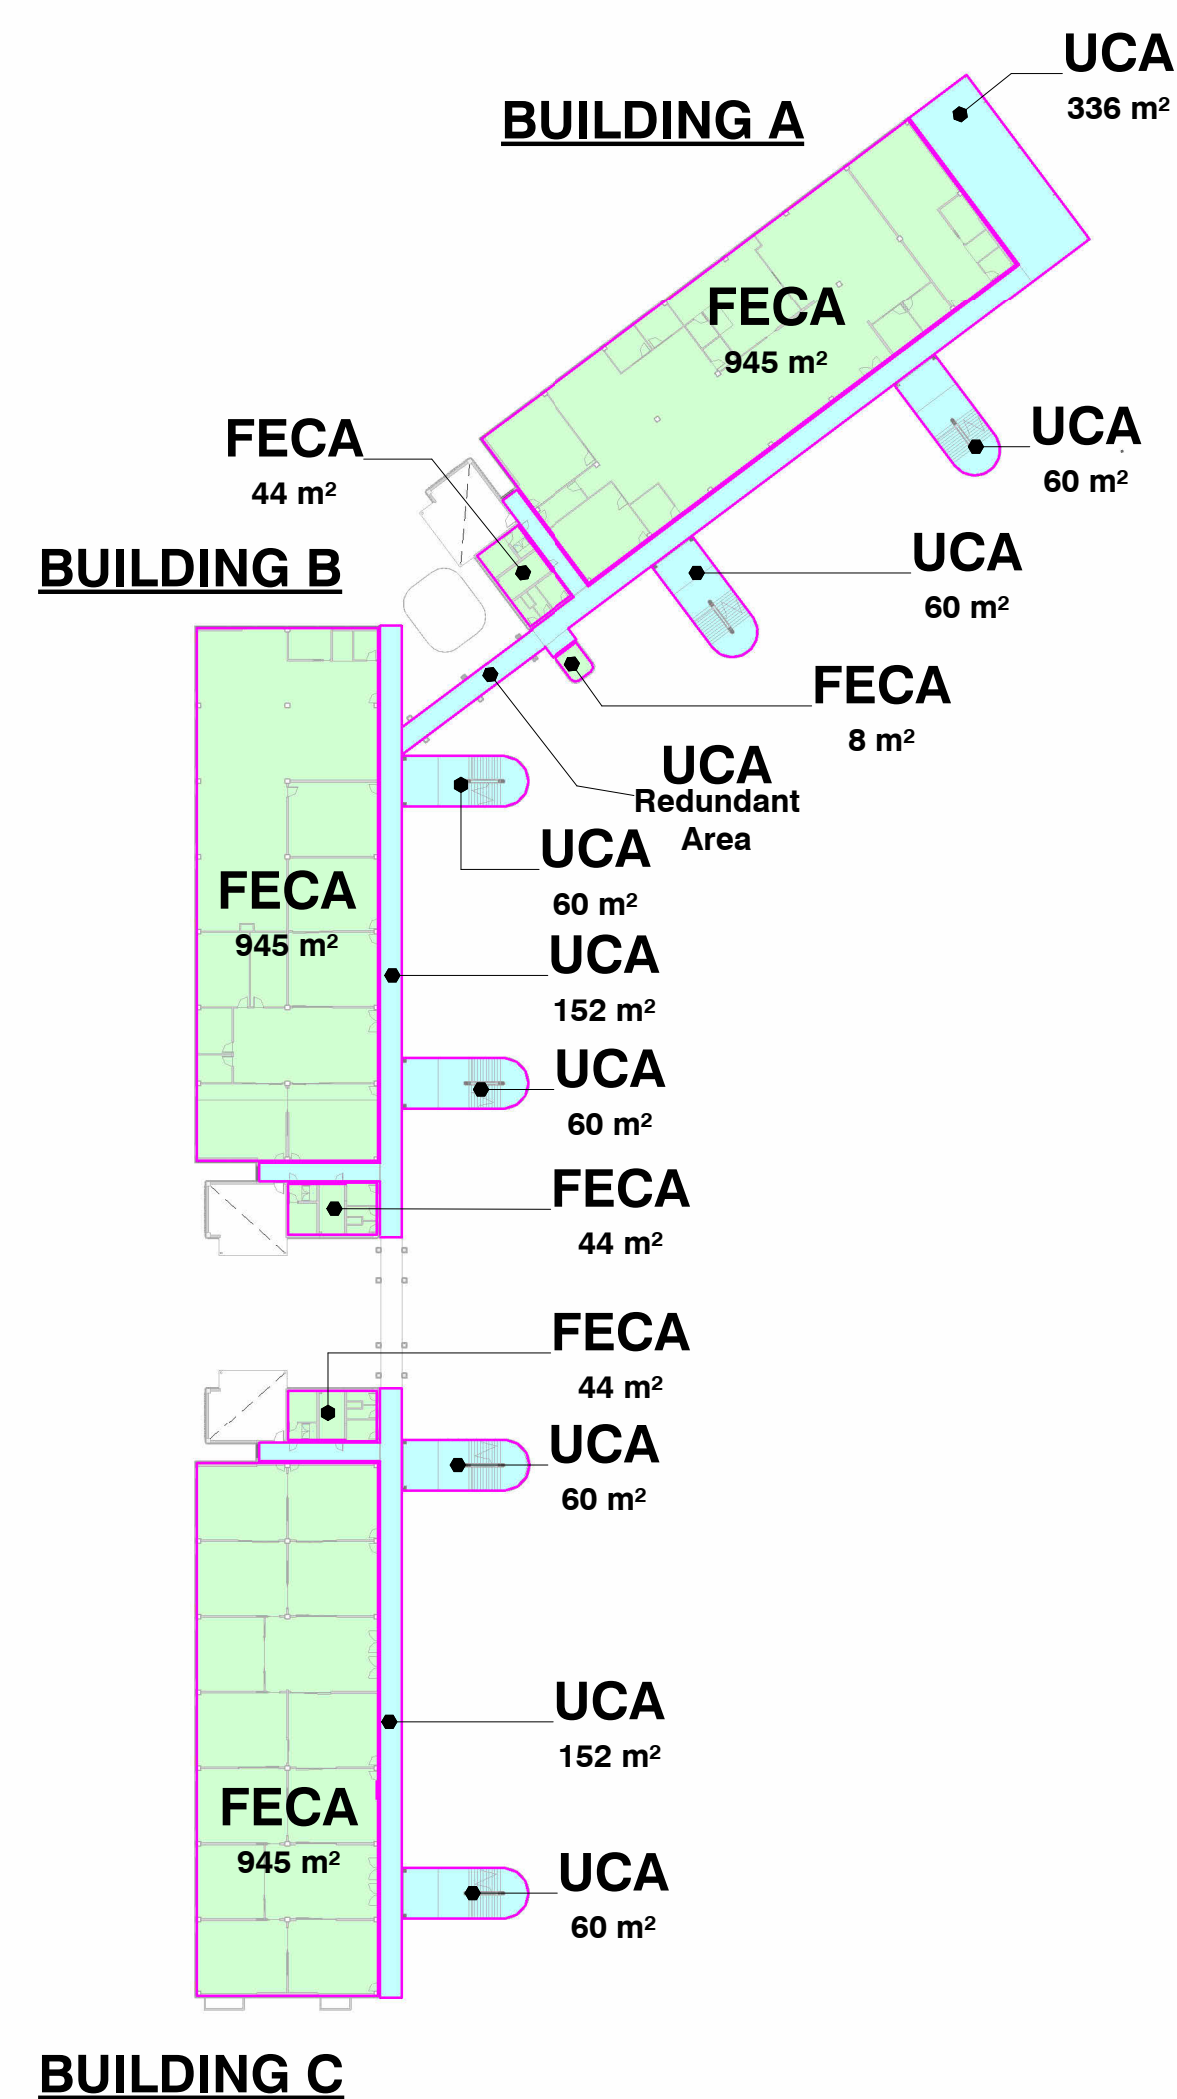

KEY:


 FECA : FULLY ENCLOSED COVERED AREAS

 UCA : UNDER COVER AREAS

L1 AREA SCHEDULE	
Project Zone	Area

FECA	
BUILDING A	997 m ²
BUILDING B	1034 m ²
BUILDING C	945 m ²

UCA	
BUILDING A	457 m ²
BUILDING B	272 m ²
BUILDING C	273 m ²
COVERED LINKS	0 m ²
Grand total: 17	3977 m ²

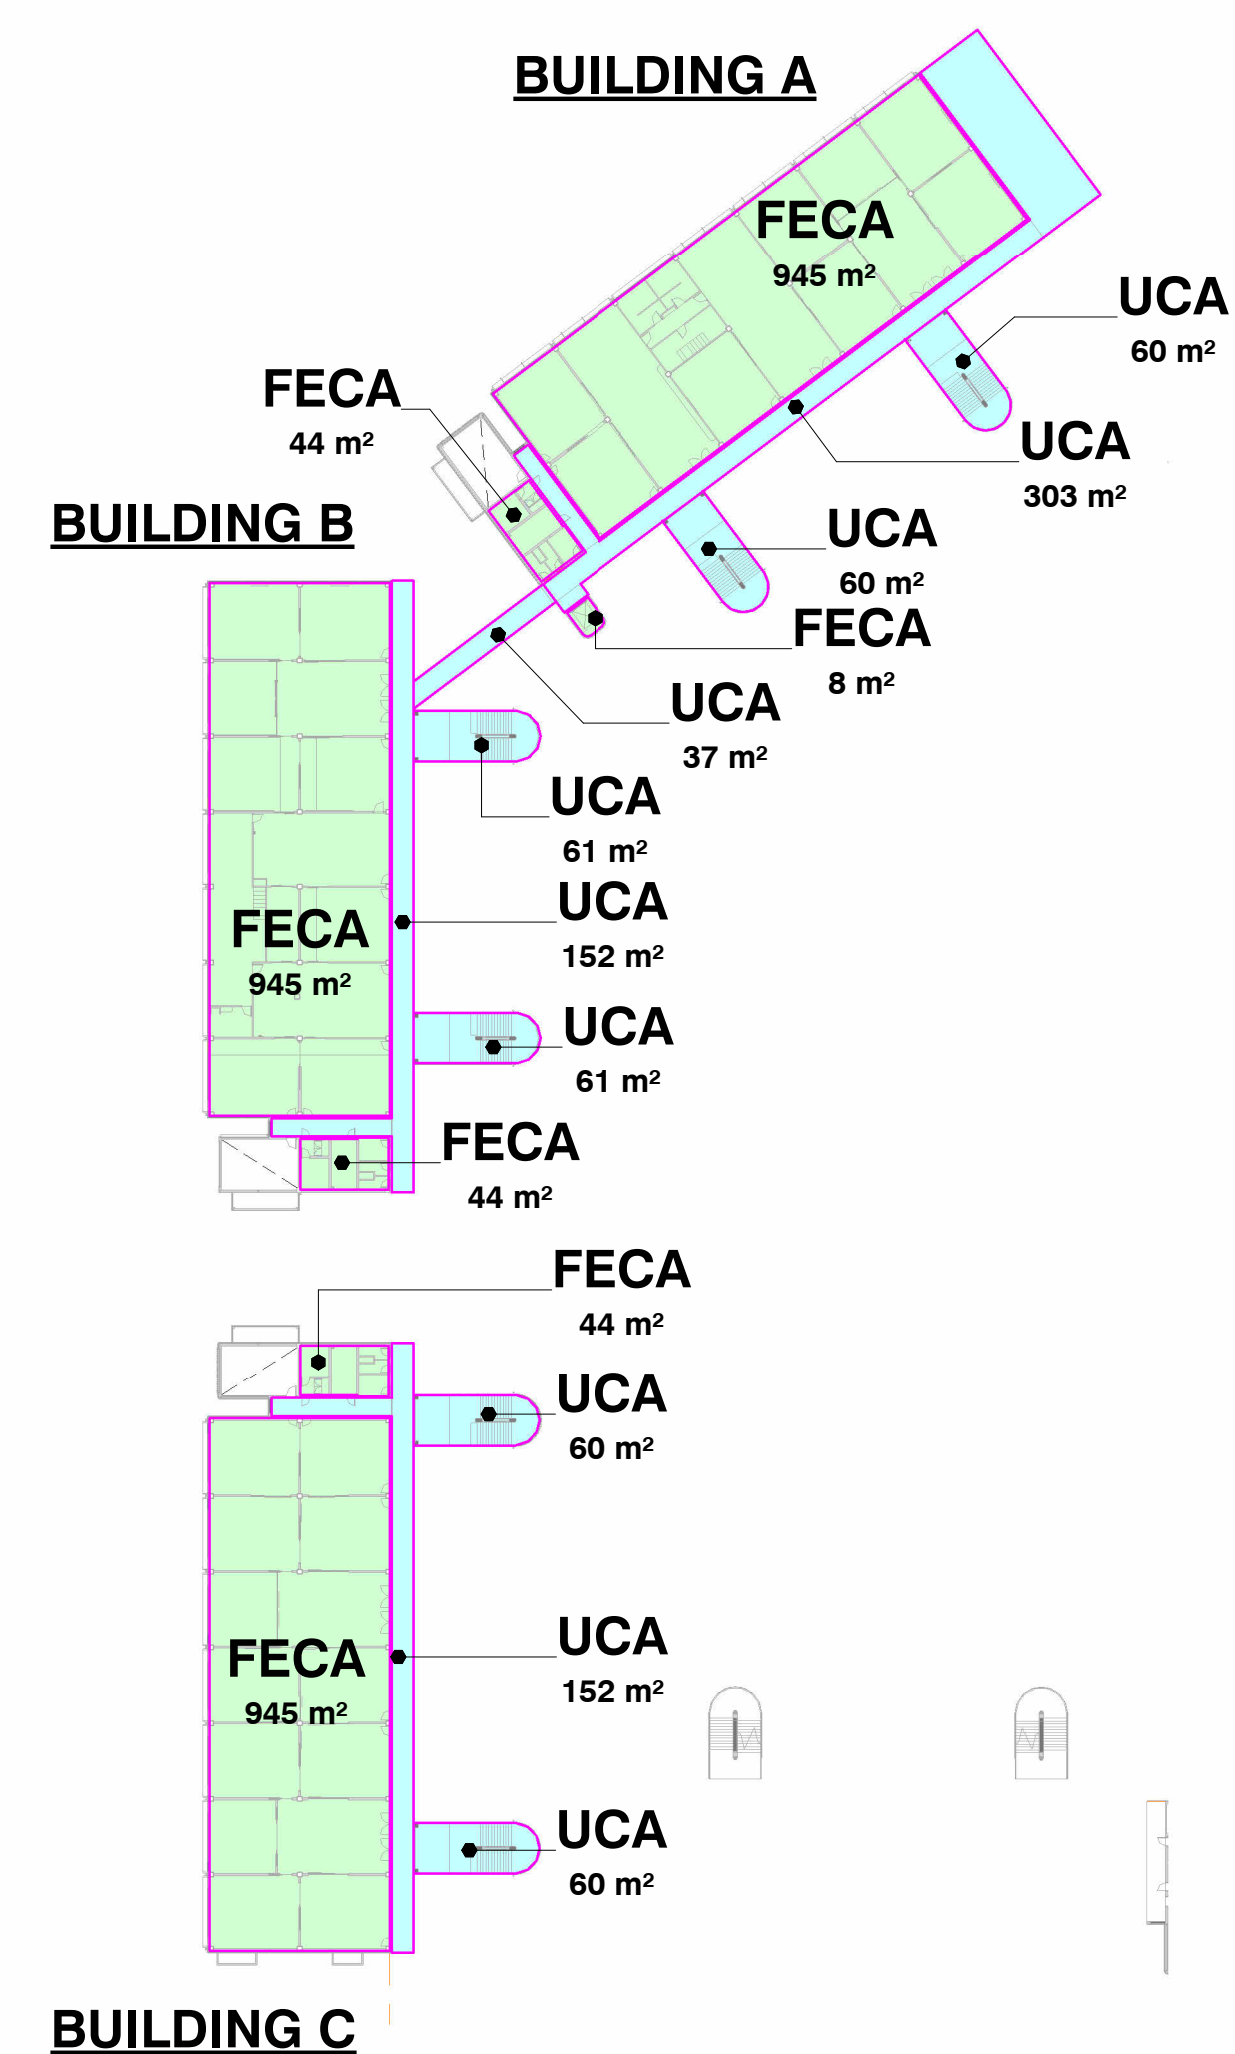

KEY:




 FECA : FULLY ENCLOSED COVERED AREAS

 UCA : UNDER COVER AREAS

L2 AREA SCHEDULE	
Project Zone	Area

FECA	
BUILDING A	997 m ²
BUILDING B	989 m ²
BUILDING C	989 m ²




UCA	
BUILDING A	422 m ²
BUILDING B	273 m ²
BUILDING C	272 m ²
COVERED LINKS	37 m ²
Grand total: 17	3980 m ²

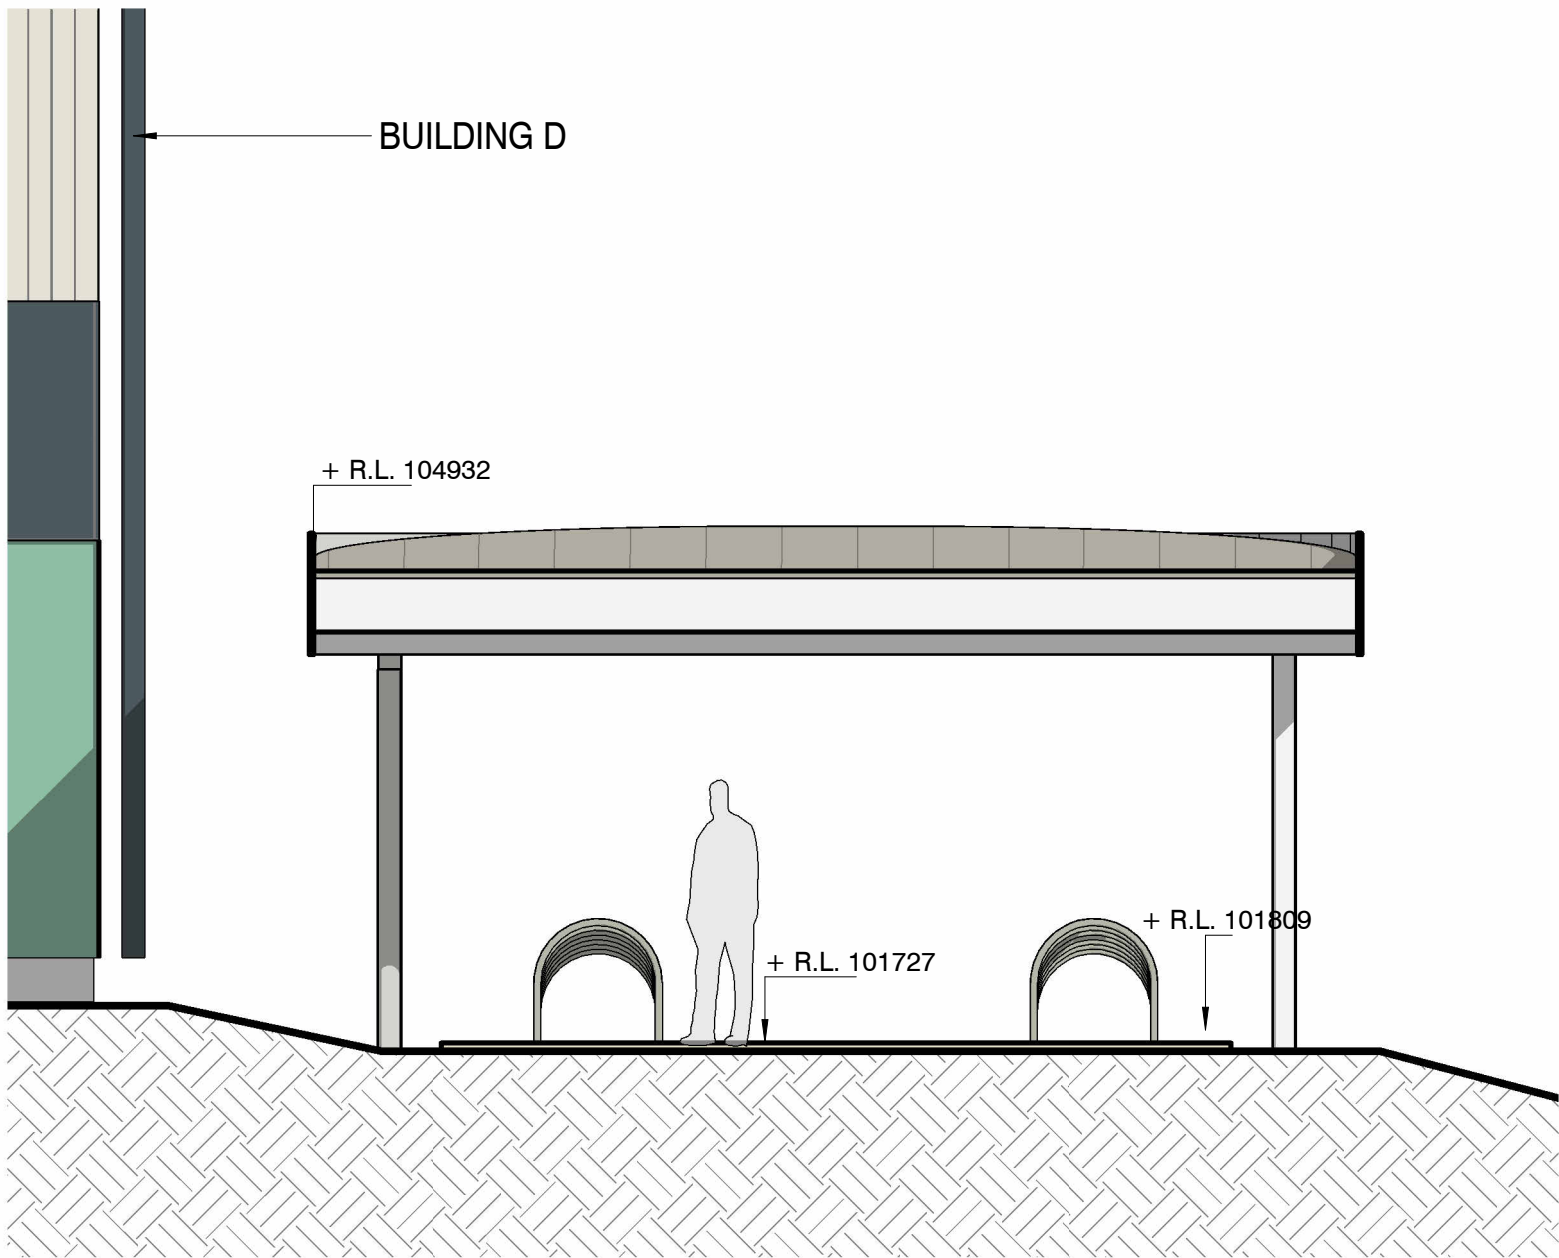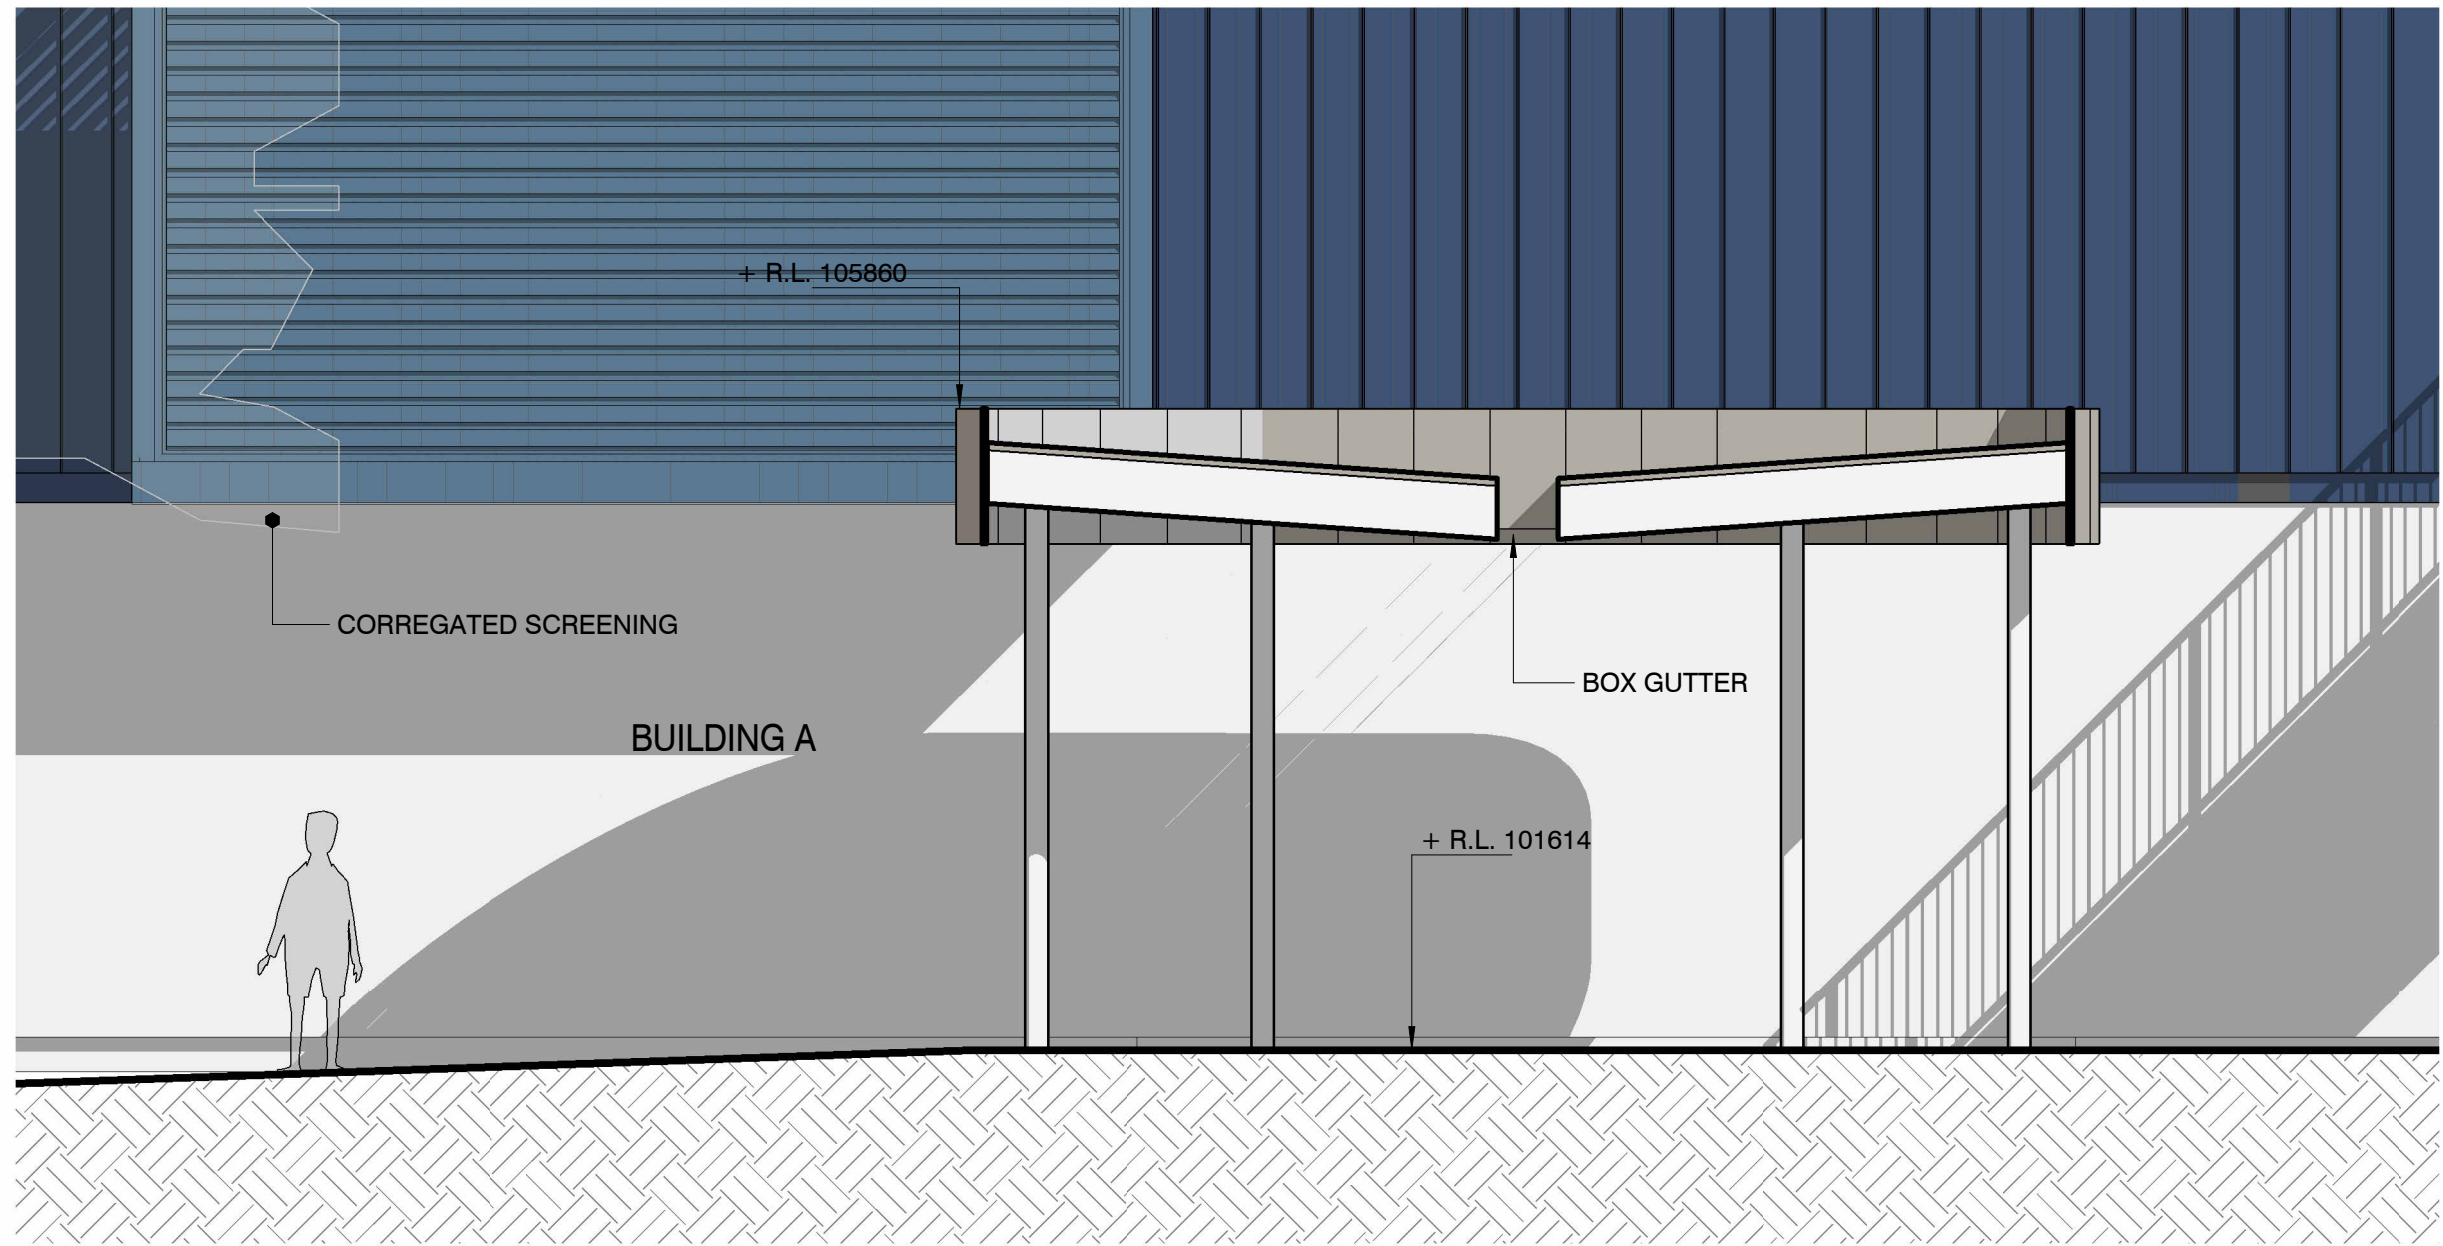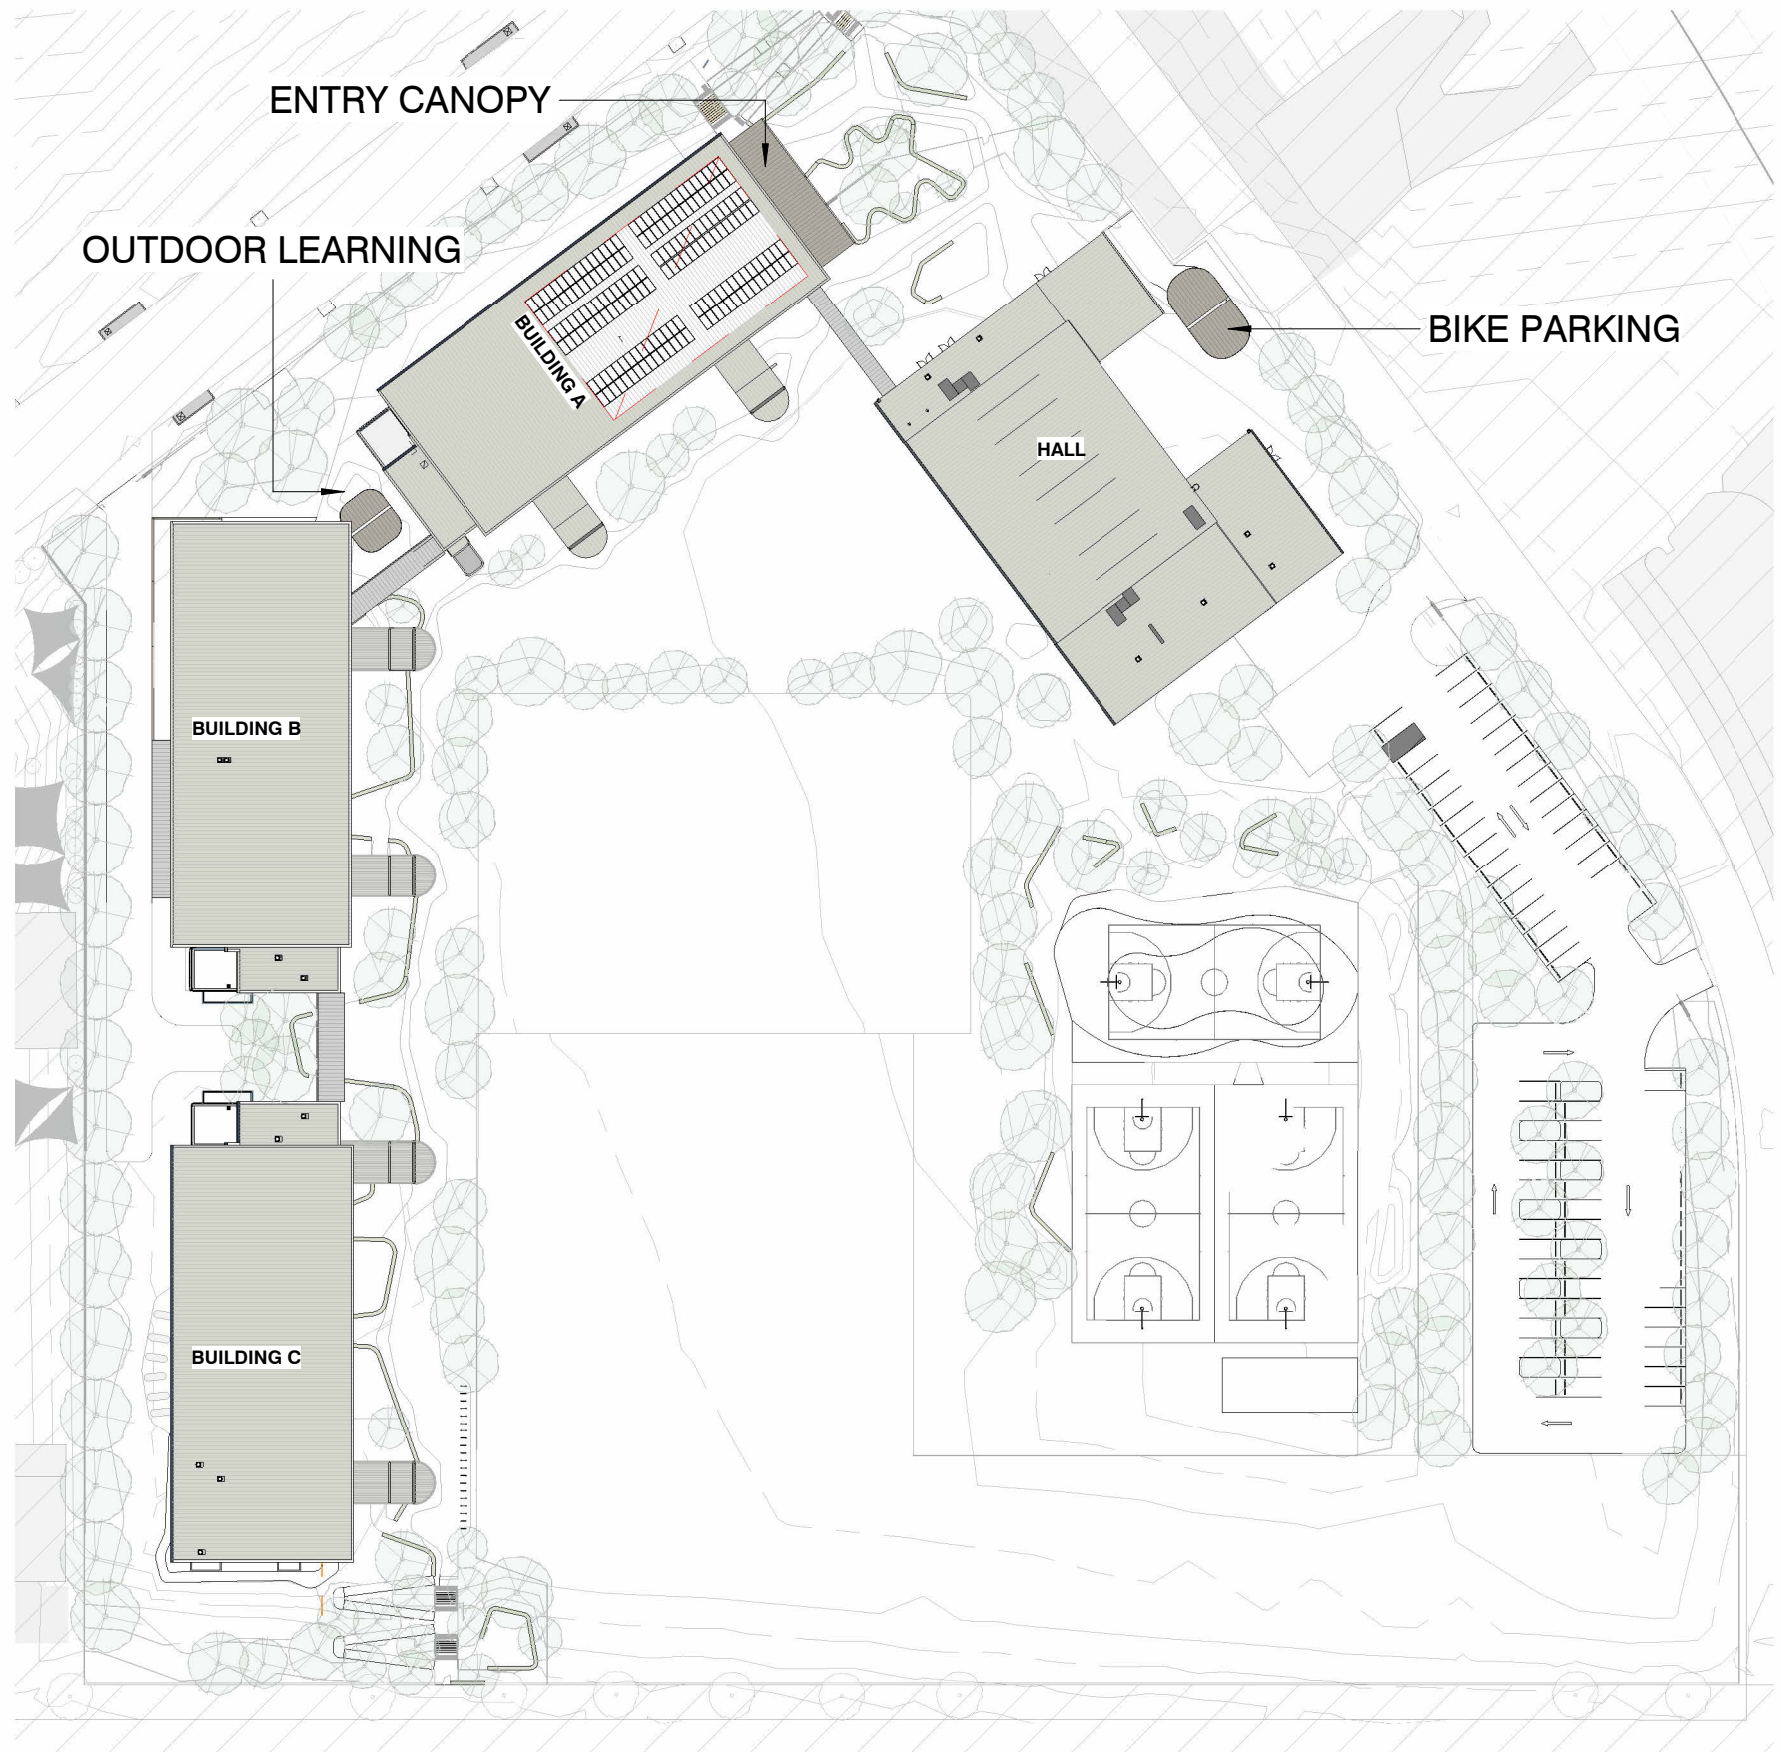

1 CANOPY LOCATION PLAN
1: 1000

2 OUTDOOR COVERED LEARNING SECTION
1: 50

3 BIKE PARKING CANOPY SECTION
1: 50

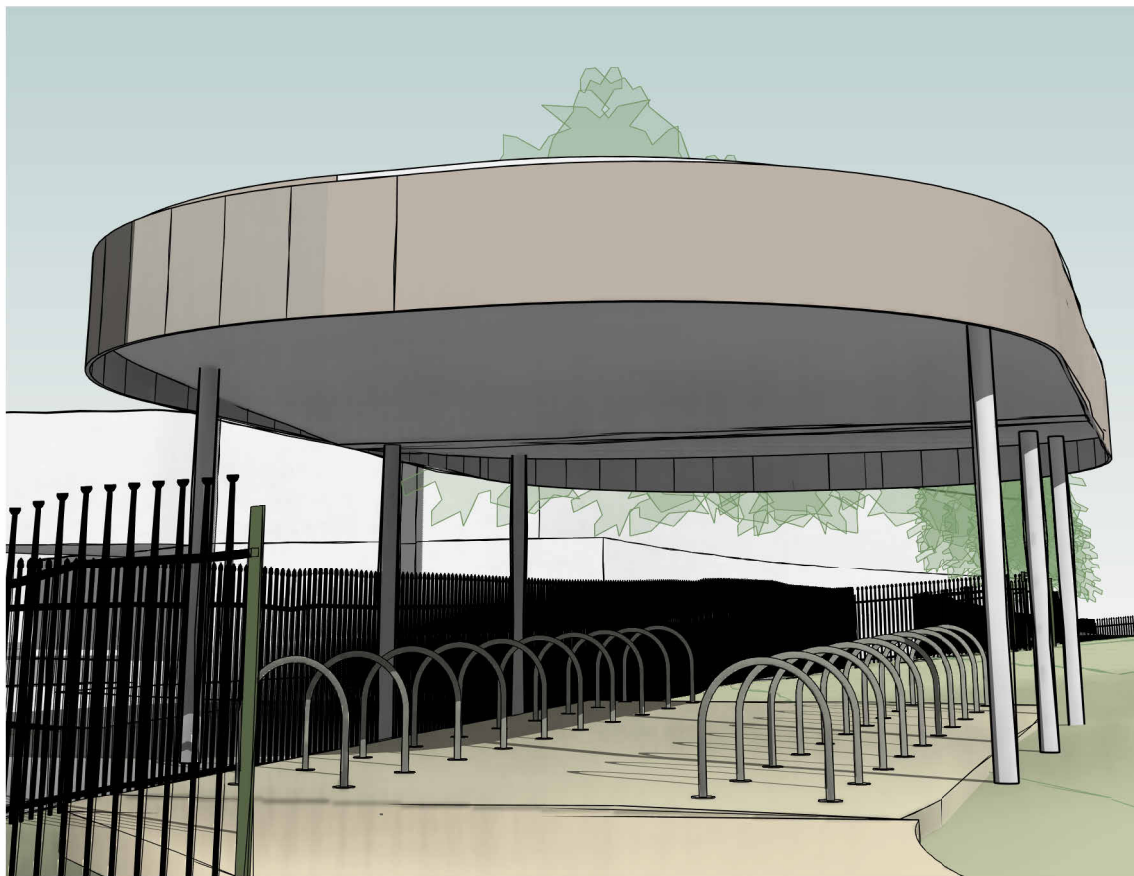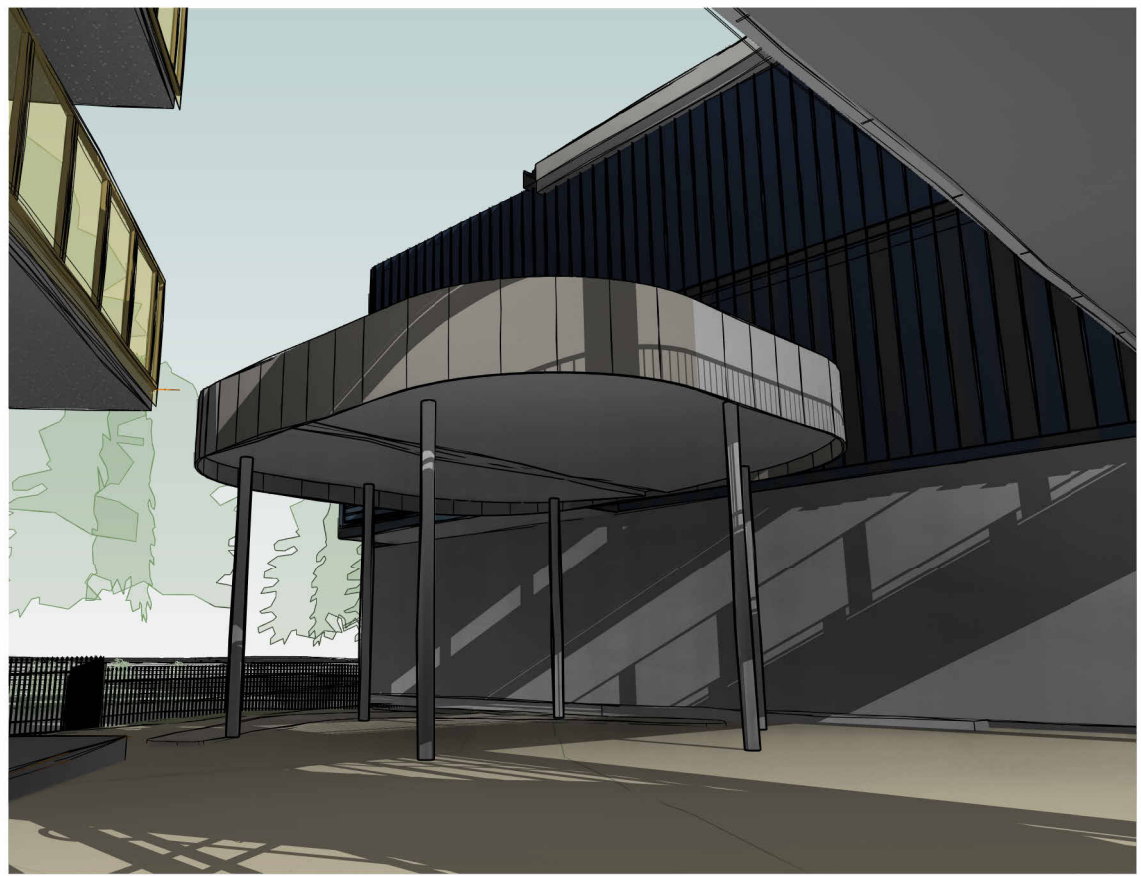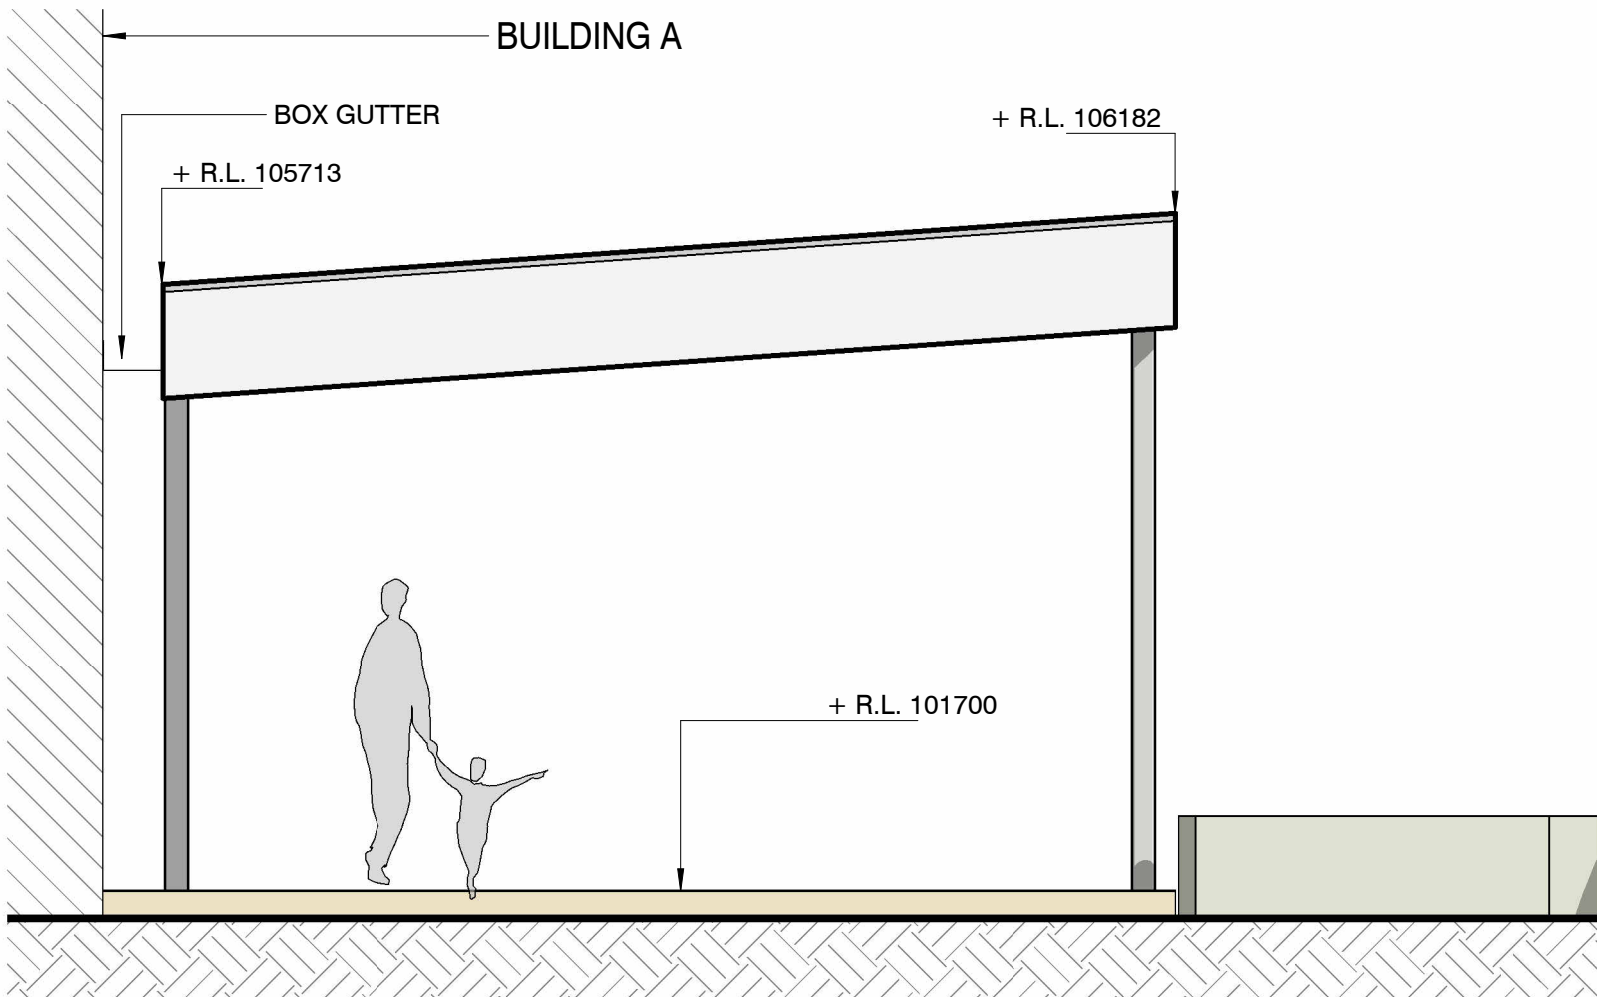

4 ENTRY CANOPY SECTION
1: 50

5 ENTRY CANOPY

6 OUTDOOR COVERED LEARNING CANOPY

7 BIKE PARKING CANOPY

ISSUE		DATE	SUBJECT	AUTHORISED	LANDSCAPE ARCHITECT	PROJECT MANAGER	CLIENT	PROJECT		DESCRIPTION			
01	29/11/2024	FINAL DRAFT ISSUE FOR REF		EF	 Level 3-5 Baptist Street Parramatta 2150 T + 61 2 8332 5600	 Level 15, 207 Kent Street, Sydney NSW 2000 T + 1300 462 661	 	GLEDSWOOD HILLS HIGH SCHOOL 9 Gregory Hills Drive, Gledswood Hills NSW 2557		CANOPY - TYPICAL DETAILS			
02	19/12/2024	ISSUE FOR REF		EF									
					SERVICES	 Level 6/9-13 Cadogan Street, Sydney NSW 2000 T + (02) 9967 2200	 Level 20, 66 Goulburn Street, Sydney NSW 2000 T + (02) 9556 1312	STRUCTURE & CIVIL	ARCHITECT	DISCLAIMER			
								 Level 6/73 Miller St, North Sydney NSW 2060 T + (02) 9439 7288	 T + 61 2 9310 2955 M + 61 2 943 921 999 Nominated Architects: Andrew Hopwell 6552 Daniel Beekwilder 6192 63 Myrtle Street Cherrybrook NSW 2008 Sydney Australia djrd.com.au	This drawing should be read in conjunction with all the standard notes & abbreviations in the drawing pack, relevant contracts, specifications and drawings. Dimensions are in millimetres. Levels are metres. Do not scale off drawings. Use figured dimensions only. Check dimensions on Site. Report discrepancies immediately.			
								SCALE	As indicated @ A1	DATE PRINTED:	19/12/2024 6:12:39 PM		
								PROJECT No 24 409		DRAWING No GHHS-DJRD-00-00-REF-A-0300		REVISION 02	
								PURPOSE OF ISSUE		STATUS S4	DRAWN BY AD	SHEET SIZE A1	ORIGIN DATE 29/11/24
								ISSUE FOR REF					




SGN01
INDIVIDUAL LETTER SCHOOL
IDENTIFICATION SIGNAGE.
SCHOOL NAME INDICATIVE ONLY.
SUBJECT TO CHANGE

SGN02
DIGITAL ELECTRONIC LED
SIGNAGE

1 MAIN ENTRY ELEVATION - SGN02
1 : 100



2 MAIN ENTRY ELEVATION - SGN01 & SGN02
1 : 100

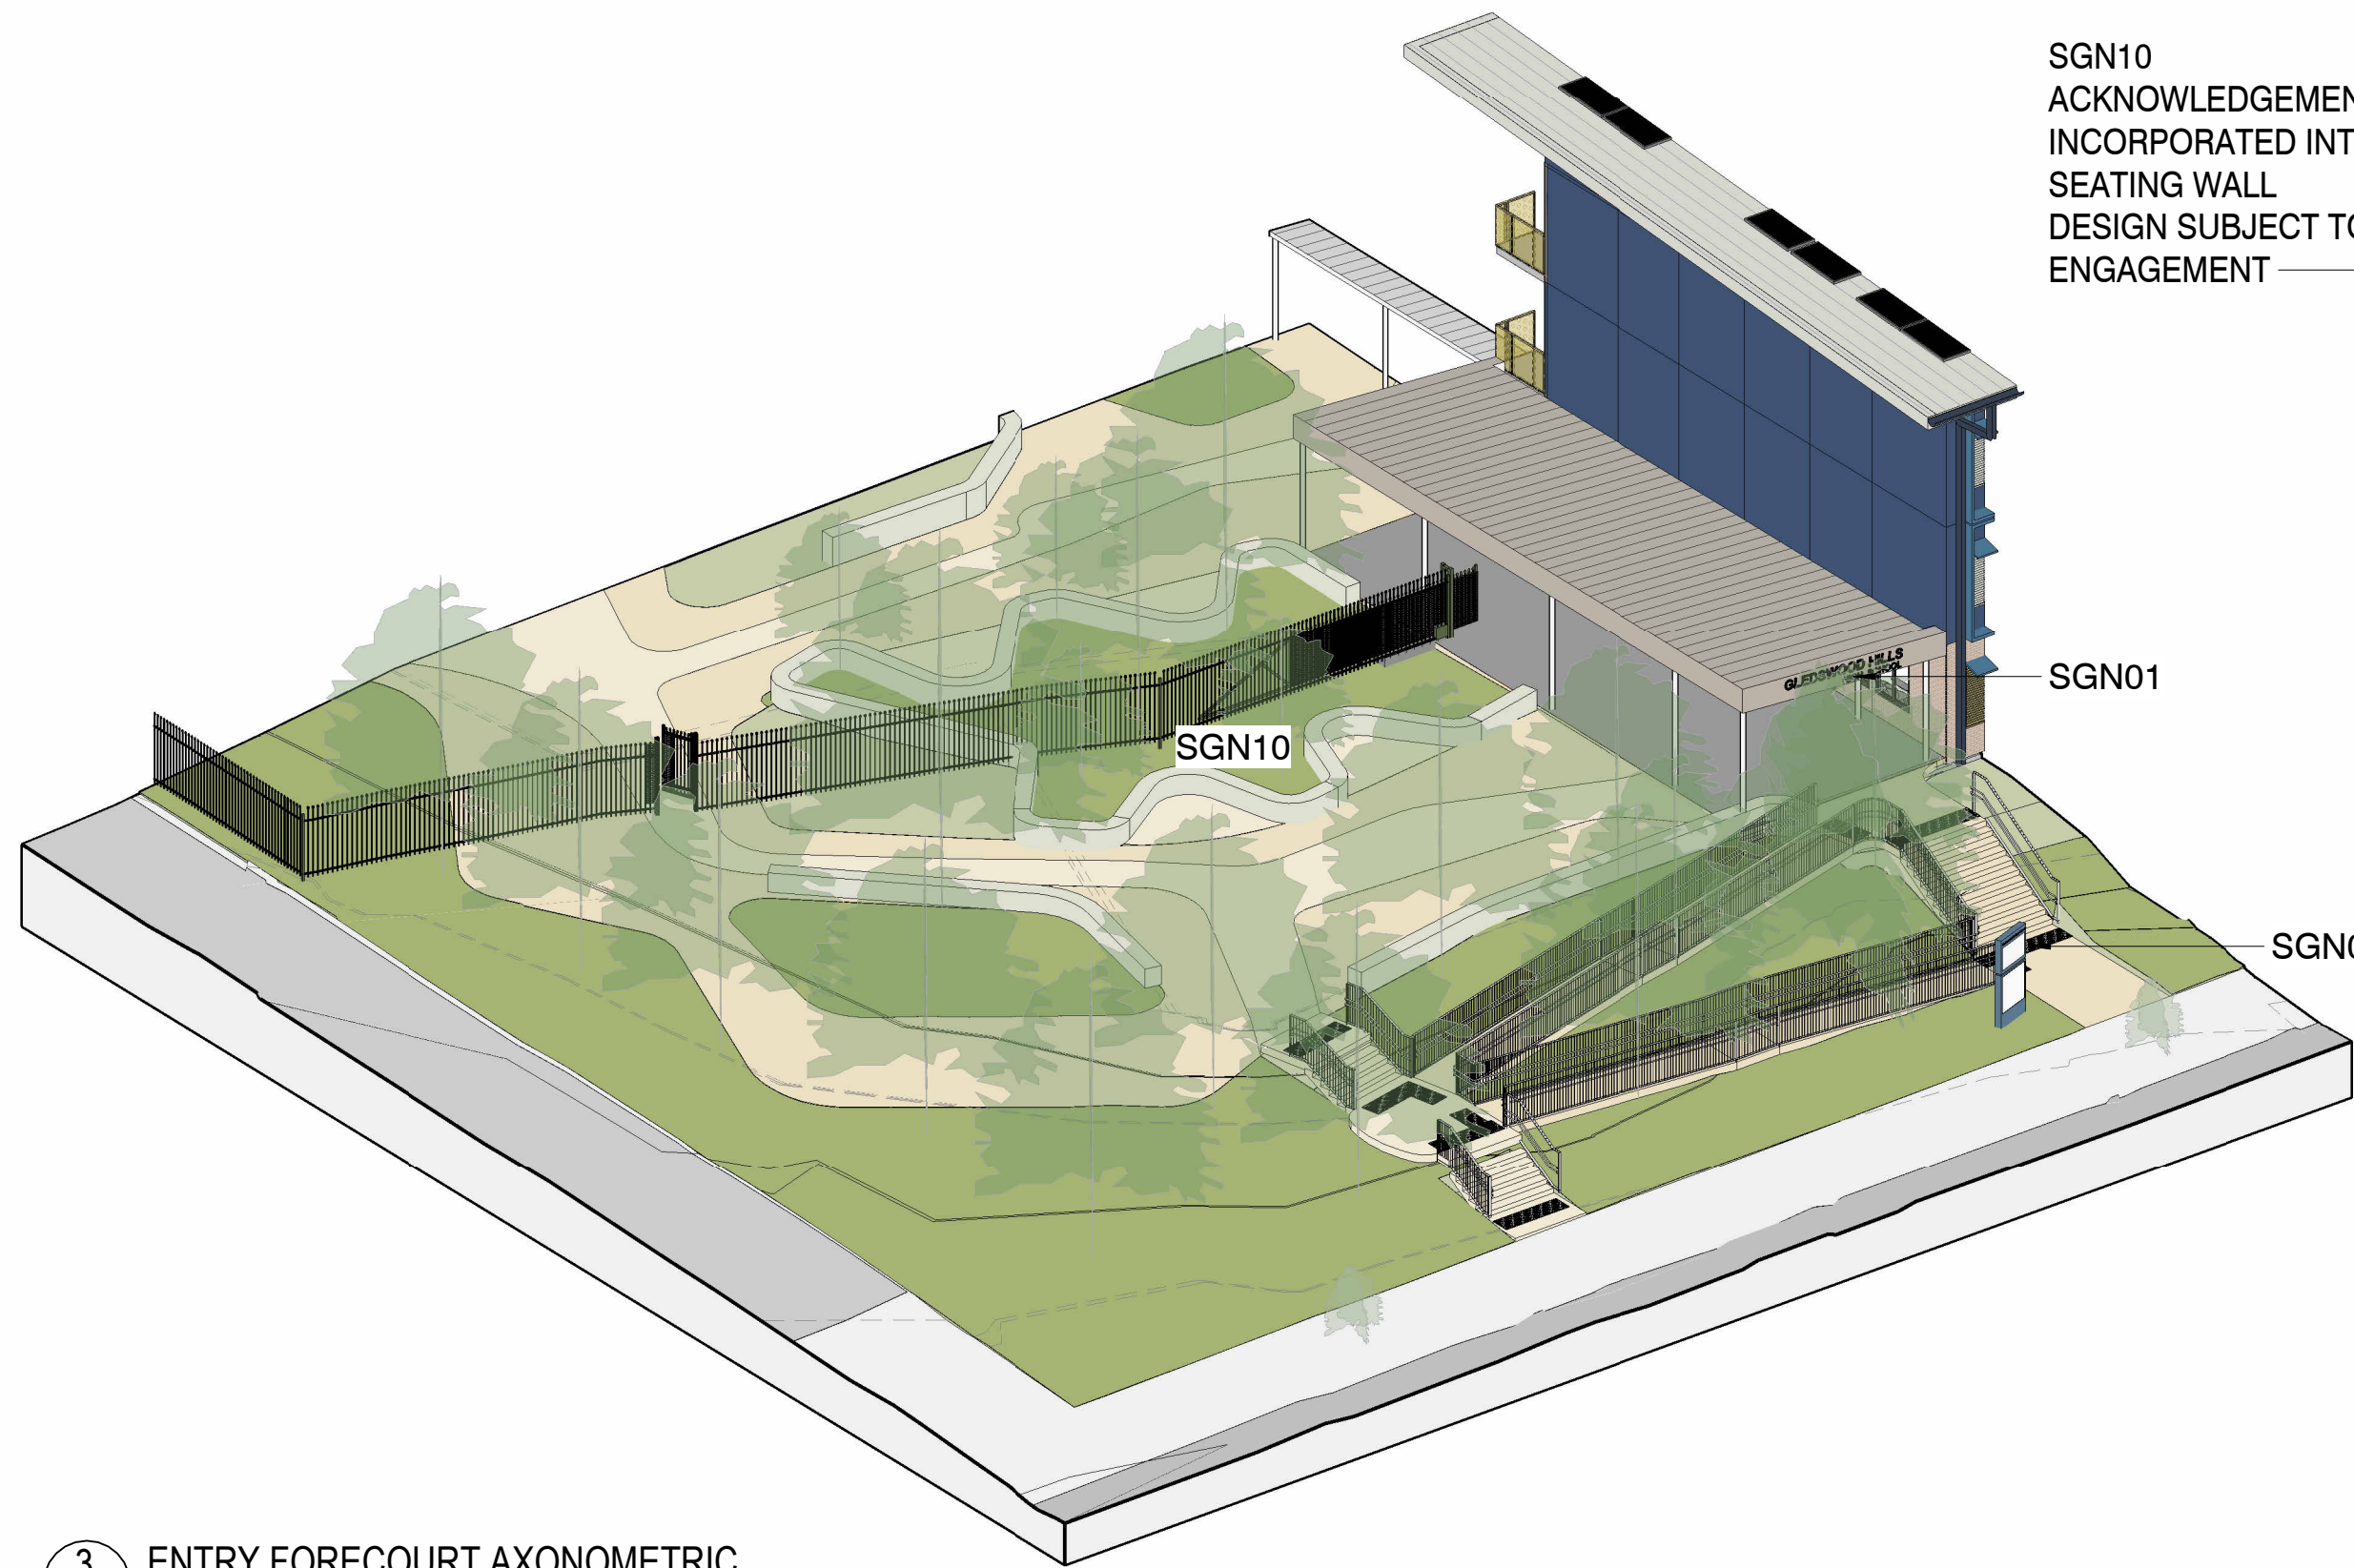


SGN10
ACKNOWLEDGEMENT OF COUNTRY
INCORPORATED INTO IN SITU CONCRETE
SEATING WALL.
DESIGN SUBJECT TO CWC ARTIST
ENGAGEMENT

3 ENTRY FORECOURT AXONOMETRIC



ACKNOWLEDGEMENT OF COUNTRY SIGNAGE


ISSUE		DATE	SUBJECT	AUTHORISED	LANDSCAPE ARCHITECT	PROJECT MANAGER	CLIENT	PROJECT			PROJECT			DESCRIPTION						
01	29/11/2024	FINAL DRAFT	ISSUE FOR REF	EF	 Level 3-5 Baptist Street Bathurst, 2150 T + 61 2 8332 5600	TSA Riley Level 15, 207 Kent Street, Sydney NSW 2000 T + 1300 462 651	 Education School Infrastructure	 63 Myrtle Street Cherrybrook NSW 2008 Sydney Australia djird.com.au T + 61 2 9310 2955 ABN: 48 942 921 969 Nominated Architects: Andrew Hopwell 6552 Daniel Beekwilder 6192	DISCLAIMER This drawing should be read in conjunction with all the standard notes & abbreviations in the drawing pack, relevant contracts, specifications and drawings. Dimensions are in millimetres. Levels are metres. Do not scale off drawings. Use figured dimensions only. Check dimensions on Site. Report discrepancies immediately.	GLEDSDOOD HILLS HIGH SCHOOL 9 Gregory Hills Drive, Gledswood Hills NSW 2557			ENTRY SIGNAGE							
02	19/12/2024	ISSUE FOR REF	EF	SERVICES STEENSEN VARMING Level 8/9-13 Cadellagh Street, Sydney NSW 2000 T + (02) 9967 2200						 Level 20, 66 Goulburn Street, Sydney NSW 2000 T + (02) 9398 1312	STRUCTURE & CIVIL  Level 6/73 Miller St, North Sydney, NSW 2060 T + (02) 9439 7288	24 409 GHHS-DJRD-00-00-REF-A-0350			02					
											SCALE	1: 100 @ A1	STATUS		DRAWN BY	SHEET SIZE	ORIGIN DATE			
											DATE PRINTED:		19/12/2024 6:13:15 PM		ISSUE FOR REF		S4	NWF	A1	29/11/24

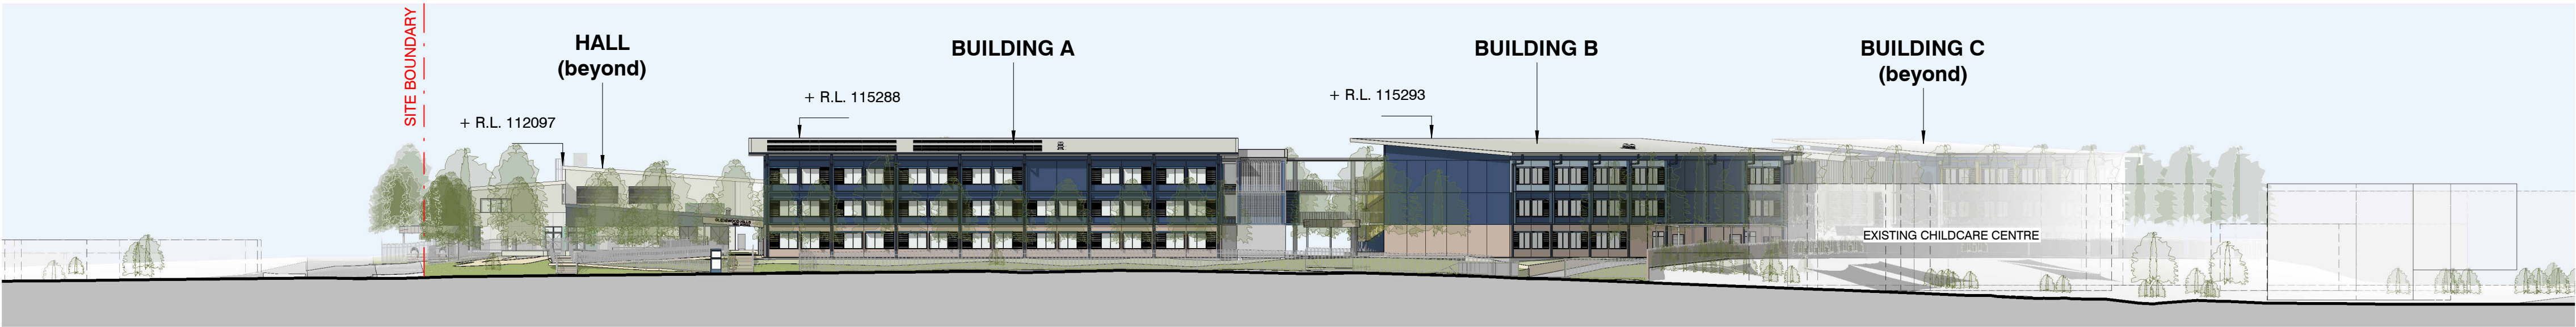


① SITE ELEVATION - NORTH
1 : 500




② SITE ELEVATION - WEST
1 : 500

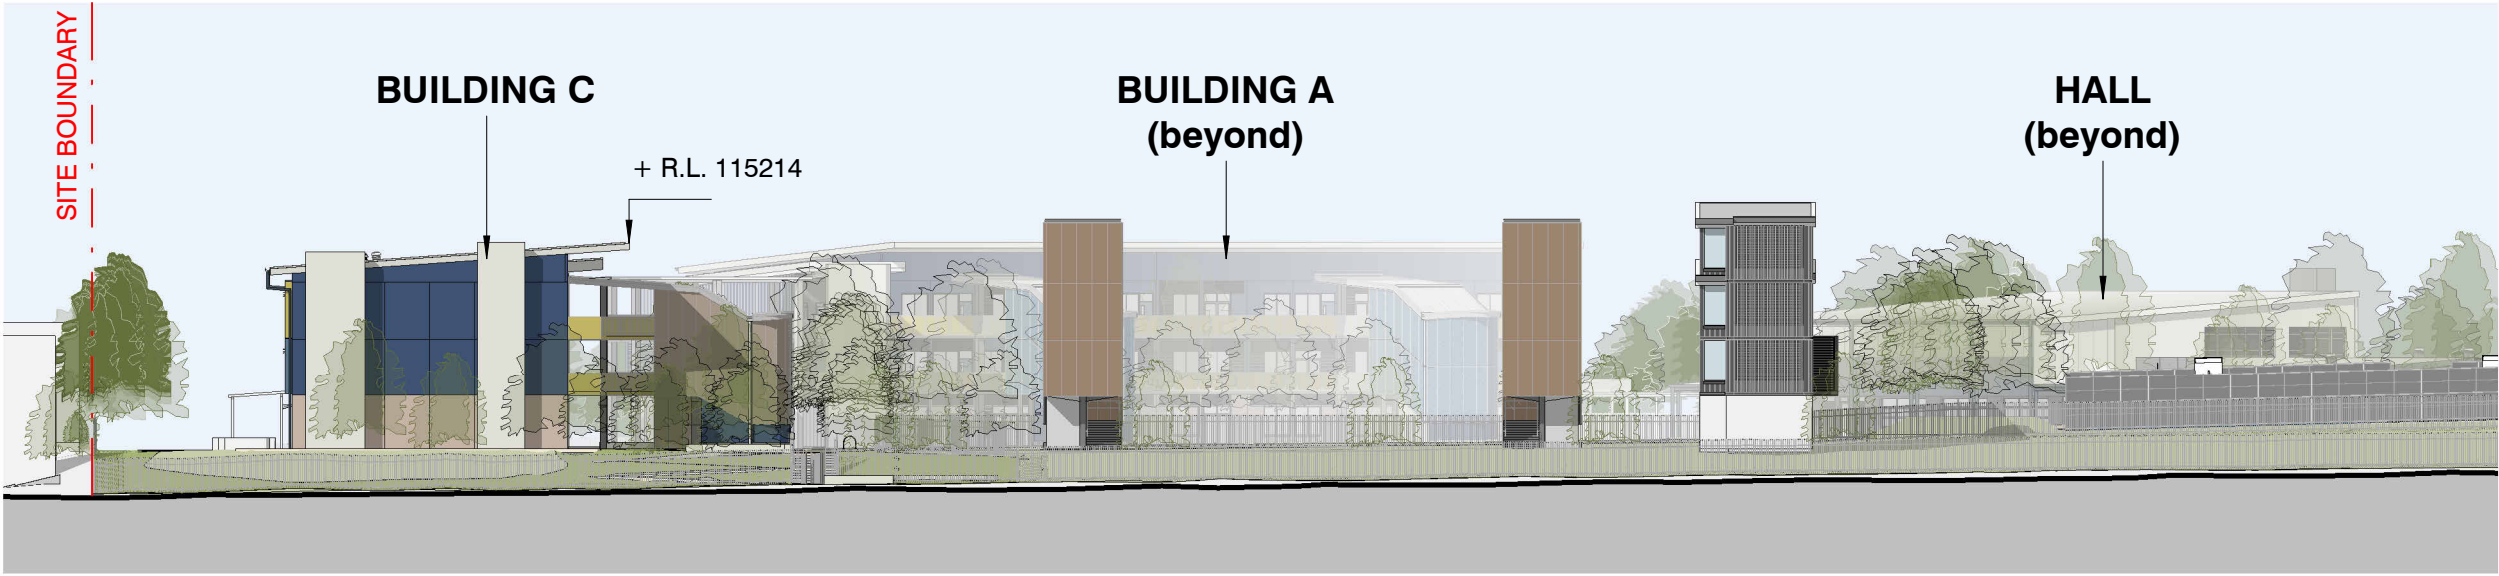

③ SITE ELEVATION - SOUTH
1 : 500

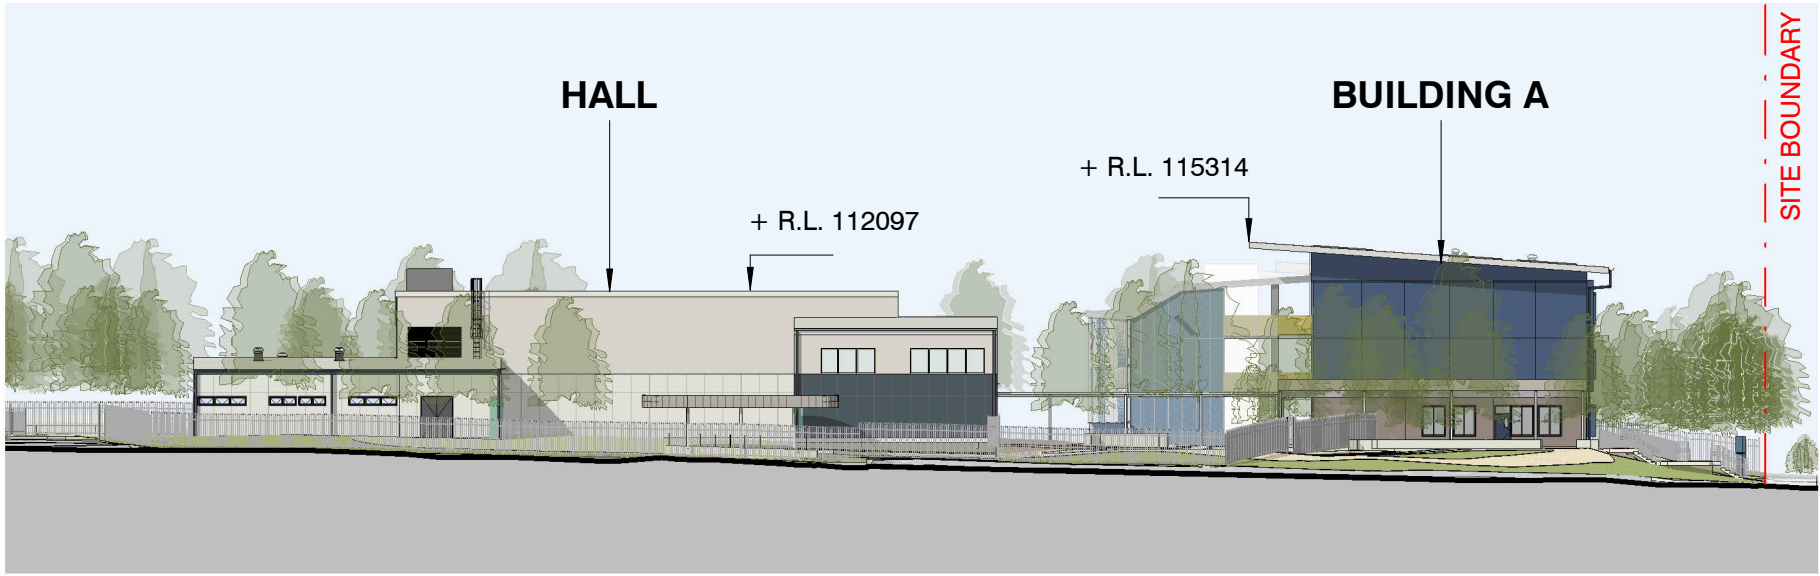


④ SITE ELEVATION - EAST
1 : 500

 ISSUE		DATE	SUBJECT	AUTHORISED	LANDSCAPE ARCHITECT	PROJECT MANAGER	CLIENT	PROJECT		PROJECT		DESCRIPTION	
01	29/11/2024	FINAL DRAFT	ISSUE FOR REF	EF	 Level 3-5 Baptist Street Sydney NSW 2010 T + 61 2 8332 5600	TSA Riley Level 15, 207 Kent Street, Sydney NSW 2000 T + 1300 462 651	 Education School Infrastructure		GLEDSWOOD HILLS HIGH SCHOOL	9 Gregory Hills Drive, Gledswood Hills NSW 2557	SITE ELEVATIONS		
02	19/12/2024	ISSUE FOR REF	EF										
					SERVICES		STRUCTURE & CIVIL	ARCHITECT	DISCLAIMER		PROJECT No		
					 Level 8/9-13 Castlemaine Street, Sydney NSW 2000 T + 02 9567 2200	 Level 20, 66 Goulburn Street, Sydney NSW 2000 T + 02 9556 1312	 Level 6/73 Miller St, North Sydney NSW 2060 T + 02 9439 7288	 T +612 9310 2953 NSW 151 941 921 969 Nominated Architects Andrew Hopwell 6552 Daniel Beekwilder 6192 djrc architects 63 Myrtle Street Cherrybrook NSW 2008 Sydney Australia djrc.com.au	This drawing should be read in conjunction with all the standard notes & abbreviations in the drawing pack, relevant contracts, specifications and drawings. Dimensions are in millimetres. Levels are metres. Do not scale off drawings. Use figured dimensions only. Check dimensions on Site. Report discrepancies immediately.	 0 5 10 15 25 1:500 @ A1		DRAWING No	
											24 409		
											02		
											PURPOSE OF ISSUE		
											STATUS		
											DRAWN BY		
											SHEET SIZE		
											ORIGIN DATE		
											ISSUE FOR REF		
											S4		
											GF		
											A1		
											29/11/24		



① SITE SECTION 01
1 : 500

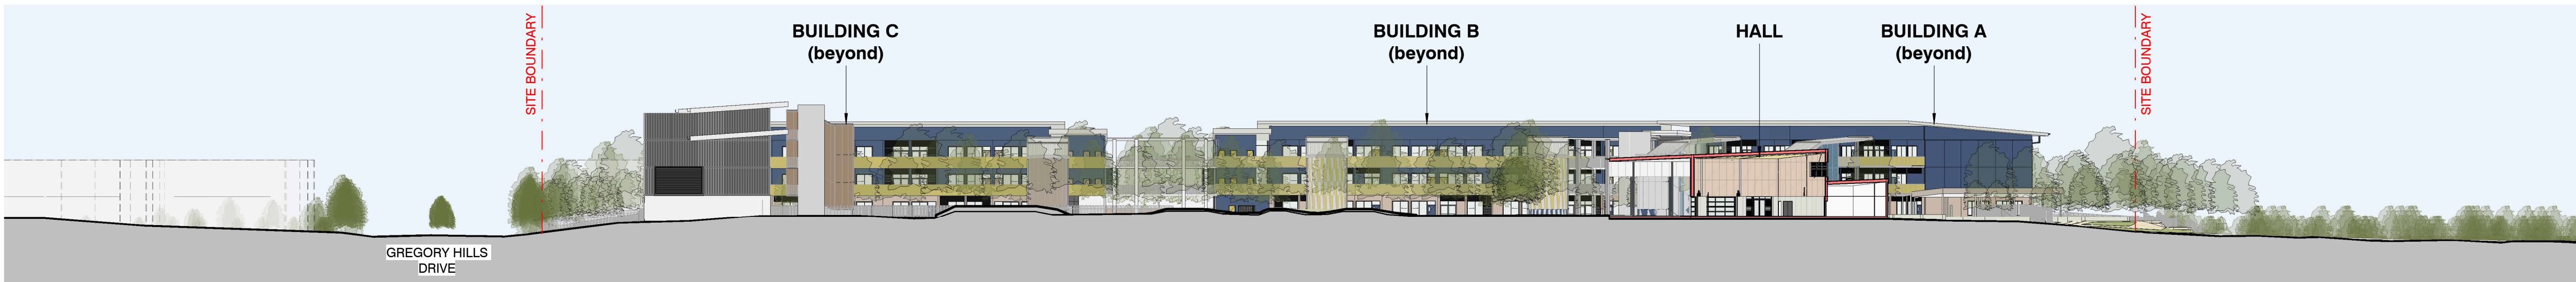

② SITE SECTION 02
1 : 500

ISSUE		DATE	SUBJECT	AUTHORISED	LANDSCAPE ARCHITECT	PROJECT MANAGER	CLIENT	PROJECT		PROJECT		DESCRIPTION				
01	29/11/2024	FINAL DRAFT ISSUE FOR REF		EF	 Level 3-5 Baptist Street Parramatta 2150 T + 61 2 8332 5600	TSA Riley Level 15, 207 Kent Street, Sydney NSW 2000 T + 1300 462 651	 Education School Infrastructure			GLEDSWOOD HILLS HIGH SCHOOL 9 Gregory Hills Drive, Gledswood Hills NSW 2557	SITE SECTIONS					
02	19/12/2024	ISSUE FOR REF		EF												
					SERVICES		STRUCTURE & CIVIL	ARCHITECT	DISCLAIMER	PROJECT No		DRAWING No	REVISION			
					STEENSEN VARMING Level 6/9-13 Castlemaine Street, Sydney NSW 2000 T + (02) 9667 2200	 Level 20, 66 Goulburn Street, Sydney NSW 2000 T + (02) 9258 1312	 Level 6/73 Miller St, North Sydney NSW 2060 T + (02) 9439 7288	 T +612 9319 2955 M +61 48 945 921 969 Nominated Architects: Andrew Hopwell 6592 Daniel Beekwilder 6192 63 Myrtle Street Cherrybrook NSW 2008 Sydney Australia djrd.com.au	This drawing should be read in conjunction with all the standard notes & abbreviations in the drawing pack, relevant contracts, specifications and drawings. Dimensions are in millimetres. Levels are metres. Do not scale off drawings. Use figured dimensions only. Check dimensions on Site. Report discrepancies immediately.	24 409		GHHS-DJRD-00-00-REF-A-4001	02			
										 1:500 SCALE 1 : 500 @ A1	PURPOSE OF ISSUE	STATUS	DRAWN BY	SHEET SIZE	ORIGIN DATE	
										DATE PRINTED:	19/12/2024 6:15:41 PM	ISSUE FOR REF	S4	AD	A1	29/11/24



ISSUE		DATE	SUBJECT	AUTHORISED	LANDSCAPE ARCHITECT	PROJECT MANAGER	CLIENT	PROJECT			PROJECT			DESCRIPTION		
01	29/11/2024	FINAL DRAFT	ISSUE FOR REF	EF	 Level 3-5 Baptist Street Sydney, 2010 T + 61 2 8332 5600	TSA Riley Level 15, 207 Kent Street, Sydney NSW 2000 T + 1300 462 651	 Education School Infrastructure	GLEDSWOOD HILLS HIGH SCHOOL 9 Gregory Hills Drive, Gledswood Hills NSW 2557			3D IMAGES - AERIAL ?					
02	19/12/2024	ISSUE FOR REF	EF													
					SERVICES		STRUCTURE & CIVIL			ARCHITECT			DISCLAIMER			
					STEENSEN VARMING Level 6/9-13 Cadellagh Street, Sydney NSW 2000 T + (02) 9667 2200		WSA Level 20, 66 Goulburn Street, Sydney NSW 2000 T + (02) 9559 1312		TTW Level 6/73 Miller St, North Sydney NSW 2060 T + (02) 9439 7288		djrd architects Level 6/73 Miller St, North Sydney NSW 2060 T + (02) 9439 7288 djrd.com.au		This drawing should be read in conjunction with all the standard notes & abbreviations in the drawing pack, relevant contracts, specifications and drawings. Dimensions are in millimetres. Levels are metres. Do not scale off drawings. Use figured dimensions only. Check dimensions on Site. Report discrepancies immediately.			
									SCALE @ A1		PROJECT No DRAWING No REVISION					
									24 409 GHHS-DJRD-00-00-REF-A-8601 02							
									PURPOSE OF ISSUE STATUS DRAWN BY SHEET SIZE ORIGIN DATE							
									ISSUE FOR REF S4 AG A1 29/11/24							



BRICKWORK



COLOUR THROUGH COMPRESSED FIBRE CEMENT



COLOUR THROUGH CFC CLADDING




COLOUR THROUGH CFC CLADDING



PROFILED METAL ROOFING




PROFILED METAL ROOFING FEATURE ROOF

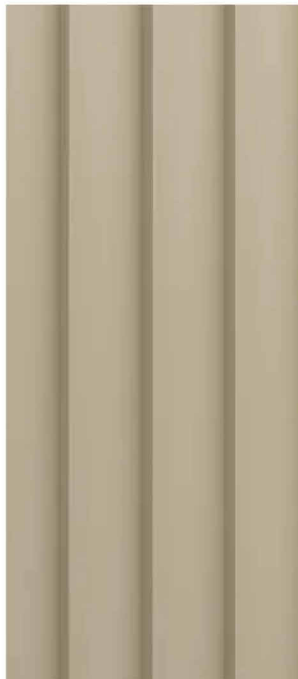


METAL SUNHOOD VARIOUS POWDERCOATED COLOURS




PREFINISHED POWDERCOAT METAL FRAMING

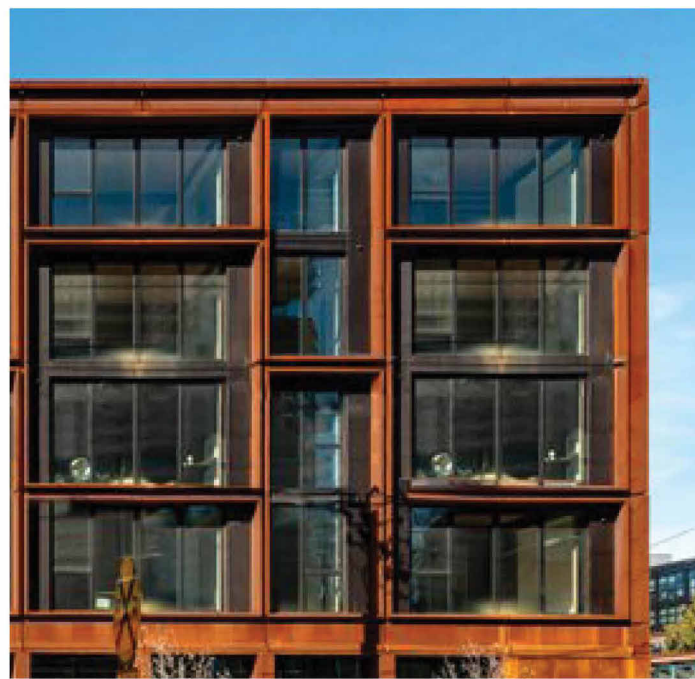


BALUSTRADE GALVANISED

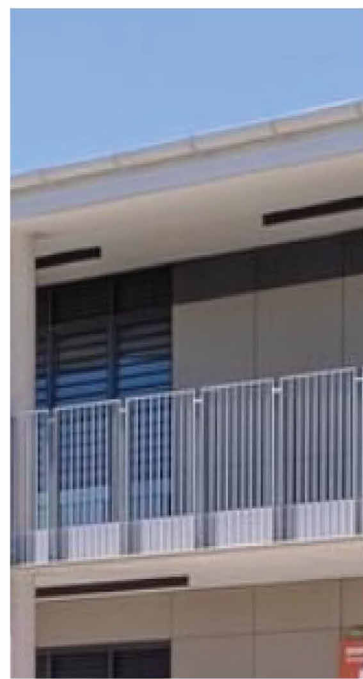


BALUSTRADE/SCREEN PERFORATED, POWDERCOATED

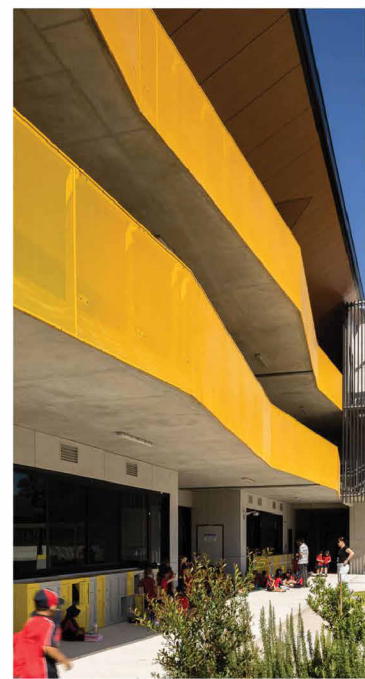

CUSTOM ARTWORK APPLIED TO CFC CLADDING

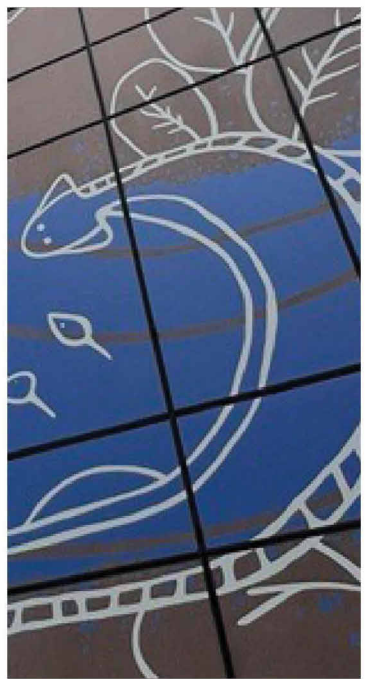

POWDERCOATS

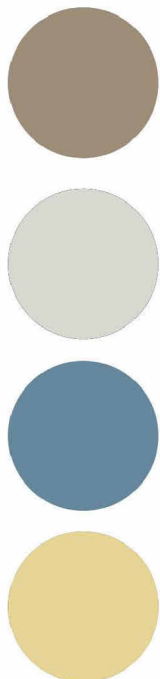



PAINTS





COLORBOND GUTTERS & DOWNPIPES


ISSUE		DATE	SUBJECT	AUTHORISED	LANDSCAPE ARCHITECT	PROJECT MANAGER	CLIENT	PROJECT			DESCRIPTION													
01	29/11/2024	FINAL DRAFT ISSUE FOR REF		EF	 Level 3-5 Baptist Street Bathurst, 2106 T + 61 2 8332 5600	TSA Riley Level 15, 207 Kent Street, Sydney NSW 2000 T + 1300 462 651	 Education School Infrastructure	GLEDSDOOD HILLS HIGH SCHOOL 9 Gregory Hills Drive, Gledswood Hills NSW 2557			3D IMAGES - ENTRY AND EXTERIOR FINISHES													
02	19/12/2024	ISSUE FOR REF		EF																				
					SERVICES		STRUCTURE & CIVIL	ARCHITECT	DISCLAIMER This drawing should be read in conjunction with all the standard notes & abbreviations in the drawing pack, relevant contracts, specifications and drawings. Dimensions are in millimetres. Levels are metres. Do not scale off drawings. Use figured dimensions only. Check dimensions on Site. Report discrepancies immediately.			PROJECT No		DRAWING No		REVISION								
					STEENSEN VARMING Level 8/9-13 Castlereagh Street, Sydney NSW 2000 T + (02) 9967 2200	 Level 20, 66 Goulburn Street, Sydney NSW 2000 T + (02) 9967 1312	 Level 6/73 Miller St, North Sydney, NSW 2060 T + (02) 9439 7288	 T +61 2 9310 2553 M +61 481 941 921 969 Nominated Architects: Andrew Hopwell 6550 Daniel Beekwilder 6192 63 Myrtle Street Cherrybrook NSW 2008 Sydney Australia djrd.com.au				24 409		GHHS-DJRD-00-00-REF-A-8602		02								
												SCALE @ A1		STATUS		DRAWN BY		SHEET SIZE		ORIGIN DATE				
												DATE PRINTED:		19/12/2024 6:15:50 PM		ISSUE FOR REF		S4		CT		A1		29/11/24

 
[illegible]

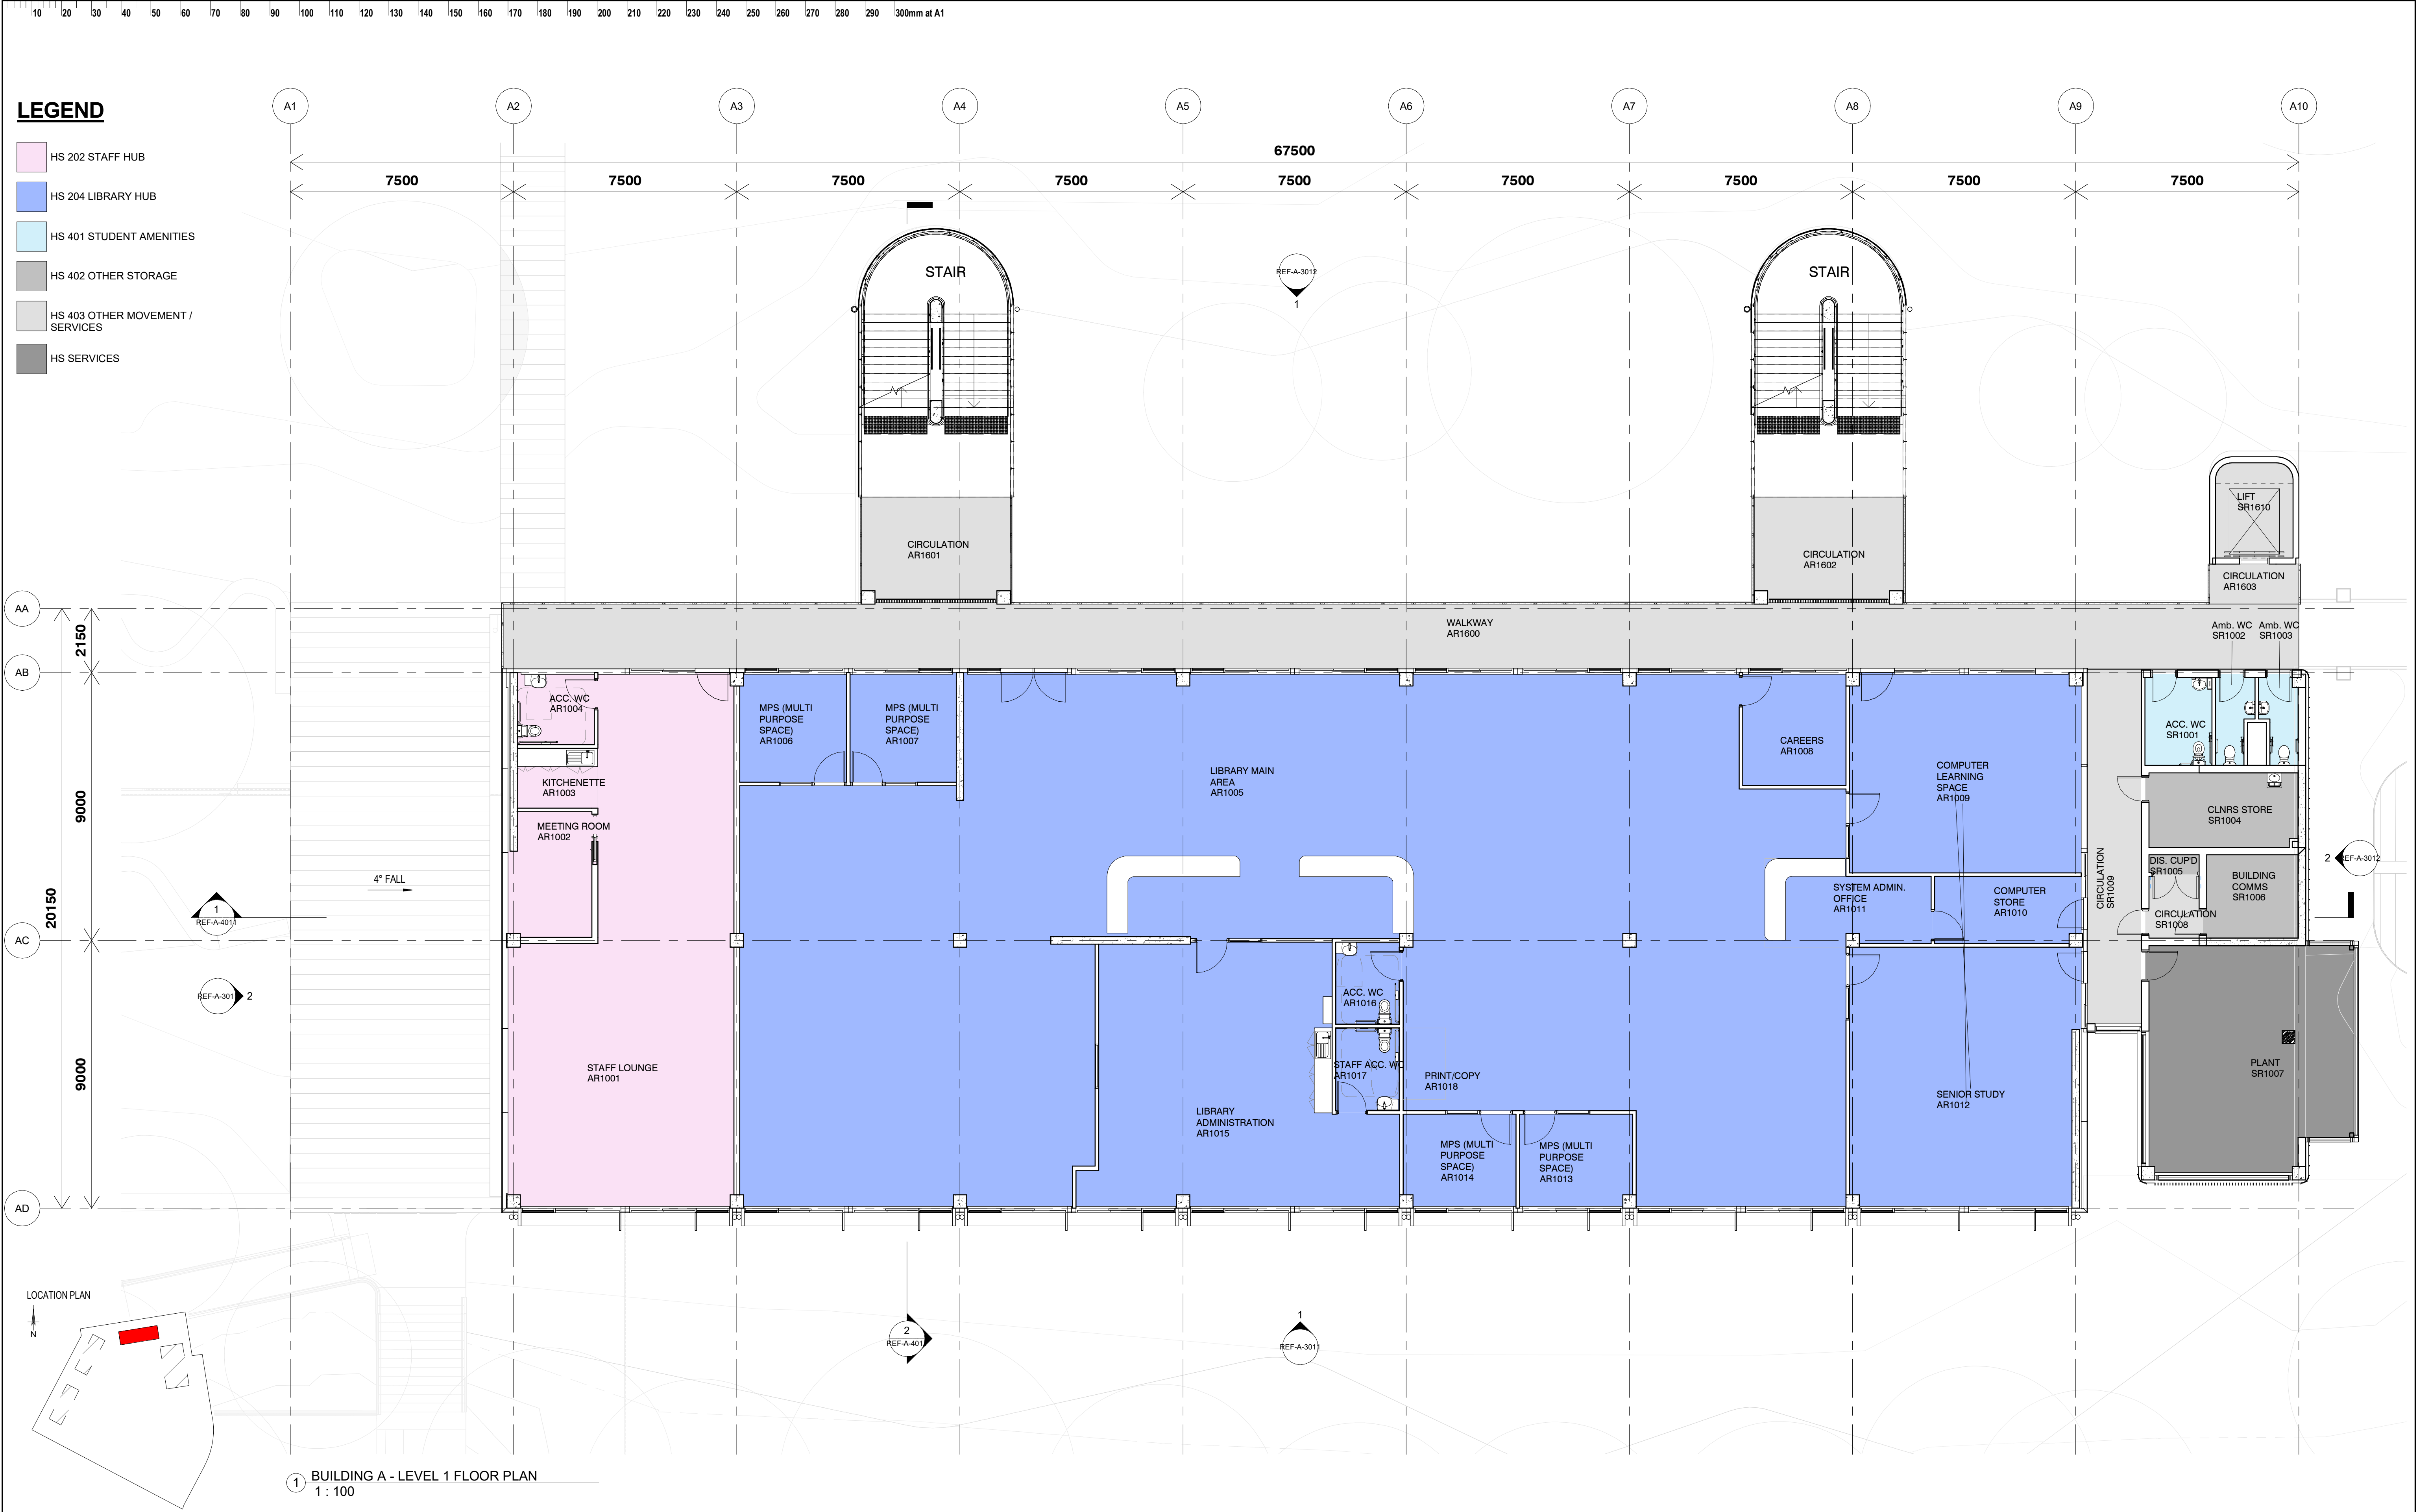


1 BUILDING A - LEVEL 1 FLOOR PLAN
1 : 100

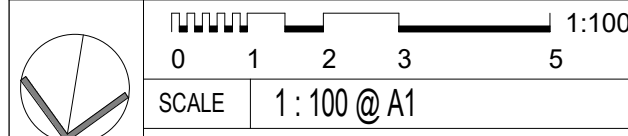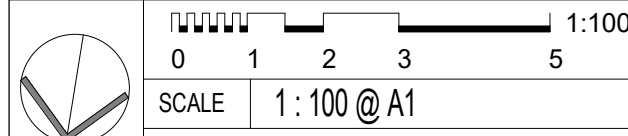ISSUE		DATE	SUBJECT	AUTHORISED	LANDSCAPE ARCHITECT	PROJECT MANAGER	CLIENT	PROJECT	DESCRIPTION
01	29/11/2024	FINAL DRAFT	ISSUE FOR REF	EF	 Level 3-5 Capital Street Sydney NSW 2010 T + 61 2 8332 5600	TSA Riley Level 15, 207 Kent Street, Sydney NSW 2000 T + 1300 462 551	 Education School Infrastructure	GLEDSWOOD HILLS HIGH SCHOOL 9 Gregory Hills Drive, Gledswood Hills NSW 2557	BUILDING A - LEVEL 1 FLOOR PLAN
02	19/12/2024	ISSUE FOR REF	EF						
					SERVICES		STRUCTURE & CIVIL	ARCHITECT	DISCLAIMER
					STEENSEN VARMING Level 8/9-13 Cadogan Street, Sydney NSW 2000 T + (02) 9967 2200	 Level 20, 66 Goulburn Street, Sydney NSW 2000 T + (02) 9599 1312	 Level 6/73 Miller St, North Sydney NSW 2060 T + (02) 9439 7288	 T + 612 9319 2555 M 08 48 942 921 989 Nominal Architects Andrew Hipwell 0562 Daniel Beckwith 0152 63 Myrtle Street Cherrybrook NSW 2008 Sydney Australia djrd.com.au	This drawing should be read in conjunction with all the standard notes & abbreviations in the drawing pack, relevant contracts, specifications and drawings. Dimensions are in millimetres. Levels are metres. Do not scale off drawings. Use figured dimensions only. Check dimensions on Site. Report discrepancies immediately.
								 SCALE 1 : 100 @ A1 DATE PRINTED: 19/12/2024 4:52:54 PM	 SCALE 1 : 100 @ A1 DATE PRINTED: 19/12/2024 4:52:54 PM

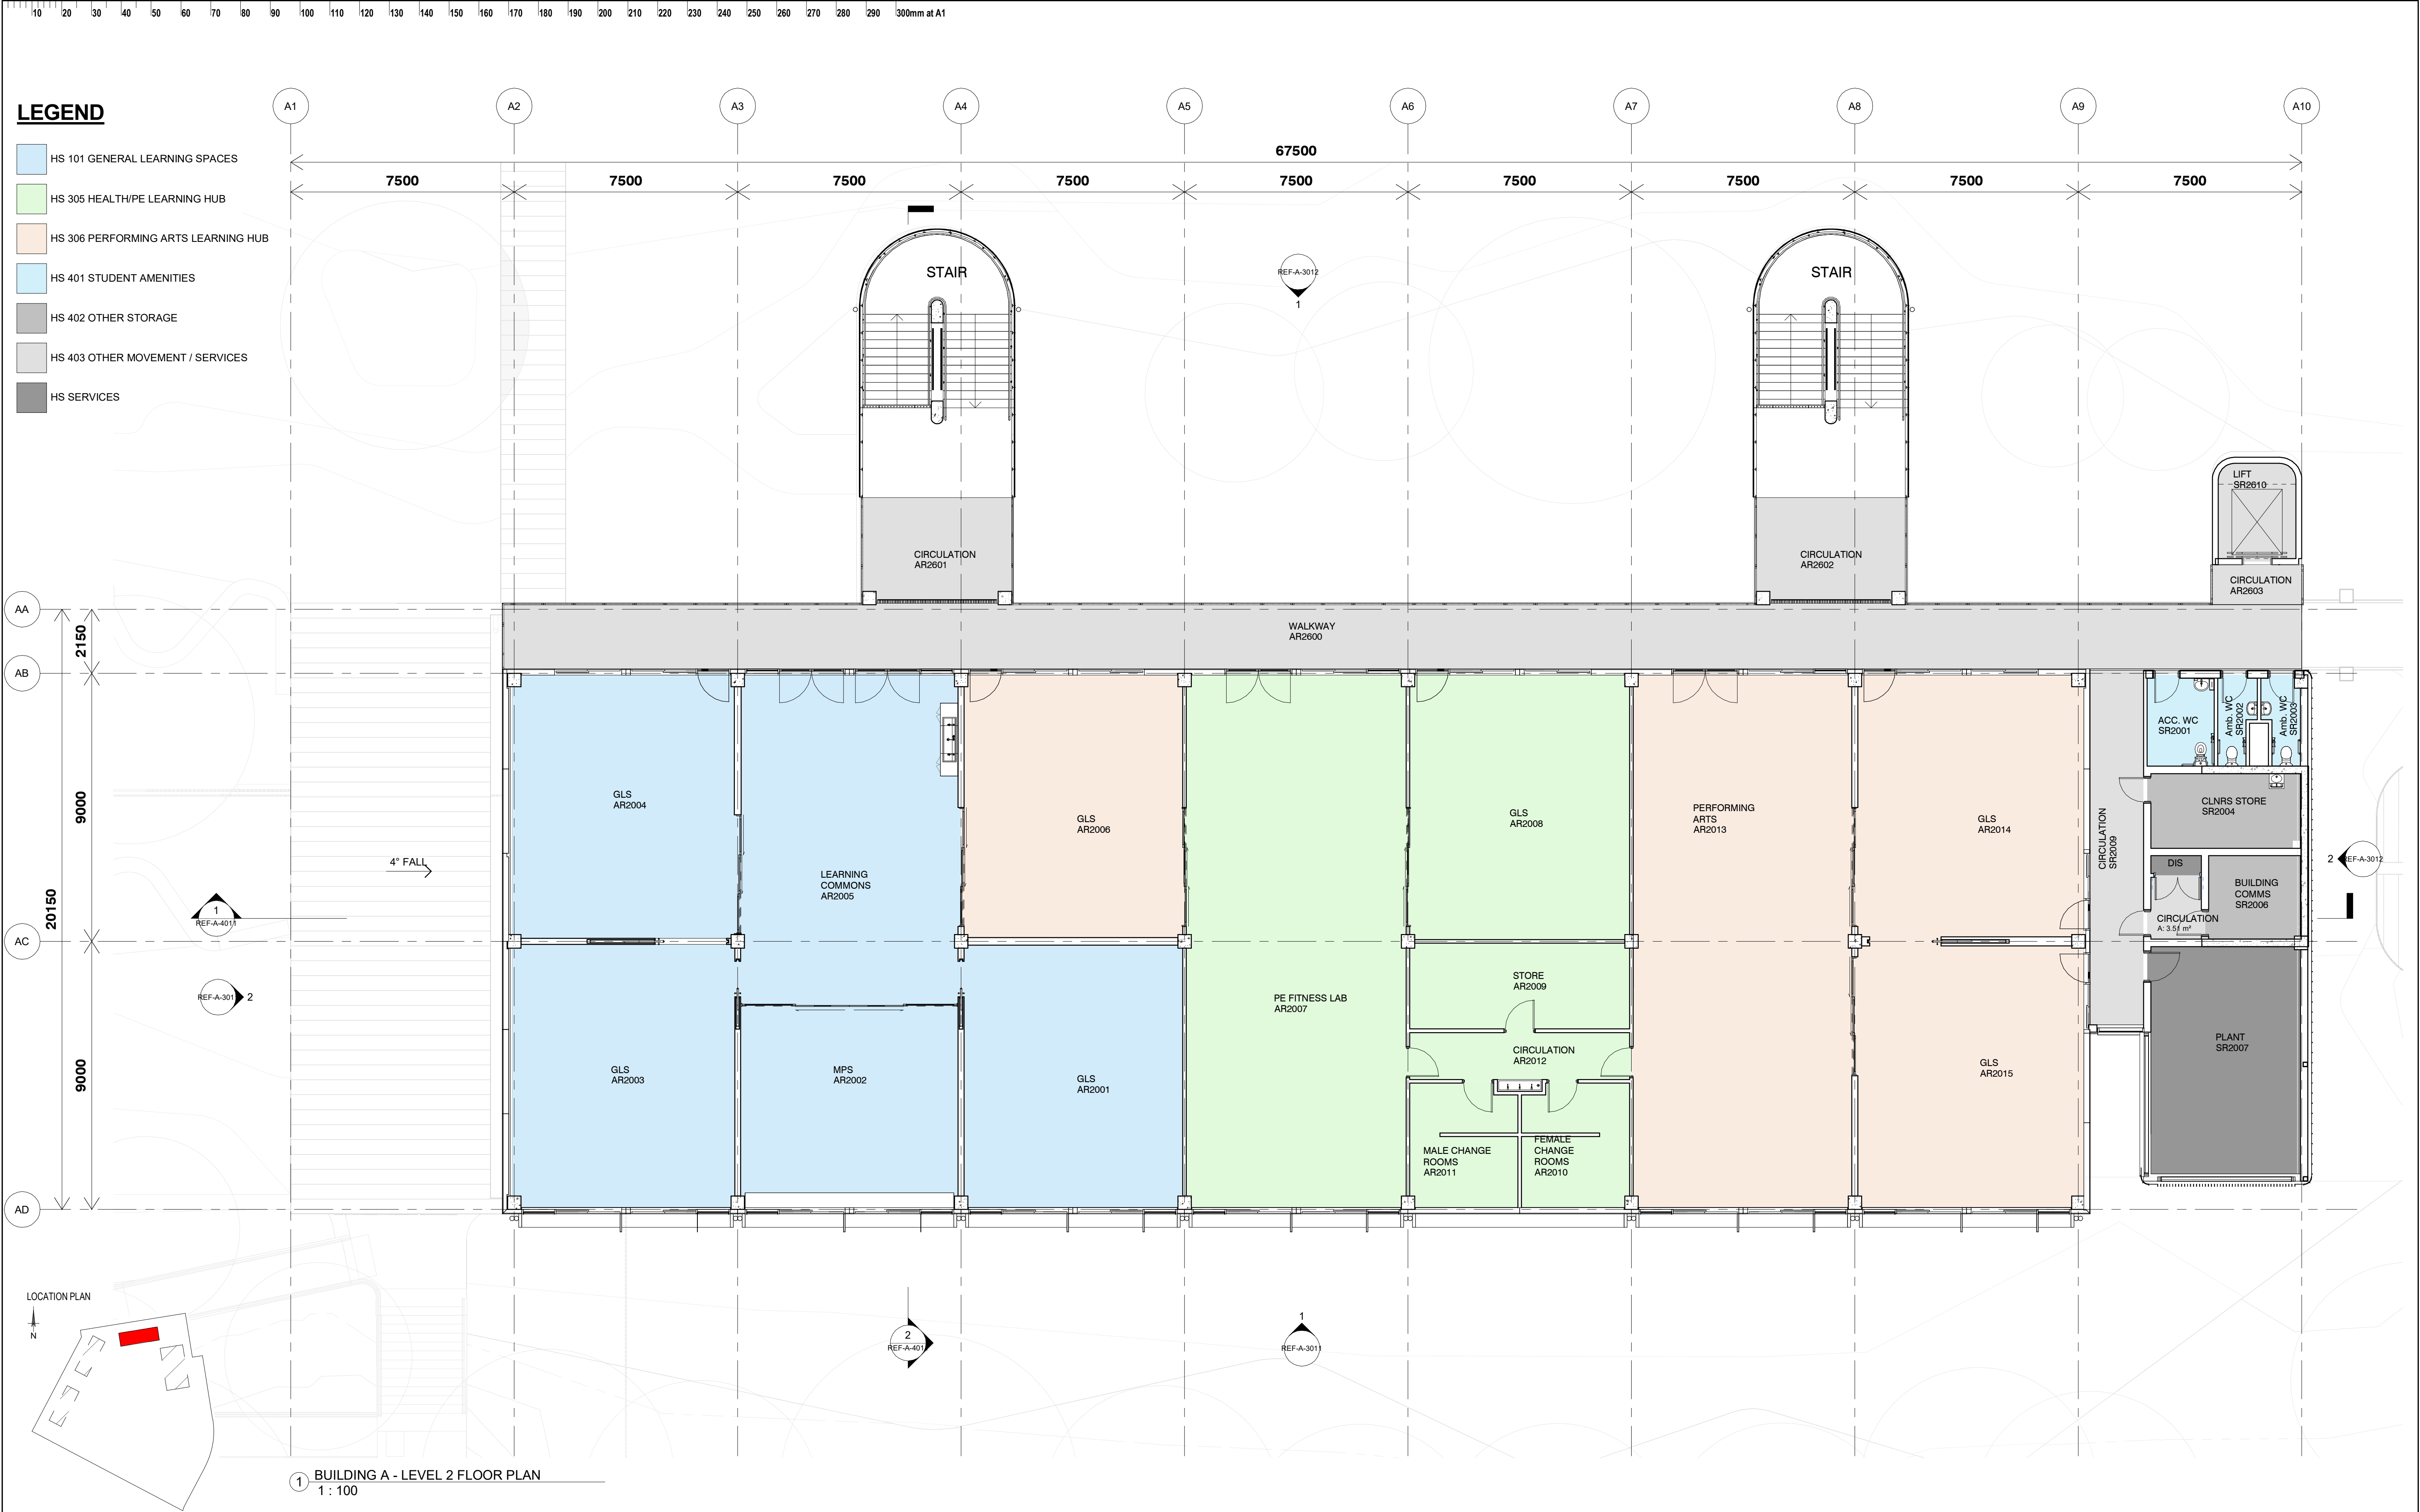


 ISSUE			DATE	SUBJECT	AUTHORISED	LANDSCAPE ARCHITECT	PROJECT MANAGER	CLIENT	PROJECT	DESCRIPTION		
01	29/11/2024	FINAL DRAFT	ISSUE FOR REF	EF		 Level 3-5 Baptist Street Sydney NSW 2000 P + 61 2 8332 5600	 Level 15, 207 Kent Street, Sydney NSW 2000 T + 61 2 8332 5600	 	GLEDSWOOD HILLS HIGH SCHOOL 9 Gregory Hills Drive, Gledswood Hills NSW 2557	BUILDING A - LEVEL 2 FLOOR PLAN		
02	19/12/2024	ISSUE FOR REF	EF									
						SERVICES		CLIENT		PROJECT No	DRAWING No	REVISION
						 Level 8/9-13 Cadell Street, Sydney NSW 2000 T + 61 2 9587 1200	 Level 20, 66 Goulburn Street, Sydney NSW 2000 T + 61 2 9587 1312	STRUCTURE & CIVIL  Level 6/73 Miller St North Sydney NSW 2060 T + 61 2 9439 7288	ARCHITECT  T + 61 2 9319 2553 M 08 48 945 521 989 Nominated Architects Andrew Hipwell 0502 Daniel Beekwilder 0152 63 Myrtle Street Cherrybrook NSW 2008 Sydney Australia djrd.com.au			
									DISCLAIMER This drawing should be read in conjunction with all the standard notes & abbreviations in the drawing pack, relevant contracts, specifications and drawings. Dimensions are in millimetres. Levels are metres. Do not scale off drawings. Use figured dimensions only. Check dimensions on Site. Report discrepancies immediately.			
									 SCALE 1 : 100 @ A1 DATE PRINTED: 19/12/2024 4:53:39 PM			
										PURPOSE OF ISSUE	STATUS	DRAWN BY
										ISSUE FOR REF	S4	DL
											A1	29/11/2024

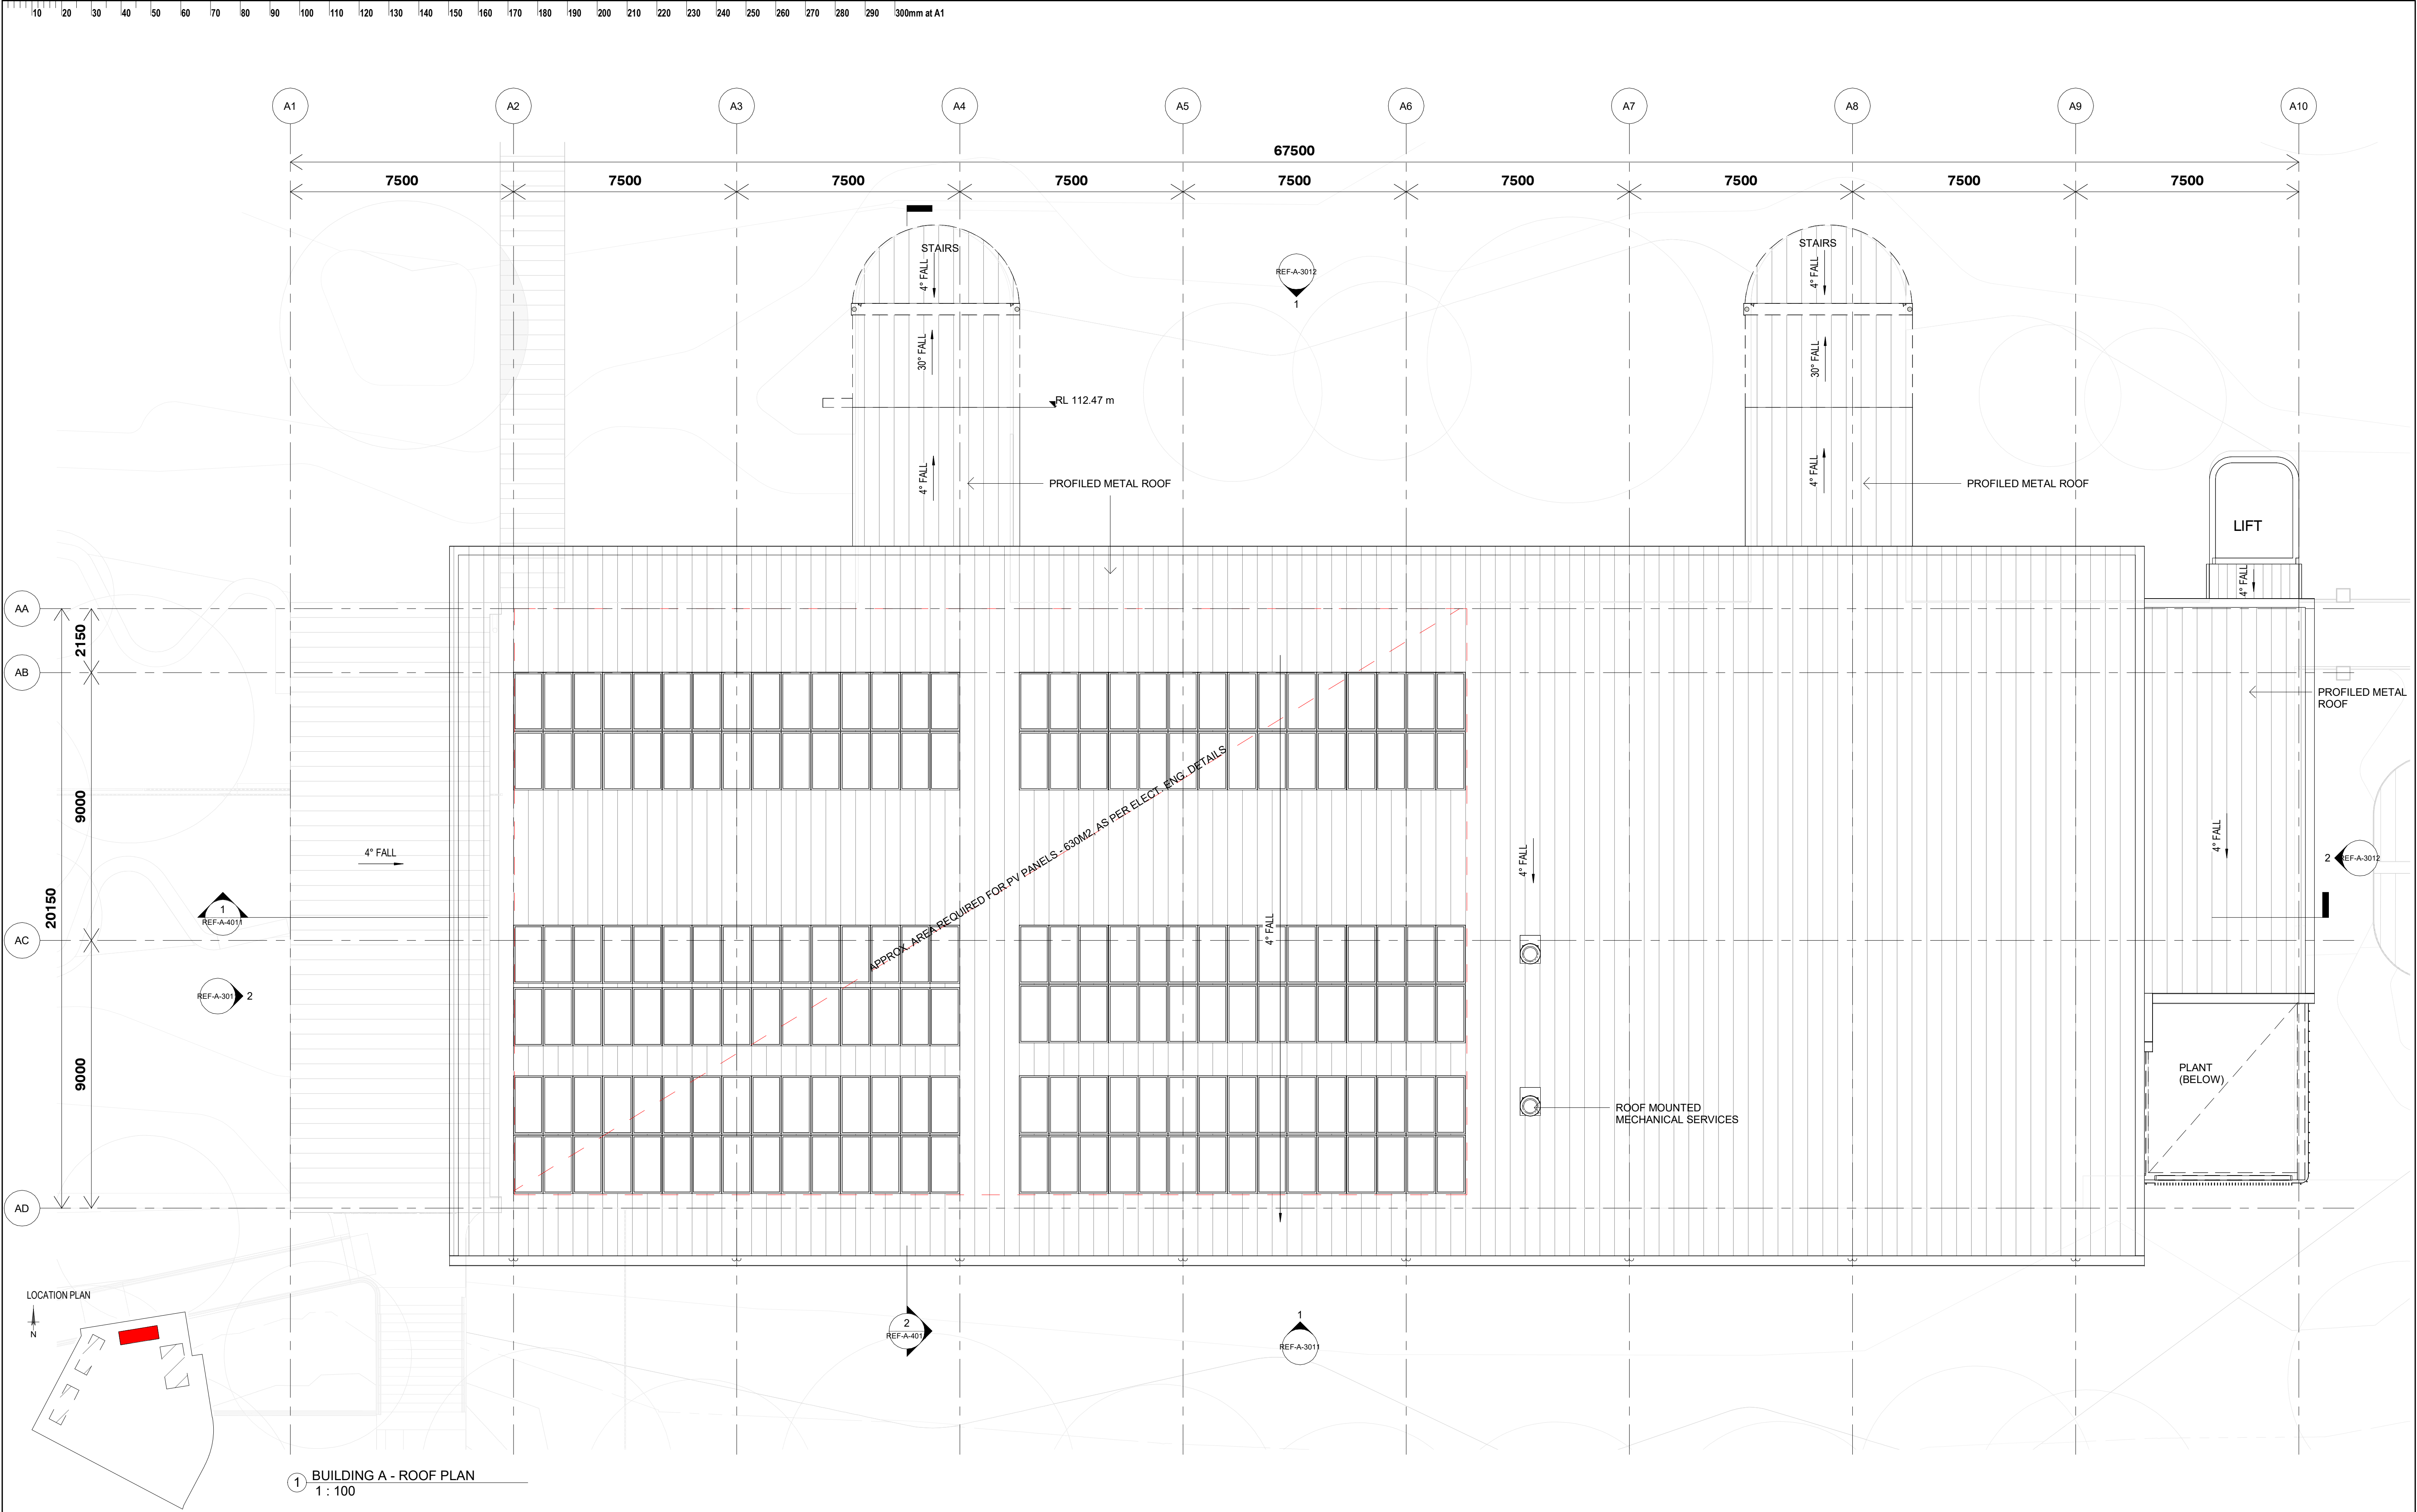


1 BUILDING A - ROOF PLAN
1 : 100

ISSUE		DATE	SUBJECT	AUTHORISED	LANDSCAPE ARCHITECT	PROJECT MANAGER	CLIENT	PROJECT	DESCRIPTION				
01	29/11/2024		FINAL DRAFT ISSUE FOR REF	EF	 Level 3-5 Baptist Street Sydney NSW 2010 T + 61 2 8332 5600	TSA Riley Level 15, 207 Kent Street, Sydney NSW 2000 T + 1300 482 661	 Education School Infrastructure		PROJECT GLEDSDOOD HILLS HIGH SCHOOL 9 Gregory Hills Drive, Gledswood Hills NSW 2557	BUILDING A - ROOF PLAN			
02	19/12/2024		ISSUE FOR REF	EF									
					SERVICES		STRUCTURE & CIVIL	ARCHITECT	DISCLAIMER				
					STEENSEN VARMING Level 89-13 Cadzow Street, Sydney NSW 2000 T + (02) 9967 2200	 Level 20, 66 Goulburn Street, Sydney NSW 2000 T + (02) 9599 1312	 Level 6/73 Miller St, North Sydney NSW 2060 T + (02) 9439 7288	 T + 612 9319 2555 M + 61 2 943 521 989 Nominated Architects Andrew Hipwell 0502 Daniel Beckwith 0152	This drawing should be read in conjunction with all the standard notes & abbreviations in the drawing pack, relevant contracts, specifications and drawings. Dimensions are in millimetres. Levels are metres. Do not scale off drawings. Use figured dimensions only. Check dimensions on Site. Report discrepancies immediately.				
					 SCALE 1 : 100 @ A1 DATE PRINTED: 19/12/2024 4:54:25 PM					 PURPOSE OF ISSUE ISSUE FOR REF STATUS S4 DRAWN BY DL SHEET SIZE A1 ORIGIN DATE 29/11/2024			

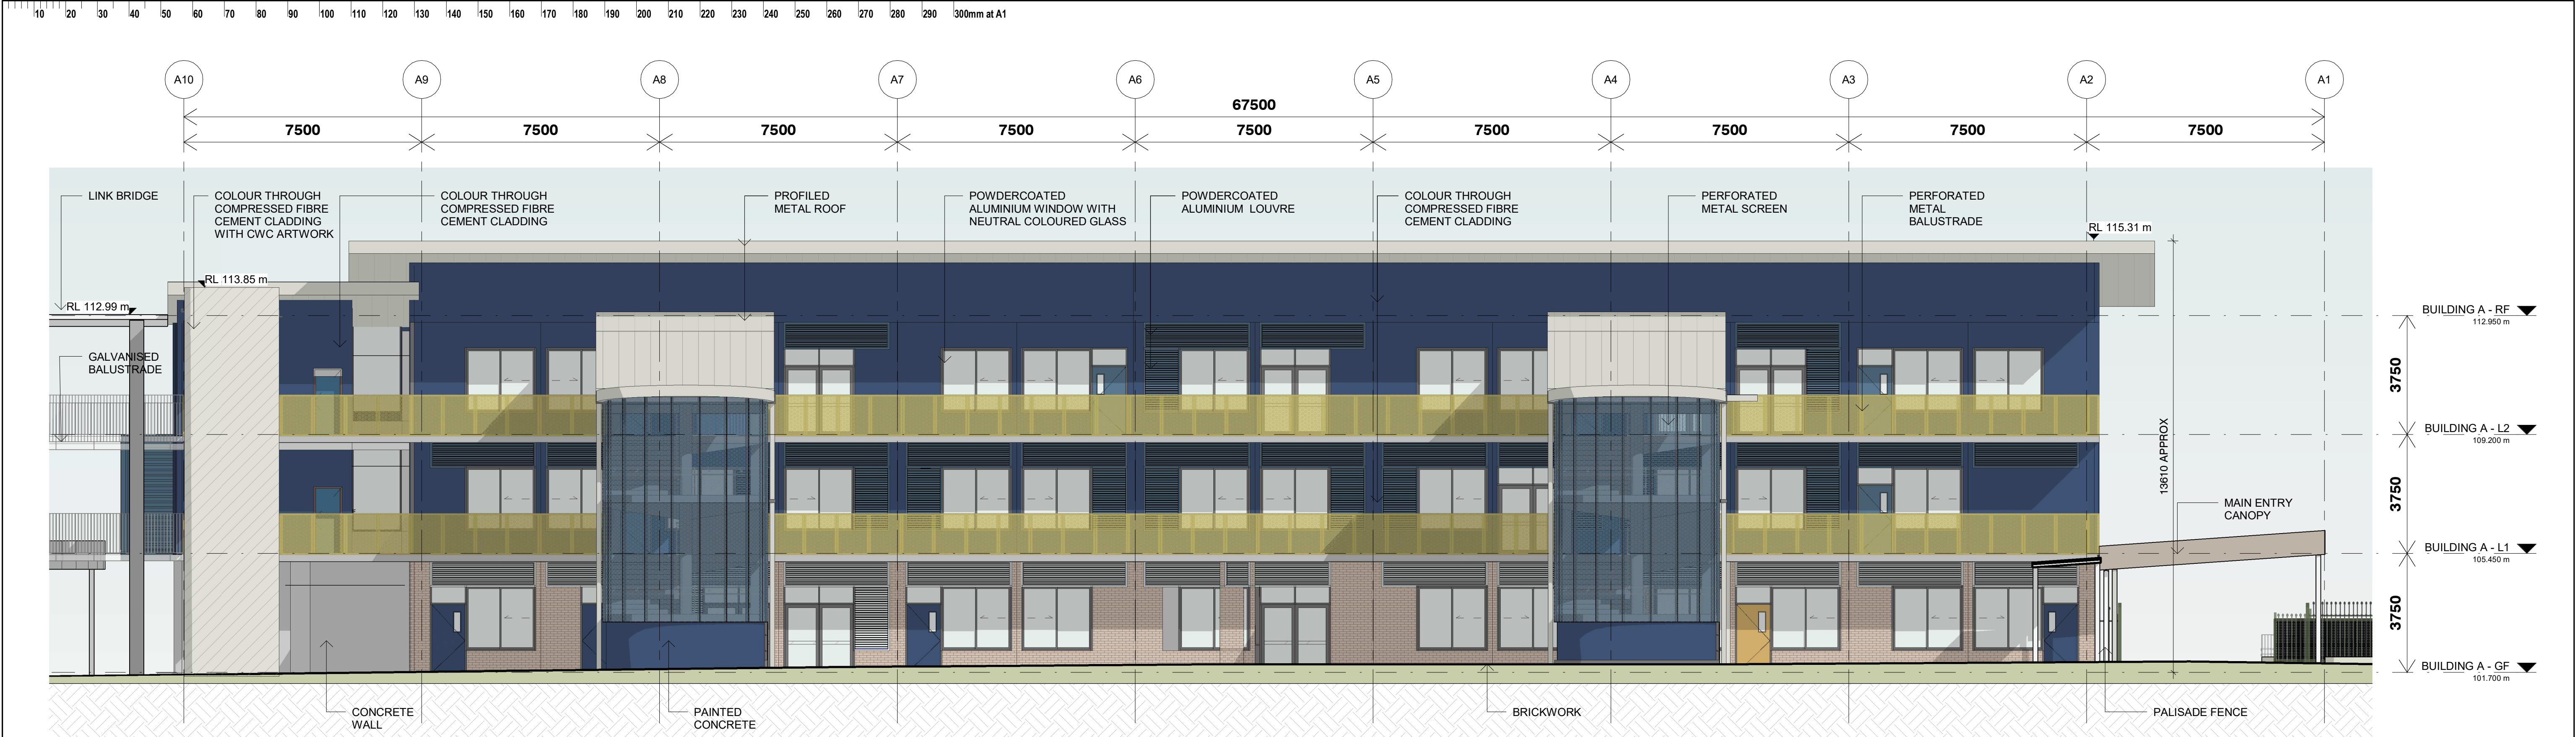


1 BUILDING A - NORTH ELEVATION
1 : 100

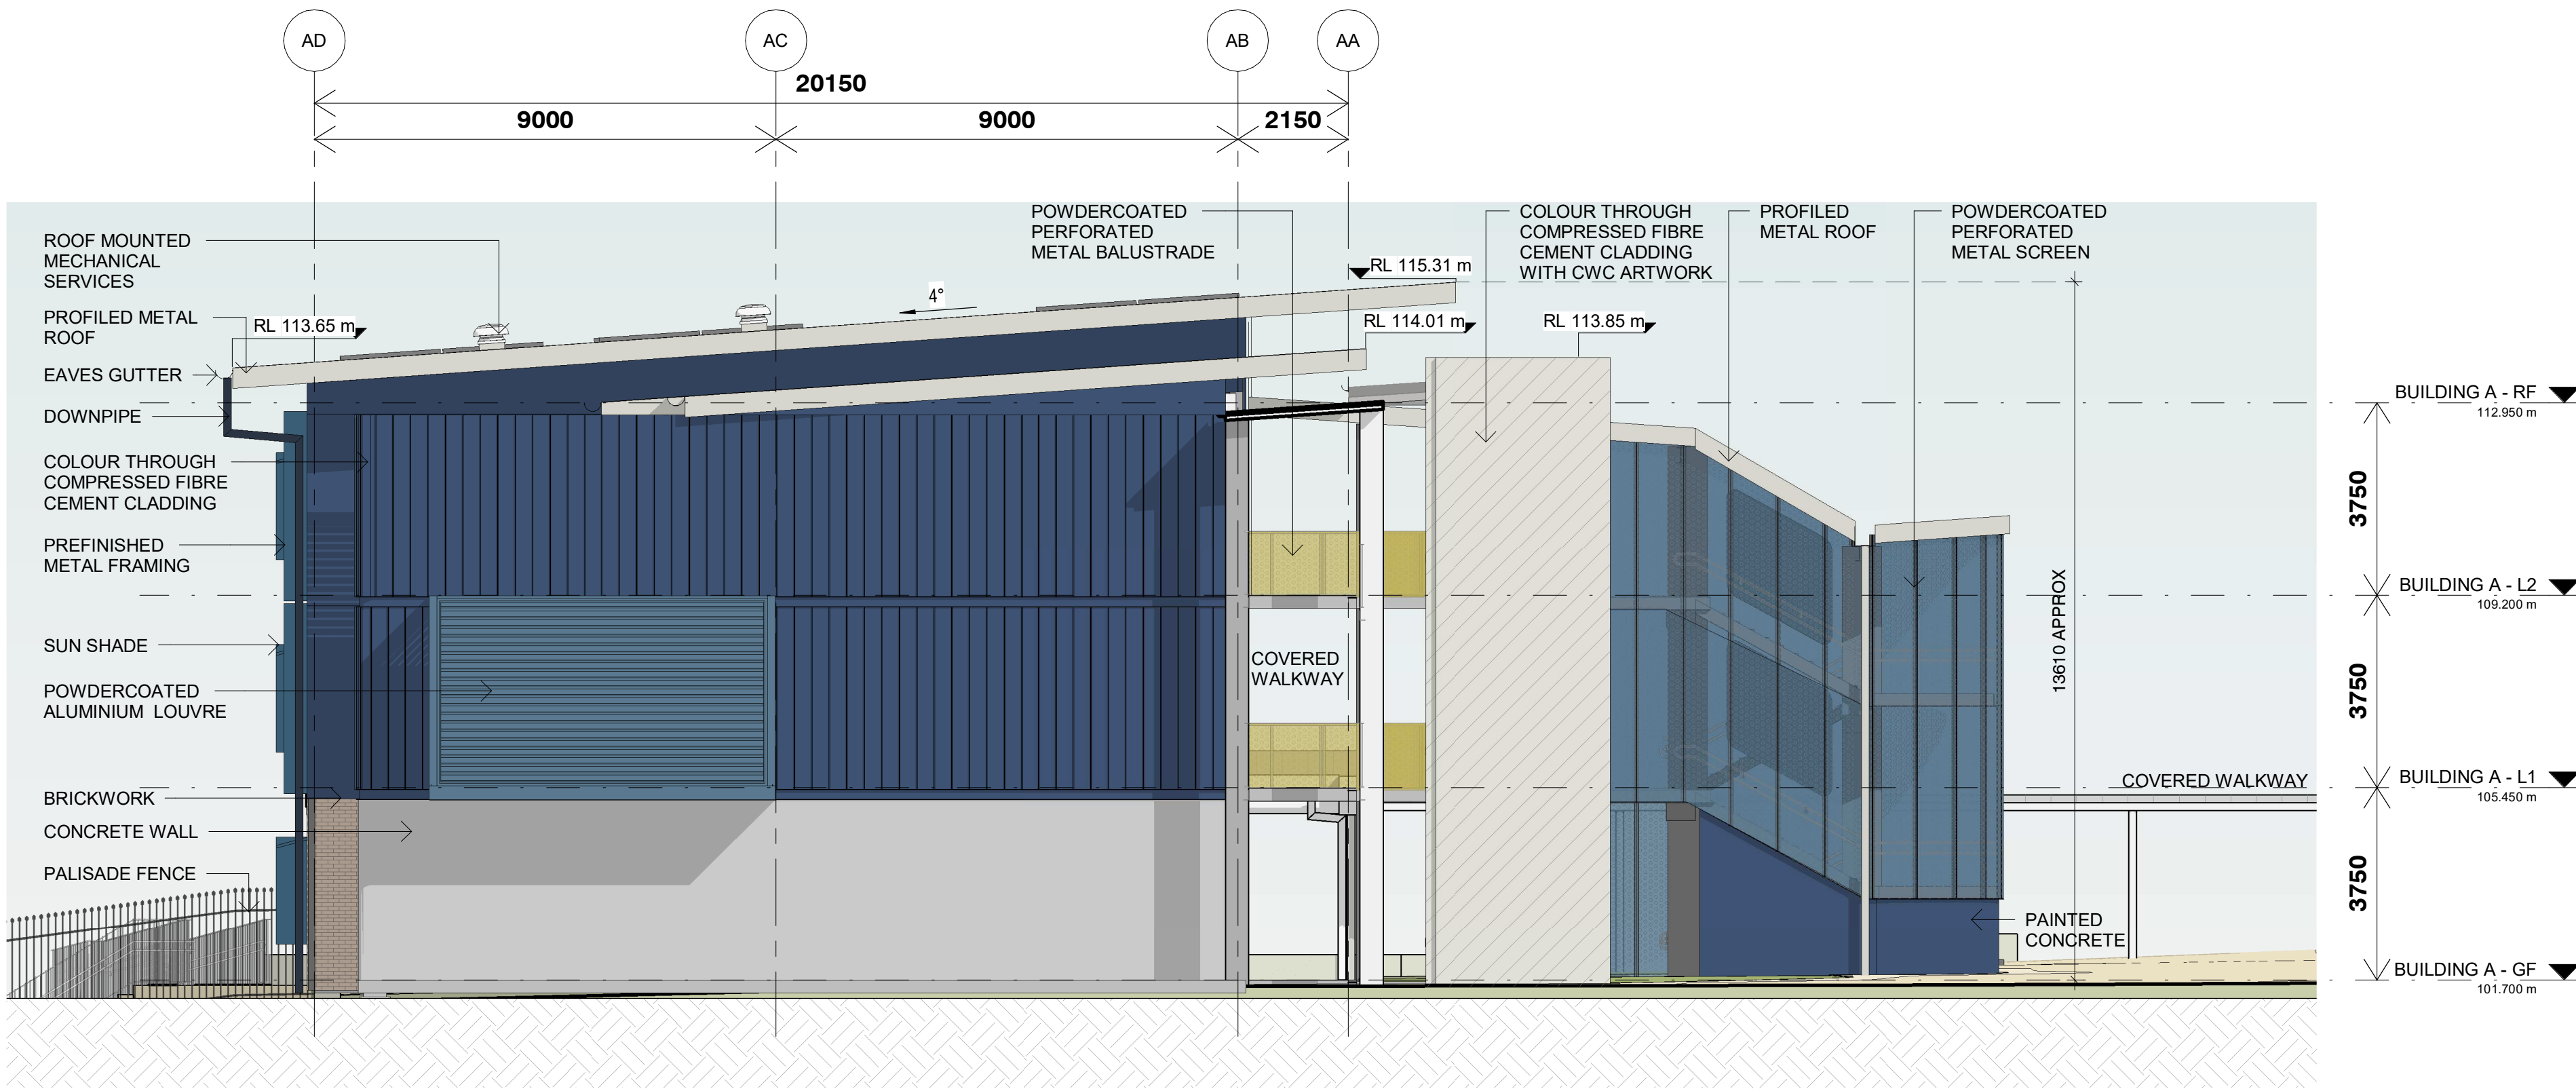


2 BUILDING A - EAST ELEVATION
1 : 100


ISSUE		DATE	SUBJECT	AUTHORISED	LANDSCAPE ARCHITECT	PROJECT MANAGER	CLIENT	PROJECT		DESCRIPTION						
01	29/11/2024	FINAL DRAFT	ISSUE FOR REF	EF	 Level 3-5 Baptist Street Sydney NSW 2000 T + 61 2 8332 5600	TSA Riley Level 15, 207 Kent Street, Sydney NSW 2000 T + 1300 462 551	 Education School Infrastructure	PROJECT GLEDSDOOD HILLS HIGH SCHOOL 9 Gregory Hills Drive, Gledswood Hills NSW 2557	DESCRIPTION BUILDING A - ELEVATIONS - SHEET 2	PROJECT No 24 409	DRAWING No GHHS-DJRD-B00A-ZZ-REF-A-3012					
02	19/12/2024	ISSUE FOR REF	ISSUE FOR REF	EF												
					SERVICES STEENSEN VARMING Level 89-13 Castlereagh Street, Sydney NSW 2000 T + (02) 9967 2200	 Level 20, 66 Goulburn Street, Sydney NSW 2000 T + (02) 9599 1312	STRUCTURE & CIVIL  Level 6/73 Miller St, North Sydney NSW 2060 T + (02) 9439 7288	ARCHITECT  T + 61 2 9310 2553 M + 61 2 943 521 989 Nominated Architects Andrew Hipwell 0502 Daniel Beckwith 0152 63 Myrtle Street Cherrybrook NSW 2008 Sydney Australia djrd.com.au	DISCLAIMER This drawing should be read in conjunction with all the standard notes & abbreviations in the drawing pack, relevant contracts, specifications and drawings. Dimensions are in millimetres. Levels are metres. Do not scale off drawings. Use figured dimensions only. Check dimensions on Site. Report discrepancies immediately.	SCALE  1 : 100 @ A1 DATE PRINTED: 19/12/2024 5:05:43 PM		PURPOSE OF ISSUE ISSUE FOR REF	STATUS S4	DRAWN BY DL	SHEET SIZE A1	ORIGIN DATE 29/11/2024

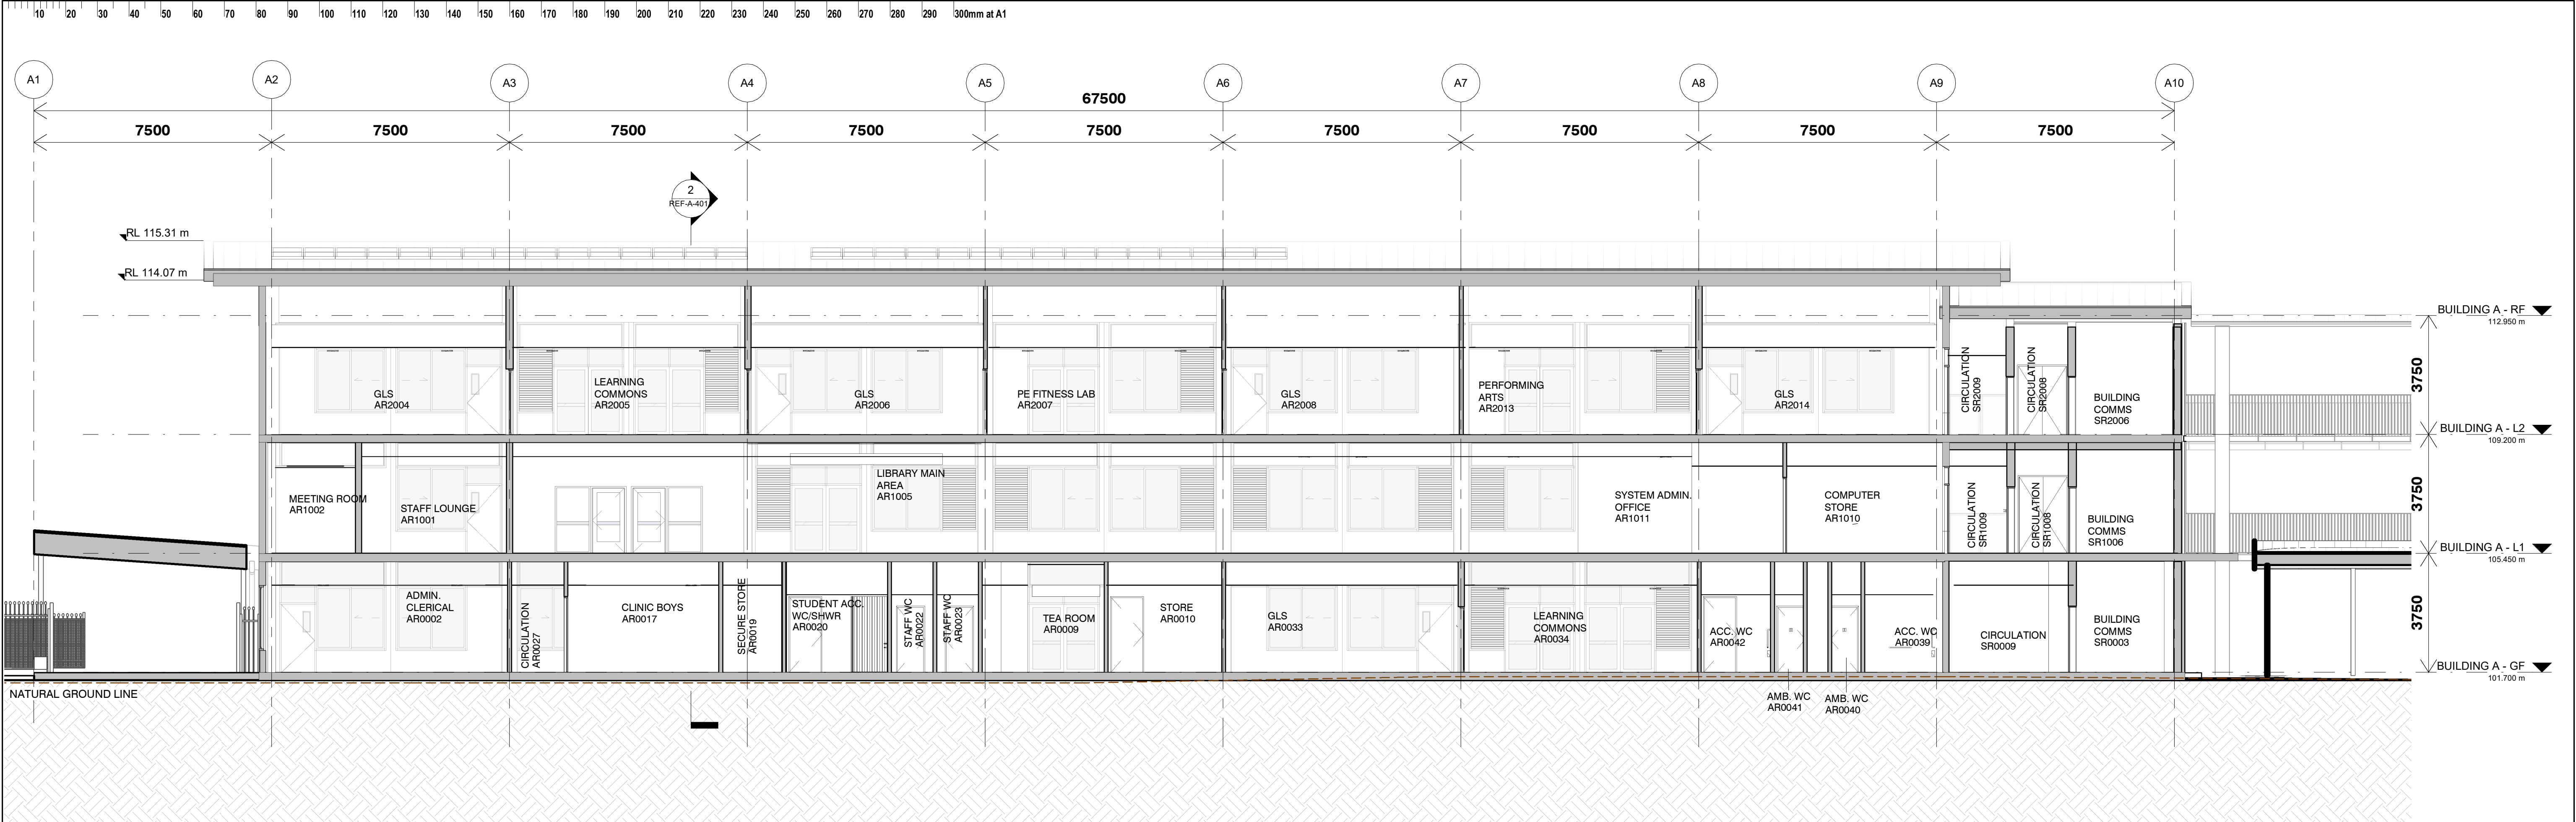


1 BUILDING A - CROSS SECTION 01
1 : 100

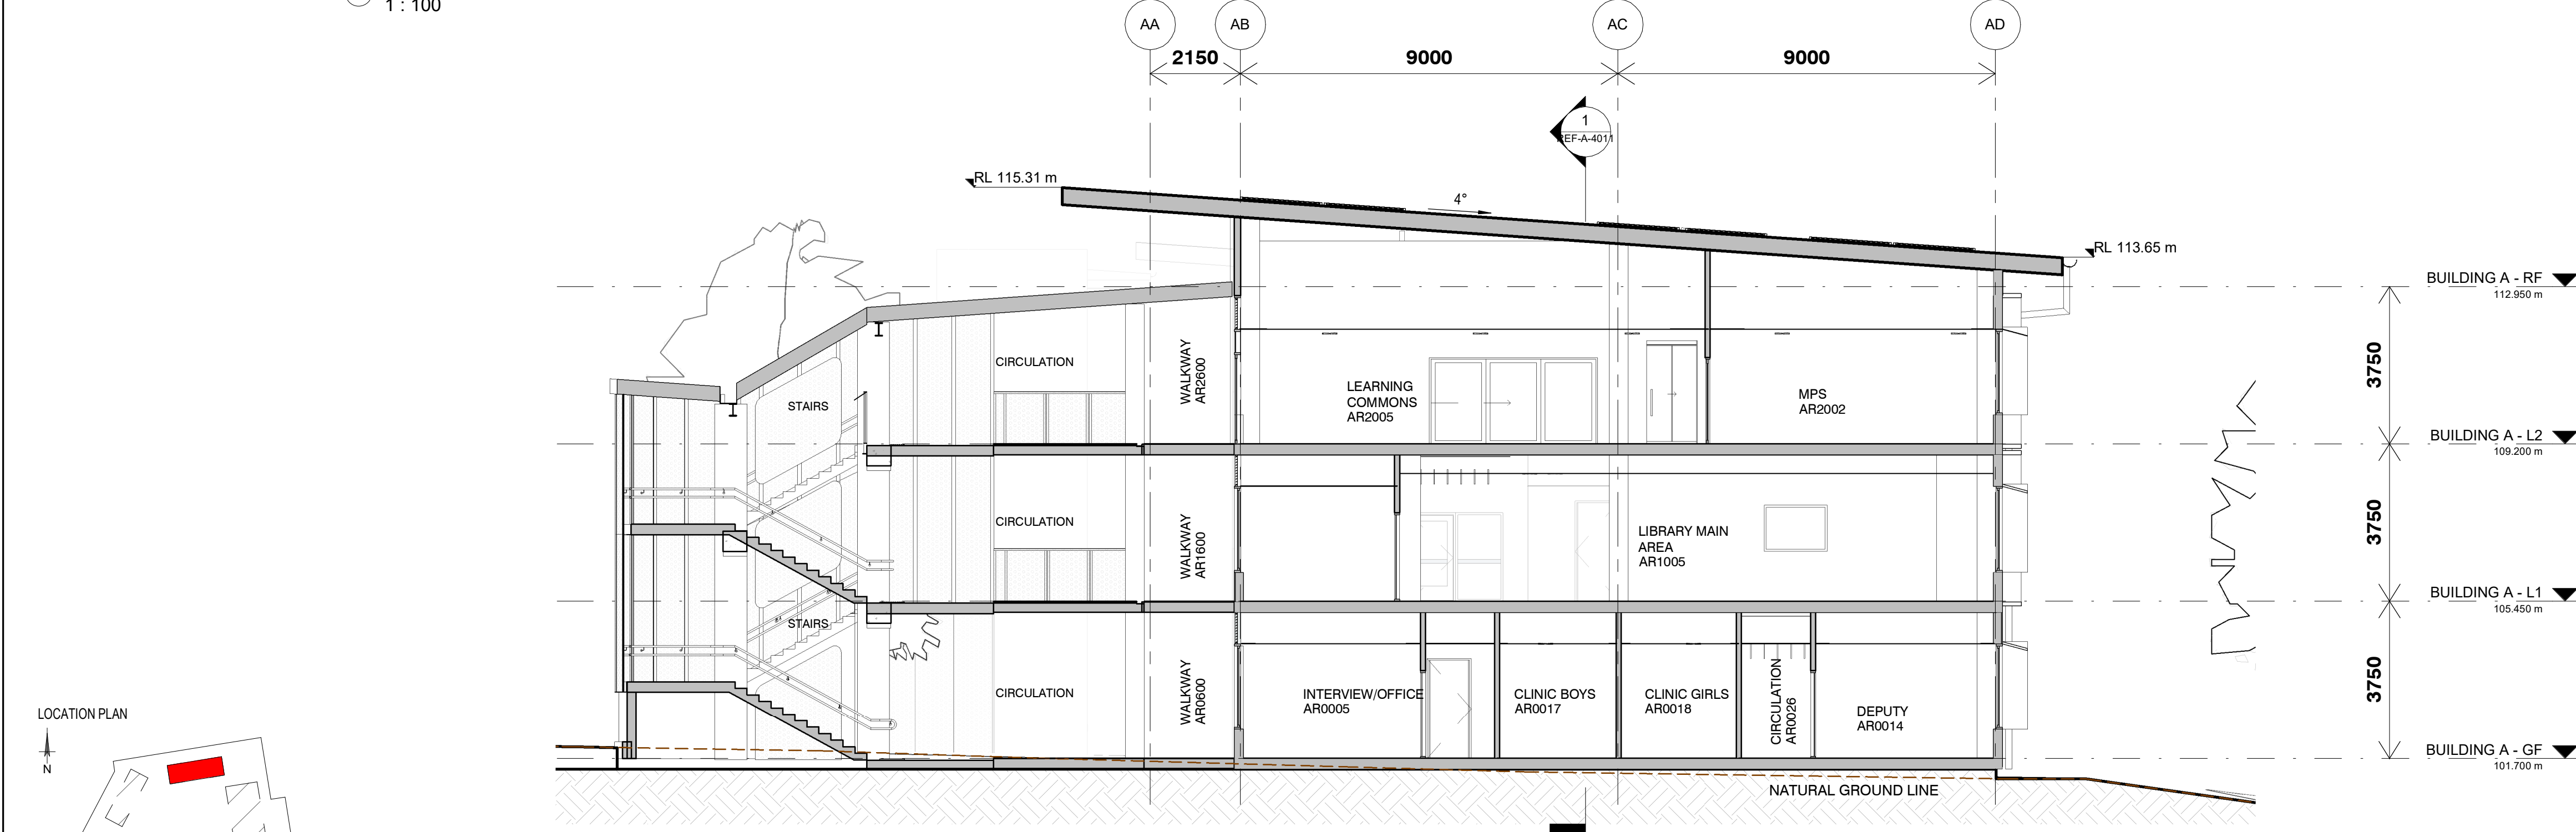



2 BUILDING A - CROSS SECTION 02
1 : 100

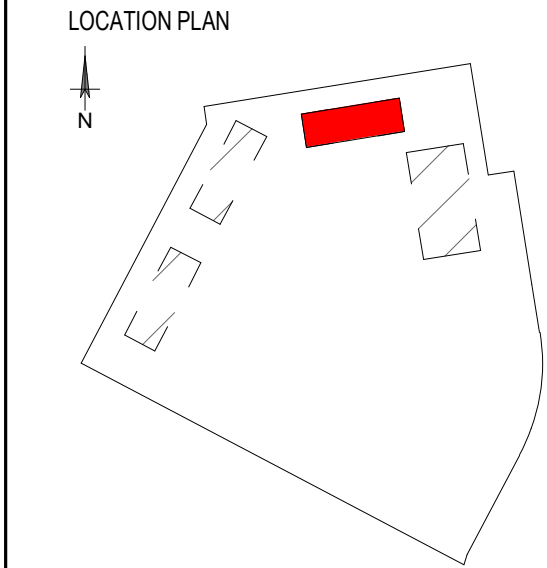


ISSUE		DATE	SUBJECT	AUTHORISED	LANDSCAPE ARCHITECT	PROJECT MANAGER	CLIENT	PROJECT	DESCRIPTION
01	29/11/2024	FINAL DRAFT ISSUE FOR REF		EF	 Level 3-5 Bapst Street Sydney NSW 2015 T + 61 2 8332 5600	 Level 15, 207 Kent Street, Sydney NSW 2000 T + 61 2 8332 6551	 	9 Gregory Hills Drive, Gledswood Hills NSW 2557	BUILDING A - SECTIONS - SHEET 1
02	19/12/2024	ISSUE FOR REF		EF					
					SERVICES		STRUCTURE & CIVIL	ARCHITECT	
					STEENSEN VARMING			 T + 61 2 9319 2553 M + 61 2 943 521 989 Nominated Architects Architects (NSW) 1552 Daniel Beckwith 1552	DISCLAIMER This drawing should be read in conjunction with all the standard notes & abbreviations in the drawing pack, relevant contracts, specifications and drawings. Dimensions are in millimetres. Levels are metres. Do not scale off drawings. Use figured dimensions only. Check dimensions on Site. Report discrepancies immediately.
					Level 89-13 Cadernagh Street, Sydney NSW 2000 T + (02) 9967 1200	Level 20, 66 Goulburn Street, Sydney NSW 2000 T + (02) 9586 1312	Level 673 Miller St, North Sydney NSW 2060 T + (02) 9439 7288		

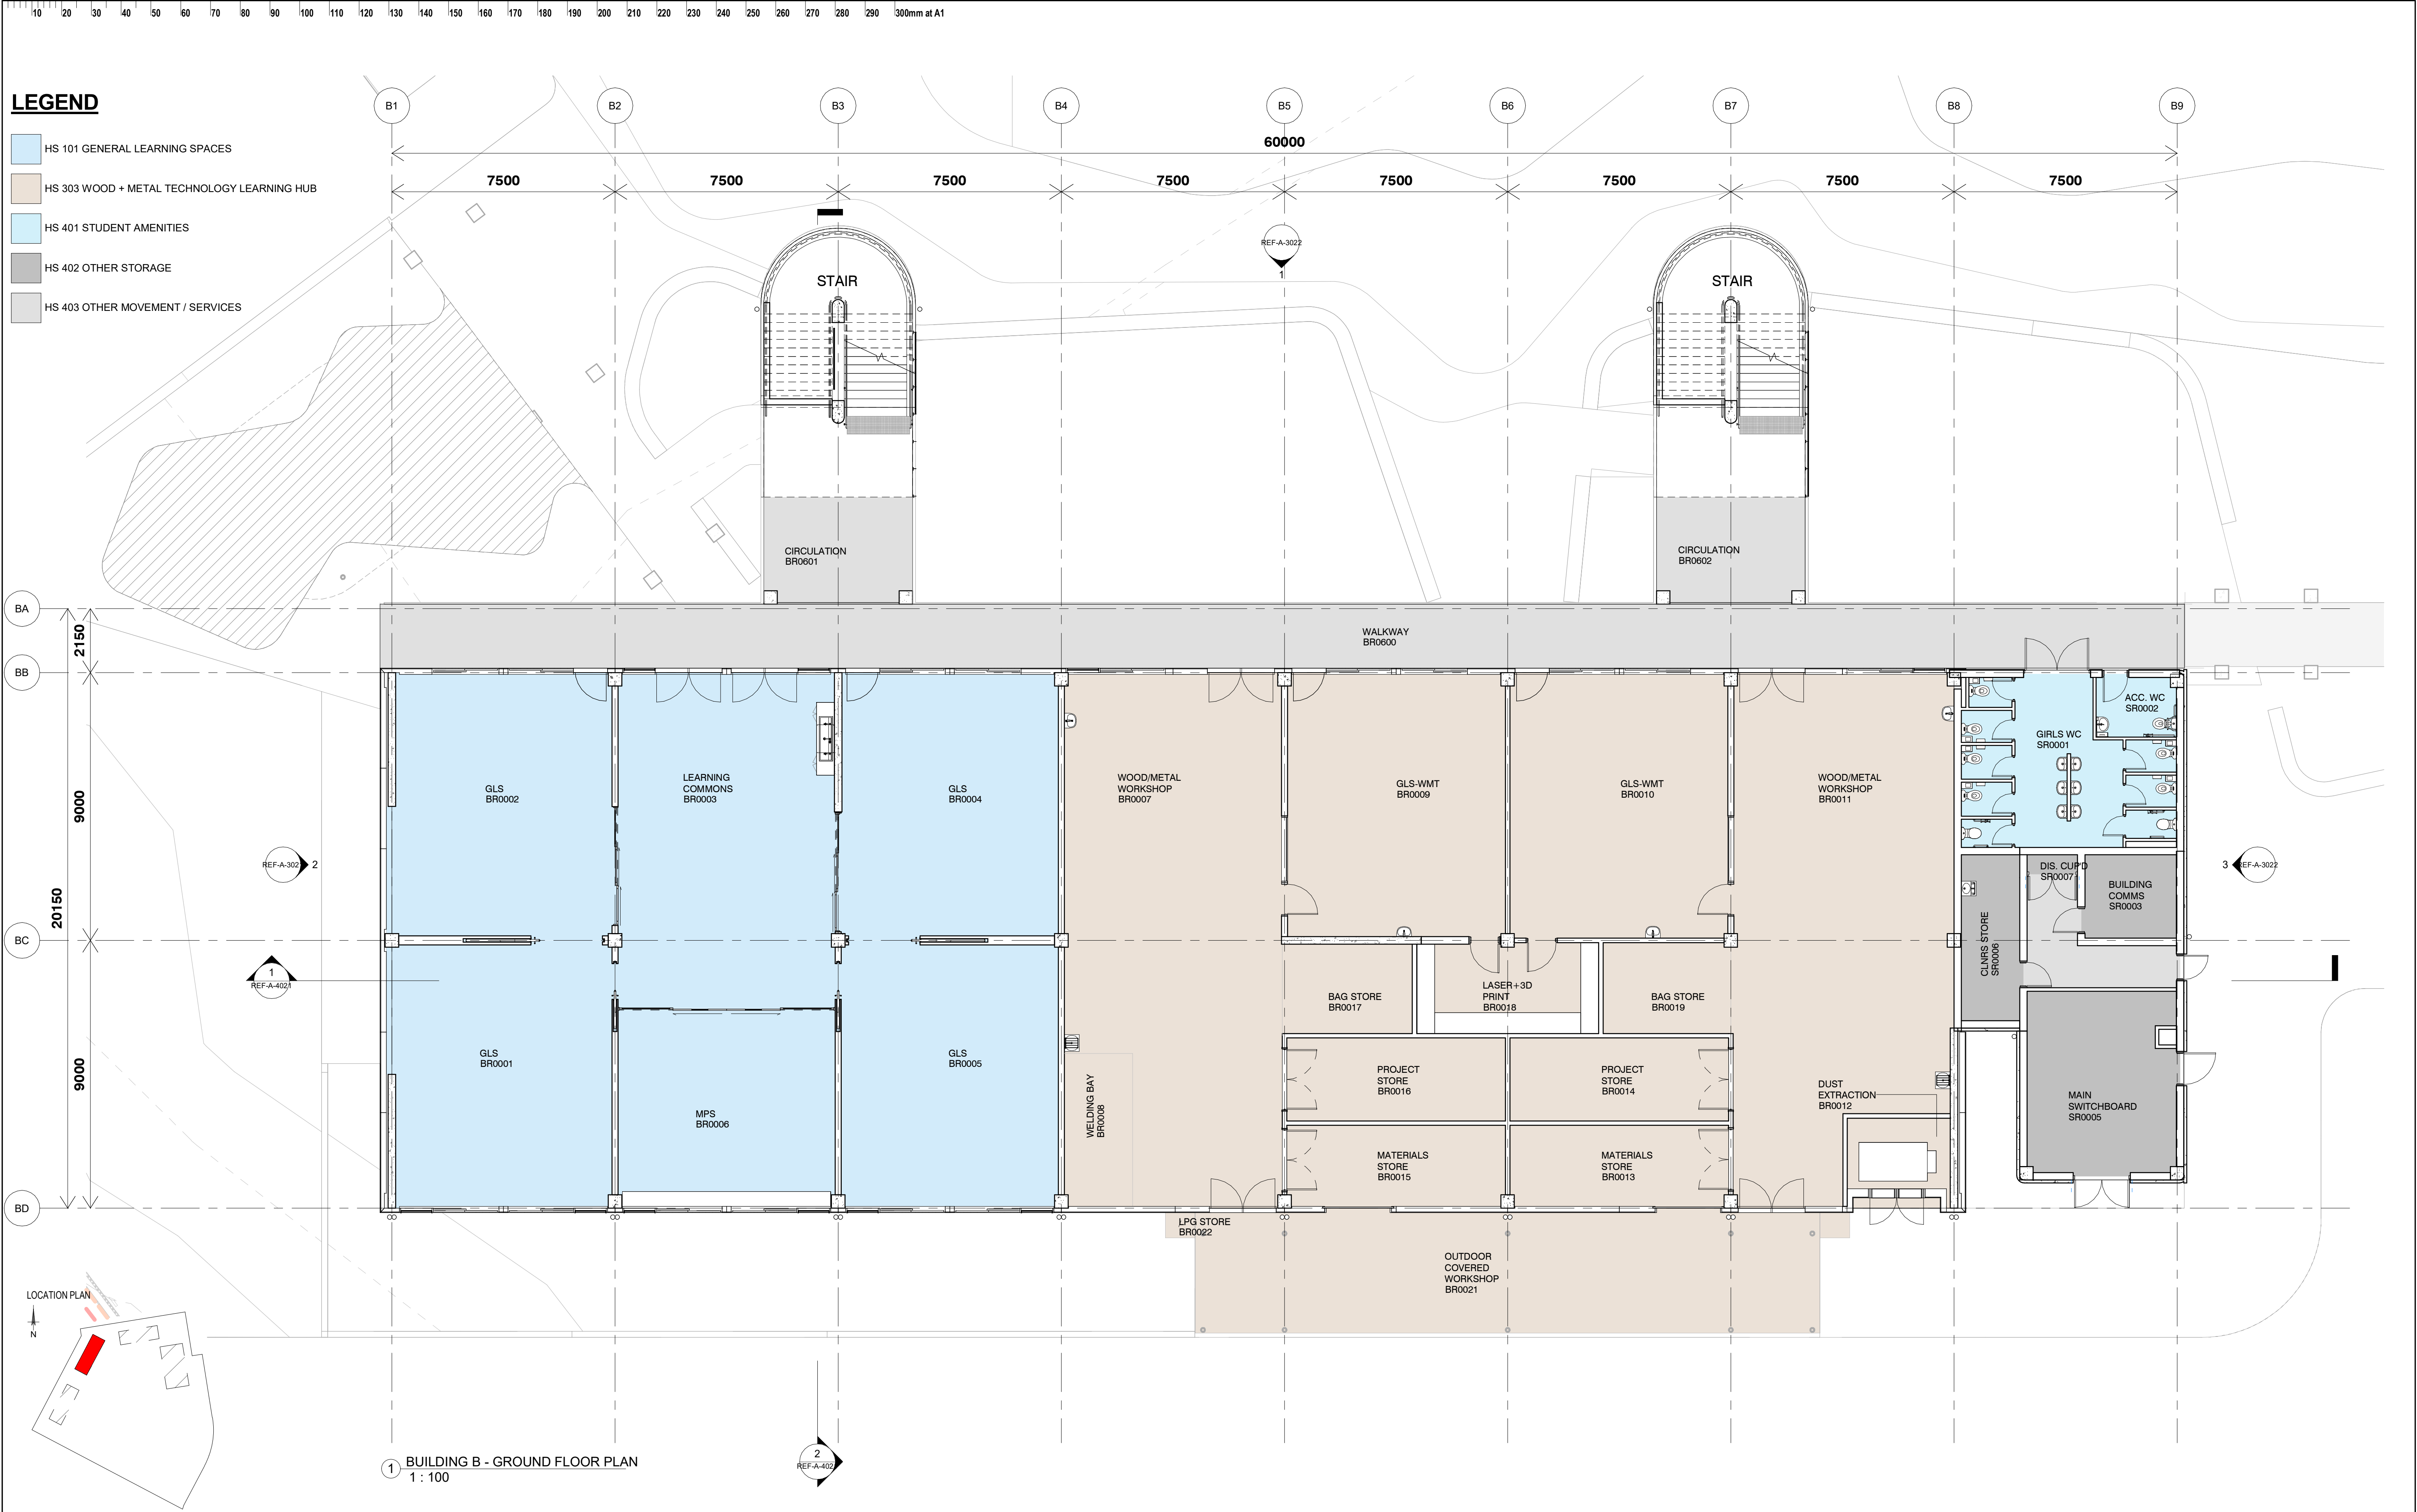

 
ISSUE			DATE	SUBJECT	AUTHORISED	LANDSCAPE ARCHITECT	PROJECT MANAGER	CLIENT	PROJECT			DESCRIPTION		
01	29/11/2024	FINAL DRAFT	ISSUE FOR REF	EF		 Level 3-5 Baptist Street Sydney NSW 2010 T + 61 2 8332 5600	 Level 15, 207 Kent Street, Sydney NSW 2000 T + 61 2 8332 5600	 	GLEDSDOOD HILLS HIGH SCHOOL 9 Gregory Hills Drive, Gledswood Hills NSW 2557			BUILDING B - GROUND FLOOR PLAN		
02	19/12/2024	ISSUE FOR REF	EF											
						SERVICES		STRUCTURE & CIVIL	ARCHITECT			PROJECT No		
						 Level 8/9-13 Castlereagh Street, Sydney NSW 2000 T + 61 2 9567 2200	 Level 20, 66 Goulburn Street, Sydney NSW 2000 T + 61 2 9567 1312	 Level 6/73 Miller St North Sydney NSW 2060 T + 61 2 9439 7288	 T + 61 2 9310 2553 MGR: 18 945 321 989 Nominated Architects Andrew Hipwell: 0502 Daniel Beckwith: 0152			DRAWING No		
									DISCLAIMER			24 409		
									This drawing should be read in conjunction with all the standard notes & abbreviations in the drawing pack, relevant contracts, specifications and drawings. Dimensions are in millimetres. Levels are metres. Do not scale off drawings. Use figured dimensions only. Check dimensions on site. Report discrepancies immediately.			GHHS-DJRD-B00B-GF-REF-A-1020		
									 SCALE 1 : 100 @ A1			REVISION		
									DATE PRINTED:			PURPOSE OF ISSUE		
									19/12/2024 5:12:10 PM			STATUS		
									ISSUE FOR REF			S4		
									DL			DRAWN BY		
									A1			SHEET SIZE		
									29/11/2024			ORIGIN DATE		

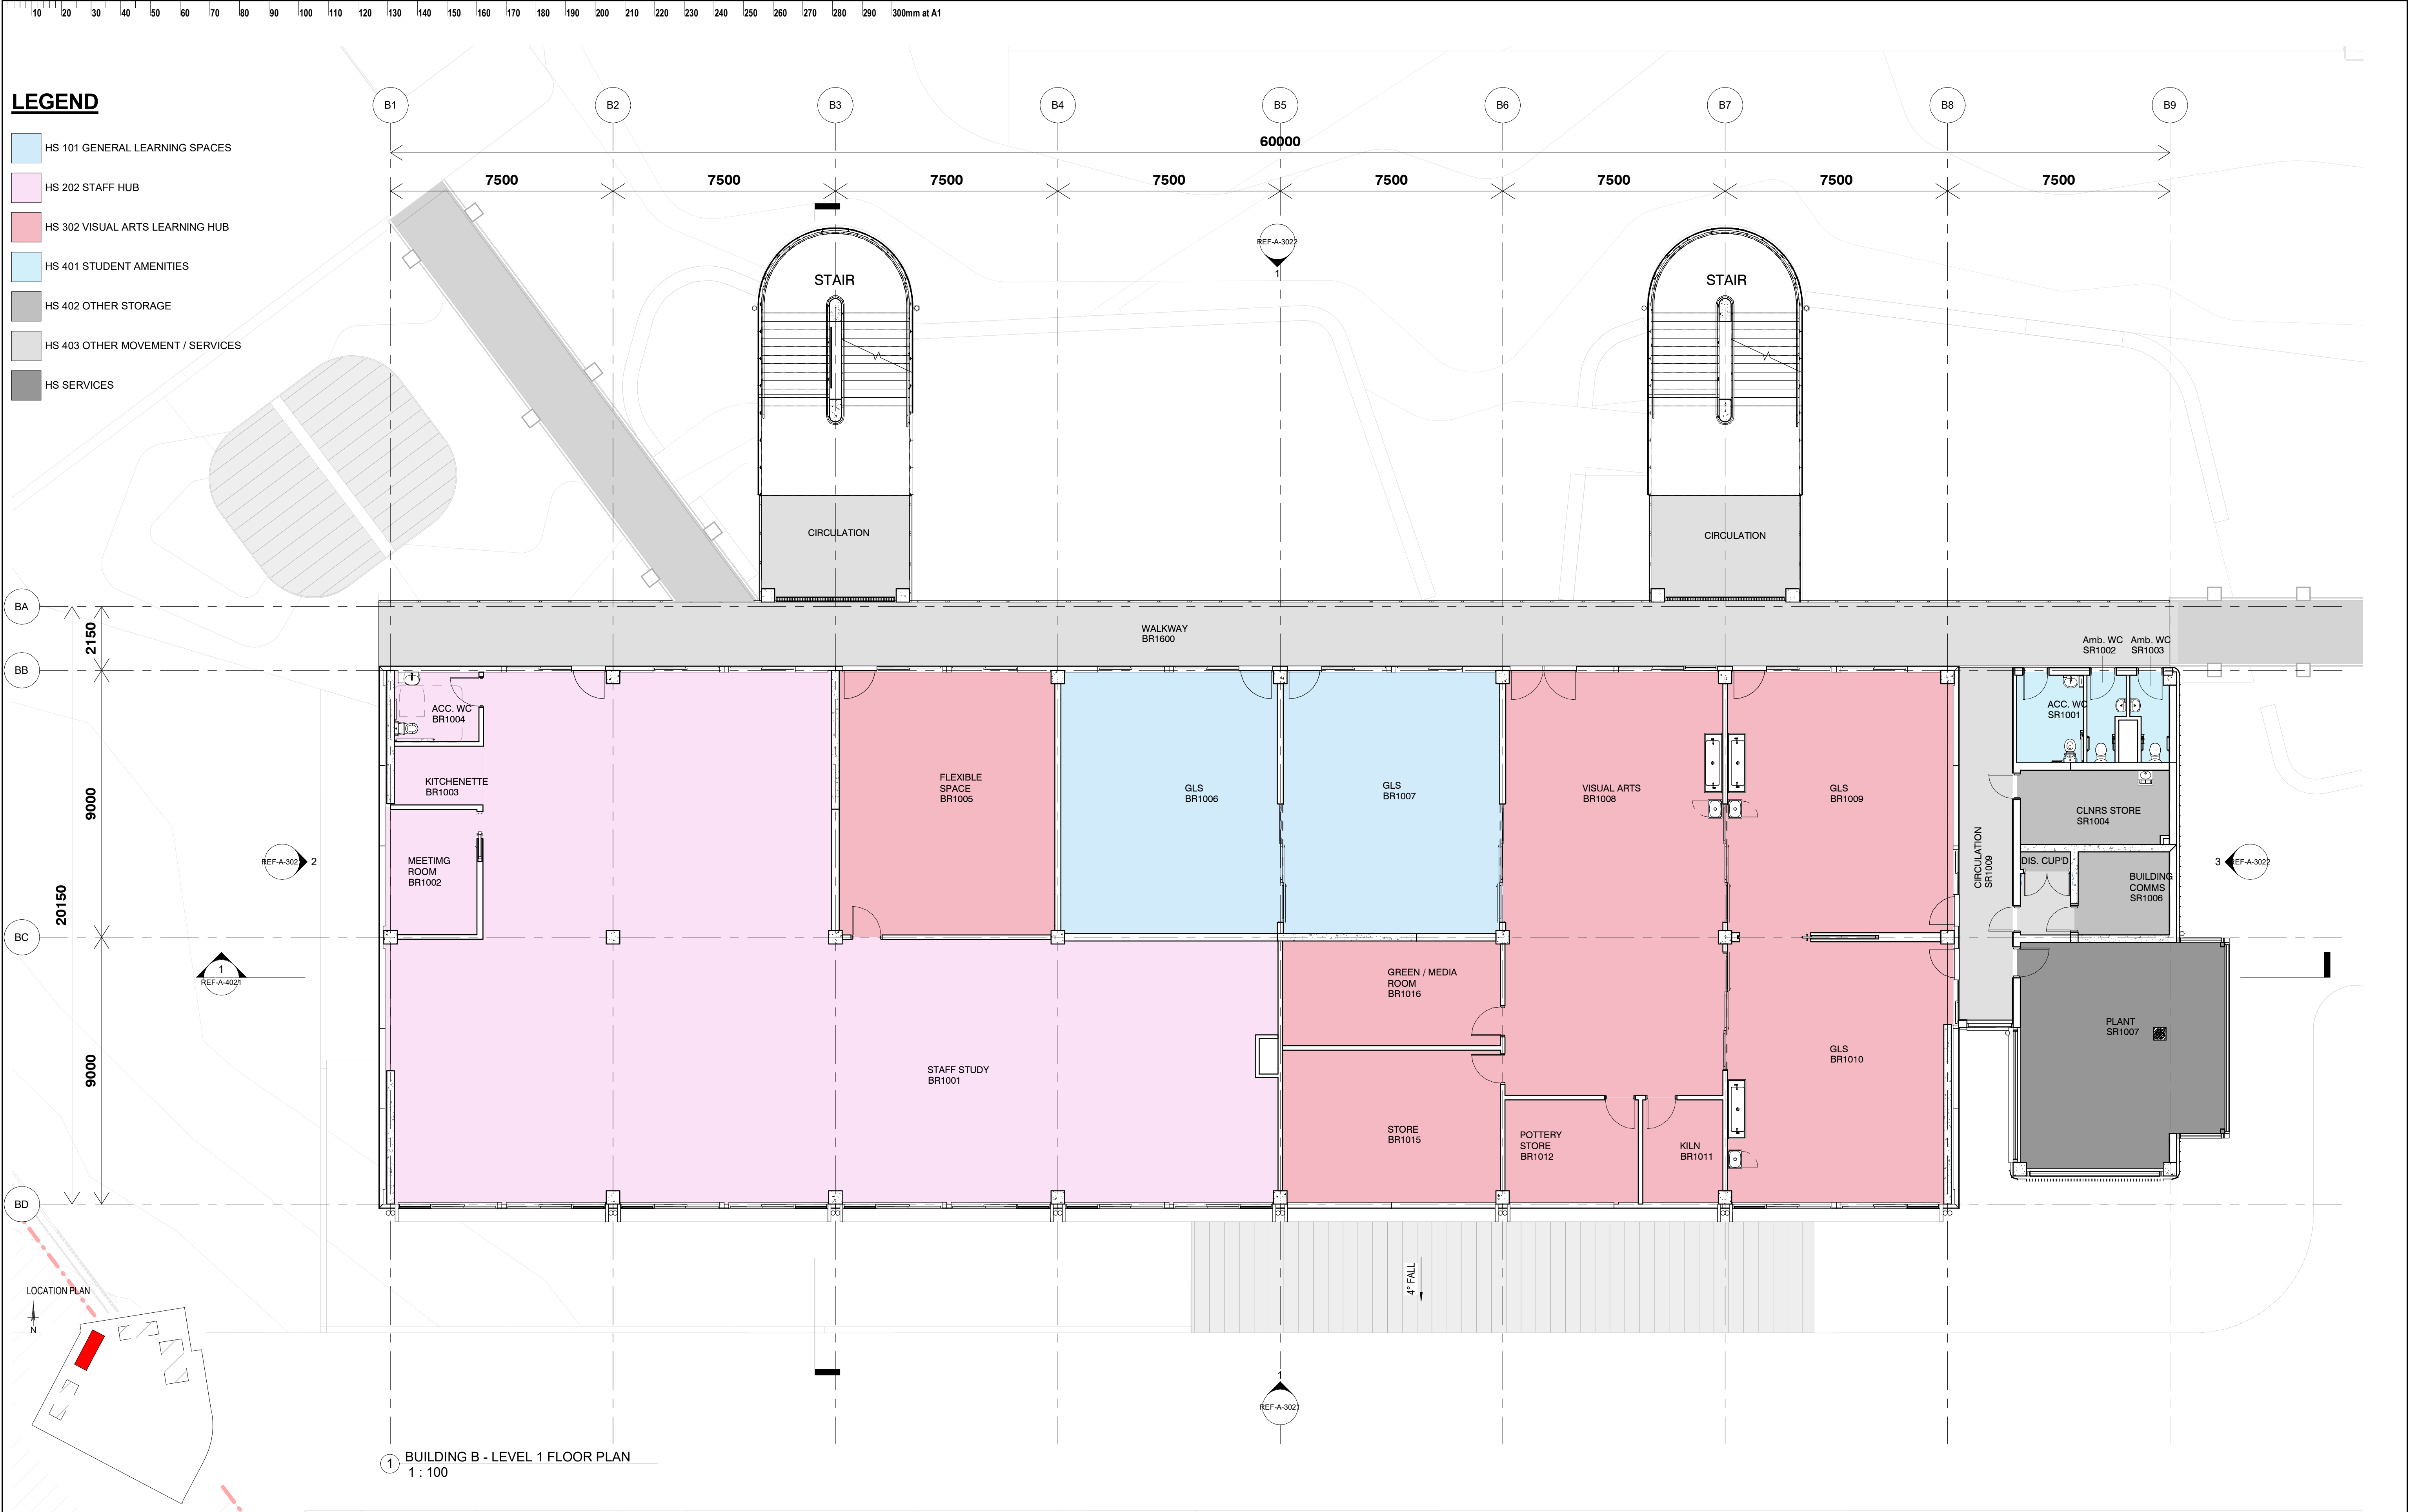


ISSUE		DATE	SUBJECT	AUTHORISED	LANDSCAPE ARCHITECT	PROJECT MANAGER	CLIENT	PROJECT			DESCRIPTION					
01	29/11/2024	FINAL DRAFT	ISSUE FOR REF	EF	 Level 3-5 Baptist Street Sydney NSW 2016 T + 61 2 8332 5600	TSA Riley Level 15, 207 Kent Street, Sydney NSW 2000 T + 1300 462 651	 Education School Infrastructure	GLEDSWOOD HILLS HIGH SCHOOL 9 Gregory Hills Drive, Gledswood Hills NSW 2557	BUILDING B - LEVEL 1 FLOOR PLAN	PROJECT No		DRAWING No	REVISION			
02	19/12/2024	ISSUE FOR REF	EF	24 409						GHHS-DJRD-B00B-L1-REF-A-1021	02					
					SERVICES	 Level 20, 66 Goulburn Street, Sydney NSW 2000 T + 61 2 9567 1200	STRUCTURE & CIVIL	ARCHITECT	 T + 61 2 9319 2555 M + 61 2 945 321 989 Nominal Architects Andrew Hipwell 0552 Daniel Beekwilder 0152	DISCLAIMER This drawing should be read in conjunction with all the standard notes & abbreviations in the drawing pack, relevant contracts, specifications and drawings. Dimensions are in millimetres. Levels are metres. Do not scale off drawings. Use figured dimensions only. Check dimensions on Site. Report discrepancies immediately.	 SCALE: 1 : 100 @ A1 DATE PRINTED: 19/12/2024 5:12:25 PM	PURPOSE OF ISSUE	STATUS	DRAWN BY	SHEET SIZE	ORIGIN DATE
					STEENSEN VARMING		 Level 6/73 Miller St, North Sydney NSW 2060 T + 61 2 9439 7288					ISSUE FOR REF	S4	DL	A1	29/11/2024

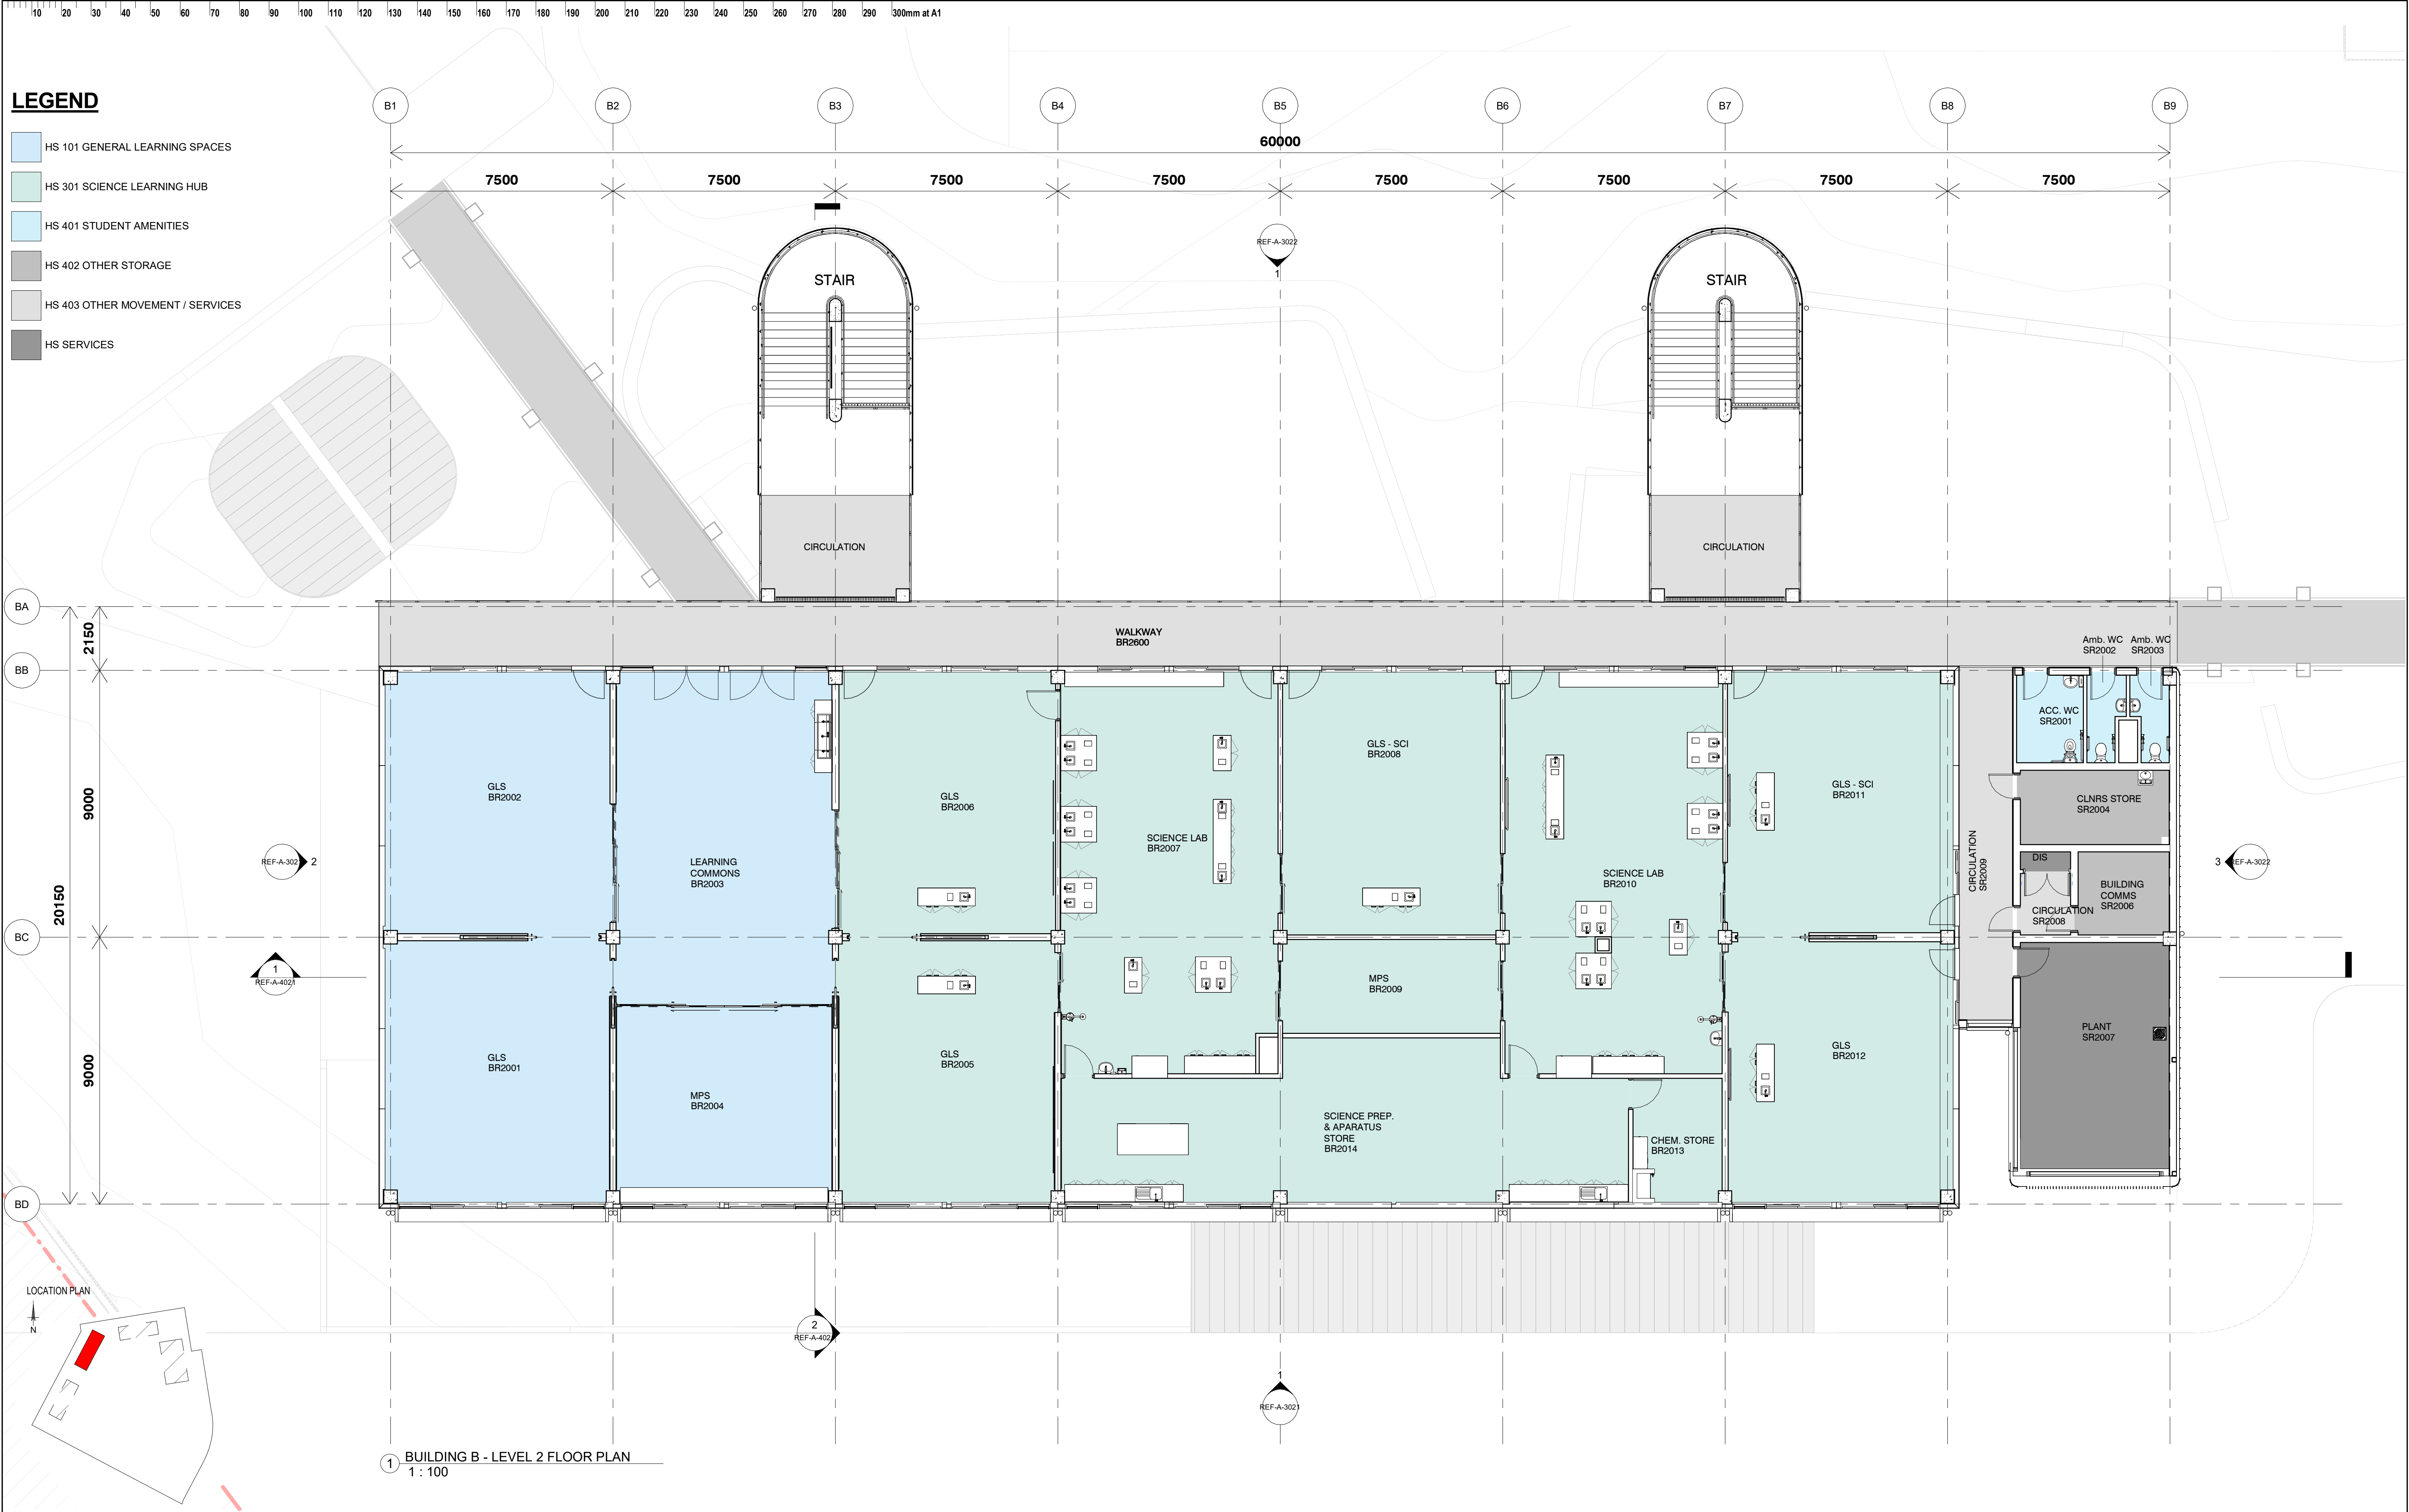


ISSUE		DATE	SUBJECT	AUTHORISED	LANDSCAPE ARCHITECT	PROJECT MANAGER	CLIENT	PROJECT	DESCRIPTION
01	29/11/2024	FINAL DRAFT	ISSUE FOR REF	EF	 SITE IMAGE LANDSCAPE ARCHITECTS Level 3-5 Bagin Street Sydney NSW 2016 T + 61 2 8332 5600	TSA Riley Level 15, 207 Kent Street, Sydney NSW 2000 T + 1300 462 551	 NSW GOVERNMENT Education School Infrastructure	GLEDSWOOD HILLS HIGH SCHOOL 9 Gregory Hills Drive, Gledswood Hills NSW 2557	BUILDING B - LEVEL 2 FLOOR PLAN
02	19/12/2024	ISSUE FOR REF		EF					
					SERVICES		STRUCTURE & CIVIL	ARCHITECT	
					STEENSEN VARMING			 T + 612 9319 2555 M + 61 2 945 321 989 Nominal Architects Andrew Hipwell 0552 Daniel Beekwiler 0152	DISCLAIMER This drawing should be read in conjunction with all the standard notes & abbreviations in the drawing pack, relevant contracts, specifications and drawings. Dimensions are in millimetres. Levels are metres. Do not scale off drawings. Use figured dimensions only. Check dimensions on Site. Report discrepancies immediately.
					Level 8/9-13 Castlereagh Street, Sydney NSW 2000 T + (02) 9967 2200	Level 20, 66 Goulburn Street, Sydney NSW 2000 T + (02) 9559 1312	Level 6/7/3 Miller St, North Sydney NSW 2060 T + (02) 9439 7288	 SCALE 1: 100 @ A1 DATE PRINTED: 19/12/2024 5:12:39 PM	 0 1 2 3 5 1:100
</									

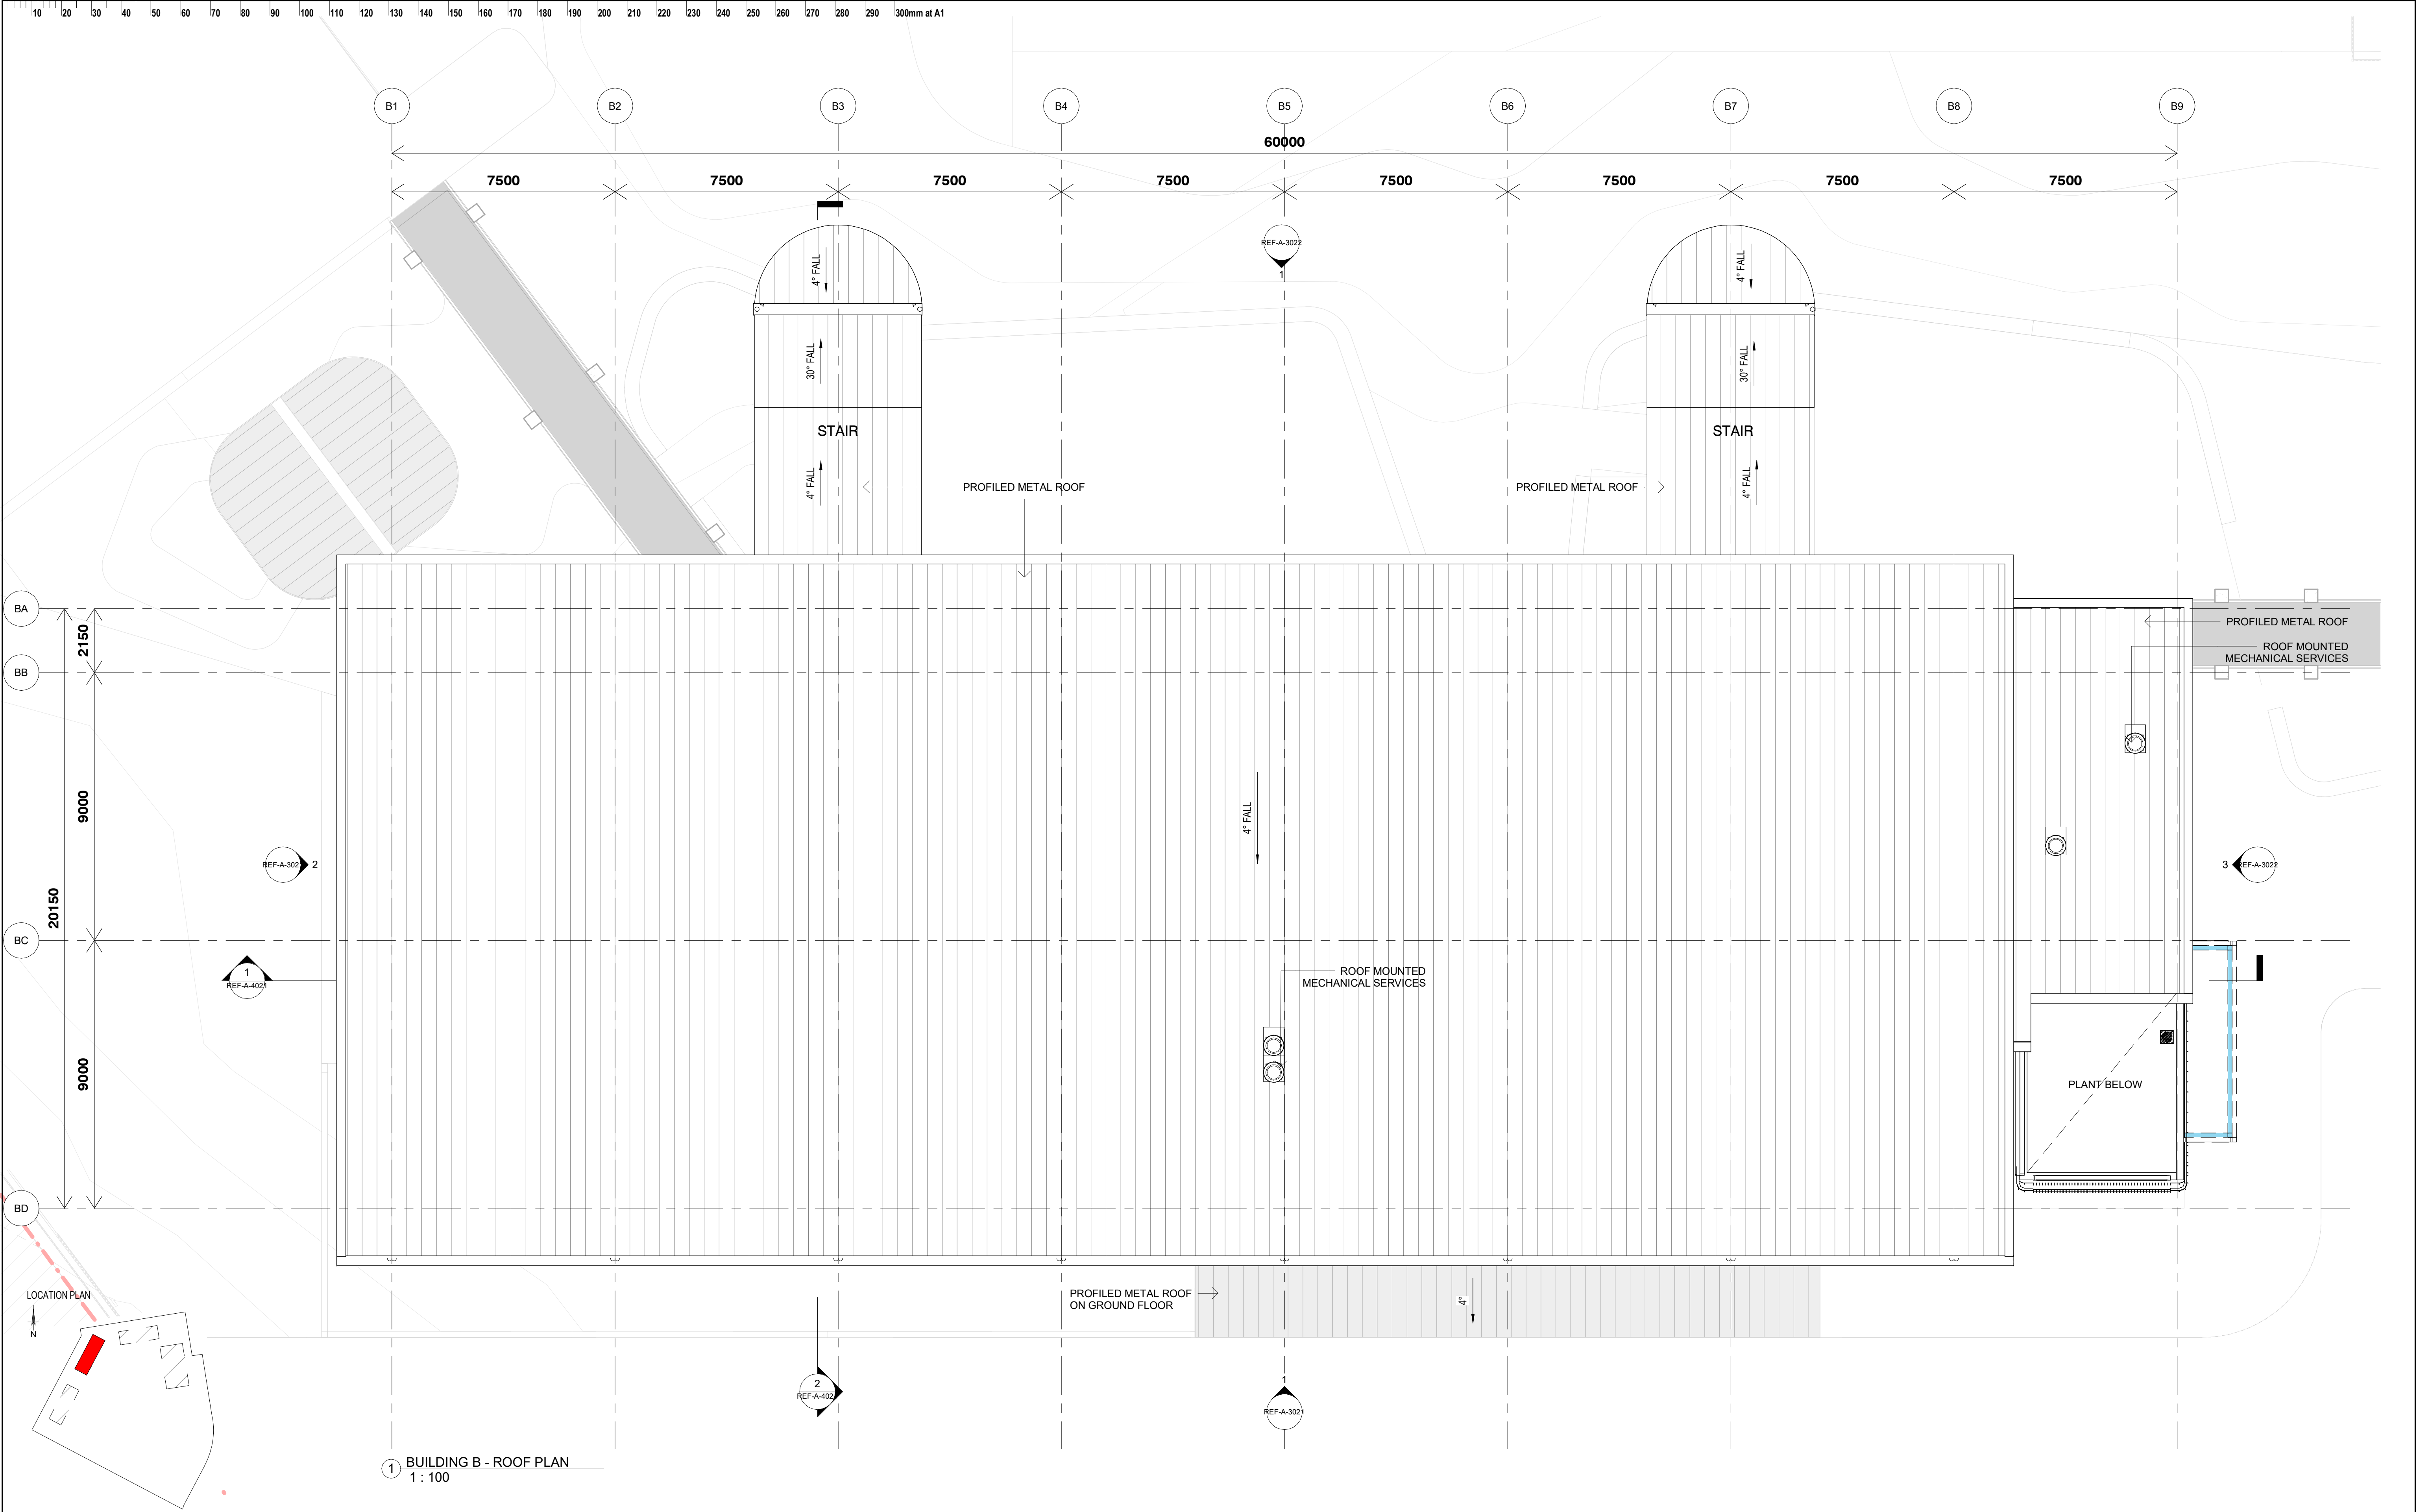

ISSUE		DATE	SUBJECT	AUTHORISED	LANDSCAPE ARCHITECT	PROJECT MANAGER	CLIENT	PROJECT	DESCRIPTION				
01	29/11/2024		FINAL DRAFT ISSUE FOR REF	EF	 Level 3-5 Baptist Street Sydney NSW 2016 T + 61 2 8332 5600	TSA Riley Level 15, 207 Kent Street, Sydney NSW 2000 T + 1300 482 661	 Education School Infrastructure		PROJECT GLEDSDOOD HILLS HIGH SCHOOL 9 Gregory Hills Drive, Gledswood Hills NSW 2557	BUILDING B - ROOF PLAN			
02	19/12/2024		ISSUE FOR REF	EF									
					SERVICES		STRUCTURE & CIVIL	ARCHITECT	DISCLAIMER				
					STEENSEN VARMING Level 89-13 Cadzowagh Street, Sydney NSW 2000 T + (02) 9967 2200	 Level 20, 66 Goulburn Street, Sydney NSW 2000 T + (02) 9589 1312	 Level 6/73 Miller St, North Sydney NSW 2060 T + (02) 9439 7288	 T +612 9319 2555 M +61 2 945 521 989 Nominated Architects Andrew Hipwell 0502 Daniel Beckwith 0152	This drawing should be read in conjunction with all the standard notes & abbreviations in the drawing pack, relevant contracts, specifications and drawings. Dimensions are in millimetres. Levels are metres. Do not scale off drawings. Use figured dimensions only. Check dimensions on Site. Report discrepancies immediately.				
									 0 1 2 3 5 1:100 SCALE 1: 100 @ A1 DATE PRINTED: 19/12/2024 5:12:51 PM				
									PURPOSE OF ISSUE ISSUE FOR REF				
									STATUS S4				
									DRAWN BY DL				
									SHEET SIZE A1				
									ORIGIN DATE 29/11/2024				

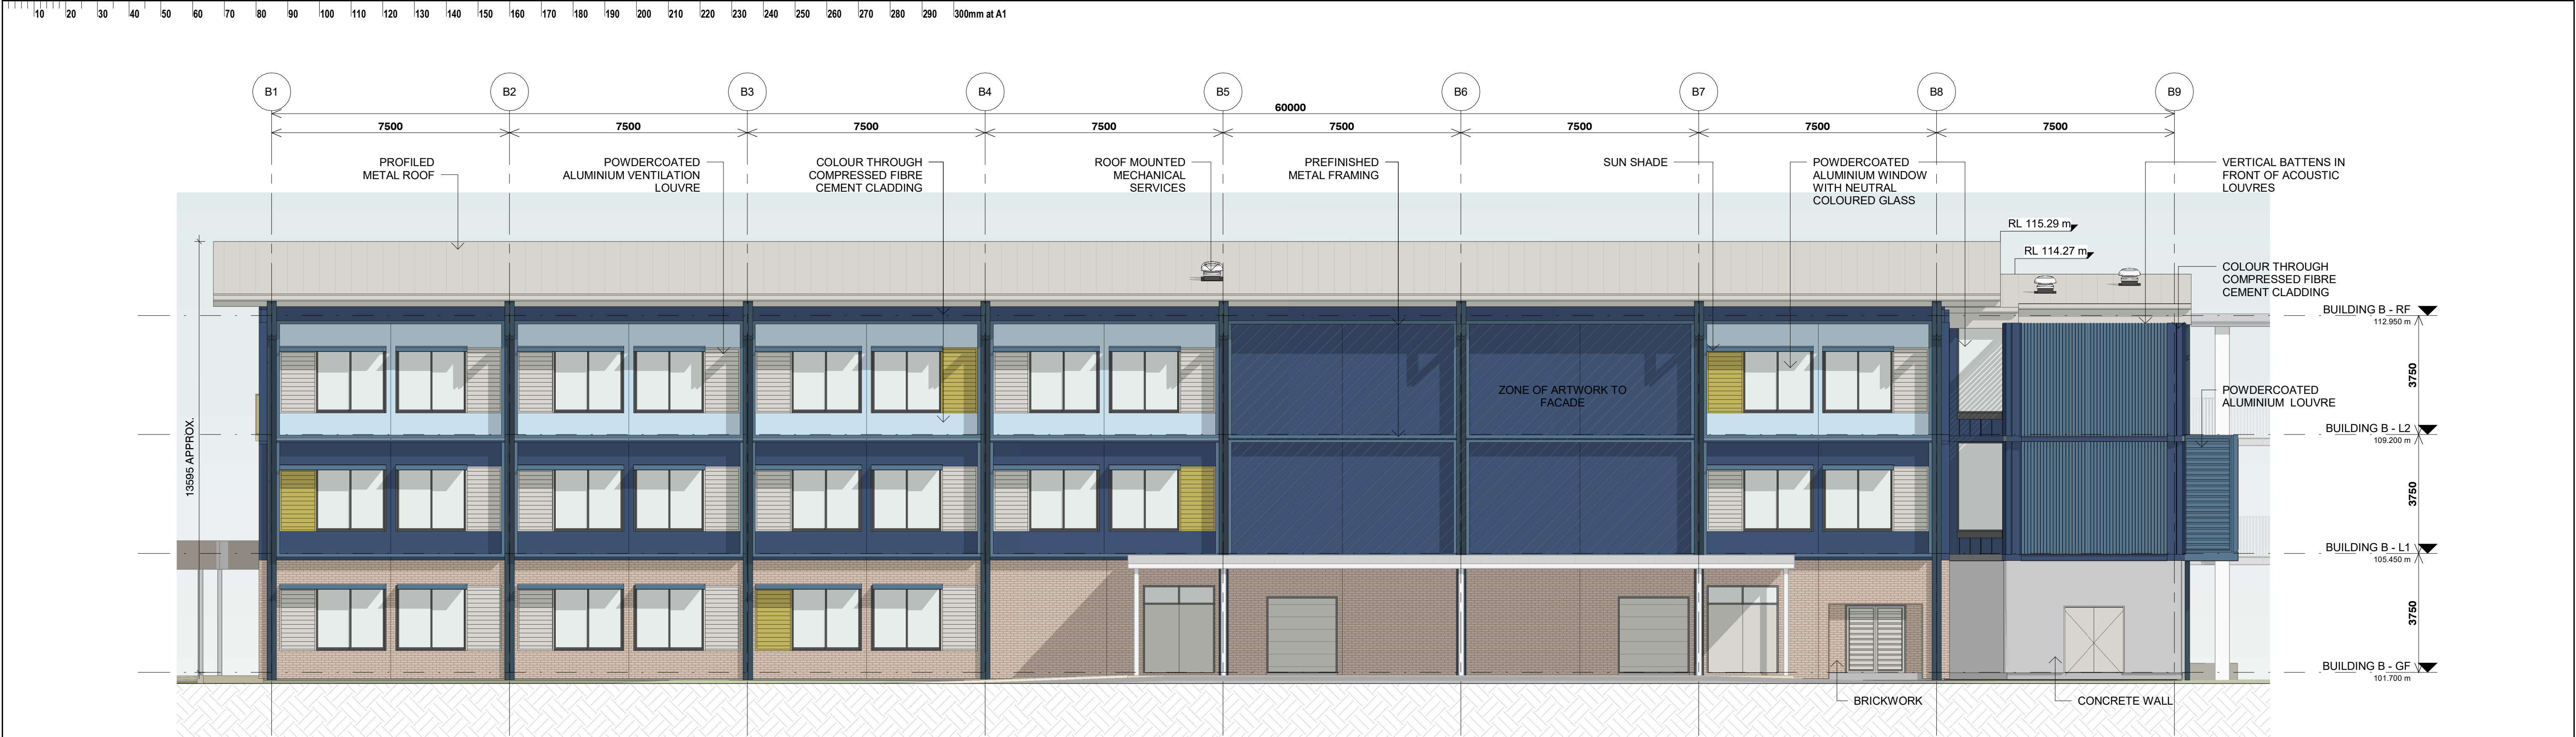


1 BUILDING B - WEST ELEVATION
1 : 100

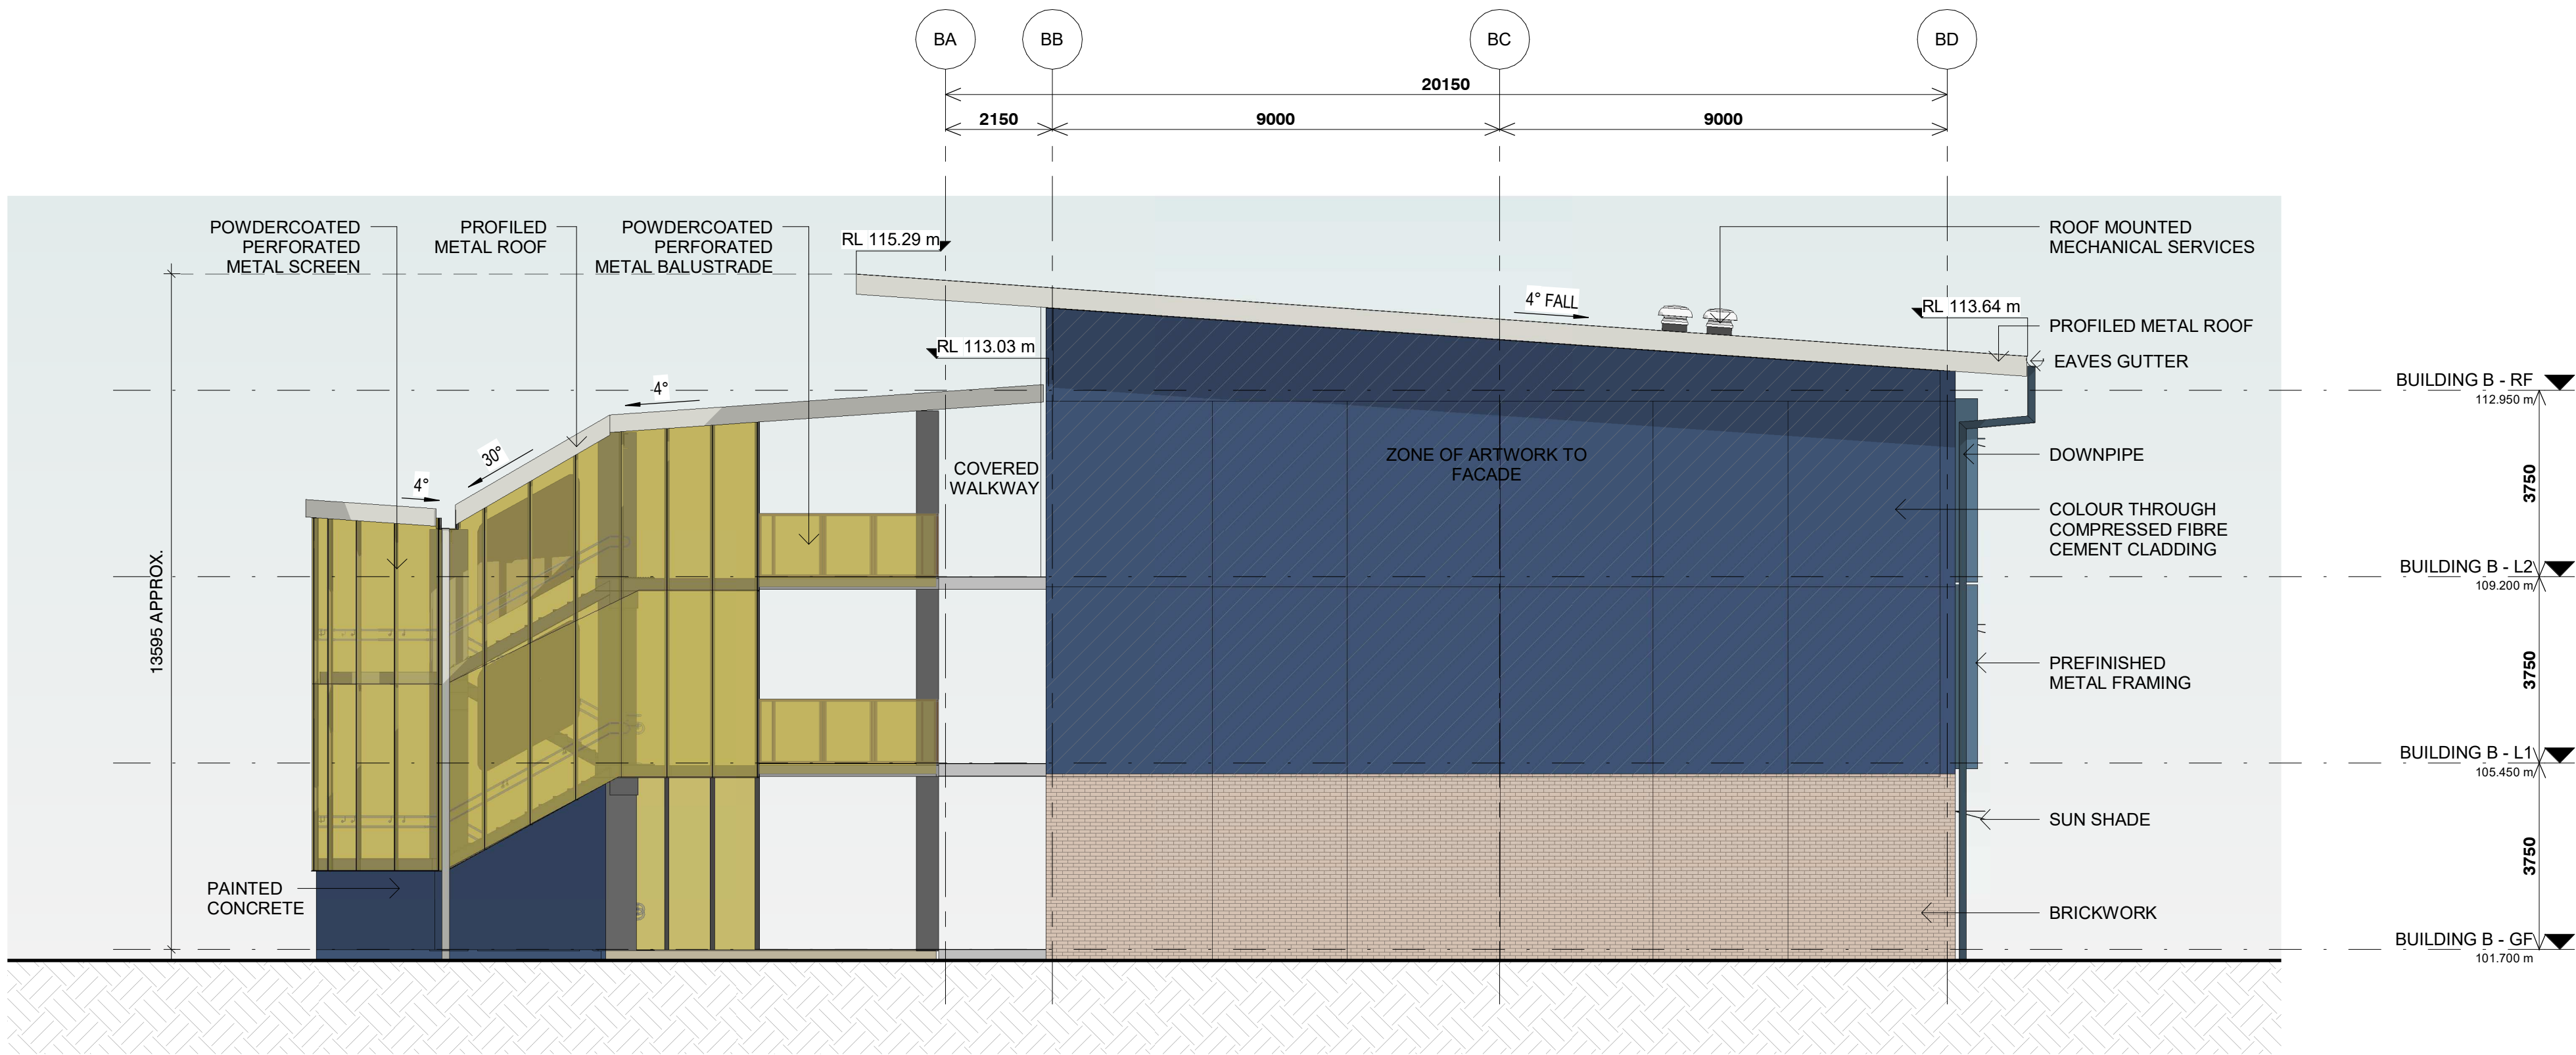


2 BUILDING B - NORTH ELEVATION
1 : 100

ISSUE	DATE	SUBJECT	AUTHORISED	LANDSCAPE ARCHITECT	PROJECT MANAGER	CLIENT	PROJECT	DESCRIPTION																
01	29/11/2024	FINAL DRAFT ISSUE FOR REF	EF	 Level 3-5 Bagin Street Sydney NSW 2010 T + 61 2 8332 5600	TSA Riley Level 15, 207 Kent Street, Sydney NSW 2000 T + 1300 462 651	 Education School Infrastructure	GLEDSDOOD HILLS HIGH SCHOOL 9 Gregory Hills Drive, Gledswood Hills NSW 2557	BUILDING B - ELEVATIONS - SHEET 1																
02	19/12/2024	ISSUE FOR REF	EF																					
				SERVICES		STRUCTURE & CIVIL	ARCHITECT																	
				STEENSEN VARMING			 T + 612 9319 2555 ABN: 48 842 921 989 Nominate Architects Andrew Hipwell 0552 Daniel Beckwith 0152	DISCLAIMER This drawing should be read in conjunction with all the standard notes & abbreviations in the drawing pack, relevant contracts, specifications and drawings. Dimensions are in millimetres. Levels are metres. Do not scale off drawings. Use figured dimensions only. Check dimensions on Site. Report discrepancies immediately.																
				Level 89-13 Castlereagh Street, Sydney NSW 2000 T + (02) 9967 2200	Level 20, 66 Goulburn Street, Sydney NSW 2000 T + (02) 9567 1200	Level 6/73 Miller St, North Sydney Sydney NSW 2060 T + (02) 9439 7288	 SCALE 1 : 100 @ A1 DATE PRINTED: 19/12/2024 5:13:22 PM	<table><tr><td>PROJECT No</td><td>DRAWING No</td><td>REVISION</td></tr><tr><td>24 409</td><td>GHHS-DJRD-B00B-ZZ-REF-A-3021</td><td>02</td></tr><tr><td>PURPOSE OF ISSUE</td><td>STATUS</td><td>DRAWN BY</td><td>SHEET SIZE</td><td>ORIGIN DATE</td></tr><tr><td>ISSUE FOR REF</td><td>S4</td><td>DL</td><td>A1</td><td>29/11/2024</td></tr></table>	PROJECT No	DRAWING No	REVISION	24 409	GHHS-DJRD-B00B-ZZ-REF-A-3021	02	PURPOSE OF ISSUE	STATUS	DRAWN BY	SHEET SIZE	ORIGIN DATE	ISSUE FOR REF	S4	DL	A1	29/11/2024
PROJECT No	DRAWING No	REVISION																						
24 409	GHHS-DJRD-B00B-ZZ-REF-A-3021	02																						
PURPOSE OF ISSUE	STATUS	DRAWN BY	SHEET SIZE	ORIGIN DATE																				
ISSUE FOR REF	S4	DL	A1	29/11/2024																				

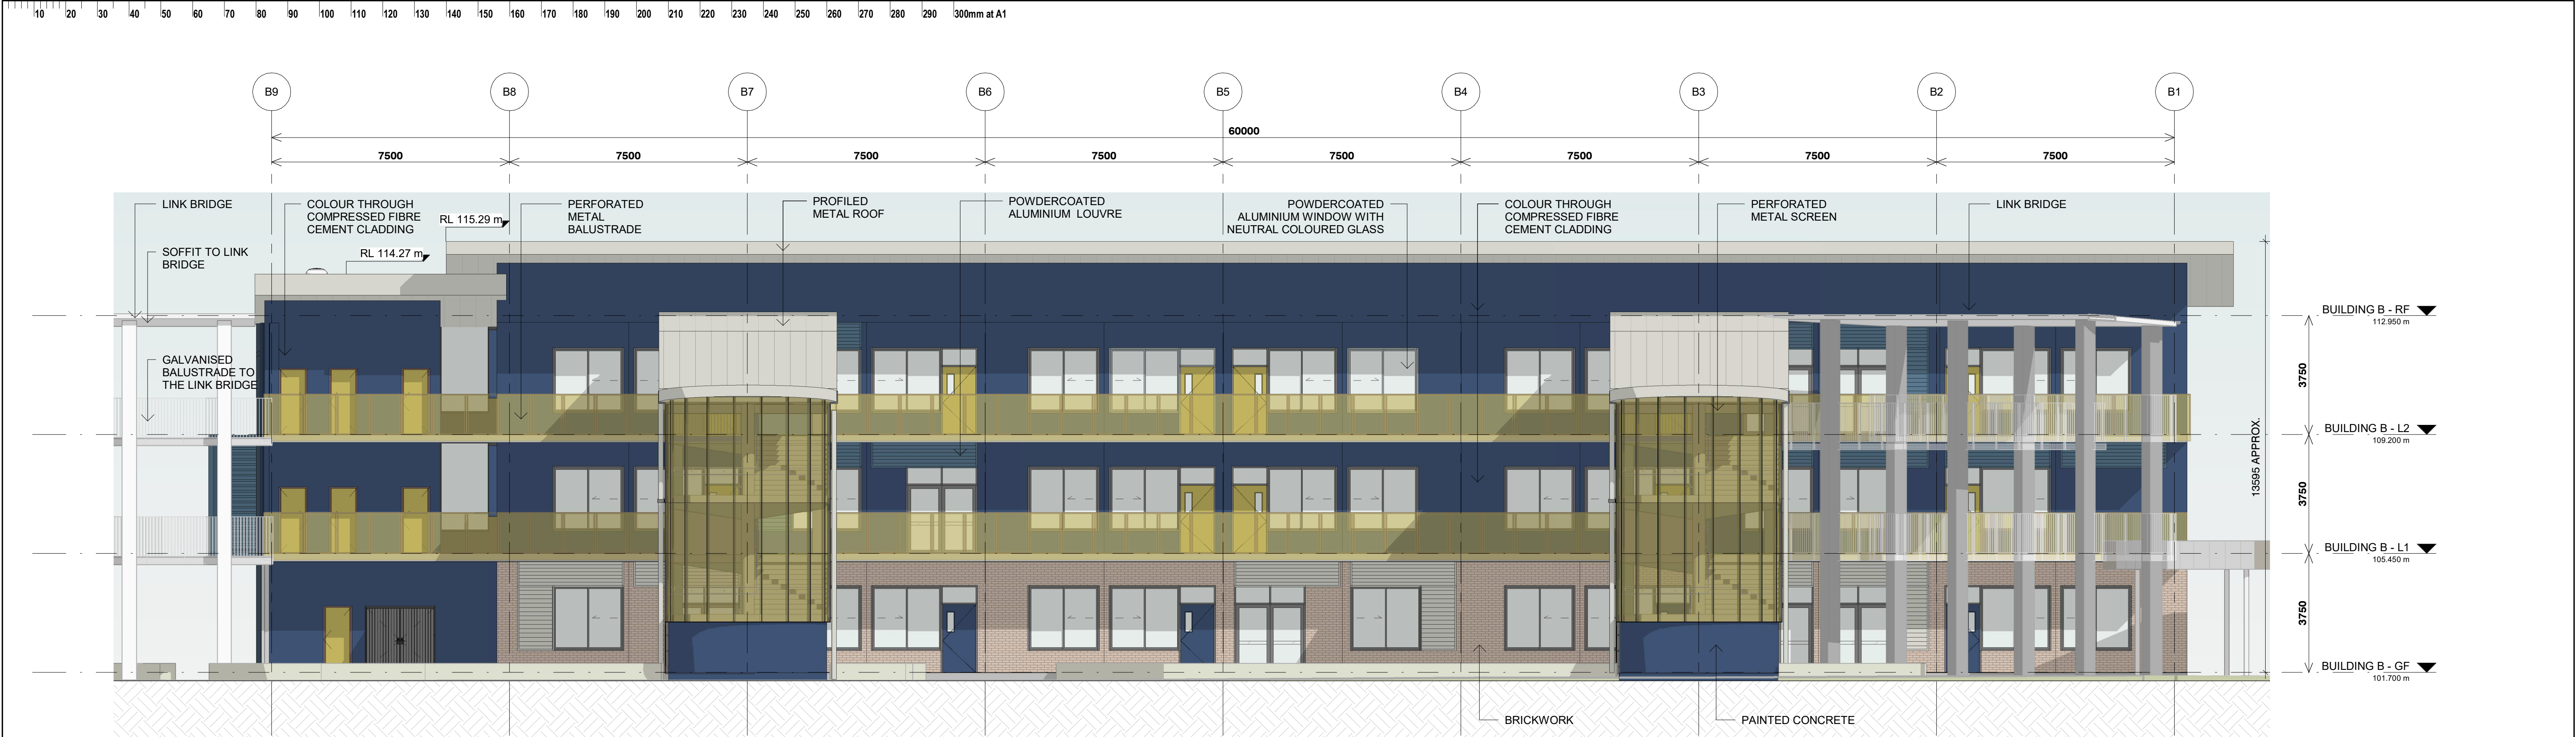


1 BUILDING B - EAST ELEVATION
1: 100

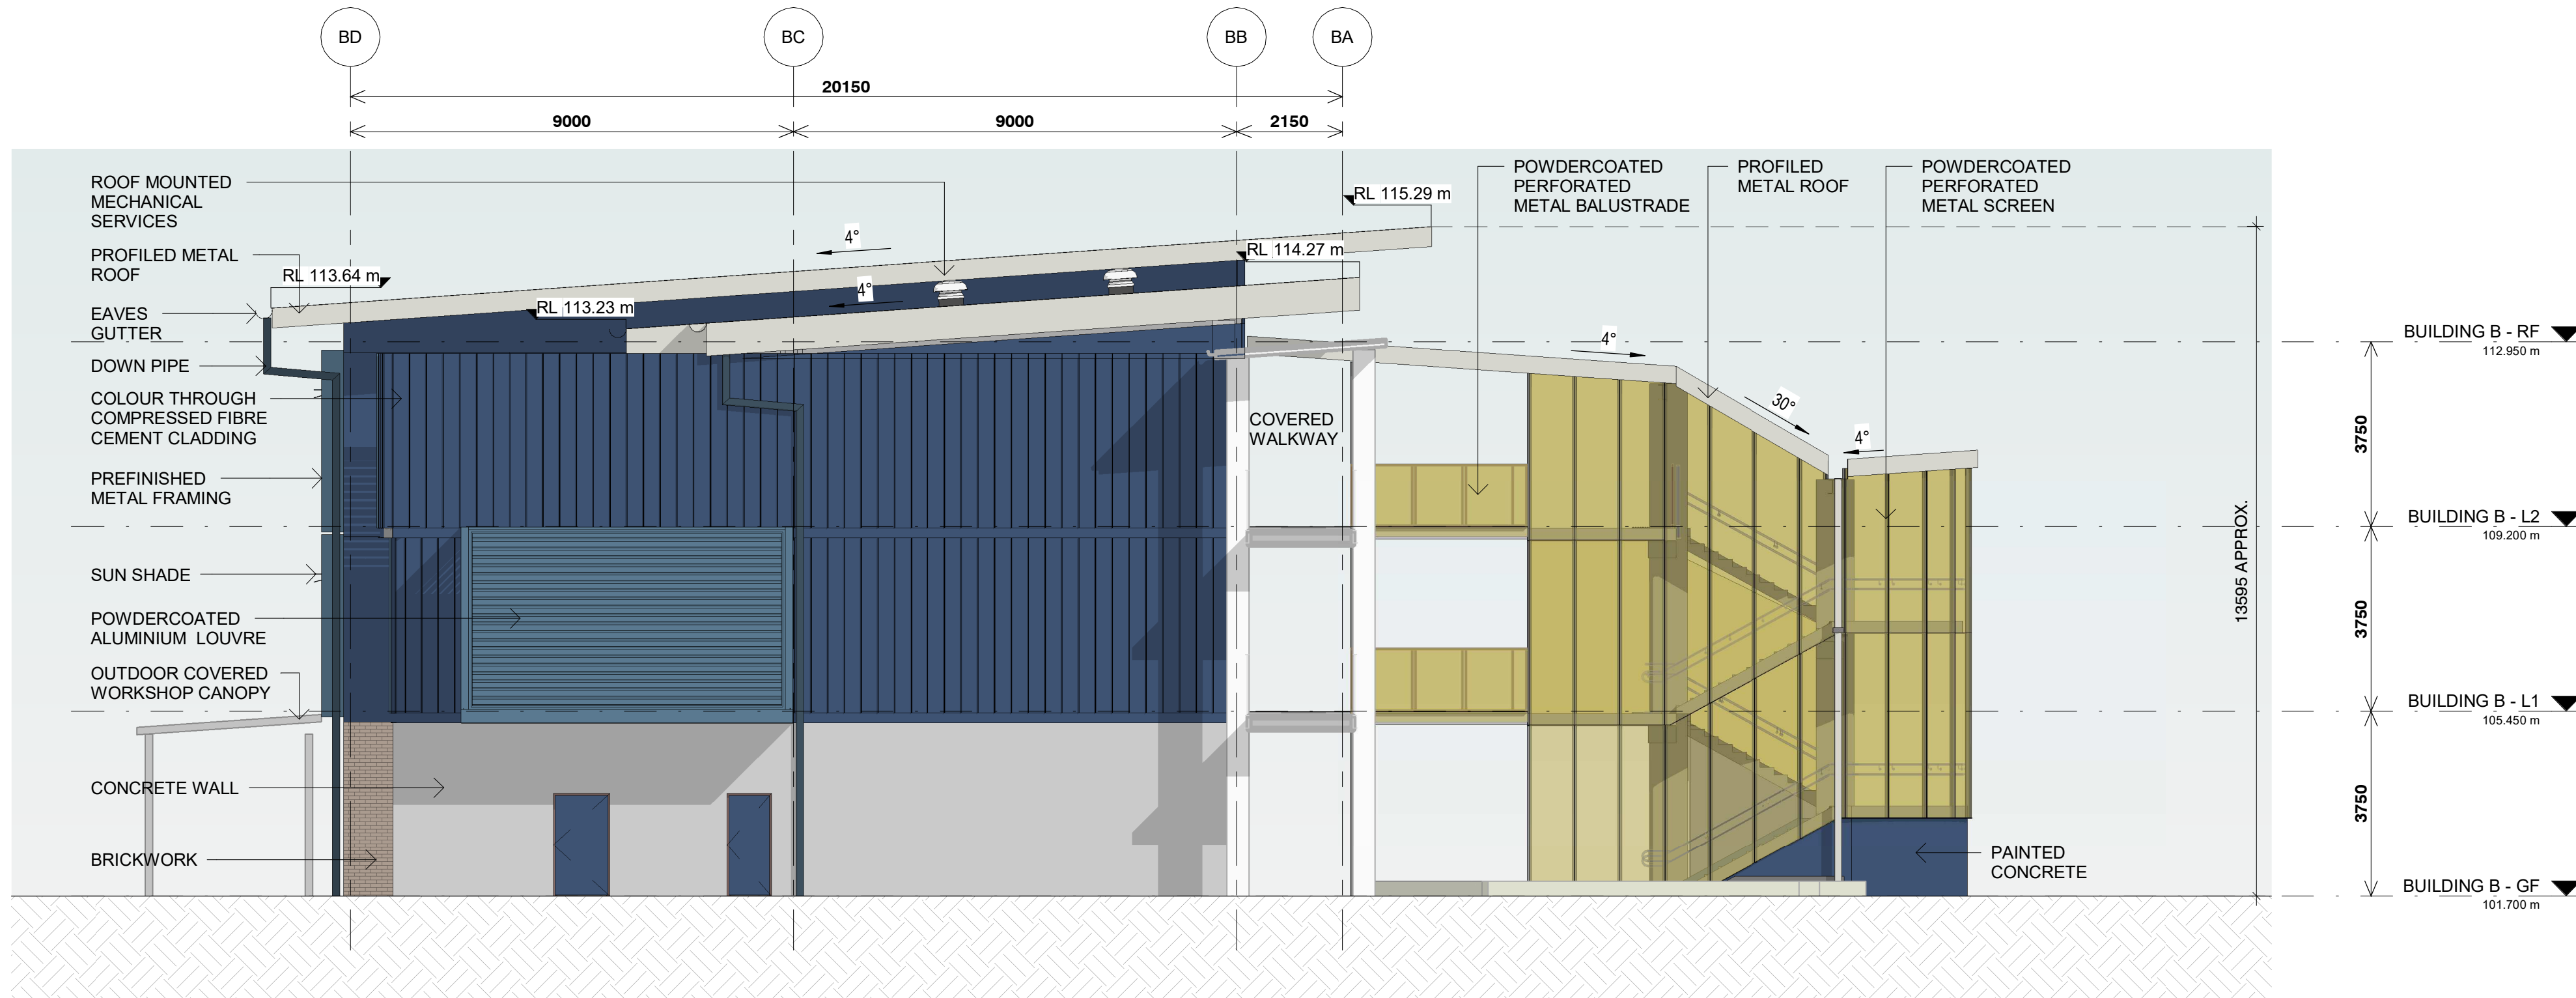


3 BUILDING B - SOUTH ELEVATION
1: 100


ISSUE		DATE	SUBJECT	AUTHORISED	LANDSCAPE ARCHITECT	PROJECT MANAGER	CLIENT	PROJECT	DESCRIPTION
01	29/11/2024	FINAL DRAFT ISSUE FOR REF		EF	 Level 3-5 Baginbarr Street Sydney NSW 2000 T + 61 2 8332 5600	 Level 15, 207 Kent Street, Sydney NSW 2000 T + 1300 462 651	 	GLEDSDOOD HILLS HIGH SCHOOL 9 Gregory Hills Drive, Gledswood Hills NSW 2557	BUILDING B - ELEVATIONS - SHEET 2
02	19/12/2024	ISSUE FOR REF		EF					
					SERVICES		STRUCTURE & CIVIL		
					 Level 89-13 Cadell Street, Sydney NSW 2000 T + (02) 9967 2200	 Level 20, 66 Goulburn Street, Sydney NSW 2000 T + (02) 959 1312	 Level 6/73 Miller St, North Sydney NSW 2060 T + (02) 9439 7288	 T + 612 9319 2555 ABN: 48 842 921 989 Nominal Architects Andrew Hipwell 0502 Daniel Beckwith 0152	DISCLAIMER This drawing should be read in conjunction with all the standard notes & abbreviations in the drawing pack, relevant contracts, specifications and drawings. Dimensions are in millimetres. Levels are metres. Do not scale off drawings. Use figured dimensions only. Check dimensions on Site. Report discrepancies immediately.
							 SCALE 1: 100 @ A1 DATE PRINTED: 19/12/2024 5:14:02 PM		PROJECT No 24 409 DRAWING No GHHS-DJRD-B00B-ZZ-REF-A-3022 PURPOSE OF ISSUE ISSUE FOR REF STATUS S4 DRAWN BY DL SHEET SIZE A1 ORIGIN DATE 29/11/2024

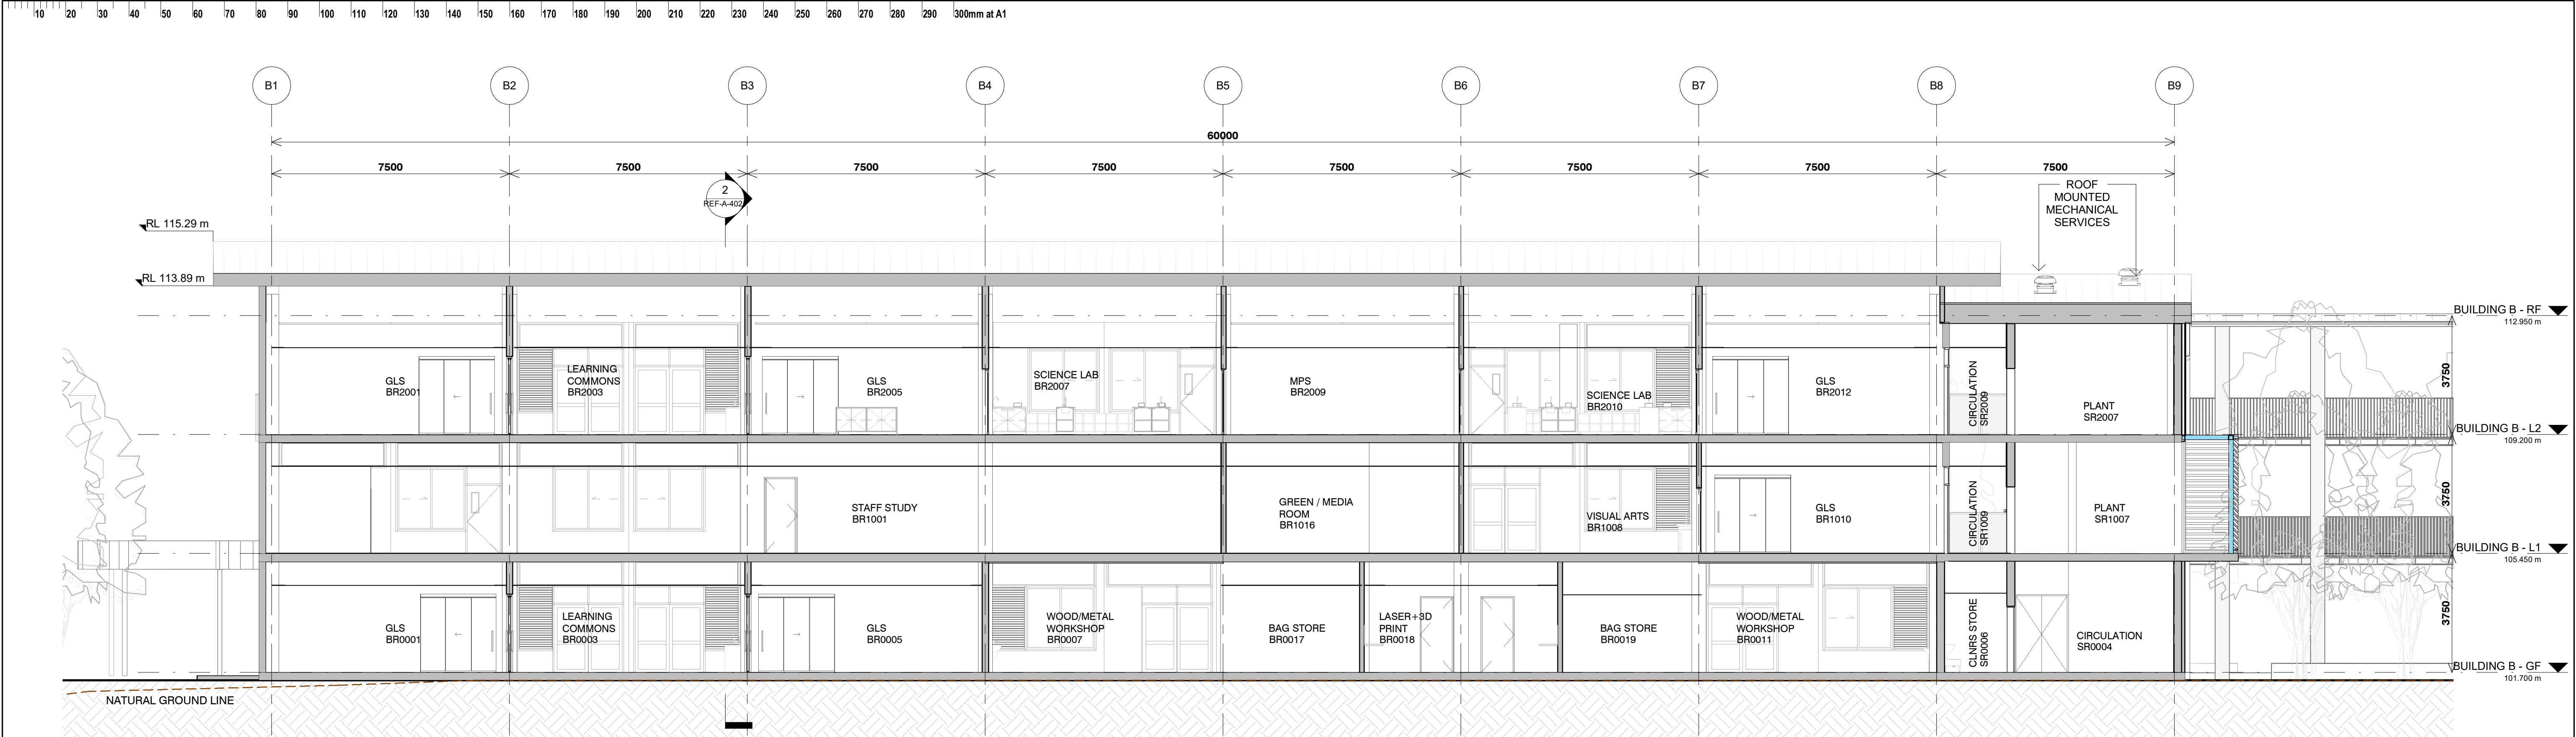

1 BUILDING B - SECTION 01
1: 100

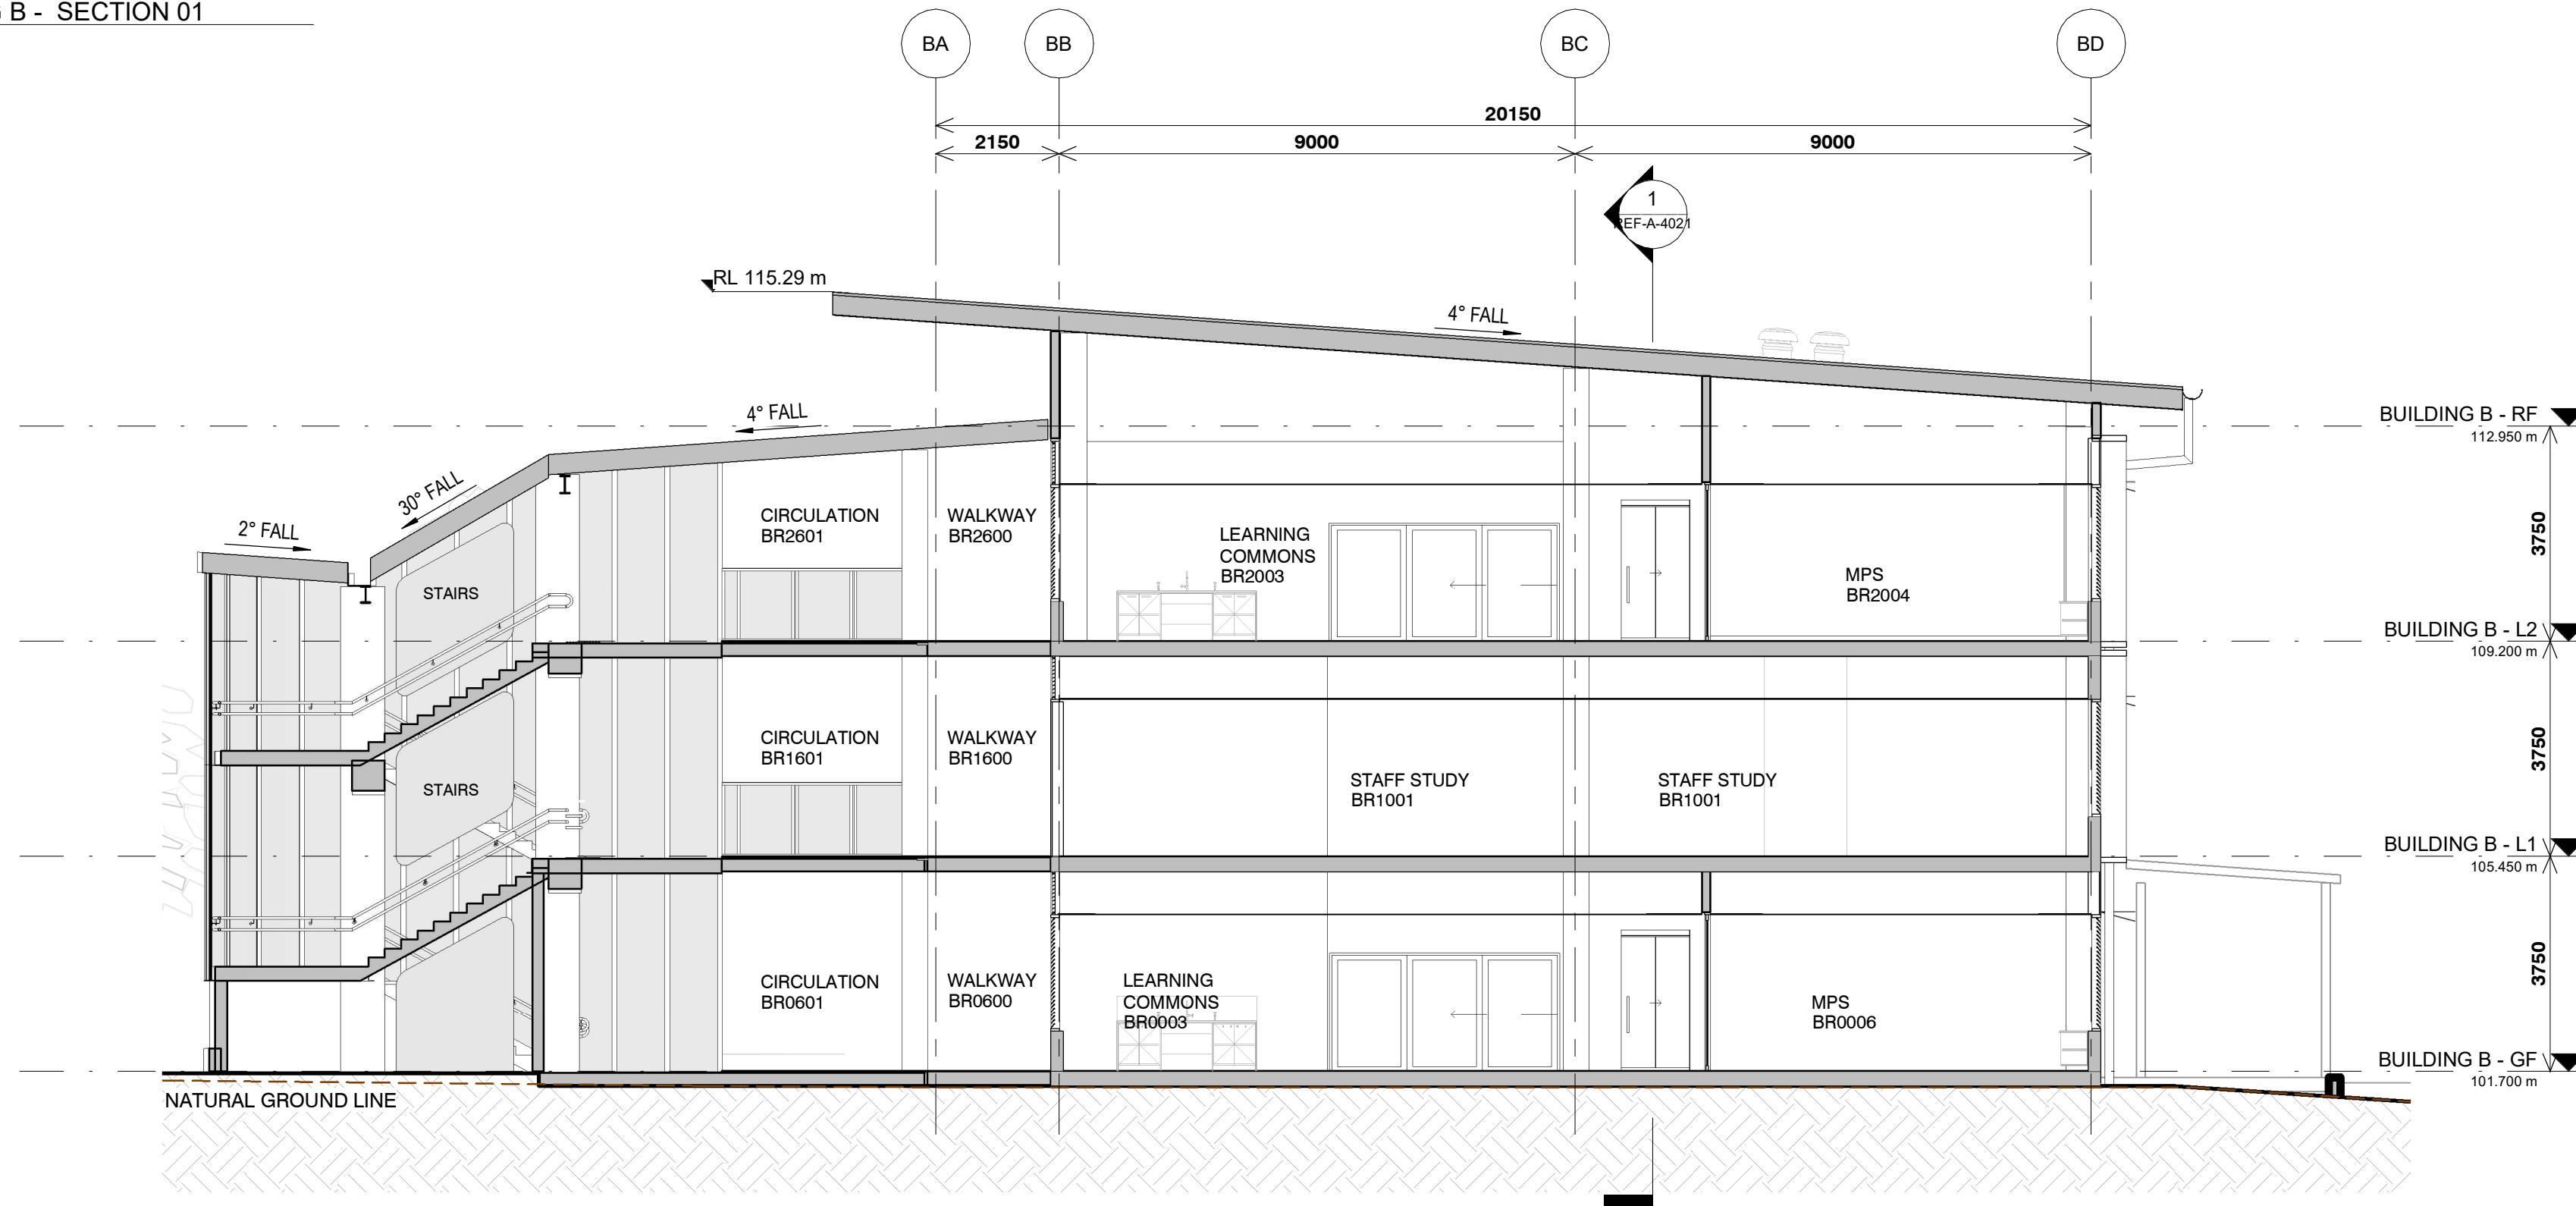


2 BUILDING B - SECTION 02
1: 100

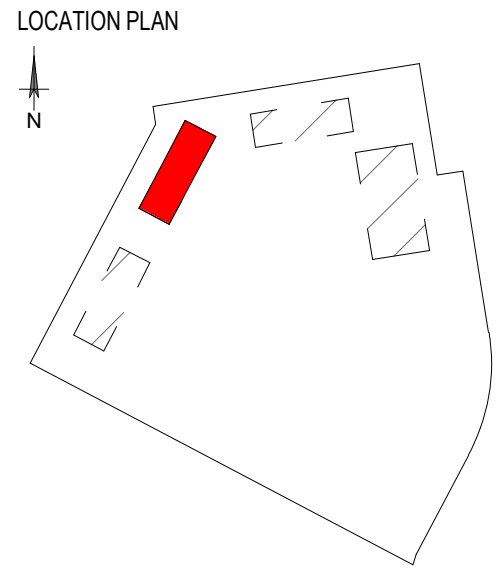

ISSUE			DATE		SUBJECT		AUTHORISED		LANDSCAPE ARCHITECT		PROJECT MANAGER		CLIENT		PROJECT		DESCRIPTION	
01	29/11/2024	FINAL DRAFT ISSUE FOR REF	EF				EF								GLEDSDOOD HILLS HIGH SCHOOL	GLEDSDOOD HILLS HIGH SCHOOL	BUILDING B - SECTIONS - SHEET 1	
02	19/12/2024	ISSUE FOR REF	EF				EF								9 Gregory Hills Drive, Gledswood Hills NSW 2557	9 Gregory Hills Drive, Gledswood Hills NSW 2557	PROJECT No	DRAWING No
																	24 409	GHHS-DJRD-B00B-ZZ-REF-A-4021
																	PURPOSE OF ISSUE	STATUS
																	ISSUE FOR REF	S4
																	DRAWN BY	DL
																	SHEET SIZE	A1
																	ORIGIN DATE	29/11/2024
																	DATE PRINTED:	19/12/2024 5:14:24 PM






ISSUE		DATE	SUBJECT	AUTHORISED	LANDSCAPE ARCHITECT	PROJECT MANAGER	CLIENT	PROJECT	DESCRIPTION				
01	29/11/2024		FINAL DRAFT ISSUE FOR REF	EF	 Level 3-5 Baptist Street Sydney NSW 2016 T + 61 2 8332 5600	 Level 15, 207 Kent Street, Sydney NSW 2000 T + 1300 482 661	 	GLEDSWOOD HILLS HIGH SCHOOL 9 Gregory Hills Drive, Gledswood Hills NSW 2557	BUILDING C - GROUND FLOOR PLAN				
02	19/12/2024		ISSUE FOR REF	EF									
					SERVICES		STRUCTURE & CIVIL	ARCHITECT					
					 Level 89-13 Cadogan Street, Sydney NSW 2000 T + (02) 9967 2200	 Level 20, 66 Goulburn Street, Sydney NSW 2000 T + (02) 9559 1312	 Level 6/73 Miller St, North Sydney NSW 2060 T + (02) 9439 7288	 T + 612 9319 2555 M 081 48 945 921 989 Normanville Architects Andrew Hipwell 0502 Daniel Beckwith 0152	DISCLAIMER This drawing should be read in conjunction with all the standard notes & abbreviations in the drawing pack, relevant contracts, specifications and drawings. Dimensions are in millimetres. Levels are metres. Do not scale off drawings. Use figured dimensions only. Check dimensions on Site. Report discrepancies immediately.	 1:100 @ A1 DATE PRINTED: 19/12/2024 5:25:51 PM			
									 PURPOSE OF ISSUE ISSUE FOR REF	STATUS S4	DRAWN BY DL	SHEET SIZE A1	ORIGIN DATE 29/11/2024

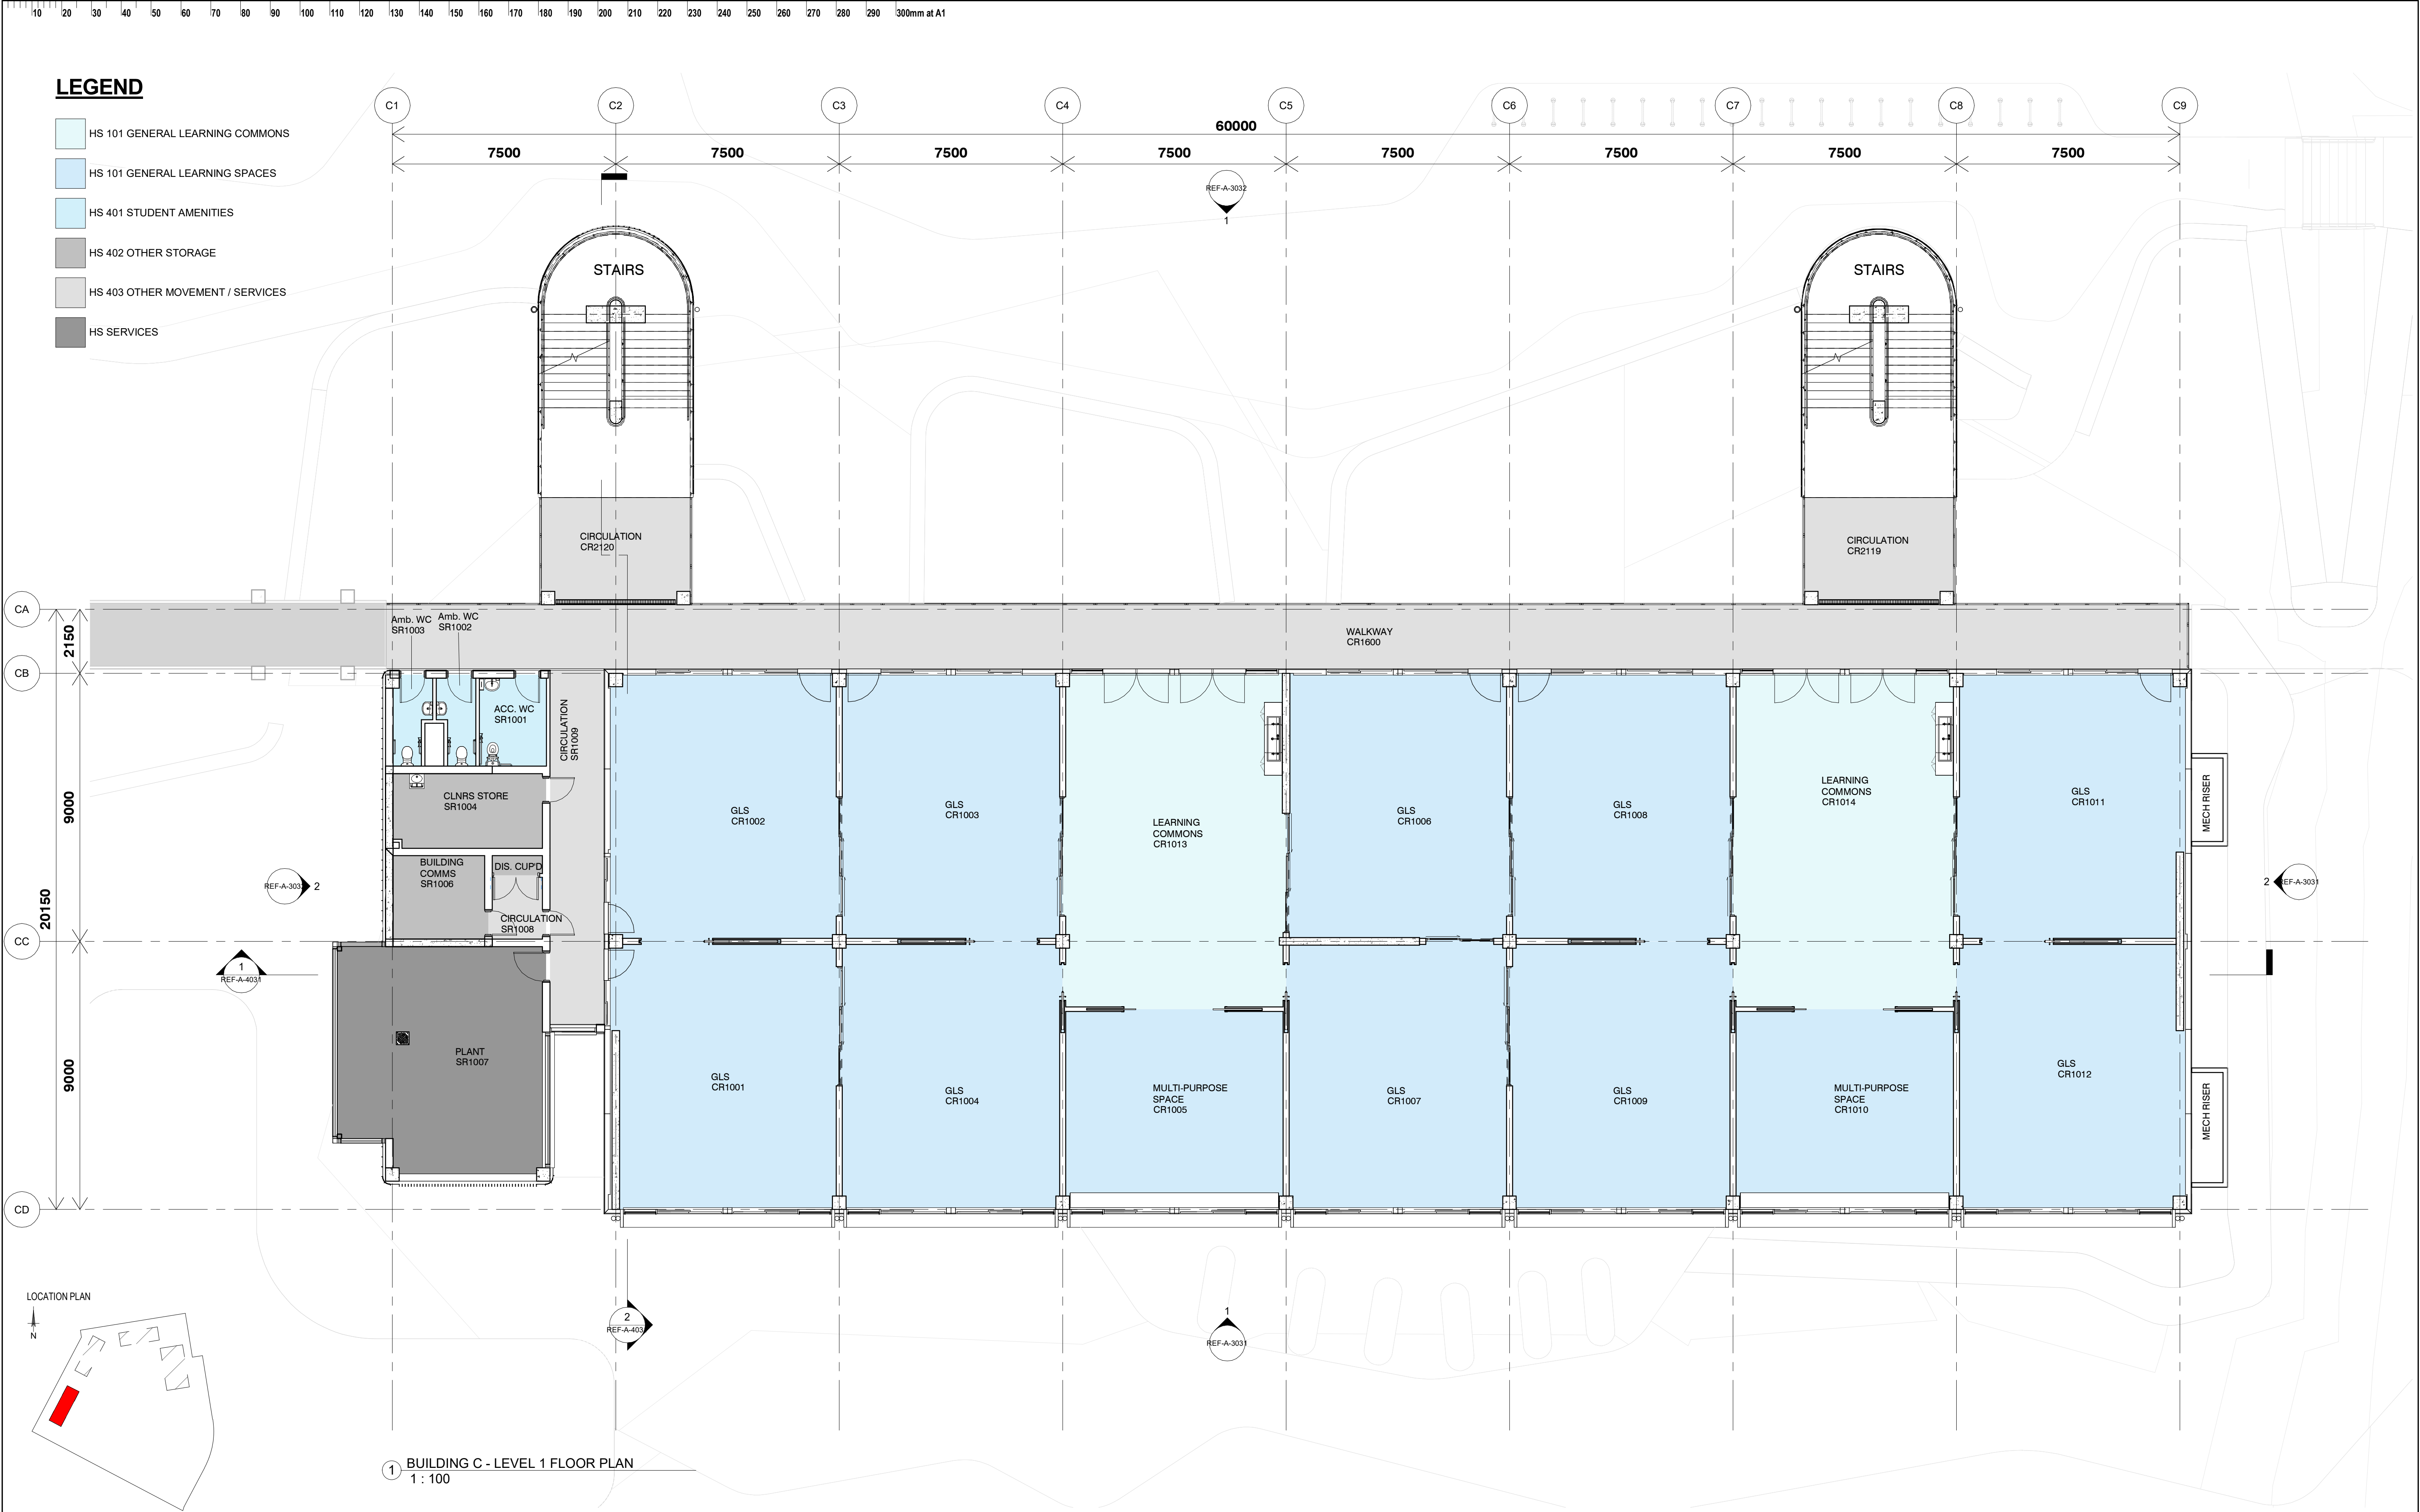

1 BUILDING C - LEVEL 1 FLOOR PLAN
1 : 100


ISSUE			DATE	SUBJECT	AUTHORISED	LANDSCAPE ARCHITECT	PROJECT MANAGER	CLIENT	PROJECT	DESCRIPTION			
01	29/11/2024	FINAL DRAFT	ISSUE FOR REF	EF		 Level 3-5, 66 Goulburn Street, Sydney NSW 2000 T + 61 2 8332 5600	 Level 15, 207 Kent Street, Sydney NSW 2000 T + 61 2 8332 5601	 	GLEDSWOOD HILLS HIGH SCHOOL 9 Gregory Hills Drive, Gledswood Hills NSW 2557	BUILDING C - LEVEL 1 FLOOR PLAN			
02	19/12/2024	ISSUE FOR REF	EF										
						 Level 89-13, Cadell Street, Sydney NSW 2000 T + 61 2 9567 2200	 Level 20, 66 Goulburn Street, Sydney NSW 2000 T + 61 2 9567 1312	 Level 6/73, Miller St, North Sydney NSW 2060 T + 61 2 9439 7288	 T + 61 2 9310 2553 M + 61 2 943 921 989 Nominal Architects Andrew Hipwell 0502 Daniel Beckwith 0152 63 Myrtle Street Cherrybrook NSW 2008 Sydney Australia djrd.com.au	DISCLAIMER This drawing should be read in conjunction with all the standard notes & abbreviations in the drawing pack, relevant contracts, specifications and drawings. Dimensions are in millimetres. Levels are metres. Do not scale off drawings. Use figured dimensions only. Check dimensions on Site. Report discrepancies immediately.			
										PROJECT 24 409 GHHS-DJRD-B00C-L1-REF-A-1031 02			
										PROJECT No DRAWING No REVISION			
										24 409 GHHS-DJRD-B00C-L1-REF-A-1031 02			
										PURPOSE OF ISSUE STATUS DRAWN BY SHEET SIZE ORIGIN DATE			
										ISSUE FOR REF S4 DL A1 29/11/2024			

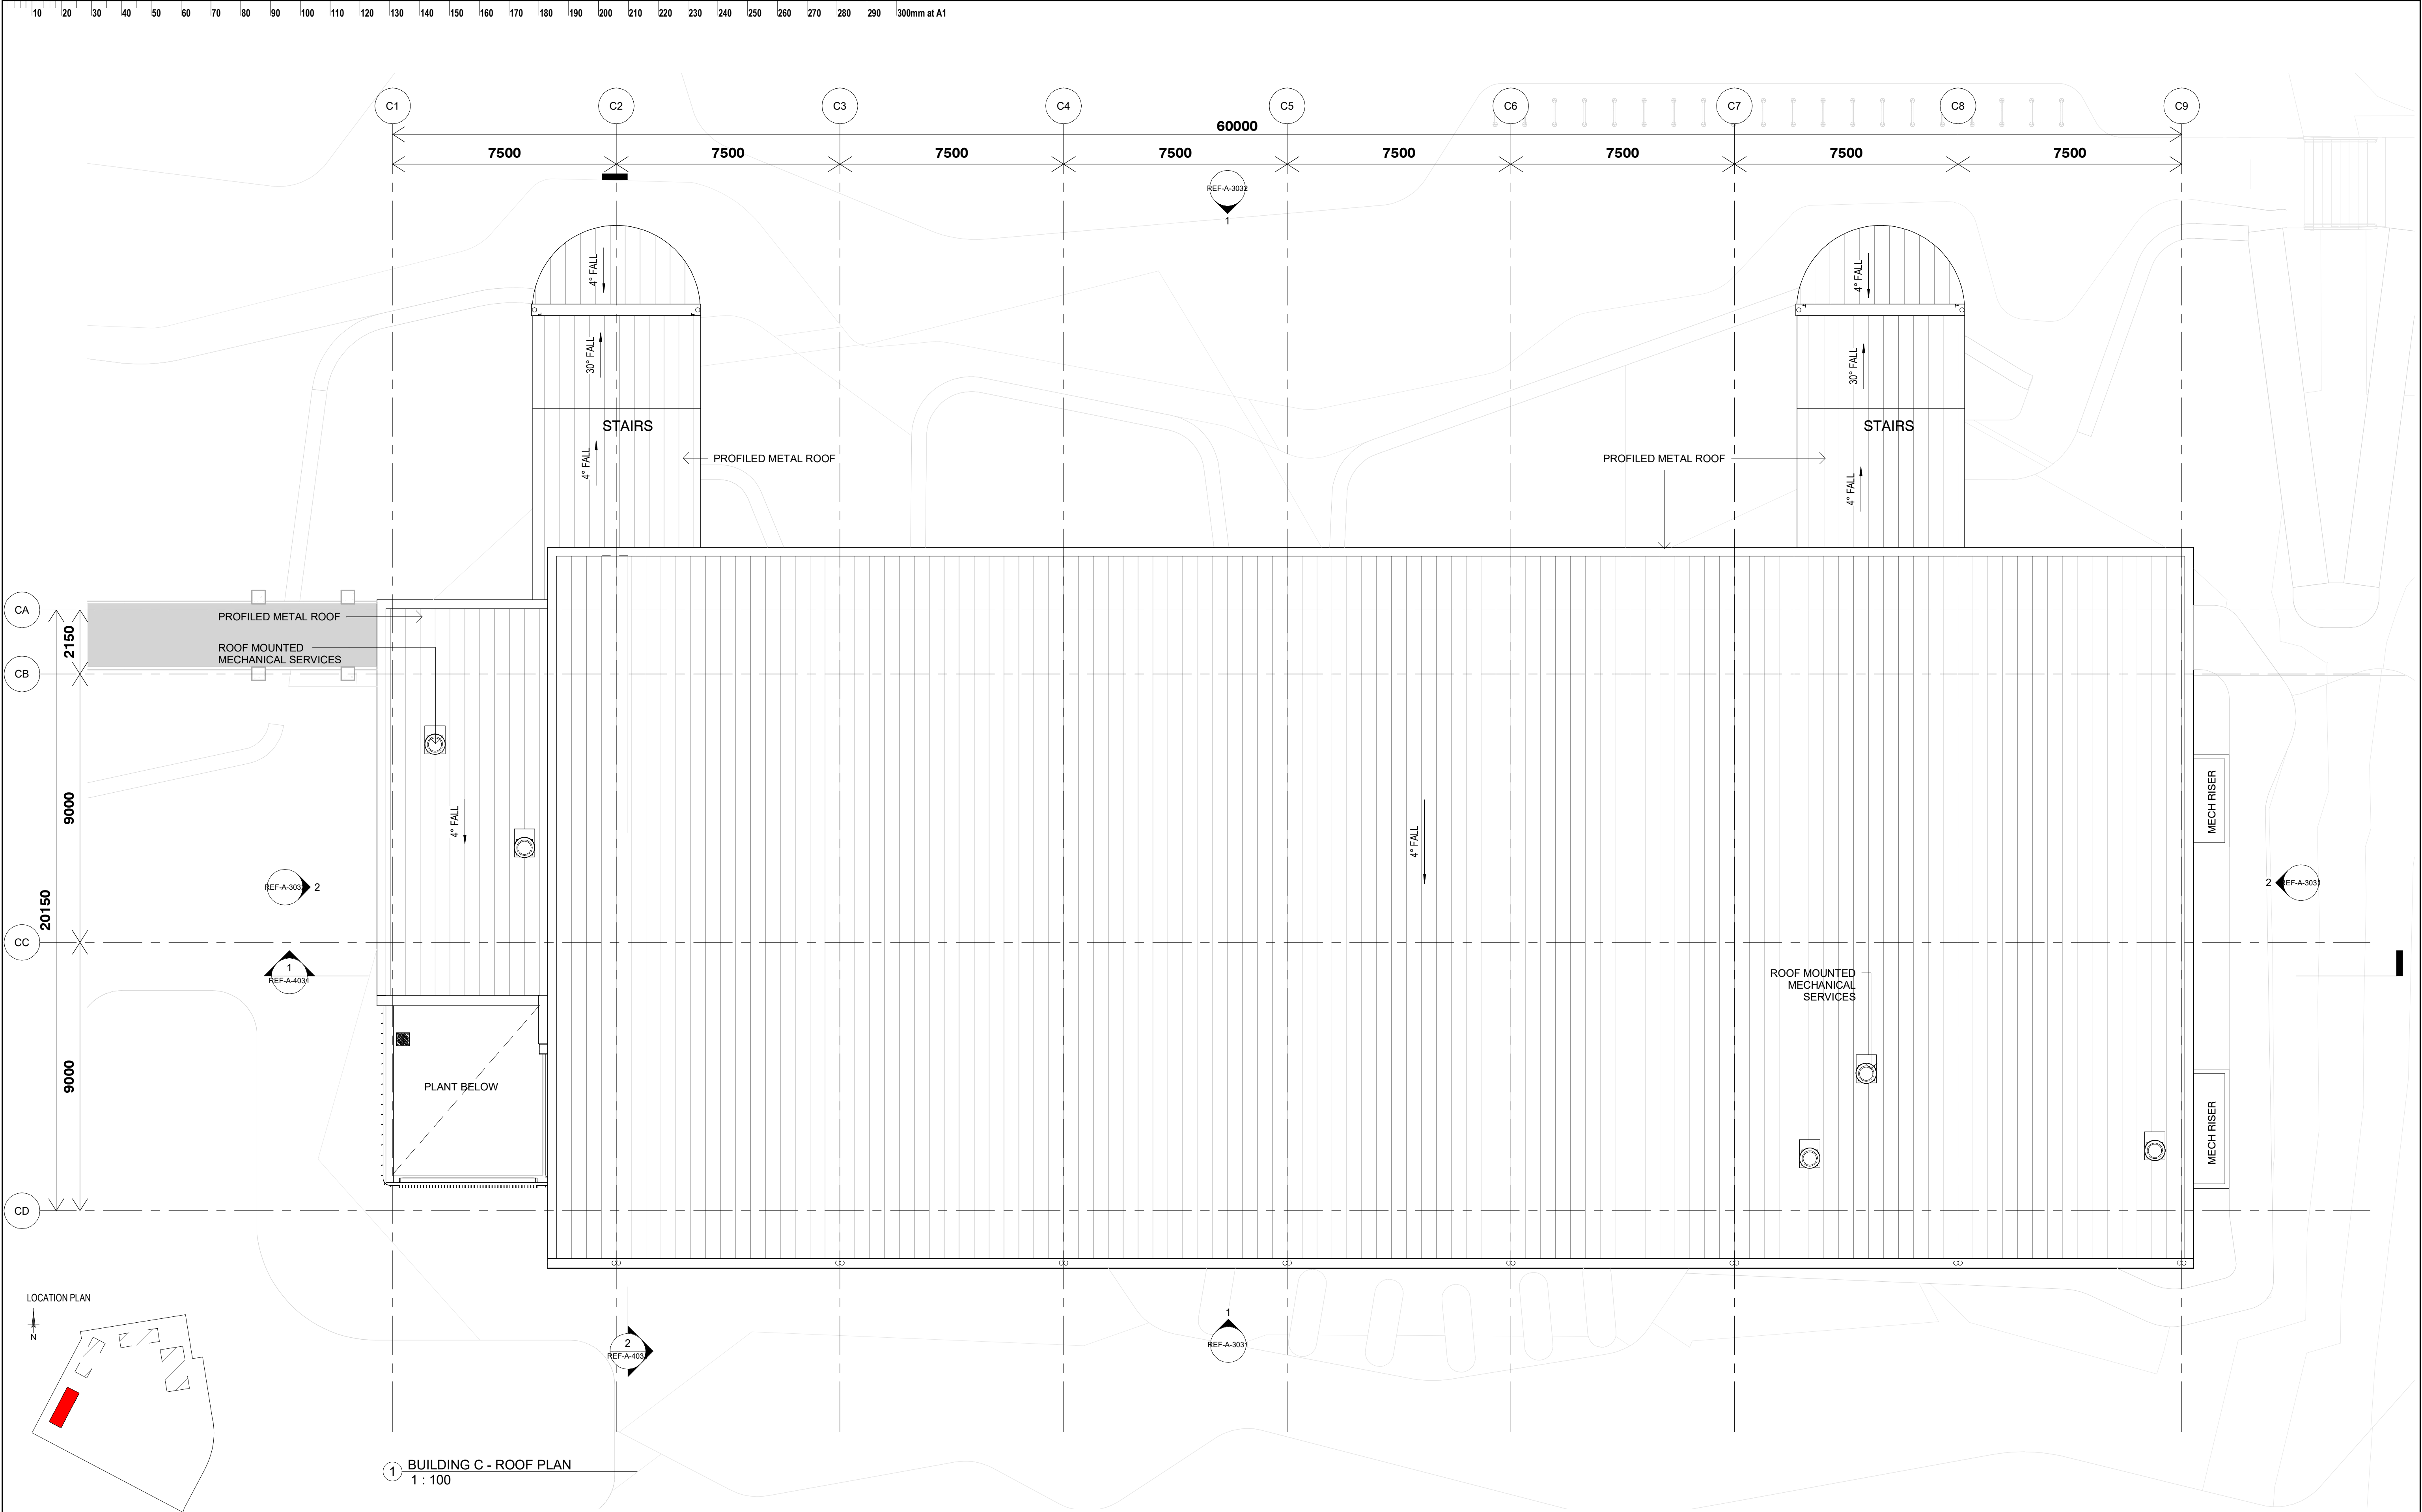

  
ISSUE		DATE	SUBJECT	AUTHORISED	LANDSCAPE ARCHITECT	PROJECT MANAGER	CLIENT	PROJECT	DESCRIPTION					
01	29/11/2024		FINAL DRAFT ISSUE FOR REF	EF	 Level 3-5 Baptist Street Sydney NSW 2010 T + 61 2 8332 5600	TSA Riley Level 15, 207 Kent Street, Sydney NSW 2000 T + 61 2 8332 6511	 Education School Infrastructure	9 Gregory Hills Drive, Gledswood Hills NSW 2557	BUILDING C - ROOF PLAN					
02	19/12/2024		ISSUE FOR REF	EF										
					SERVICES  Level 89-13 Cadzow Street, Sydney NSW 2000 T + 61 2 9567 2200	 Level 20, 66 Goulburn Street, Sydney NSW 2000 T + 61 2 9556 1312	STRUCTURE & CIVIL  Level 6/73 Miller St, North Sydney NSW 2060 T + 61 2 9439 7288	ARCHITECT  T + 61 2 9310 2553 M 08 48 945 921 989 Normanville Architects Andrew Hipwell 0502 Daniel Beckwith 0152	DISCLAIMER This drawing should be read in conjunction with all the standard notes & abbreviations in the drawing pack, relevant contracts, specifications and drawings. Dimensions are in millimetres. Levels are metres. Do not scale off drawings. Use figured dimensions only. Check dimensions on Site. Report discrepancies immediately.	 0 1 2 3 5 1:100 SCALE 1 : 100 @ A1 DATE PRINTED: 19/12/2024 5:26:27 PM				
										PROJECT No	DRAWING No	REVISION		
										24 409	GHHS-DJRD-B00C-RF-REF-A-1033	02		
										PURPOSE OF ISSUE	STATUS	DRAWN BY	SHEET SIZE	ORIGIN DATE
										ISSUE FOR REF	S4	DL	A1	29/11/2024






1 BUILDING C - EAST ELEVATION
1:100

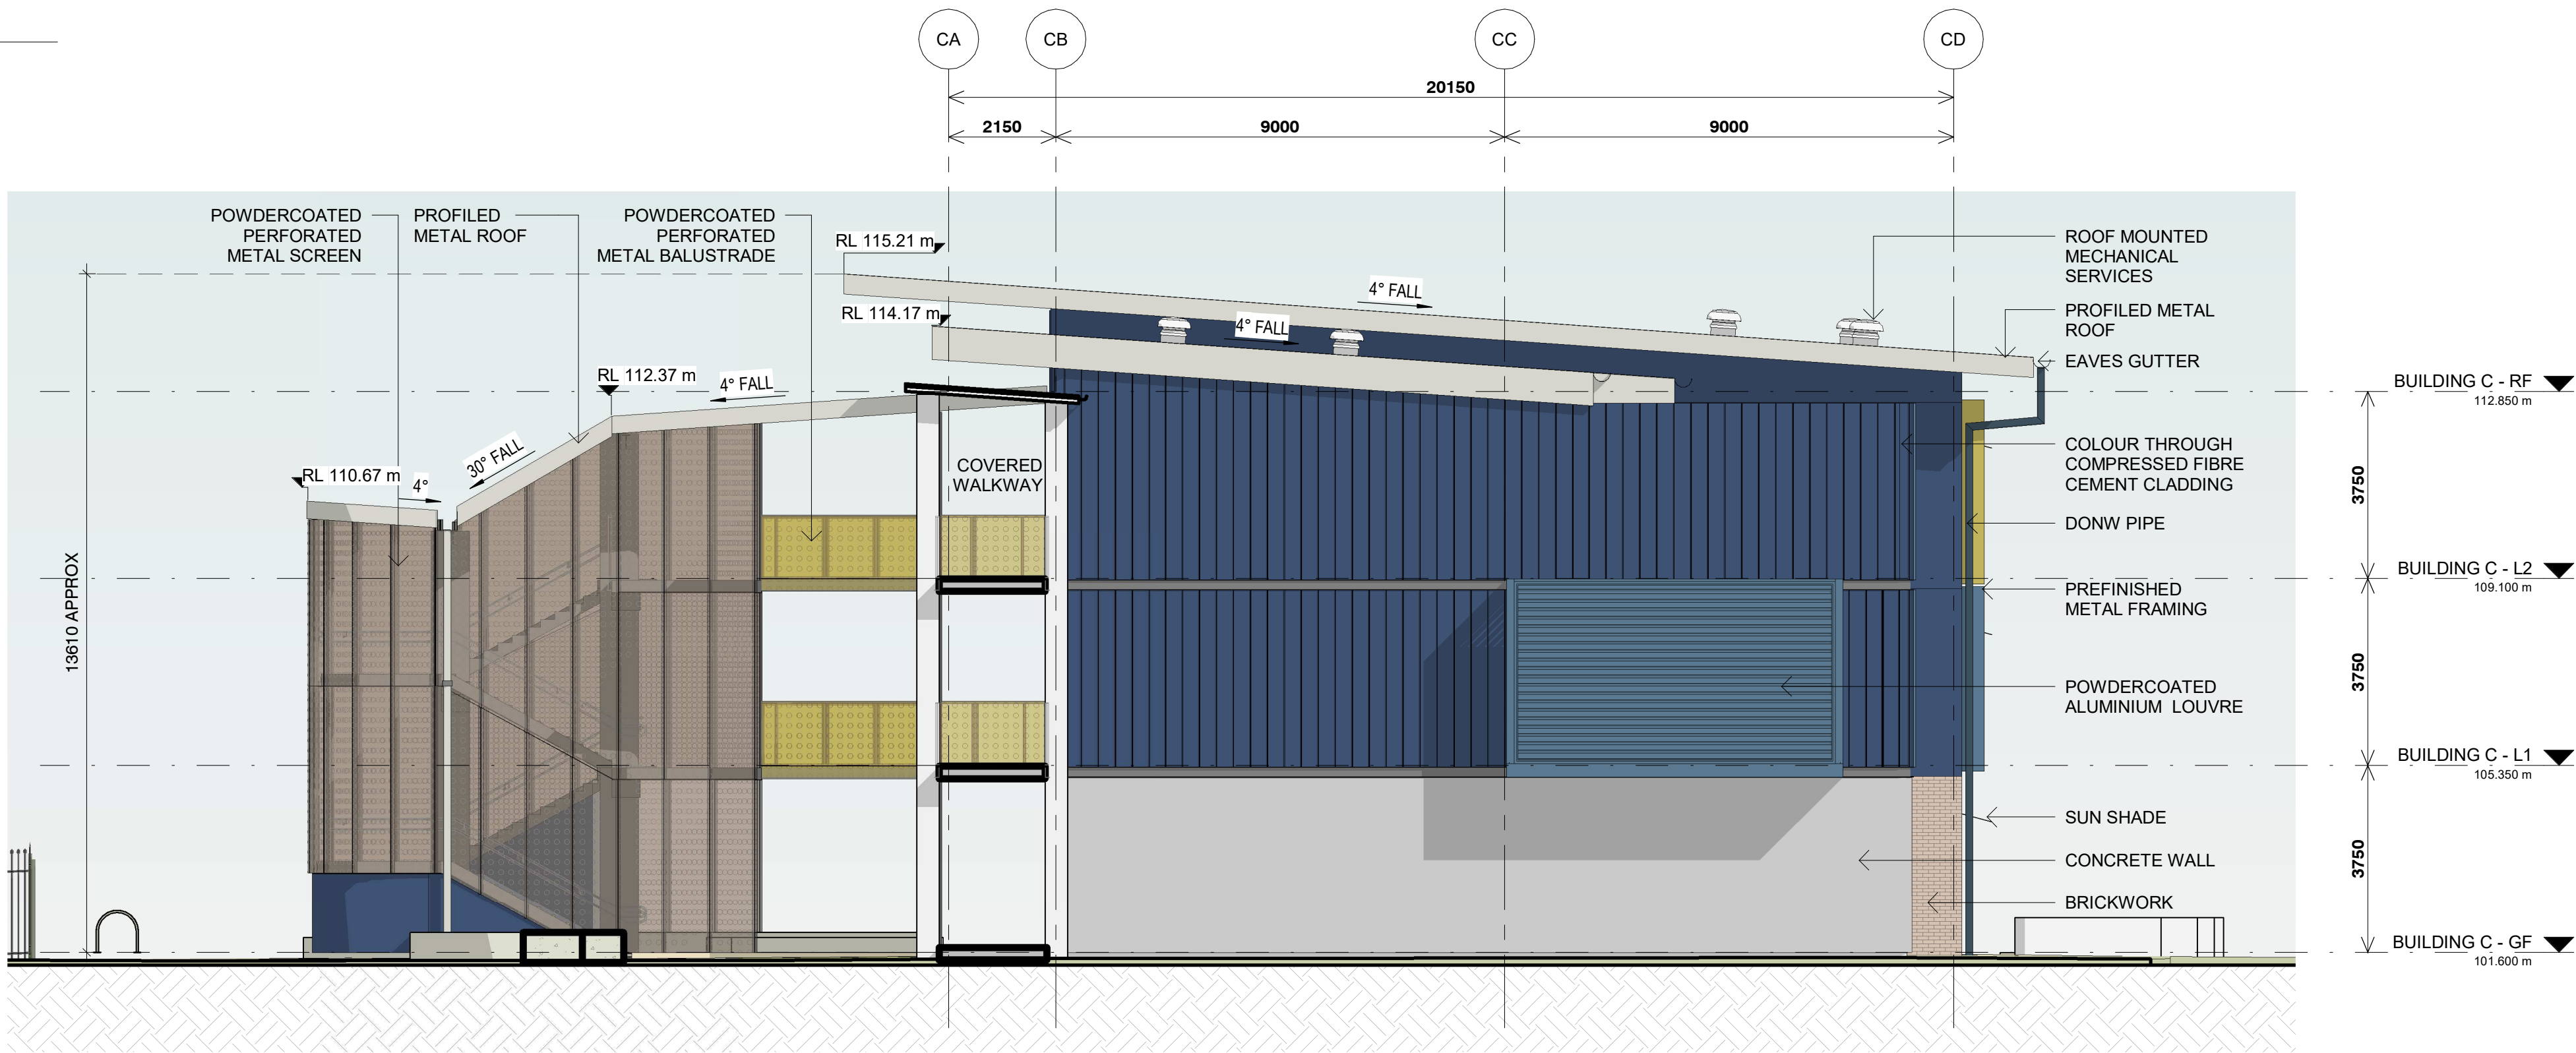


2 BUILDING C - NORTH ELEVATION
1:100

 
ISSUE	DATE	SUBJECT	AUTHORISED	LANDSCAPE ARCHITECT	PROJECT MANAGER	CLIENT	PROJECT	DESCRIPTION										
01	29/11/2024	FINAL DRAFT ISSUE FOR REF	EF	 Level 3-5 Bagin Street Sydney NSW 2000 T + 61 2 8332 5600	TSA Riley Level 15, 207 Kent Street, Sydney NSW 2000 T + 1300 462 551	 Education School Infrastructure	GLEDSDOOD HILLS HIGH SCHOOL 9 Gregory Hills Drive, Gledswood Hills NSW 2557	BUILDING C - ELEVATIONS - SHEET 2										
02	19/12/2024	ISSUE FOR REF	EF															
				SERVICES		STRUCTURE & CIVIL	ARCHITECT											
				 Level 8/9-13 Castlereagh Street, Sydney NSW 2000 T + (02) 9967 2200	 Level 20, 66 Goulburn Street, Sydney NSW 2000 T + (02) 9556 1312	 Level 6/73 Miller St, North Sydney NSW 2060 T + (02) 9439 7288	 T + 612 9319 2555 ABN: 48 842 921 989 Nominate Architects Andrew Hipwell 0502 Daniel Beckwith 0152	DISCLAIMER This drawing should be read in conjunction with all the standard notes & abbreviations in the drawing pack, relevant contracts, specifications and drawings. Dimensions are in millimetres. Levels are metres. Do not scale off drawings. Use figured dimensions only. Check dimensions on Site. Report discrepancies immediately.										
							 SCALE 1: 100 @ A1 DATE PRINTED: 19/12/2024 5:27:40 PM	<table><tr><th>PURPOSE OF ISSUE</th><th>STATUS</th><th>DRAWN BY</th><th>SHEET SIZE</th><th>ORIGIN DATE</th></tr><tr><td>ISSUE FOR REF</td><td>S4</td><td>DL</td><td>A1</td><td>29/11/2024</td></tr></table>	PURPOSE OF ISSUE	STATUS	DRAWN BY	SHEET SIZE	ORIGIN DATE	ISSUE FOR REF	S4	DL	A1	29/11/2024
PURPOSE OF ISSUE	STATUS	DRAWN BY	SHEET SIZE	ORIGIN DATE														
ISSUE FOR REF	S4	DL	A1	29/11/2024														

  


 
ISSUE		DATE	SUBJECT	AUTHORISED	LANDSCAPE ARCHITECT	PROJECT MANAGER	CLIENT	PROJECT	DESCRIPTION																		
01	29/11/2024	FINAL DRAFT	ISSUE FOR REF	EF	 Level 3/5 Baptist Street Bathurst, 2016 T + 61 2 8332 5800	 Level 15, 207 Kent Street, Sydney NSW 2016 T + 1300 482 651	 	 9 Gregory Hills Drive, Gledswood Hills NSW 2557	BUILDING C - SECTIONS - SHEET 1																		
02	19/12/2024	ISSUE FOR REF	EF																								
					SERVICES		STRUCTURE & CIVIL																				
					 Level 8/8-13 Castlereagh Street, Sydney NSW 2000 T + (02) 9907 2200	 Level 20, 66 Coulson Street, Sydney NSW 2000 T + (02) 9439 1312	 Level 6/73 Miller St, North Sydney NSW 2060 T + (02) 9439 7285	 T +612 9319 2865 ASN +61 542 921 969 Normanville Architects Andrew Hopwell S262 David Bevan-Smith C192 63 Myrtle Street Chippendale NSW 2008 Sydney Australia djd.com.au	DISCLAIMER This drawing should be read in conjunction with all the standard notes & abbreviations in the drawing pack, relevant contracts, specifications and drawings. Dimensions are in millimetres. Levels are metres. Do not scale off drawings. Use figured dimensions only. Check dimensions on Site. Report discrepancies immediately.																		
								 SCALE 1 : 100 @ A1 DATE PRINTED: 19/12/2024 5:28:04 PM	<table><tr><td>PROJECT No</td><td>DRAWING No</td><td>REVISION</td></tr><tr><td>24 409</td><td>GHHS-DJRD-B00C-ZZ-REF-A-4031</td><td>02</td></tr><tr><td>ISSUE FOR REF</td><td>STATUS</td><td>DRAWN BY</td></tr><tr><td></td><td>\$4</td><td>DL</td></tr><tr><td></td><td>A1</td><td>SHEET SIZE</td></tr><tr><td></td><td>29/11/2024</td><td>ORIGIN DATE</td></tr></table>	PROJECT No	DRAWING No	REVISION	24 409	GHHS-DJRD-B00C-ZZ-REF-A-4031	02	ISSUE FOR REF	STATUS	DRAWN BY		\$4	DL		A1	SHEET SIZE		29/11/2024	ORIGIN DATE
PROJECT No	DRAWING No	REVISION																									
24 409	GHHS-DJRD-B00C-ZZ-REF-A-4031	02																									
ISSUE FOR REF	STATUS	DRAWN BY																									
	\$4	DL																									
	A1	SHEET SIZE																									
	29/11/2024	ORIGIN DATE																									

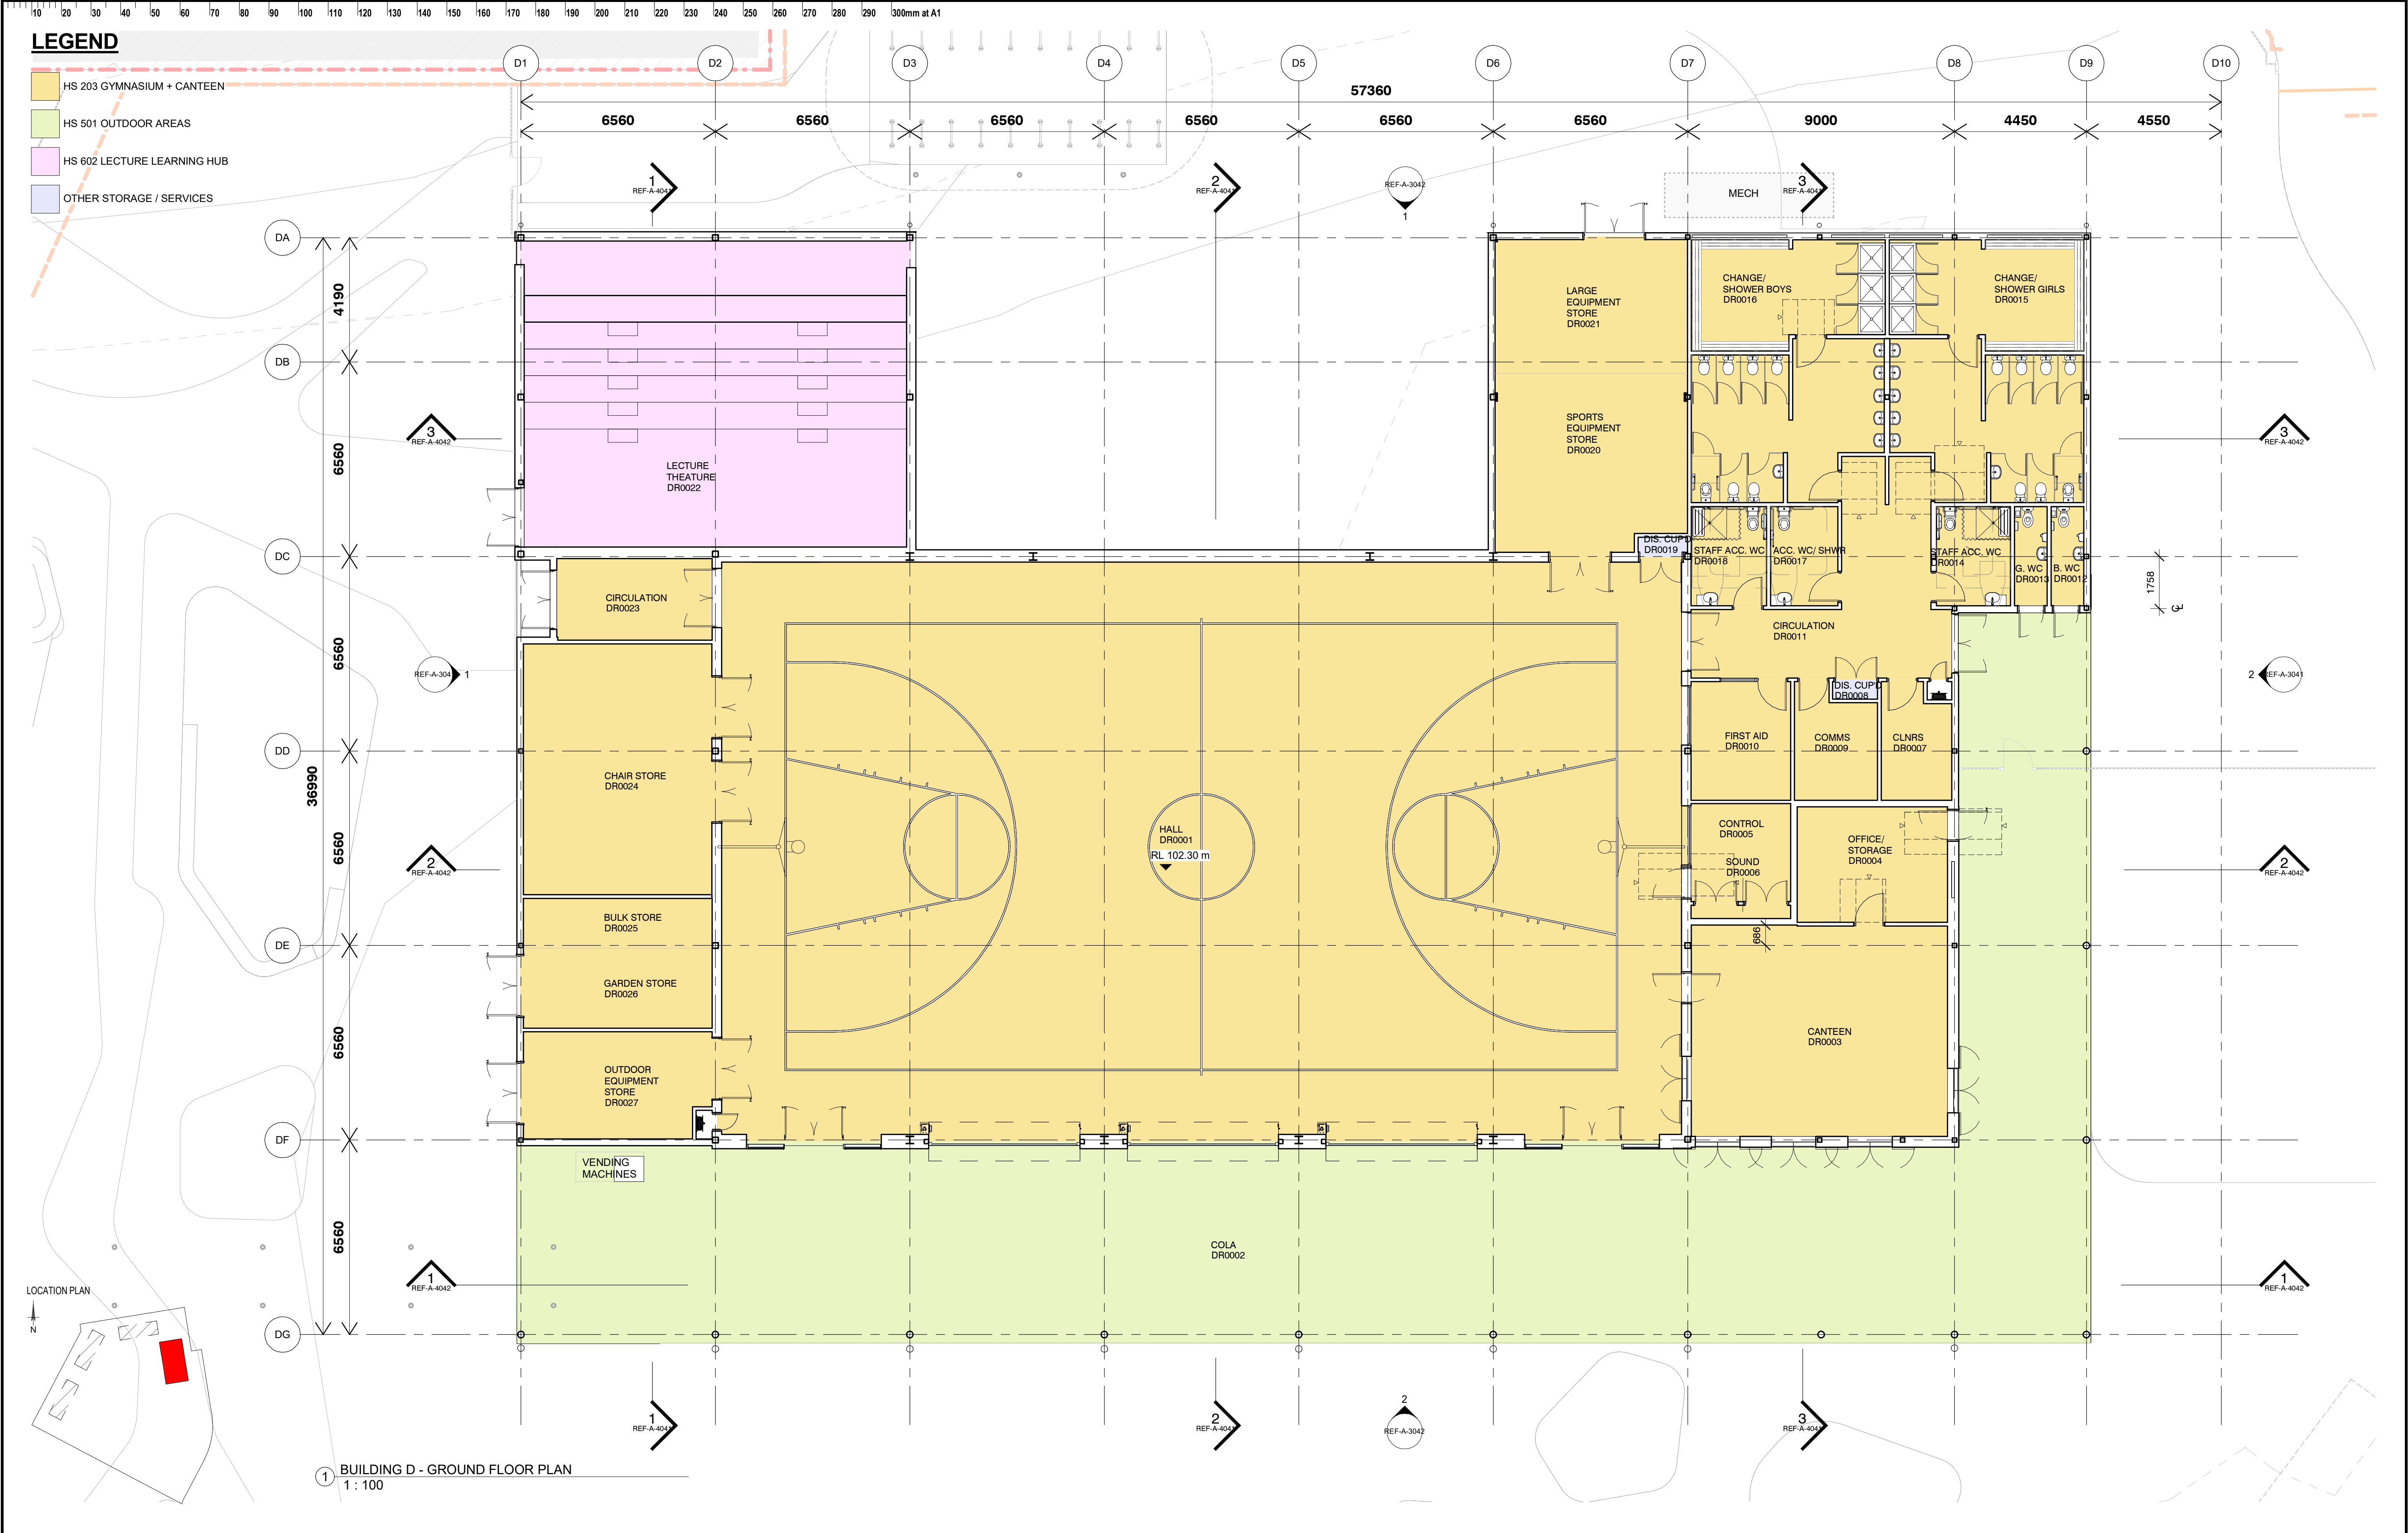


ISSUE		DATE	SUBJECT	AUTHORISED	LANDSCAPE ARCHITECT		PROJECT MANAGER		CLIENT		PROJECT		DESCRIPTION								
01	29/11/2024	FINAL DRAFT ISSUE		EF	 Level 3-5 Baptist Street Sydney, 2008 T + 61 2 8332 5500	 Level 15, 207 Kent Street, Sydney NSW 2000 T + 1300 482 551	 Education School Infrastructure	 STRUCTURE & CIVIL	 ARCHITECT	DISCLAIMER This drawing should be read in conjunction with all the standard notes & abbreviations in the drawing pack, relevant contracts, specifications and drawings. Dimensions are in millimetres. Levels are metres. Do not scale off drawings. Use figured dimensions only. Check dimensions on Site. Report discrepancies immediately.	PROJECT GLEDSDOOD HILLS HIGH SCHOOL 9 Gregory Hills Drive, Gledswood Hills NSW 2557	DESCRIPTION BUILDING D - GROUND FLOOR PLAN	PROJECT No 24 409	DRAWING No GHHS-DJRD-B00D-GF-REF-A-1040	REVISION 02						
02	19/12/2024	ISSUE FOR REF	EF																		
					SERVICES																
					 Level 89-13 Cadogan Street, Sydney NSW 2000 T + 61 2 9567 2200		 Level 20, 56 Goulburn Street, Sydney NSW 2000 T + 61 2 9291 1312														

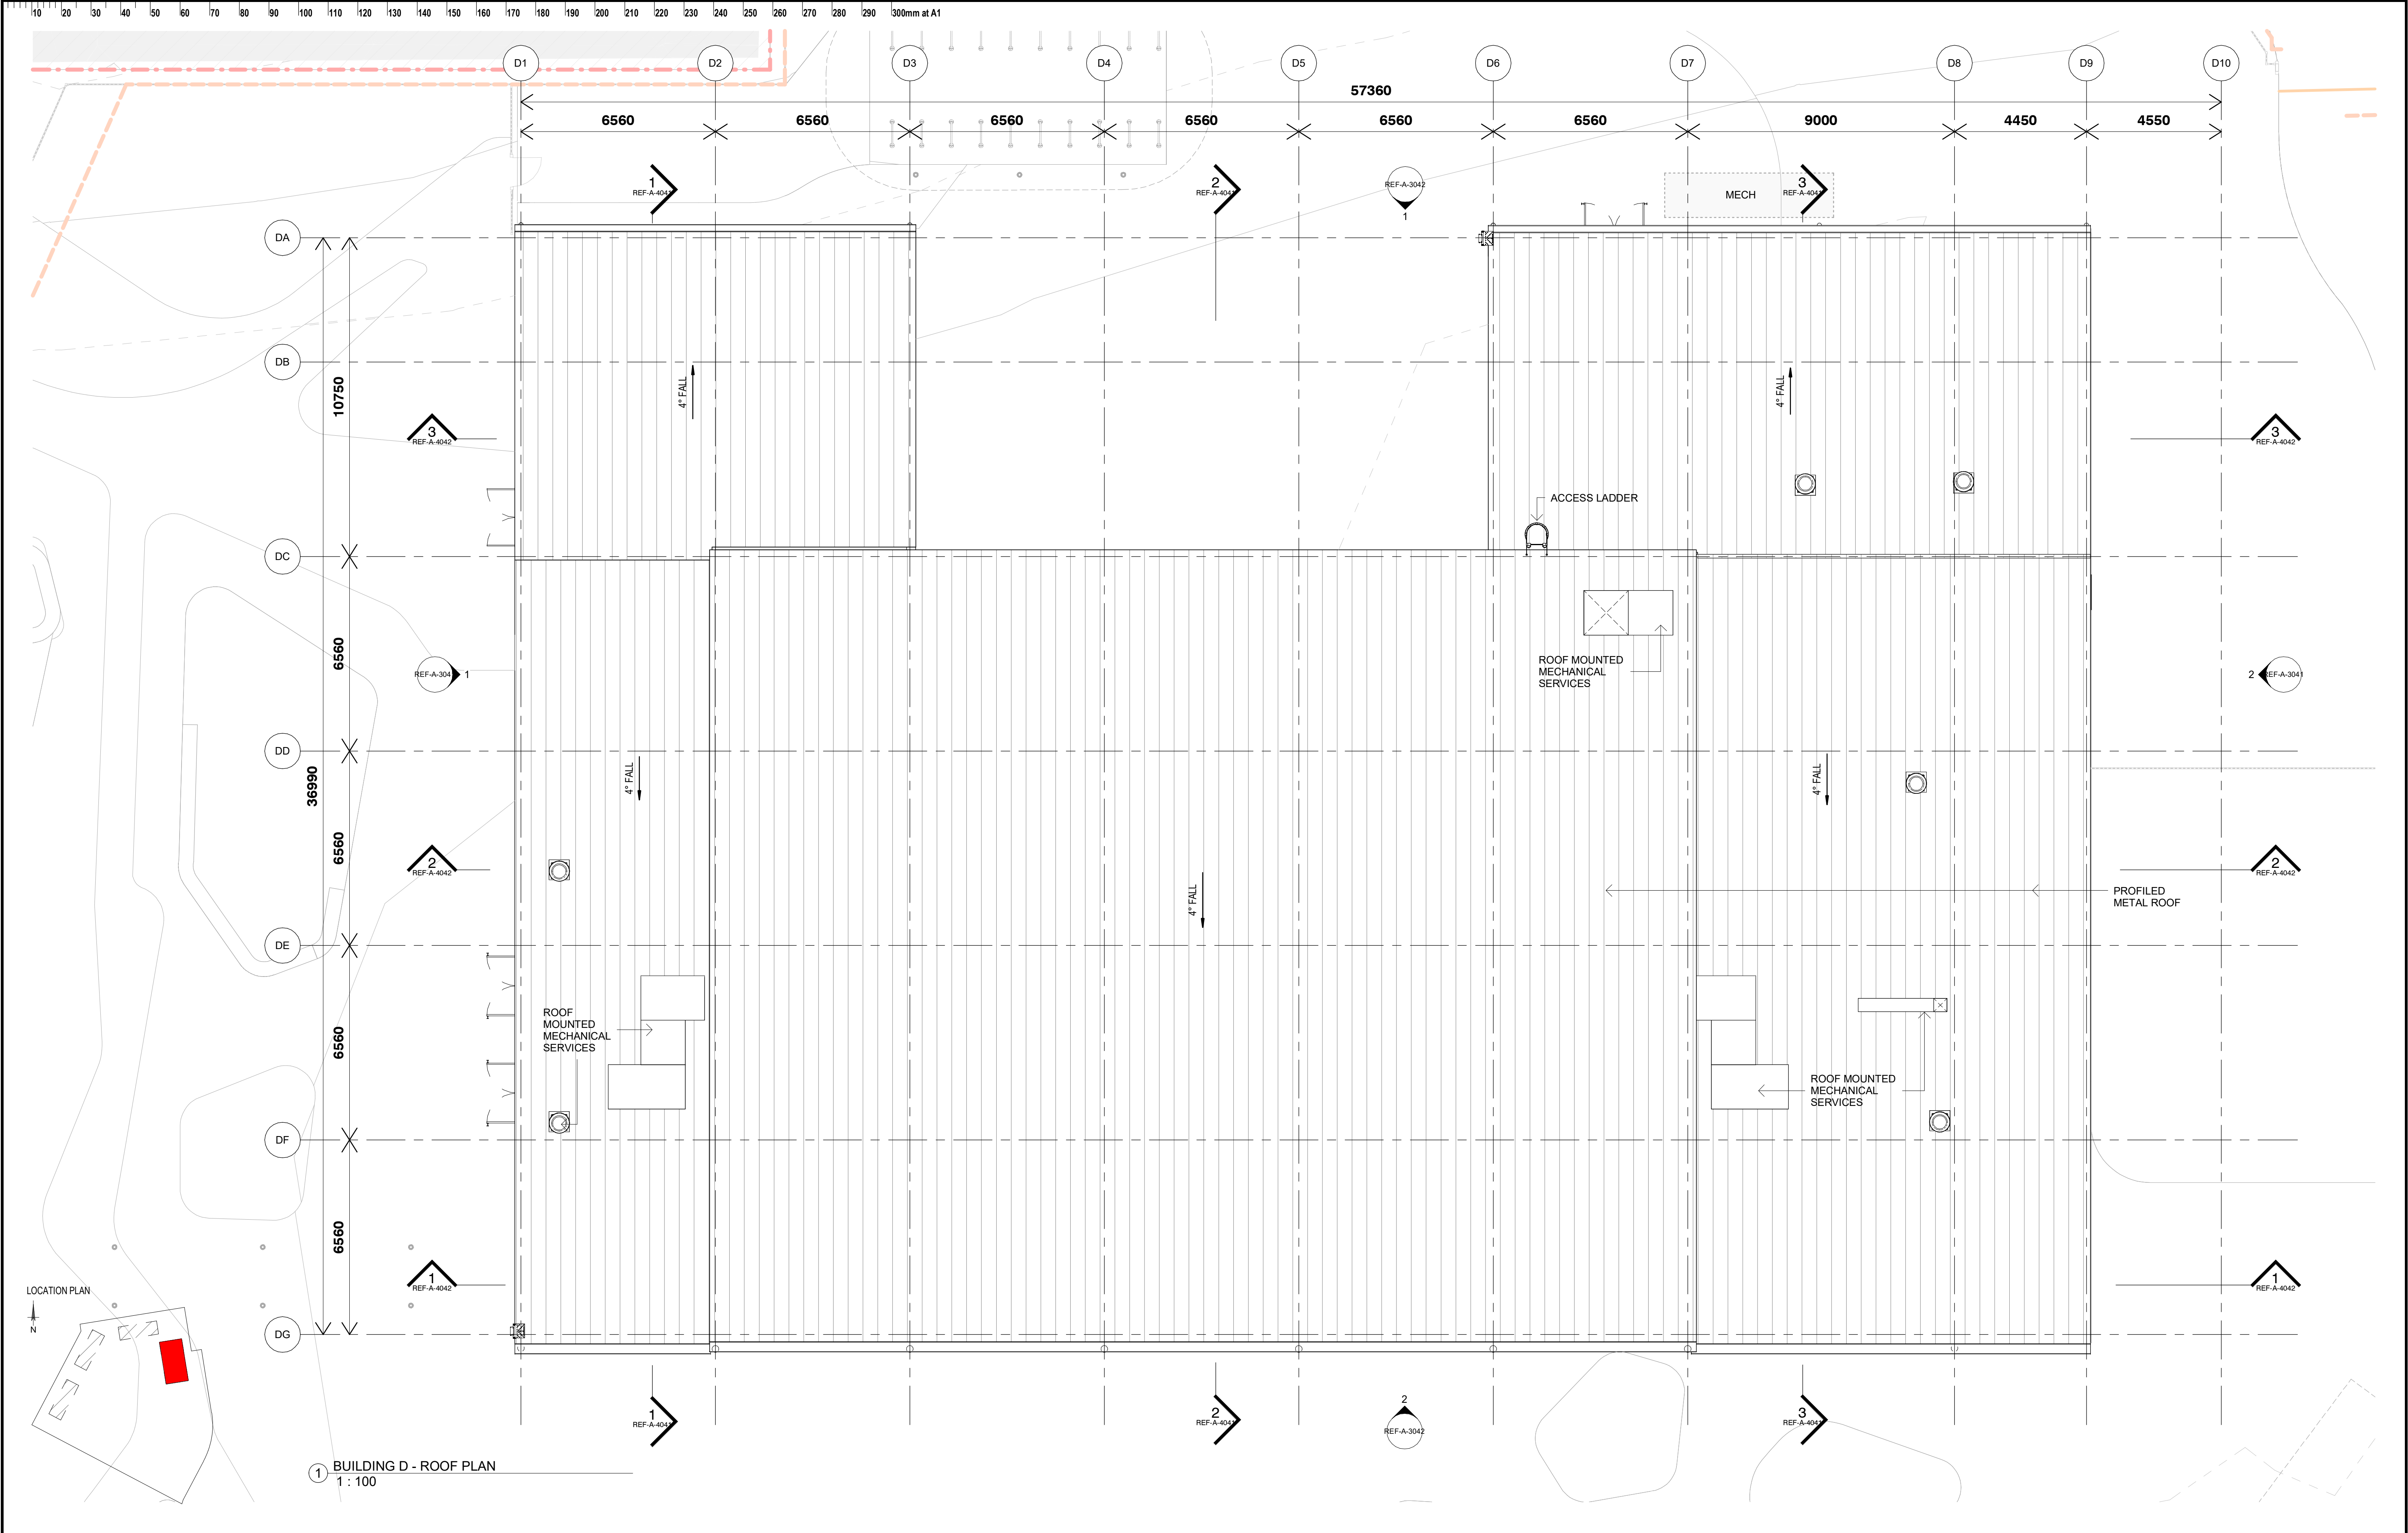

 
ISSUE		DATE	SUBJECT	AUTHORISED	LANDSCAPE ARCHITECT	PROJECT MANAGER	CLIENT	PROJECT	DESCRIPTION				
01	29/11/2024	FINAL DRAFT ISSUE		EF	 SITE IMAGE LANDSCAPE ARCHITECTS Level 3-5 Baptist Street Sydney NSW 2000 T + 61 2 8332 5500	TSA Riley Level 15, 207 Kent Street, Sydney NSW 2000 T + 61 2 8332 5501	 Education School Infrastructure	GLEDSDOOD HILLS HIGH SCHOOL 9 Gregory Hills Drive, Gledswood Hills NSW 2557	BUILDING D - ROOF PLAN				
02	19/12/2024	ISSUE FOR REF		EF					PROJECT No	DRAWING No	REVISION		
					SERVICES		STRUCTURE & CIVIL	ARCHITECT					
					STEENSEN VARMING			 T + 612 9319 2955 ABN: 48 842 921 969 Nominated Architects Andrea Hewell 0562 Daniel Schneider 0192 63 Myrtle Street Cherrybrook NSW 2008 Sydney Australia djrd.com.au	DISCLAIMER This drawing should be read in conjunction with all the standard notes & abbreviations in the drawing pack, relevant contracts, specifications and drawings. Dimensions are in millimetres. Levels are metres. Do not scale off drawings. Use figured dimensions only. Check dimensions on Site. Report discrepancies immediately.	 0 1 2 3 5 1:100 SCALE 1: 100 @ A1 DATE PRINTED: 19/12/2024 5:32:47 PM			
									PURPOSE OF ISSUE	STATUS	DRAWN BY	SHEET SIZE	ORIGIN DATE
									ISSUE FOR REF	S4	GM/TN	A1	29/11/2024

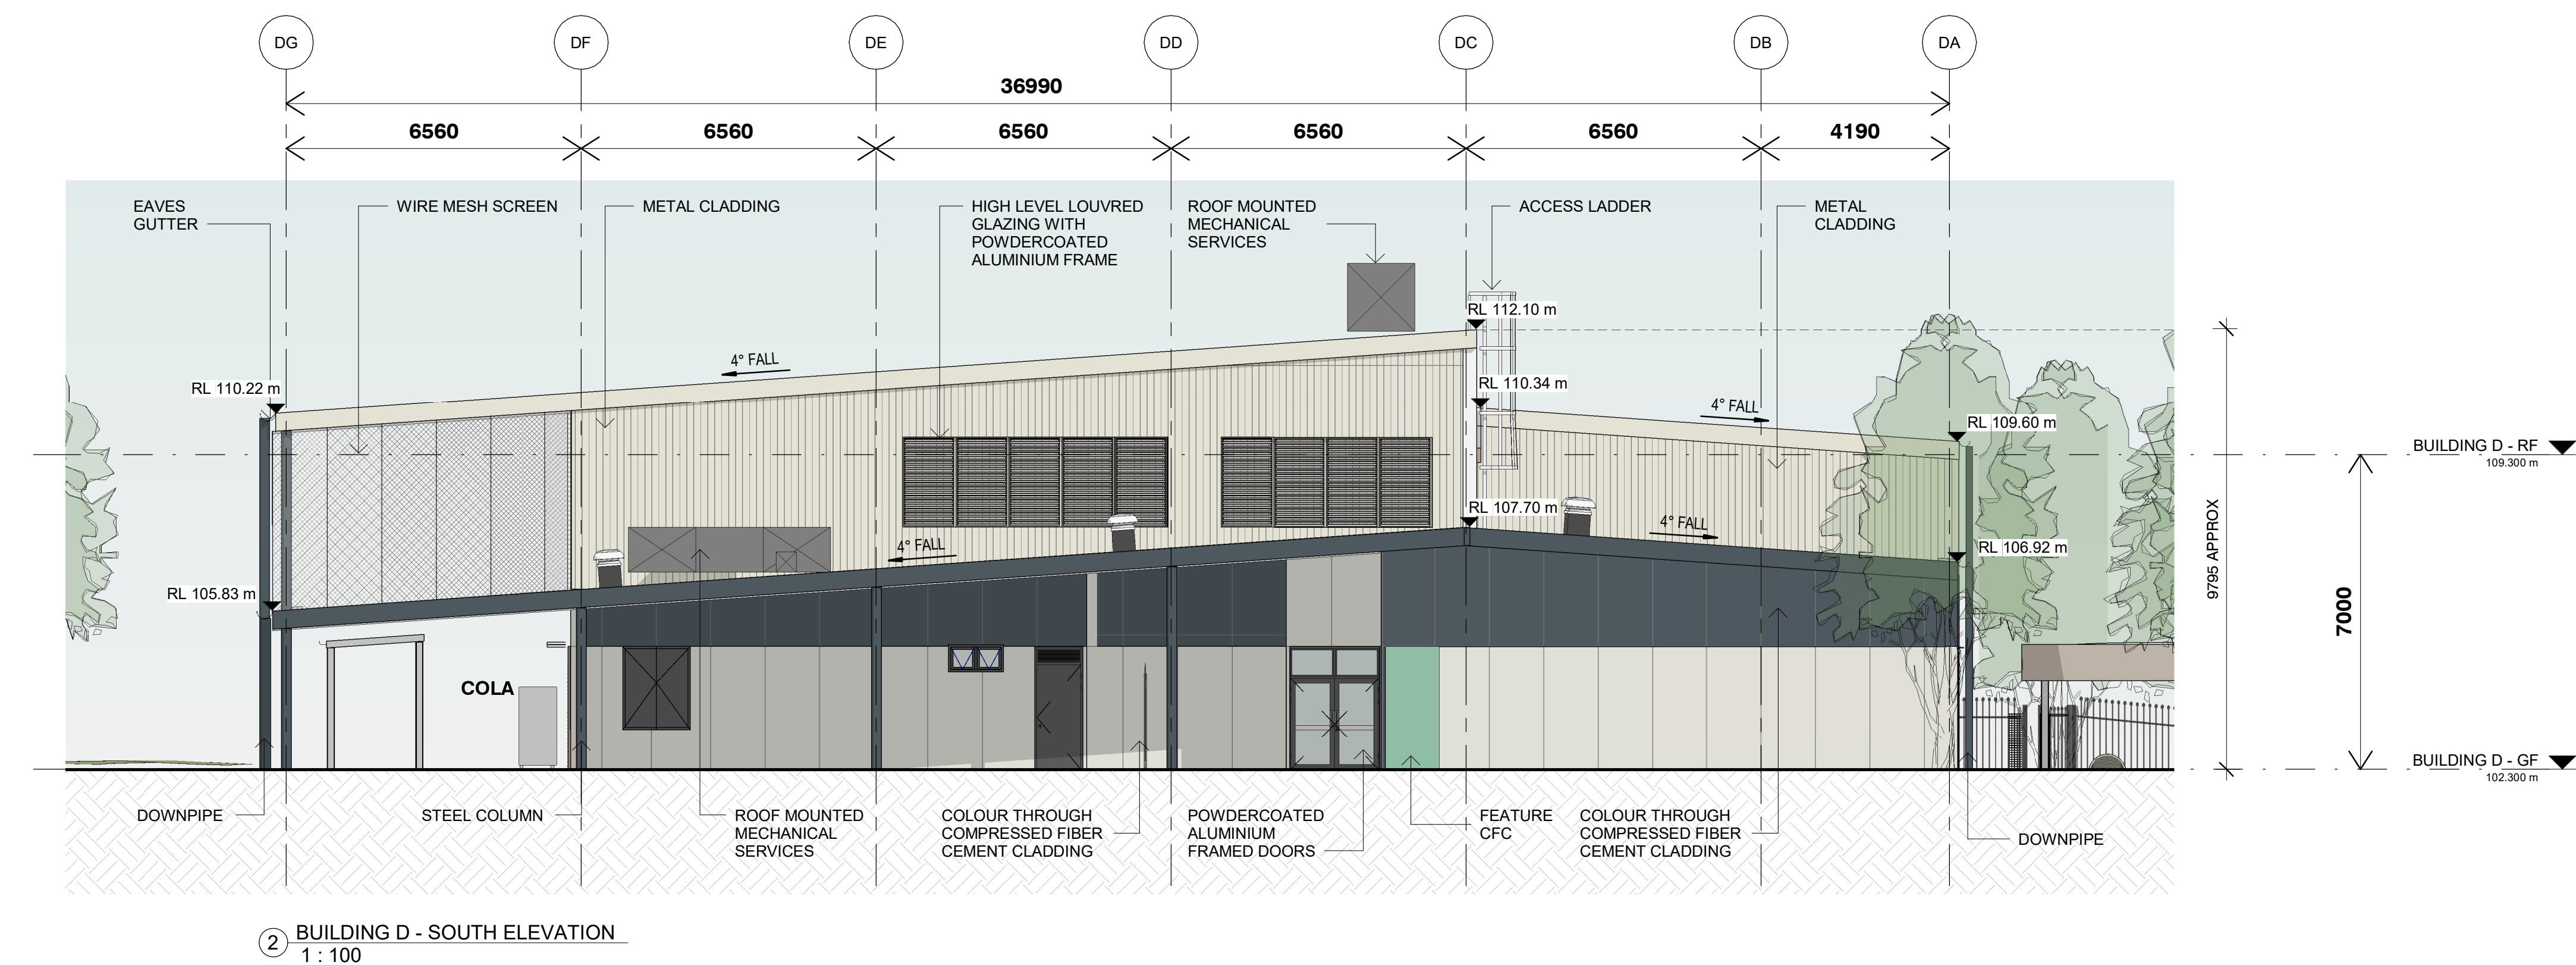

ISSUE	DATE	SUBJECT	AUTHORISED	LANDSCAPE ARCHITECT	PROJECT MANAGER	CLIENT	PROJECT DESCRIPTION	DESCRIPTION				
01	29/11/2024	FINAL DRAFT ISSUE	EF	 Level 3-5 Baptist Street Burlington NSW 2203 T + 61 2 8332 5600	 Level 15, 207 Kent Street, Sydney NSW 2000 T + 1300 462 661	 Education School Infrastructure	 THIS DRAWING IS INTENDED TO BE PRINTED IN COLOUR	GLEDSDOOD HILLS HIGH SCHOOL 9 Gregory Hills Drive, Gledswood Hills NSW 2557	BUILDING D - ELEVATIONS - SHEET 1			
02	19/12/2024	ISSUE FOR REF	EF									
				SERVICES  Level 8B-13 Cadoganagh Street, Sydney NSW 2000 T + (02) 9997 2200	 Level 20, 66 Goulburn Street, Sydney NSW 2000 T + (02) 9299 1312	STRUCTURE & CIVIL  Level 6/73 Miller St North Sydney NSW 2060 T + (02) 9439 7288	ARCHITECT  T+612 9319 2665 ABN: 48 642 921 969 Non-Residential Architects Andrew Hgwall #562 David Dunderdale #152	DISCLAIMER This drawing should be read in conjunction with all the standard notes & abbreviations in the drawing pack, relevant contracts, specifications and drawings. Dimensions are in millimetres. Levels are metres. Do not scale off drawings. Use figured dimensions only. Check dimensions on Site. Report discrepancies immediately.	PROJECT No 24 409	DRAWING No GHHS-DJRD-B00D-ZZ-REF-A-3041 02	REVISION	
							 SCALE 1 : 100 @ A1 DATE PRINTED: 19/12/2024 5:33:23 PM	PURPOSE OF ISSUE ISSUE FOR REF	STATUS S4	DRAWN BY GM/TN	SHEET SIZE A1	ORIGIN DATE 29/11/2024

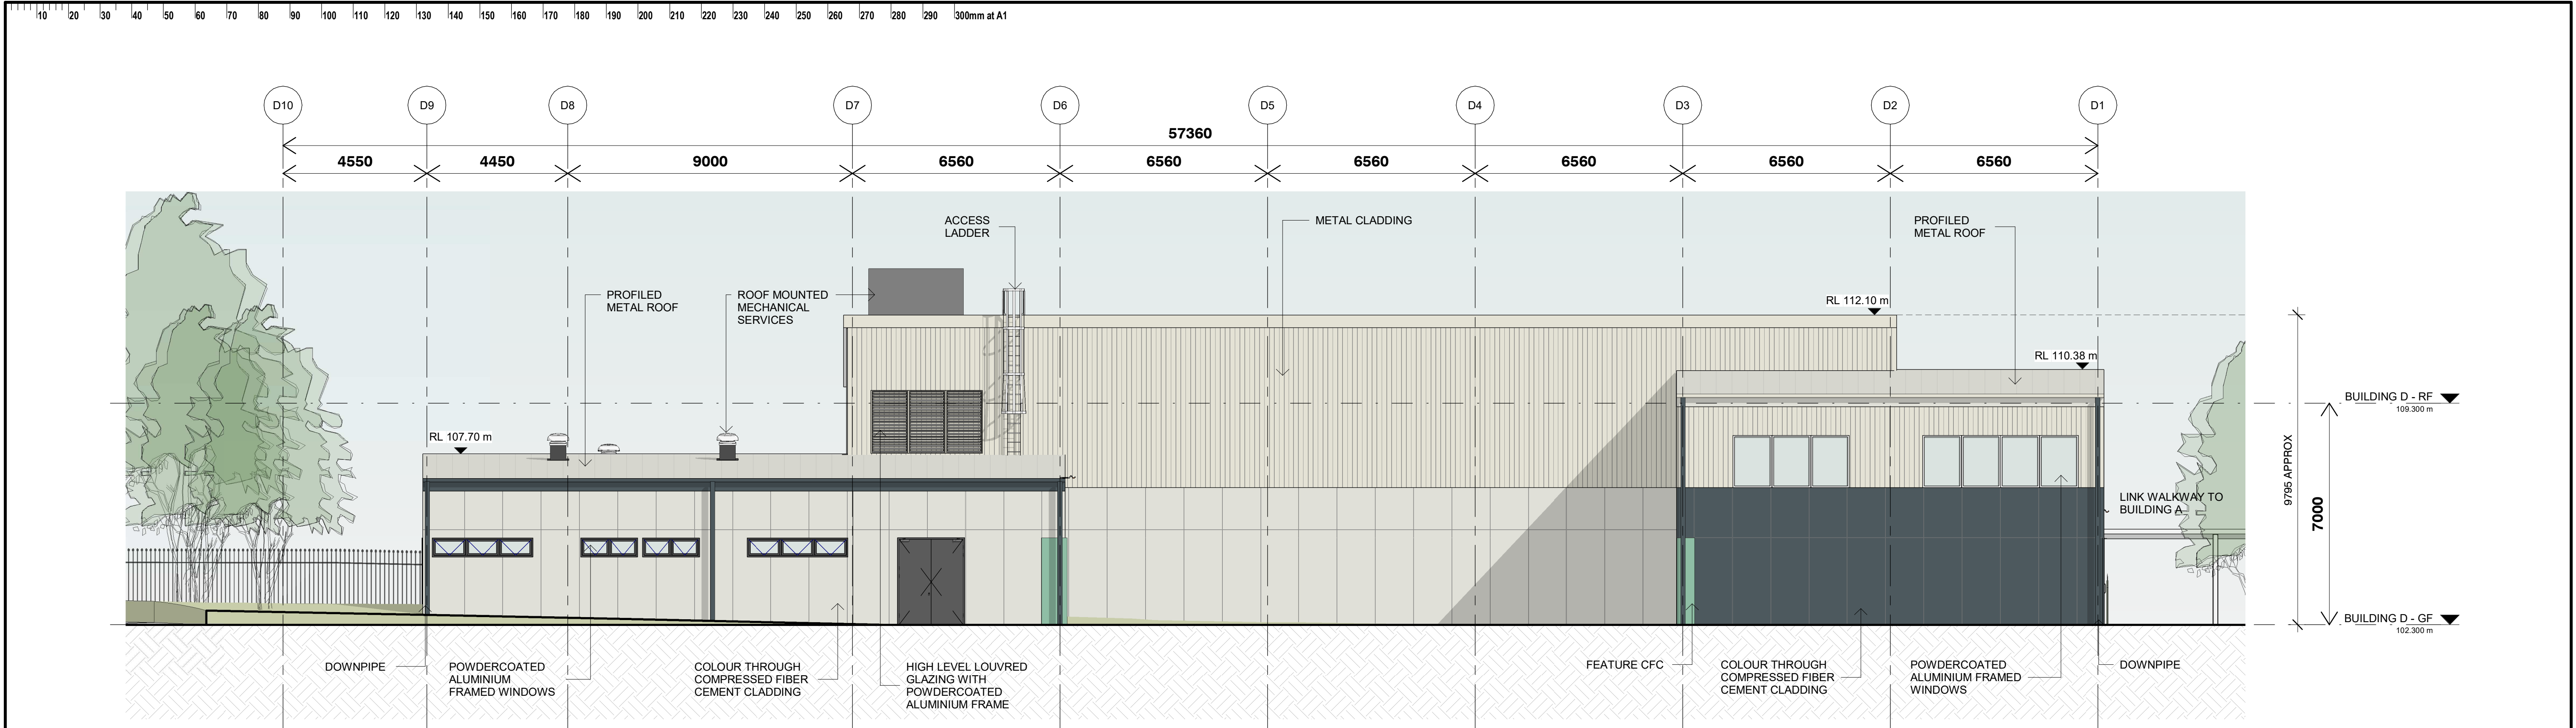



1 BUILDING D - EAST ELEVATION
1 : 100

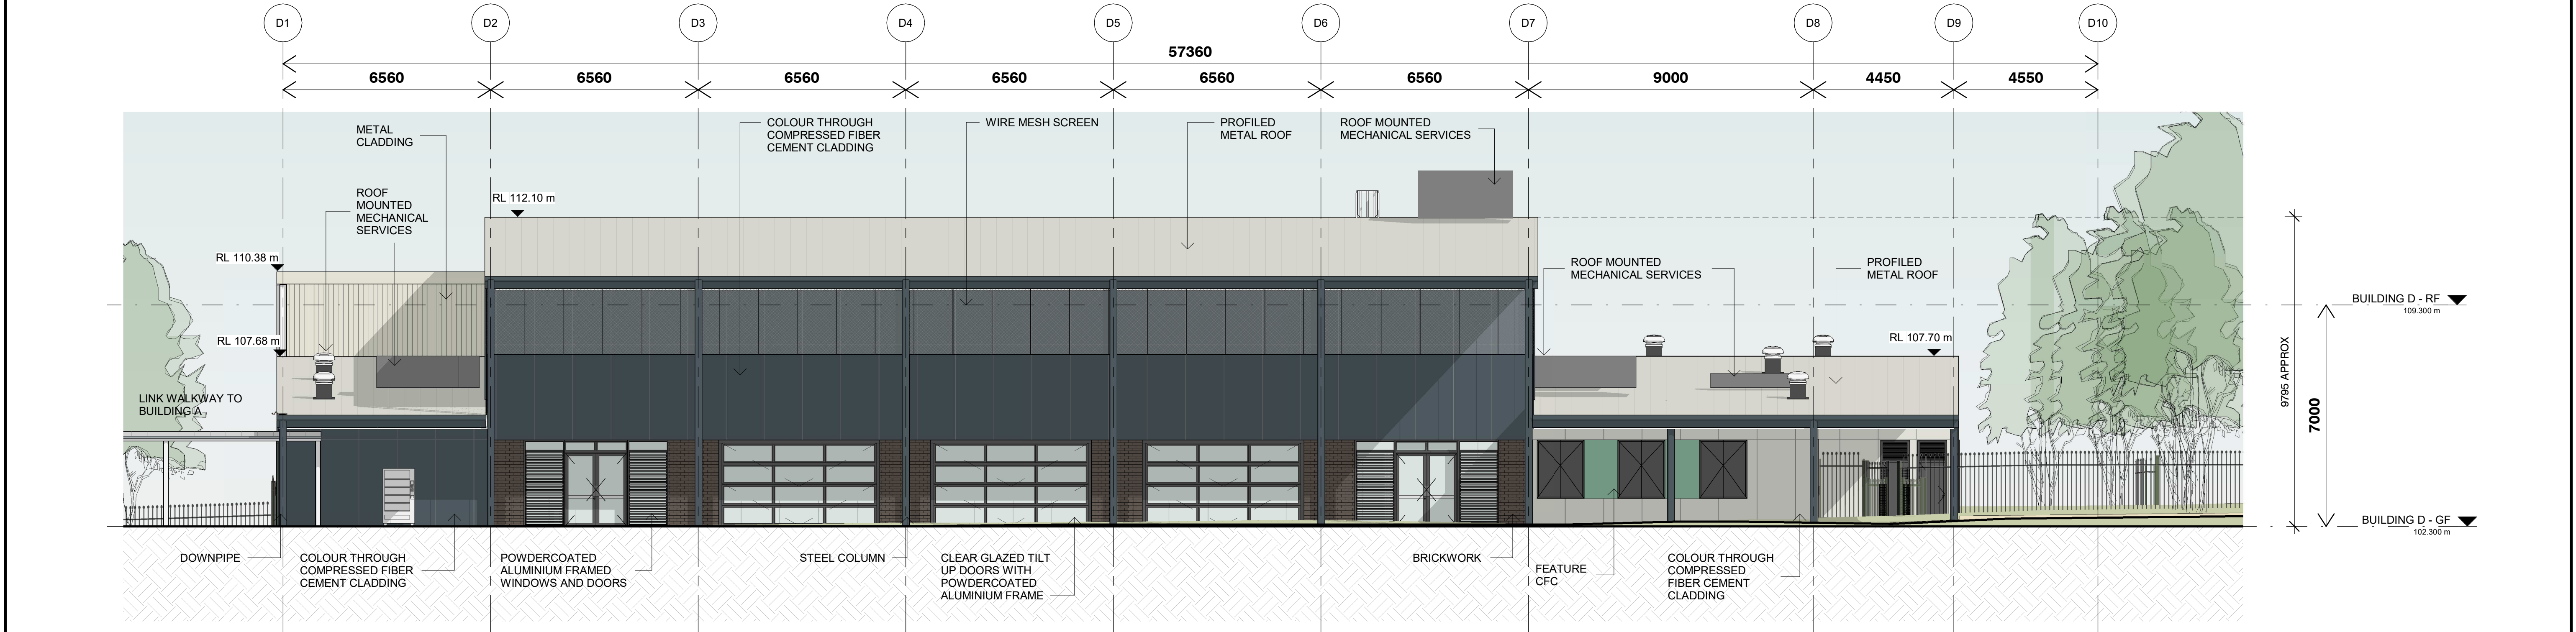

2 BUILDING D - WEST ELEVATION
1 : 100

ISSUE		DATE	SUBJECT	AUTHORISED	LANDSCAPE ARCHITECT	PROJECT MANAGER	CLIENT	PROJECT		DESCRIPTION	
01	29/11/2024	FINAL DRAFT ISSUE		EF	SITE IMAGE Landscape Architects Level 3-5 Bagin Street Sydney NSW 2015 T + 61 2 8332 5600	TSA Riley Level 15, 207 Kent Street, Sydney NSW 2000 T + 1300 482 651	NSW GOVERNMENT Education School Infrastructure	GLEDSWOOD HILLS HIGH SCHOOL 9 Gregory Hills Drive, Gledswood Hills NSW 2557		BUILDING D - ELEVATIONS - SHEET 2	
02	19/12/2024	ISSUE FOR REF		EF							
					SERVICES		STRUCTURE & CIVIL	ARCHITECT		PROJECT No	
					STEENSEN VARMING Level 89-13 Castlereagh Street, Sydney NSW 2000 T + 602 9567 2200		TTW Level 20, 66 Goulburn Street, Sydney NSW 2000 T + 602 9266 1312	djrd architects T + 61 2 9319 2553 M06: 48 945 521 989 Nominated Architects Andrew Hipwell 0552 Daniel Beekwilder 0152		DRAWING No	
								DISCLAIMER		REVISION	
								This drawing should be read in conjunction with all the standard notes & abbreviations in the drawing pack, relevant contracts, specifications and drawings. Dimensions are in millimetres. Levels are metres. Do not scale off drawings. Use figured dimensions only. Check dimensions on Site. Report discrepancies immediately.		24 409	
								SCALE 1 : 100 @ A1		GHHS-DJRD-B00D-ZZ-REF-A-3042 02	
								DATE PRINTED: 19/12/2024 5:34:12 PM		PURPOSE OF ISSUE	
										STATUS	
										DRAWN BY	
										SHEET SIZE	
										ORIGIN DATE	
										ISSUE FOR REF	
										S4	
										GM/TN	
										A1	
										29/11/2024	

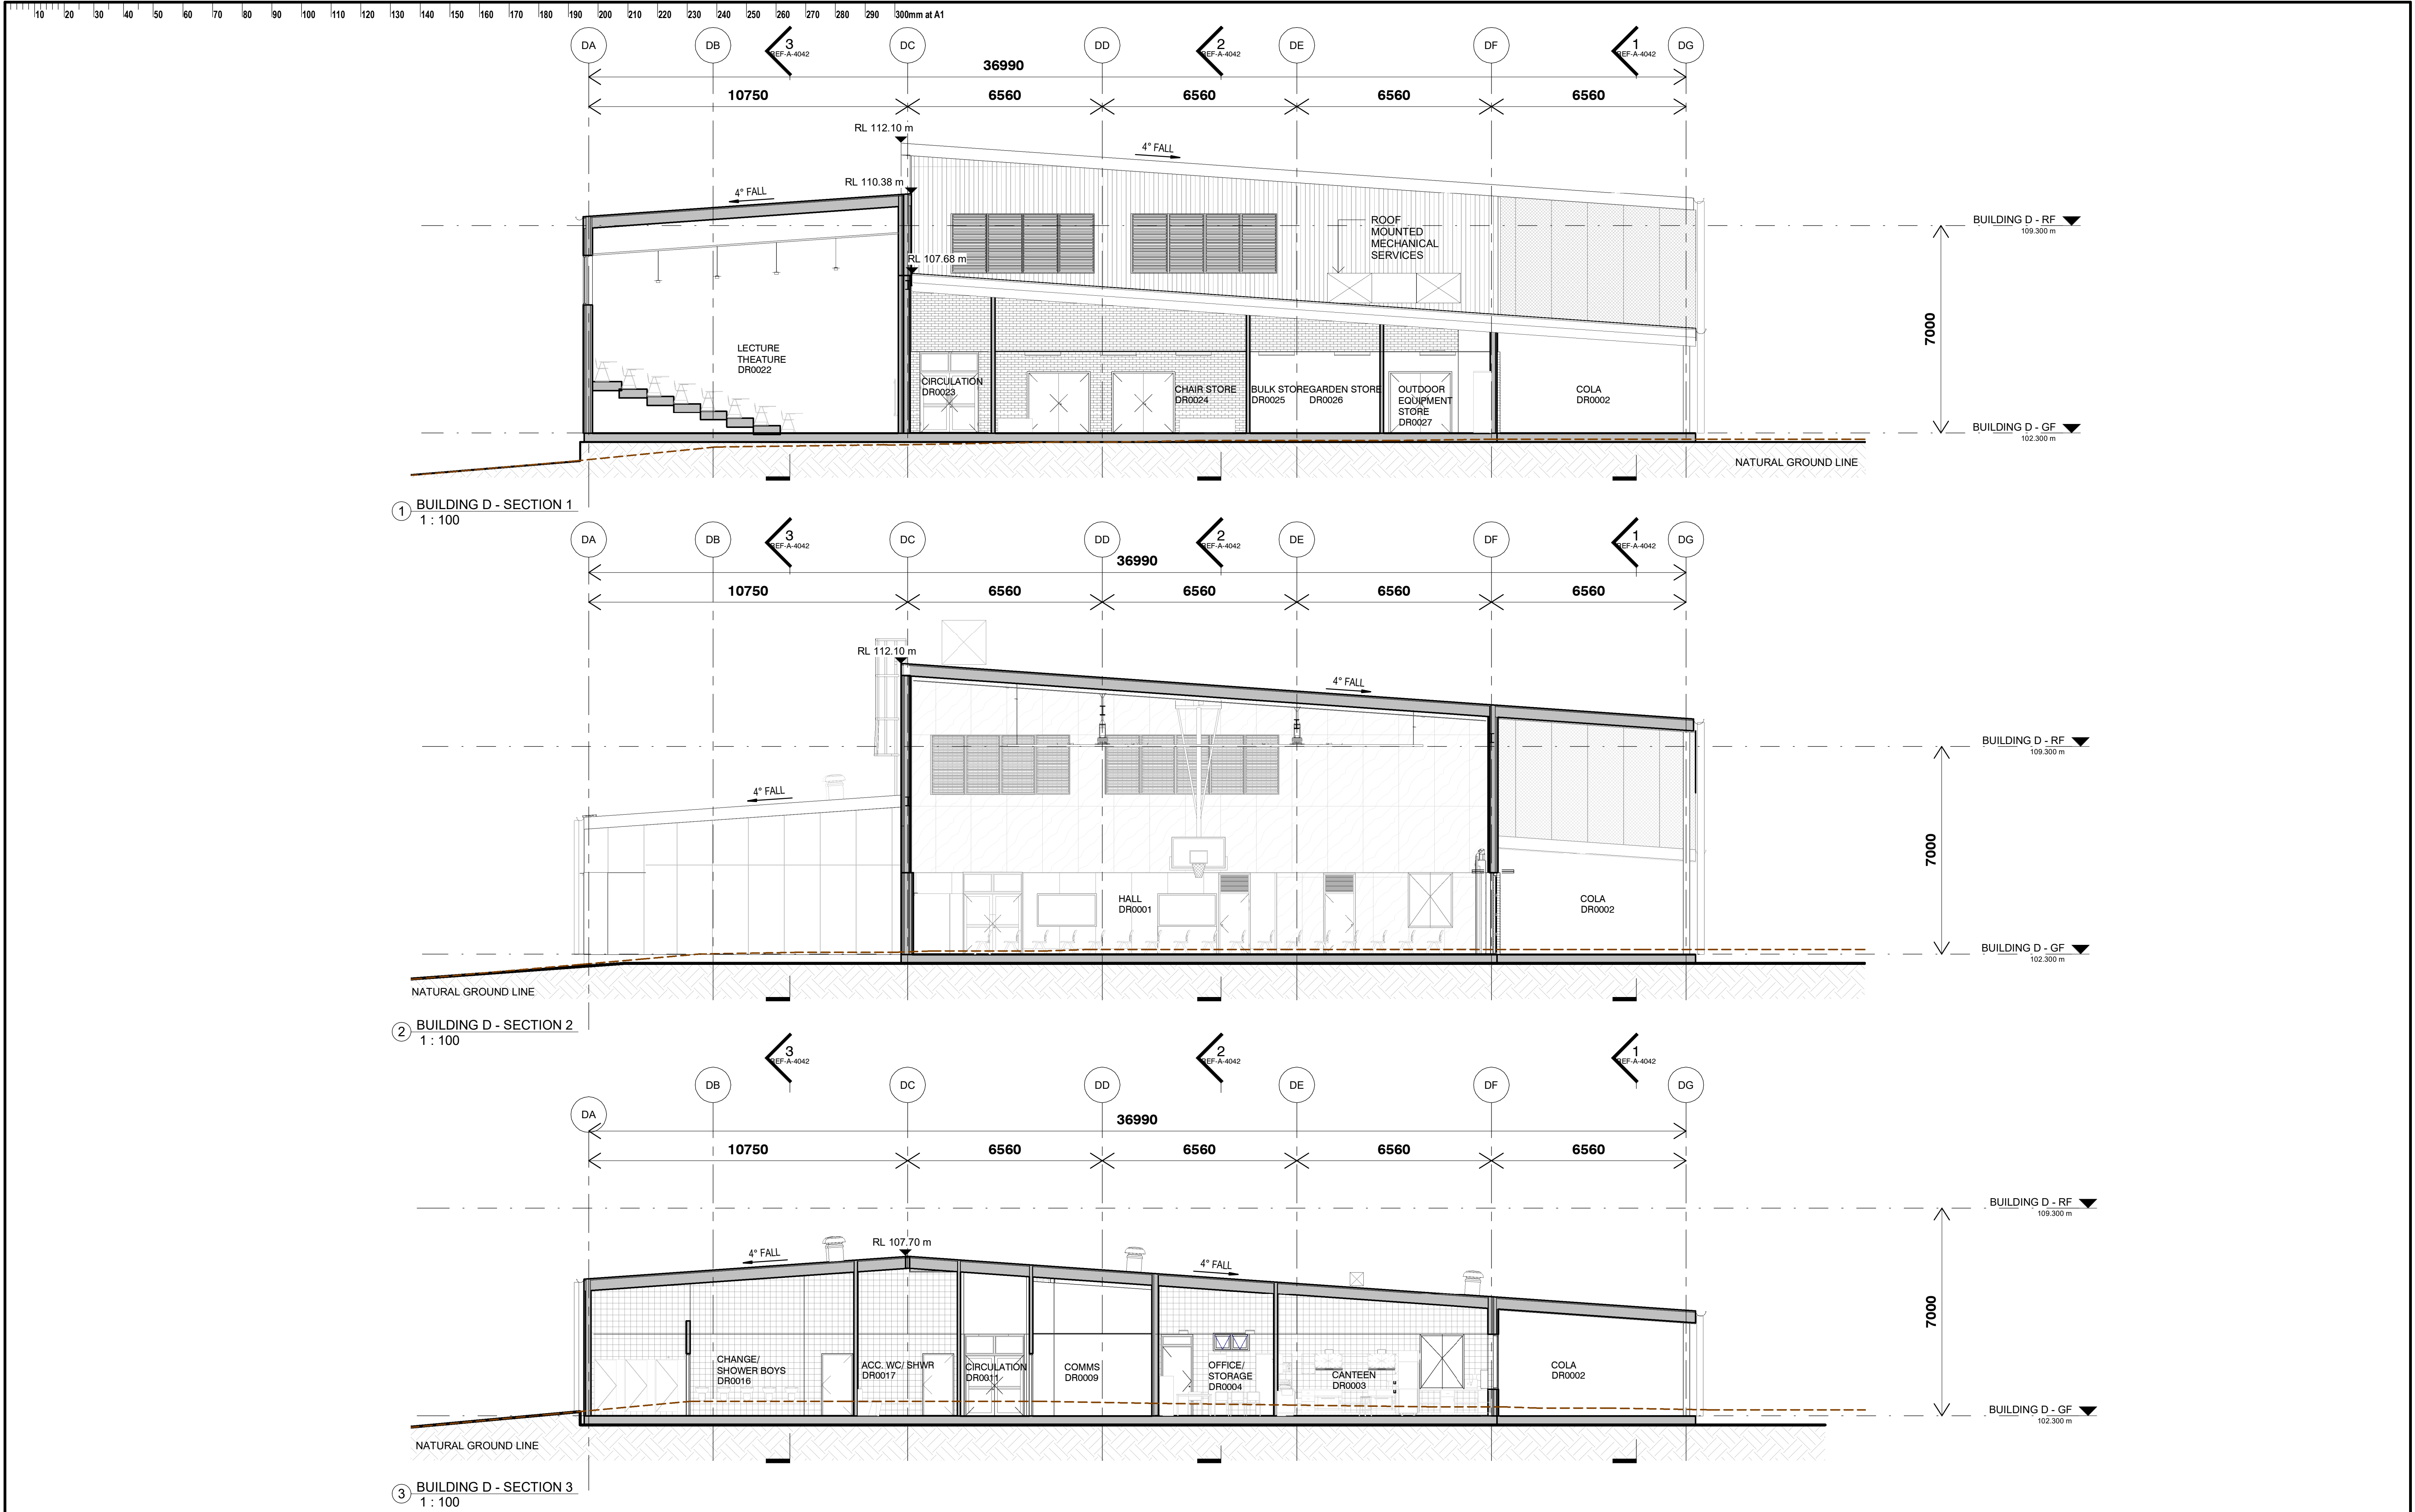

 ISSUE		DATE	SUBJECT	AUTHORISED	LANDSCAPE ARCHITECT	PROJECT MANAGER	CLIENT	PROJECT	DESCRIPTION	
01	29/11/2024	FINAL DRAFT ISSUE		EF	 Level 3-5 Baptist Street Sydney NSW 2010 T + 61 2 8332 5600	TSA Riley Level 15, 207 Kent Street, Sydney NSW 2000 T + 1300 482 651	 Education School Infrastructure	GLEDSWOOD HILLS HIGH SCHOOL 9 Gregory Hills Drive, Gledswood Hills NSW 2557	BUILDING D - SECTIONS - SHEET 1	
02	19/12/2024	ISSUE FOR REF		EF						
					SERVICES		STRUCTURE & CIVIL		PROJECT No	
					 Level 89-13 Castlereagh Street, Sydney NSW 2000 T + 61 2 9567 2200	 Level 20, 66 Goulburn Street, Sydney NSW 2000 T + 61 2 9556 1312	 Level 6/73 Miller St, North Sydney NSW 2060 T + 61 2 9556 1312	 T + 61 2 9319 2553 M 06 48 945 921 989 Nominated Architects Andrew Hipwell 0502 Daniel Beckwith 0152 63 Myrtle Street Cherrybrook NSW 2008 Sydney Australia djrd.com.au	 0 1 2 3 5 1:100 SCALE 1:100 @ A1 DATE PRINTED: 19/12/2024 5:34:27 PM	DRAWING No GHHS-DJRD-B00D-ZZ-REF-A-4041
							DISCLAIMER This drawing should be read in conjunction with all the standard notes & abbreviations in the drawing pack, relevant contracts, specifications and drawings. Dimensions are in millimetres. Levels are metres. Do not scale off drawings. Use figured dimensions only. Check dimensions on site. Report discrepancies immediately.		REVISION	
									02	
									PURPOSE OF ISSUE	
									STATUS	
									DRAWN BY	
									SHEET SIZE	
									ORIGIN DATE	
									ISSUE FOR REF	
									S4	
									GM/TN	
									A1	
									29/11/2024	



ISSUE		DATE	SUBJECT	AUTHORISED	LANDSCAPE ARCHITECT	PROJECT MANAGER	CLIENT	PROJECT		DESCRIPTION	
01	29/11/2024	FINAL DRAFT ISSUE		EF	SITE IMAGE Landscape Architects Level 3-5 Baptist Street Sydney NSW 2000 T + 61 2 8332 5500	TSA Riley Level 15, 207 Kent Street, Sydney NSW 2000 T + 61 2 8332 5500	NSW GOVERNMENT Education School Infrastructure	GLEDSDOOD HILLS HIGH SCHOOL		BUILDING D - SECTIONS - SHEET 2	
02	19/12/2024	ISSUE FOR REF		EF				9 Gregory Hills Drive, Gledswood Hills NSW 2557			
				SERVICES	STEENSEN VARMING Level 89-13 Cadell Street, Sydney NSW 2000 T + 61 2 9567 1200	WSO Level 20, 66 Goulburn Street, Sydney NSW 2000 T + 61 2 9567 1312	STRUCTURE & CIVIL TTW Level 6/73 Miller St North Sydney NSW 2060 T + 61 2 9549 7288	ARCHITECT djrd architects T + 61 2 9310 2553 M06: 66 945 521 989 Nominated Architects Andrew Hipwell 0552 Daniel Beckwith 0152 63 Myrtle Street Cherrybrook NSW 2008 Sydney Australia djrd.com.au	DISCLAIMER This drawing should be read in conjunction with all the standard notes & abbreviations in the drawing pack, relevant contracts, specifications and drawings. Dimensions are in millimetres. Levels are metres. Do not scale off drawings. Use figured dimensions only. Check dimensions on Site. Report discrepancies immediately.		DATE PRINTED: 19/12/2024 5:34:37 PM
				SCALE 1:100 @ A1		PROJECT No 24 409		DRAWING No GHHS-DJRD-B00D-ZZ-REF-A-4042		REVISION 02	
				PURPOSE OF ISSUE		STATUS		DRAWN BY		SHEET SIZE	ORIGIN DATE
				ISSUE FOR REF		S4		GM/TN		A1	08/11/24