

MELROSE PARK NEW HIGH SCHOOL
SCHEMATIC DESIGN (REF)



DRAWING NO.	SHEET NAME	REV.
000001	COVER & DRAWING LIST (REF)	4
000011	SITE ANALYSIS	4
000021	STACKING PLAN	4
000023	3D AXONOMETRIC DIAGRAM	4
000200	SITE PLAN (STAGE 1)	6
000201	SITE PLAN (STAGE 2)	5
000202	OVERALL GROUND FLOOR PLAN (STAGE 1)	4
000203	OVERALL LEVEL 1 PLAN (STAGE 1)	4
000204	OVERALL LEVEL 2 PLAN (STAGE 1)	4
000205	OVERALL LEVEL 3 PLAN (STAGE 1)	4
000206	OVERALL LEVEL 4 PLAN (STAGE 1)	4
000207	OVERALL LEVEL 5 PLAN (STAGE 1)	4
000208	OVERALL ROOF PLAN (STAGE 1)	4
000211	OVERALL GROUND FLOOR PLAN (STAGE 2)	4
000212	OVERALL LEVEL 1 PLAN (STAGE 2)	4
000213	OVERALL LEVEL 2 PLAN (STAGE 2)	5
000214	OVERALL LEVEL 3 PLAN (STAGE 2)	4
000215	OVERALL LEVEL 4 PLAN (STAGE 2)	4
000216	OVERALL LEVEL 5 PLAN (STAGE 2)	4
000217	OVERALL ROOF PLAN (STAGE 2)	4
000231	SHADOW DIAGRAM	4
000251	SITE SIGNAGE	5
000501	STAGING PLAN	4
000601	GFA PLANS	4
003001	SITE ELEVATIONS STAGE 1 - SHEET 1	5
003002	SITE ELEVATIONS STAGE 1 - SHEET 2	5
003003	SITE ELEVATIONS STAGE 1 - SHEET 3	5
003004	SITE ELEVATIONS STAGE 2 - SHEET 4	5
004001	SITE SECTIONS STAGE 1 - SHEET 1	5
004002	SITE SECTIONS STAGE 2 - SHEET 2	5
009001	3D IMAGES - SHEET 1	4
009002	3D IMAGES - SHEET 2	4
009003	3D IMAGES - SHEET 3	4
Grand total: 33		

Issue				Changes to this Revision
No.	Date	Description	Chkd	
4	2025.01.24	Issue For REF	TP	
3	2025.01.10	Draft Issue	TP	
2	2024.12.04	Draft Issue	TP	
1	2024.11.29	Draft Issue	TP	

Drawing Title
COVER & DRAWING LIST (REF)

Project
24133 - MELROSE PARK HS

at
34 Hope Street, Melrose Park, NSW 2114




+61 2 9922 2344
nbrs.com.au
Nominated Architects:
Andrew Duffin NSW 5602
Jonathan West NSW 9899
NBRS & Partners Pty Ltd VIC 51197
ABN 16 002 247 565
Any form of replication of this drawing in full or in part without the written permission of NBRS+PARTNERS Pty Ltd constitutes an infringement of the copyright.
© 2024

Date 24/01/2025 6:07:48 PM
Scale 1:1000 @ A1
NBRS Project # 24133

Drawing Reference
MPHS-NBRS-ZZ-ZZ-DR-A-000001
Revision
4

REF ISSUE

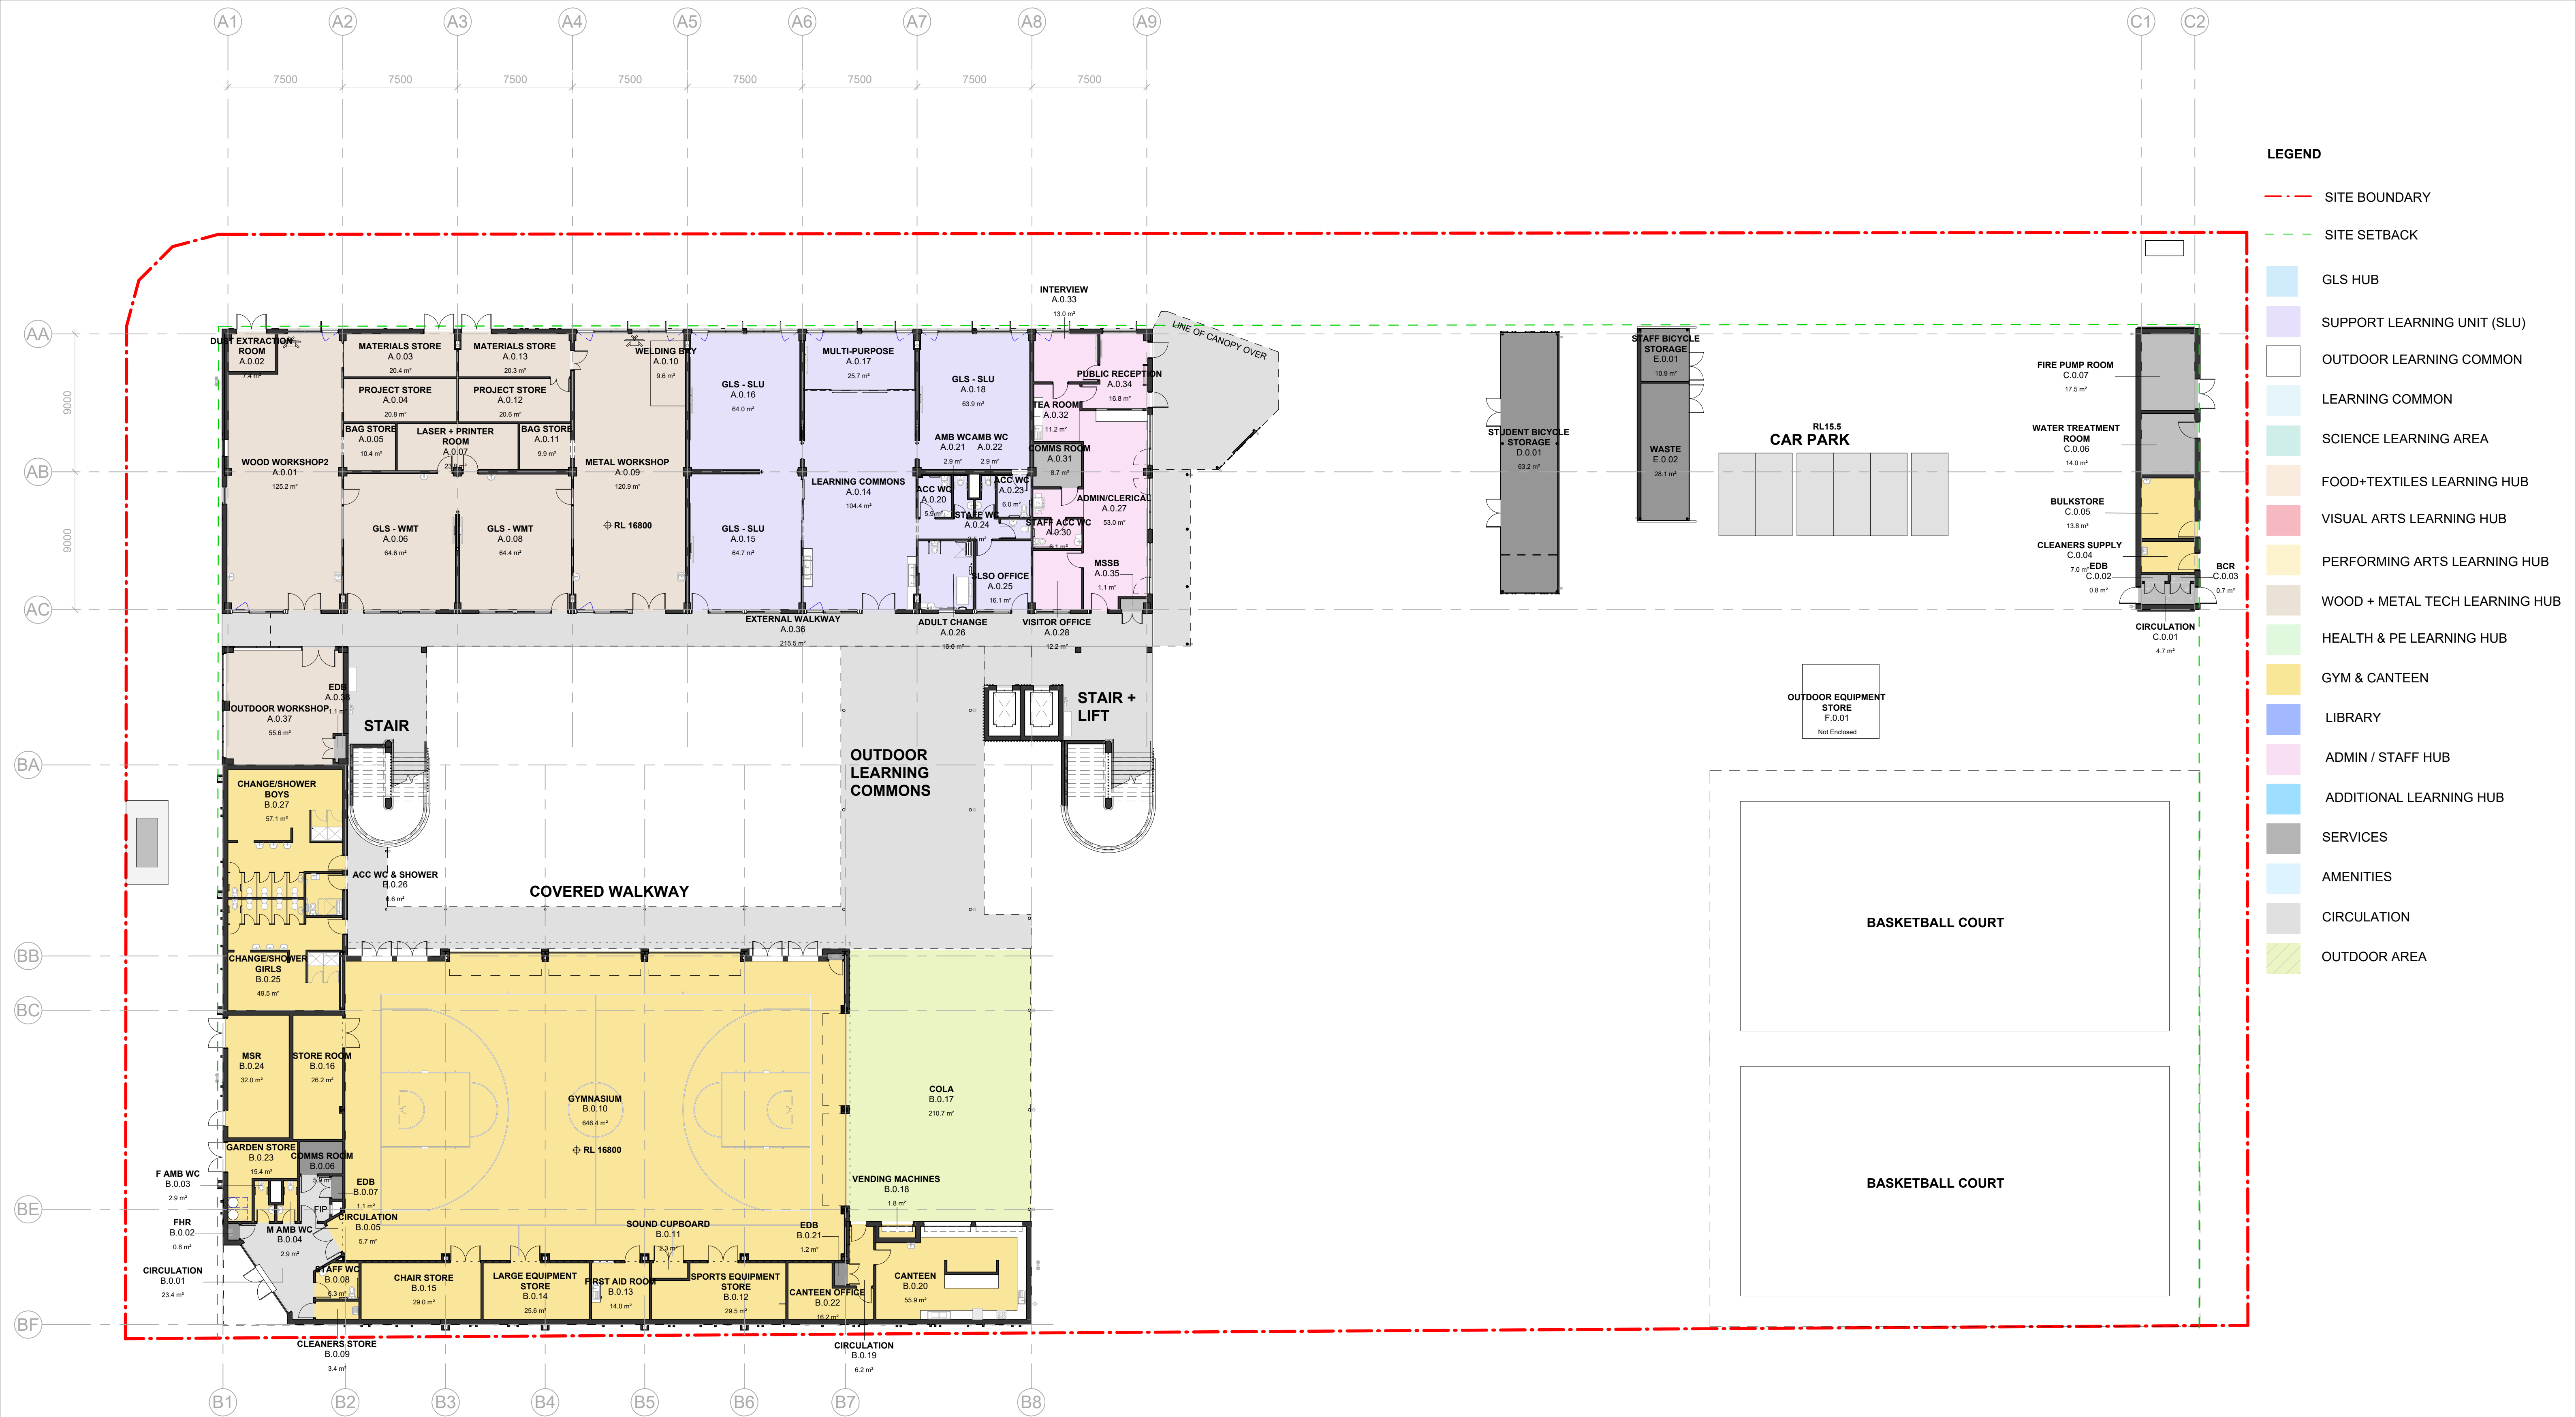

1 GROUND FLOOR PLAN (STAGE 1)
1 : 200

Issue No.	Date	Description	Chkd
4	2025.01.24	Issue For REF	TP
3	2025.01.10	Draft Issue	TP
2	2024.12.04	Draft Issue	TP
1	2024.11.29	Draft Issue	TP

Changes to this Revision

Drawing Title
OVERALL GROUND FLOOR PLAN
(STAGE 1)

Project
24133 - MELROSE PARK HS
at
34 Hope Street, Melrose Park, NSW 2114




NBRSPartners
+61 2 9922 2344
nbrs.com.au

Nominated Architects:
Andrew Duffin NSW 5602
Jonathan West NSW 9899
NBRSPartners Pty Ltd VIC 51197
Any form of replication of this drawing in full or in part without the written permission of NBRSPARTNERS Pty Ltd constitutes an infringement of the copyright.
ABN 16 002 247 565
© 2024

Date
24/01/2025 6:09:10 PM
Scale
1:200 @ A1
NBRSPartners Project # 24133

Drawing Reference
MPHS-NBRSPartners-GF-ZZ-DR-A-000202
Revision
4

REF ISSUE

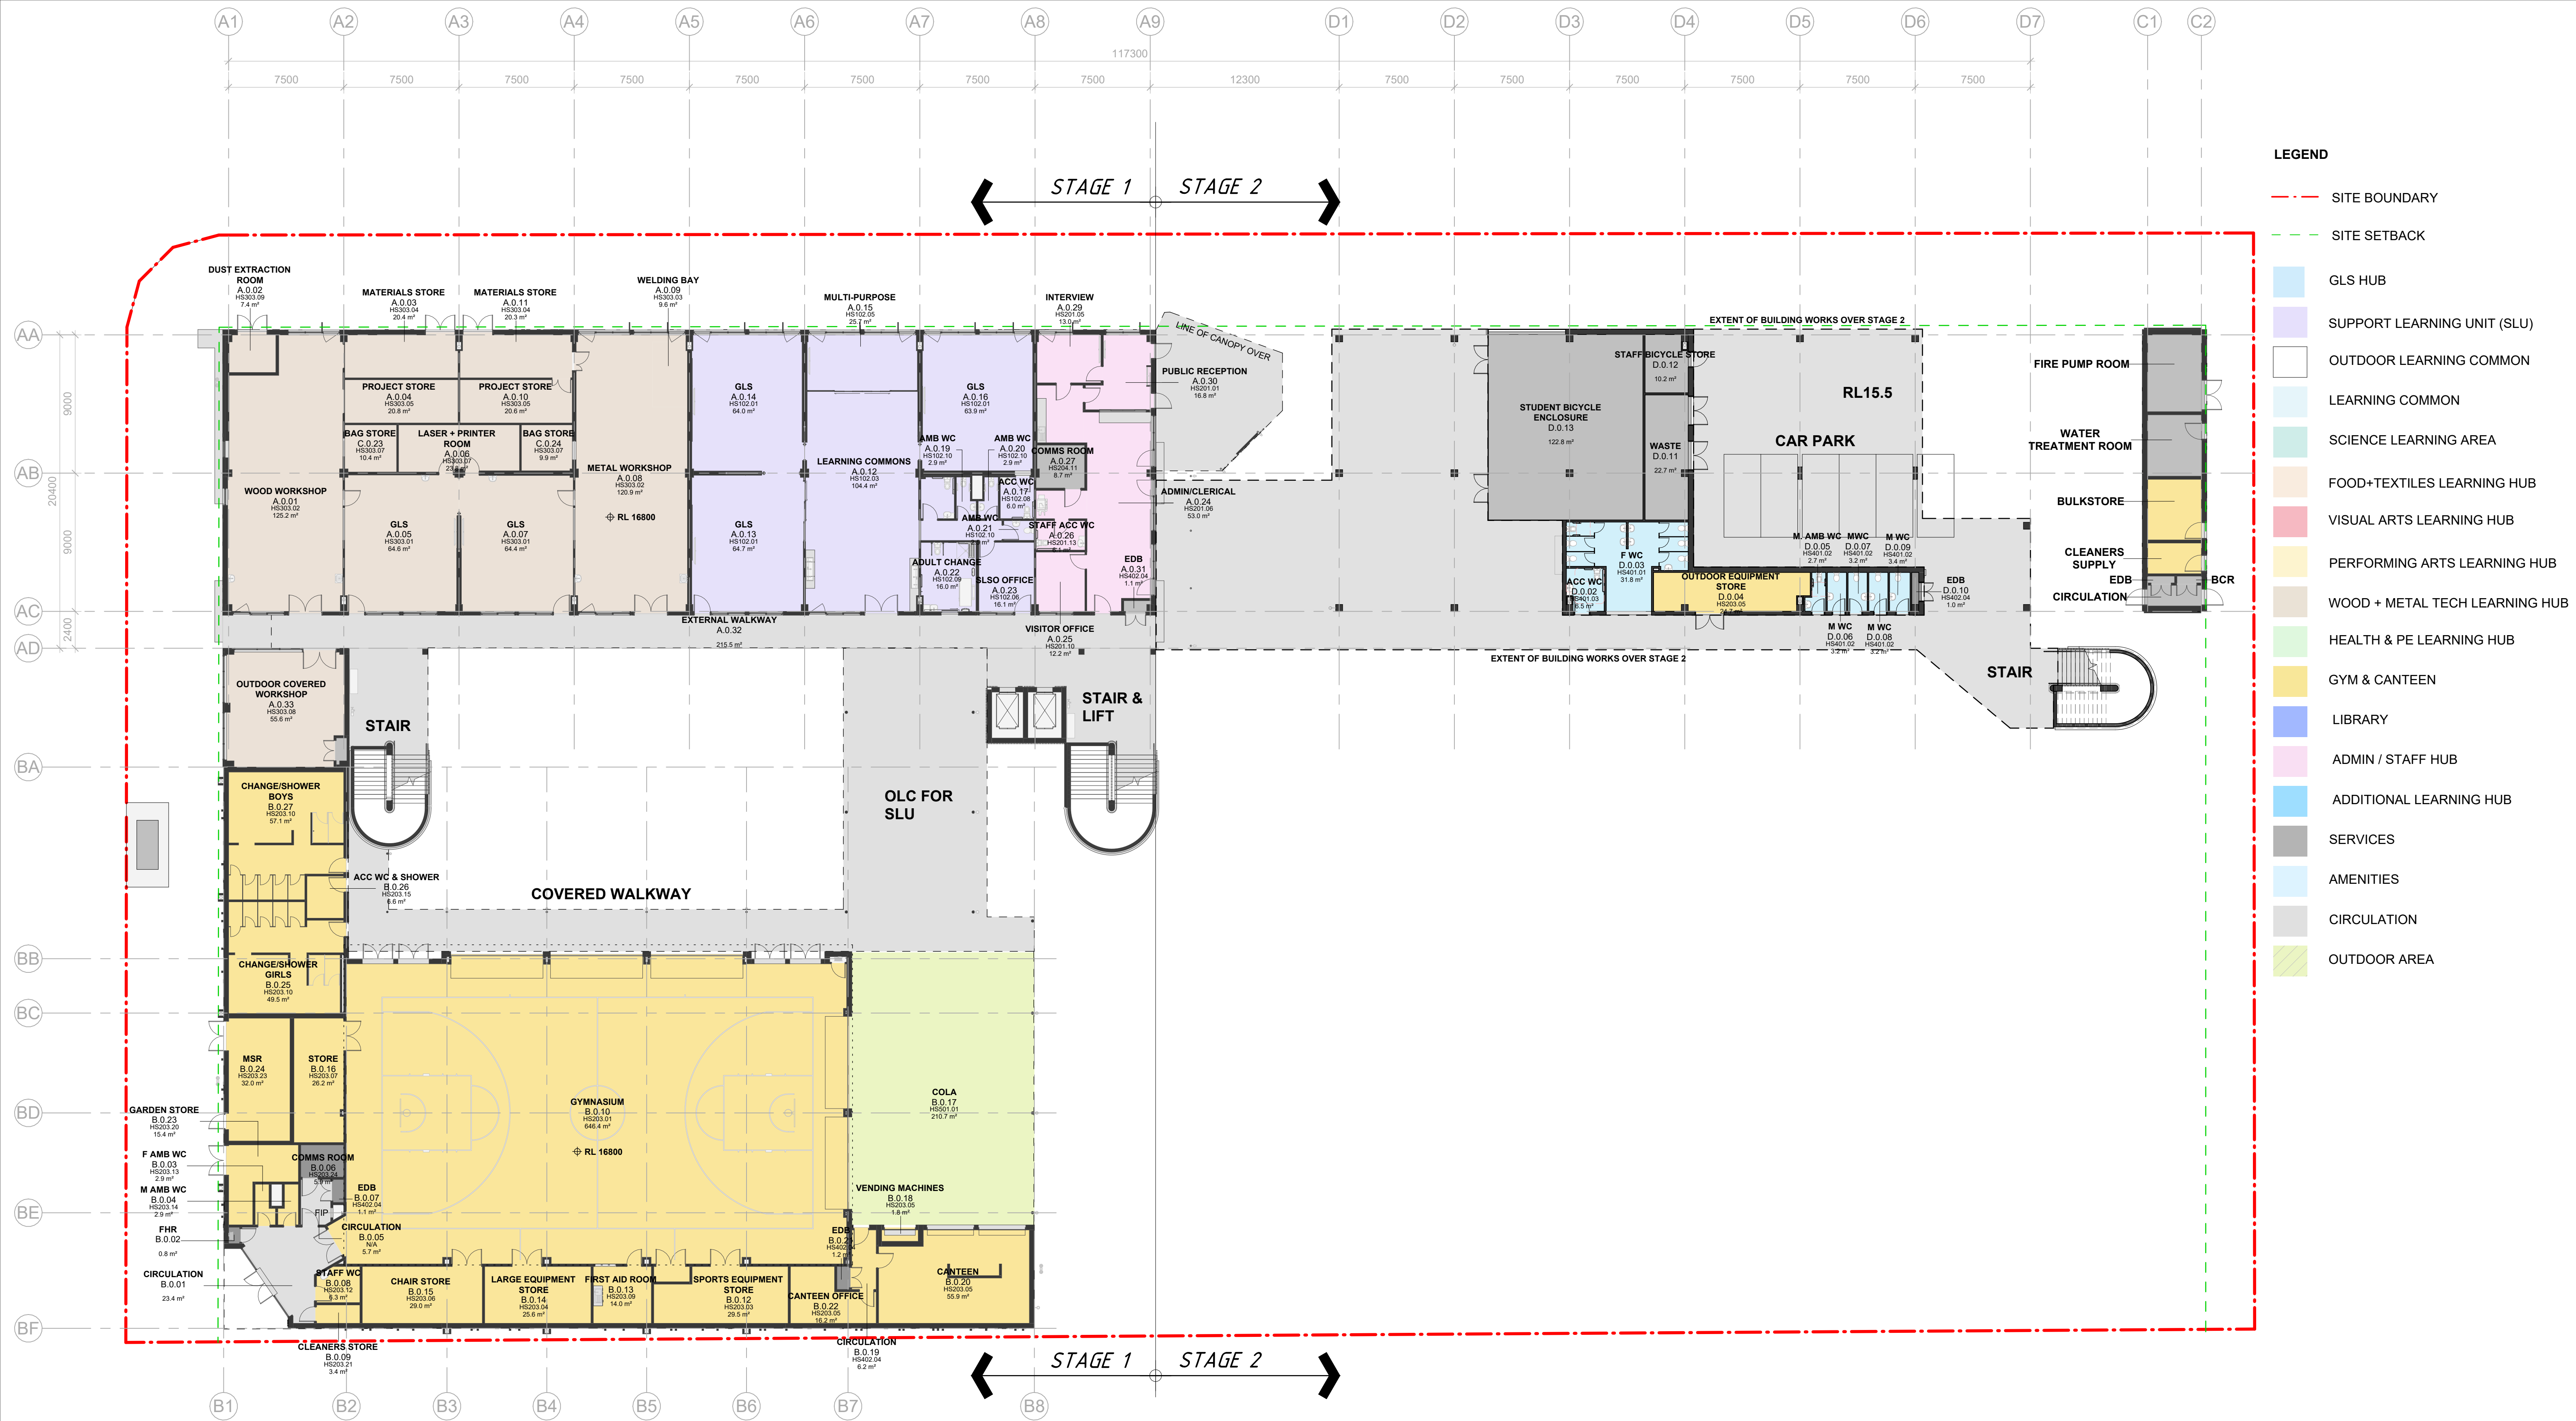

1 GROUND FLOOR PLAN (STAGE 2)
1 : 200

Issue No.	Date	Description	Chkd
4	2025.01.24	Issue For REF	TP
3	2025.01.10	Draft Issue	TP
2	2024.12.04	Draft Issue	TP
1	2024.11.29	Draft Issue	TP

Changes to this Revision

Drawing Title
OVERALL GROUND FLOOR PLAN
(STAGE 2)

Project
24133 - MELROSE PARK HS
at
34 Hope Street, Melrose Park, NSW 2114



NBRS
+61 2 9922 2344
Nominated Architects:
Andrew Duffin NSW 5602
Jonathan West NSW 9899
NBRS & Partners Pty Ltd VIC 51197
Any form of replication of this drawing in full or in part without the written permission of NBRS+PARTNERS Pty Ltd constitutes an infringement of the copyright.


nbrs.com.au

Date 24/01/2025 6:10:19 PM
Scale 1:200 @ A1
NBRS Project # 24133

Drawing Reference
MPHS-NBRS-GF-ZZ-DR-A-000211

Revision
4

REF ISSUE

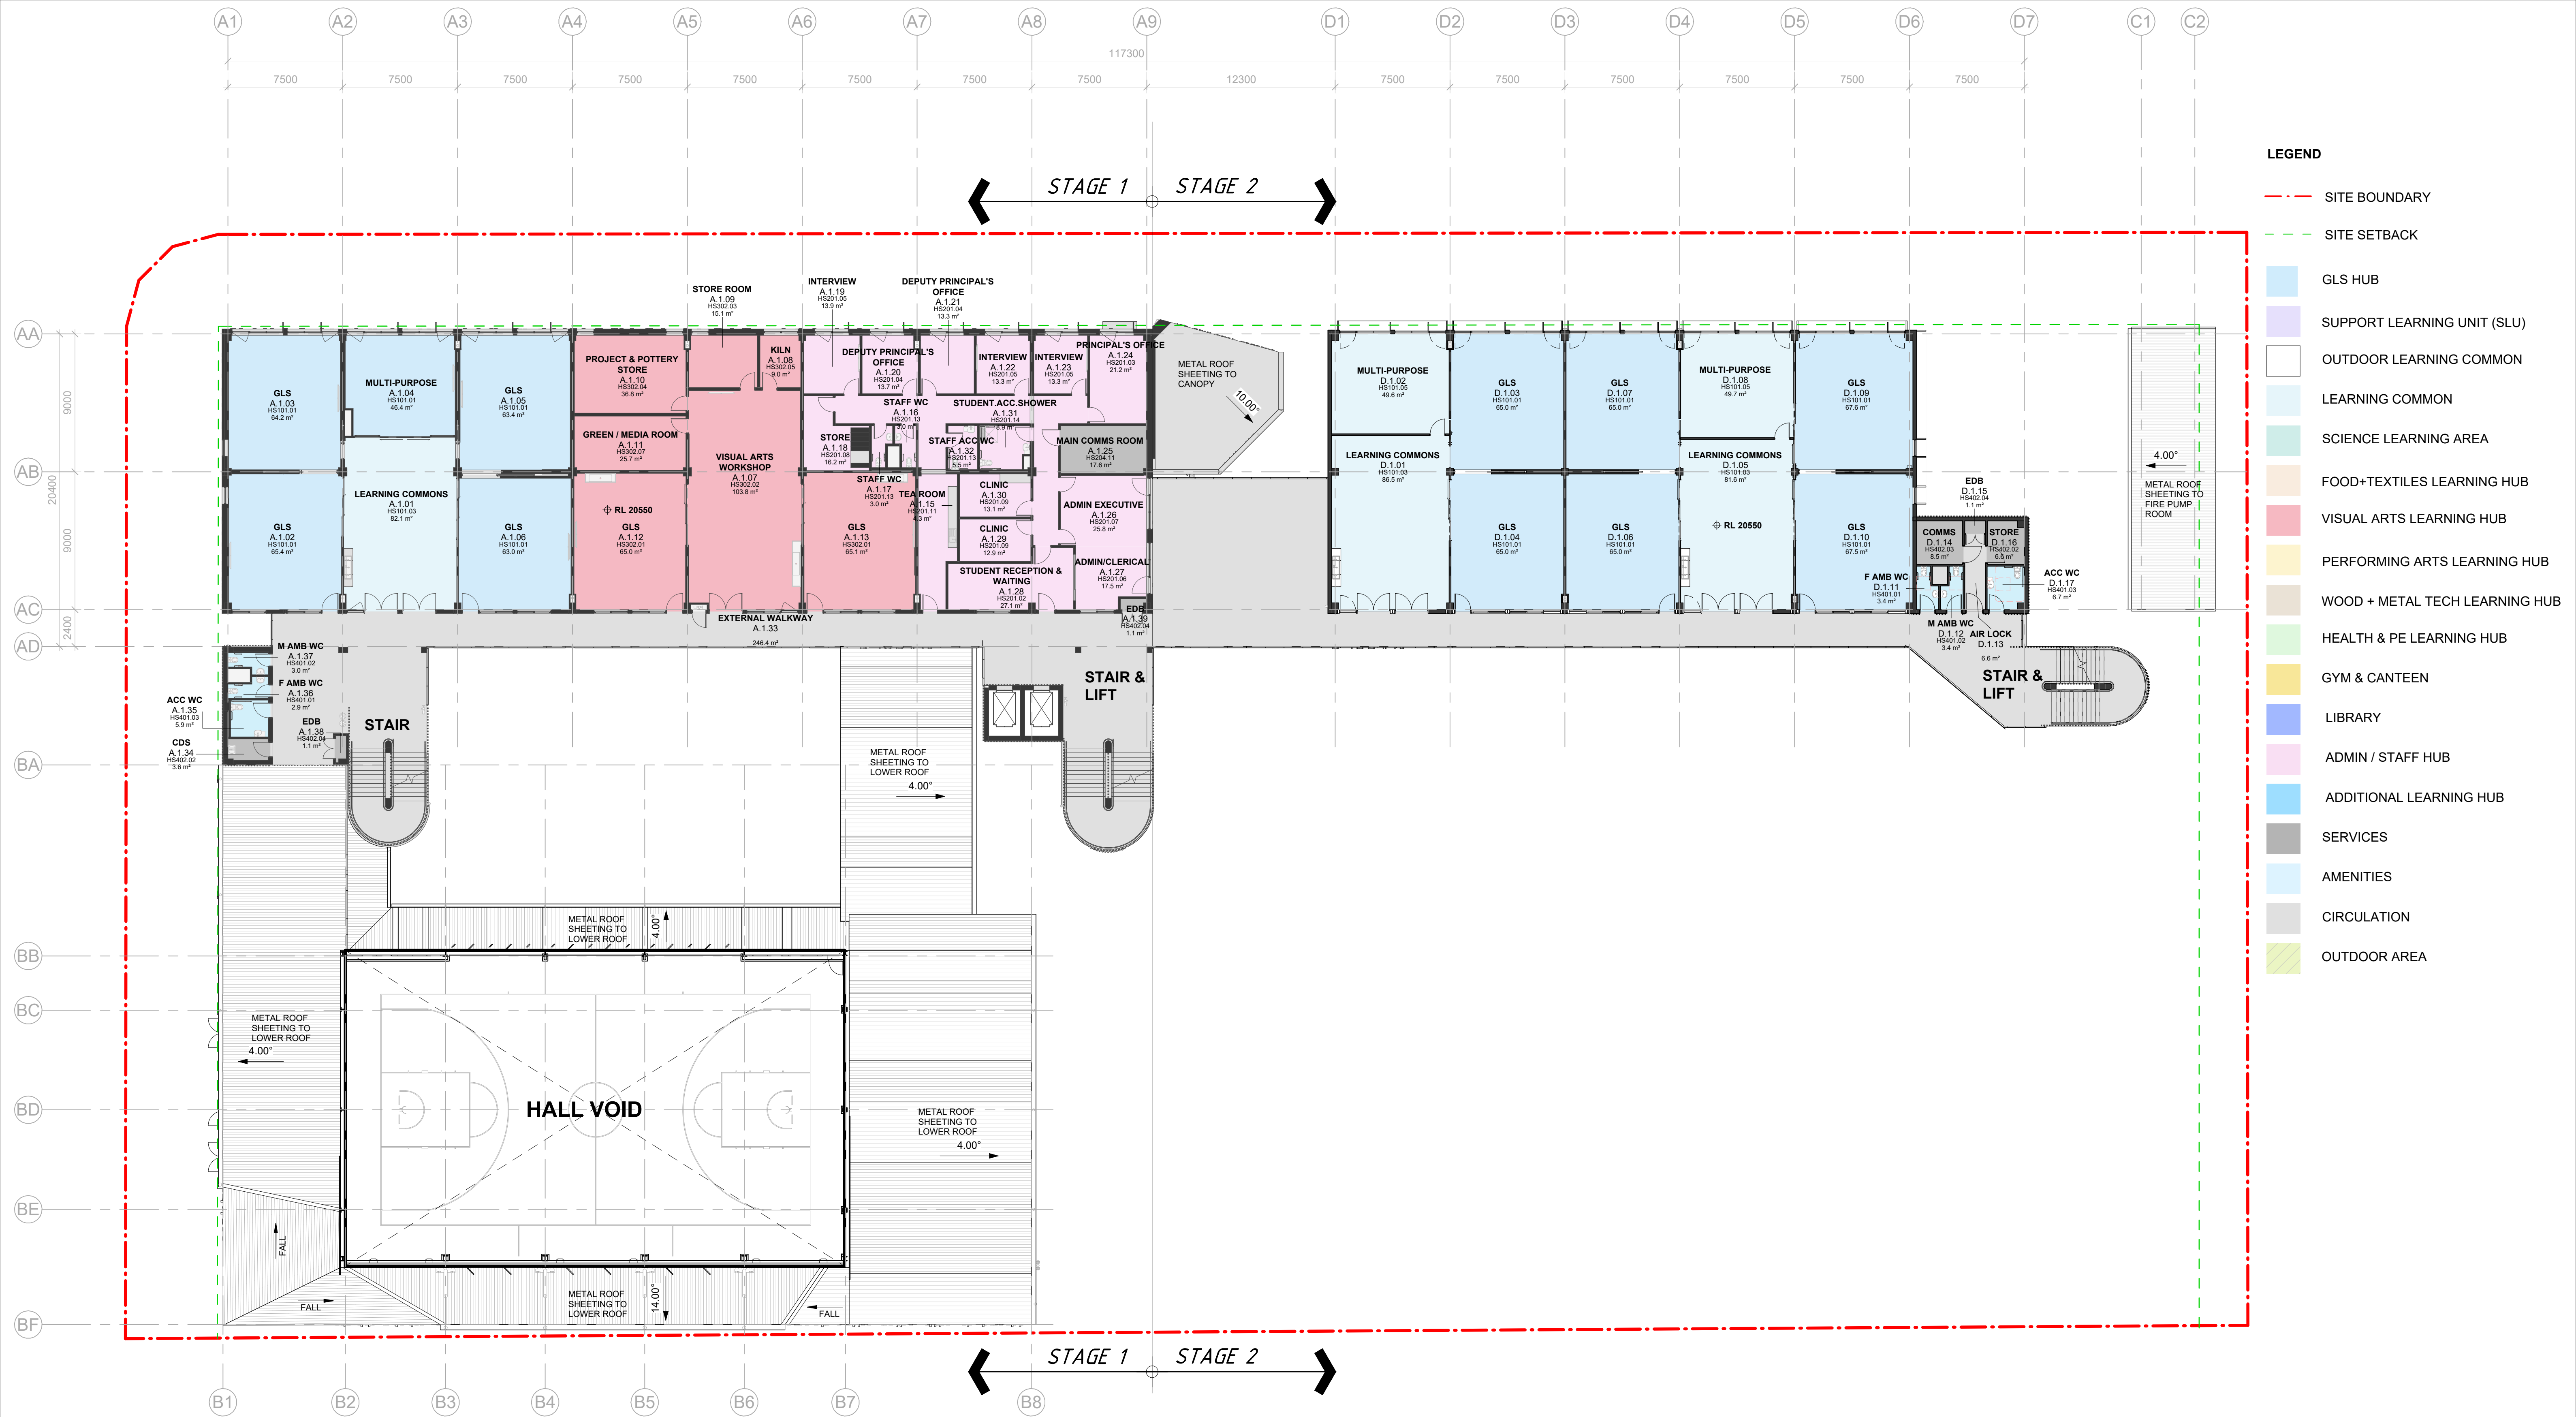

1 LEVEL 1 PLAN (STAGE 2)
1 : 200

Issue No.	Date	Description	Chkd
4	2025.01.24	Issue For REF	TP
3	2025.01.10	Draft Issue	TP
2	2024.12.04	Draft Issue	TP
1	2024.11.29	Draft Issue	TP

Changes to this Revision

Drawing Title
OVERALL LEVEL 1 PLAN (STAGE 2)

Project
24133 - MELROSE PARK HS
at
34 Hope Street, Melrose Park, NSW 2114



NBR
+61 2 9922 2344
Nominated Architects:
Andrew Duffin NSW 5602
Jonathan West NSW 9899
NBR & Partners Pty Ltd VIC 51197
Any form of replication of this drawing in full or in part without the written permission of NBR+PARTNERS Pty Ltd constitutes an infringement of the copyright.


nbrs.com.au

Date 24/01/2025 6:10:34 PM
Scale 1:200 @ A1
NBR Project # 24133

Drawing Reference
MPHS-NBR-L1-ZZ-DR-A-000212

Revision
4

REF ISSUE

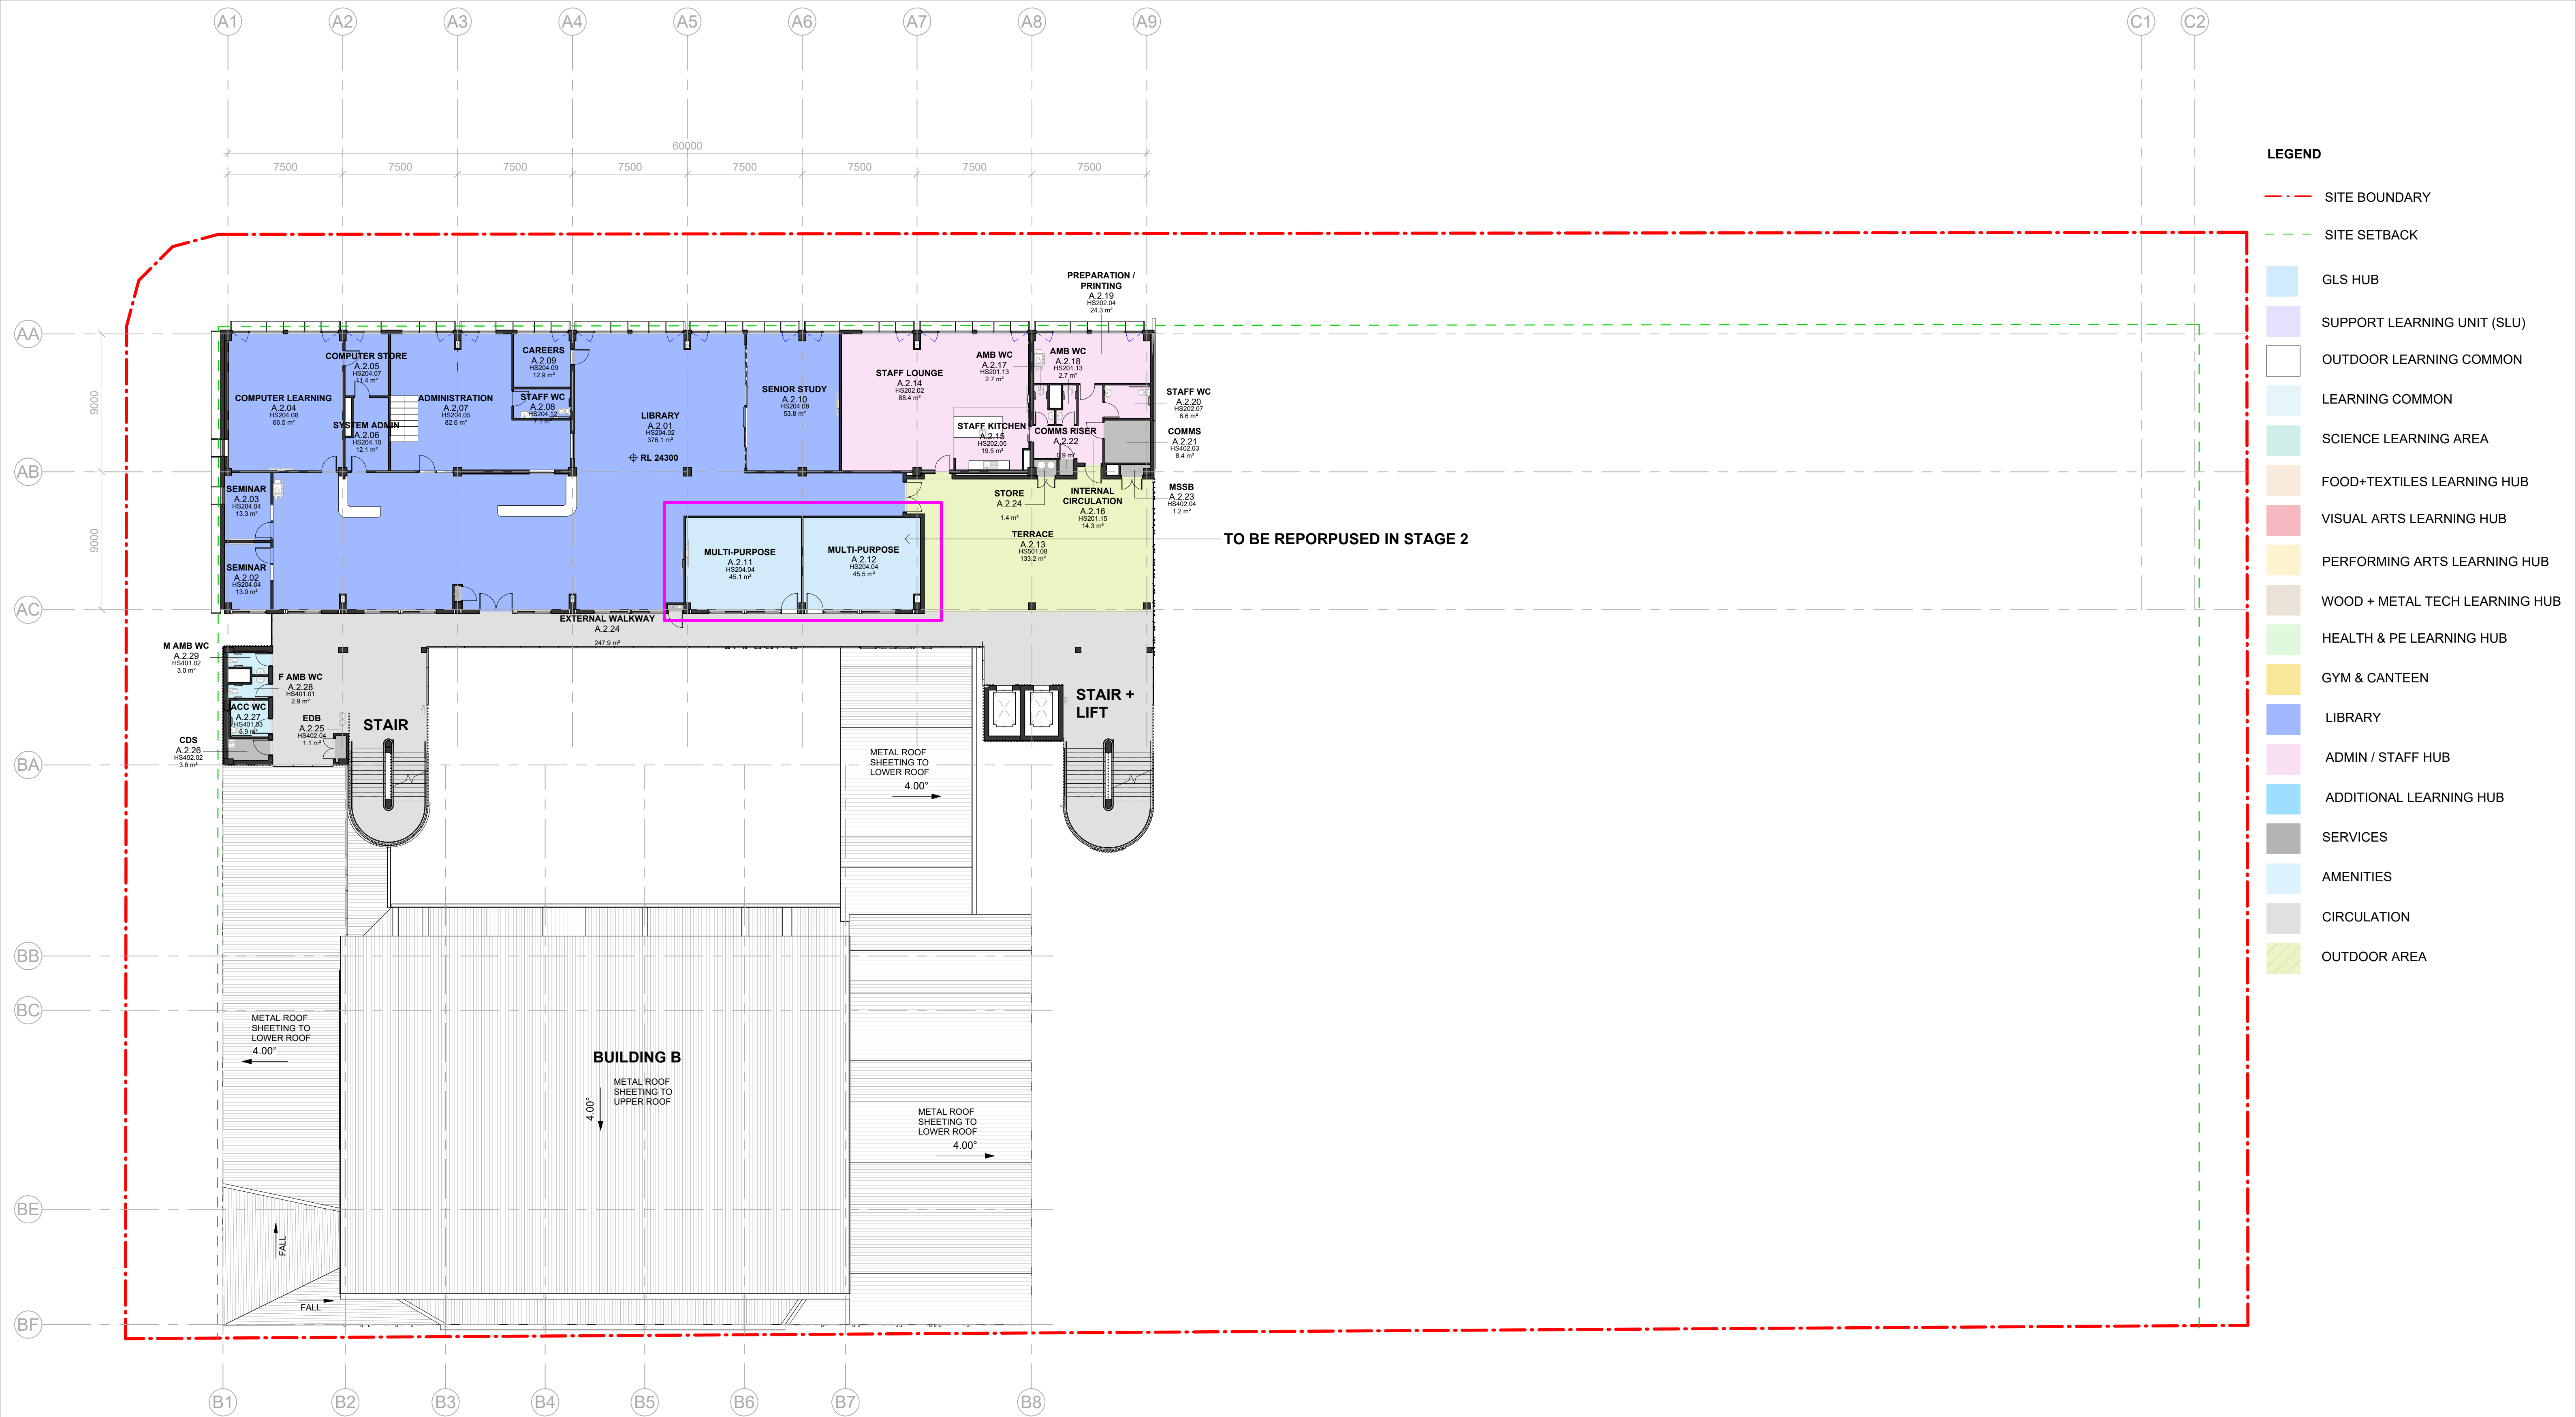

1 LEVEL 2 PLAN (STAGE 1)
1 : 200

Issue No.	Date	Description	Chkd
4	2025.01.24	Issue For REF	TP
3	2025.01.10	Draft Issue	TP
2	2024.12.04	Draft Issue	TP
1	2024.11.29	Draft Issue	TP

Changes to this Revision

Drawing Title
OVERALL LEVEL 2 PLAN (STAGE 1)

Project
24133 - MELROSE PARK HS
at
34 Hope Street, Melrose Park, NSW 2114



NBRS


+61 2 9922 2344
nbrs.com.au
Nominated Architects:
Andrew Duffin NSW 5602
Jonathan West NSW 9899
NBRS & Partners Pty Ltd VIC 51197
Any form of replication of this drawing in full or in part without the written permission of NBRS+PARTNERS Pty Ltd constitutes an infringement of the copyright.
ABN 16 002 247 565
© 2024

Date 24/01/2025 6:09:31 PM
Scale 1:200 @ A1
NBRS Project # 24133

Drawing Reference
MPHS-NBRS-L2-ZZ-DR-A-000204

Revision
4

REF

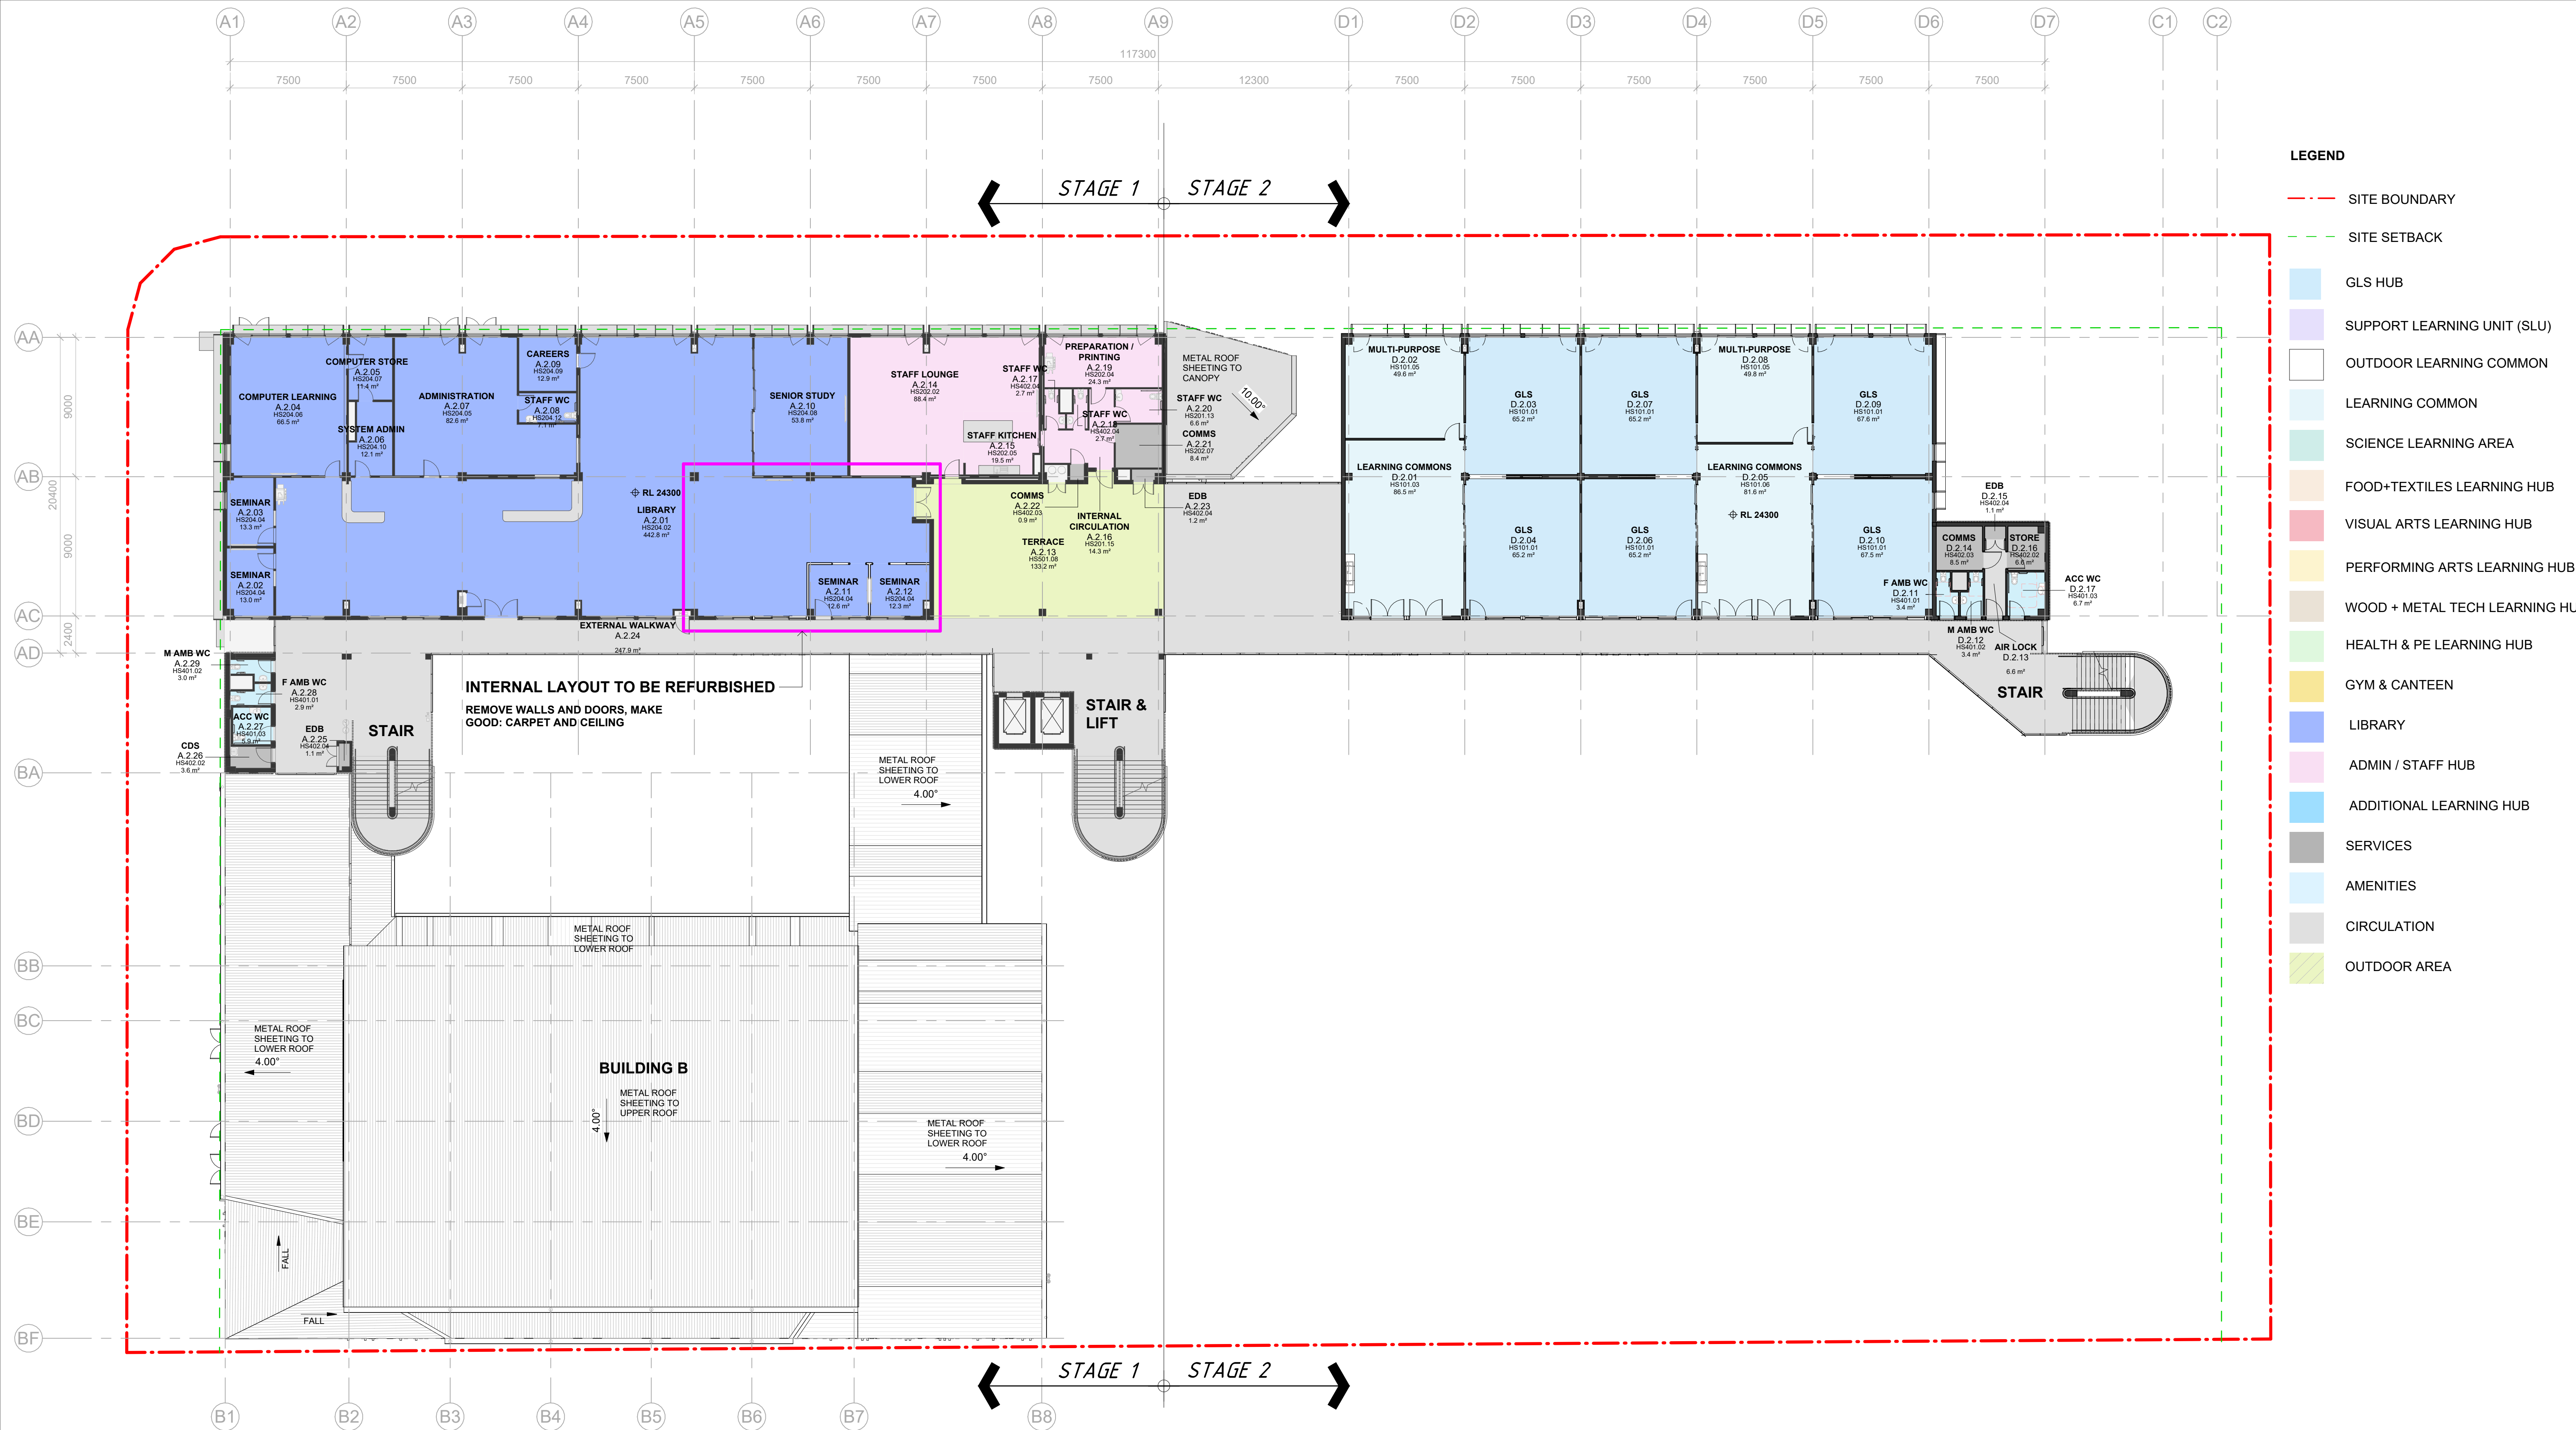

1 LEVEL 2 PLAN (STAGE 2)
1 : 200

Issue No.	Date	Description	Chkd
5	2025.01.24	Issue For REF	TP
4	2025.01.16	Draft Issue	TP
3	2025.01.10	Draft Issue	TP
2	2024.12.04	Draft Issue	TP
1	2024.11.29	Draft Issue	TP

Changes to this Revision

Drawing Title
OVERALL LEVEL 2 PLAN (STAGE 2)

Project
24133 - MELROSE PARK HS
at
34 Hope Street, Melrose Park, NSW 2114



NBRS
+61 2 9922 2344
Nominated Architects:
Andrew Duffin NSW 5602
Jonathan West NSW 9899
NBRS & Partners Pty Ltd VIC 51197
Any form of replication of this drawing in full or in part without the written permission of NBRS+PARTNERS Pty Ltd constitutes an infringement of the copyright.


nbrs.com.au

Date 24/01/2025 6:10:49 PM
Scale 1:200 @ A1
NBRS Project # 24133

Drawing Reference
MPHS-NBRS-L2-ZZ-DR-A-000213

Revision
5

REF ISSUE

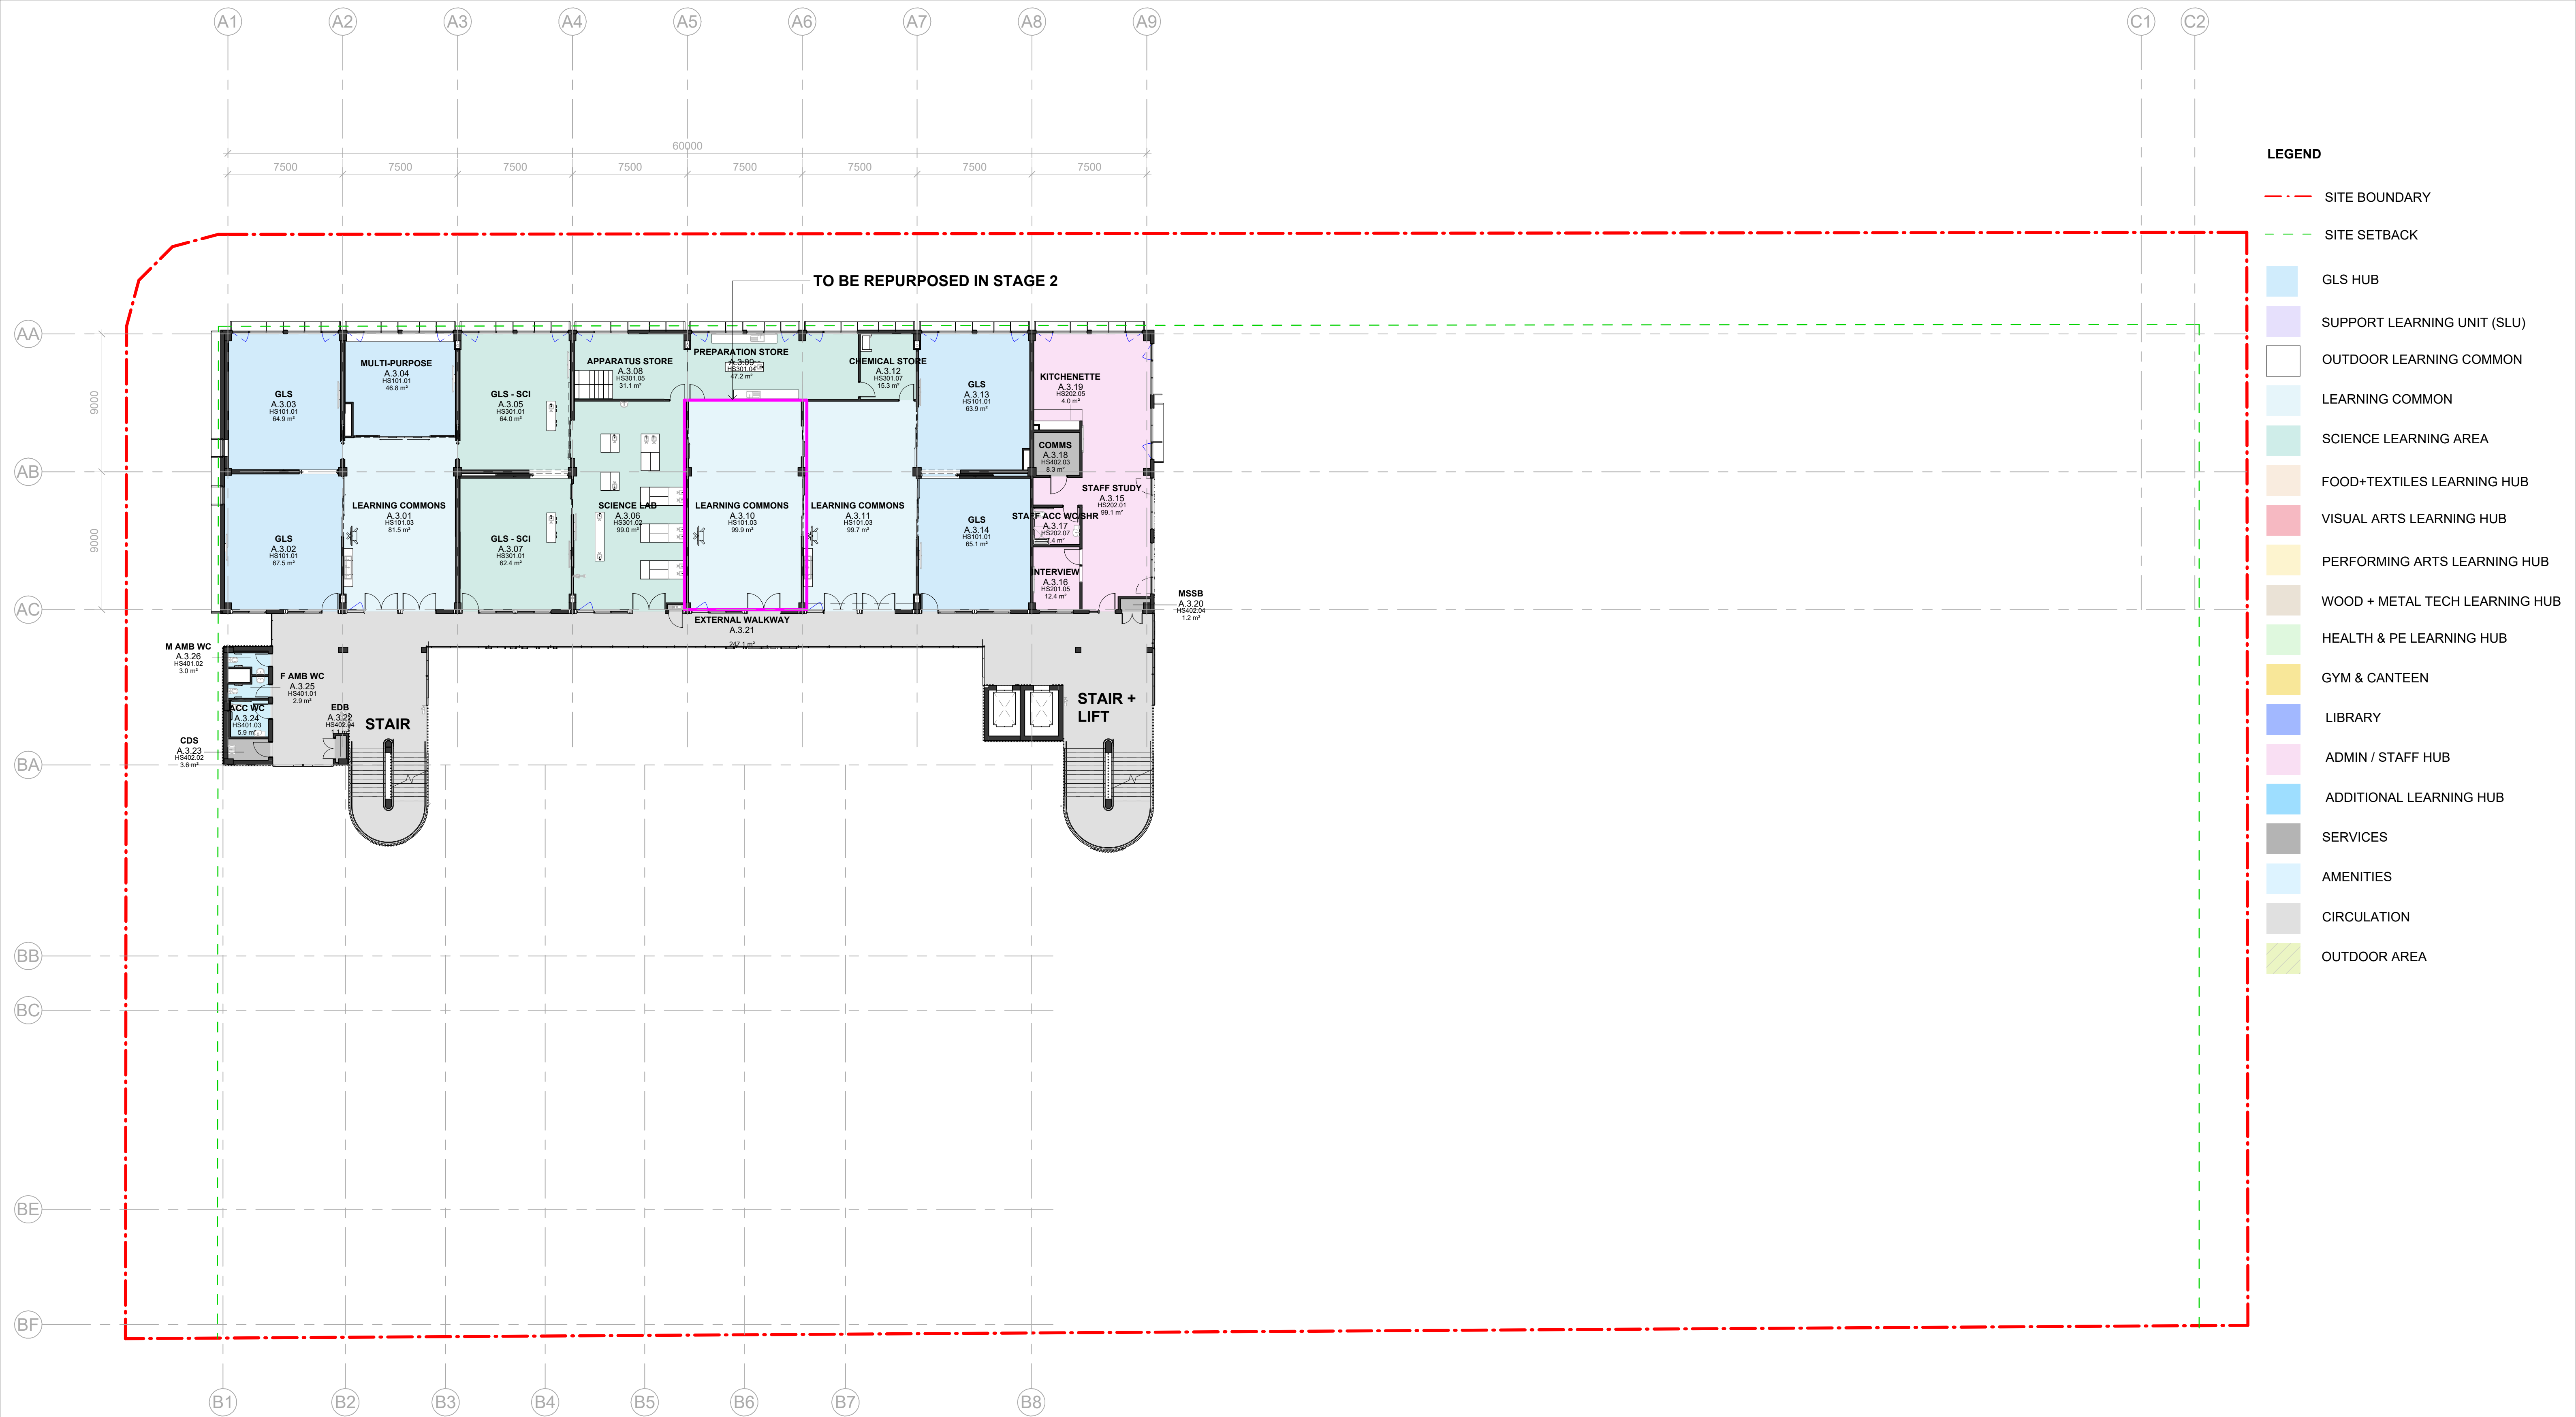

LEGEND

- SITE BOUNDARY
- SITE SETBACK
- GLS HUB
- SUPPORT LEARNING UNIT (SLU)
- OUTDOOR LEARNING COMMON
- LEARNING COMMON
- SCIENCE LEARNING AREA
- FOOD+TEXTILES LEARNING HUB
- VISUAL ARTS LEARNING HUB
- PERFORMING ARTS LEARNING HUB
- WOOD + METAL TECH LEARNING HUB
- HEALTH & PE LEARNING HUB
- GYM & CANTEEN
- LIBRARY
- ADMIN / STAFF HUB
- ADDITIONAL LEARNING HUB
- SERVICES
- AMENITIES
- CIRCULATION
- OUTDOOR AREA

1 LEVEL 3 PLAN (STAGE 1)

1 : 200

Issue No.	Date	Description	Chkd
4	2025.01.24	Issue For REF	TP
3	2025.01.10	Draft Issue	TP
2	2024.12.04	Draft Issue	TP
1	2024.11.29	Draft Issue	TP

Changes to this Revision

Drawing Title
OVERALL LEVEL 3 PLAN (STAGE 1)

Project
24133 - MELROSE PARK HS

at
34 Hope Street, Melrose Park, NSW 2114



NBRSt
+61 2 9922 2344

nbrs.com.au


Nominated Architects:
Andrew Duffin NSW 5602
Jonathan West NSW 9899
NBRSt & Partners Pty Ltd VIC 51197
Any form of replication of this drawing in full or in part without the written permission of NBRSt+PARTNERS Pty Ltd constitutes an infringement of the copyright.
ABN 16 002 247 565
© 2024

Date 24/01/2025 6:09:39 PM
Scale 1:200 @ A1
NBRSt Project # 24133

Drawing Reference
MPHS-NBRSt-L3-ZZ-DR-A-000205

Revision
4

REF ISSUE

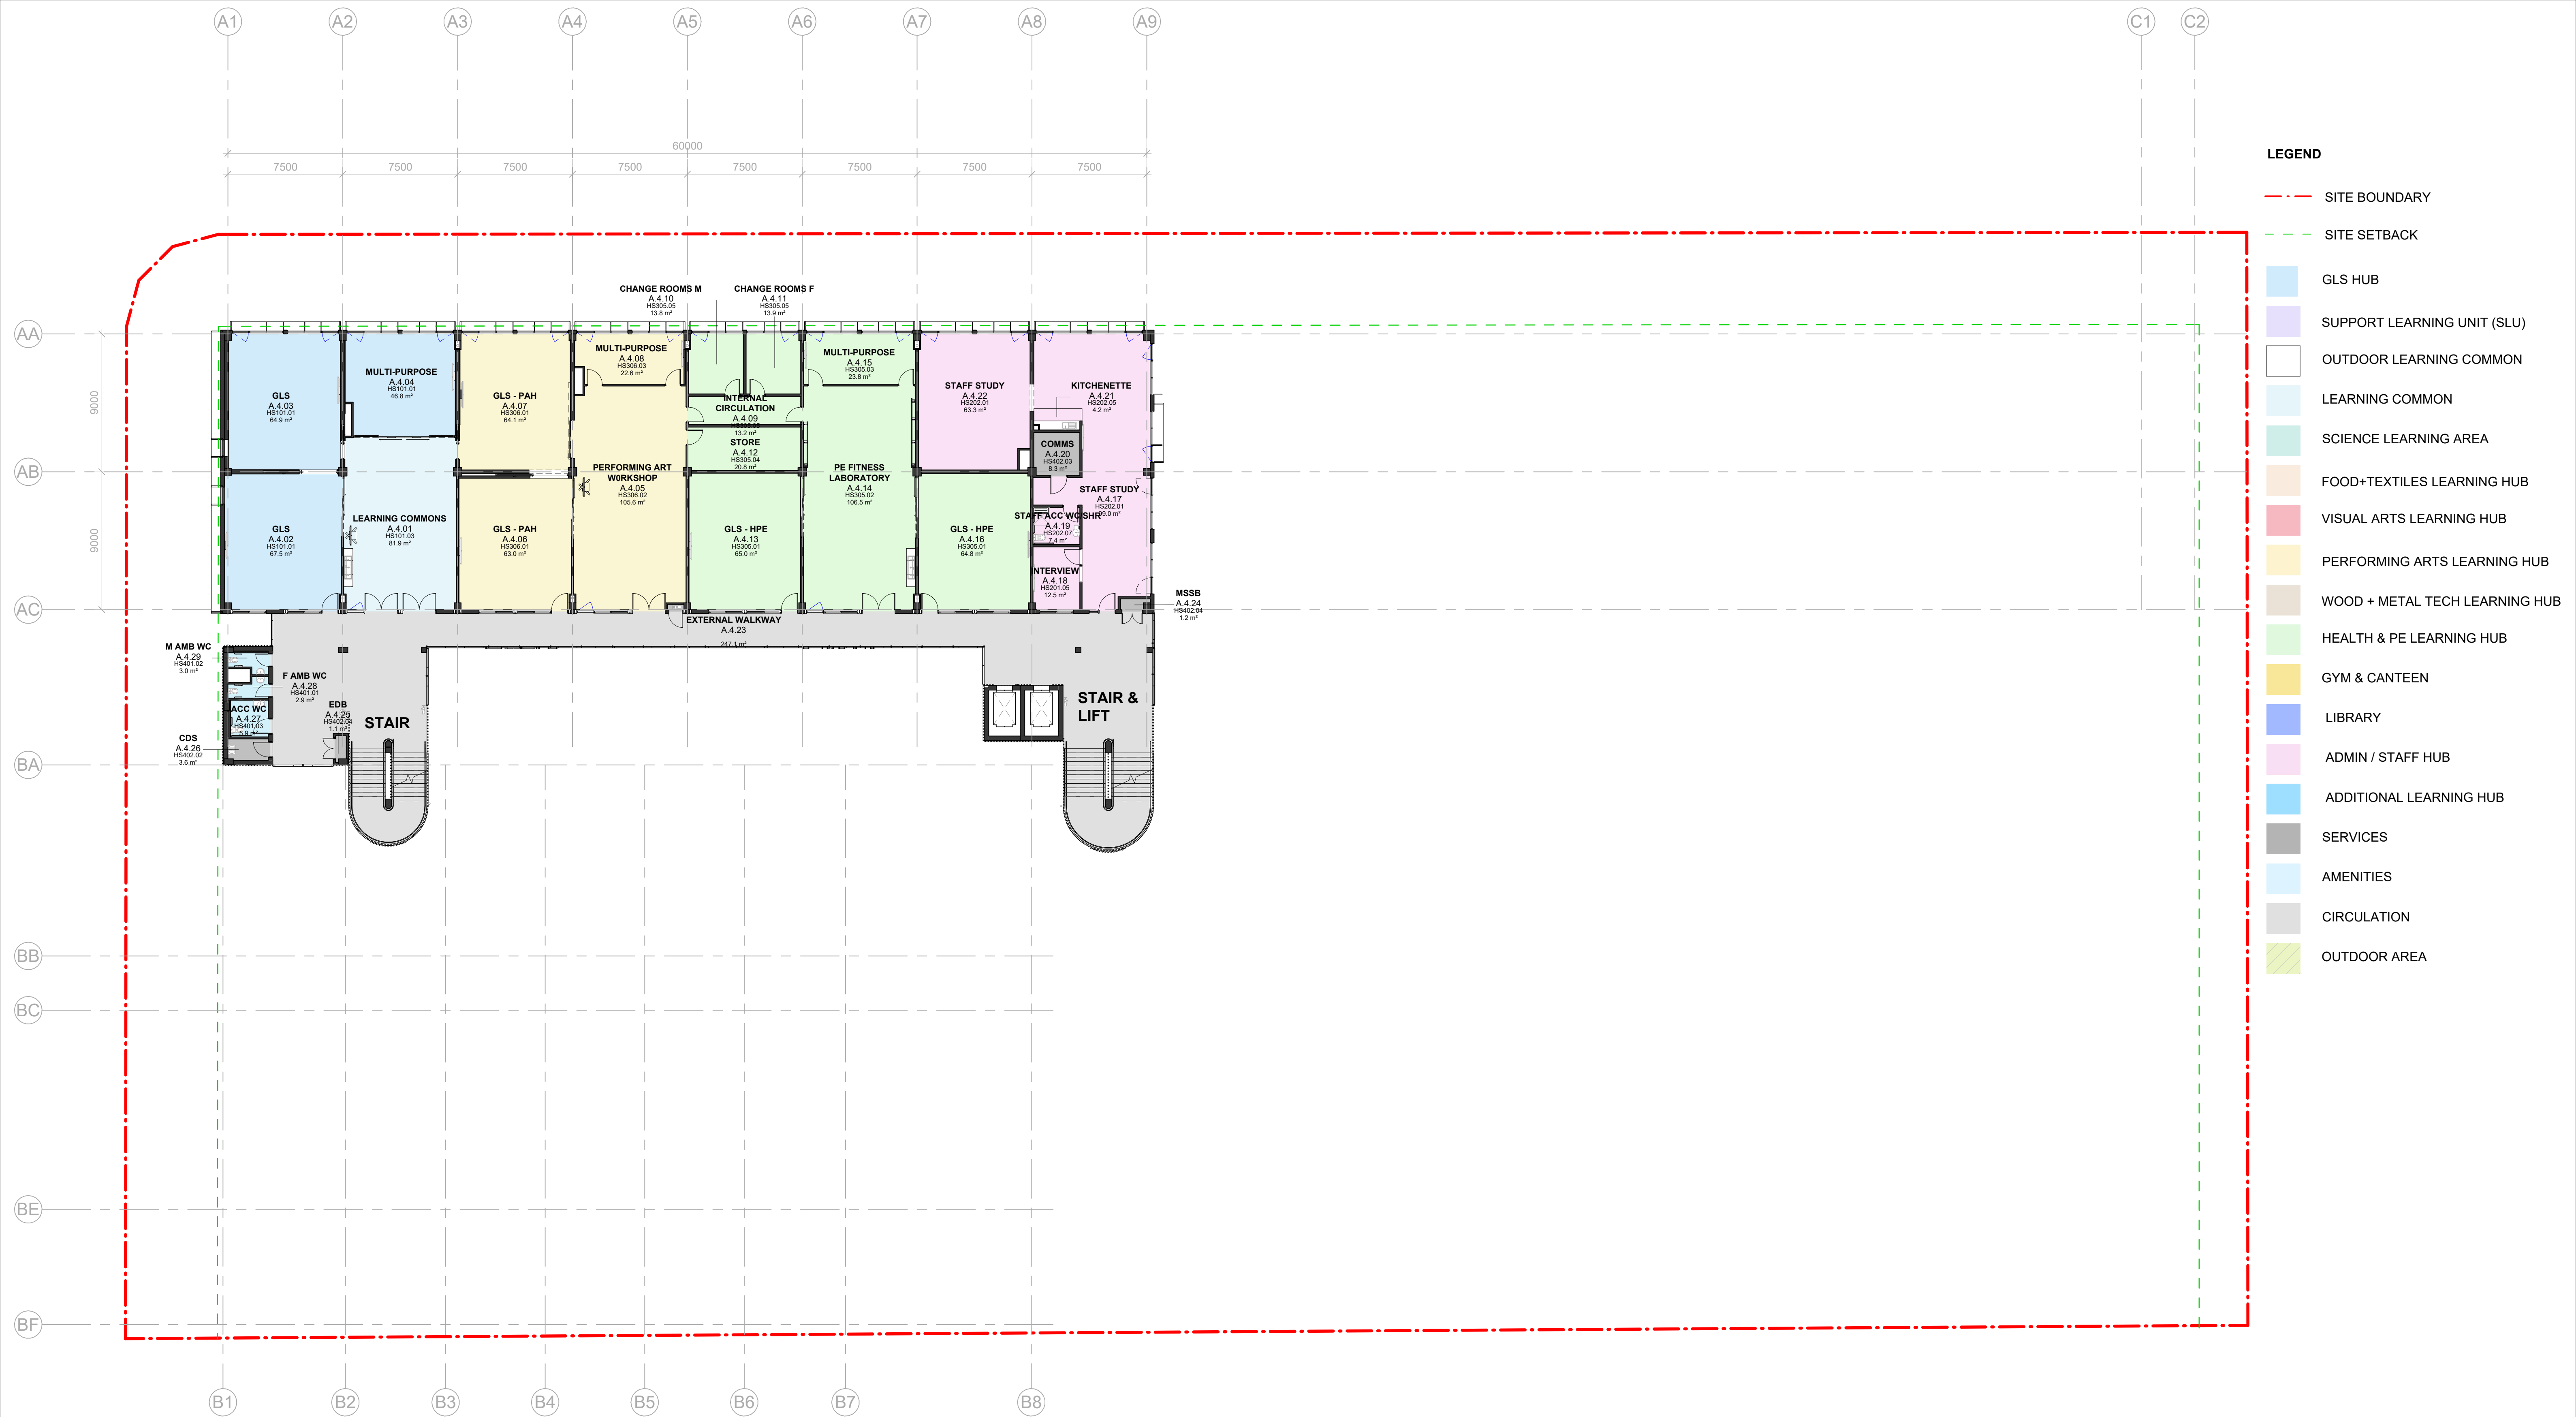

1 LEVEL 4 PLAN (STAGE 1)
1 : 200

Issue No.	Date	Description	Chkd
4	2025.01.24	Issue For REF	TP
3	2025.01.10	Draft Issue	TP
2	2024.12.04	Draft Issue	TP
1	2024.11.29	Draft Issue	TP

Changes to this Revision

Drawing Title
OVERALL LEVEL 4 PLAN (STAGE 1)

Project
24133 - MELROSE PARK HS

at
34 Hope Street, Melrose Park, NSW 2114



NBRS

+61 2 9922 2344
nbrs.com.au
Nominated Architects:
Andrew Duffin NSW 5602
Jonathan West NSW 9899
NBRS & Partners Pty Ltd VIC 51197
Any form of replication of this drawing in full or in part without the written permission of NBRS+PARTNERS Pty Ltd constitutes an infringement of the copyright.
ABN 16 002 247 565
© 2024

Date 24/01/2025 6:09:44 PM
Scale 1:200 @ A1
NBRS Project # 24133

Drawing Reference
MPHS-NBRS-L4-ZZ-DR-A-000206

Revision
4

REF ISSUE



1 LEVEL 4 PLAN (STAGE 2)
1 : 200

Issue No.	Date	Description	Chkd
4	2025.01.24	Issue For REF	TP
3	2025.01.10	Draft Issue	TP
2	2024.12.04	Draft Issue	TP
1	2024.11.29	Draft Issue	TP

Changes to this Revision

Drawing Title
OVERALL LEVEL 4 PLAN (STAGE 2)

Project
24133 - MELROSE PARK HS
at
34 Hope Street, Melrose Park, NSW 2114



NBRS
+61 2 9922 2344
Nominated Architects:
Andrew Duffin NSW 5602
Jonathan West NSW 9899
NBRS & Partners Pty Ltd VIC 51197
Any form of replication of this drawing in full or in part without the written permission of NBRS+PARTNERS Pty Ltd constitutes an infringement of the copyright.


nbrs.com.au

Date 24/01/2025 6:11:09 PM
Scale 1:200 @ A1
NBRS Project # 24133

Drawing Reference
MPHS-NBRS-L4-ZZ-DR-A-000215

Revision
4

REF ISSUE

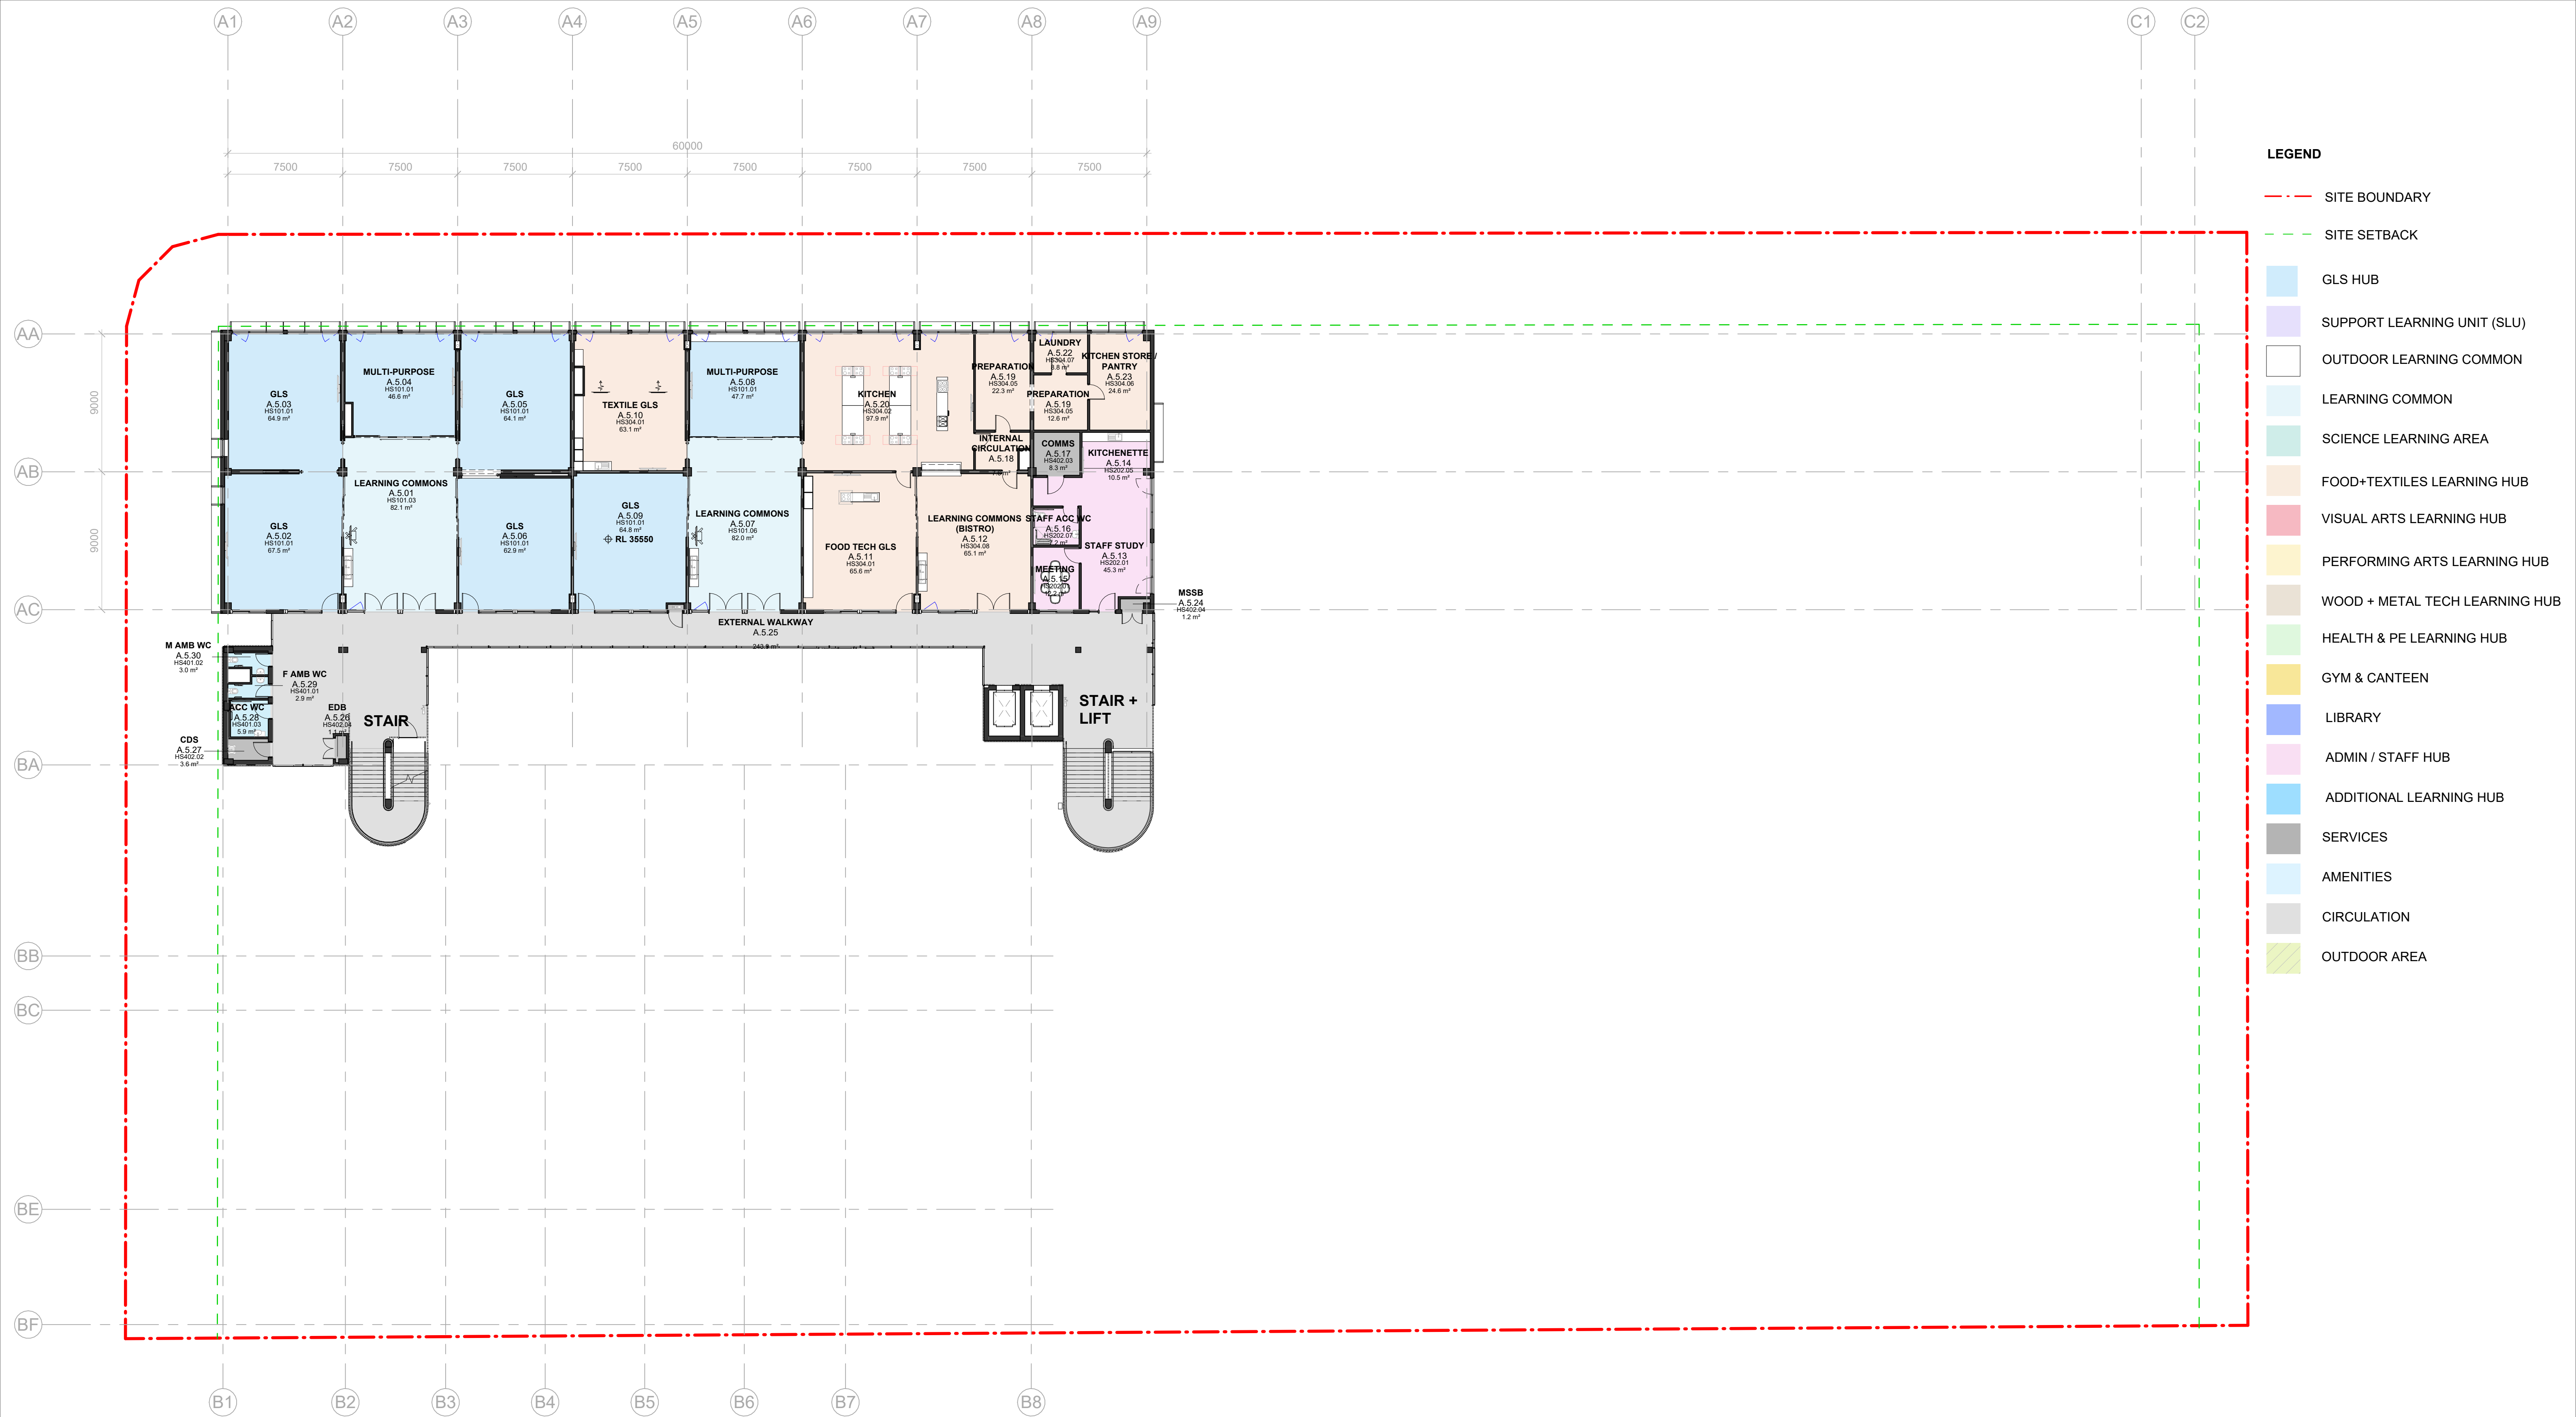

1 LEVEL 5 PLAN (STAGE 1)

1 : 200

Issue No.	Date	Description	Chkd
4	2025.01.24	Issue For REF	TP
3	2025.01.10	Draft Issue	TP
2	2024.12.04	Draft Issue	TP
1	2024.11.29	Draft Issue	TP

Changes to this Revision

Drawing Title
OVERALL LEVEL 5 PLAN (STAGE 1)

Project
24133 - MELROSE PARK HS

at
34 Hope Street, Melrose Park, NSW 2114



NBRS


+61 2 9922 2344
nbrs.com.au
Nominated Architects:
Andrew Duffin NSW 5602
Jonathan West NSW 9899
NBRS & Partners Pty Ltd VIC 51197
Any form of replication of this drawing in full or in part without the written permission of NBRS+PARTNERS Pty Ltd constitutes an infringement of the copyright.
ABN 16 002 247 565
© 2024

Date 24/01/2025 6:09:54 PM
Scale 1:200 @ A1
NBRS Project # 24133

Drawing Reference
MPHS-NBRS-L5-ZZ-DR-A-000207

Revision
4

REF ISSUE

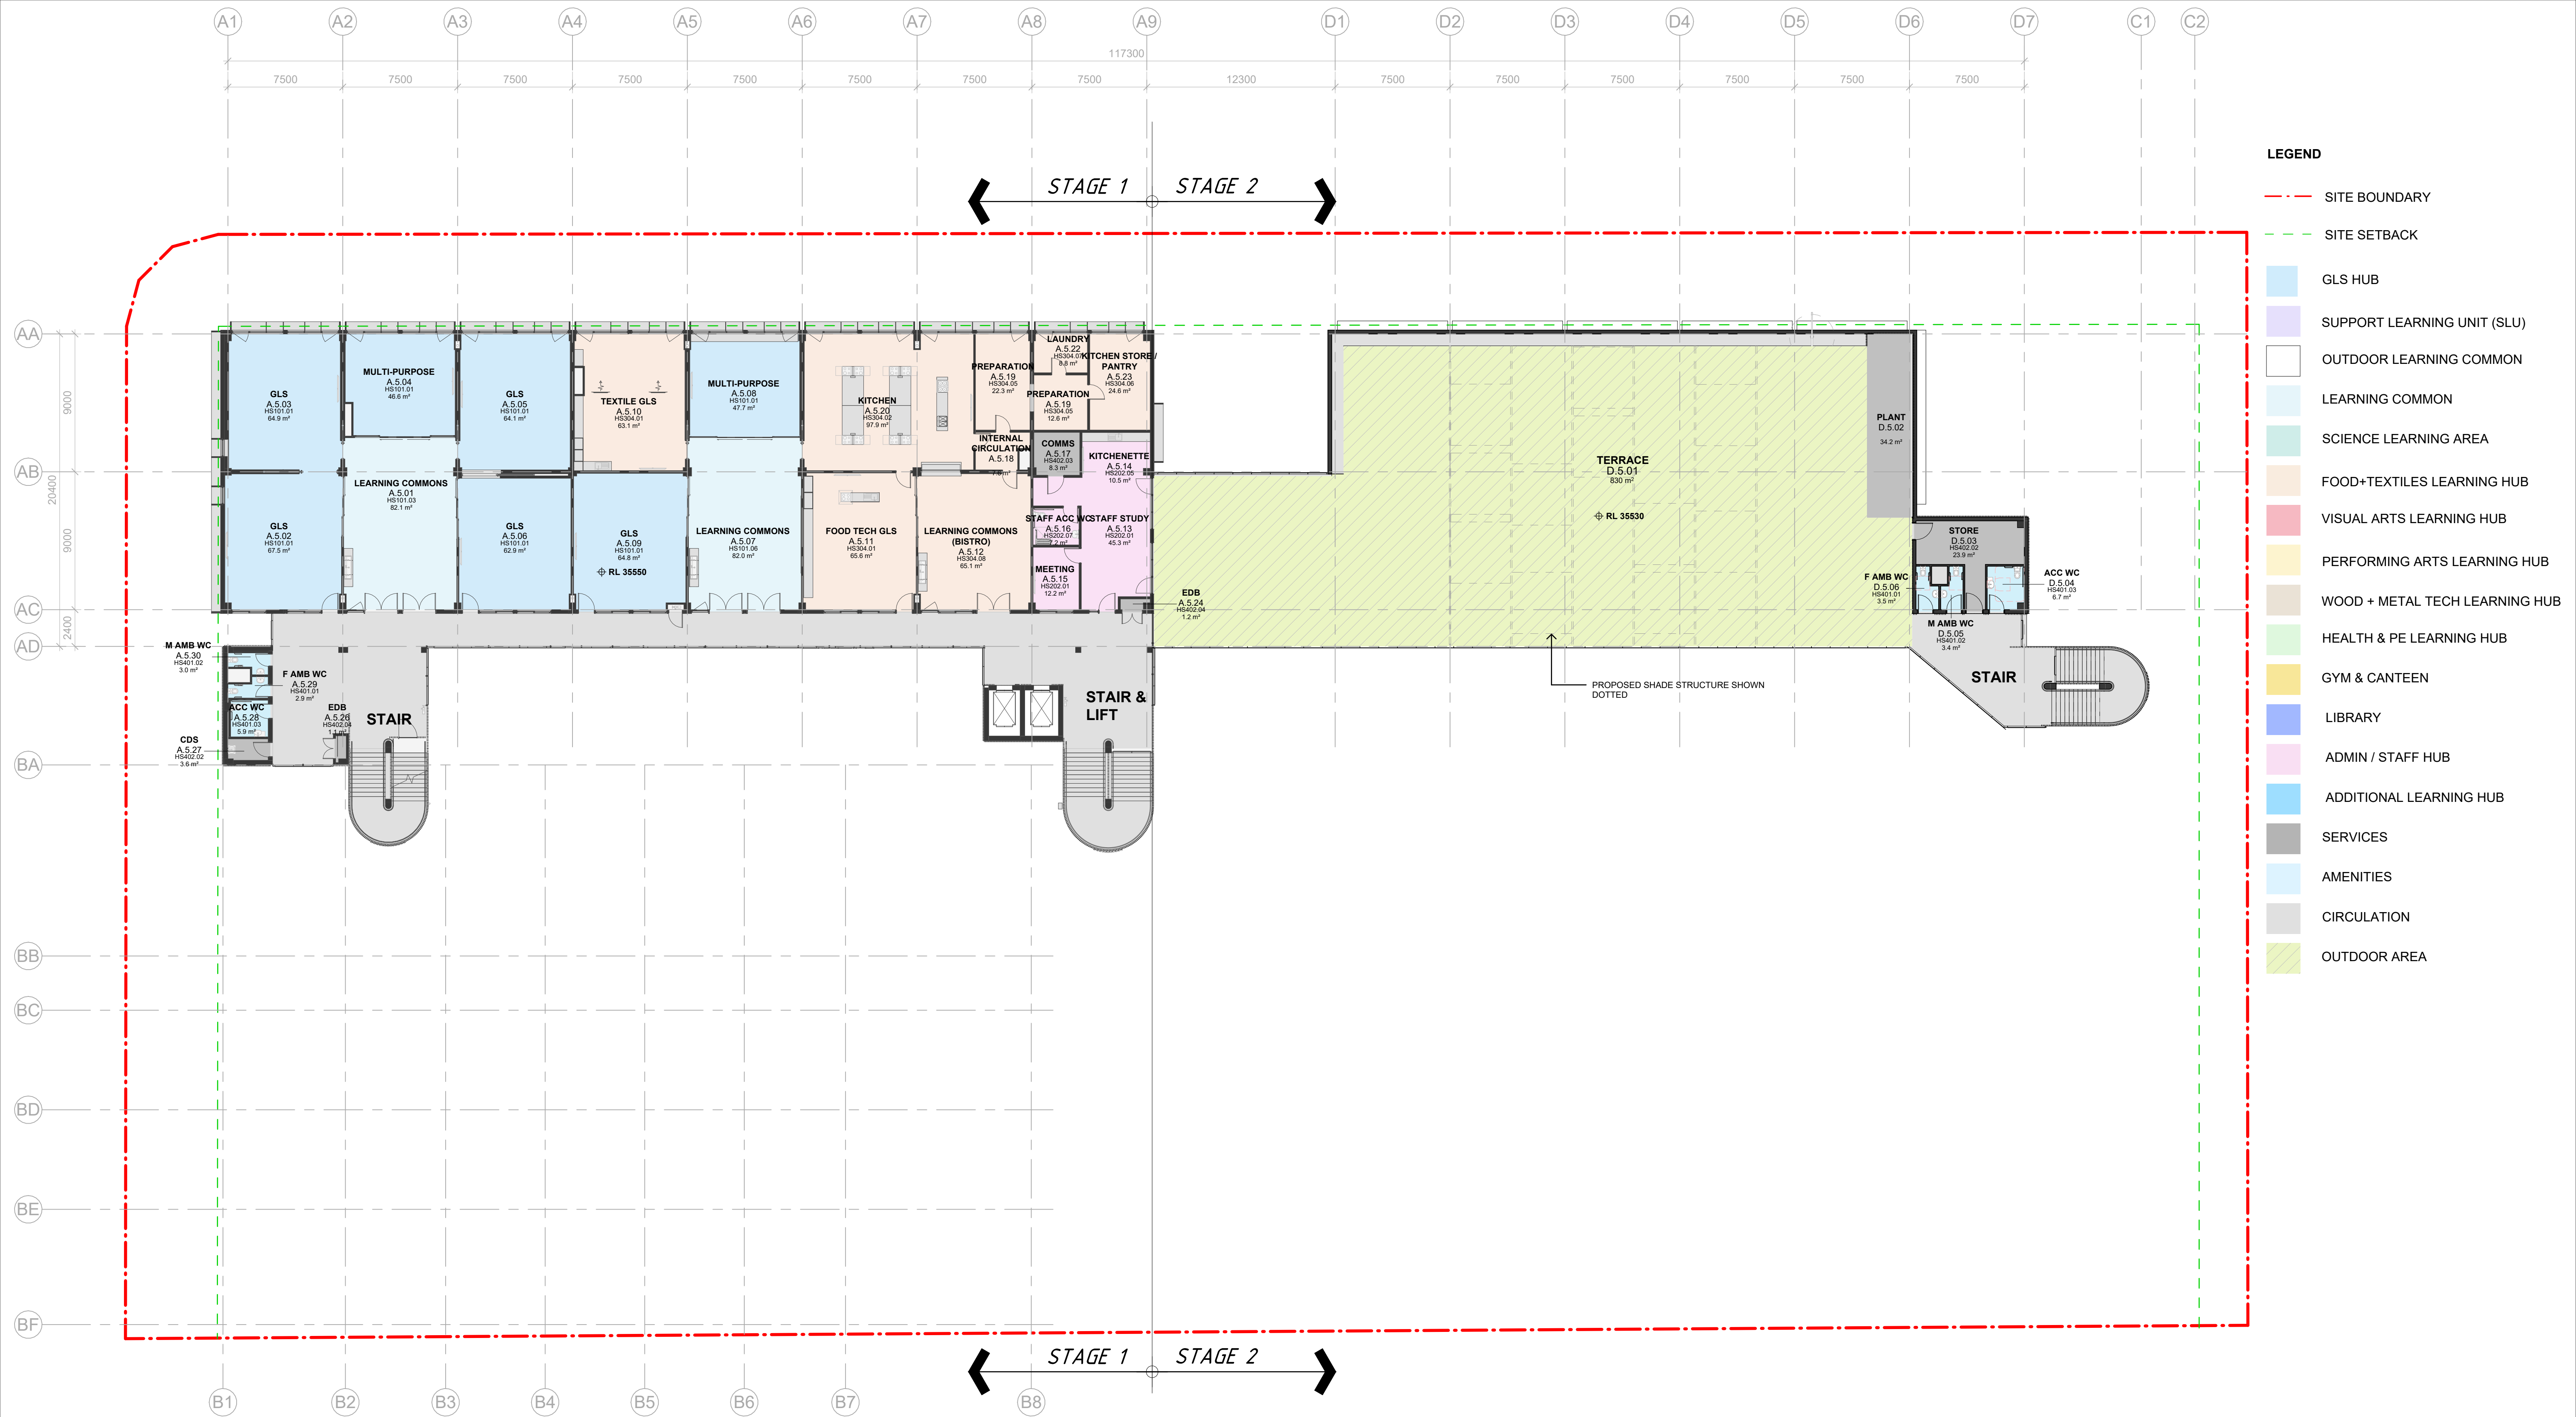

LEGEND

- SITE BOUNDARY
- SITE SETBACK
- GLS HUB
- SUPPORT LEARNING UNIT (SLU)
- OUTDOOR LEARNING COMMON
- LEARNING COMMON
- SCIENCE LEARNING AREA
- FOOD+TEXTILES LEARNING HUB
- VISUAL ARTS LEARNING HUB
- PERFORMING ARTS LEARNING HUB
- WOOD + METAL TECH LEARNING HUB
- HEALTH & PE LEARNING HUB
- GYM & CANTEEN
- LIBRARY
- ADMIN / STAFF HUB
- ADDITIONAL LEARNING HUB
- SERVICES
- AMENITIES
- CIRCULATION
- OUTDOOR AREA

1 LEVEL 5 PLAN (STAGE 2)

1 : 200

Issue No.	Date	Description	Chkd
4	2025.01.24	Issue For REF	TP
3	2025.01.10	Draft Issue	TP
2	2024.12.04	Draft Issue	TP
1	2024.11.29	Draft Issue	TP

Changes to this Revision

Drawing Title
OVERALL LEVEL 5 PLAN (STAGE 2)

Project
24133 - MELROSE PARK HS
at
34 Hope Street, Melrose Park, NSW 2114



NBRSP
+61 2 9922 2344

nbrs.com.au


Nominated Architects:
Andrew Duffin NSW 5602
Jonathan West NSW 9899
NBRSP & Partners Pty Ltd VIC 51197
Any form of replication of this drawing in full or in part without the written permission of NBRSP+PARTNERS Pty Ltd constitutes an infringement of the copyright.
ABN 16 002 247 565
© 2024

Date 24/01/2025 6:11:21 PM
Scale 1:200 @ A1
NBRSP Project # 24133

Drawing Reference
MPHS-NBRSP-L5-ZZ-DR-A-000216

Revision
4

REF ISSUE

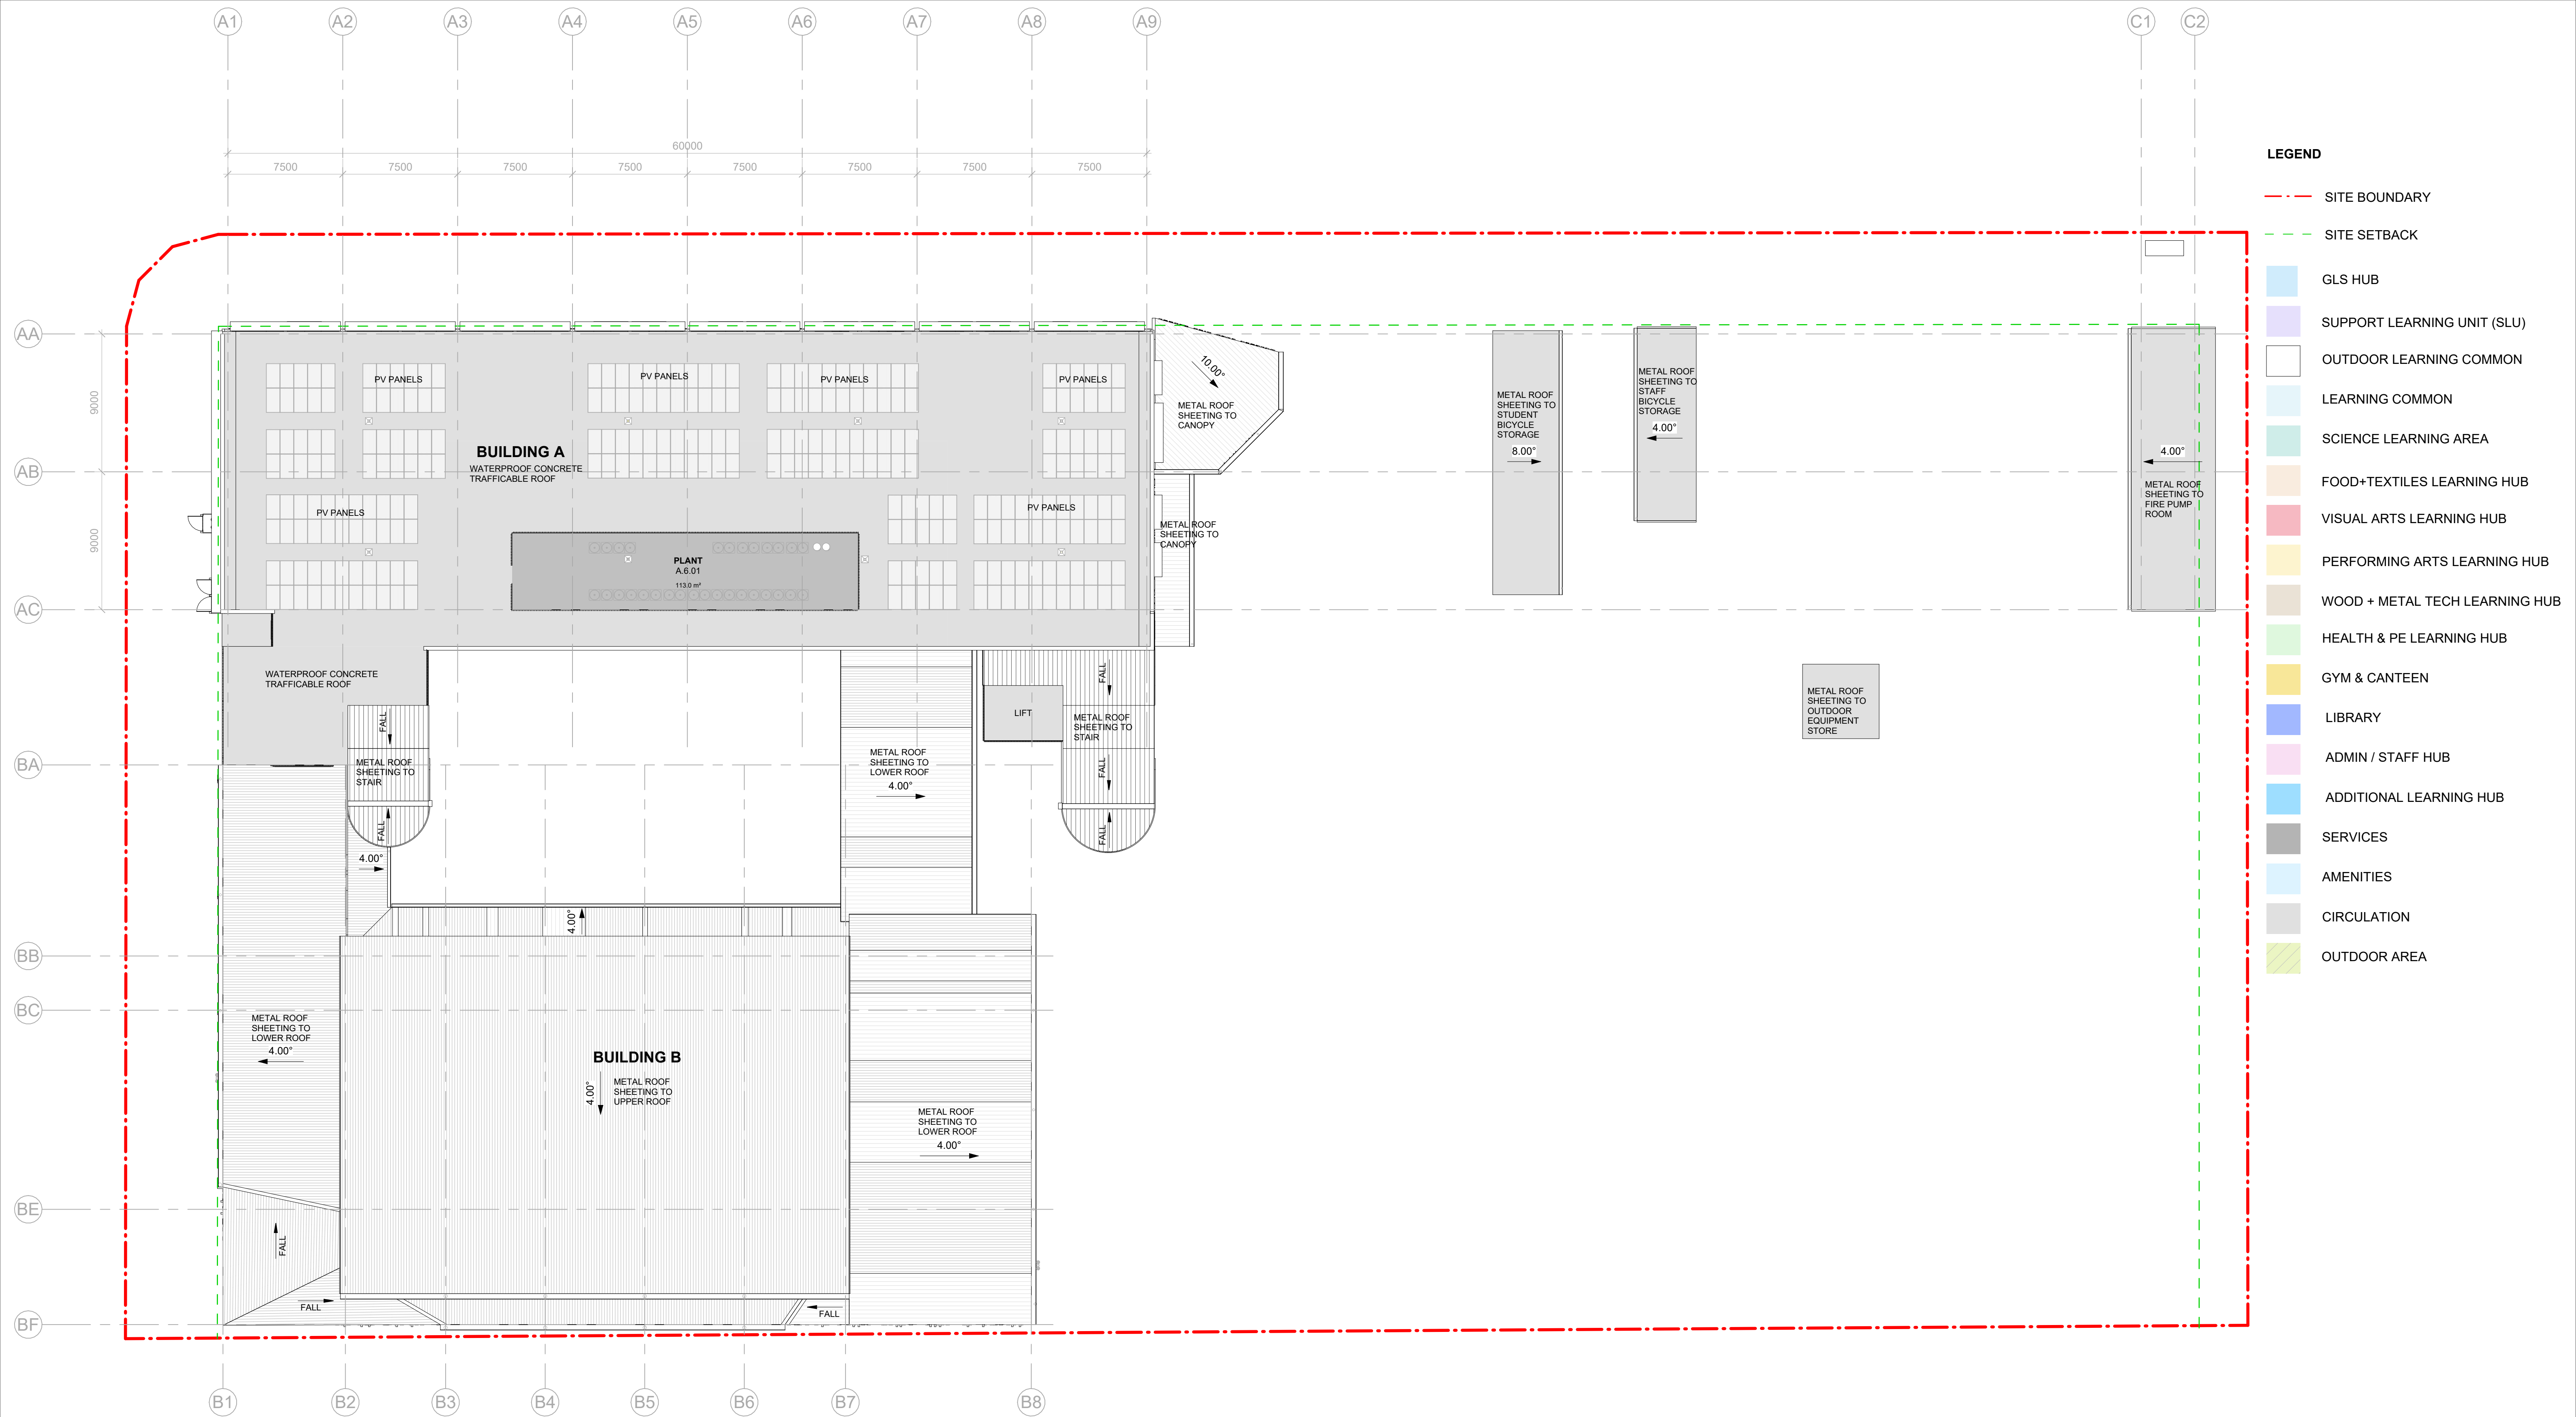

1 ROOF PLAN (STAGE 1)

1 : 200

Issue No.	Date	Description	Chkd
4	2025.01.24	Issue For REF	TP
3	2025.01.10	Draft Issue	TP
2	2024.12.04	Draft Issue	TP
1	2024.11.29	Draft Issue	TP

Changes to this Revision

Drawing Title
OVERALL ROOF PLAN (STAGE 1)

Project
24133 - MELROSE PARK HS

at
34 Hope Street, Melrose Park, NSW 2114



NBRS

+61 2 9922 2344
nbrs.com.au
Nominated Architects:
Andrew Duffin NSW 5602
Jonathan West NSW 9899
NBRS & Partners Pty Ltd VIC 51197
ABN 16 002 247 565
Any form of replication of this drawing in full or in part without the written permission of NBRS+PARTNERS Pty Ltd constitutes an infringement of the copyright.
© 2024

Date 24/01/2025 6:10:08 PM
Scale 1:200 @ A1
NBRS Project # 24133

Drawing Reference
MPHS-NBRS-RF-ZZ-DR-A-000208

Revision
4

REF ISSUE



1. PROPOSED WHARF ROAD RESERVE



2. WHARF ROAD VIEW FROM BUS STOP NORTH OF SITE TOWARDS SOUTH



3. PROPOSED SITE - VIEW FROM SOUTH-WEST CORNER TOWARDS EAST



4. EXISTING INDUSTRIAL BUILDING ON HOPE STREET SOUTH OF SITE



5. CORNER HOPE STREET AND WHARF ROAD VIEW TOWARDS SOUTH

LEGEND

- R2 LOW DENSITY RESIDENTIAL
- R4 HIGH RISE RESIDENTIAL
- E1 LOCAL CENTRE
- EXISTING MELROSE PARK PUBLIC HIGH SCHOOL
- E4 GENERAL INDUSTRIAL
- WETLAND
- RE1 PUBLIC RECREATION
- NOISE
- EXISTING ROAD
- PROPOSED ROAD
- FUTURE DEVELOPMENT
- EXISTING BUILDING
- REFUGEE CROSSING
- PEDESTRIAN CROSSING
- PROPOSED PEDESTRIAN CROSSING
- PROPOSED LIGHT RAIL STATION (2031)
- BUS STOP
- PROPOSED CYCLE PATH
- PEDESTRIAN ACCESS
- OIL AND GAS PIPELINE BUFFER
- EXISTING TREE TO BE RETAINED

NOTE: THE ANALYSIS REFLECTS FUTURE DEVELOPMENT AS PER MELROSE PARK NORTH STRUCTURE PLAN

Issue				Changes to this Revision	
No.	Date	Description	Chkd		
4	2025.01.24	Issue For REF	TP		
3	2025.01.10	Draft Issue	TP		
2	2024.12.04	Draft Issue	TP		
1	2024.11.29	Draft Issue	TP		

Drawing Title
SITE ANALYSIS

Project
24133 - MELROSE PARK HS

at
34 Hope Street, Melrose Park, NSW 2114

NSW Education


NBRS

+61 2 9922 2344
nbrs.com.au


Date 24/01/2025 6:08:10 PM
Scale 1:1000 @ A1
NBRS Project # 24133

Drawing Reference
MPHS-NBRS-ZZ-DR-A-000011


Revision
4

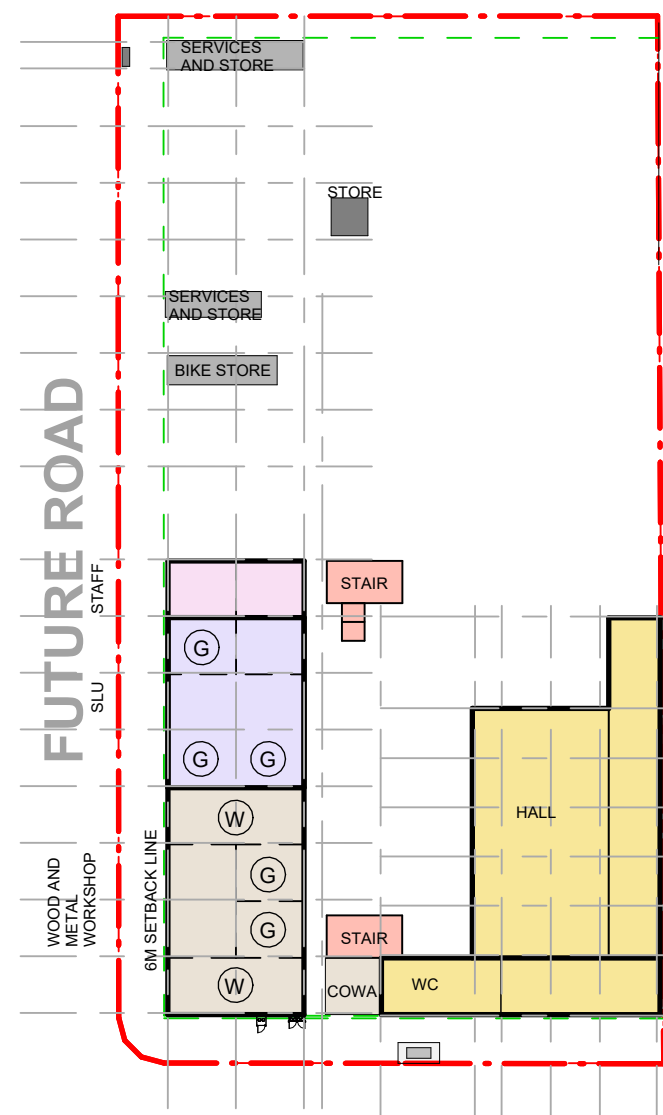


13 STAGE 1 - GROUND FLOOR
1 : 1000

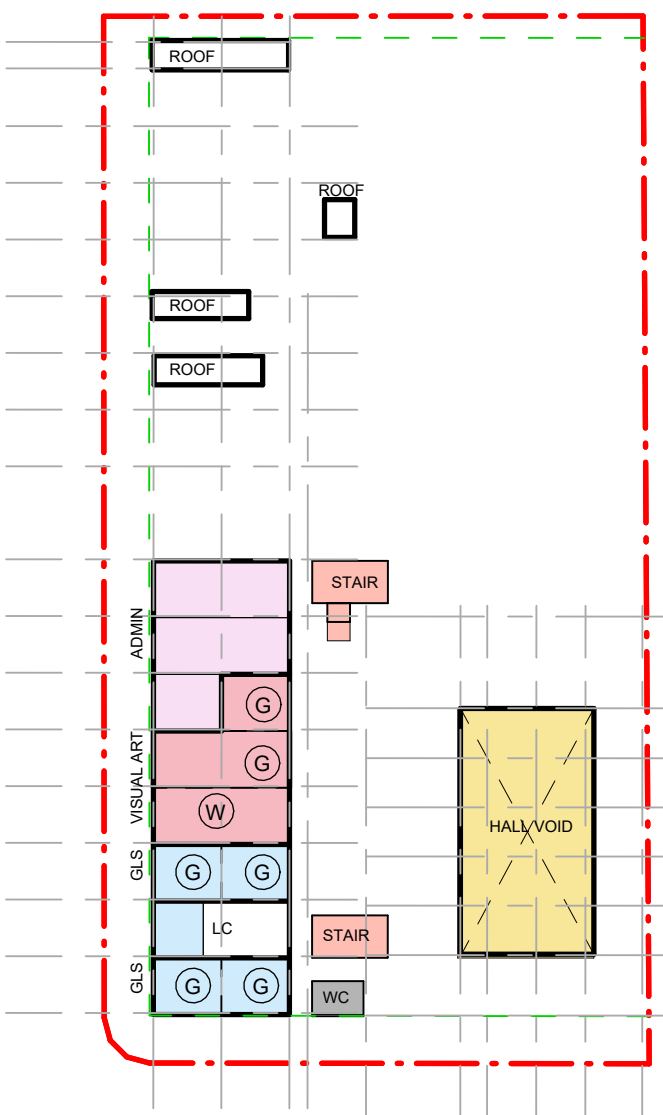


5 STAGE 1 - LEVEL 1
1 : 1000

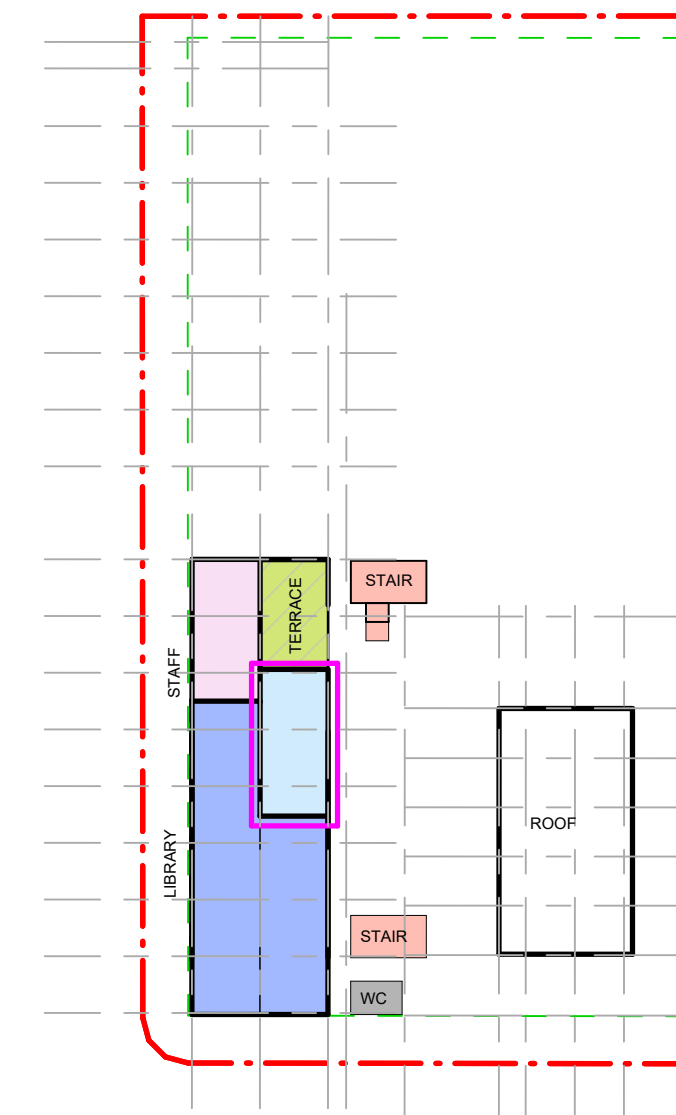


14 STAGE 1 - LEVEL 2
1 : 1000

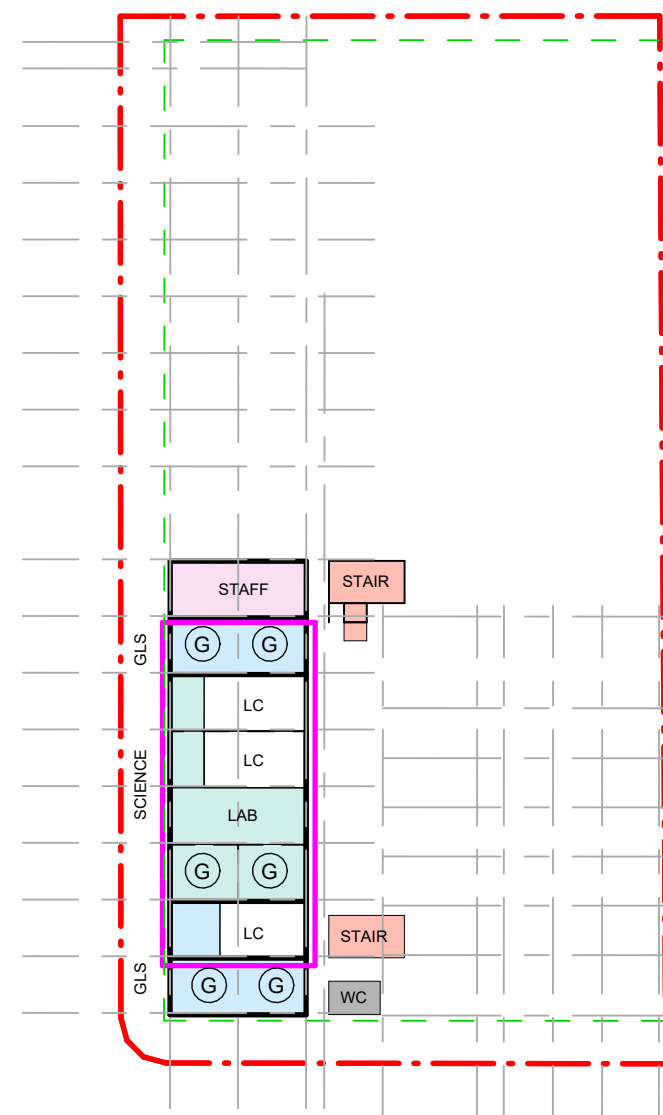


1 STAGE 1 - LEVEL 3
1 : 1000

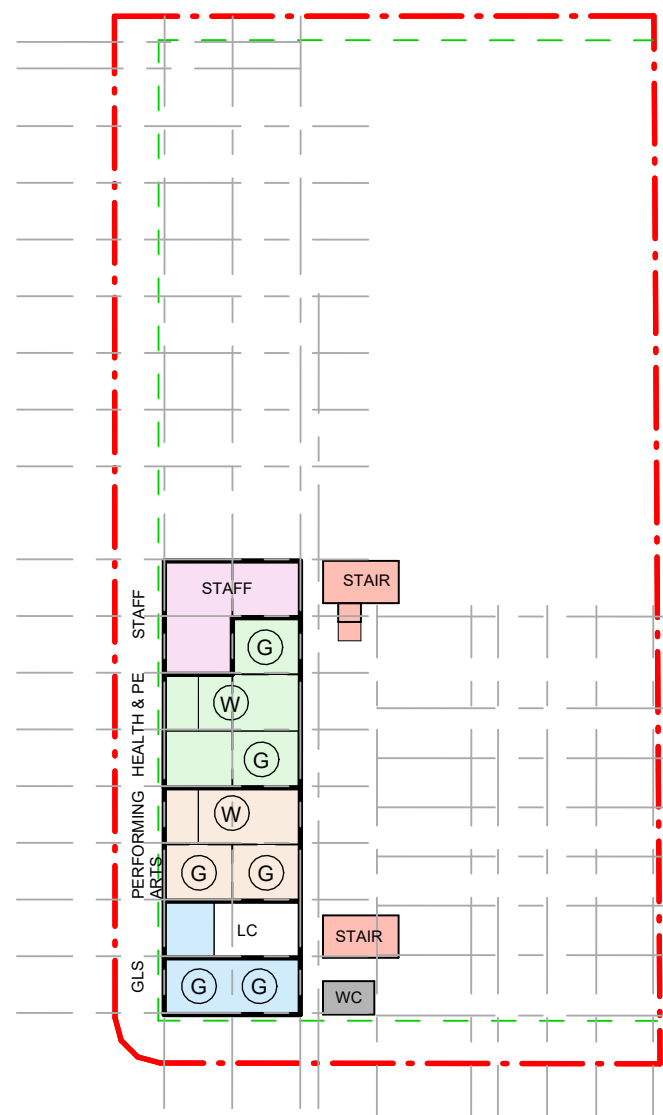


2 STAGE 1 - LEVEL 4
1 : 1000

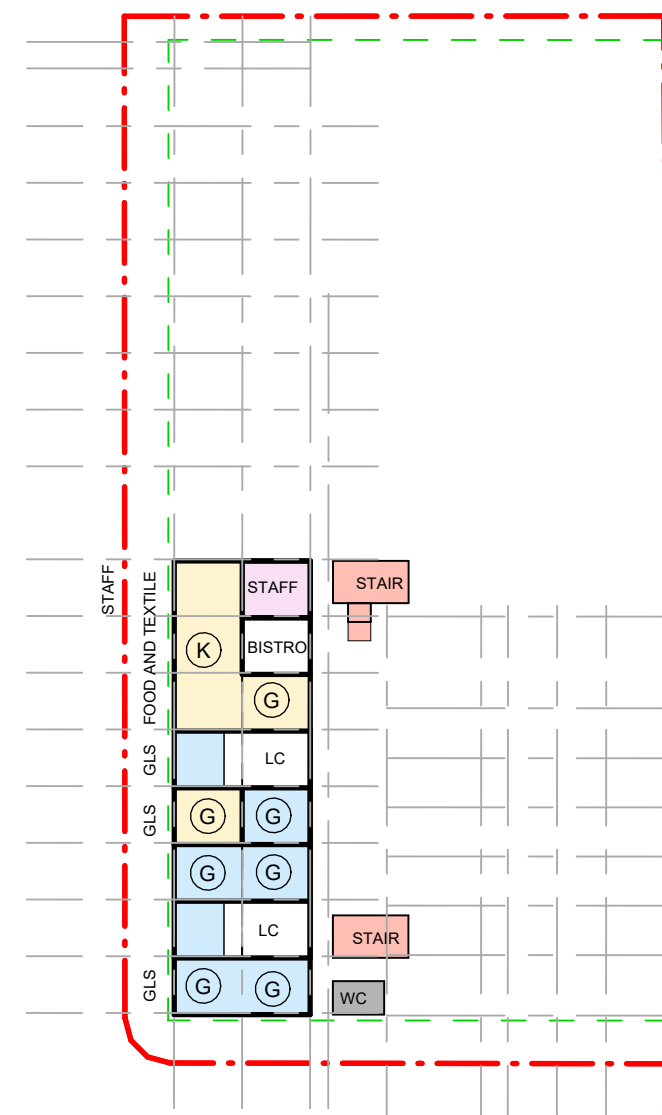


3 STAGE 1 - LEVEL 5
1 : 1000

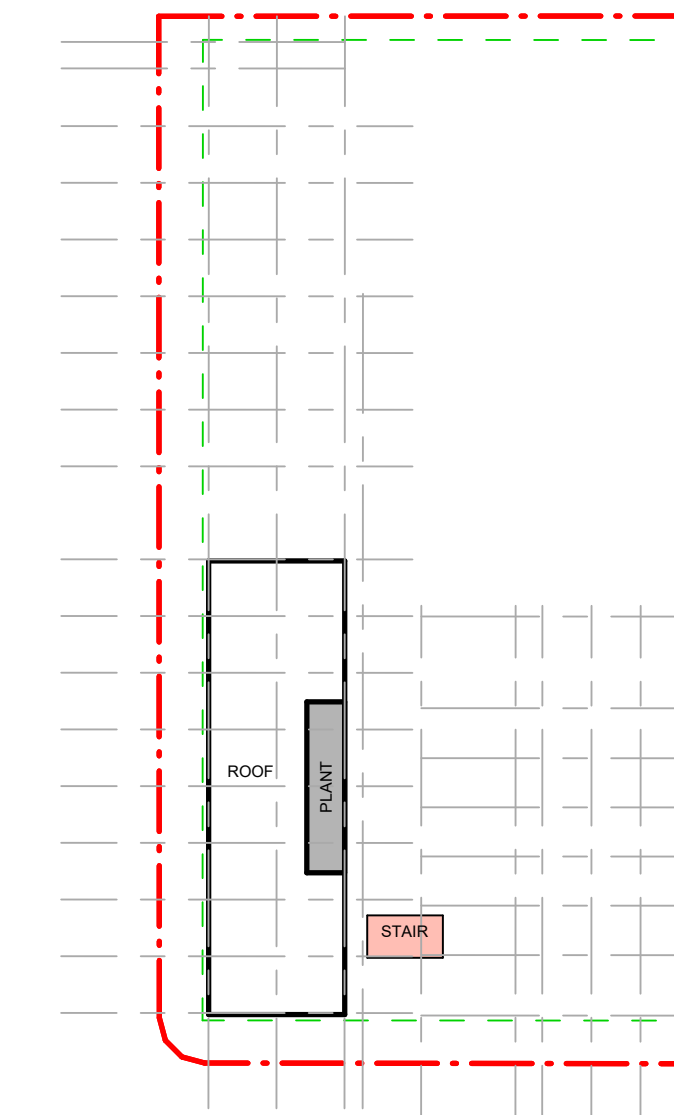


4 STAGE 1 - ROOF
1 : 1000

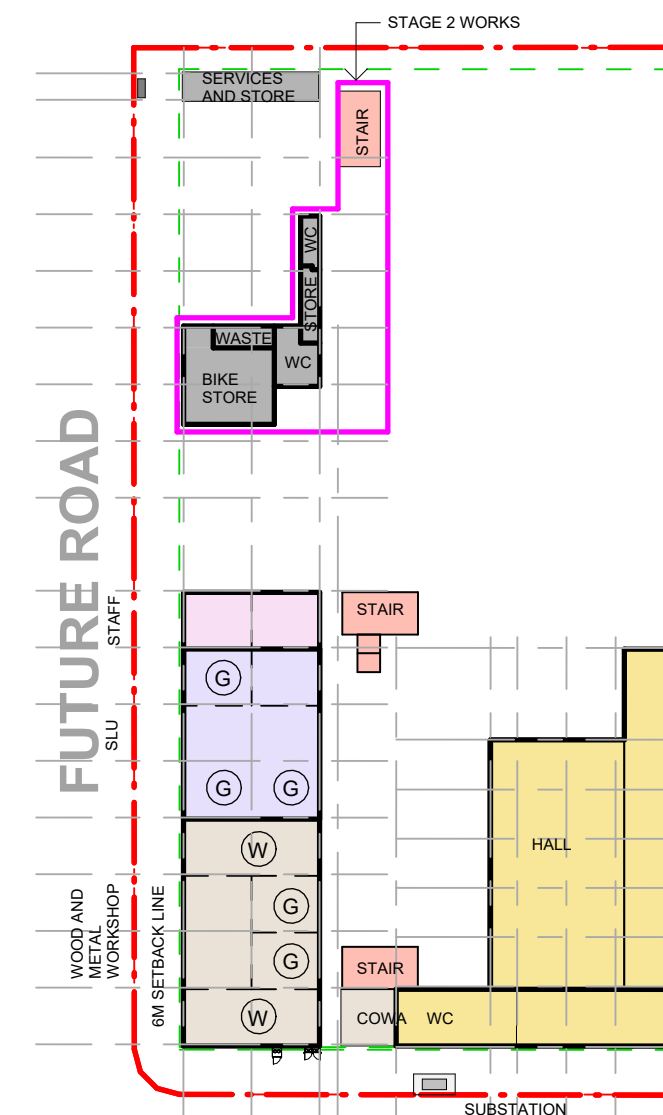


6 STAGE 2 - GROUND FLOOR
1 : 1000

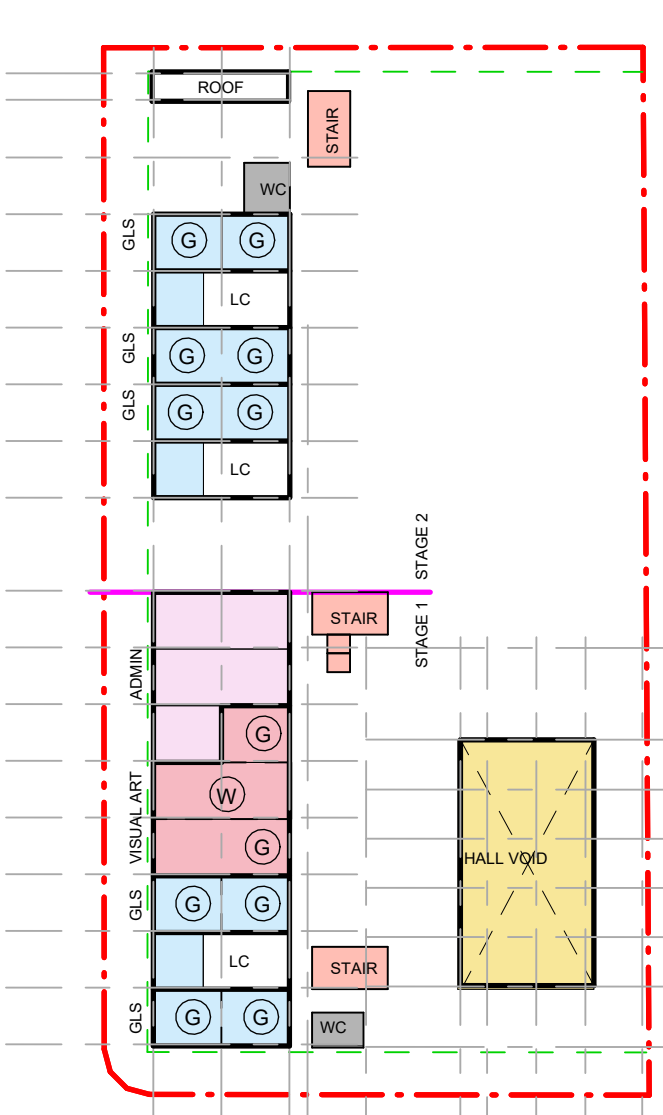


7 STAGE 2 - LEVEL 1
1 : 1000

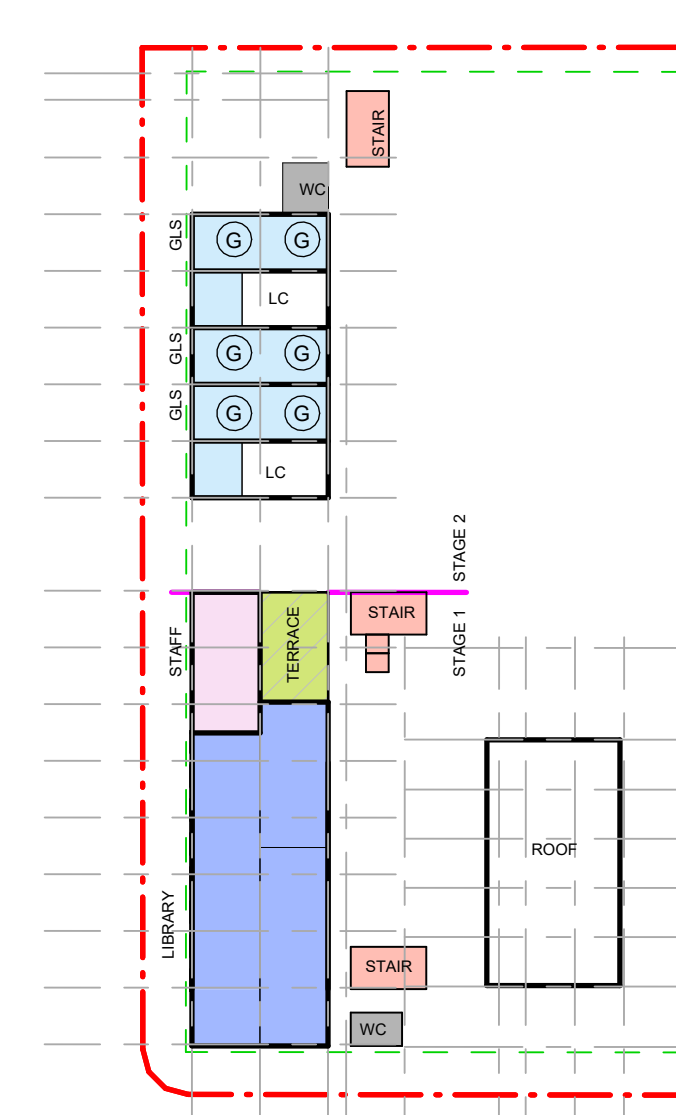

8 STAGE 2 - LEVEL 2
1 : 1000

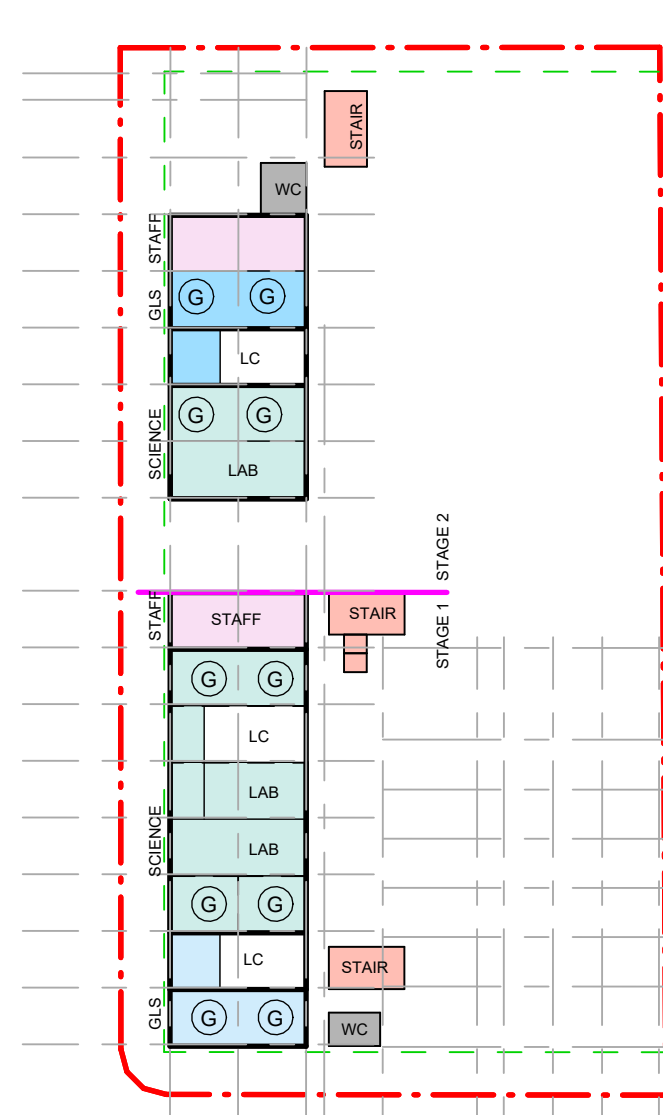


9 STAGE 2 - LEVEL 3
1 : 1000

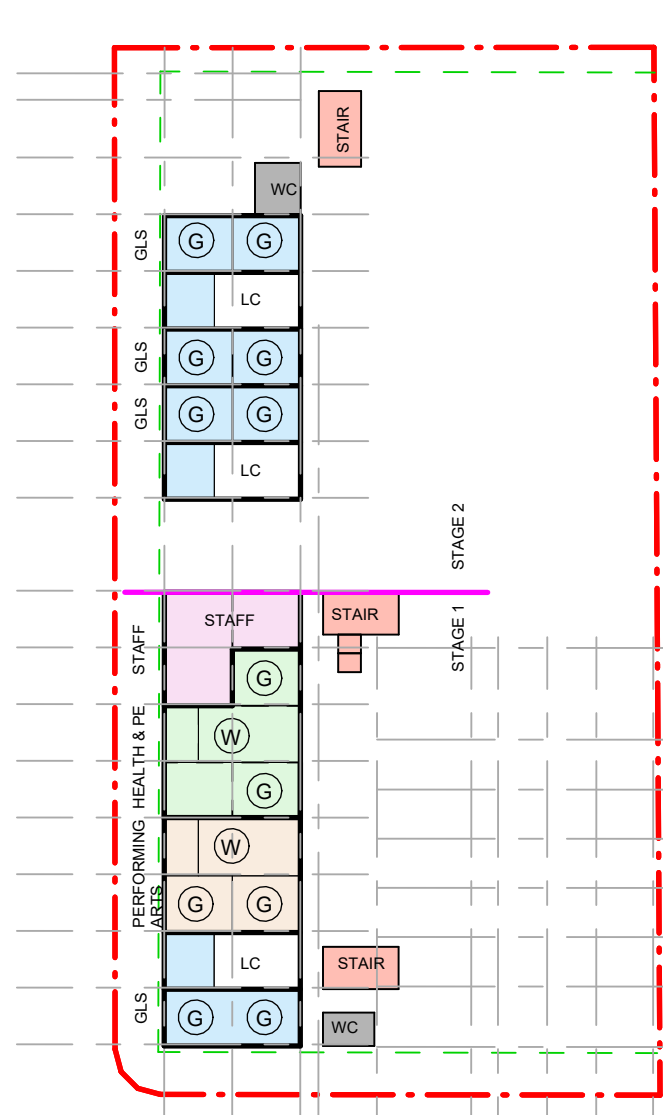

10 STAGE 2 - LEVEL 4
1 : 1000



11 STAGE 2 - LEVEL 5
1 : 1000

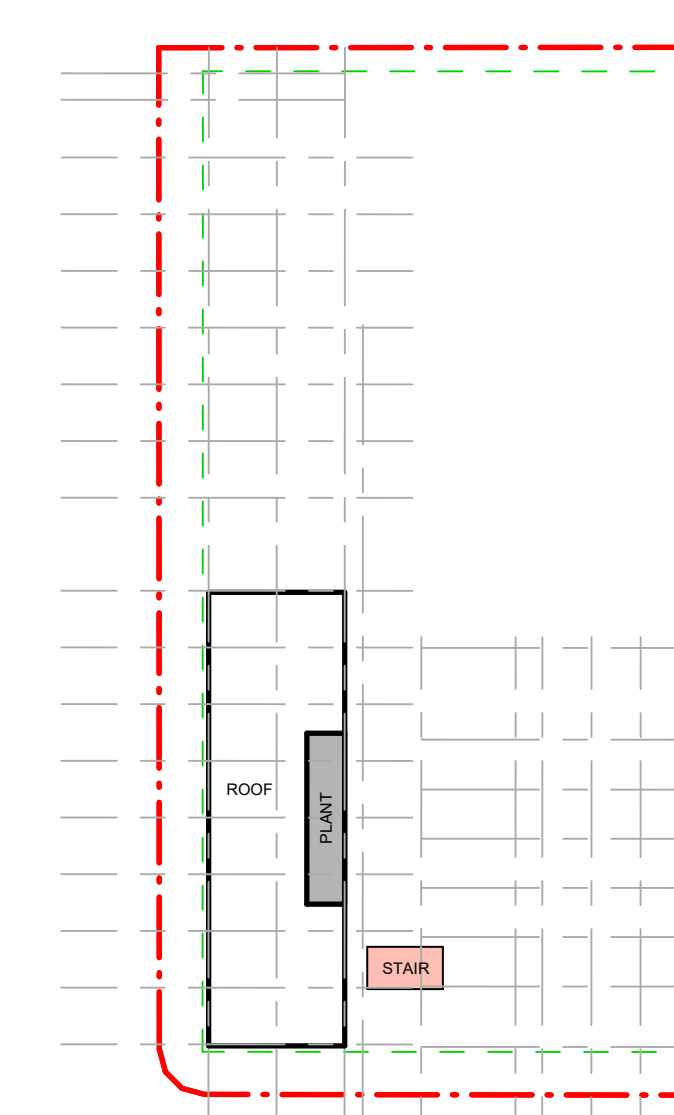

12 STAGE 2 - ROOF
1 : 1000

LEGEND

- SITE BOUNDARY
- STAGE 2 SCOPE
- SITE SETBACK
- GLS HUB
- SUPPORT LEARNING UNIT (SLU)
- LEARNING COMMON
- SCIENCE LEARNING AREA
- PERFORMING ARTS LEARNING HUB
- VISUAL ARTS LEARNING HUB
- FOOD+TEXTILES LEARNING HUB
- WOOD + METAL TECH LEARNING HUB
- HEALTH & PE LEARNING HUB
- GYM & CANTEEN
- LIBRARY
- ADMIN / STAFF HUB
- ADDITIONAL LEARNING HUB
- AMENITIES, SERVICES
- CIRCULATION
- STAIR/LIFTS
- GLS
- LC

SUMMARY OF AREAS STAGE 01					
Function	Area	SLU Total	Special Teaching Space Total	Workshop/Labs Totals	Teaching Space Totals
HS 101 GENERAL LEARNING SPACES	1299 m ²	0	0	0	15
HS 101.03 LEARNING COMMONS	609 m ²	0	0	0	0
HS 102 GENERAL LEARNING SPACES (SUPPORT)	382 m ²	3	0	0	0
HS 201 ADMINISTRATION HUB	428 m ²	0	0	0	0
HS 202 STAFF HUB	523 m ²	0	0	0	0
HS 203 GYMNASIUM + CANTEEN	1050 m ²	0	0	0	0
HS 204 LIBRARY HUB	649 m ²	0	1	0	0
HS 301 SCIENCE LEARNING HUB	319 m ²	0	2	1	0
HS 302 VISUAL ARTS LEARNING HUB	321 m ²	0	2	1	0
HS 303 WOOD + METAL TECHNOLOGY LEARNING HUB	574 m ²	0	2	2	0
HS 304 FOOD + TEXTILES LEARNING HUB	368 m ²	0	2	1	0
HS 305 HEALTH/PE LEARNING HUB	322 m ²	0	2	1	0
HS 306 PERFORMING ARTS LEARNING HUB	255 m ²	0	2	1	0
HS 401 STUDENT AMENITIES	59 m ²	0	0	0	0
HS 402 OTHER STORAGE	247 m ²	0	0	6	0
HS 501 OUTDOOR AREAS	344 m ²	0	0	0	0
HS CIRCULATION	1477 m ²	0	0	0	0
HS SERVICES	112 m ²	0	0	0	0

SUMMARY OF AREAS STAGE 02					
Function	Area	SLU Total	Special Teaching Space Total	Workshop/Labs Totals	Teaching Space Totals
HS 101 GENERAL LEARNING SPACES	2396 m ²	0	0	0	33
HS 101.03 LEARNING COMMONS	1443 m ²	0	0	0	0
HS 102 GENERAL LEARNING SPACES (SUPPORT)	382 m ²	3	0	0	0
HS 201 ADMINISTRATION HUB	434 m ²	0	0	0	0
HS 202 STAFF HUB	651 m ²	0	0	0	0
HS 203 GYMNASIUM + CANTEEN	1075 m ²	0	0	0	0
HS 204 LIBRARY HUB	740 m ²	0	1	0	0
HS 301 SCIENCE LEARNING HUB	814 m ²	0	4	2	2
HS 302 VISUAL ARTS LEARNING HUB	321 m ²	0	2	1	0
HS 303 WOOD + METAL TECHNOLOGY LEARNING HUB	574 m ²	0	2	2	0
HS 304 FOOD + TEXTILES LEARNING HUB	368 m ²	0	2	1	0
HS 305 HEALTH/PE LEARNING HUB	322 m ²	0	2	1	0
HS 306 PERFORMING ARTS LEARNING HUB	255 m ²	0	2	1	0
HS 401 STUDENT AMENITIES	180 m ²	0	0	0	0
HS 402 OTHER STORAGE	522 m ²	0	0	0	0
HS 501 OUTDOOR AREAS	960 m ²	0	0	0	0
HS CIRCULATION	1503 m ²	0	0	0	0
HS SERVICES	10 m ²	0	0	0	0

Issue				Changes to this Revision	
No.	Date	Description	Chkd		
4	2025.01.24	Issue For REF	TP		
3	2025.01.10	Draft Issue	TP		
2	2024.12.04	Draft Issue	TP		
1	2024.11.29	Draft Issue	TP		

Drawing Title
STACKING PLAN

Project
24133 - MELROSE PARK HS

at
34 Hope Street, Melrose Park, NSW 2114

NSW GOVERNMENT Education

NBRS
+61 2 9922 2344
nbrs.com.au

Nominated Architects:
Andrew Duffin NSW 5602
Jonathan West NSW 9699
NBRS & Partners Pty Ltd VIC 51197
Any form of replication of this drawing in full or in part without the written permission of NBRS+PARTNERS Pty Ltd constitutes an infringement of the copyright.


Date 24/01/2025 6:08:02 PM
Scale 1:1000 @ A1
NBRS Project # 24133

Drawing Reference
MPHS-NBRS-ZZ-ZZ-DR-A-000021

Revision
4

REF ISSUE

STAGE 2 DASHED IN RED

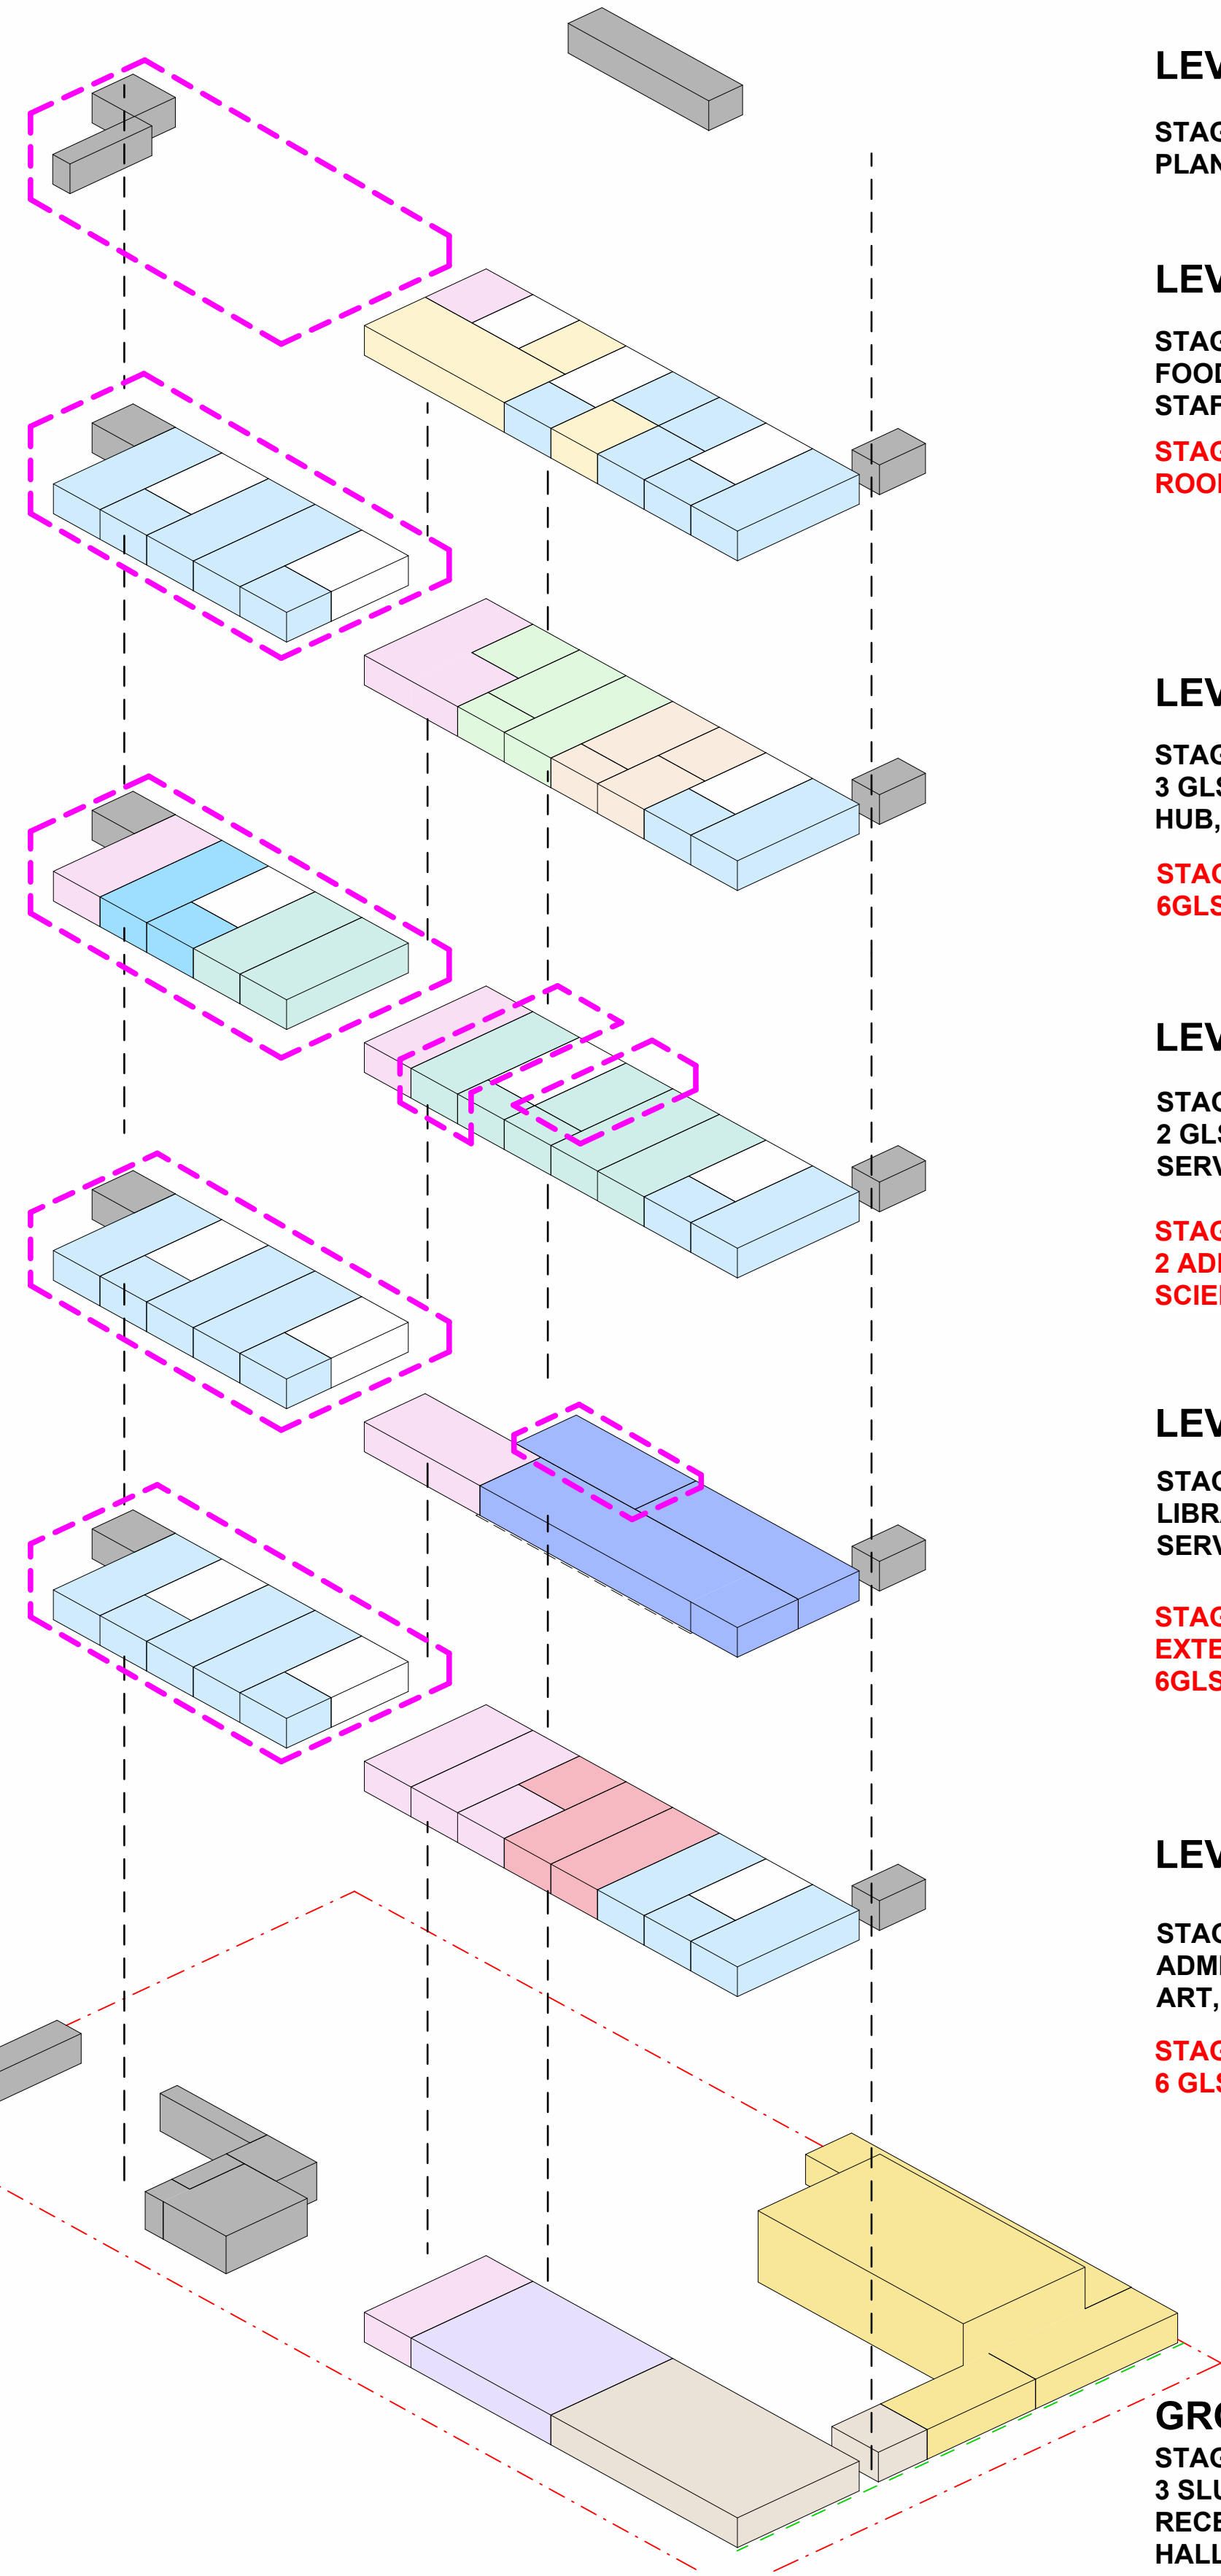

3 STACKING AXO DIAGRAM

LEVEL 6

STAGE ONE:
PLANT

LEVEL 5

STAGE ONE :
FOOD AND TEXTILE, 4GLS,
STAFF, LC, SERVICES CORE

STAGE TWO:
ROOF TERRACE, PLANT

LEVEL 4

STAGE ONE :
3 GLS, HEALTH HUB, HEALTH ANDF PE
HUB, STAFF, SERVICES CORE

STAGE TWO:
6GLS, 2LC

LEVEL 3

STAGE ONE :
2 GLS, SCIENCE HUB, 2 LC,STAFF,
SERVICES CORE

STAGE TWO:
2 ADDITIONAL UNITS, EXTEND
SCIENCE LAB

LEVEL 2

STAGE ONE :
LIBRARY, STAFF
SERVICES CORE

STAGE TWO :
EXTEND LIBRARY
6GLS, 2LC


LEVEL 1

STAGE ONE :
ADMIN, 4GLS , 1LC, VISUAL
ART, SERVICES CORE


STAGE TWO:
6 GLS, 2LC

GROUND FLOOR


STAGE ONE :
3 SLU, WOOD & METAL,
RECEPTION, CANTEEN,
HALL, SERVICES,
AMENITIES

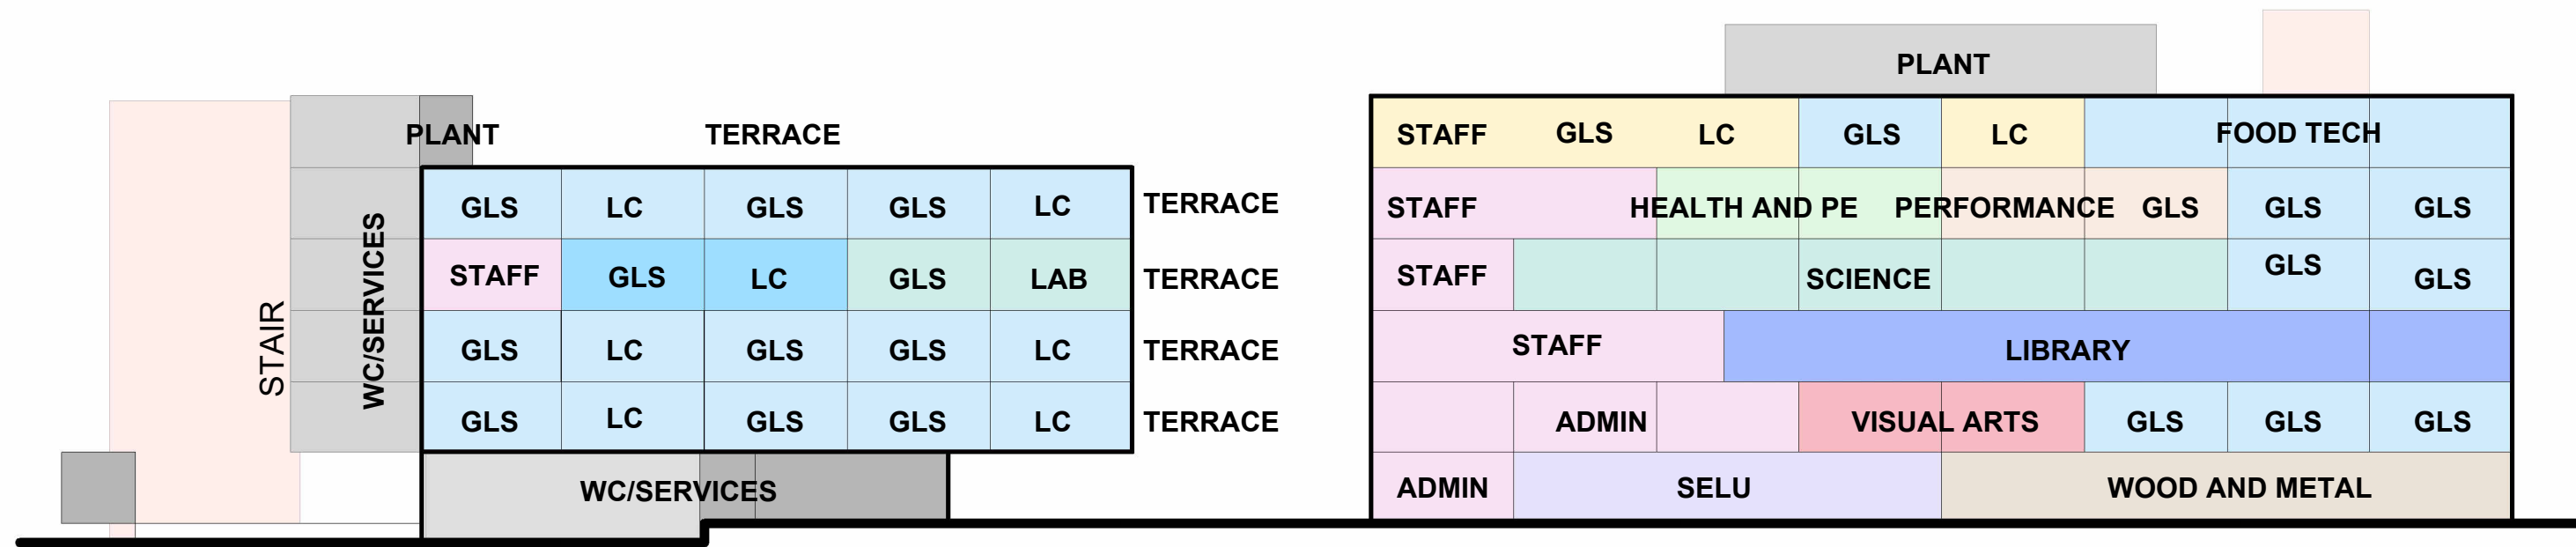

4 SECTION 1
1 : 350

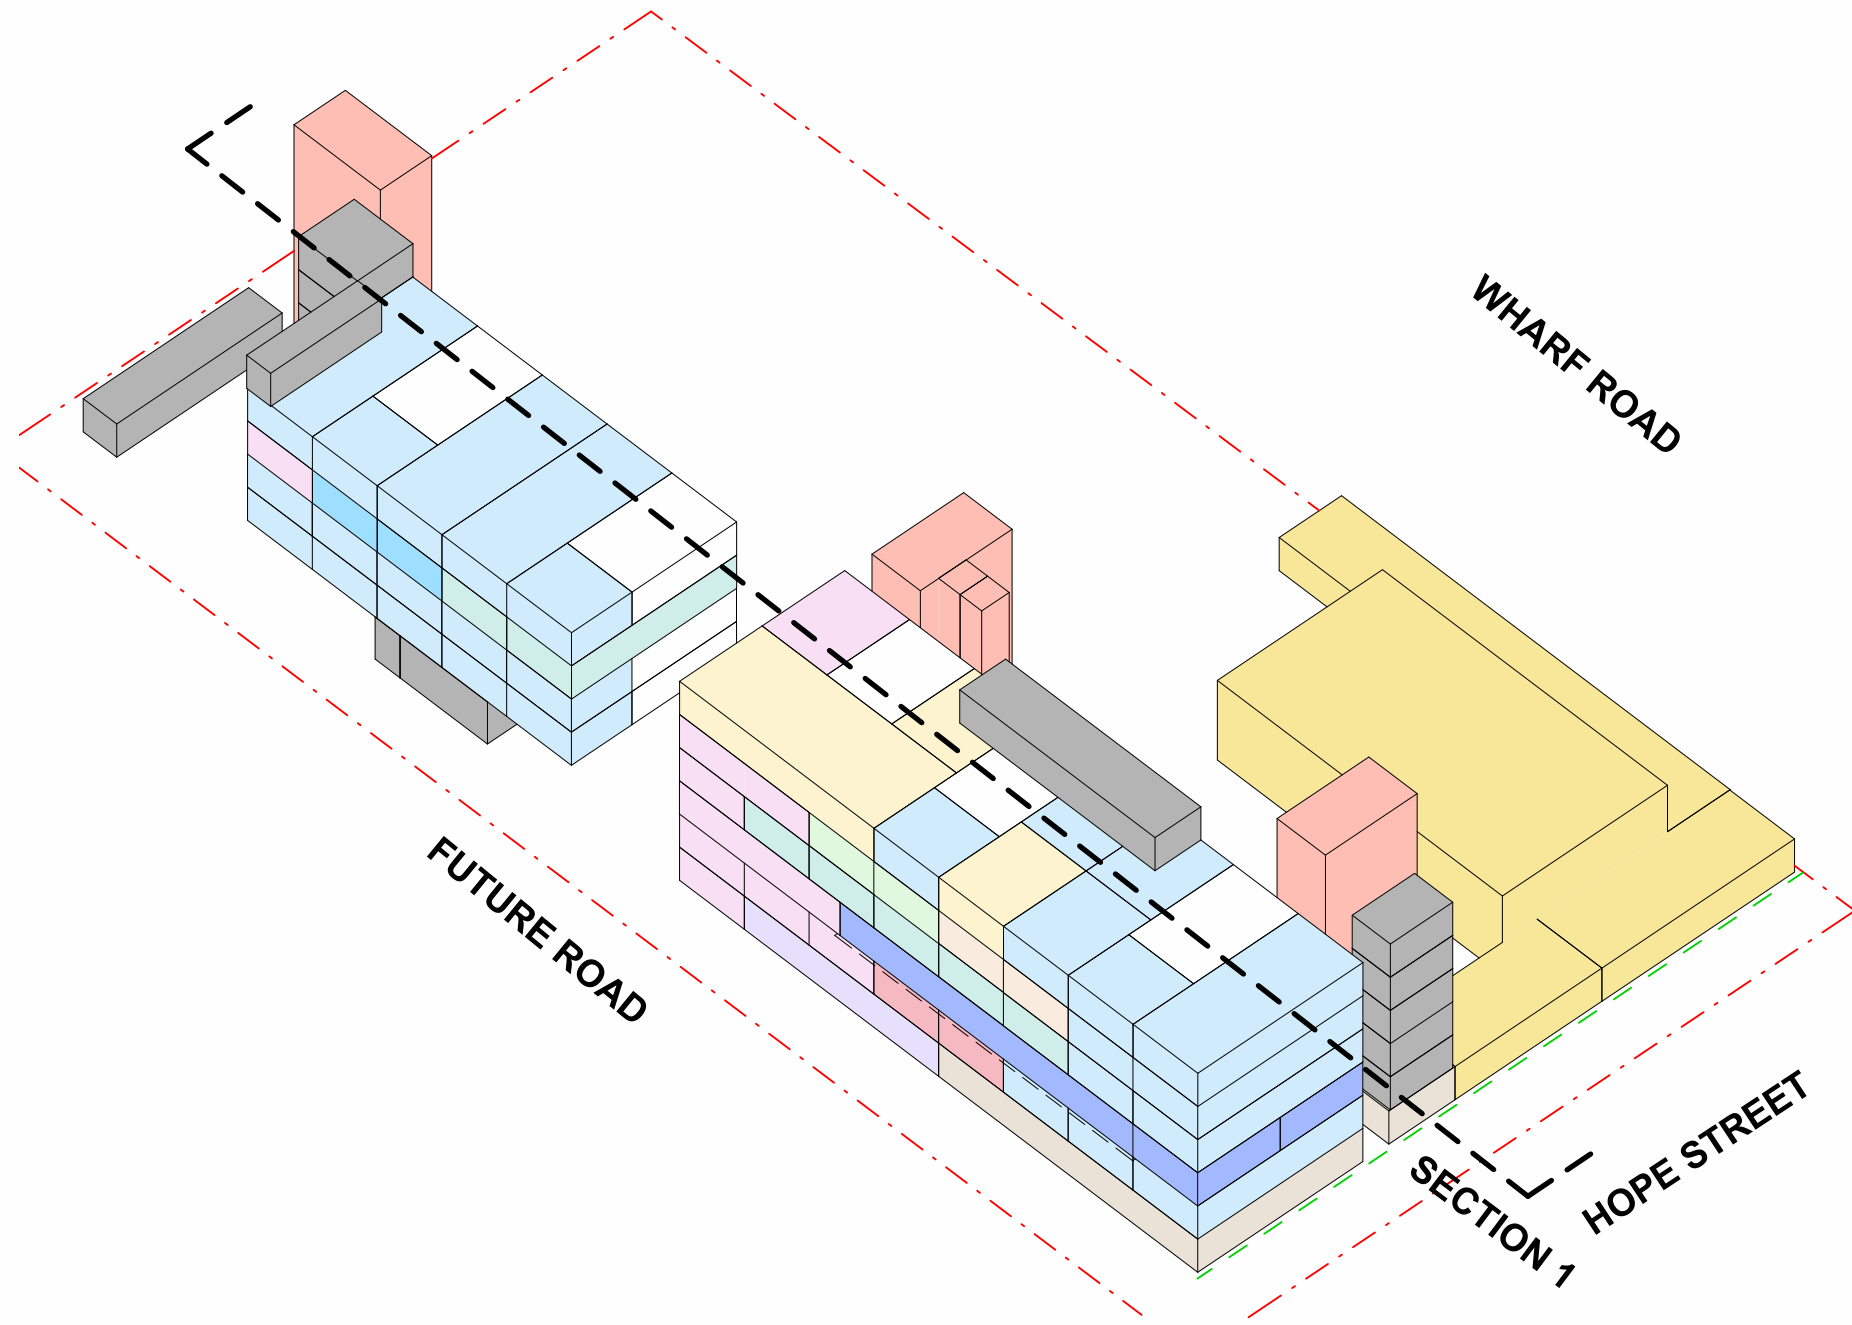

1 STACKING DIAGRAM

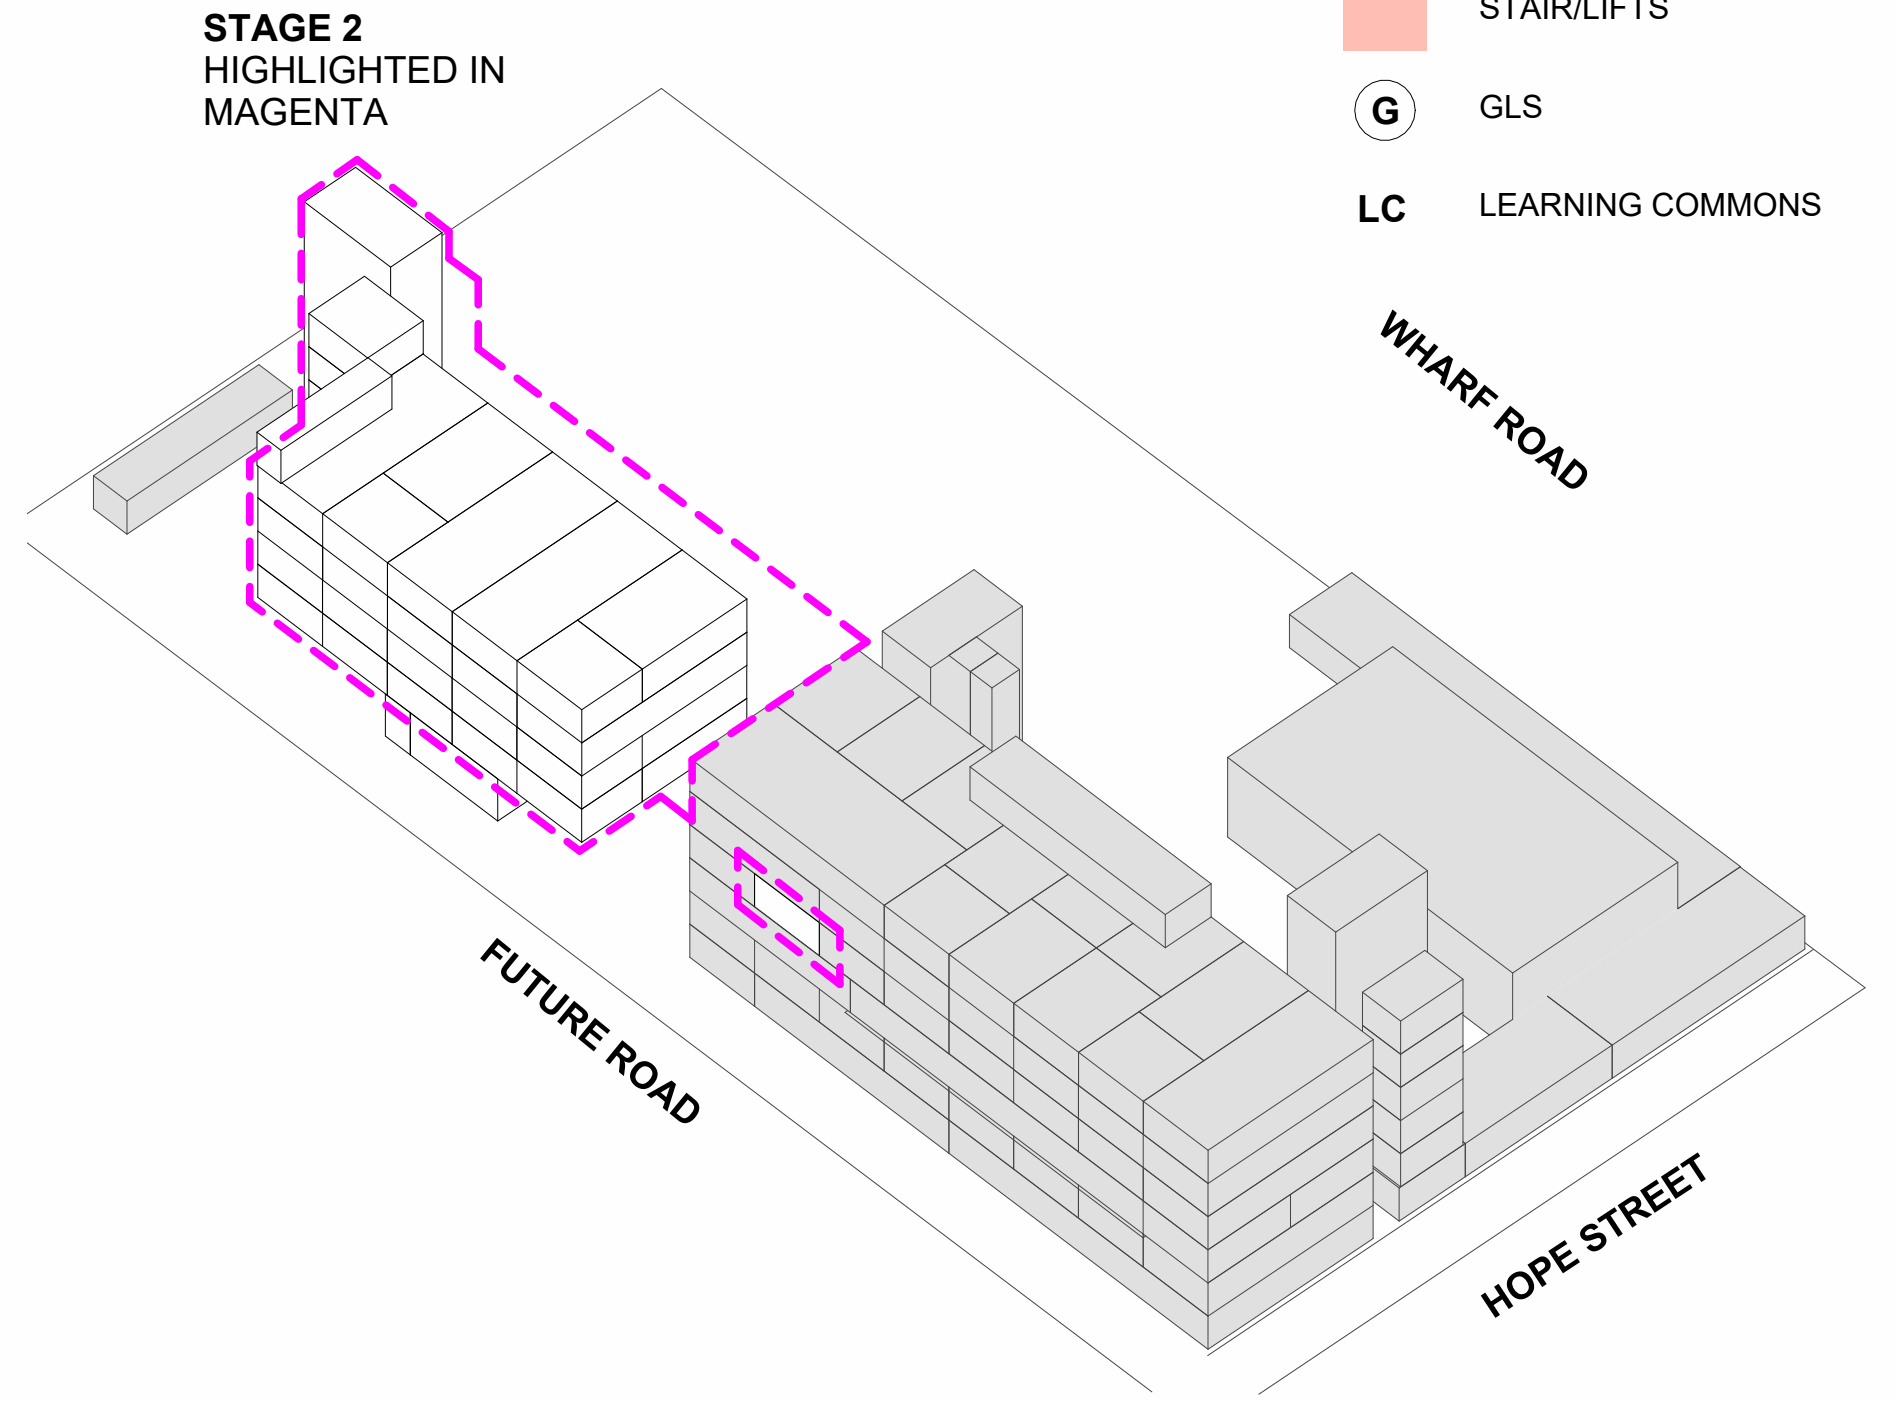

2 STACKING - STAGING

LEGEND

- SITE BOUNDARY
- SITE SETBACK
- STAGE 2 SCOPE
- GLS HUB
- SUPPORT LEARNING UNIT (SLU)
- LEARNING COMMON
- SCIENCE LEARNING AREA
- PERFORMING ARTS LEARNING HUB
- VISUAL ARTS LEARNING HUB
- FOOD+TEXTILES LEARNING HUB
- WOOD + METAL TECH LEARNING HUB
- HEALTH & PE LEARNING HUB
- GYM & CANTEEN
- LIBRARY
- ADMIN / STAFF HUB
- ADDITIONAL LEARNING HUB
- AMENITIES, SERVICES
- CIRCULATION
- STAIR/LIFTS
- G GLS
- LC LEARNING COMMONS

REF ISSUE

Issue				Changes to this Revision
No.	Date	Description	Chkd	
4	2025.01.24	Issue For REF	TP	
3	2025.01.10	Draft Issue	TP	
2	2024.12.04	Draft Issue	TP	
1	2024.11.29	Draft Issue	TP	

Drawing Title
3D AXONOMETRIC DIAGRAM


Project
24133 - MELROSE PARK HS
at
34 Hope Street, Melrose Park, NSW 2114



NBR

+61 2 9922 2344
nbrs.com.au
Nominated Architects:
Andrew Duffin NSW 5602
Jonathan West NSW 9899
NBR & Partners Pty Ltd VIC 51197
Any form of replication of this drawing in full or in part without the written permission of NBR&PARTNERS Pty Ltd constitutes an infringement of the copyright.
ABN 16 002 247 565
© 2024

Date 24/01/2025 6:08:35 PM
Scale As indicated @ A1
NBR Project # 24133
Drawing Reference
MPHS-NBR-ZZ-ZZ-DR-A-000023
Revision
4

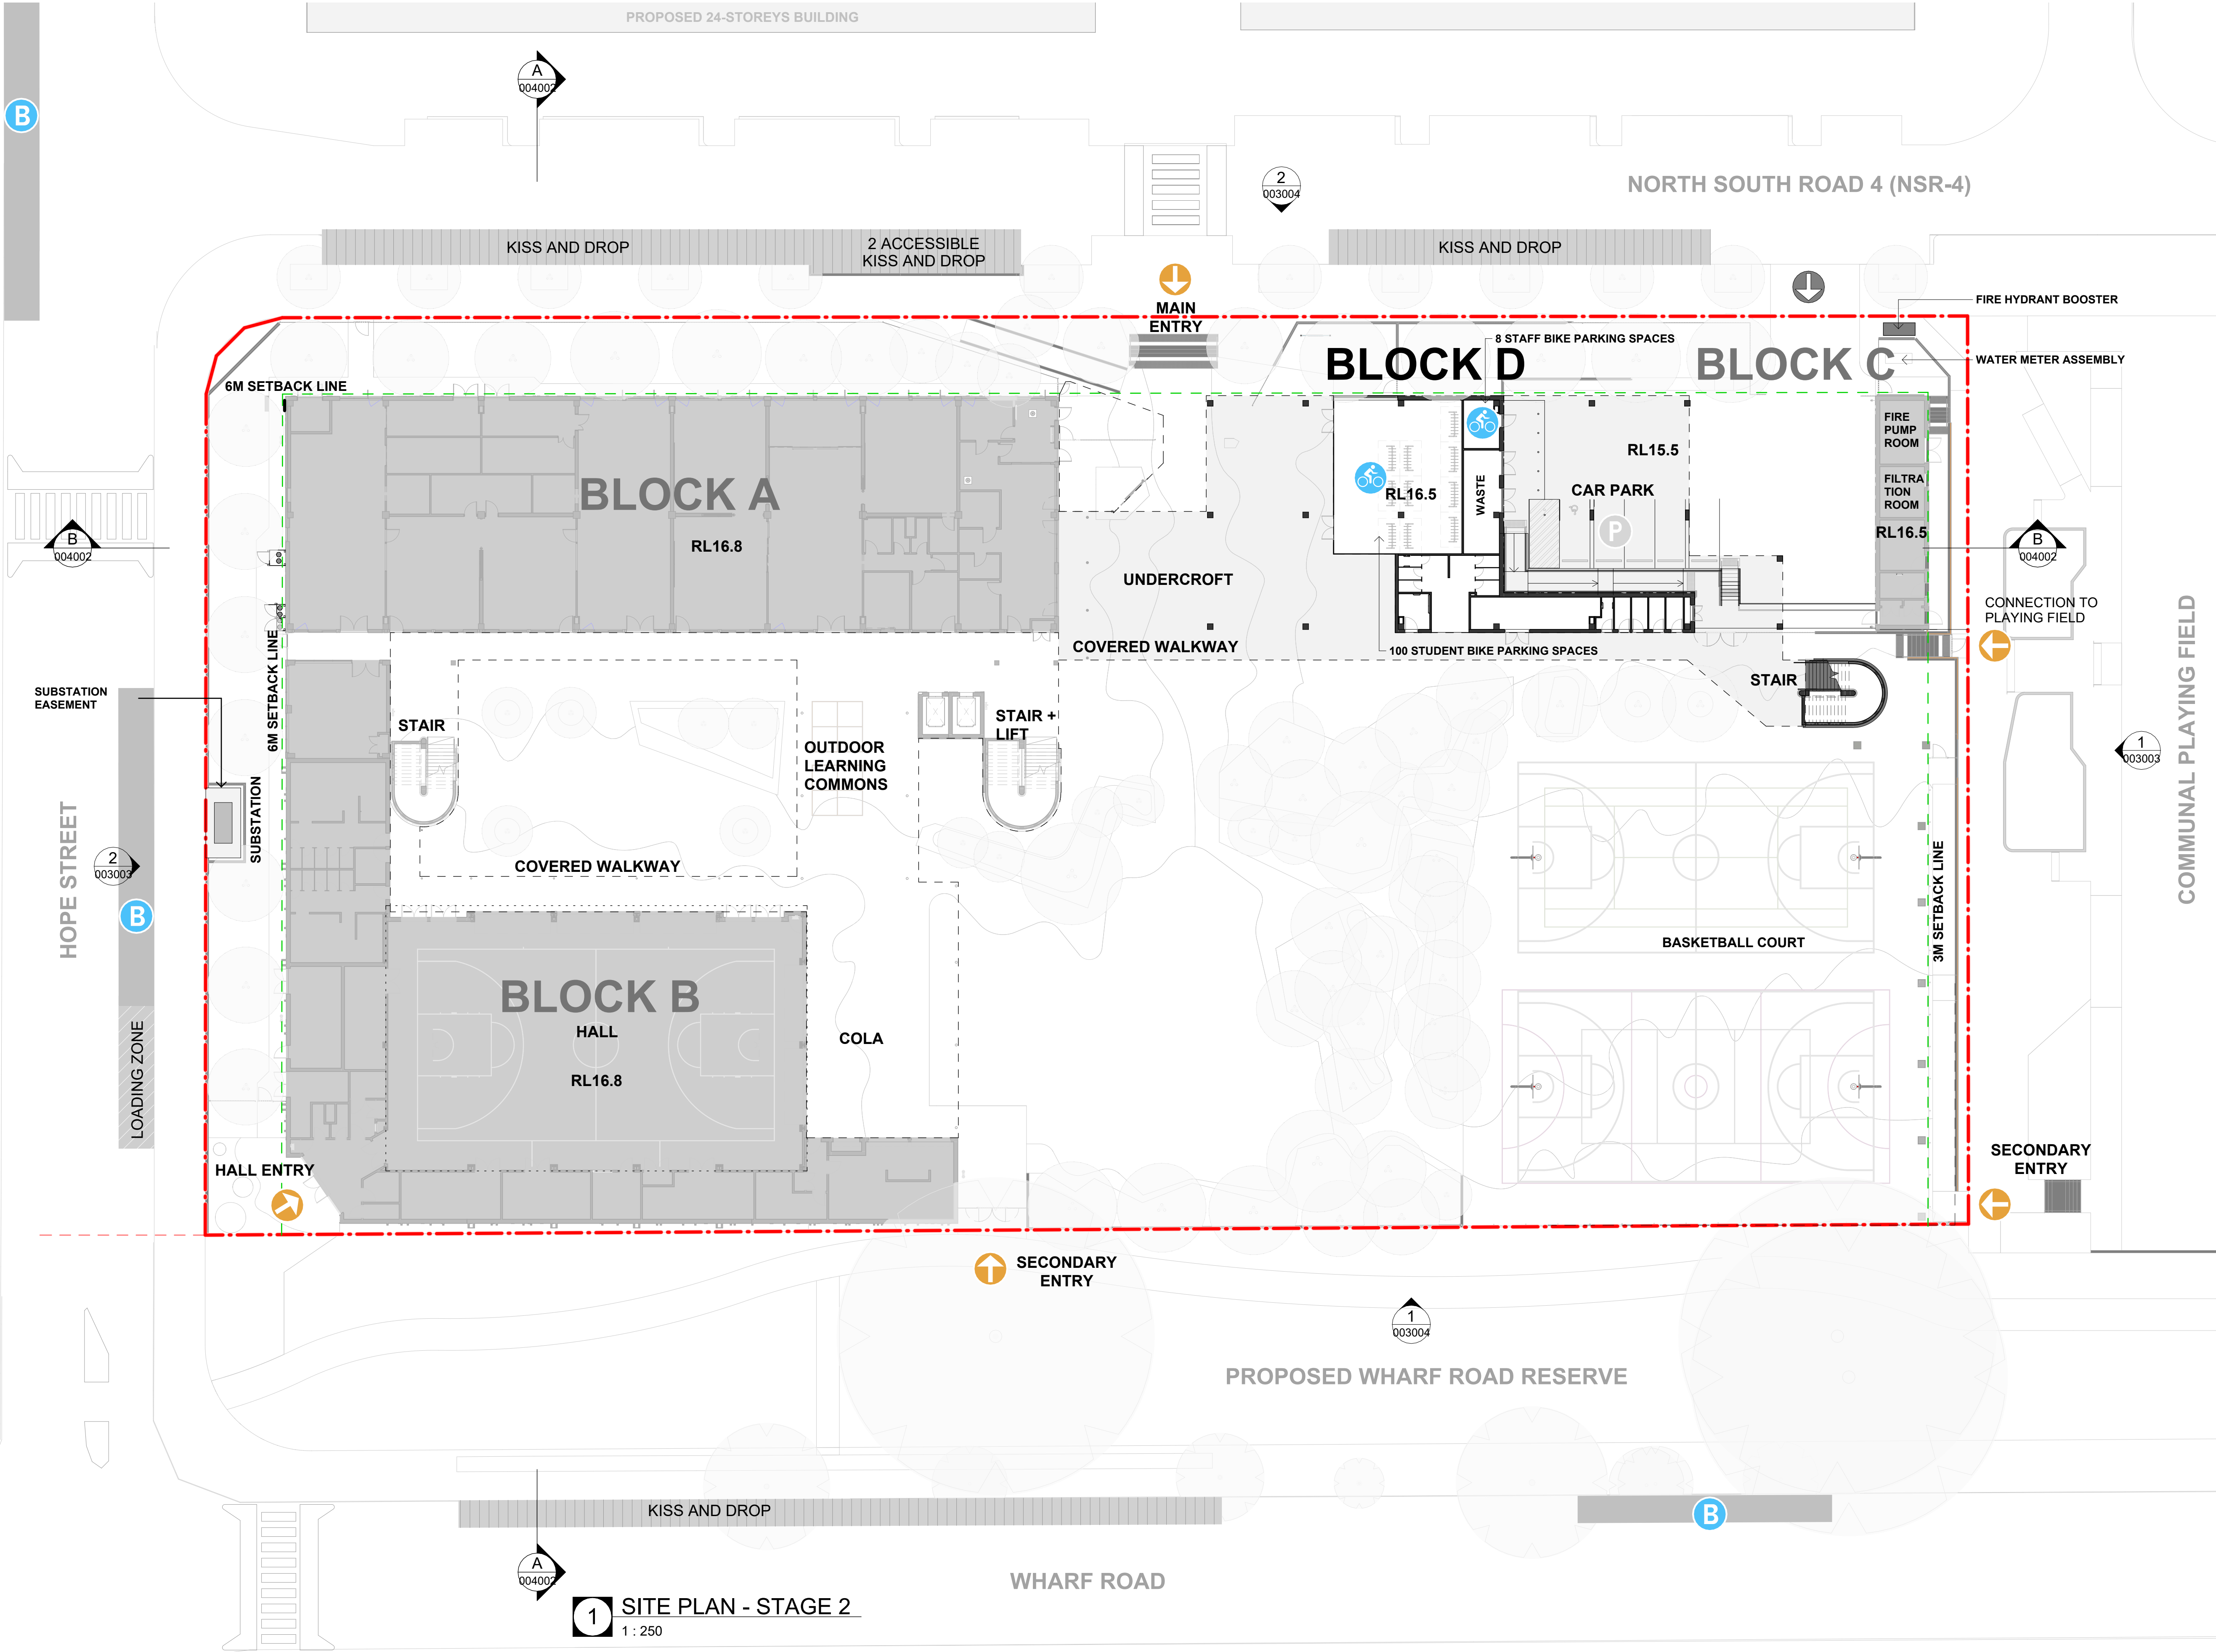

LEGEND:

- PEDESTRIAN ACCESS
- VEHICLE ACCESS
- CAR PARKING
- BUS BAY
- BIKE PARKING
- CONNECTION
- EXISTING KISS AND DROP
- EXISTING LOADING ZONE
- EXISTING BUS ZONE
- SITE BOUNDARY
- SITE SETBACK
- FENCE

REF ISSUE

Issue No.	Date	Description	Chkd
5	2025.01.24	Issue For REF	TP
4	2025.01.16	Draft Issue	TP
3	2025.01.10	Draft Issue	TP
2	2024.12.04	Draft Issue	TP
1	2024.11.29	Draft Issue	TP

Changes to this Revision

Drawing Title
SITE PLAN (STAGE 2)

Project
24133 - MELROSE PARK HS
at
34 Hope Street, Melrose Park, NSW 2114



NBRS

+61 2 9922 2344
nbrs.com.au
Nominated Architects:
Andrew Duffin NSW 5602
Jonathan West NSW 9899
NBRS & Partners Pty Ltd VIC 51197
ABN 16 002 247 565
Any form of replication of this drawing in full or in part without the written permission of NBRS+PARTNERS Pty Ltd constitutes an infringement of the copyright.
© 2024


Date 24/01/2025 6:09:03 PM
Scale 1:250 @ A1
NBRS Project # 24133

Drawing Reference
MPHS-NBRS-ZZ-ZZ-DR-A-000201

Revision
5



1 SHADOW DIAGRAM - JUNE 21 - 9am
1 : 1000

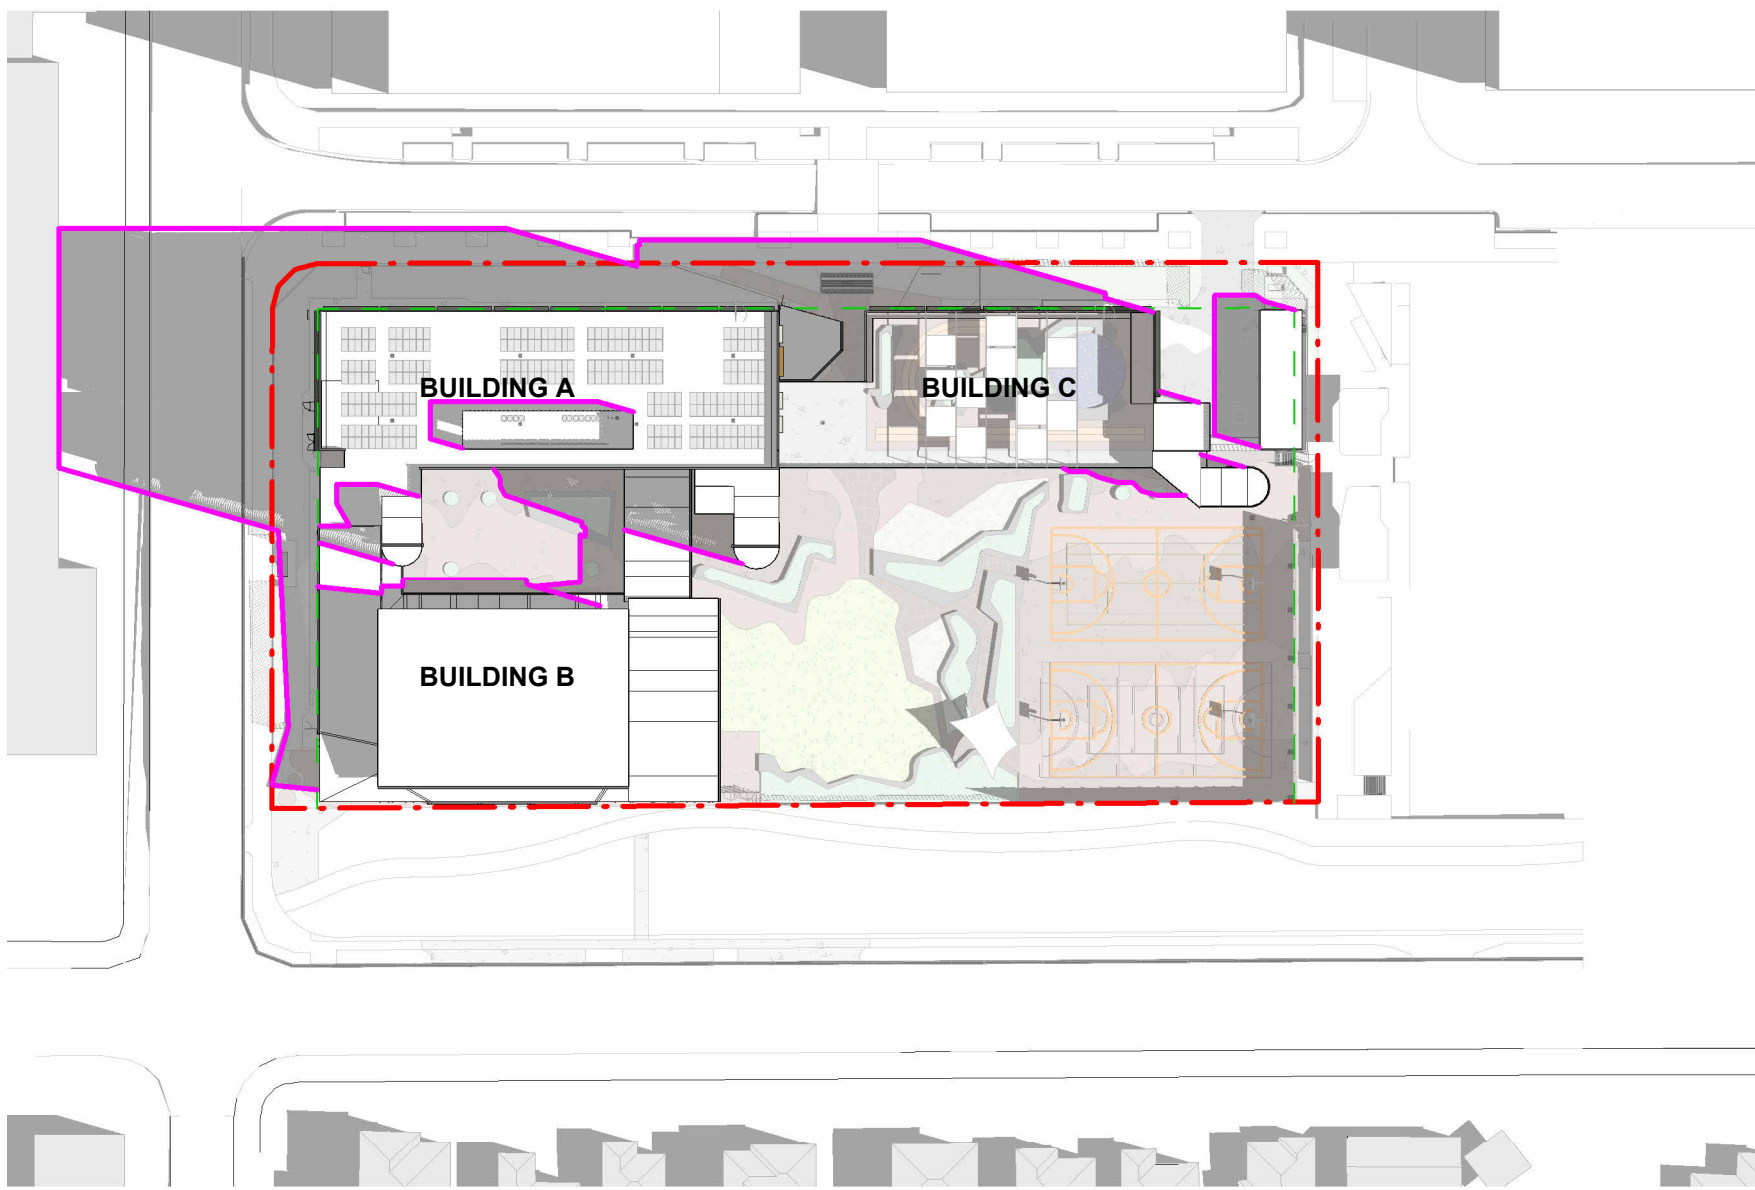

2 SHADOW DIAGRAM - JUNE 21 - 12pm
1 : 1000




3 SHADOW DIAGRAM - JUNE 21 - 3pm
1 : 1000


LEGEND

- SITE BOUNDARY
- PROPOSED ACTIVITY SHADOW OUTLINE


NOTE:
MAX PLANNING ENVELOPES
FROM THE LEP AND DCP HAVE
BEEN USED FOR SHADOWS
FROM FUTURE SURROUNDING
DEVELOPMENT

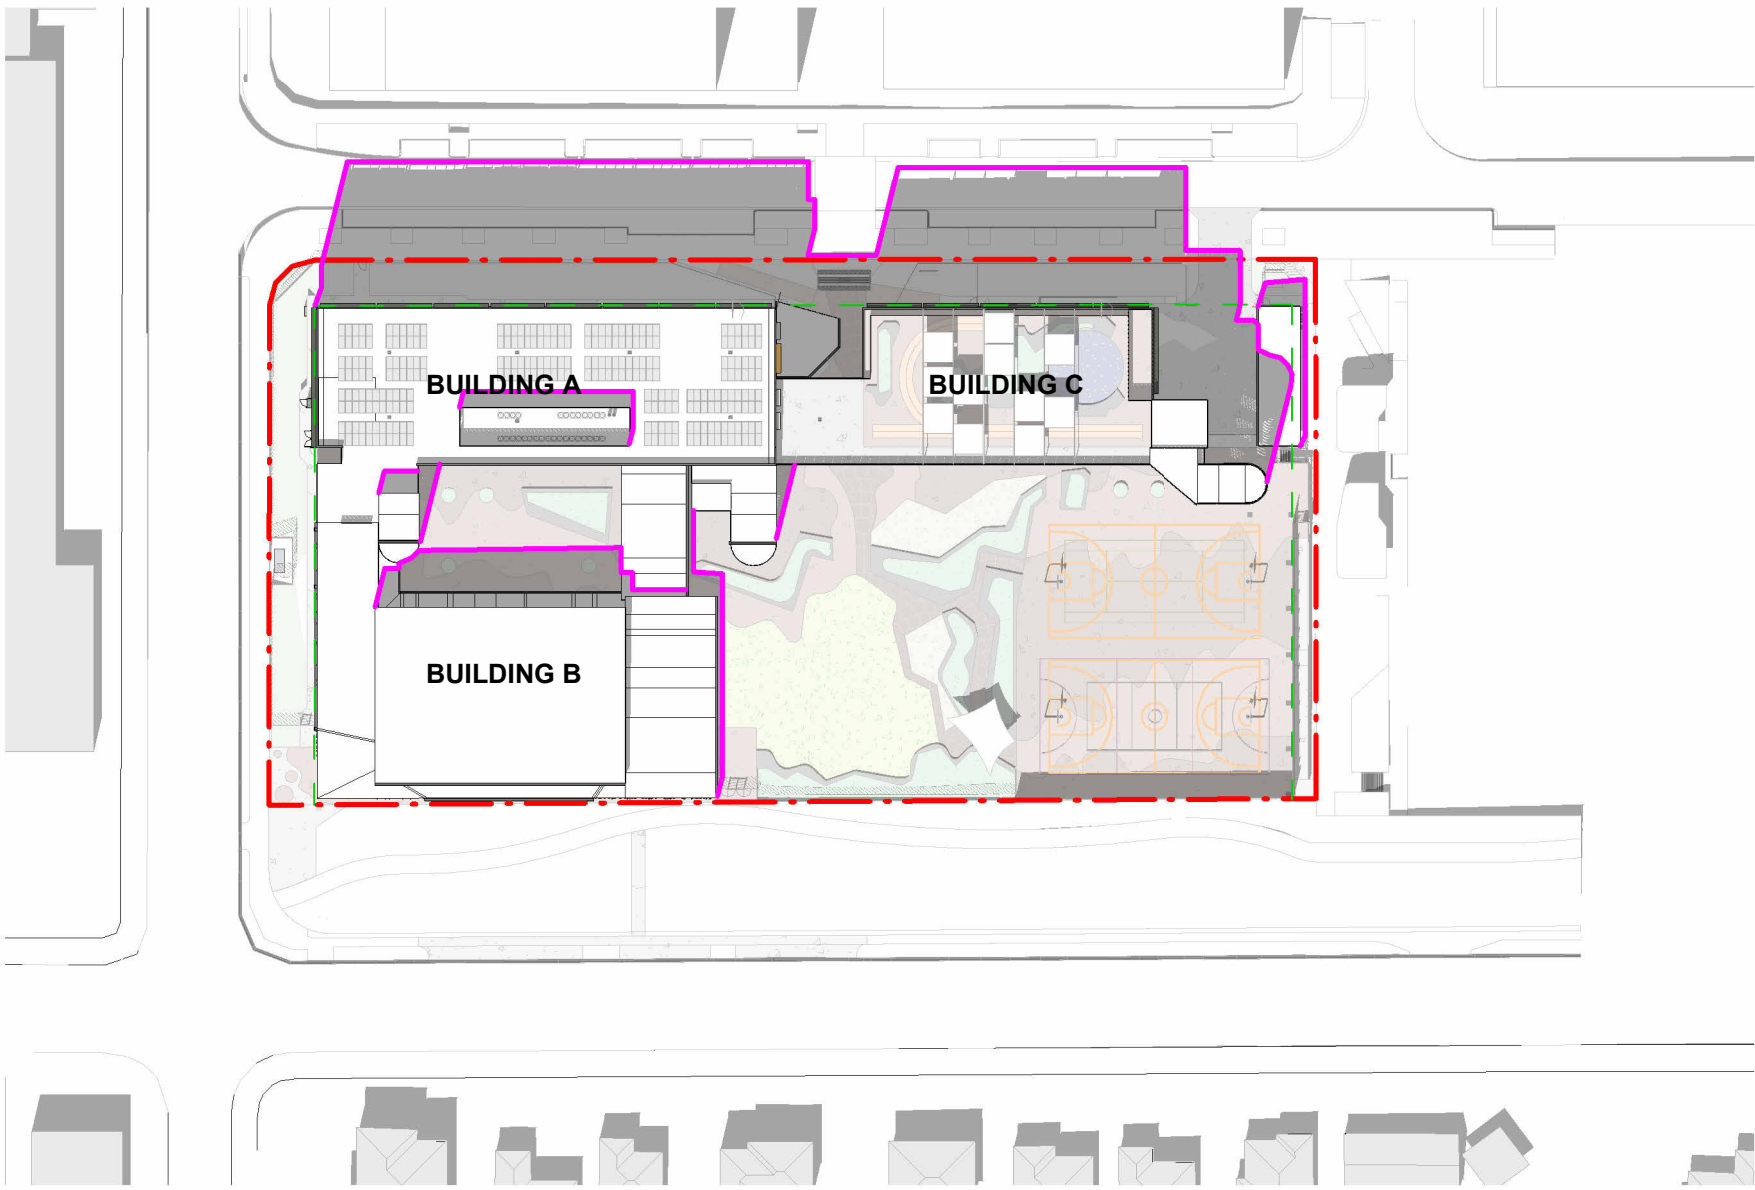

4 SHADOW DIAGRAM - DEC. 21 - 9am
1 : 1000

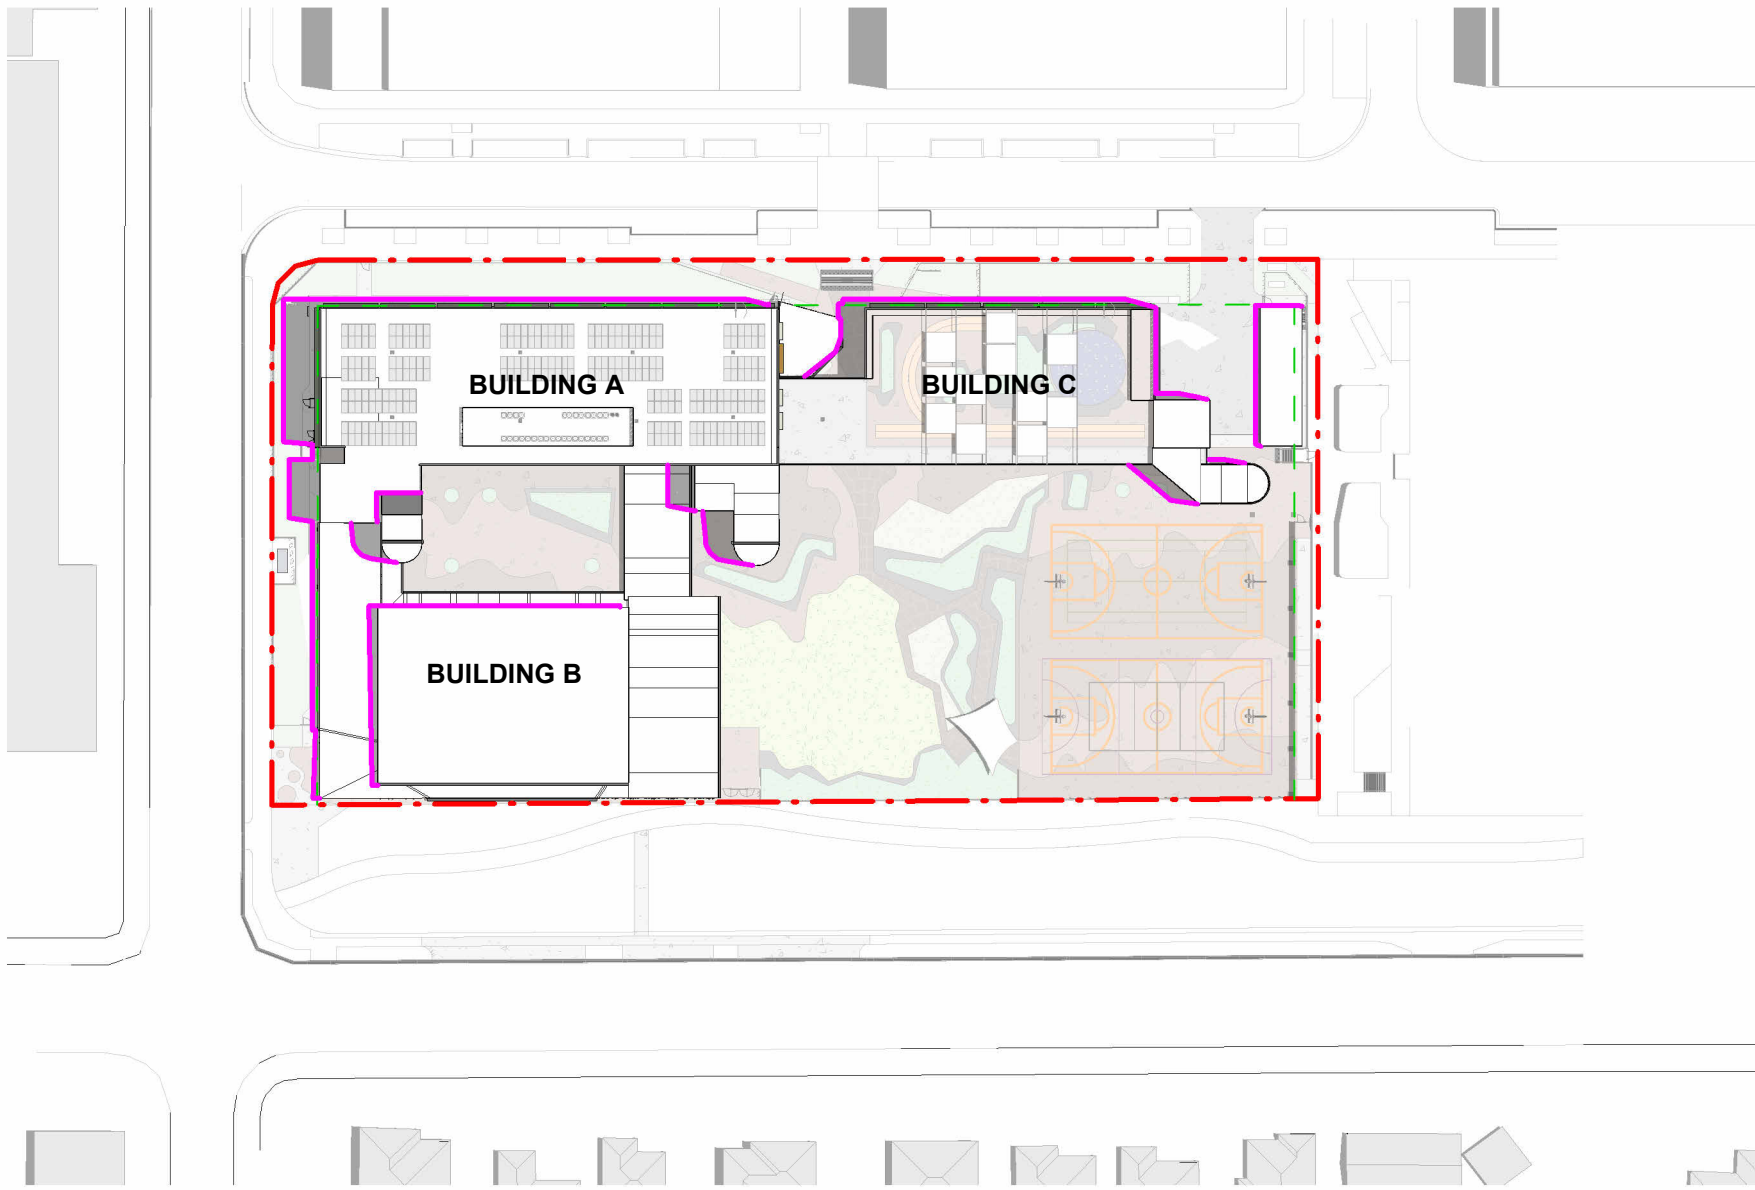

5 SHADOW DIAGRAM - DEC. 21 - 12pm
1 : 1000

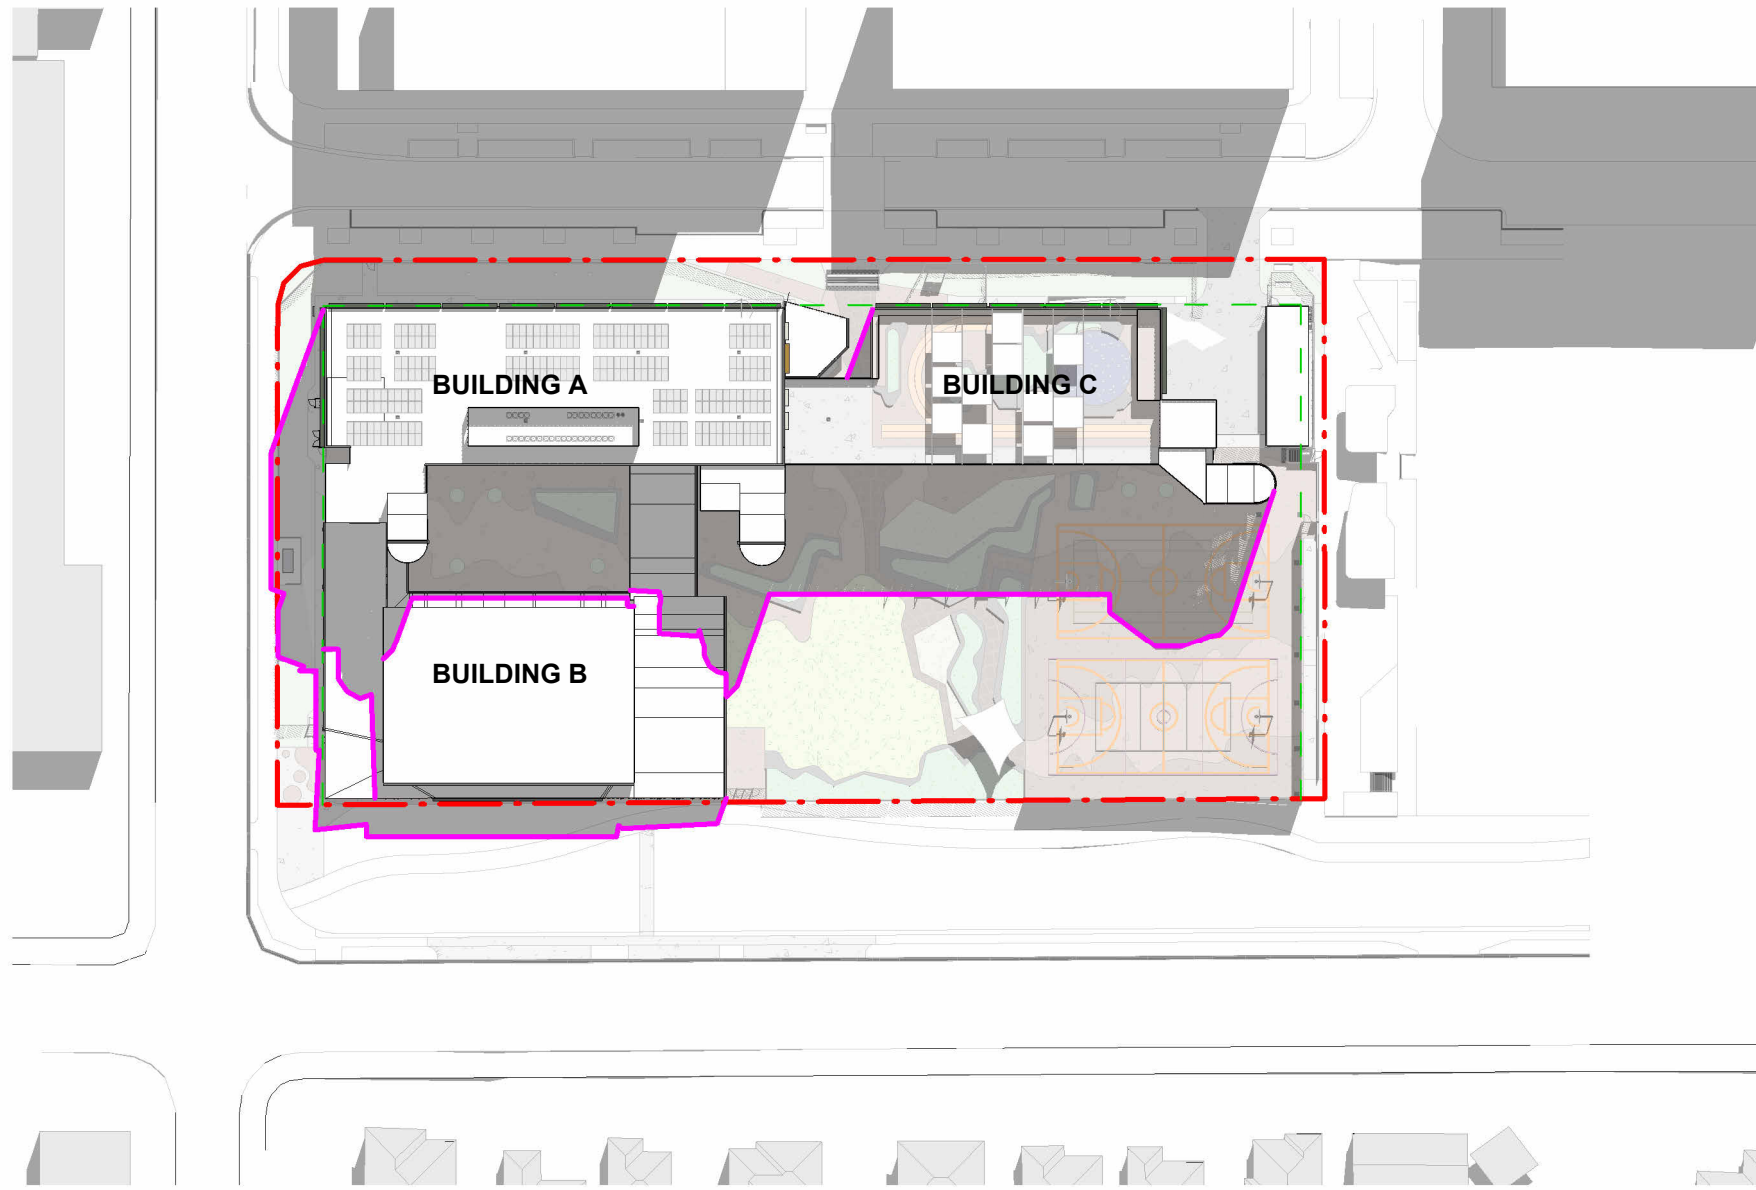

6 SHADOW DIAGRAM - DEC. 21 - 3pm
1 : 1000

REF ISSUE

Issue No.	Date	Description	Chkd	Changes to this Revision
4	2025.01.24	Issue For REF	TP	
3	2025.01.10	Draft Issue	TP	
2	2024.12.04	Draft Issue	TP	
1	2024.11.29	Draft Issue	TP	

Drawing Title
SHADOW DIAGRAM

Project
24133 - MELROSE PARK HS
at
34 Hope Street, Melrose Park, NSW 2114



NBRS


+61 2 9922 2344
Nominated Architects:
Andrew Duffin NSW 5602
Jonathan West NSW 9899
NBRS & Partners Pty Ltd VIC 51197
Any form of replication of this drawing in full or in part without the written permission of NBRS+PARTNERS Pty Ltd constitutes an infringement of the copyright.
© 2024

nbrs.com.au


Date 24/01/2025 6:13:33 PM
Scale 1:1000 @ A1
NBRS Project # 24133

Drawing Reference
MPHS-NBRS-ZZ-ZZ-DR-A-000231

Revision
4

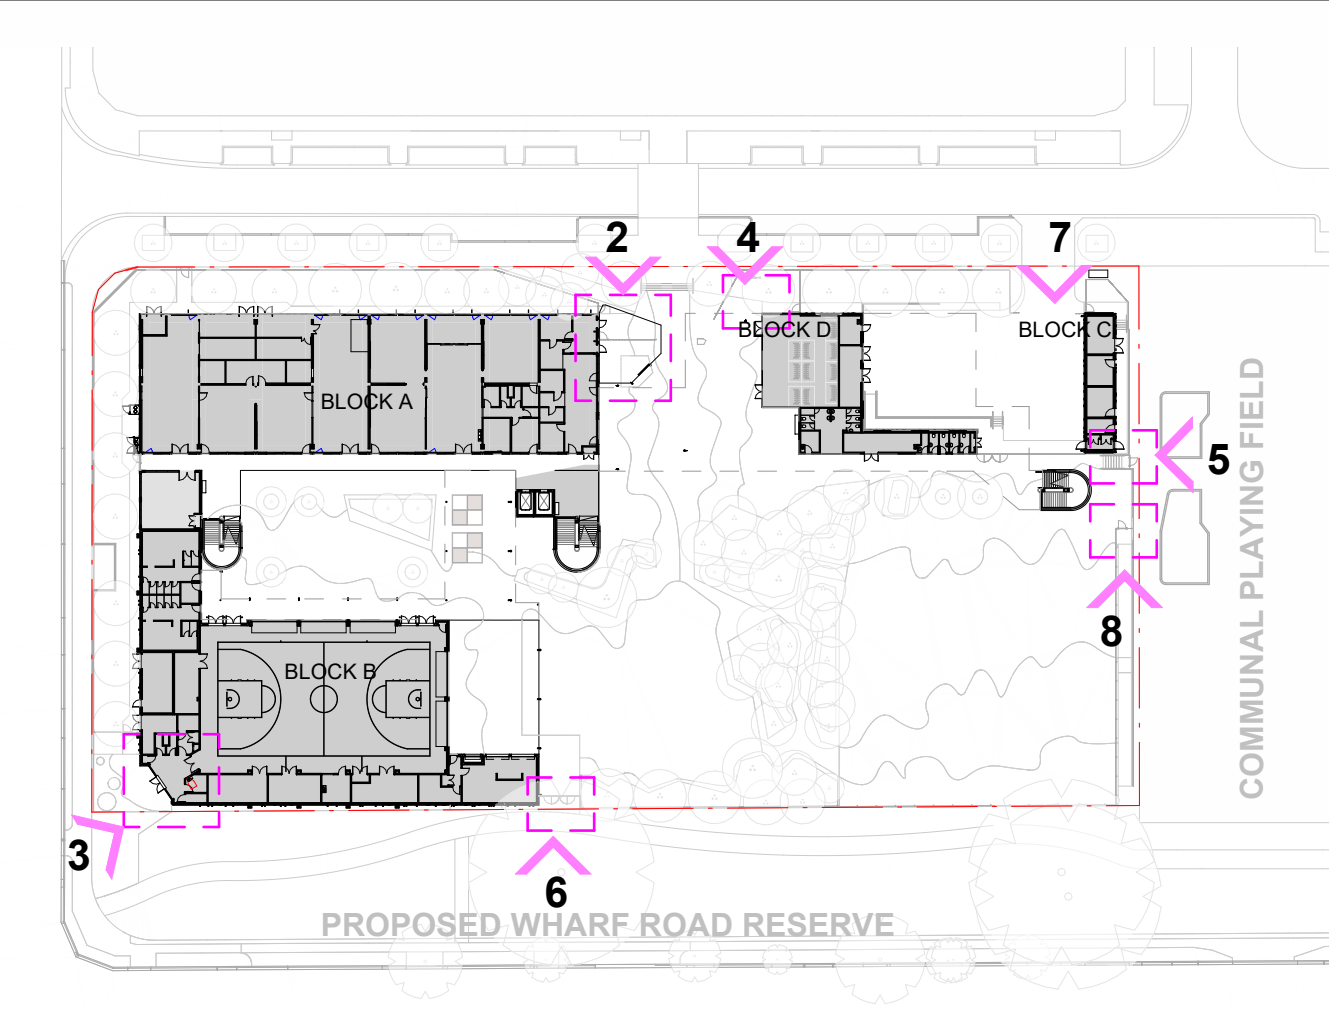

1 SIGNAGE KEY PLAN
1 : 1000

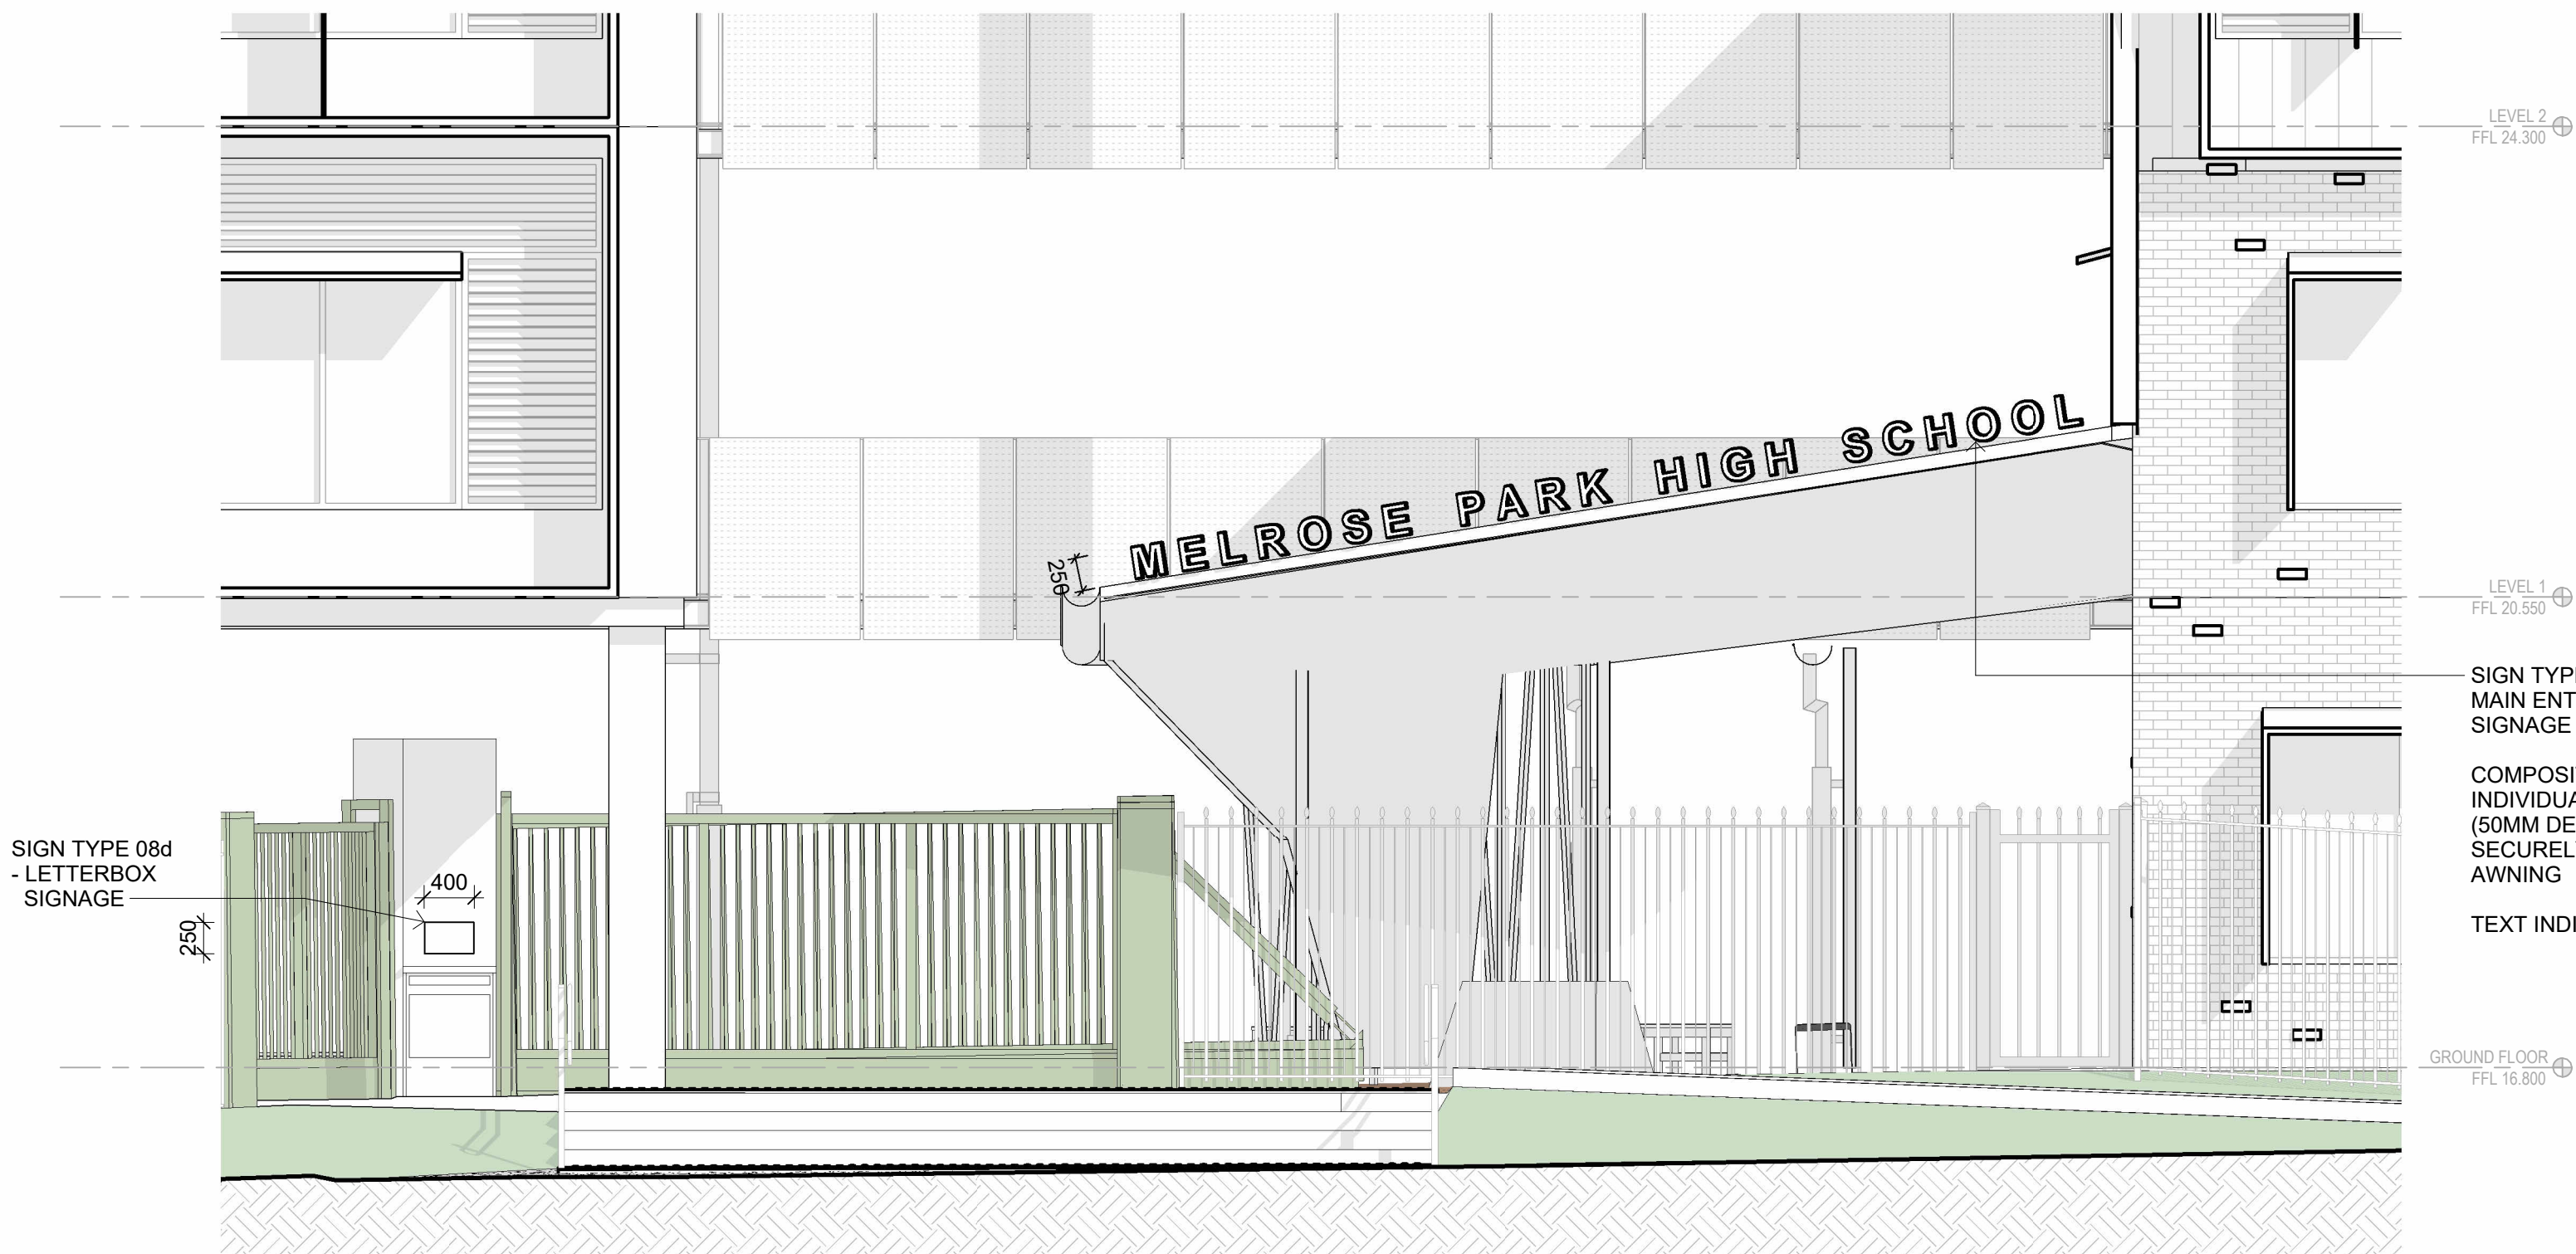

2 MAIN ENTRY SIGNAGE ELEVATION
1 : 50



SIGN TYPE 06
- FENCE MOUNTED


MATERIAL : ALUMINIUM BASE WITH BUILDING SPECIFIC TEXT AND GRAPHIC ASSIGNMENT
GRAPHICS : SCREEN PRINTED COLOURS AND TEXT SHOWN INDICATIVE ONLY
SIZE: 600x450MM

SIGN TYPE 08c
- STAFF CARPARK


MATERIAL : ALUMINIUM BASE WITH BUILDING SPECIFIC TEXT AND GRAPHIC ASSIGNMENT
GRAPHICS : SCREEN PRINTED COLOURS AND TEXT SHOWN INDICATIVE ONLY
SIZE: 400x250MM

SIGN TYPE 08d
- LETTERBOX SIGNAGE


MATERIAL : ALUMINIUM BASE WITH BUILDING SPECIFIC TEXT AND GRAPHIC ASSIGNMENT
GRAPHICS : SCREEN PRINTED COLOURS AND TEXT SHOWN INDICATIVE ONLY
SIZE: 400x250MM

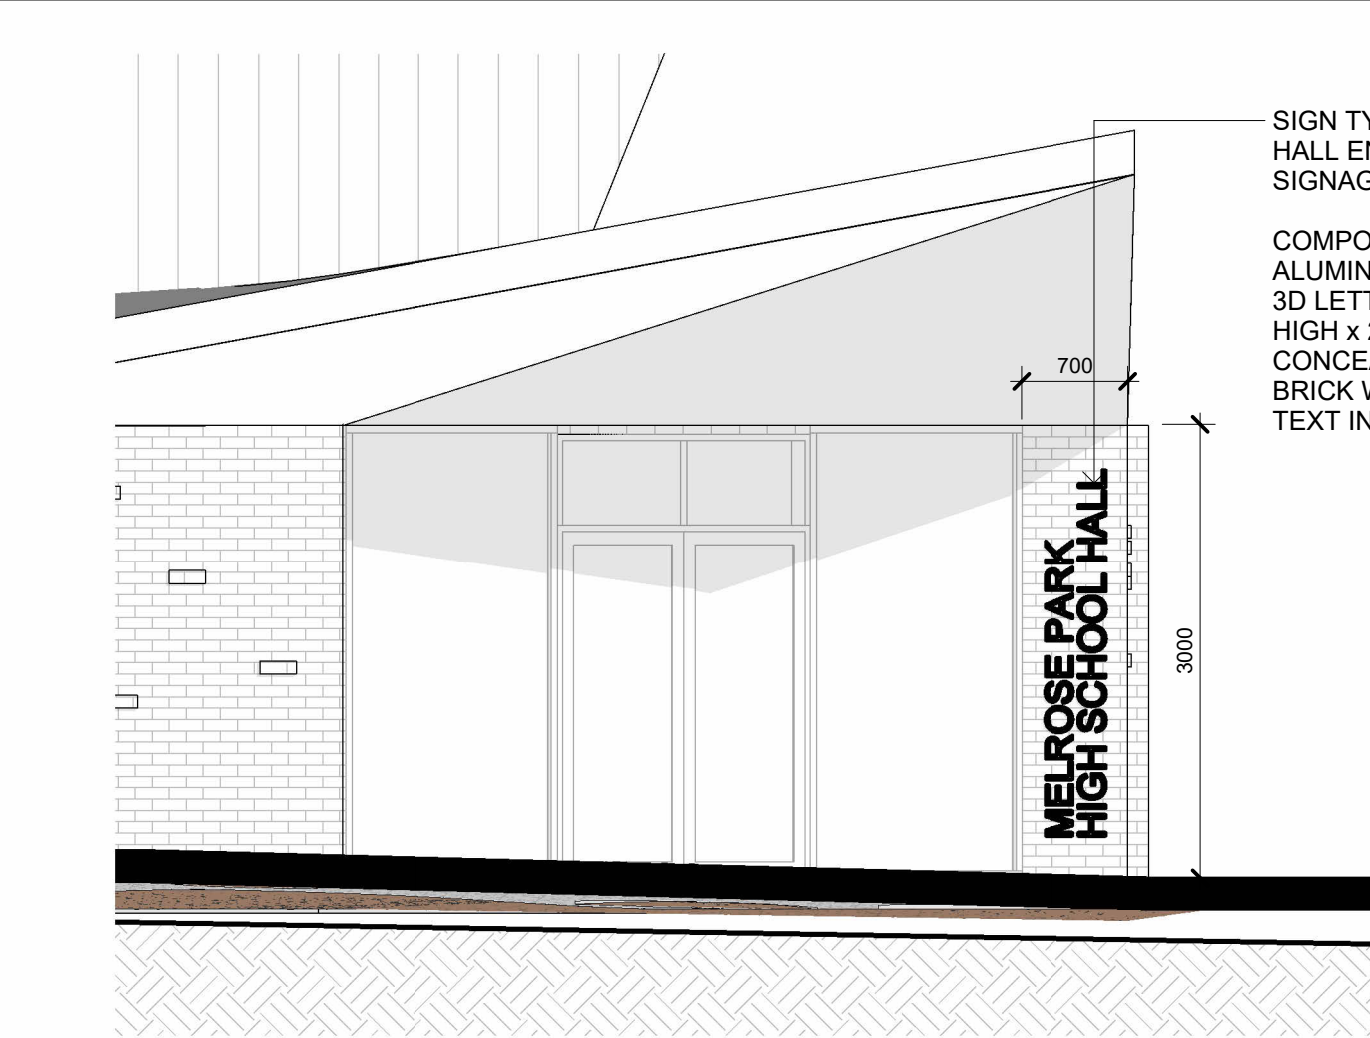


3 HALL SIGNAGE ELEVATION
1 : 50

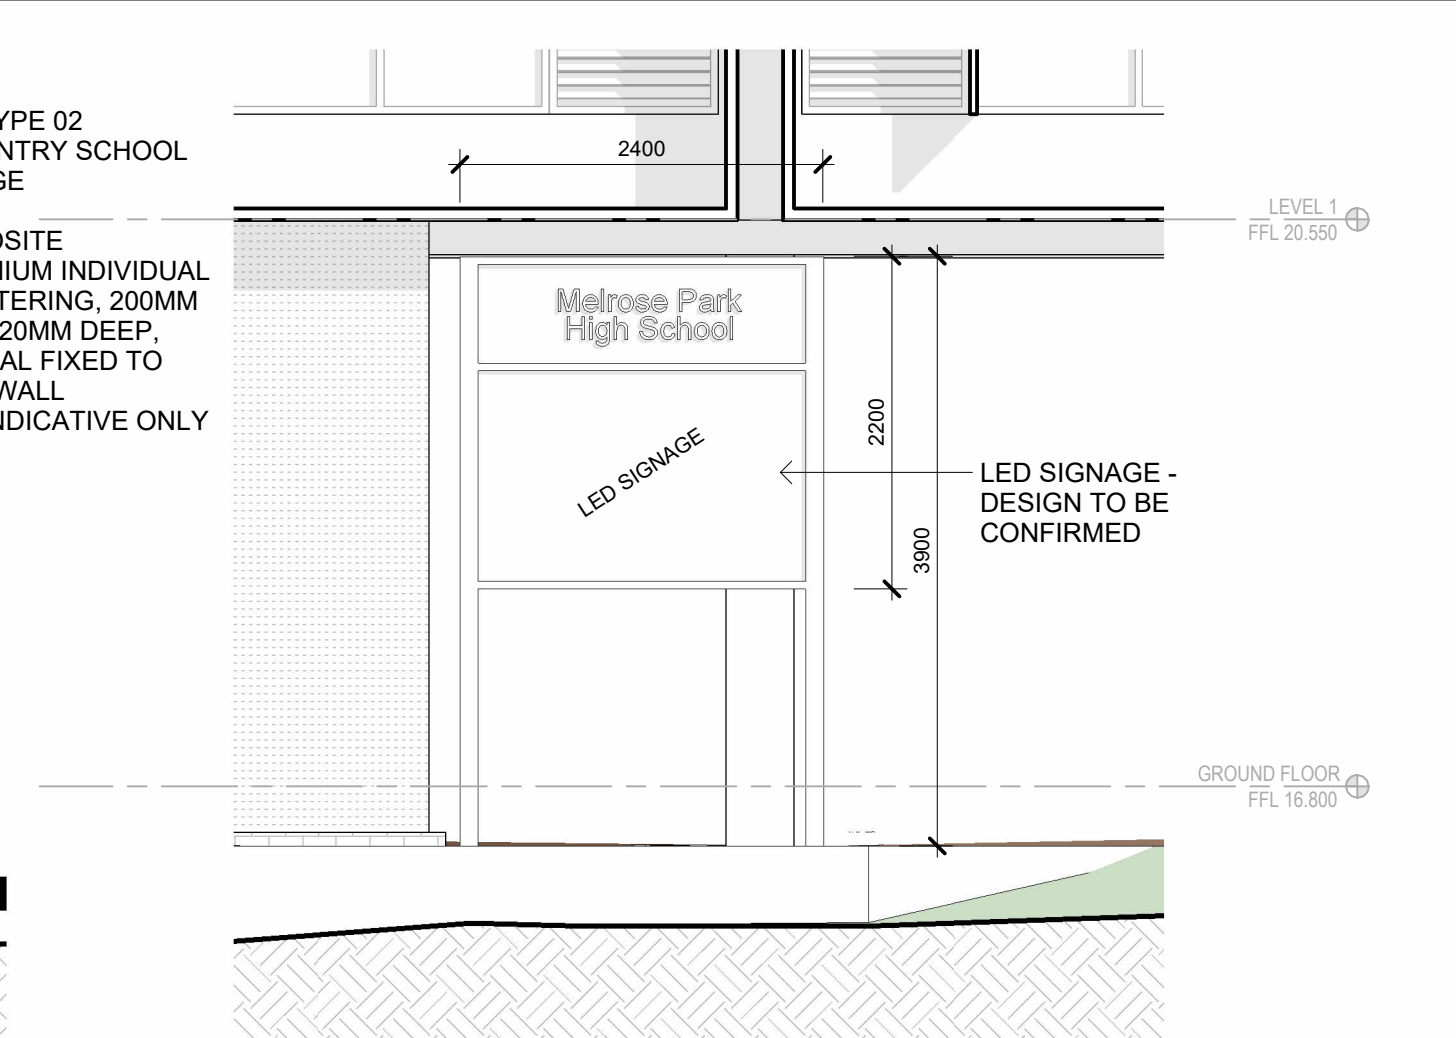


4 LED SIGNAGE ELEVATION
1 : 50

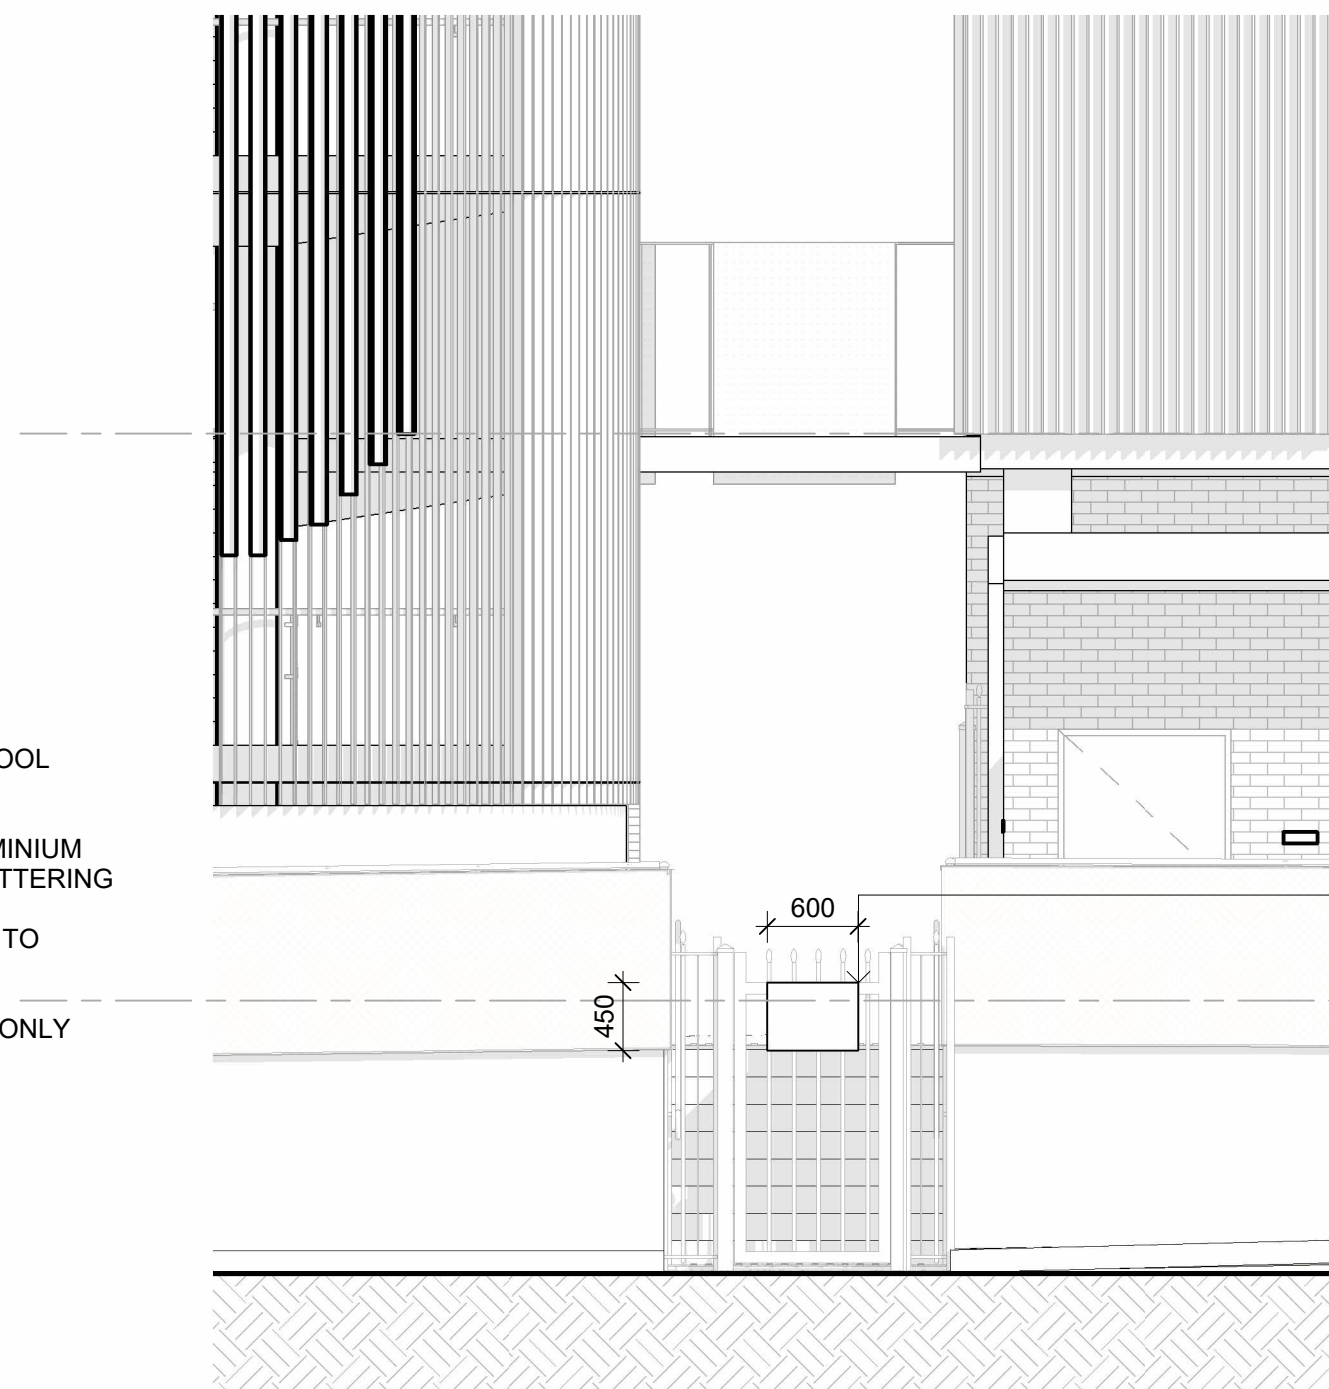


5 PLAYING FIELD ENTRY ELEVATION
1 : 50

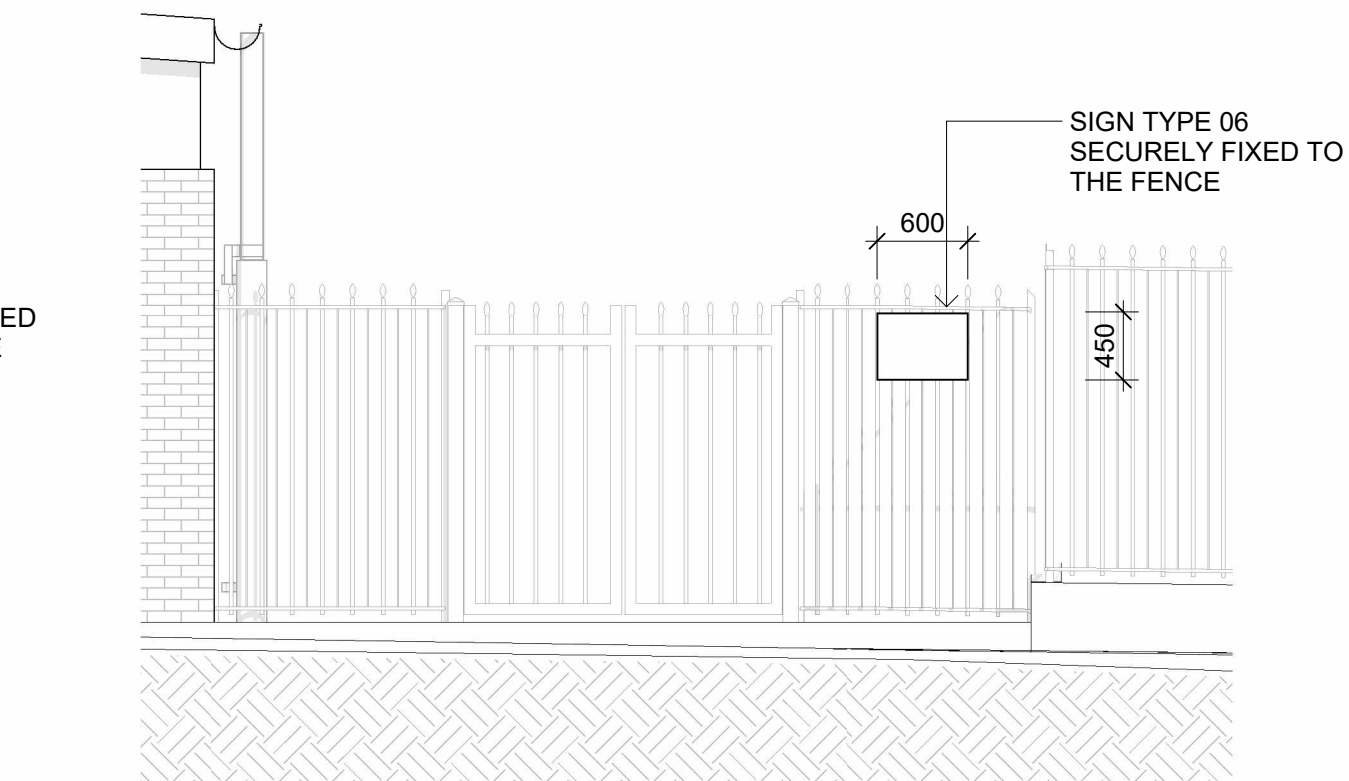

6 WHARF ROAD RESERVE ENTRY ELEVATION
1 : 50

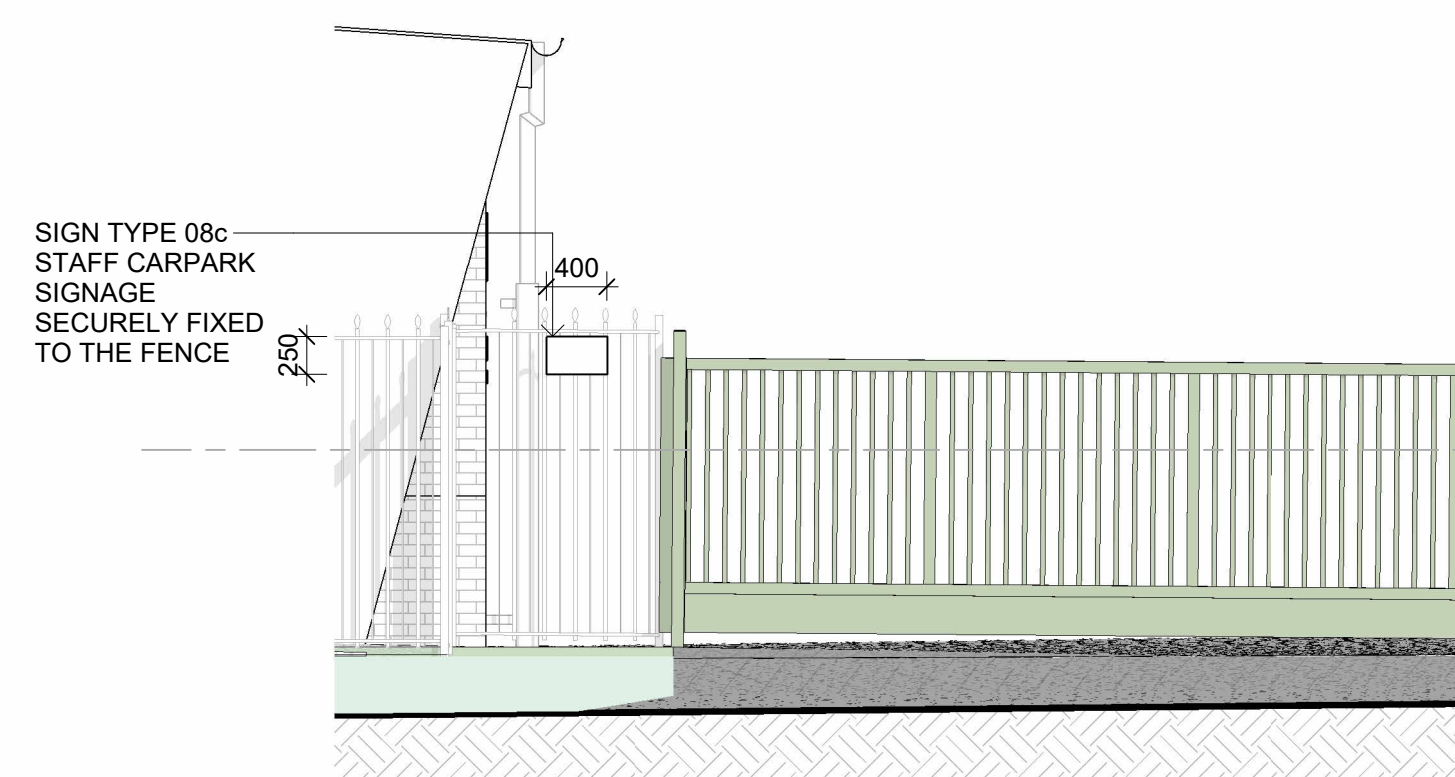

7 STAFF CARPARK ELEVATION
1 : 50

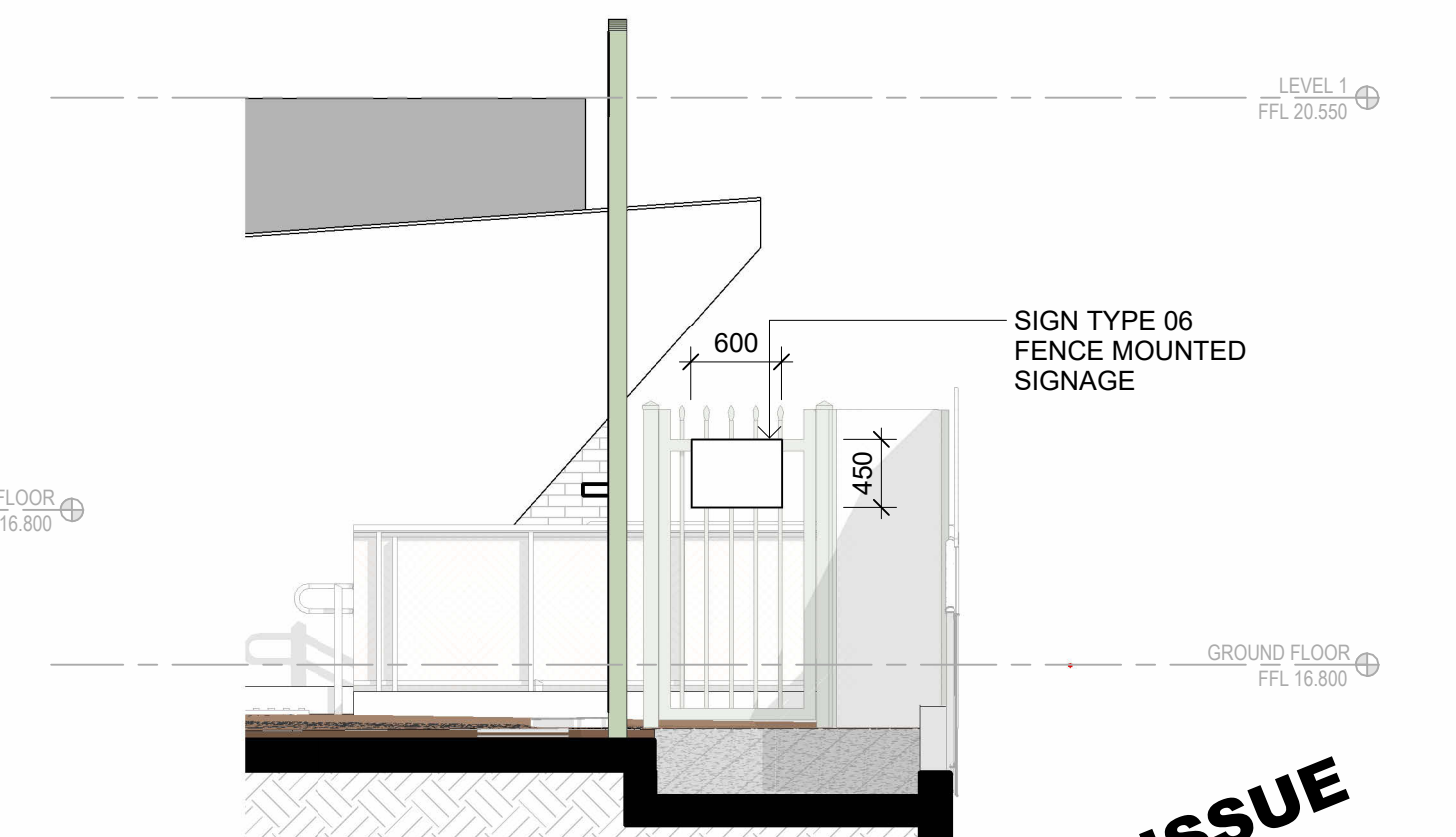

8 ACCESSIBLE PLAYING FIELD ENTRY ELEVATION
1 : 50

Issue No.	Date	Description	Chkd
5	2025.01.24	Issue For REF	TP
4	2025.01.16	Draft Issue	TP
3	2025.01.10	Draft Issue	TP
2	2024.12.04	Draft Issue	TP
1	2024.11.29	Draft Issue	TP

Changes to this Revision

Drawing Title
SITE SIGNAGE

Project
24133 - MELROSE PARK HS

at
34 Hope Street, Melrose Park, NSW 2114



NBRS


+61 2 9922 2344
Nominated Architects:
Andrew Duffin NSW 5602
Jonathan West NSW 9899
NBRS & Partners Pty Ltd VIC 51197
Any form of replication of this drawing in full or in part without the written permission of NBRS+PARTNERS Pty Ltd constitutes an infringement of the copyright.

nbrs.com.au


Date 24/01/2025 6:07:43 PM
Scale As indicated @ A1
NBRS Project # 24133
Drawing Reference
MPHS-NBRS-ZZ-ZZ-DR-A-000251
Revision
5

LEGEND

EXTENT OF WORKS

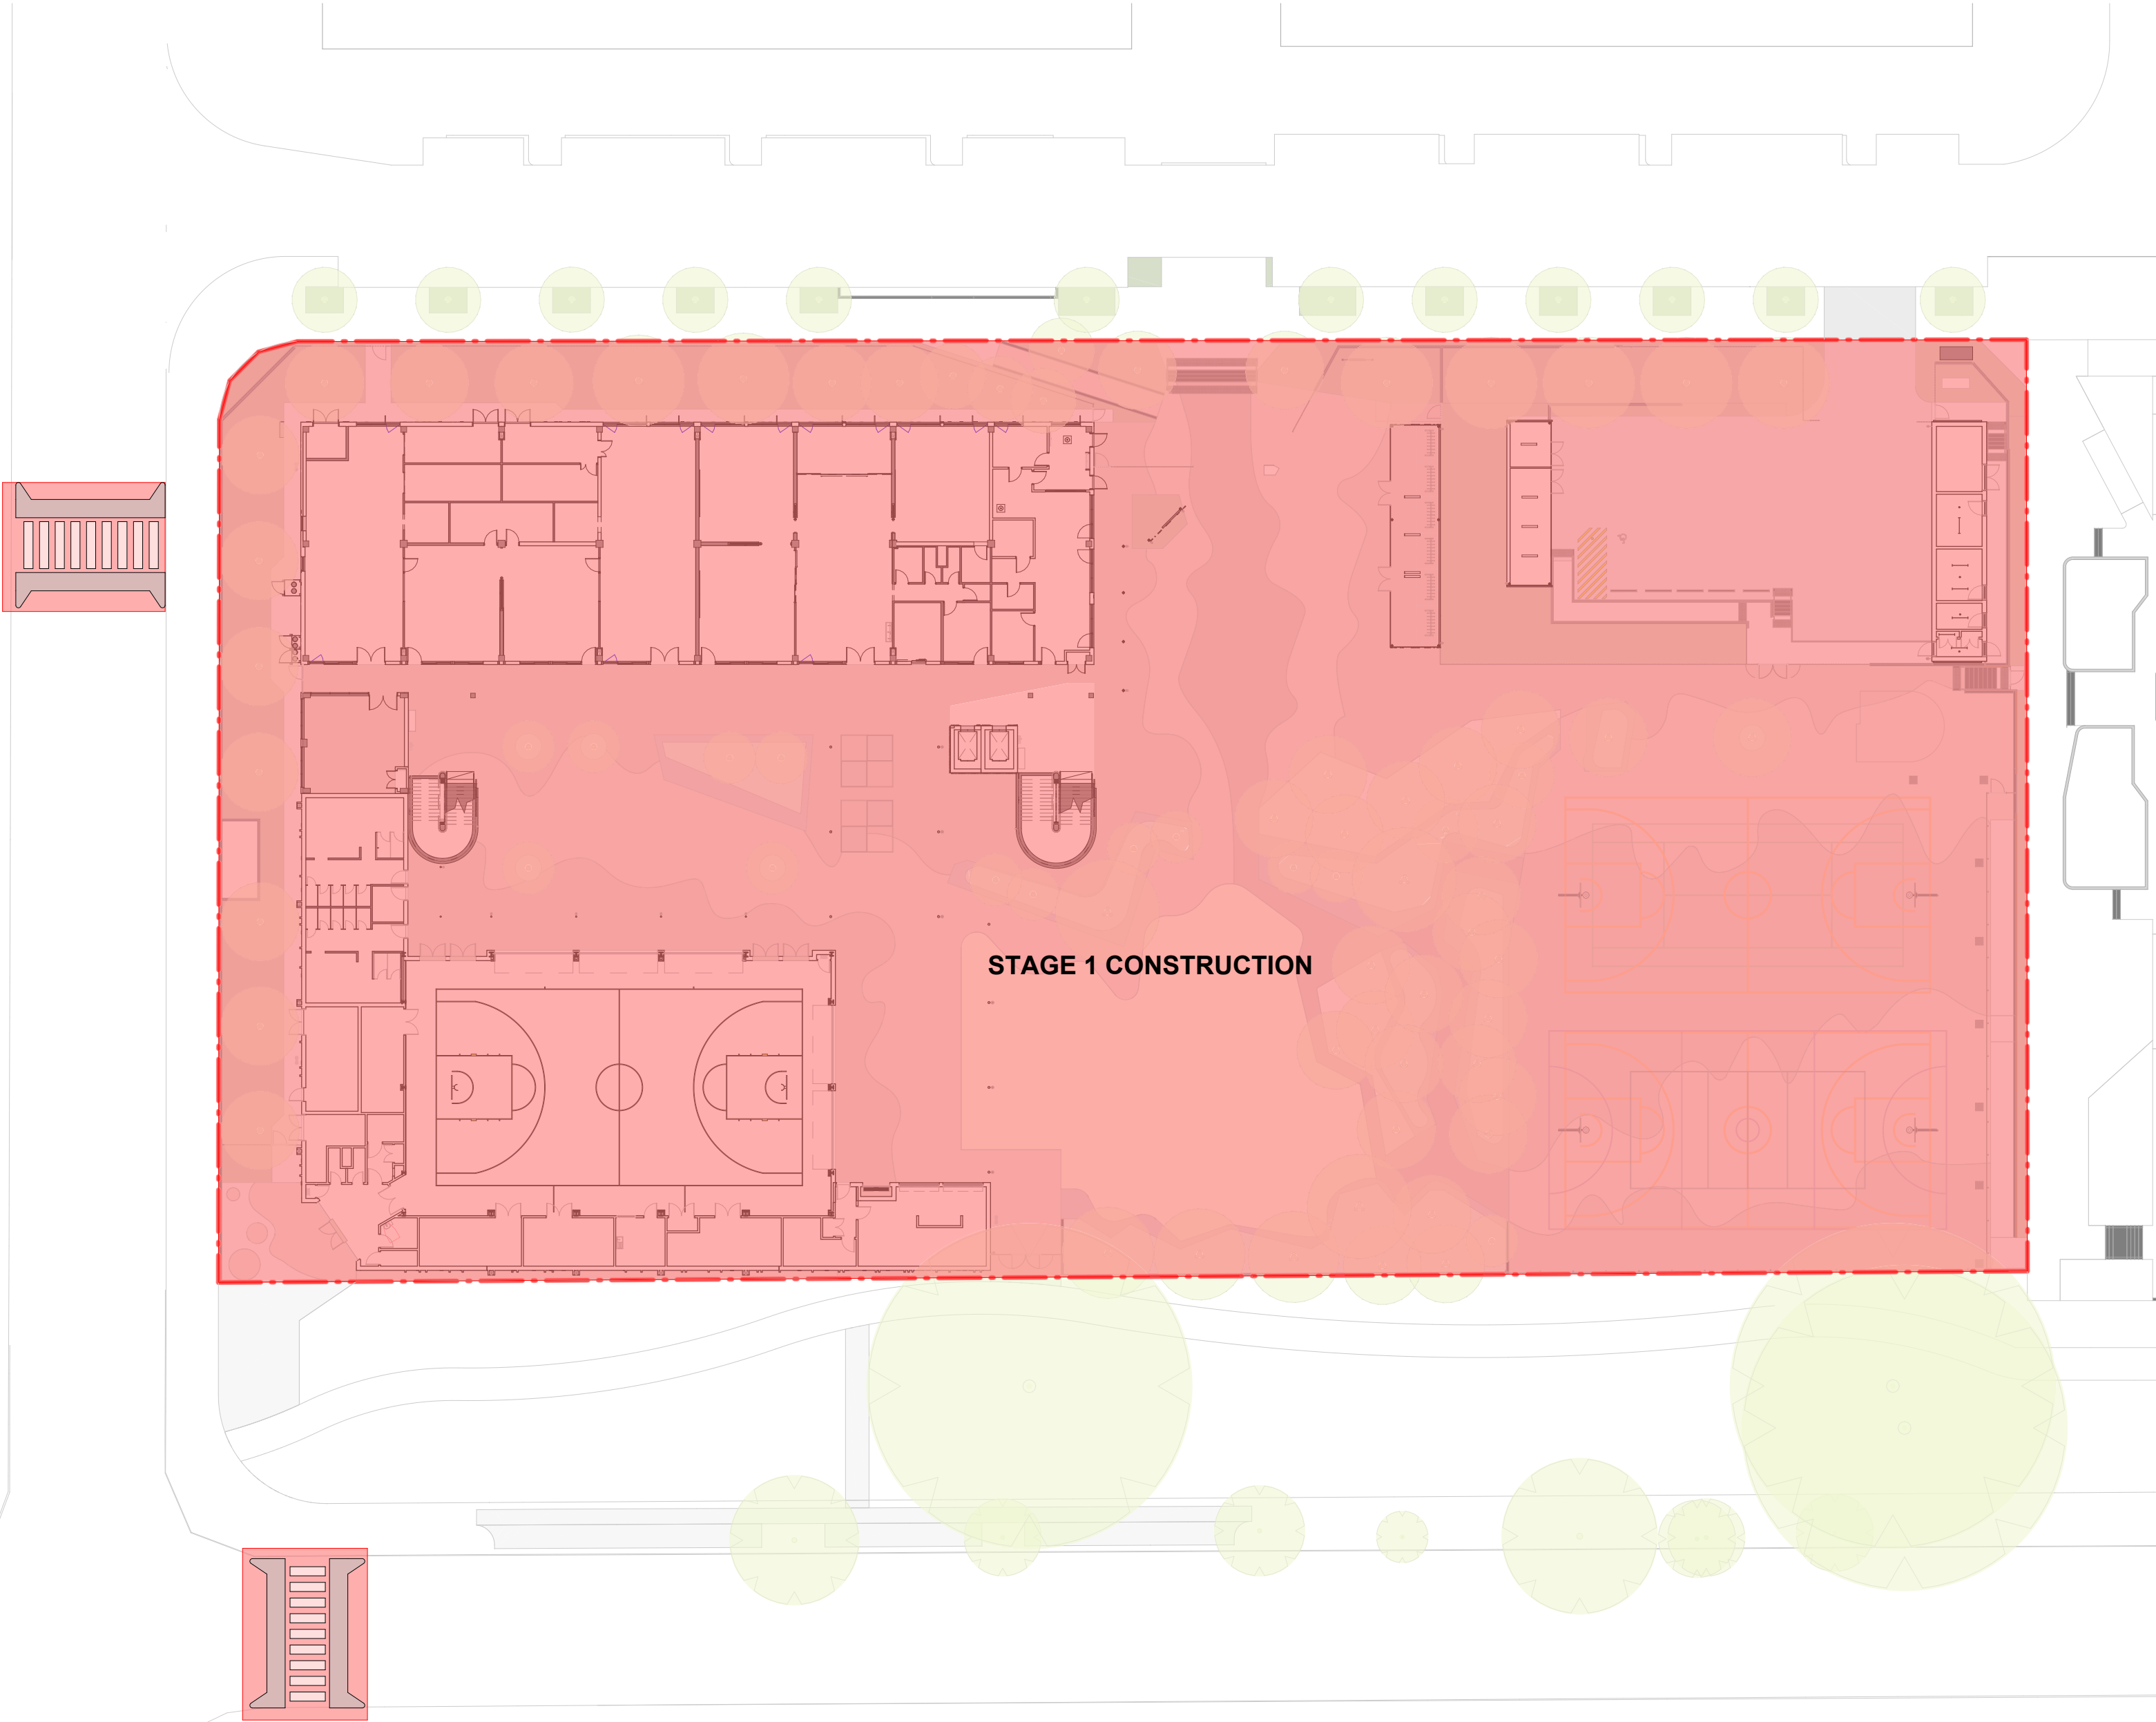

1 STAGE 1

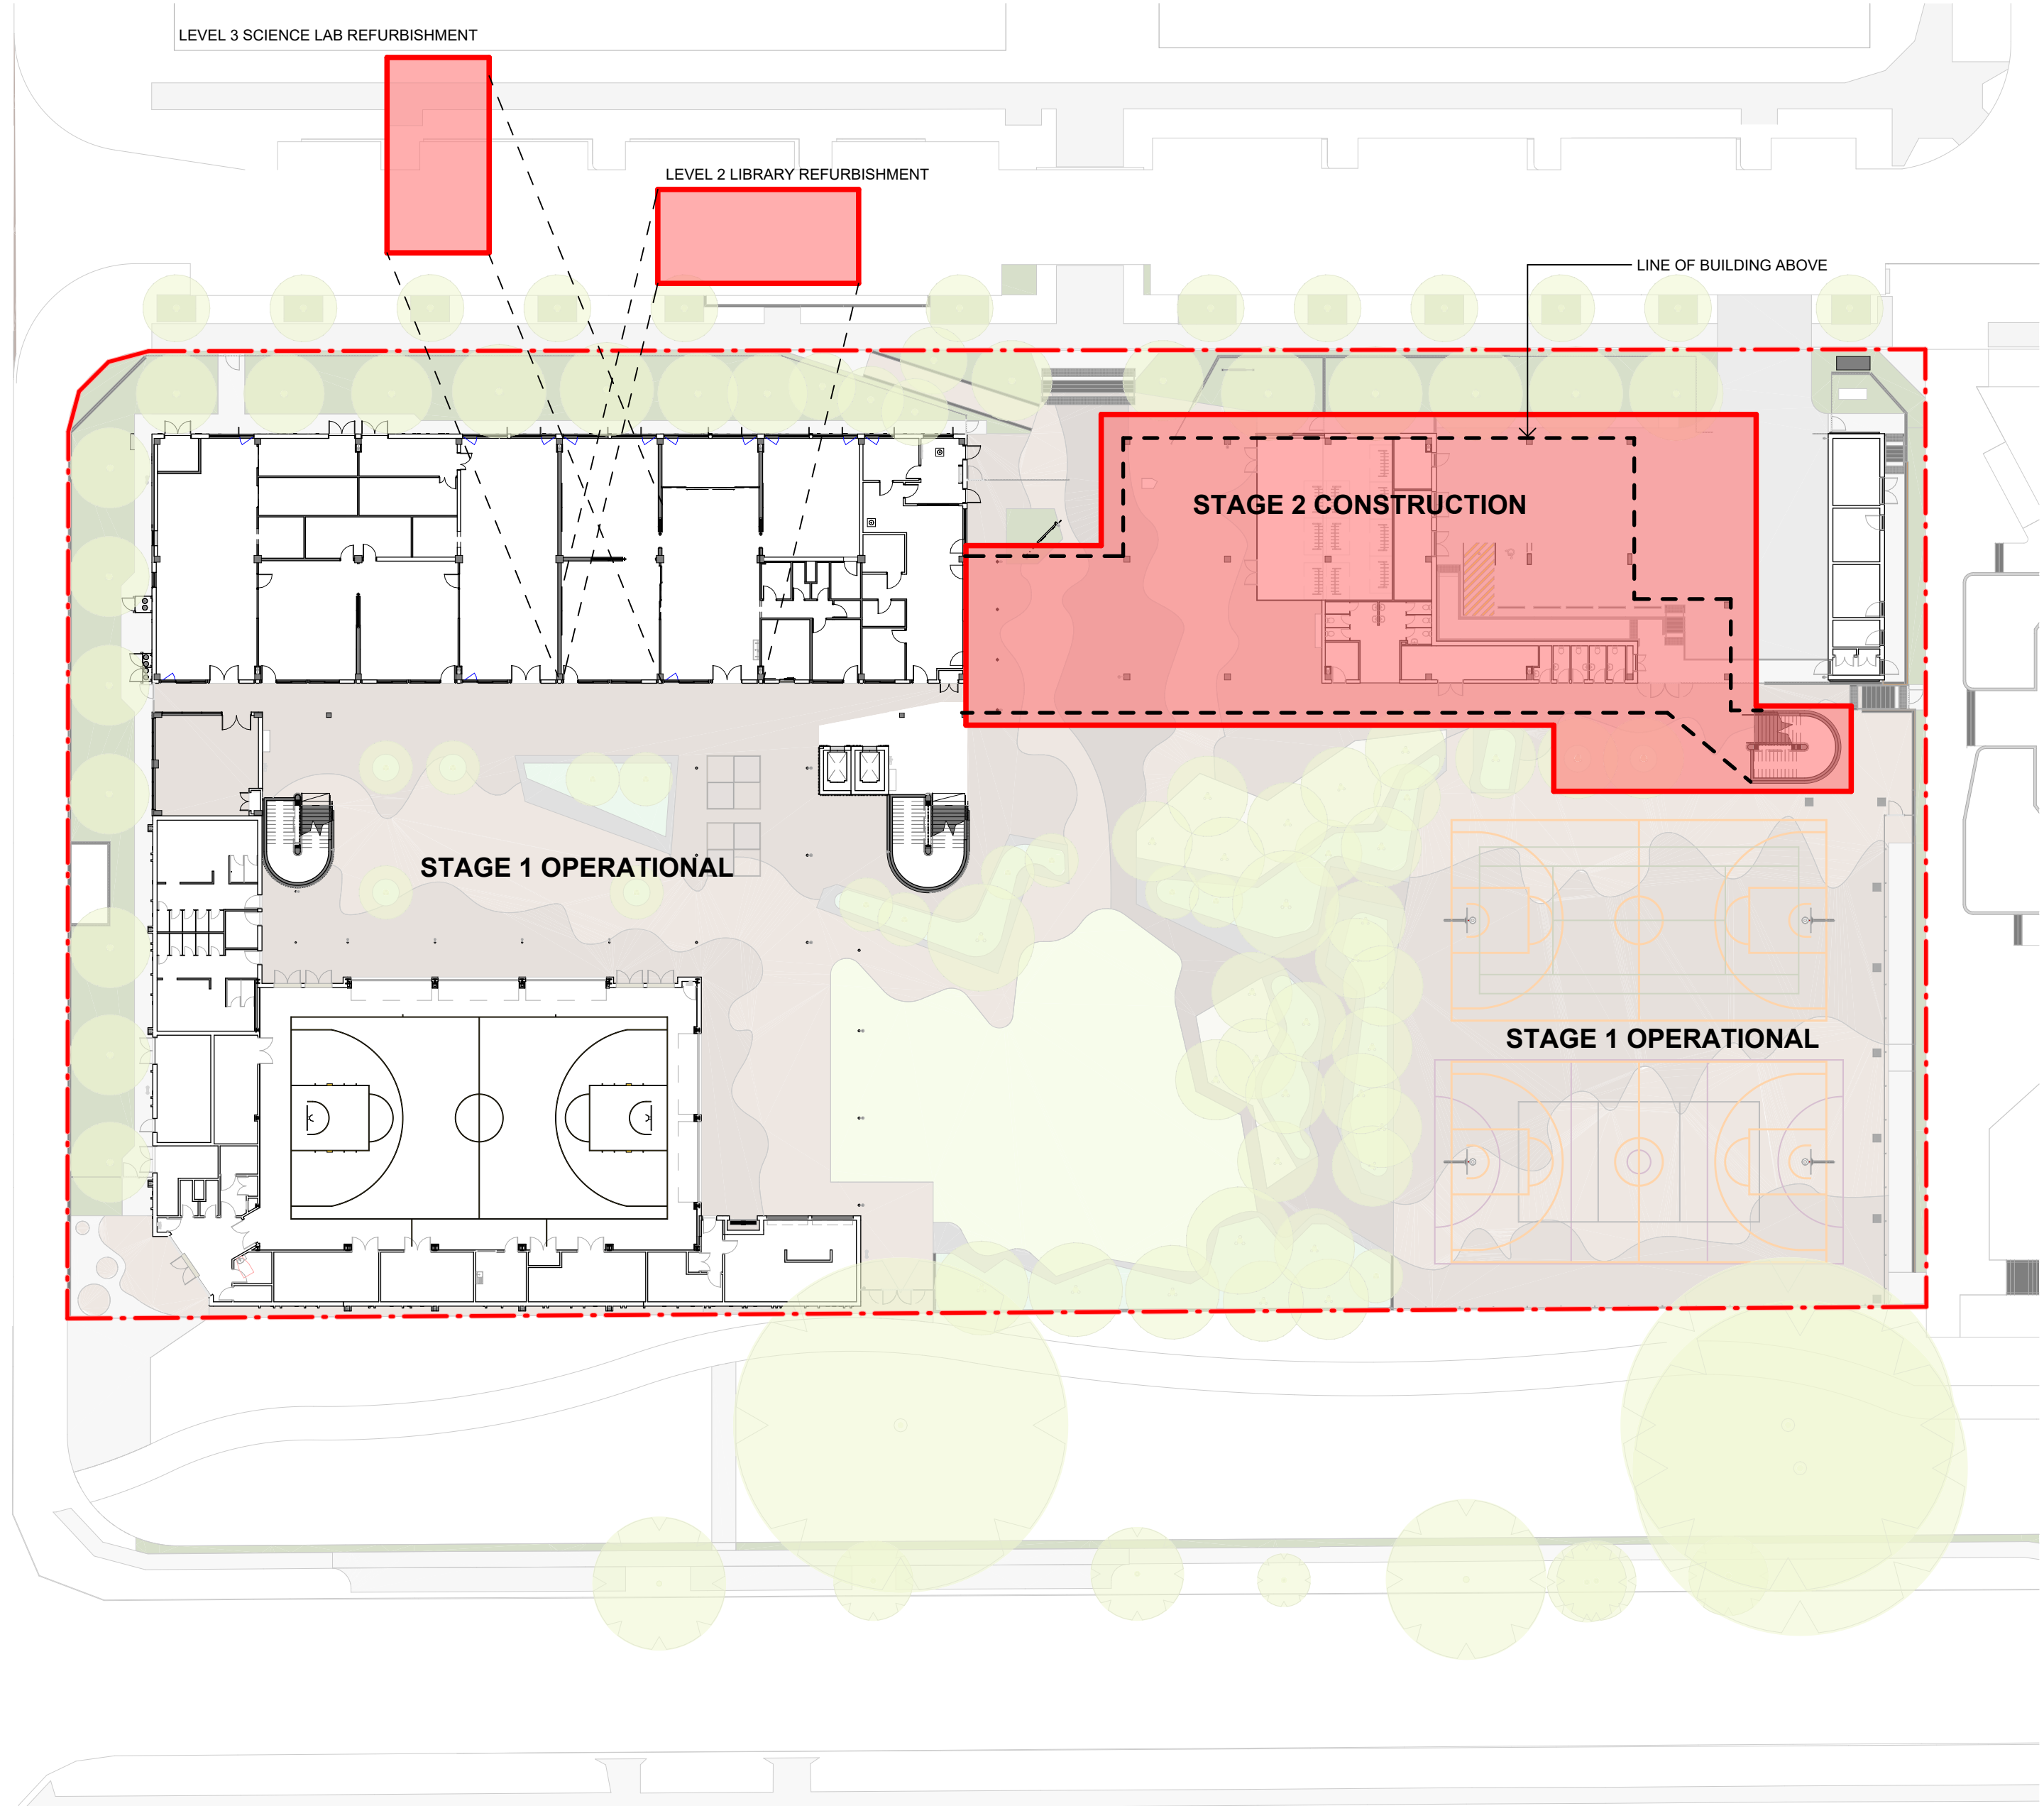

2 STAGE 2

Issue				Changes to this Revision
No.	Date	Description	Chkd	
4	2025.01.24	Issue For REF	TP	
3	2025.01.10	Draft Issue	TP	
2	2024.12.04	Draft Issue	TP	
1	2024.11.29	Draft Issue	TP	

Drawing Title
STAGING PLAN

Project
24133 - MELROSE PARK HS

at
34 Hope Street, Melrose Park, NSW 2114




NBRS
+61 2 9922 2344
nbrs.com.au
Nominated Architects:
Andrew Duffin NSW 5602
Jonathan West NSW 9899
NBRS & Partners Pty Ltd VIC 51197
ABN 16 002 247 565
Any form of replication of this drawing in full or in part without the written permission of NBRS+PARTNERS Pty Ltd constitutes an infringement of the copyright.
© 2024


Date 24/01/2025 6:13:55 PM
Scale 1:400 @ A1
NBRS Project # 24133

Drawing Reference
MPHS-NBRS-ZZ-ZZ-DR-A-000501
Revision
4


REF ISSUE

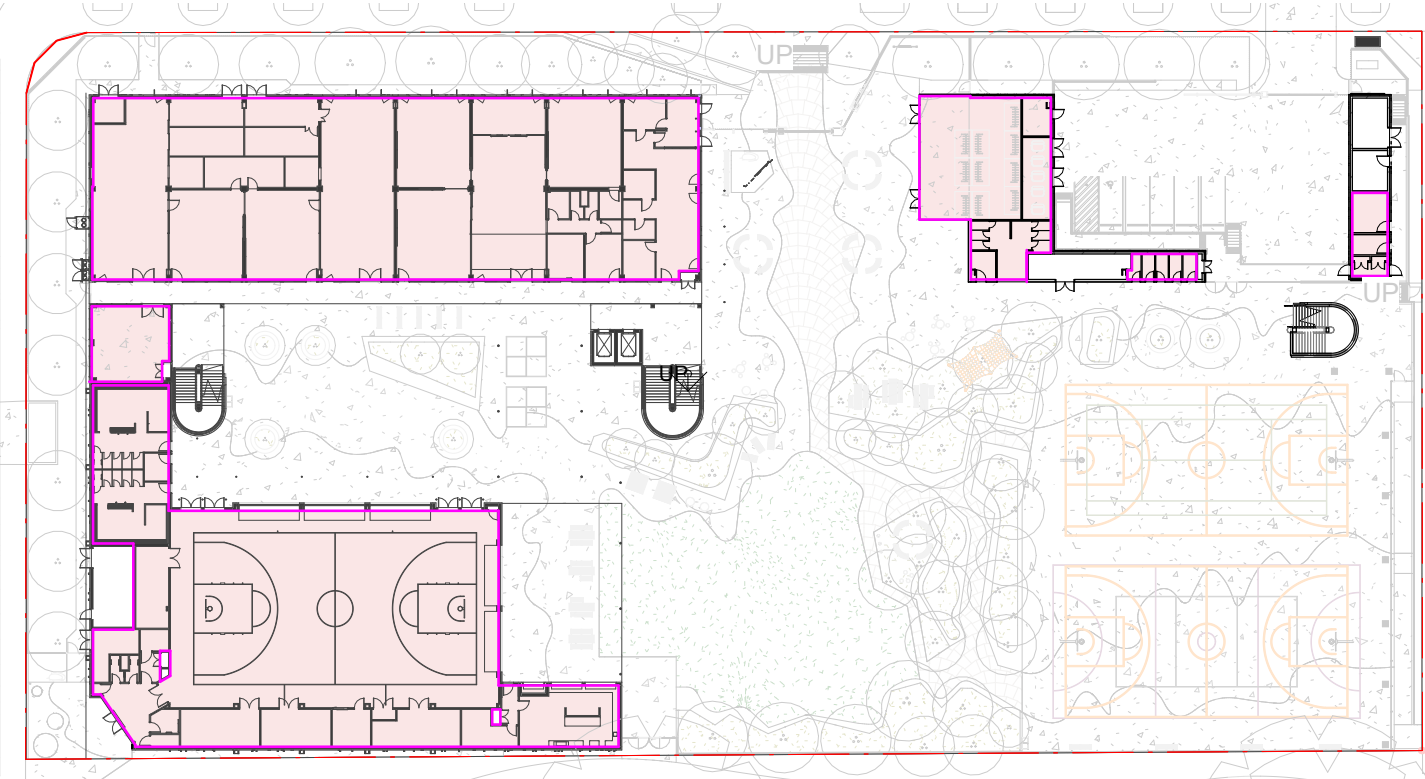


1 GROUND FLOOR - GFA PLAN
1 : 750

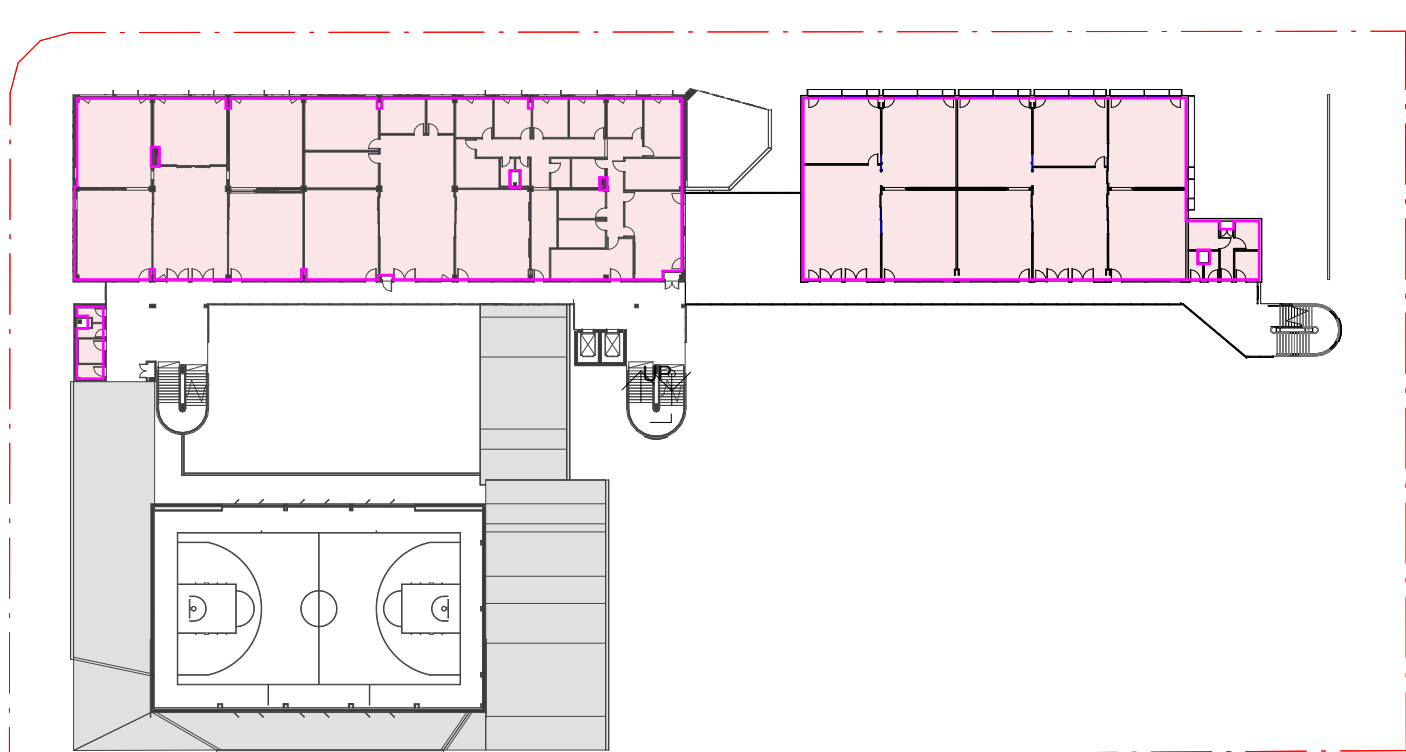


2 LEVEL 1 - GFA PLAN
1 : 750

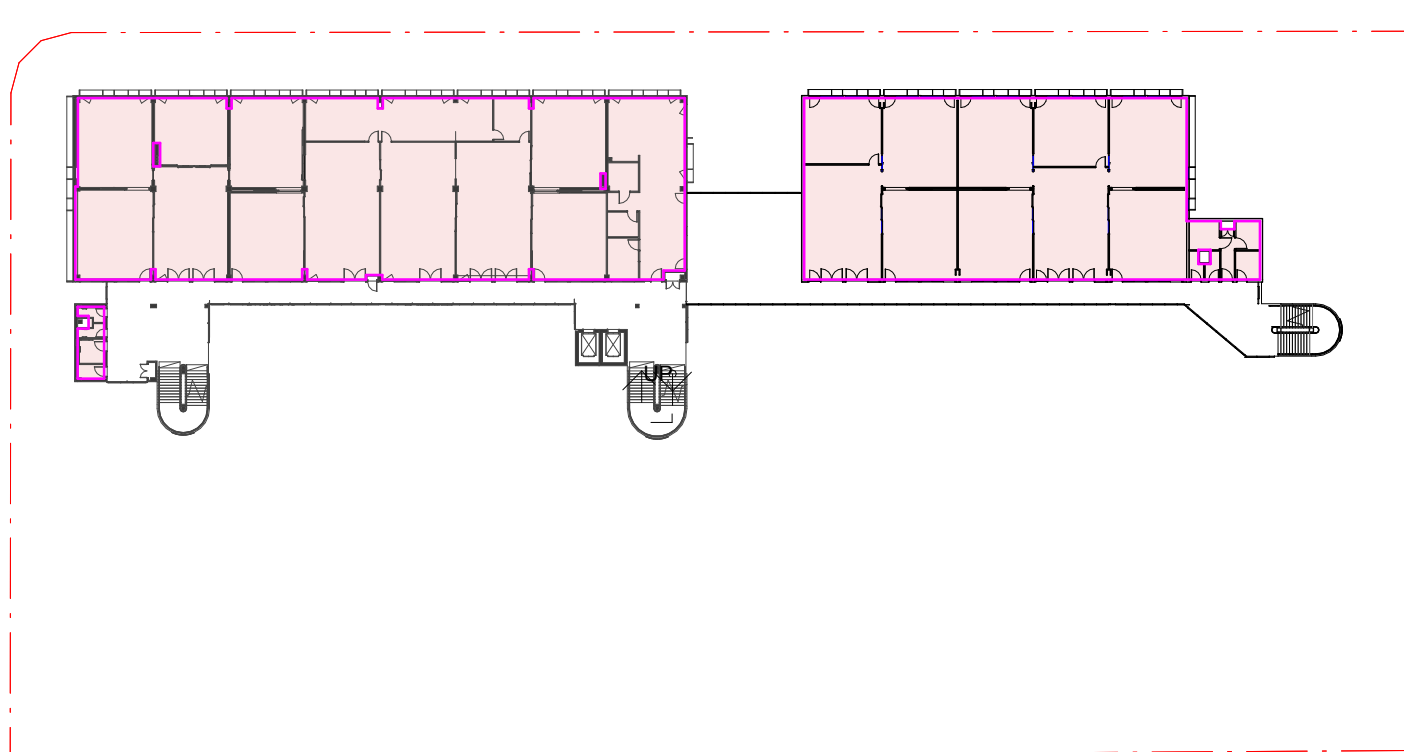


3 LEVEL 2 - GFA PLAN
1 : 750

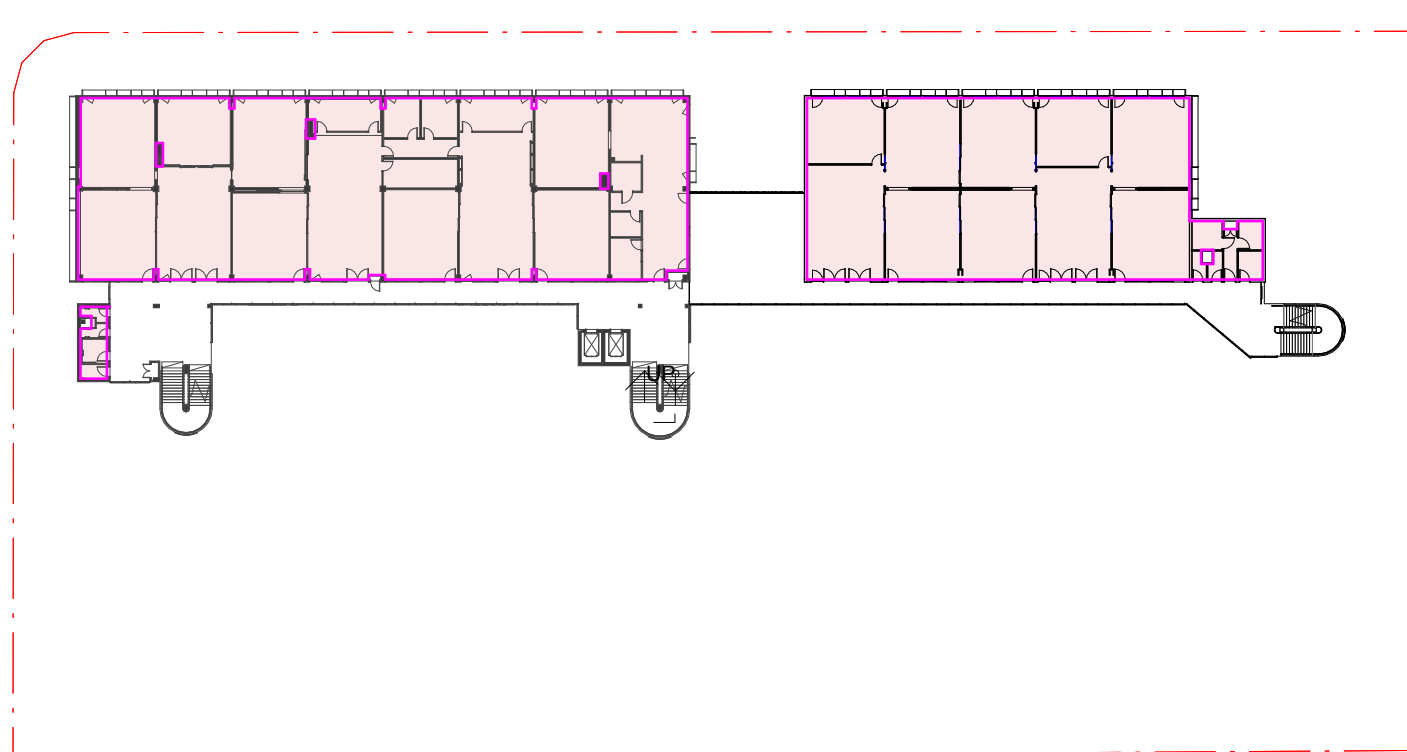


4 LEVEL 3 - GFA PLAN
1 : 750

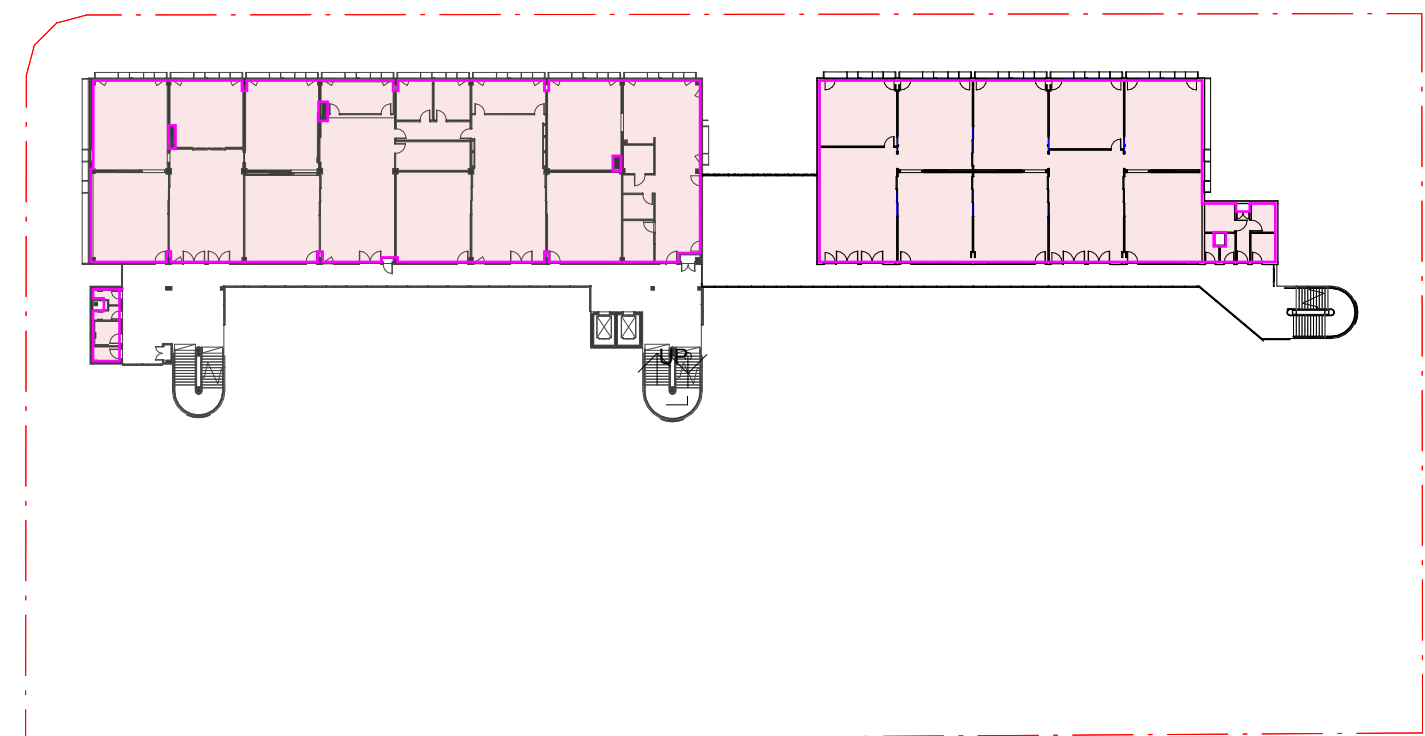

5 LEVEL 4 - GFA PLAN
1 : 750

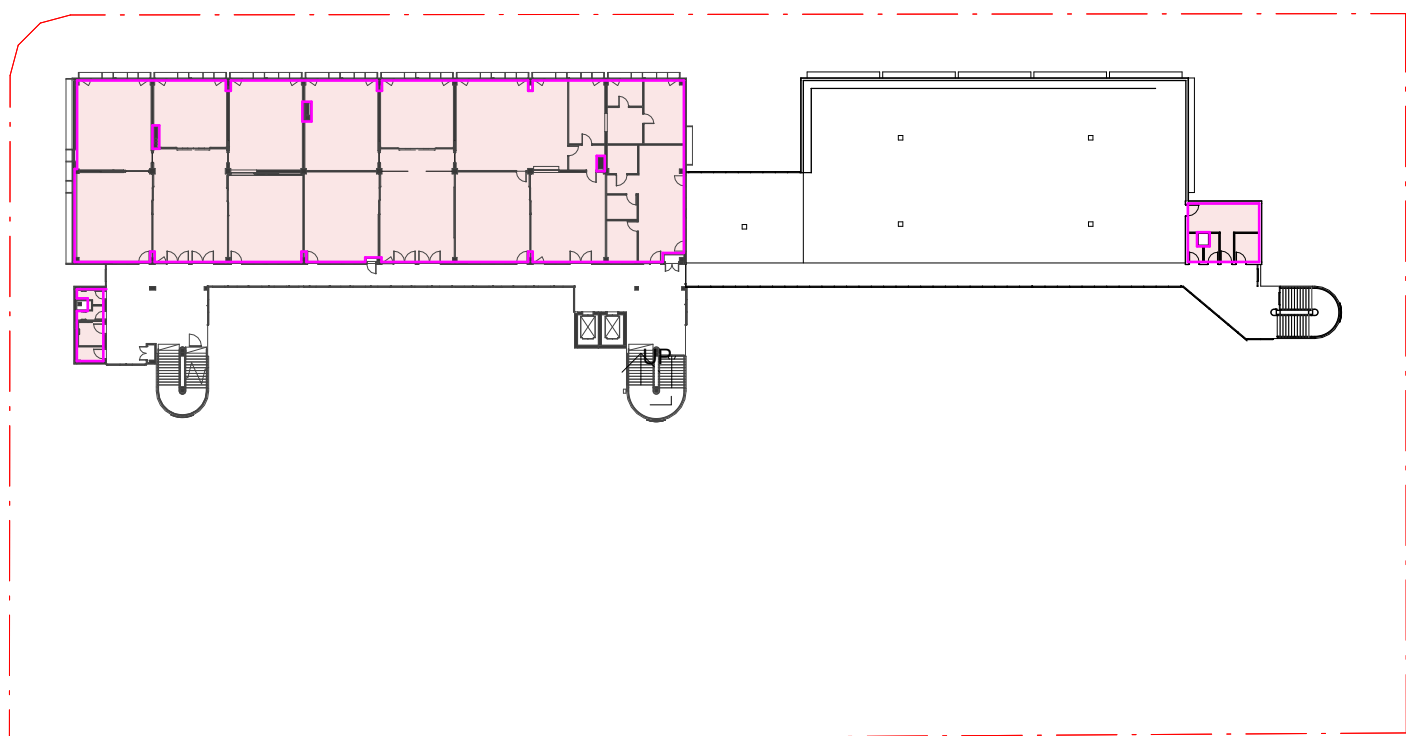

6 LEVEL 5 - GFA PLAN
1 : 750

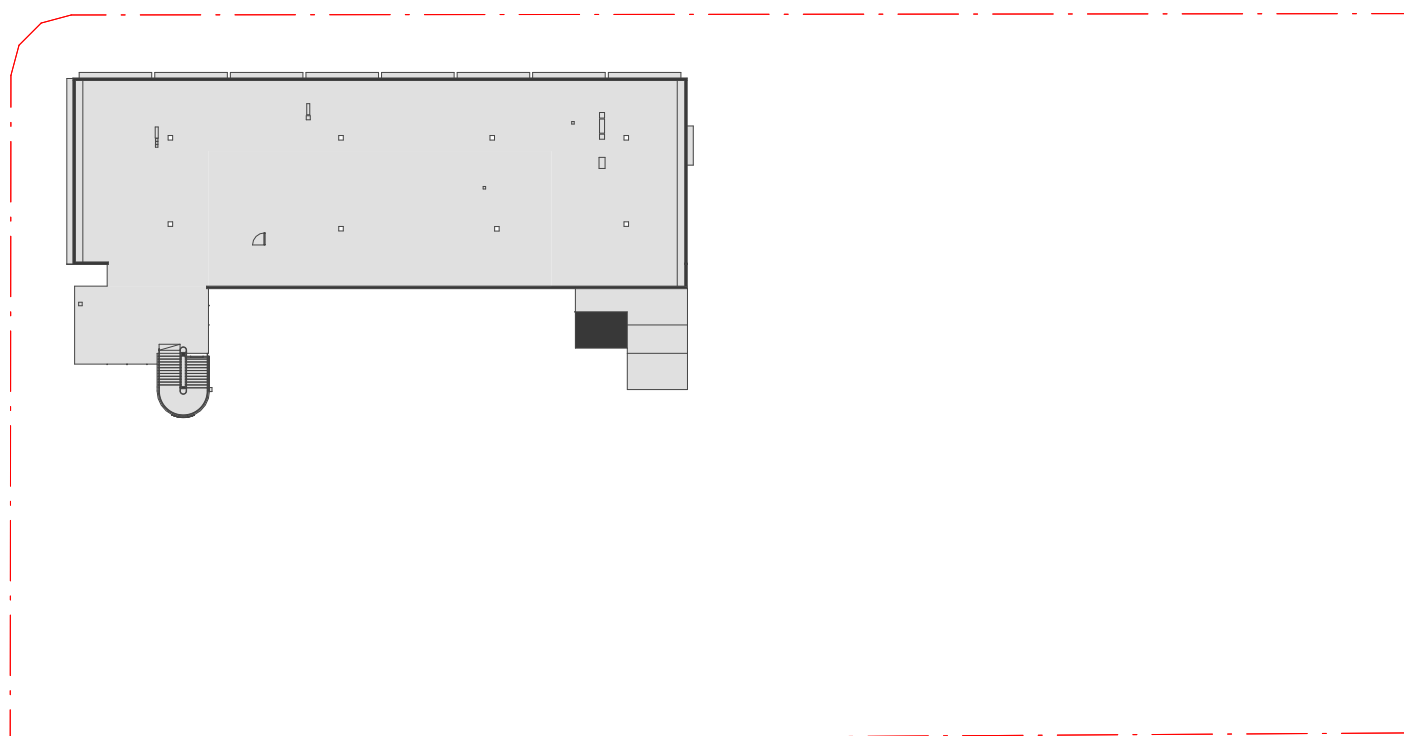

7 LEVEL 6 - GFA PLAN
1 : 750

Area Schedule (GFA)	
Level	Area

B00A	
GROUND FLOOR	1136 m ²
LEVEL 1	1090 m ²
LEVEL 2	950 m ²
LEVEL 3	1095 m ²
LEVEL 4	1093 m ²
LEVEL 5	1093 m ²
	6458 m ²

Area Schedule (GFA)	
Level	Area

B00B	
GROUND FLOOR	1056 m ²
	1056 m ²

Area Schedule (GFA)	
Level	Area

B00C	
BUILDING C GROUND LEVEL	29 m ²
	29 m ²

B00D	
GROUND FLOOR	216 m ²
LEVEL 1	722 m ²
LEVEL 2	723 m ²
LEVEL 3	722 m ²
LEVEL 4	723 m ²
LEVEL 5	39 m ²

3145 m²
Grand total 10688 m²

SITE SIZE: 9916 m²

FSR: 10688m² / 9916m²

FSR: 1.078 : 1

OVERALL BUILDING HEIGHT : 27.300m
(HEIGHT FROM EXISTING GROUND LEVEL)

Issue No.	Date	Description	Chkd
4	2025.01.24	Issue For REF	TP
3	2025.01.10	Draft Issue	TP
2	2024.12.04	Draft Issue	TP
1	2024.11.29	Draft Issue	TP

Changes to this Revision

<CONSULTANT 2 DISCIPLINE>
<CONSULTANT 2 COMPANY>
<NAME>
<ADDRESS>
<PHONE>
<EMAIL>

<NAME>
<ADDRESS>
<PHONE>
<EMAIL>

Drawing Title
GFA PLANS

Project
24133 - MELROSE PARK HS

at
34 Hope Street, Melrose Park, NSW 2114



NBRS


+61 2 9922 2344
nbrs.com.au
Nominated Architects:
Andrew Duffin NSW 5602
Jonathan West NSW 9899
NBRS & Partners Pty Ltd VIC 51197
Any form of replication of this drawing in full or in part without the written permission of NBRS+PARTNERS Pty Ltd constitutes an infringement of the copyright.
ABN 16 002 247 565
© 2024

Date 24/01/2025 6:16:00 PM
Scale 1 : 750 @ A1
NBRS Project # 24133

Drawing Reference
MPHS-NBRS-ZZ-ZZ-DR-A-000601

Revision
4

REF ISSUE

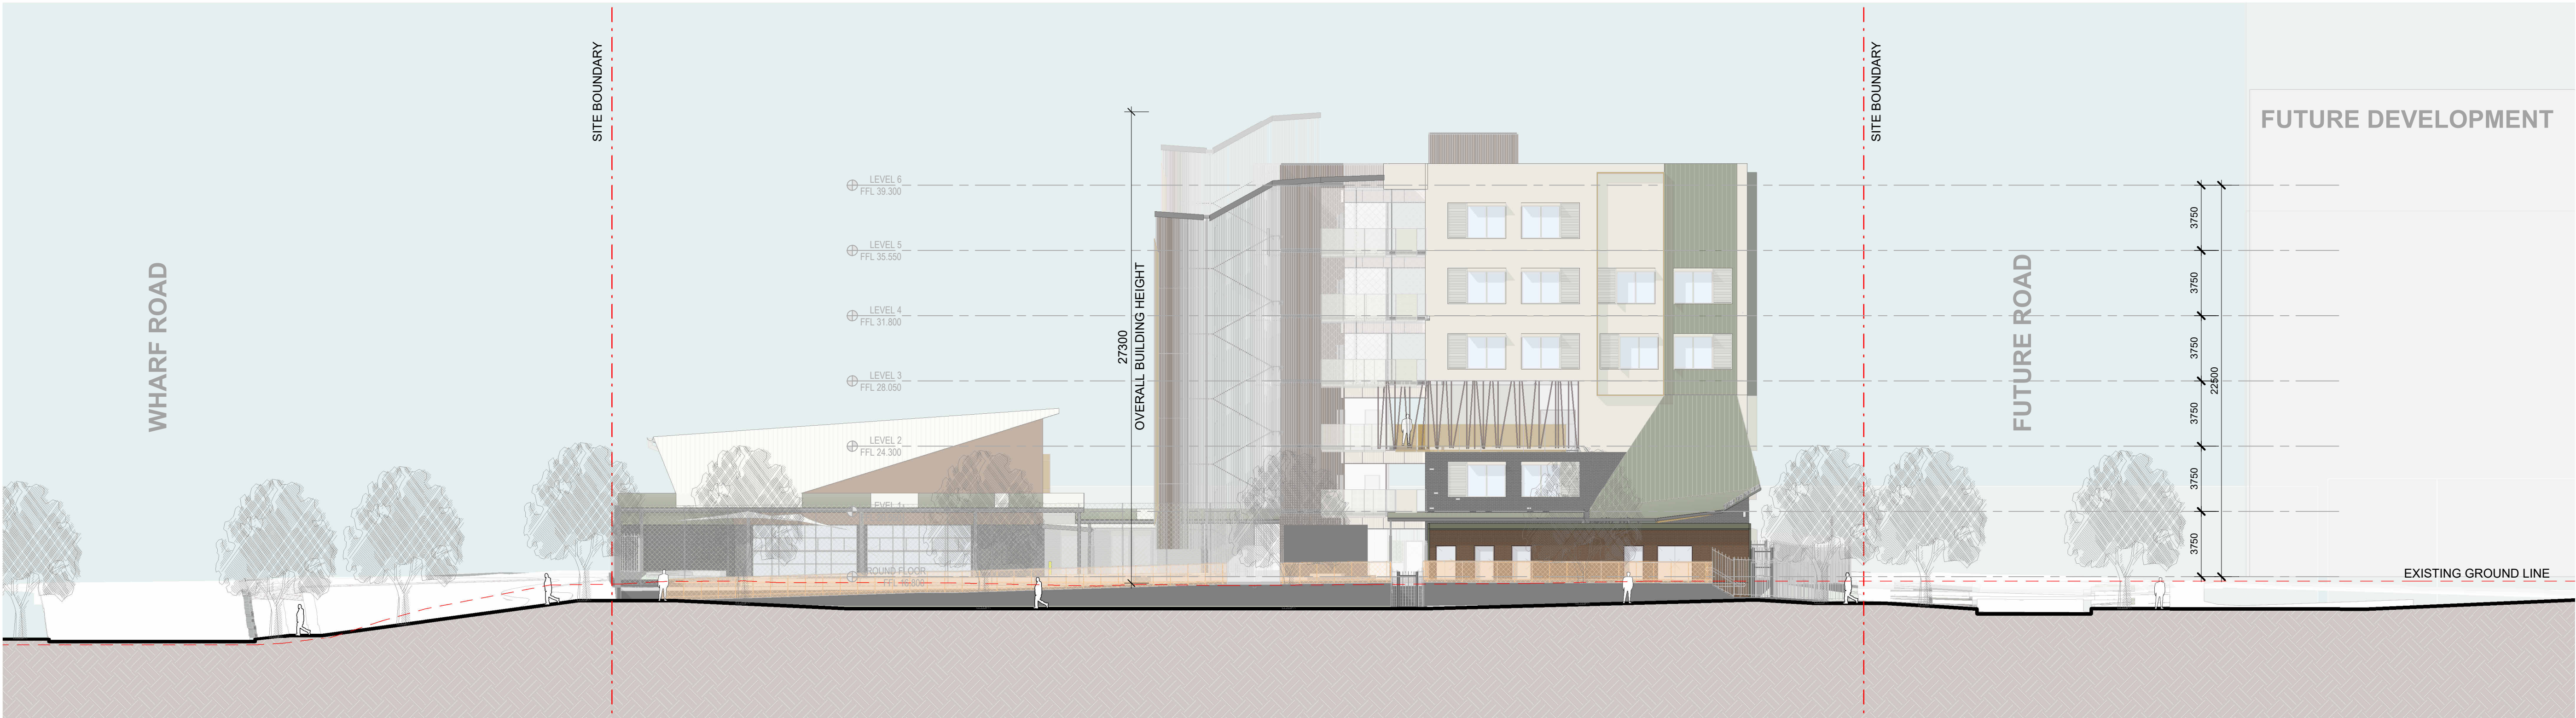

1 NORTH ELEVATION - STAGE 1
1 : 200



2 SOUTH ELEVATION - STAGE 1
1 : 200

Issue				Changes to this Revision
No.	Date	Description	Chkd	
5	2025.01.24	Issue For REF	TP	
4	2025.01.16	Draft Issue	TP	
3	2025.01.10	Draft Issue	TP	
2	2024.12.04	Draft Issue	TP	
1	2024.11.29	Draft Issue	TP	

Drawing Title
SITE ELEVATIONS STAGE 1 - SHEET 1

Project
24133 - MELROSE PARK HS
at
34 Hope Street, Melrose Park, NSW 2114




NBRS

+61 2 9922 2344
nbrs.com.au
Nominated Architects:
Andrew Duffin NSW 5602
Jonathan West NSW 9899
NBRS & Partners Pty Ltd VIC 51197
ABN 16 002 247 565
Any form of replication of this drawing in full or in part without the written permission of NBRS+PARTNERS Pty Ltd constitutes an infringement of the copyright.
© 2024

Date 24/01/2025 6:14:59 PM
Scale 1:200 @ A1
NBRS Project # 24133

Drawing Reference
MPHS-NBRS-ZZ-ZZ-DR-A-003001
Revision
5

REF ISSUE

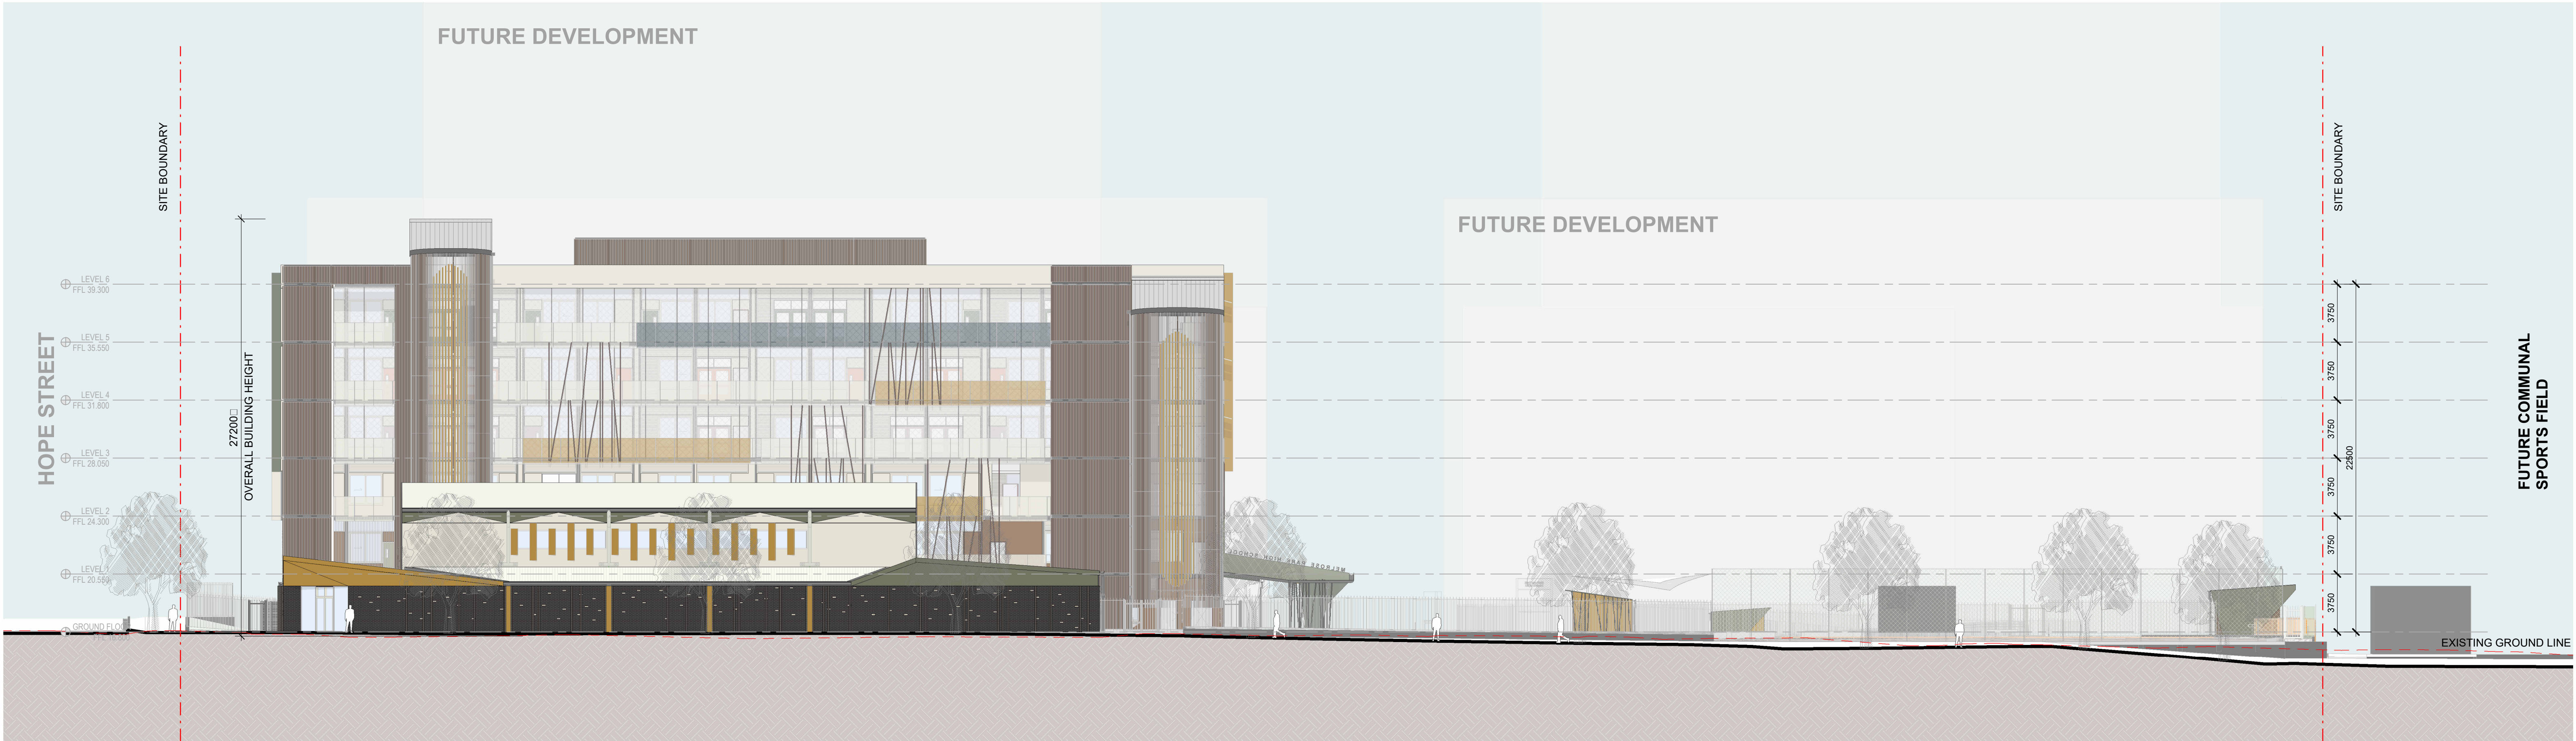

1 EAST ELEVATION - STAGE 1
1 : 200



2 WEST ELEVATION - STAGE 1
1 : 200

Issue				Changes to this Revision
No.	Date	Description	Chkd	
5	2025.01.24	Issue For REF	TP	
4	2025.01.16	Draft Issue	TP	
3	2025.01.10	Draft Issue	TP	
2	2024.12.04	Draft Issue	TP	
1	2024.11.29	Draft Issue	TP	

Drawing Title
SITE ELEVATIONS STAGE 1 - SHEET 2

Project
24133 - MELROSE PARK HS
at
34 Hope Street, Melrose Park, NSW 2114



NBRS
+61 2 9922 2344
nbrs.com.au
Nominated Architects:
Andrew Duffin NSW 5602
Jonathan West NSW 9899
NBRS & Partners Pty Ltd VIC 51197
Any form of replication of this drawing in full or in part without the written permission of NBRS+PARTNERS Pty Ltd constitutes an infringement of the copyright.
© 2024

Date 24/01/2025 6:15:27 PM
Scale 1:200 @ A1
NBRS Project # 24133

Drawing Reference
MPHS-NBRS-ZZ-ZZ-DR-A-003002
Revision
5

REF ISSUE



1 NORTH ELEVATION - STAGE 2
1:200



2 SOUTH ELEVATION - STAGE 2
1:200

Issue				Changes to this Revision	
No.	Date	Description	Chkd		
5	2025.01.24	Issue For REF	TP		
4	2025.01.16	Draft Issue	TP		
3	2025.01.10	Draft Issue	TP		
2	2024.12.04	Draft Issue	TP		
1	2024.11.29	Draft Issue	TP		

Autodesk Docs 124133 - (DC) MELROSE PARK HS/MPHS-NBRS-ZZ-ZZ-M3-A-0001.rvt

Drawing Title
SITE ELEVATIONS STAGE 2 - SHEET 3


Project
24133 - MELROSE PARK HS
at
34 Hope Street, Melrose Park, NSW 2114



NBRS
+61 2 9922 2344
nbrs.com.au
Nominated Architects:
Andrew Duffin NSW 5602
Jonathan West NSW 9899
NBRS & Partners Pty Ltd VIC 51197
ABN 16 002 247 565
Any form of replication of this drawing in full or in part without the written permission of NBRS+PARTNERS Pty Ltd constitutes an infringement of the copyright.
© 2024

Date 24/01/2025 6:17:22 PM
Scale 1:200 @ A1
NBRS Project # 24133
Drawing Reference
MPHS-NBRS-ZZ-ZZ-DR-A-003003
Revision
5

REF ISSUE

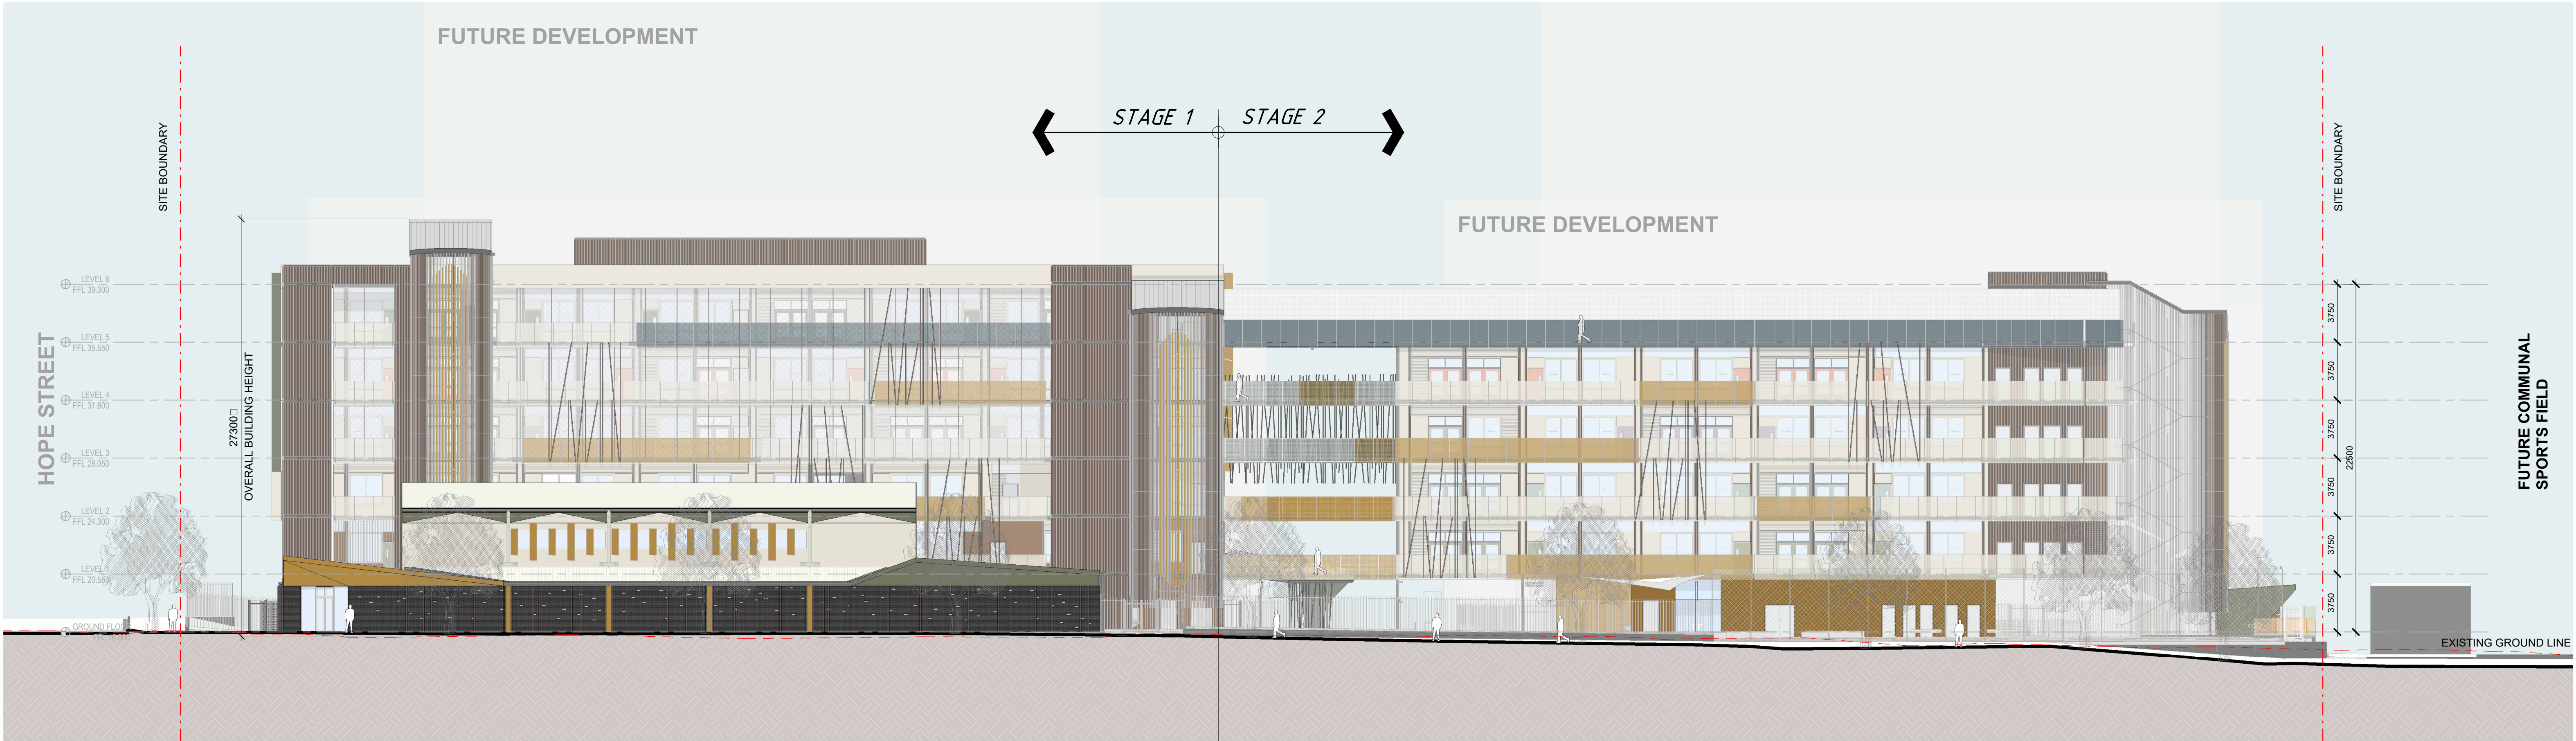

1 EAST ELEVATION - STAGE 2
1 : 200



2 WEST ELEVATION - STAGE 2
1 : 200

Issue				Changes to this Revision	
No.	Date	Description	Chkd		
5	2025.01.24	Issue For REF	TP		
4	2025.01.16	Draft Issue	TP		
3	2025.01.10	Draft Issue	TP		
2	2024.12.04	Draft Issue	TP		
1	2024.11.29	Draft Issue	TP		

Drawing Title
SITE ELEVATIONS STAGE 2 - SHEET 4

Project
24133 - MELROSE PARK HS
at
34 Hope Street, Melrose Park, NSW 2114




NBRS
+61 2 9922 2344
nbrs.com.au
Nominated Architects:
Andrew Duffin NSW 5602
Jonathan West NSW 9899
NBRS & Partners Pty Ltd VIC 51197
Any form of replication of this drawing in full or in part without the written permission of NBRS+PARTNERS Pty Ltd constitutes an infringement of the copyright.
© 2024


Date 24/01/2025 6:18:20 PM
Scale 1:200 @ A1
NBRS Project # 24133

Drawing Reference
MPHS-NBRS-ZZ-ZZ-DR-A-003004
Revision
5

REF ISSUE

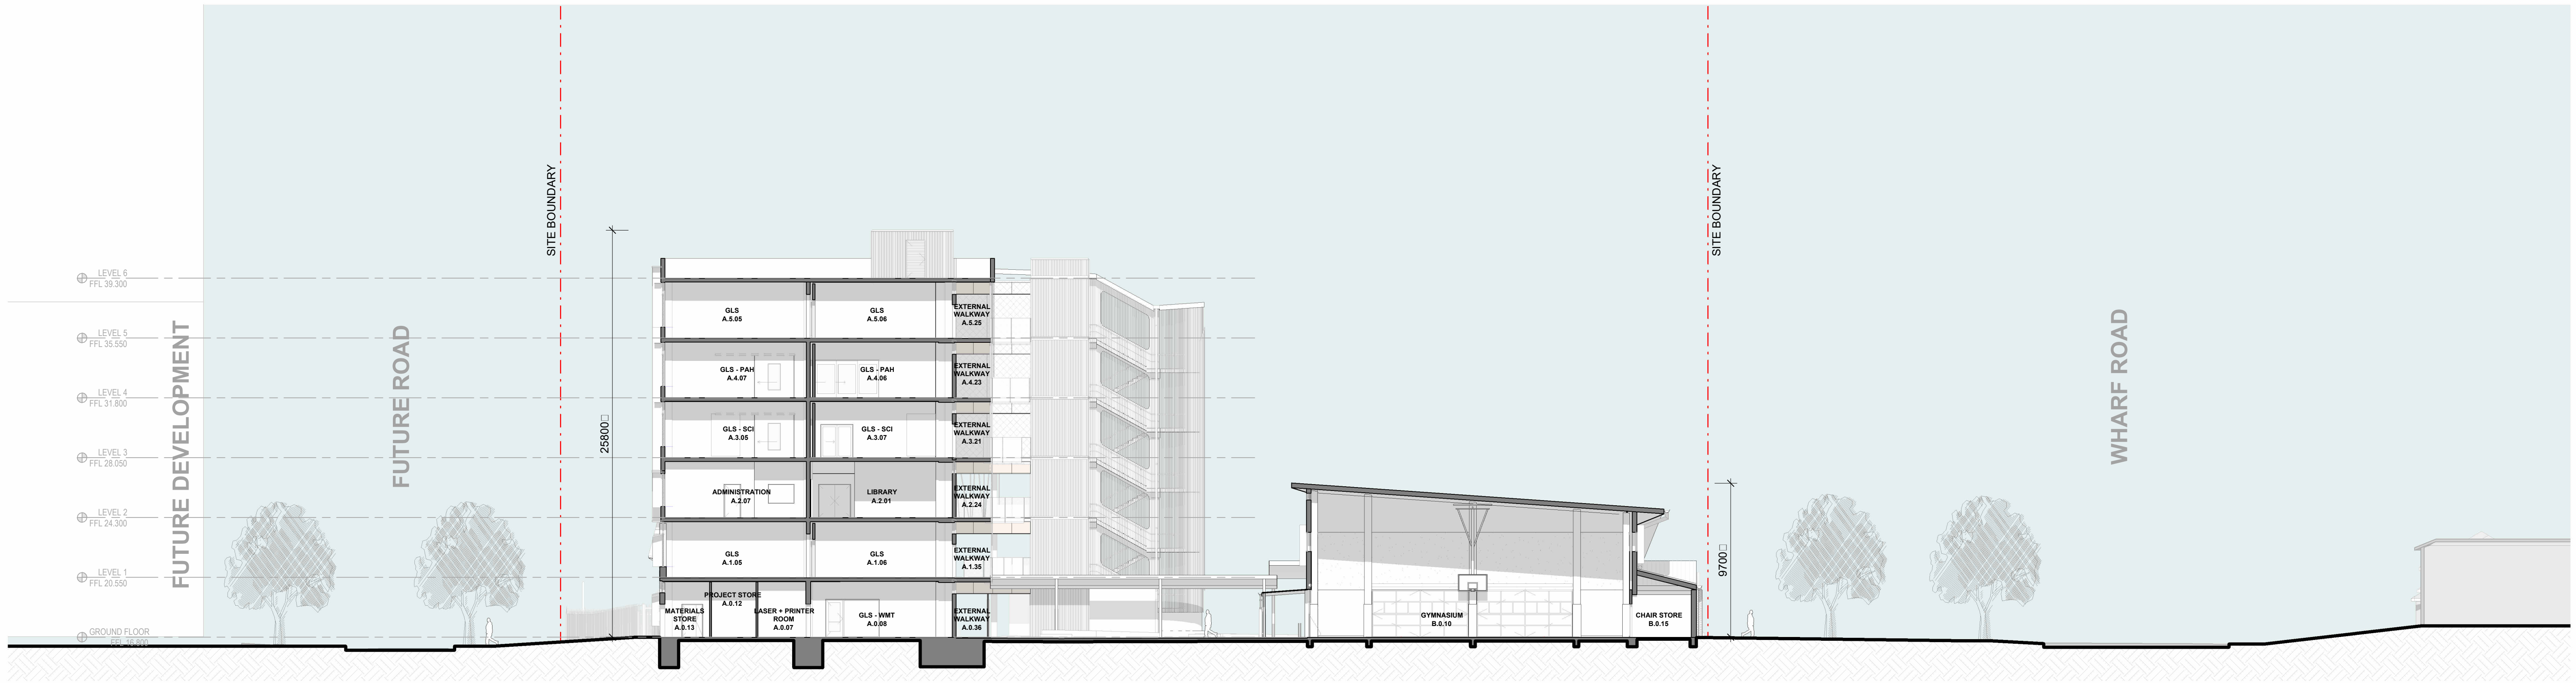

A SITE CROSS SECTION - STAGE 1
1 : 200

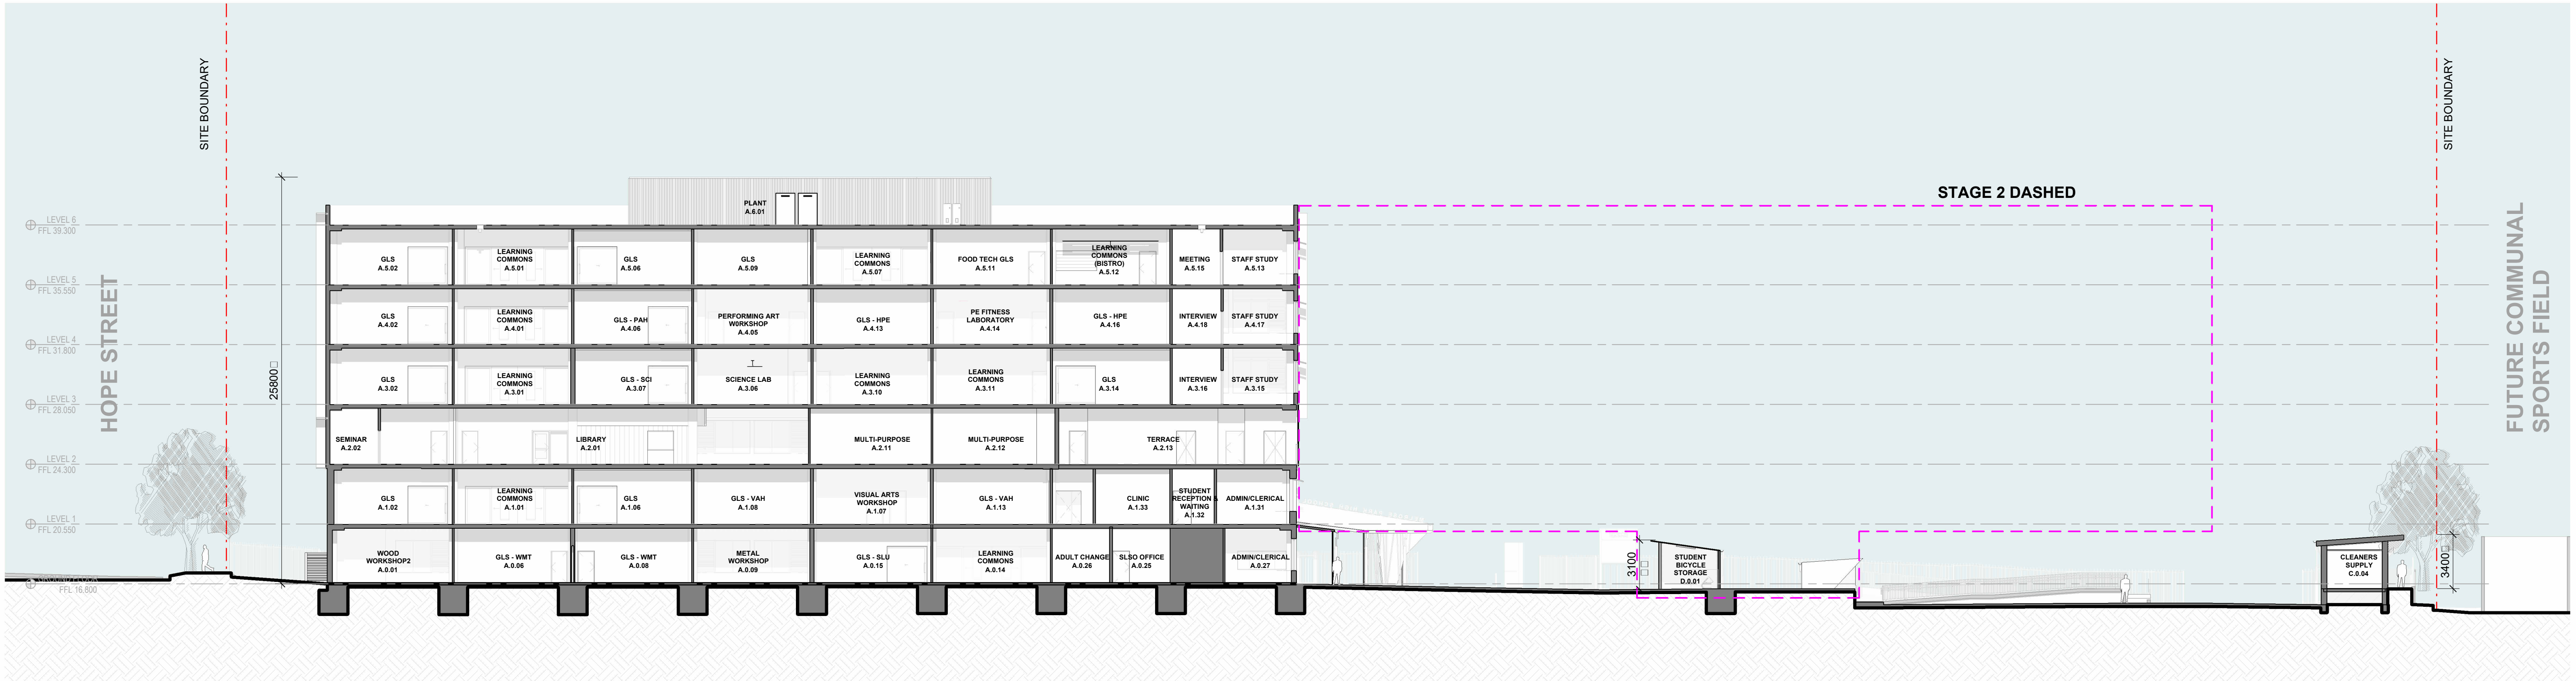

B SITE LONGITUDINAL SECTION - STAGE 1
1 : 200

Issue No.	Date	Description	Chkd
5	2025.01.24	Issue For REF	TP
4	2025.01.16	Draft Issue	TP
3	2025.01.10	Draft Issue	TP
2	2024.12.04	Draft Issue	TP
1	2024.11.29	Draft Issue	TP

Changes to this Revision

Drawing Title
SITE SECTIONS STAGE 1 - SHEET 1

Project
24133 - MELROSE PARK HS
at
34 Hope Street, Melrose Park, NSW 2114




NBRSS

+61 2 9922 2344
nbrs.com.au
Nominated Architects:
Jonathan West NSW 9899
NBRSS & Partners Pty Ltd VIC 51197
ABN 16 002 247 565
Any form of replication of this drawing in full or in part without the written permission of NBRSS+PARTNERS Pty Ltd constitutes an infringement of the copyright.
© 2024


Date 24/01/2025 6:15:44 PM
Scale 1:200 @ A1
NBRSS Project # 24133

Drawing Reference
MPHS-NBRSS-ZZ-ZZ-DR-A-004001
Revision
5

REF ISSUE

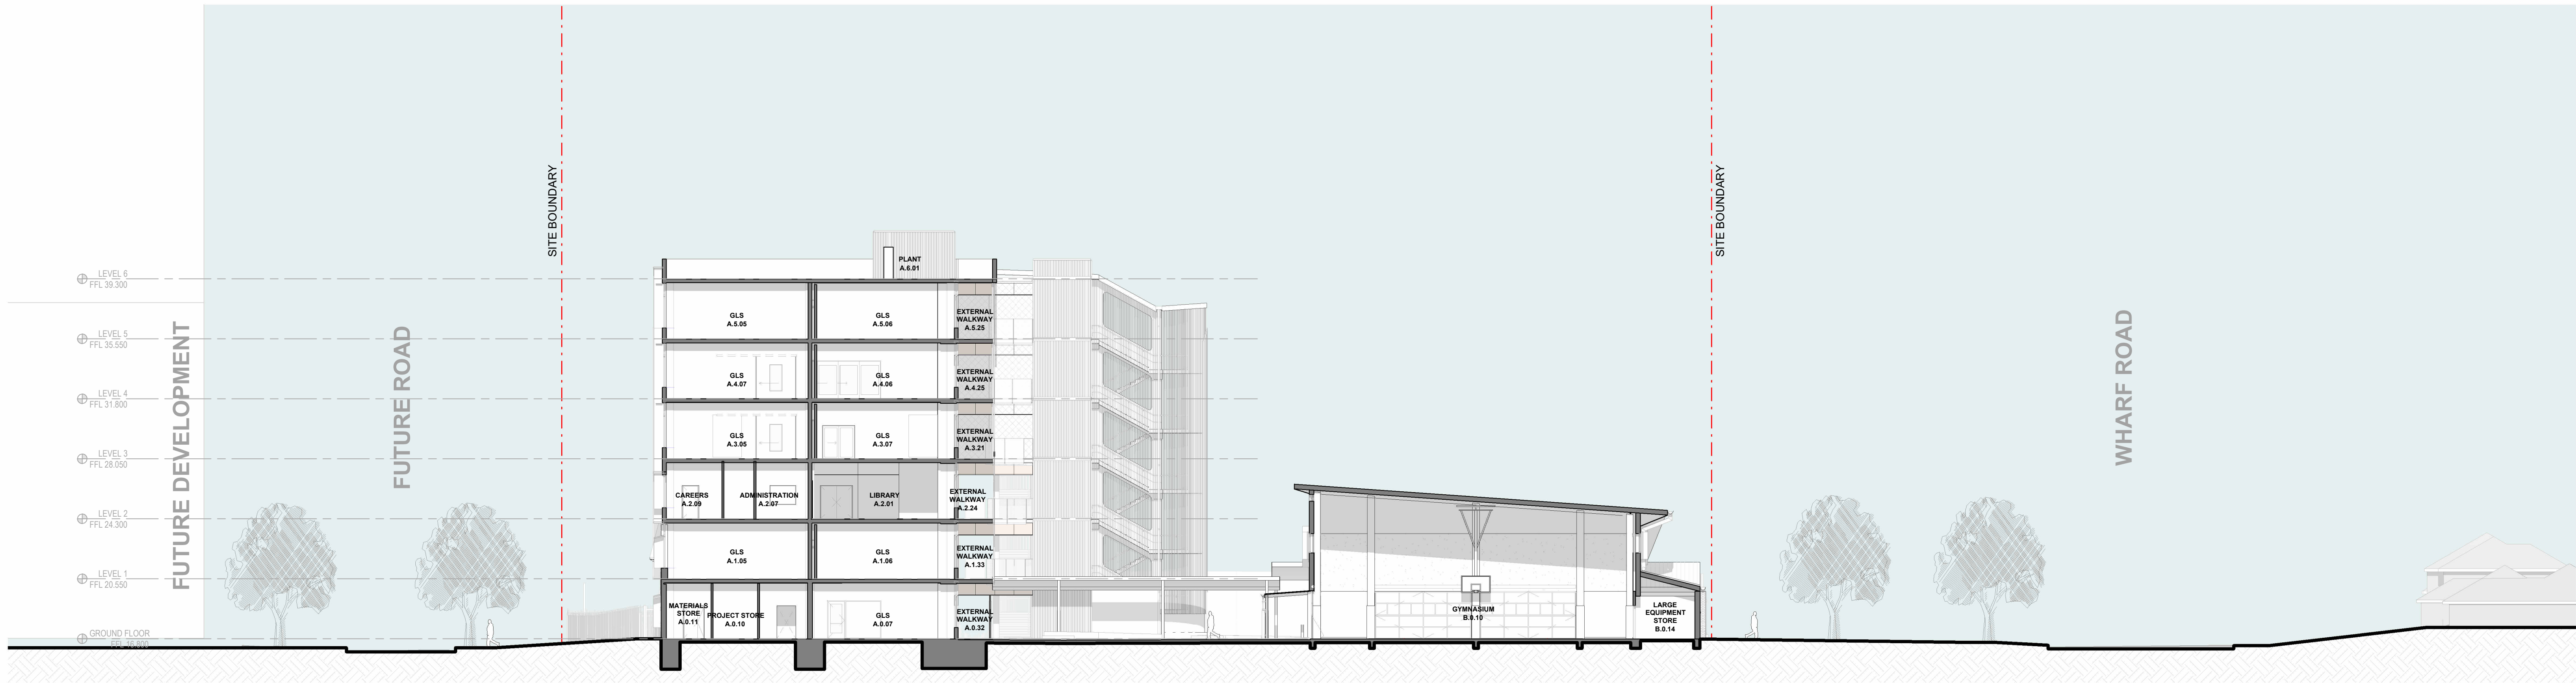

A SITE CROSS SECTION - STAGE 2
1 : 200

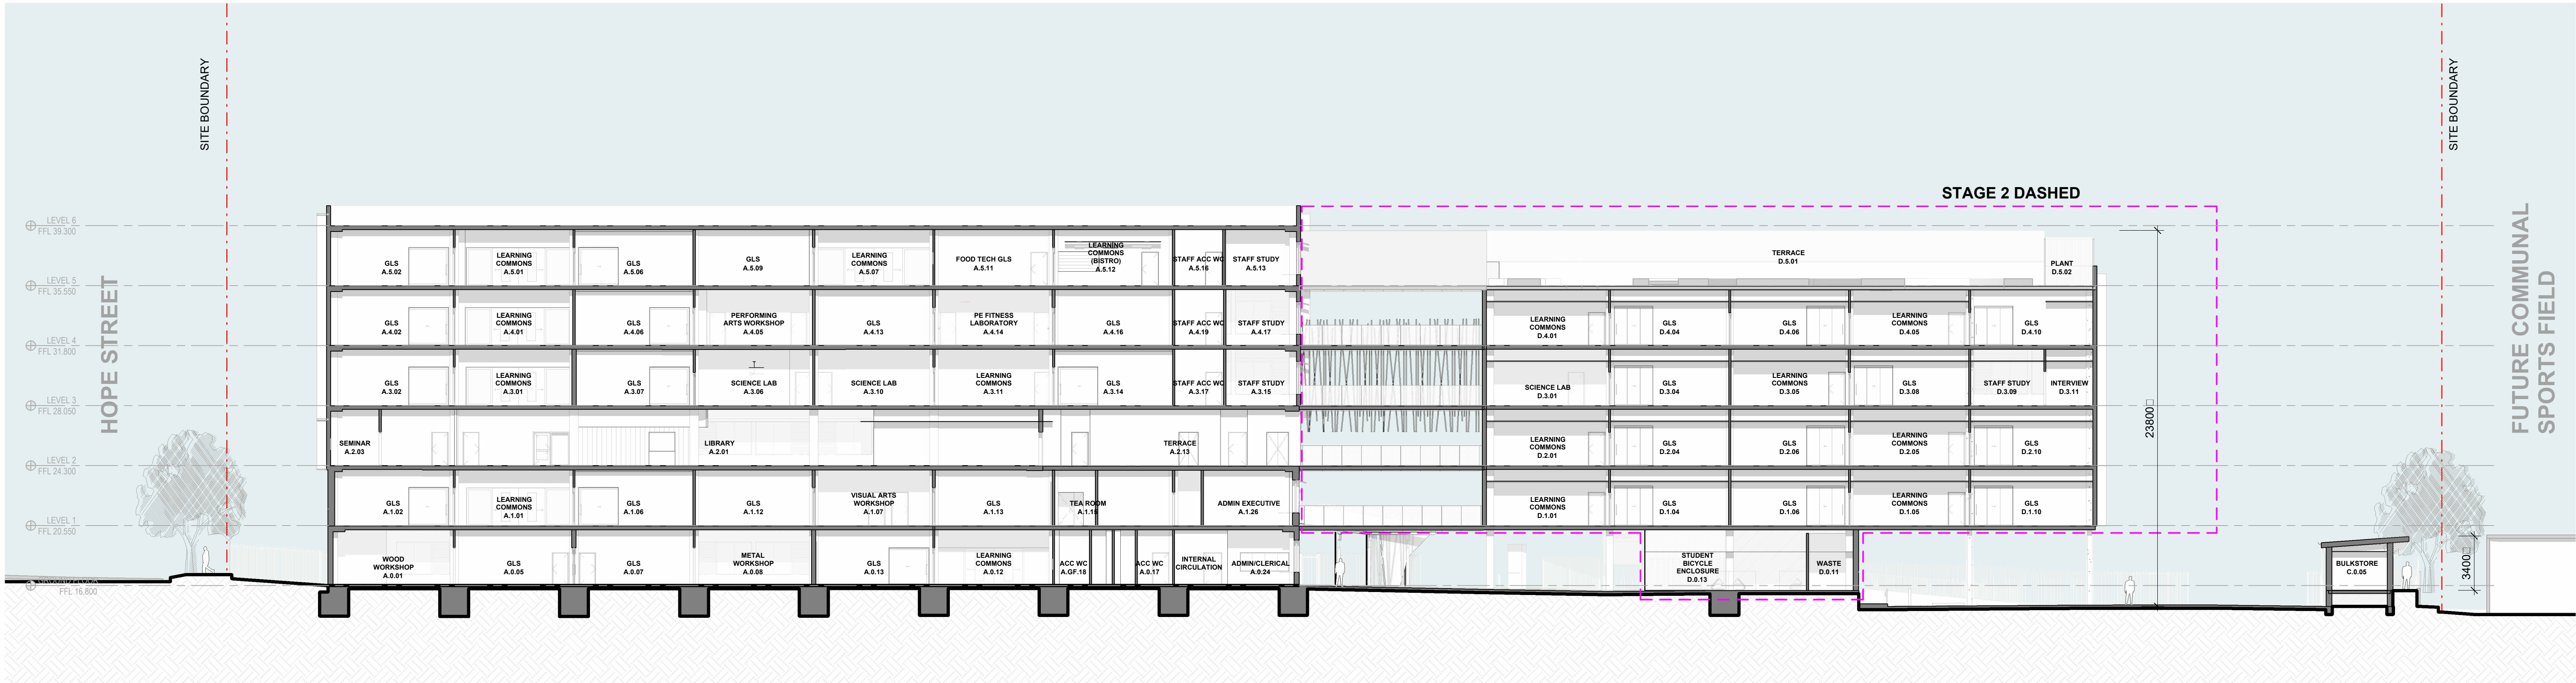

B SITE LONGITUDINAL SECTION - STAGE 2
1 : 200

Issue No.	Date	Description	Chkd
5	2025.01.24	Issue For REF	TP
4	2025.01.16	Draft Issue	TP
3	2025.01.10	Draft Issue	TP
2	2024.12.04	Draft Issue	TP
1	2024.11.29	Draft Issue	TP

Changes to this Revision

Drawing Title
SITE SECTIONS STAGE 2 - SHEET 2

Project
24133 - MELROSE PARK HS
at
34 Hope Street, Melrose Park, NSW 2114



NBRSS

+61 2 9922 2344
nbrs.com.au
Nominated Architects:
Jonathan West NSW 9899
NBRSS & Partners Pty Ltd VIC 51197
ABN 16 002 247 565
Any form of replication of this drawing in full or in part without the written permission of NBRSS+PARTNERS Pty Ltd constitutes an infringement of the copyright.
© 2024


Date 24/01/2025 6:19:17 PM
Scale 1:200 @ A1
NBRSS Project # 24133

Drawing Reference
MPHS-NBRSS-ZZ-ZZ-DR-A-004002
Revision
5

REF ISSUE



MC01
COLORBOND
METAL
CLADDING -
SURFMIST

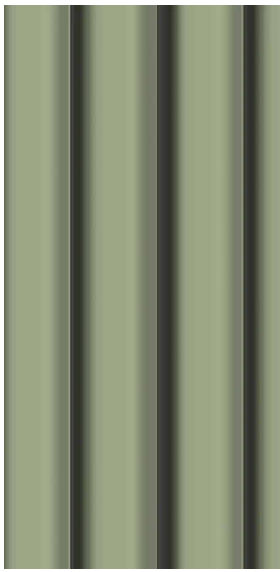


MC02
COLORBOND
METAL
CLADDING -
PALE
ECUALYPT



SCN21, SCN22
METAL SUN
SHADE -
POWDER
COATED FINISH



SCN01
PERFORATED METAL SCREEN/SUN
SHADE - POWDER COATED FINISH
(VARIOUS COLOR)

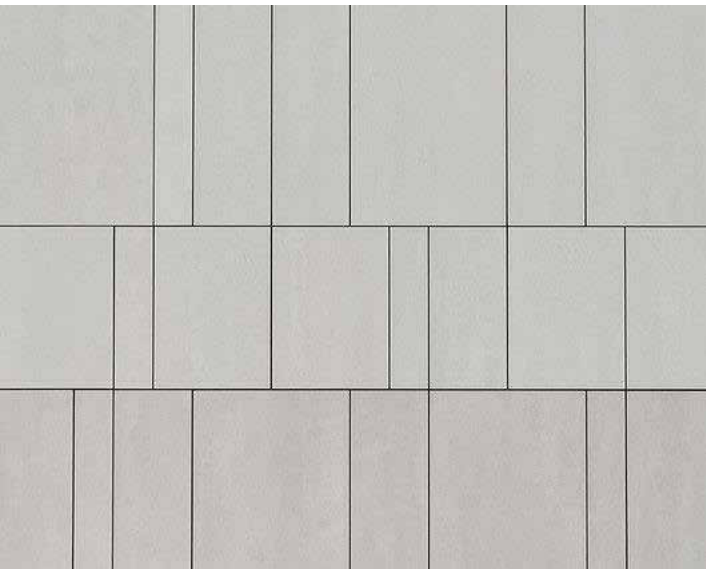

CFC
COLOURED THROUGH COMPRESSED
FIBRE CEMENT CLADDING (VARIOUS
COLOR)



BWK01
DARK COLOR BRICK



BWK02
SNOWDROP GLAZED

COLORBOND
COLORS



POWDER
COATED
COLORS



CFC COLORS



REF ISSUE

Issue No.	Date	Description	Chkd
4	2025.01.24	Issue For REF	TP
3	2025.01.10	Draft Issue	TP
2	2024.12.04	Draft Issue	TP
1	2024.11.29	Draft Issue	TP

Changes to this Revision

Drawing Title
3D IMAGES - SHEET 1

Project
24133 - MELROSE PARK HS

at
34 Hope Street, Melrose Park, NSW 2114




NBRSPartners

+61 2 9922 2344
nbrs.com.au
Nominated Architects:
Andrew Duffin NSW 5602
Jonathan West NSW 9890
NBRSPartners Pty Ltd VIC 51197
ABN 16 002 247 565
Any form of replication of this drawing in full or in part without the written permission of NBRSPartners Pty Ltd constitutes an infringement of the copyright.
© 2024

Date 24/01/2025 6:08:12 PM
Scale 1 : 360 @ A1
NBRSPartners Project # 24133

Drawing Reference
MPHS-NBRSPartners-ZZ-DR-A-009001

Revision
4

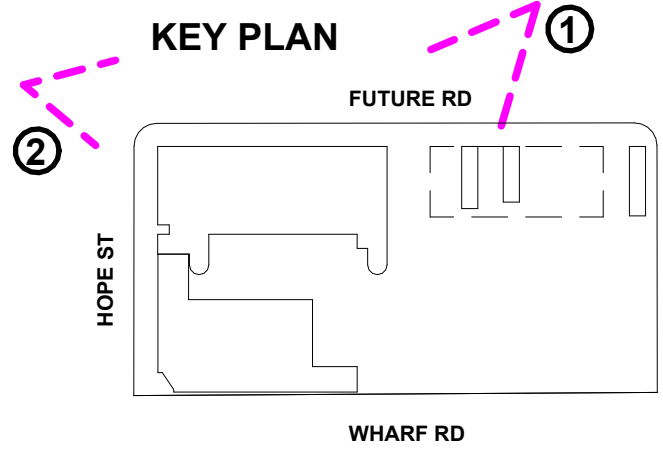

COLORBOND COLORS

POWDER COATED COLORS

CFC COLORS



TM - STAINLESS STEEL TENSILE MECH

BAT02 - POWDERCOATED METAL BATTEN

BAL POWDERCOATED PERFORATED METAL BALUSTRADE




SCN01 PERFORATED METAL SCREEN/SUN SHADE - POWDER COATED FINISH (VARIOUS COLORS)

SCN02 METAL SUN SHADE - POWDER COATED FINISH



BWK01 DARK COLOR BRICK

BWK02 SNOWDROP GLAZED

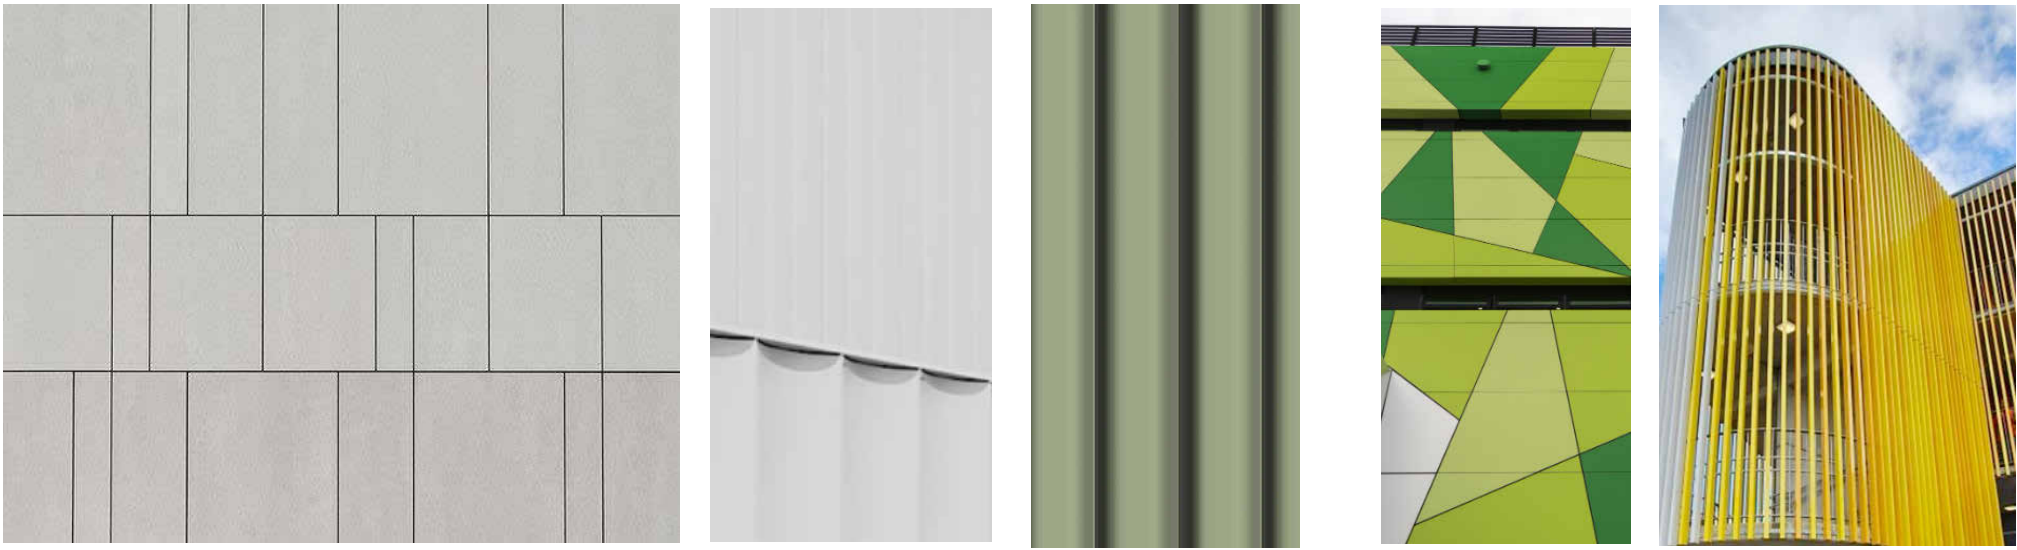

CFC COLOURED THROUGH COMPRESSED FIBRE CEMENT CLADDING (VARIOUS COLORS)

MC01 COLORBOND METAL CLADDING - SURFMIST

MC02 COLORBOND METAL CLADDING - PALE ECUALYPT

MC03 POWDER-COATED ALUMINIUM CLADDING

BAT01 - POWDER COATED METAL BATTEN



FUTURE RESIDENTIAL DEVELOPMENT

Issue No.	Date	Description	Chkd
4	2025.01.24	Issue For REF	TP
3	2025.01.10	Draft Issue	TP
2	2024.12.04	Draft Issue	TP
1	2024.11.29	Draft Issue	TP

Changes to this Revision

Drawing Title
3D IMAGES - SHEET 2

Project
24133 - MELROSE PARK HS

at
34 Hope Street, Melrose Park, NSW 2114



NBRS

+61 2 9922 2344
nbrs.com.au
Nominated Architects:
Andrew Duffin NSW 5602
Jonathan West NSW 9899
NBRS & Partners Pty Ltd VIC 51197
ABN 16 002 247 565
Any form of replication of this drawing in full or in part without the written permission of NBRS+PARTNERS Pty Ltd constitutes an infringement of the copyright.
© 2024


Date 24/01/2025 6:08:17 PM
Scale 1 : 360 @ A1
NBRS Project # 24133

Drawing Reference
MPHS-NBRS-ZZ-DR-A-009002
Revision
4

①



KEY PLAN

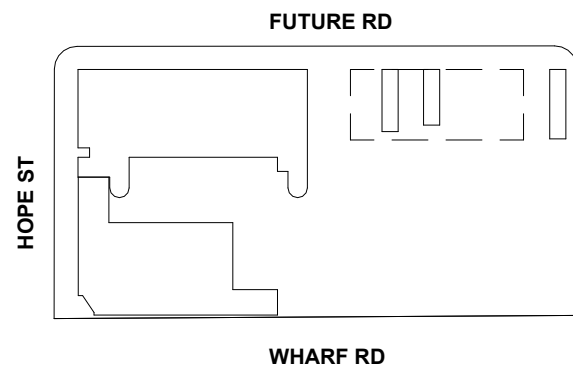


COLORBOND
COLORS




POWDER
COATED
COLORS



CFC COLORS

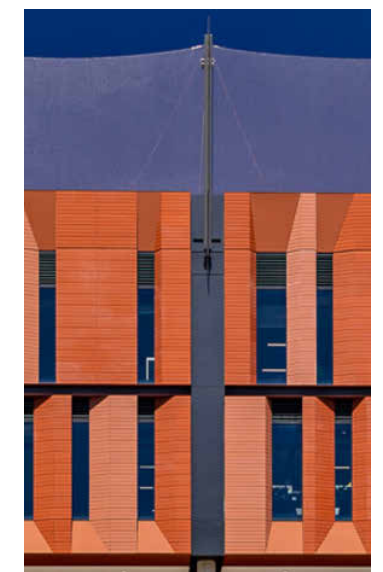

TM - STAINLESS
STEEL TENSILE
MECH

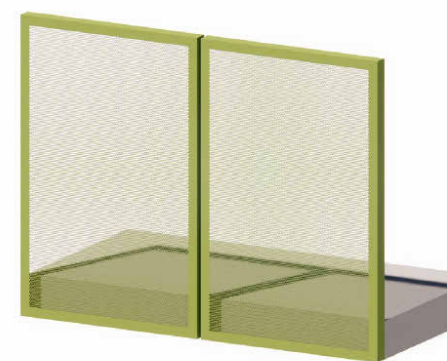

BAL
POWDERCOATED PERFORATED
METAL BALUSTRADE (VARIOUS
COLOURS)


②



SCN01
PERFORATED METAL SCREEN/SUN
SHADE - POWDER COATED FINISH
(VARIOUS COLOR)




SCN02
METAL SUN SHADE -
POWDER COATED
FINISH

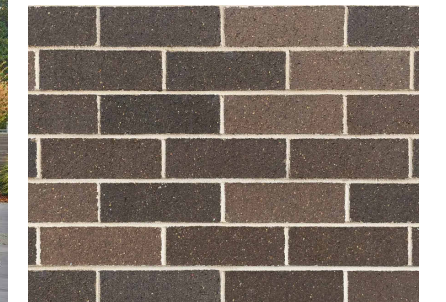


BWK01
DARK COLOR BRICK



BWK02
SNOWDROP GLAZED

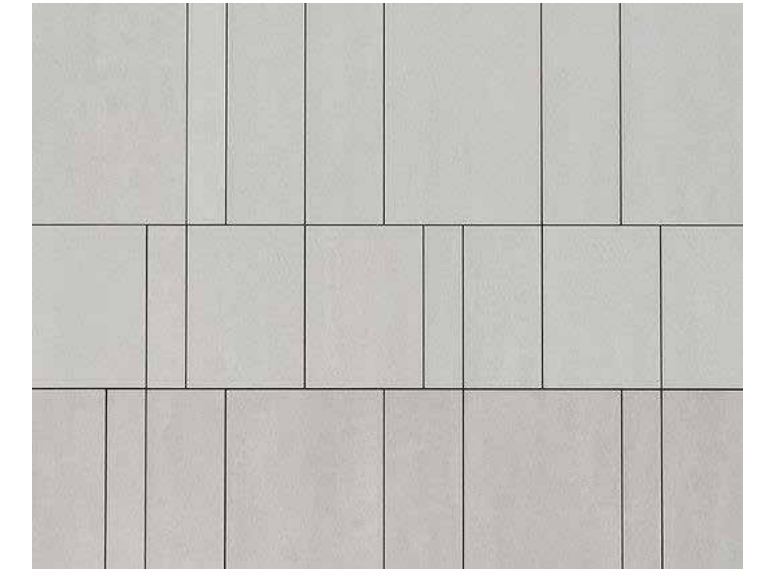


CFC
COLOURED THROUGH
COMPRESSED FIBRE
CEMENT CLADDING
(VARIOUS COLOR)

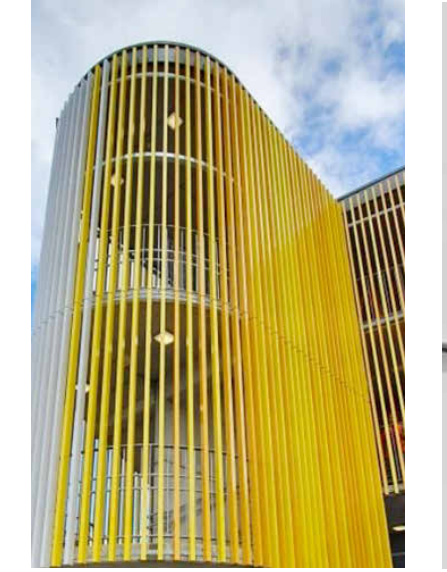


BAT01
METAL BATTEN
(VARIOUS COLOR)



MC02
COLORBOND
METAL
CLADDING -
SURFMIST

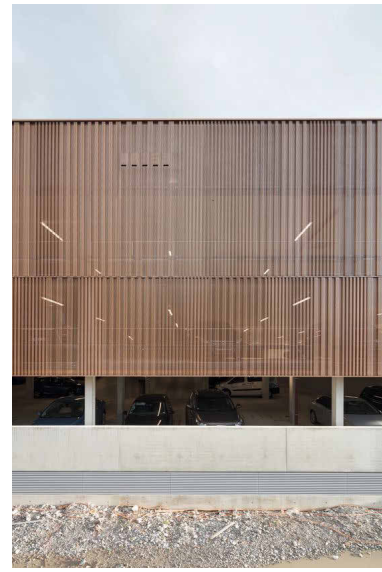

BAT02
METAL BATTEN
(VARIOUS COLOR)

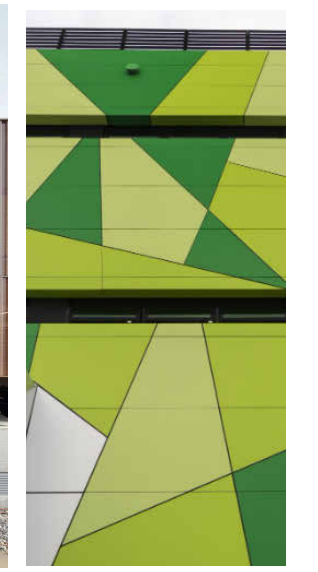

MC03
POWDER-
COATED
ALUMINIUM
CLADDING

REF ISSUE

Issue No.	Date	Description	Chkd
4	2025 01 24	Issue For REF	TP
3	2025 01 10	Draft Issue	TP
2	2024 12 04	Draft Issue	TP
1	2024 11 29	Draft Issue	TP

Changes to this Revision

Drawing Title
3D IMAGES - SHEET 3

Project
24133 - MELROSE PARK HS

at
34 Hope Street, Melrose Park, NSW 2114



NBRS

+61 2 9922 2344
nbrs.com.au
Nominated Architects:
Jonathan West NSW 9899
NBRS & Partners Pty Ltd VIC 51197
Any form of replication of this drawing in full or in part without the written permission of NBRS+PARTNERS Pty Ltd constitutes an infringement of the copyright.
ABN 16 002 247 565
© 2024

Date 24/01/2025 6:08:22 PM
Scale 1 : 360 @ A1
NBRS Project # 24133

Drawing Reference
MPHS-NBRS-ZZ-ZZ-DR-A-009003
Revision
4