

NEW HIGH SCHOOL FOR MEDOWIE

6 Abundance Rd, Medowie NSW 2318


REVIEW OF ENVIRONMENTAL FACTORS

SHEET NO.	SHEET NAME
-----------	------------

000001	COVER AND DRAWING LIST
000003	CONSOLIDATED SCHEDULE OF ACCOMODATION
000051	SITE ANALYSIS SHEET 01
000100	STACKING PLAN
000110	3D AXONOMETRIC DIAGRAM
000150	DEMOLITION PLAN
000200	LOCATION PLAN
000201	SITE PLAN
001000	OVERALL GROUND PLAN
001001	OVERALL LEVEL 1 PLAN
001002	OVERALL LEVEL 2 PLAN
001003	OVERALL ROOF PLAN
002500	SHADOW DIAGRAMS
003000	GFA PLANS
003001	SITE ELEVATIONS - SHEET 1
003002	SITE ELEVATIONS - SHEET 2
004001	SITE SECTIONS - SHEET 1
005261	ENTRY CANOPY - PLAN, SECTION AND TYPICAL DETAIL
005266	WALKWAY - PLAN, SECTION AND TYPICAL DETAIL
008600	STAGE 1 - SIGNAGE
009010	EXTERNAL FINISHES - BLOCK A
009011	EXTERNAL FINISHES - BLOCK B
009011	EXTERNAL FINISHES - BLOCK C (HALL)
Grand total: 23	



NBRs

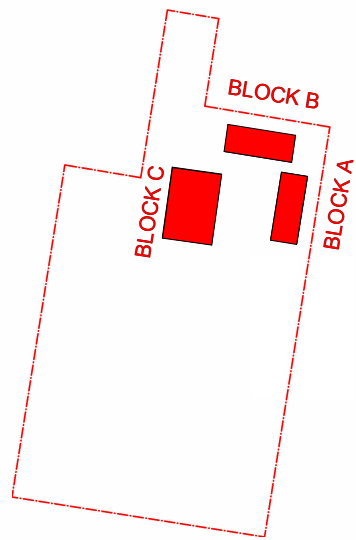

KEY PLAN

REF

Issue No.	Date	Description	Chkd
2	2025/01/15	DRAFT REF (FINAL ISSUE)	MK
1	2024/11/29	ISSUE FOR DRAFT REF	MK

Changes to this Revision

NBRs

+61 2 9922 2344
Nominated Architects:
Andrew Duffin NSW 5602
Jonathan West NSW 9899
NBRs & Partners Pty Ltd VIC 51197

nbrs.com.au

ABN 16 002 247 565

Project
24135 - MEDOWIE HIGH SCHOOL

at
6 Abundance Rd, Medowie NSW 2318




Drawing Title
COVER AND DRAWING LIST

Date	24/01/2025 10:43:59 AM	Revision	
Scale	@ A1		
NBRs Project #	24135		
Drawing Reference	MHS-NBRs-ZZ-ZZ-DR-A-000001		
			2

Any form of replication of this drawing in full or in part without the written permission of NBRs+PARTNERS Pty Ltd constitutes an infringement of the copyright.

© 2024

CONCEPTUAL AERIAL IMAGE - NEW HIGH SCHOOL IN MEDOWIE SEEN FROM THE SOUTH EAST OF THE SITE

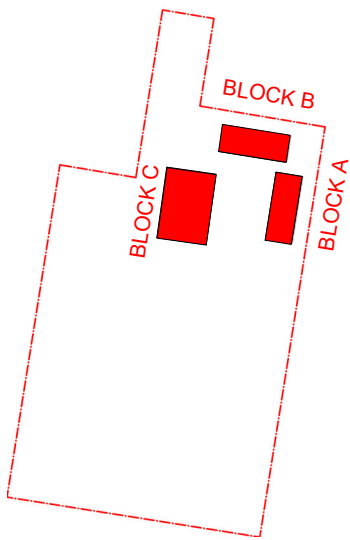

KEY PLAN

REF

Issue				
No.	Date	Description	Chkd	
1	2024/11/29	ISSUE FOR DRAFT REF	MK	
2	2025/01/20	DRAFT REF (FINAL ISSUE)	MK	

Changes to this Revision

+61 2 9922 2344
Nominated Architects:
Andrew Duffin NSW 9602
Jonathan West NSW 9899
NBRS & Partners Pty Ltd VIC 51197

nbrcs.com.au
ABN 16 002 247 565

Project
24135 - MEDOWIE HIGH SCHOOL

at
6 Abundance Rd, Medowie NSW 2318



Drawing Title
CONSOLIDATED SCHEDULE OF
ACCOMMODATION

Date20/01/2025 8:55:57 AM

Scale@ A1

NBRS Project #24135


Drawing ReferenceRevision

MHS-NBRS-XX-XX-DR-A-0000032

SCHEDULE OF ACCOMMODATION - BLOCK A					
HUB#	ROOM NAME	ROOM #	LEVEL	AREA	
HS 101 GENERAL LEARNING SPACES					
HS101.01	GLS	A.R1.15	01	65 m²	
HS101.01	GLS	A.R1.16	01	65 m²	
HS101.03	LEARNING COMMONS	A.R1.17	01	81 m²	
HS101.05	MULTI-PURPOSE	A.R1.18	01	49 m²	
HS101.01	GLS	A.R1.19	01	67 m²	
HS101.01	GLS	A.R1.20	01	64 m²	
HS101.01	GLS	A.R2.03	02	67 m²	
HS101.01	GLS	A.R2.04	02	67 m²	
HS101.03	LEARNING COMMONS	A.R2.05	02	82 m²	
HS101.05	MULTI-PURPOSE	A.R2.06	02	49 m²	
HS101.01	GLS	A.R2.07	02	65 m²	
				722 m²	
HS 102 GENERAL LEARNING SPACES (SUPPORT)					
HS102.06	SLSO OFFICE	A.R0.31	00	15 m²	
HS201.15	CIRCULATION	A.R0.32	00	8 m²	
HS201.13	STAFF EOT	A.R0.33	00	5 m²	
HS102.10	AMB WC	A.R0.34	00	3 m²	
HS102.10	AMB WC	A.R0.35	00	3 m²	
HS102.08	ACC WC	A.R0.36	00	6 m²	
HS102.09 + HS102.11	ADULT CHANGE + SHOWER + LAUNDRY	A.R0.37	00	16 m²	
HS102.03	LEARNING COMMONS	A.R0.38	00	82 m²	
HS102.01	GLS - SLU	A.R0.39	00	64 m²	
HS102.08	ACC WC	A.R0.40	00	6 m²	
HS102.05	MULTIPURPOSE ROOM	A.R0.41	00	49 m²	
HS102.01	GLS - SLU	A.R0.42	00	67 m²	
HS102.01	GLS - SLU	A.R0.43	00	64 m²	
HS102.12	OLC	A.R0.44	00	130 m²	
				517 m²	
HS 201 ADMINISTRATION HUB					
HS201.01	PUBLIC RECEPTION	A.R0.03	00	28 m²	
HS201.05	INTERVIEW/OFFICE	A.R0.04	00	15 m²	
HS201.02	STUDENT RECEPTION	A.R0.05	00	22 m²	
HS201.05	INTERVIEW/OFFICE	A.R0.07	00	15 m²	
HS201.05	INTERVIEW/OFFICE	A.R0.08	00	15 m²	
HS201.14	STUDENT ACC WC & SHR	A.R0.09	00	9 m²	
HS201.09	CLINIC GIRLS	A.R0.10	00	13 m²	
HS201.09	CLINIC BOYS	A.R0.11	00	13 m²	
HS201.07	ADMIN EXECUTIVE	A.R0.13	00	65 m²	
HS201.10	VISITOR'S OFFICE	A.R0.14	00	15 m²	
HS201.04	DEPUTY	A.R0.15	00	15 m²	
HS201.14	STAFF ACC WC & SHR	A.R0.16	00	9 m²	
HS201.05	INTERVIEW/OFFICE	A.R0.17	00	15 m²	
HS201.13	STAFF AMB. F	A.R0.18	00	3 m²	
HS201.04	DEPUTY	A.R0.19	00	15 m²	
HS201.13	STAFF AMB. M	A.R0.20	00	3 m²	
HS201.08	SECURE STORE	A.R0.21	00	13 m²	
HS201.11	TEA ROOM	A.R0.23	00	20 m²	
HS201.12	UTILITY	A.R0.24	00	21 m²	
HS201.03	PRINCIPAL	A.R0.27	00	20 m²	
HS201.13	STAFF WC	A.R0.28	00	4 m²	
HS201.05	INTERVIEW/OFFICE	A.R0.29	00	15 m²	
HS201.13	STAFF WC	A.R0.30	00	4 m²	
				369 m²	
HS 202 STAFF HUB					
HS202.02	STAFF LOUNGE	A.R0.22	00	44 m²	
HS202.02	STAFF LOUNGE	A.R0.25	00	38 m²	
				82 m²	
HS 204 LIBRARY HUB					
HS204.08	SENIOR STUDY	A.R1.03	01	50 m²	
HS204.02	LIBRARY	A.R1.04	01	279 m²	
HS204.10	SYSTEM ADMIN	A.R1.05	01	14 m²	
HS204.07	COMPUTER STORE	A.R1.06	01	10 m²	
HS204.06	COMPUTER LEARNING	A.R1.07	01	68 m²	
HS204.09	CAREERS	A.R1.08	01	13 m²	
HS204.04	MPS (MULTI PURPOSE SPACE)	A.R1.09	01	13 m²	
HS204.04	MPS (MULTI PURPOSE SPACE)	A.R1.10	01	13 m²	
HS204.03	PRINT	A.R1.11	01	3 m²	
HS204.13	STUDENT ACC WC	A.R1.12	01	6 m²	
HS204.05	ADMINISTRATION	A.R1.13	01	52 m²	
HS204.12	STAFF ACC WC	A.R1.14	01	6 m²	
				528 m²	
HS 305 HEALTH/PE LEARNING HUB					
HS305.1	GLS - HPE	A.R2.08	02	65 m²	
HS305.2	PE FITNESS LABORATORY	A.R2.09	02	130 m²	
HS305.5	FEMALE CHANGE ROOMS	A.R2.11	02	15 m²	
HS305.4	STORE	A.R2.12	02	22 m²	
HS305.5	MALE CHANGE ROOMS	A.R2.13	02	15 m²	
HS305.1	GLS - HPE	A.R2.14	02	67 m²	
				315 m²	
HS 306 PERFORMING ARTS LEARNING HUB					
HS306.2	PERFORMING ARTS WORKSHOP	A.R2.15	02	129 m²	
HS306.1	GLS - PAH	A.R2.16	02	67 m²	
HS306.1	GLS - PAH	A.R2.17	02	67 m²	
				263 m²	
HS 401 STUDENT AMENITIES					
HS401.3	ACC WC	A.R0.46	00	7 m²	
HS401.2	AMB. WC	A.R0.47	00	4 m²	
HS401.2	AMB. WC	A.R0.48	00	4 m²	
HS401.2	M. WC	A.R0.49	00	4 m²	
HS401.2	M. WC	A.R0.50	00	4 m²	
HS401.2	M. WC	A.R0.51	00	4 m²	
HS401.2	M. WC	A.R0.52	00	4 m²	
HS401.3	ACC. WC	A.R1.22	01	7 m²	
HS401.1	F. AMB	A.R1.23	01	4 m²	
HS401.1	M. AMB	A.R1.24	01	4 m²	
HS401.3	ACC. WC	A.R2.19	02	7 m²	
HS401.1	F. AMB	A.R2.20	02	4 m²	
HS401.1	M. AMB	A.R2.21	02	4 m²	
				61 m²	
HS 402 OTHER STORAGE					
HS402.2	CLEANERS	A.R0.57	00	4 m²	
HS402.2	CLEANERS	A.R1.25	01	8 m²	
HS402.2	CLEANERS	A.R2.22	02	8 m²	
				20 m²	
HS CIRCULATION					
CIRCULATION		A.R0.02	00	176 m²	

SCHEDULE OF ACCOMMODATION - BLOCK A				
HUB#	ROOM NAME	ROOM #	LEVEL	AREA
HS201.15	CIRCULATION	A.R0.06	00	24 m²
HS201.15	CIRCULATION	A.R0.12	00	25 m²
HS201.15	CIRCULATION	A.R0.26	00	12 m²
	CIRCULATION	A.R1.02	01	175 m²
	CIRCULATION	A.R2.02	02	169 m²
HS201.15	CIRCULATION	A.R2.10	02	13 m²
				593 m²
HS SERVICES				
	CIRCULATION	A.R0.44	00	36 m²
	CIRCULATION	A.R0.53	00	9 m²
HS402.4	EDB	A.R0.54	00	2 m²
	AIRLK	A.R0.55	00	3 m²
HS402.3	MAIN COMMS ROOM	A.R0.56	00	21 m²
HS201.01	EDB	A.R0.60	00	1 m²
	CIRCULATION	A.R1.26	01	28 m²
HS402.3	BCR	A.R1.27	01	13 m²
HS402.4	EDB	A.R1.28	01	4 m²
	MECH PLANT	A.R1.29	01	45 m²
	CIRCULATION	A.R2.23	02	28 m²
HS402.3	BCR	A.R2.24	02	13 m²
HS402.4	EDB	A.R2.25	02	4 m²
	MECH PLANT	A.R2.26	02	36 m²
				243 m²
VER				
	LIFT	A.R0.01	00	7 m²
				7 m²
Grand total Area: 109				3719 m²

SCHEDULE OF ACCOMMODATION - BLOCK B				
HUB#	ROOM NAME	ROOM #	LEVEL	AREA
HS 101 GENERAL LEARNING SPACES				
HS101.01	GLS	B.R1.09	01	64 m²
HS101.01	GLS	B.R1.10	01	65 m²
HS101.01	GLS	B.R2.09	02	66 m²
HS101.01	GLS	B.R2.11	02	65 m²
HS101.01	GLS	B.R2.12	02	64 m²
HS101.05	MULTI-PURPOSE	B.R2.14	02	49 m²
HS101.01	GLS	B.R2.15	02	66 m²
HS101.01	GLS	B.R2.16	02	67 m²
				506 m²
HS 101.03 LEARNING COMMONS				
HS101.03	LEARNING COMMONS	B.R1.11	01	132 m²
HS101.03	LEARNING COMMONS	B.R2.10	02	132 m²
HS101.03	LEARNING COMMONS	B.R2.13	02	81 m²
				345 m²
HS 202 STAFF HUB				
	FLEXIBLE SPACE	B.R1.12	01	65 m²
HS202.01	STAFF	B.R1.13	01	243 m²
HS202.03	MEETING ROOM	B.R1.14	01	11 m²
HS202.05	KITCHENETTE	B.R1.15	01	6 m²
HS202.06	ACC WC	B.R1.16	01	6 m²
				331 m²
HS 301 SCIENCE LEARNING HUB				
HS301.1	GLS - SCI	B.R2.02	02	68 m²
HS301.1	GLS - SCI	B.R2.03	02	68 m²
HS301.2	SCIENCE LAB	B.R2.04	02	100 m²
HS301.4 + HS301.6	SCIENCE PREPARATION & APPARATUS STORE	B.R2.05	02	41 m²
HS301.7	CHEMICAL STORE	B.R2.06	02	13 m²
HS301.5	APPARATUS STORE ROOM	B.R2.07	02	19 m²
HS301.3	MULTI-PURPOSE	B.R2.08	02	24 m²
				332 m²
HS 302 VISUAL ARTS LEARNING HUB				
HS302.1	GLS - VAH	B.R1.02	01	64 m²
HS302.1	GLS - VAH	B.R1.03	01	67 m²
HS302.2	VISUAL ARTS WORKSHOP	B.R1.04	01	105 m²
HS302.5	KILN	B.R1.05	01	9 m²
HS302.3	STORE ROOM	B.R1.06	01	16 m²
HS302.4 + HS302.6	PROJECT & POTTERY STORE	B.R1.07	01	38 m²
TBA	GREEN/MEDIA ROOM	B.R1.08	01	26 m²
				326 m²
HS 303 WOOD + METAL TECHNOLOGY LEARNING HUB				
HS303.2	WOOD WORKSHOP	B.R0.02	00	125 m²
HS303.9	DUST EXTRACTION ROOM	B.R0.03	00	7 m²
HS303.4	MATERIALS STORE	B.R0.04	00	21 m²
HS303.5	PROJECT STORE	B.R0.05	00	21 m²
TBA	BAG STORE	B.R0.06	00	14 m²
HS303.1	GLS - WMT	B.R0.07	00	65 m²
HS303.7	LASER + PRINTER ROOM	B.R0.08	00	17 m²
HS303.1	GLS - WMT	B.R0.09	00	64 m²
HS303.2	METAL WORKSHOP	B.R0.10	00	120 m²
TBA	BAG STORE	B.R0.11	00	13 m²
HS303.5	PROJECT STORE	B.R0.12	00	21 m²
HS303.4	MATERIALS STORE	B.R0.13	00	21 m²
HS303.3	WELDING BAY	B.R0.14	00	12 m²
HS303.6	LPG	B.R0.15	00	1 m²
	OXYGEN STORE	B.R0.16	00	1 m²
HS303.8	OUTDOOR COVERED WORKSHOP	B.R0.17	00	85 m²
				607 m²
HS 304 FOOD + TEXTILES LEARNING HUB				
HS304.1	TEXTILE GLS	B.R0.18	00	65 m²
HS304.4	MULTI-PURPOSE OR PREP AREA ON EXPANSION	B.R0.19	00	29 m²
HS304.8	BISTRO	B.R0.20	00	65 m²
HS304.1	GLS - FTH	B.R0.21	00	64 m²
HS304.2	KITCHEN	B.R0.22	00	103 m²
HS304.5	PREPARATION	B.R0.23	00	32 m²
HS304.6	STORE/PANTRY	B.R0.24	00	22 m²
HS304.7	LAUNDRY	B.R0.25	00	11 m²
				392 m²
HS 401 STUDENT AMENITIES				
HS401.3	ACC WC	B.R0.31	00	6 m²
HS401.1	FEMALE AMENITIES	B.R0.32	00	23 m²
HS401.1	F. AMB	B.R1.18	01	4 m²
HS401.2	M. AMB	B.R1.19	01	4 m²
HS401.3	ACC. WC	B.R1.20	01	7 m²
HS401.1	F. AMB	B.R2.18	02	4 m²
HS401.2	M. AMB	B.R2.19	02	4 m²
HS401.3	ACC. WC	B.R2.20	02	7 m²
				59 m²
HS 402 OTHER STORAGE				
	AIRLOCK	B.R0.26	00	4 m²
HS402.2	CLEANERS	B.R0.30	00	3 m²
HS402.2	CLEANERS	B.R1.22	01	10 m²
HS402.2	CLEANERS	B.R2.22	02	10 m²
				26 m²
HS CIRCULATION				
	CIRCULATION	B.R0.01	00	166 m²
	CIRCULATION	B.R1.01	01	181 m²
	CIRCULATION	B.R2.01	02	183 m²
				530 m²
HS SERVICES				
HS402.4	EDB	B.R0.27	00	2 m²
HS402.3	BCR	B.R0.28	00	10 m²
HS402.5	MAIN SWITCH ROOM	B.R0.29	00	28 m²
	MECH	B.R1.17	01	7 m²
	CIRCULATION	B.R1.21	01	25 m²
	AIRLOCK	B.R1.23	01	5 m²
HS402.4	EDB	B.R1.24	01	1 m²
HS402.3	BCR	B.R1.25	01	9 m²
	MECH. PLANT	B.R1.26	01	50 m²
	MECH	B.R2.17	02	7 m²
	CIRCULATION	B.R2.21	02	25 m²
	AIRLOCK	B.R2.23	02	5 m²
HS402.4	EDB	B.R2.24	02	1 m²
HS402.3	BCR	B.R2.25	02	9 m²
	MECH. PLANT	B.R2.26	02	40 m²
				224 m²
Grand total Area: 84				3678 m²

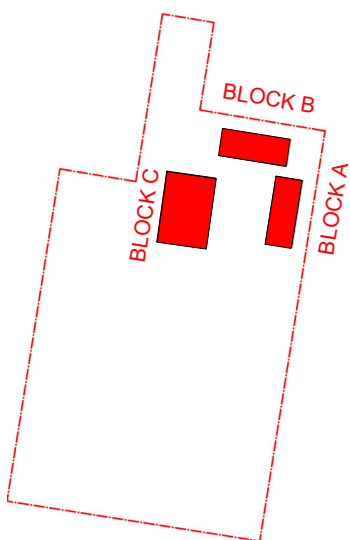

KEY PLAN

REF

Issue No.	Date	Description	Chkd
1	2024/11/29	ISSUE FOR DRAFT REF	MK
2	2025/01/20	DRAFT REF (FINAL ISSUE)	MK

Changes to this Revision

+61 2 9922 2344
Nominated Architects:
Andrew Duffin NSW 5602
Jonathan West NSW 9899
NBRS & Partners Pty Ltd VIC 51197
nbrs.com.au
ABN 16 002 247 565

Project
24135 - MEDOWIE HIGH SCHOOL

at
6 Abundance Rd, Medowie NSW 2318



Drawing Title
SITE ANALYSIS SHEET 01


Date 20/01/2025 8:57:32 AM

Scale @ A1

NBRS Project # 24135

Drawing Reference


MHS-NBRS-ZZ-ZZ-DR-A-000051

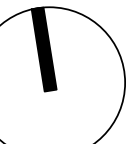

Revision

2

Any form of replication of this drawing in full or in part without the written permission of NBRS+PARTNERS Pty Ltd constitutes an infringement of the copyright.
© 2024

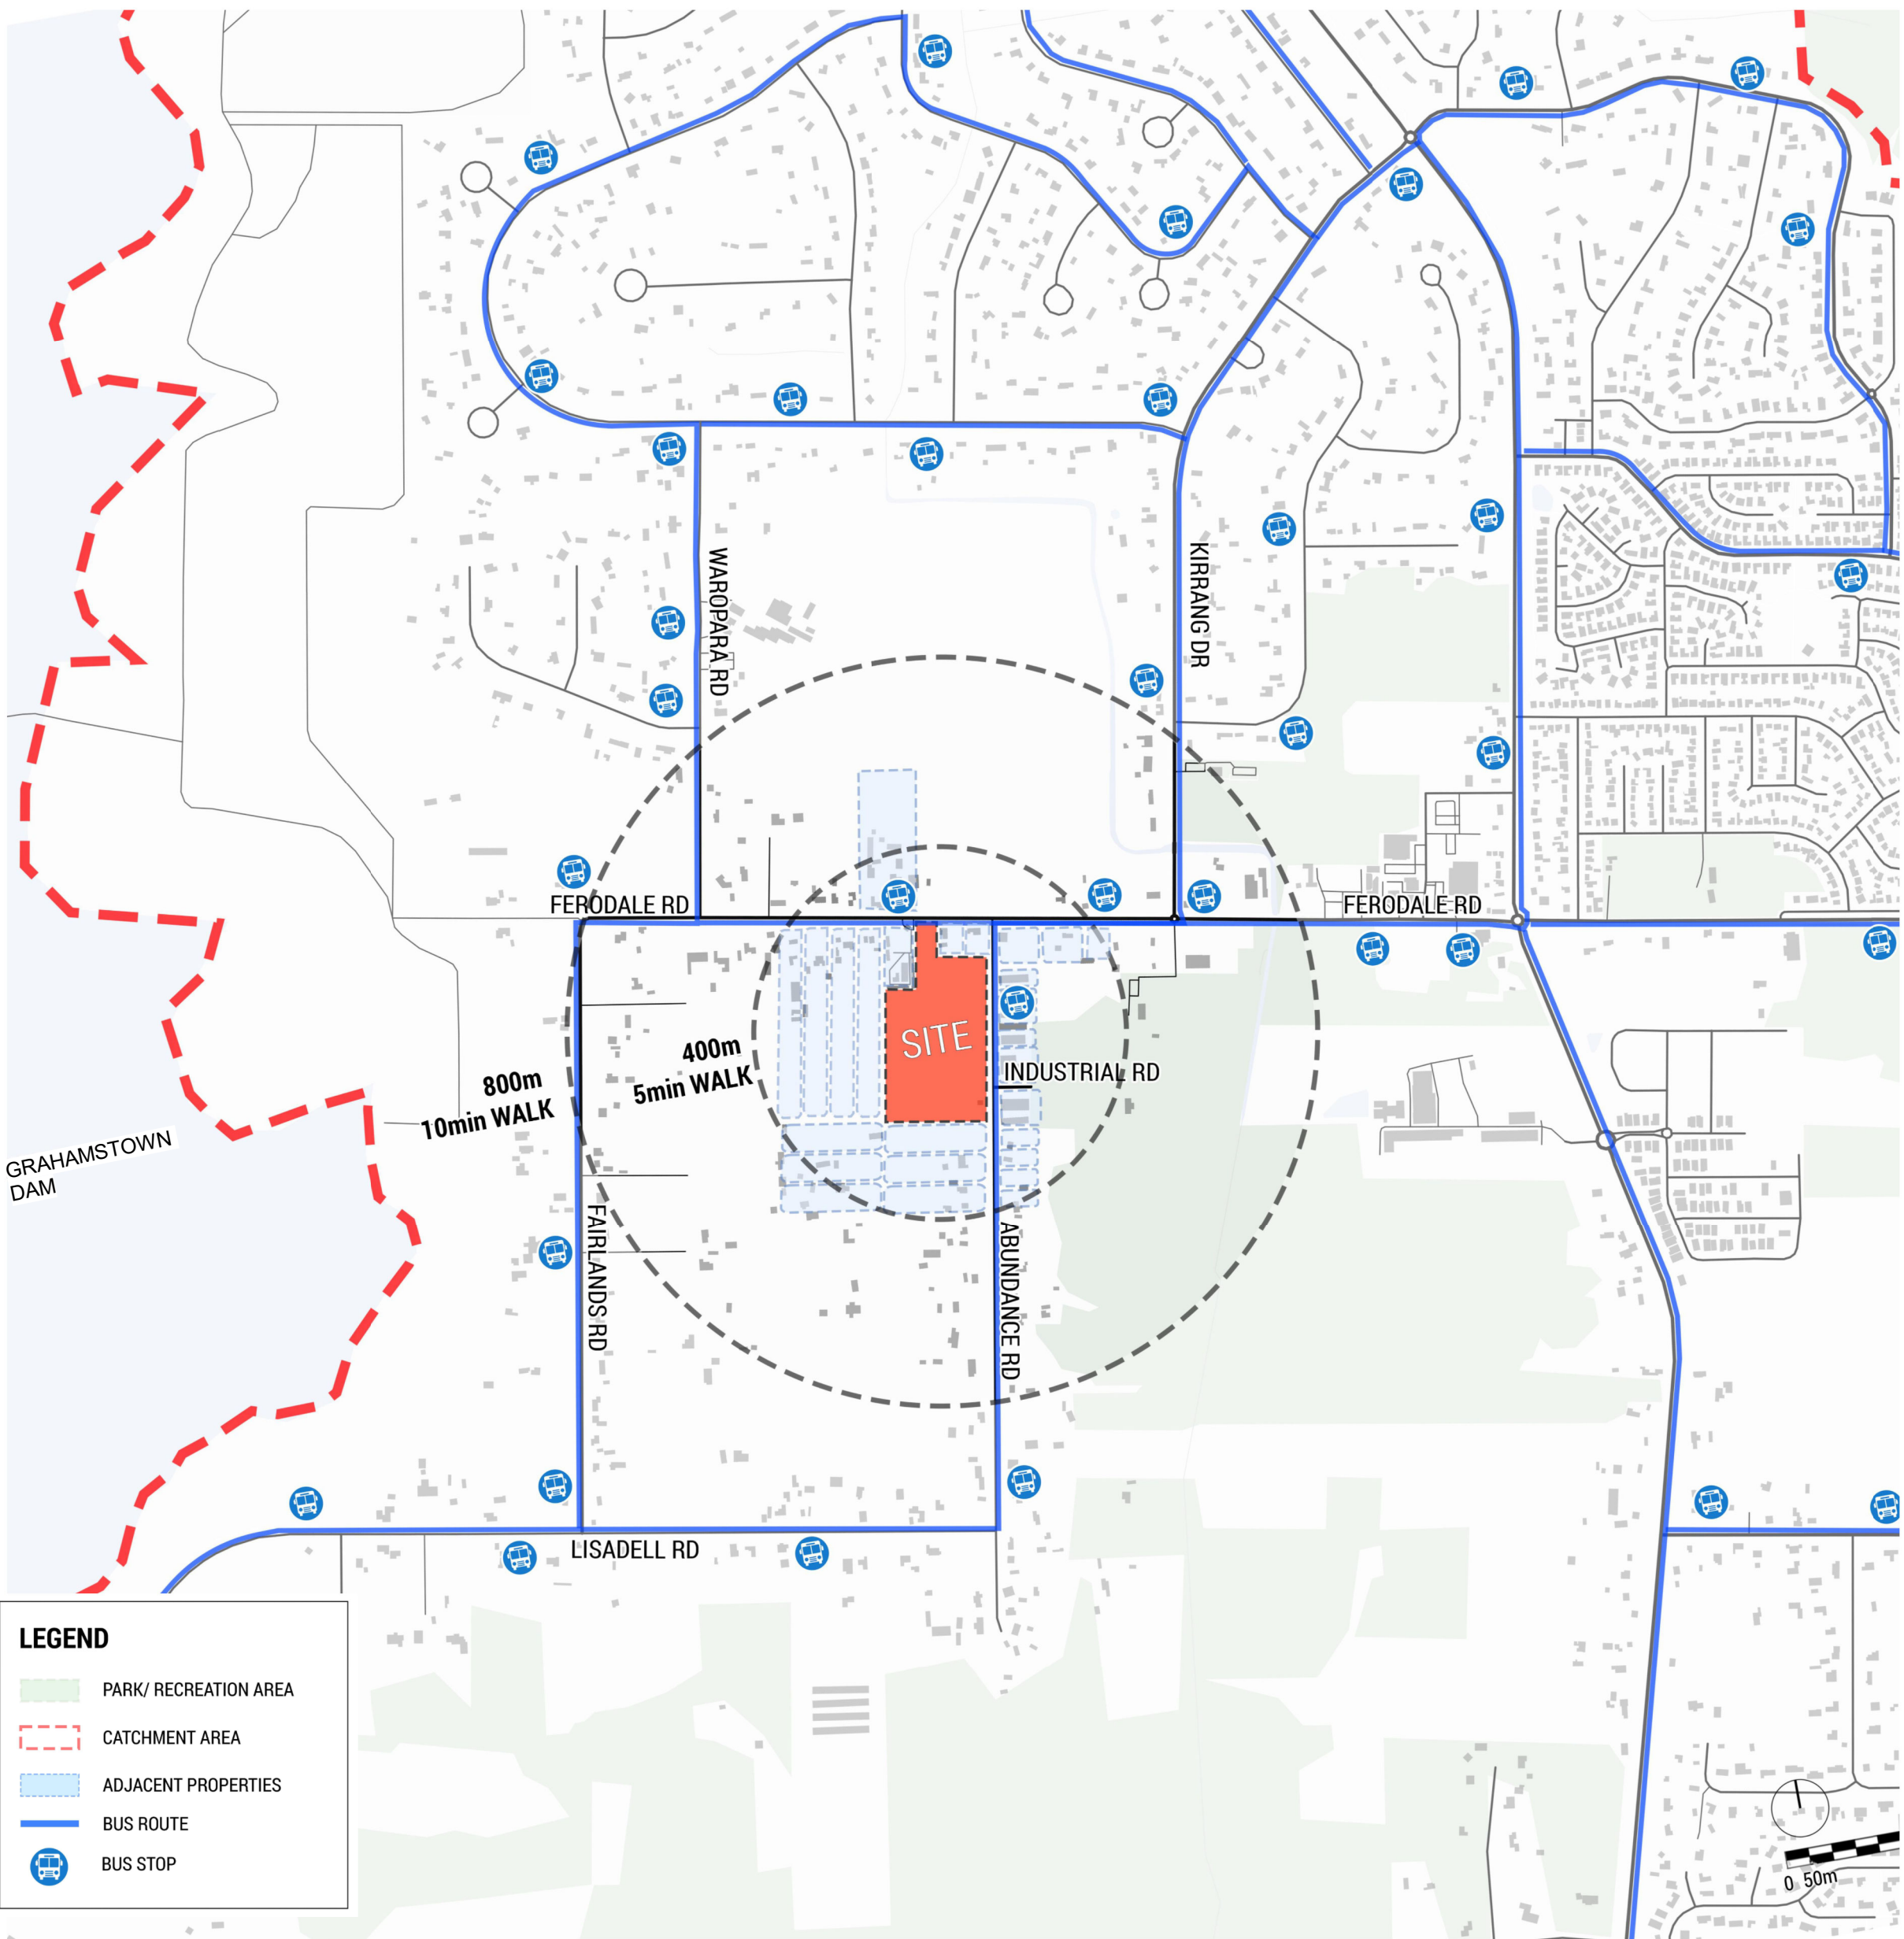

1 Location of power poles, height of overhead hv power lines passing over site, proximity to petrol station for air quality and noise impacts.



2. Narrow frontage, no existing driveway / vehicular crossing, high value tree on boundary, residential neighbour




3. Prominent corner property adjacent to proposed school site. Medowie Primary School across the road from site.



4. Abundance Rd. proposed kiss and drop, and bus stop to consider existing levels adjacent site in swale, and location of power poles, industrial use across road, truck movements on Abundance Rd.



5. Abundance Rd. looking north, proposed kiss and drop and bus stop to consider existing levels adjacent site in swale, and location of power poles, industrial use across road, truck movements on Abundance Rd.

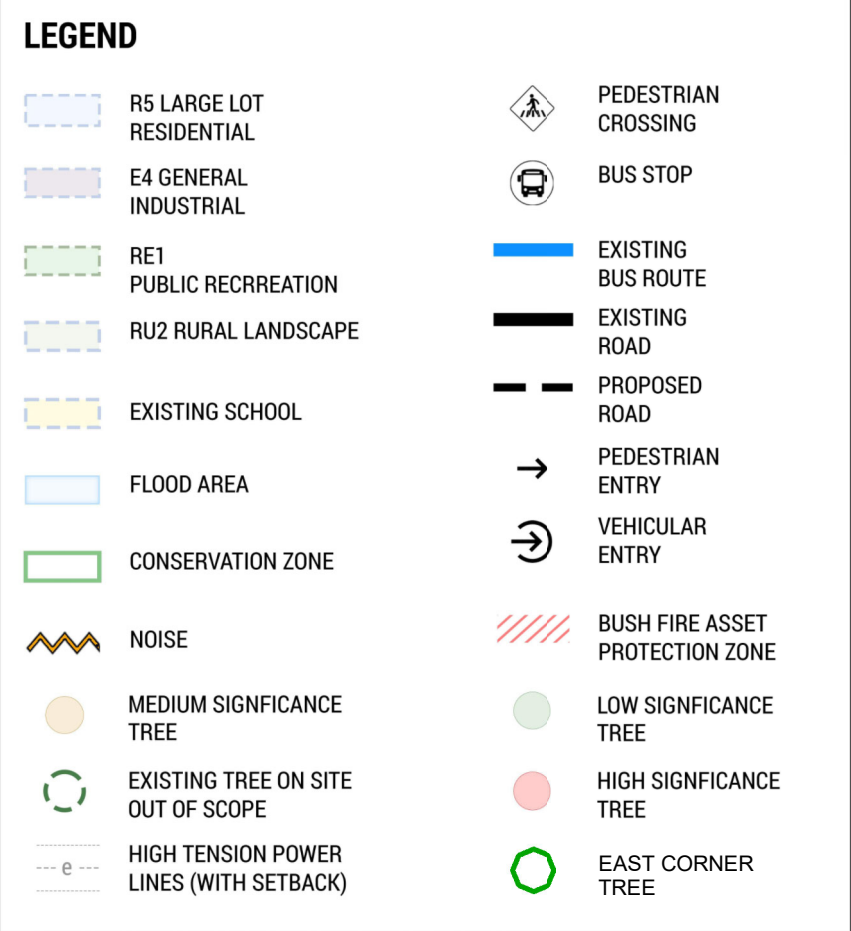

KEY PLAN

REF

Issue			
No.	Date	Description	Chkd
1	2024/11/29	ISSUE FOR DRAFT REF	MK
2	2025/01/20	DRAFT REF (FINAL ISSUE)	MK

Changes to this Revision

Project
24135 - MEDOWIE HIGH SCHOOL



at
6 Abundance Rd, Medowie NSW 2318



Drawing Title
STACKING PLAN

2


Any form of replication of this drawing in full or in part without the written permission of NBRSPARTNERS Pty Ltd constitutes an infringement of the copyright. © 2024

  

LEGEND

-  SITE BOUNDARY
 INDICATIVE SCHOOL/ FENCING BOUNDARY
 10m SETBACK LINE
 EXISTING POWER POLE

- | | |
|--|--------------------------------|
| | GLS HUB |
| | SUPPORT LEARNING UNIT (SLU) |
| | OUTDOOR LEARNING COMMON |
| | LEARNING COMMON |
| | SCIENCE LEARNING AREA |
| | FOOD+TEXTILES LEARNING HUB |
| | VISUAL ARTS LEARNING HUB |
| | PERFORMING ARTS LEARNING HUB |
| | WOOD + METAL TECH LEARNING HUB |
| | HEALTH & PE LEARNING HUB |
| | GYM & CANTEEN |
| | LIBRARY |
| | ADMIN / STAFF HUB |
| | ADDITIONAL LEARNING HUB |
| | SERVICES |
| | AMENITIES |
| | CIRCULATION |
| | STAIR/LIFTS |

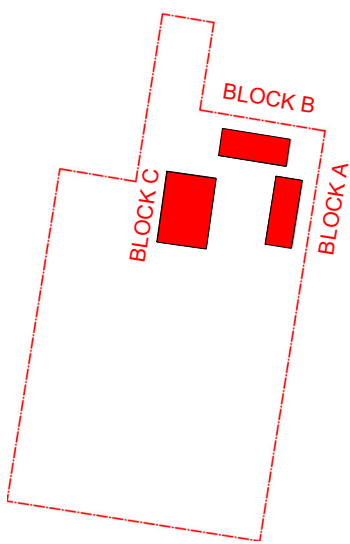

KEY PLAN

LEGEND

- SITE BOUNDARY
- INDICATIVE SCHOOL/ FENCING BOUNDARY
- 10m SETBACK LINE
- EXISTING POWER POLE
- GLS HUB
- SUPPORT LEARNING UNIT (SLU)
- OUTDOOR LEARNING COMMON
- LEARNING COMMON
- SCIENCE LEARNING AREA
- FOOD+TEXTILES LEARNING HUB
- VISUAL ARTS LEARNING HUB
- PERFORMING ARTS LEARNING HUB
- WOOD + METAL TECH LEARNING HUB
- HEALTH & PE LEARNING HUB
- GYM & CANTEEN
- LIBRARY
- ADMIN / STAFF HUB
- ADDITIONAL LEARNING HUB
- SERVICES
- AMENITIES
- CIRCULATION
- STAIR/LIFTS

REF

Issue No.	Date	Description	Chkd
1	2024/11/29	ISSUE FOR DRAFT REF	MK
2	2025/01/20	DRAFT REF (FINAL ISSUE)	MK

Changes to this Revision

+61 2 9922 2344
Nominated Architects:
Andrew Duffin NSW 5602
Jonathan West NSW 9899
NBRS & Partners Pty Ltd VIC 51197
nbrs.com.au
ABN 16 002 247 565

Project
24135 - MEDOWIE HIGH SCHOOL

at
6 Abundance Rd, Medowie NSW 2318



Drawing Title
3D AXONOMETRIC DIAGRAM

Date	20/01/2025 9:00:28 AM	Revision	
Scale	1 : 1000 @ A1		
NBRS Project #	24135		
Drawing Reference	MHS-NBRS-ZZ-ZZ-DR-A-000110		
			2

Any form of replication of this drawing in full or in part without the written permission of NBRS+PARTNERS Pty Ltd constitutes an infringement of the copyright.
© 2024

LEVEL 2

SCIENCE, GLS, PT FITNESS,
GLS, PERFORMING ARTS
WORKSHOPS

LEVEL 1


LIBRARY, GLS, LEARNING
COMMONS, VISUAL ARTS,
STAFF GLS

GROUND FLOOR

WOOD & METAL, FOOD &
TEXTILE, ADMIN AND
SELU, CANTEEN, HALL,
SERVICES, AMENITIES

STACKING DIAGRAM - 3D

STACKING AXO DIAGRAM

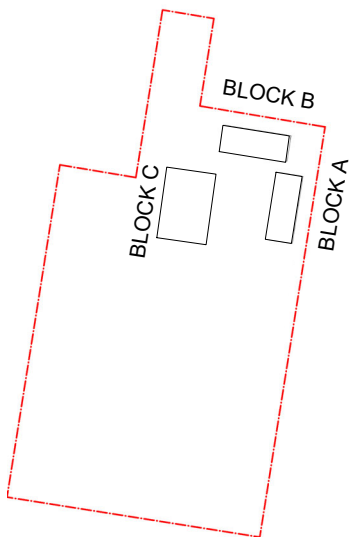

KEY PLAN

REF

Issue		Description	Chkd
No.	Date		
1	2024/11/29	ISSUE FOR DRAFT REF	MK
2	2025/01/20	DRAFT REF (FINAL ISSUE)	MK

Changes to this Revision

+61 2 9922 2344
Nominated Architects:
Andrew Duffin NSW 5602
Jonathan West NSW 9899
NBRS & Partners Pty Ltd VIC 51197
nbrs.com.au
ABN 16 002 247 565

Project
24135 - MEDOWIE HIGH SCHOOL

at
6 Abundance Rd, Medowie NSW 2318



Drawing Title
DEMOLITION PLAN

Date 20/01/2025 9:02:01 AM

Scale 1:500 @ A1

NBRS Project # 24135


Drawing Reference

MHS-NBRS-ZZ-ZZ-DR-A-000150



Revision

2

Any form of replication of this drawing in full or in part without the written permission of NBRS+PARTNERS Pty Ltd constitutes an infringement of the copyright.
© 2024

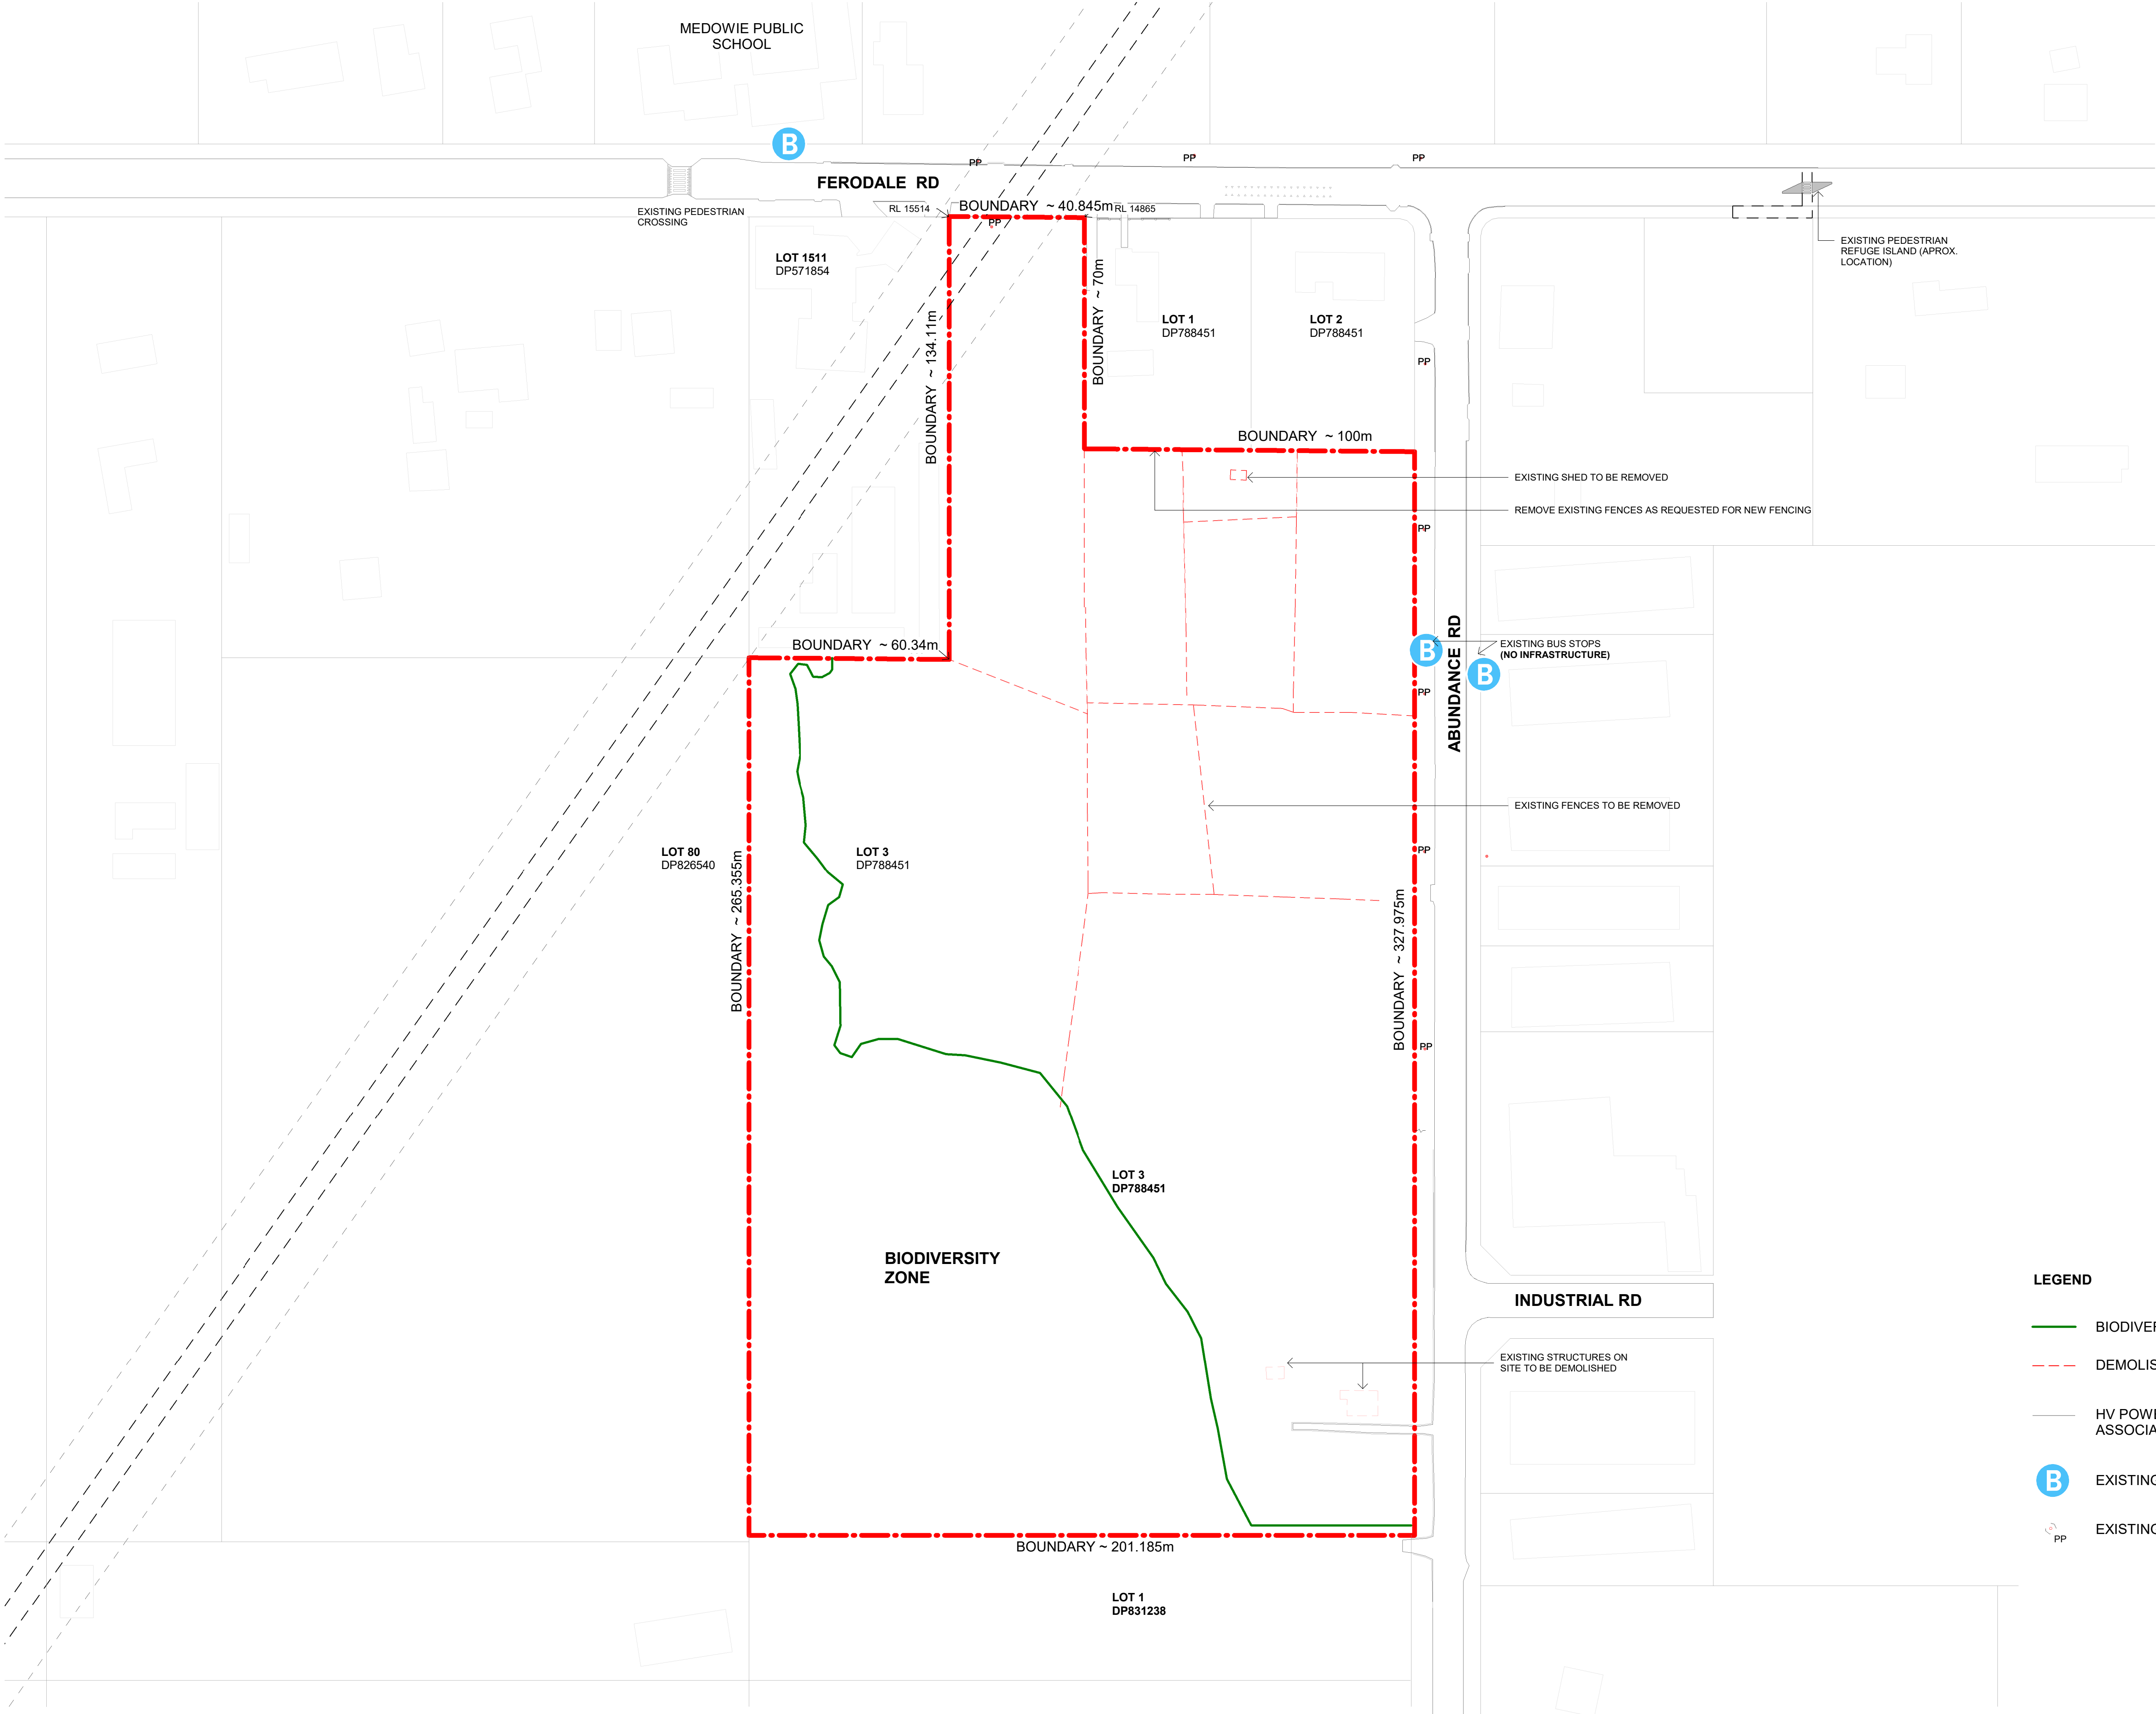

- LEGEND
- BIODIVERSITY VALUE MAP
 - DEMOLISHED ELEMENT
 - HV POWER LINES & ASSOCIATED EASEMENT
 - EXISTING BUS BAY
 - EXISTING POWER POLE

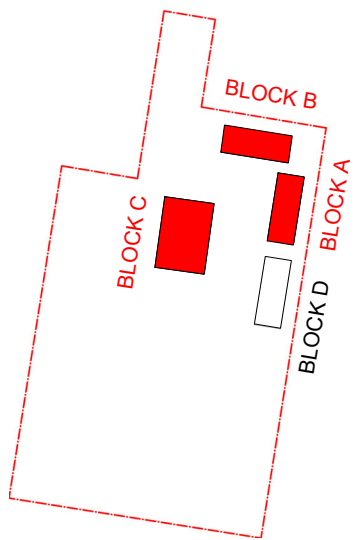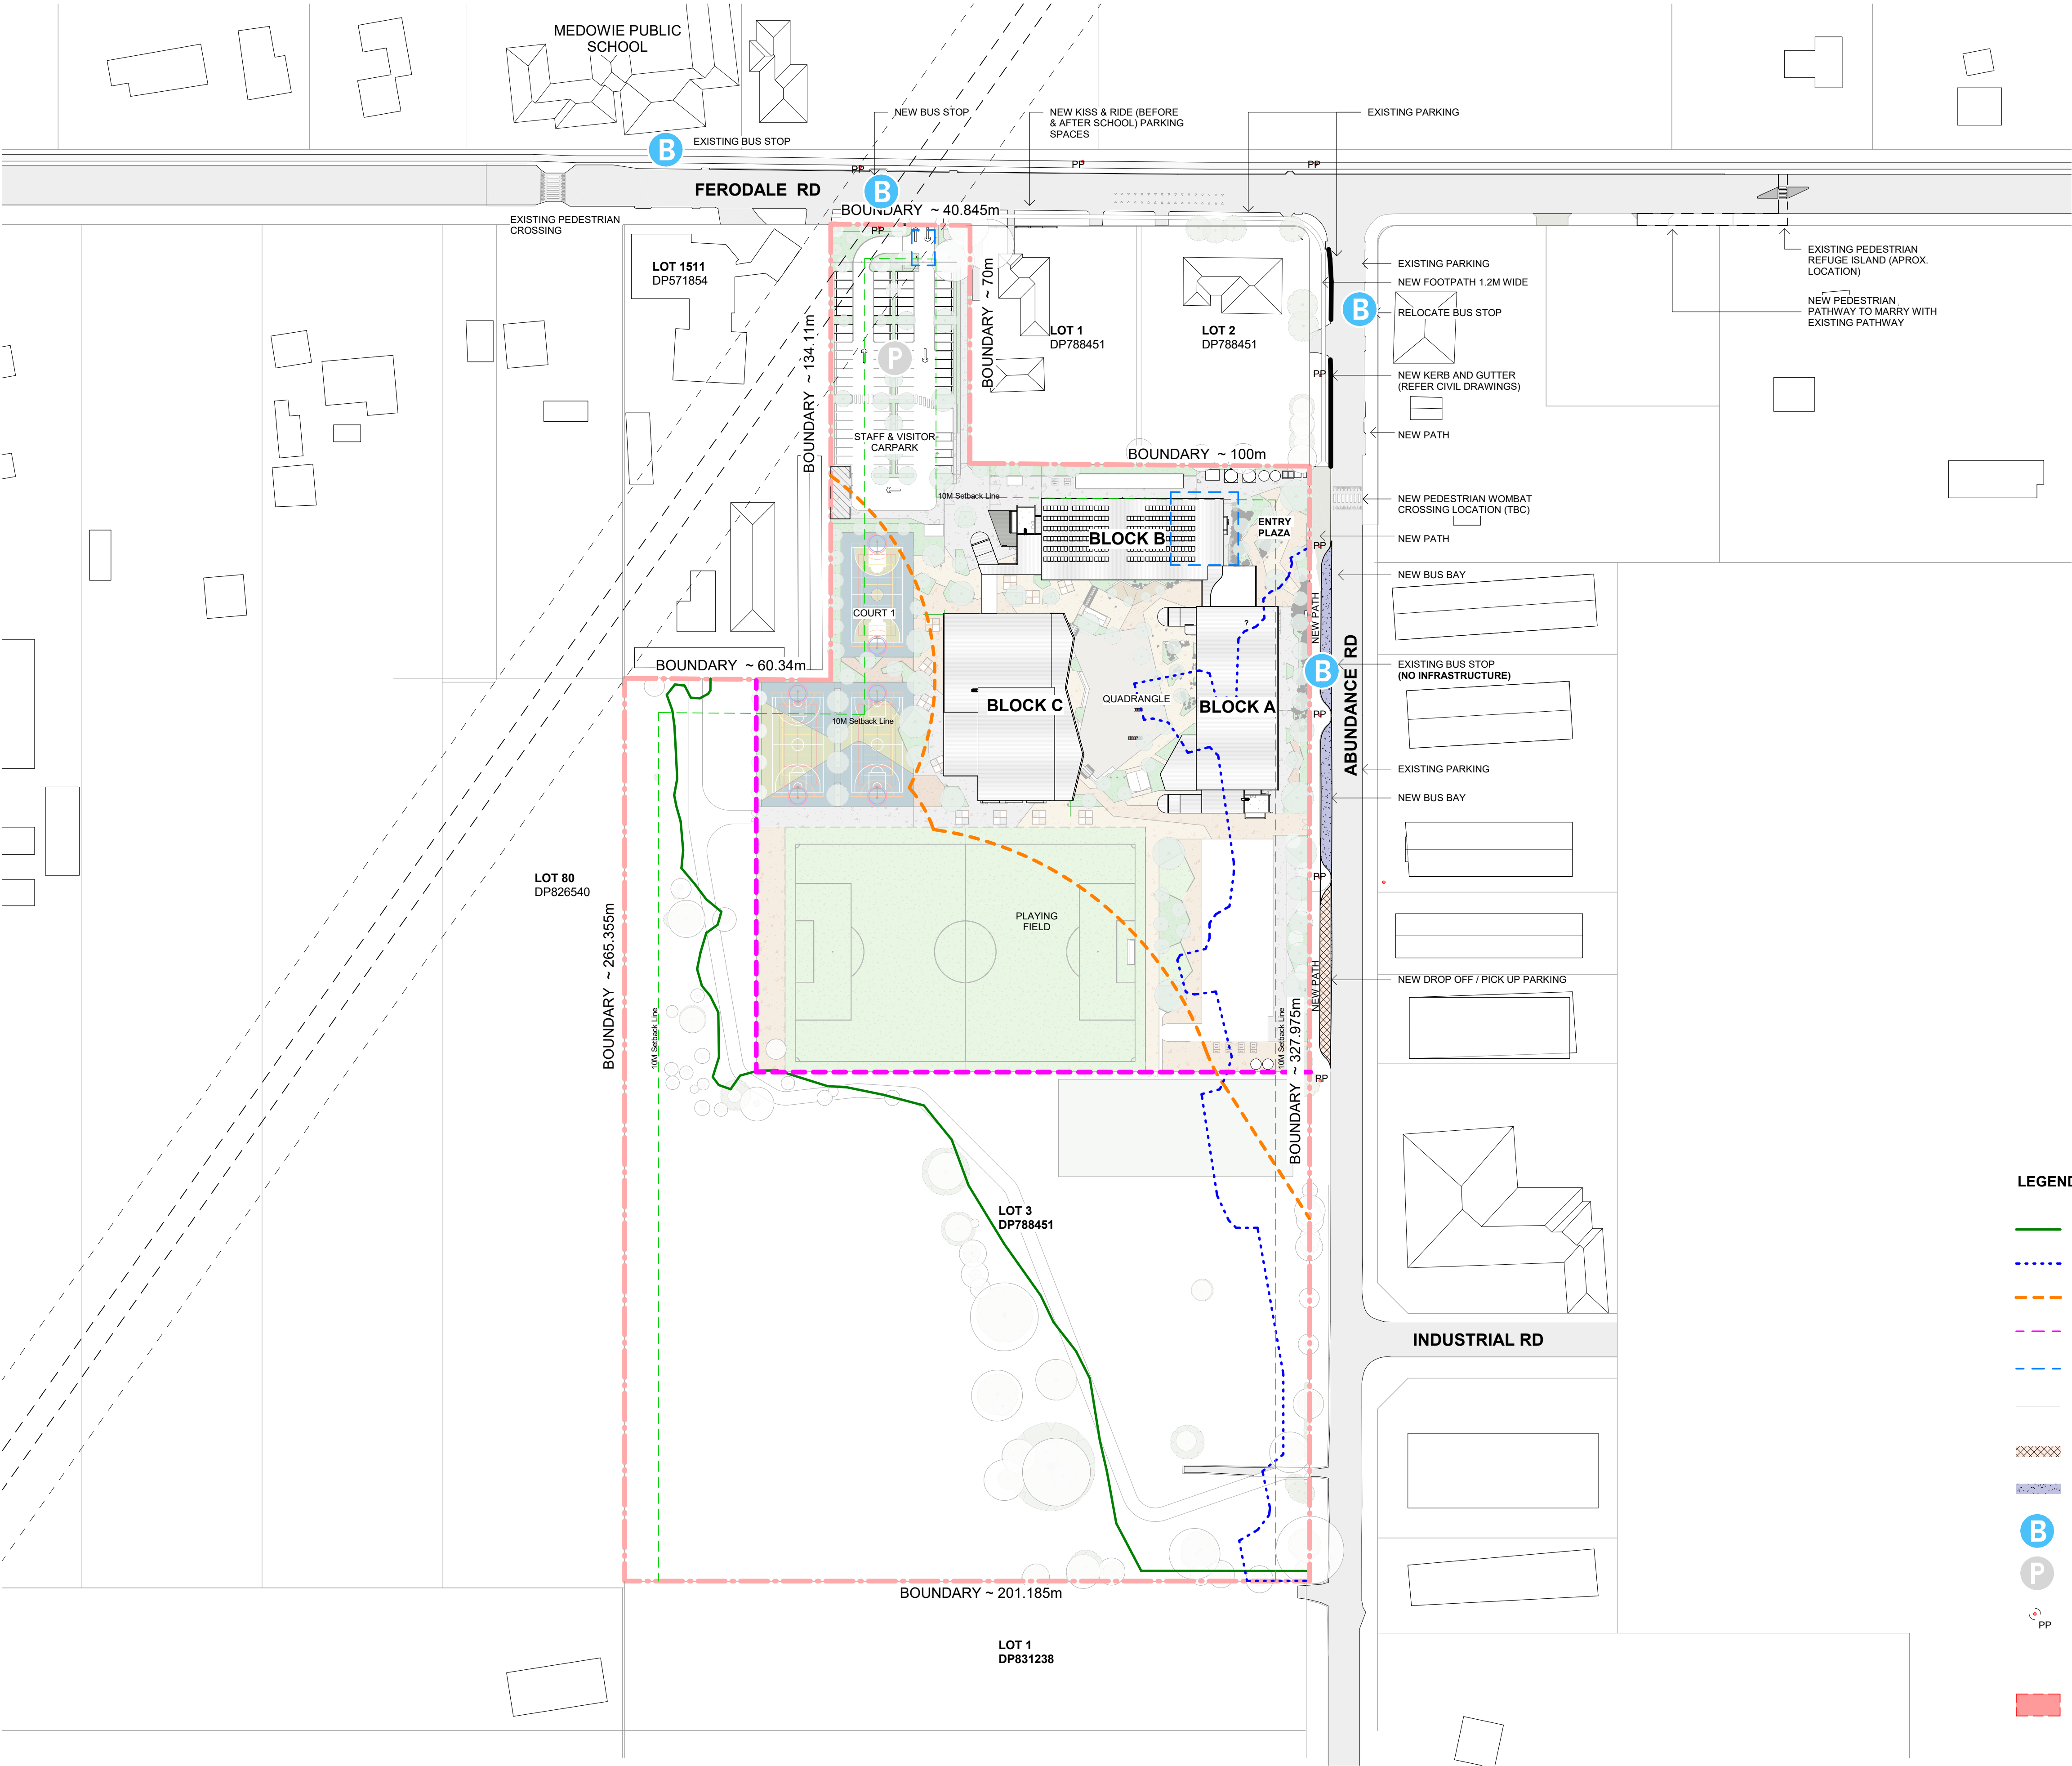

KEY PLAN

SCHEMATIC

Issue		Description	Chkd
No.	Date		
T2	2025/01/24	ISSUE FOR TENDER ADDEDNDUM	MK
T1	2024/11/15	ISSUE FOR TENDER	MK
6	2025/05/09	REF TRAFFIC UPDATES	MK
5	2024/11/01	ISSUED FOR REVIEW	MK
4	2024/10/24	ISSUED FOR COORDINATION	MK

Changes to this Revision

+61 2 9922 2344
Nominated Architects:
Andrew Duffin NSW 5602
Jonathan West NSW 9899
NBRS & Partners Pty Ltd VIC 51197
nbrs.com.au
ABN 16 002 247 565

Project
24135 - MEDOWIE HIGH SCHOOL

at
6 Abundance Rd, Medowie NSW 2318



Drawing Title
LOCATION PLAN


Date 9/05/2025 10:32:50 AM

Scale 1 : 1000 @ A1

NBRS Project # 24135

Drawing Reference


MHS-NBRS-ZZ-ZZ-DR-A-00200

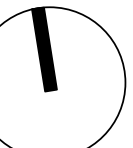


Revision

6

Any form of replication of this drawing in full or in part without the written permission of NBRS+PARTNERS Pty Ltd constitutes an infringement of the copyright.
© 2024

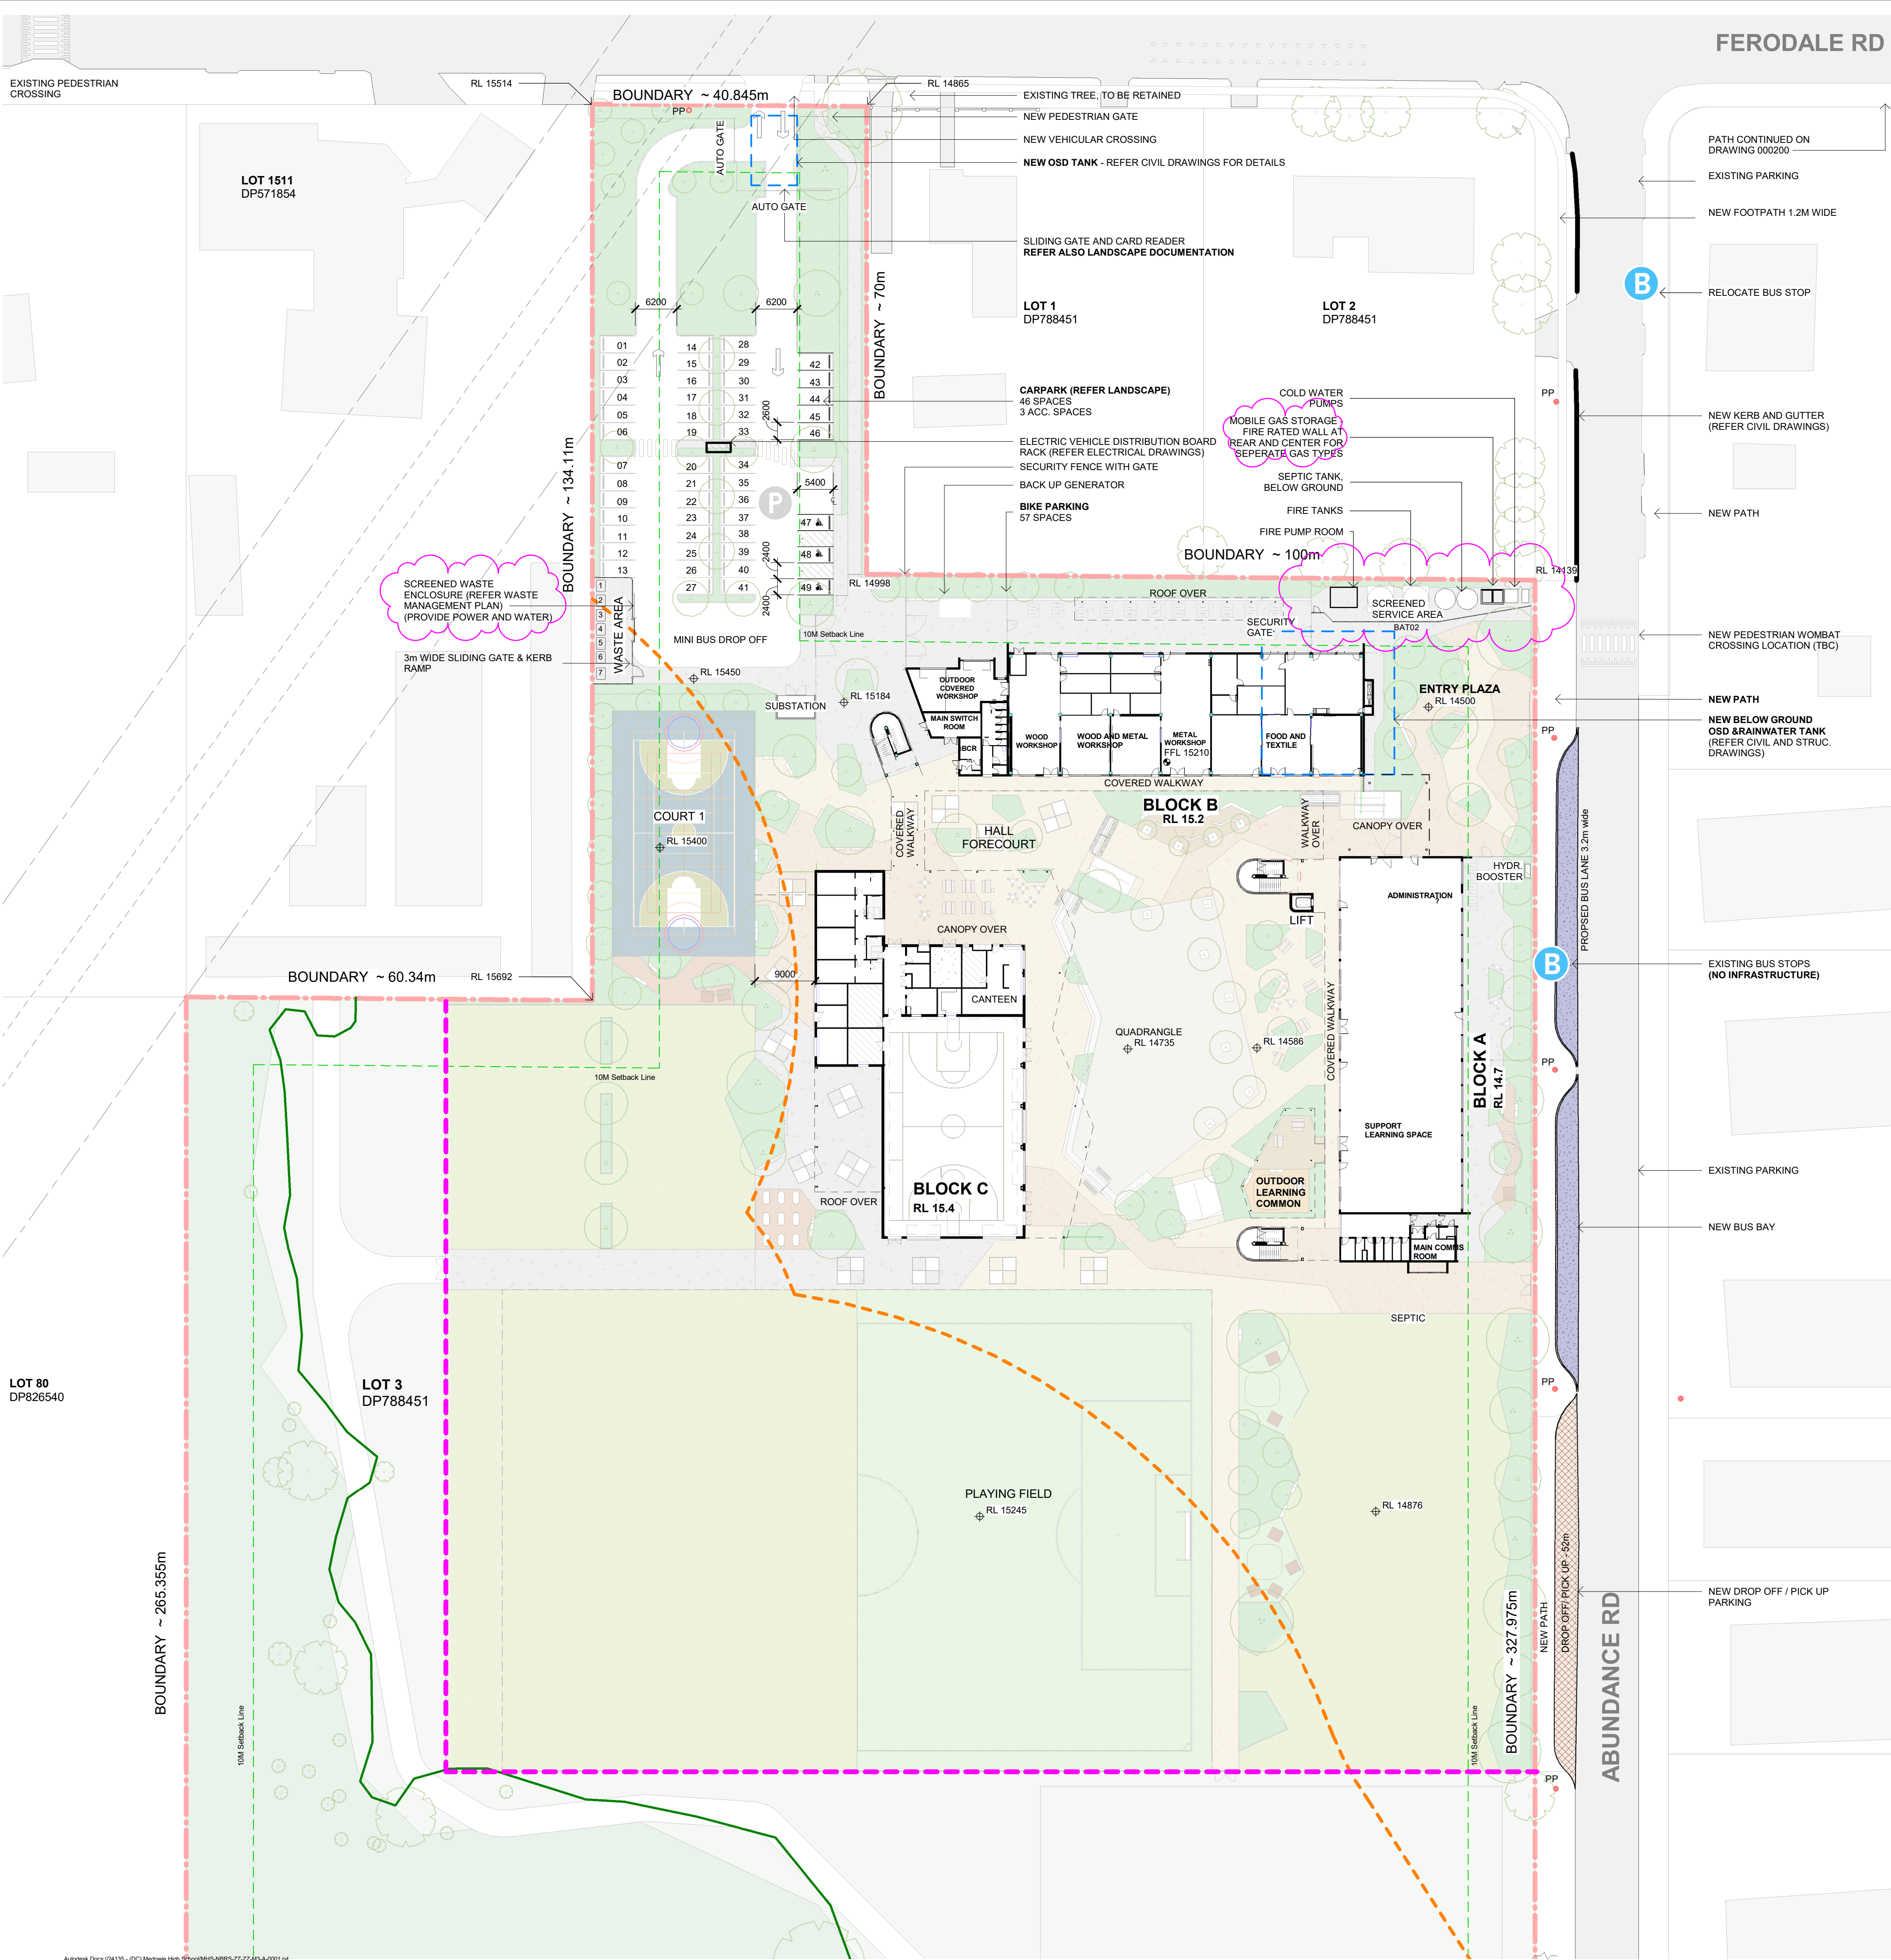

- LEGEND**
- BIODIVERSITY VALUE MAP
 - APZ ZONE EXTENT
 - STAGING LINE
 - OSD TANK
 - HV POWER LINES & ASSOCIATED EASEMENT
 - PICK UP AND DROP OFF
 - POTENTIAL BUS ZONE
 - EXISTING BUS BAY
 - CAR PARK
 - EXISTING POWER POLE
 - STAGE 2 SCOPE OF WORK

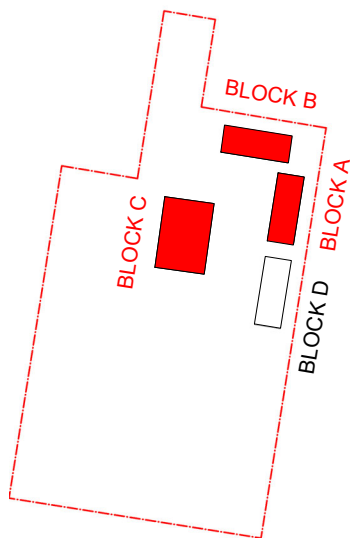

KEY PLAN

SCHEMATIC

Issue No.	Date	Description	Chkd
T2	2025/01/24	ISSUE FOR TENDER ADDEDNDUM	MK
T1	2024/11/15	ISSUE FOR TENDER	MK
7	2025/05/09	REF TRAFFIC UPDATES	MK
6	2024/11/05	ISSUED FOR COORDINATION	MK
5	2024/11/01	ISSUED FOR REVIEW	MK

Changes to this Revision

SUMMARY OF AREAS					
Function	Area	SLU Total	Special Teaching Space Total	Workshop /Labs Totals	Teaching Space Totals
HS 101 GENERAL LEARNING SPACES	11 m²	0	0	0	0
HS 101.03 LEARNING COMMONS	504 m²	0	0	0	7
HS 202 STAFF HUB	345 m²	0	0	0	0
HS 203 GYMNASIUM + CANTEN	330 m²	0	0	0	0
HS 301 SCIENCE LEARNING HUB	977 m²	0	0	0	0
HS 302 VISUAL ARTS LEARNING HUB	332 m²	0	2	1	0
HS 303 WOOD + METAL TECHNOLOGY LEARNING HUB	326 m²	0	2	1	0
HS 304 FOOD + TEXTILES LEARNING HUB	604 m²	0	2	2	0
HS 401 STUDENT AMENITIES	392 m²	0	2	1	0
HS 402 OTHER STORAGE	250 m²	0	0	0	0
HS 501 OUTDOOR AREAS	46 m²	0	0	0	0
HS CIRCULATION	191 m²	0	0	0	0
HS SERVICES	389 m²	0	0	0	0
VER	414 m²	0	0	0	0
Grand total: 133	13 m²	0	0	0	0
	7 m²	0	0	0	0
	5131 m²	0	8	5	7

NBRS

+61 2 9922 2344

Nominated Architects:
Jonathan West NSW 9899
NBRS & Partners Pty Ltd VIC 51197

Project
24135 - MEDOWIE HIGH SCHOOL

at
6 Abundance Rd, Medowie NSW 2318

NSW GOVERNMENT

Education

Drawing Title
STAGE 1 - SITE PLAN

Date
9/05/2025 10:33:52 AM

Scale
1:500 @ A1

NBRS Project #
24135

Drawing Reference
MHS-NBRS-ZZ-ZZ-DR-A-00201


Revision
7

nbrs.com.au


ABN 16 002 247 565

Any form of replication of this drawing in full or in part without the written permission of NBRS+PARTNERS Pty Ltd constitutes an infringement of the copyright.

© 2024

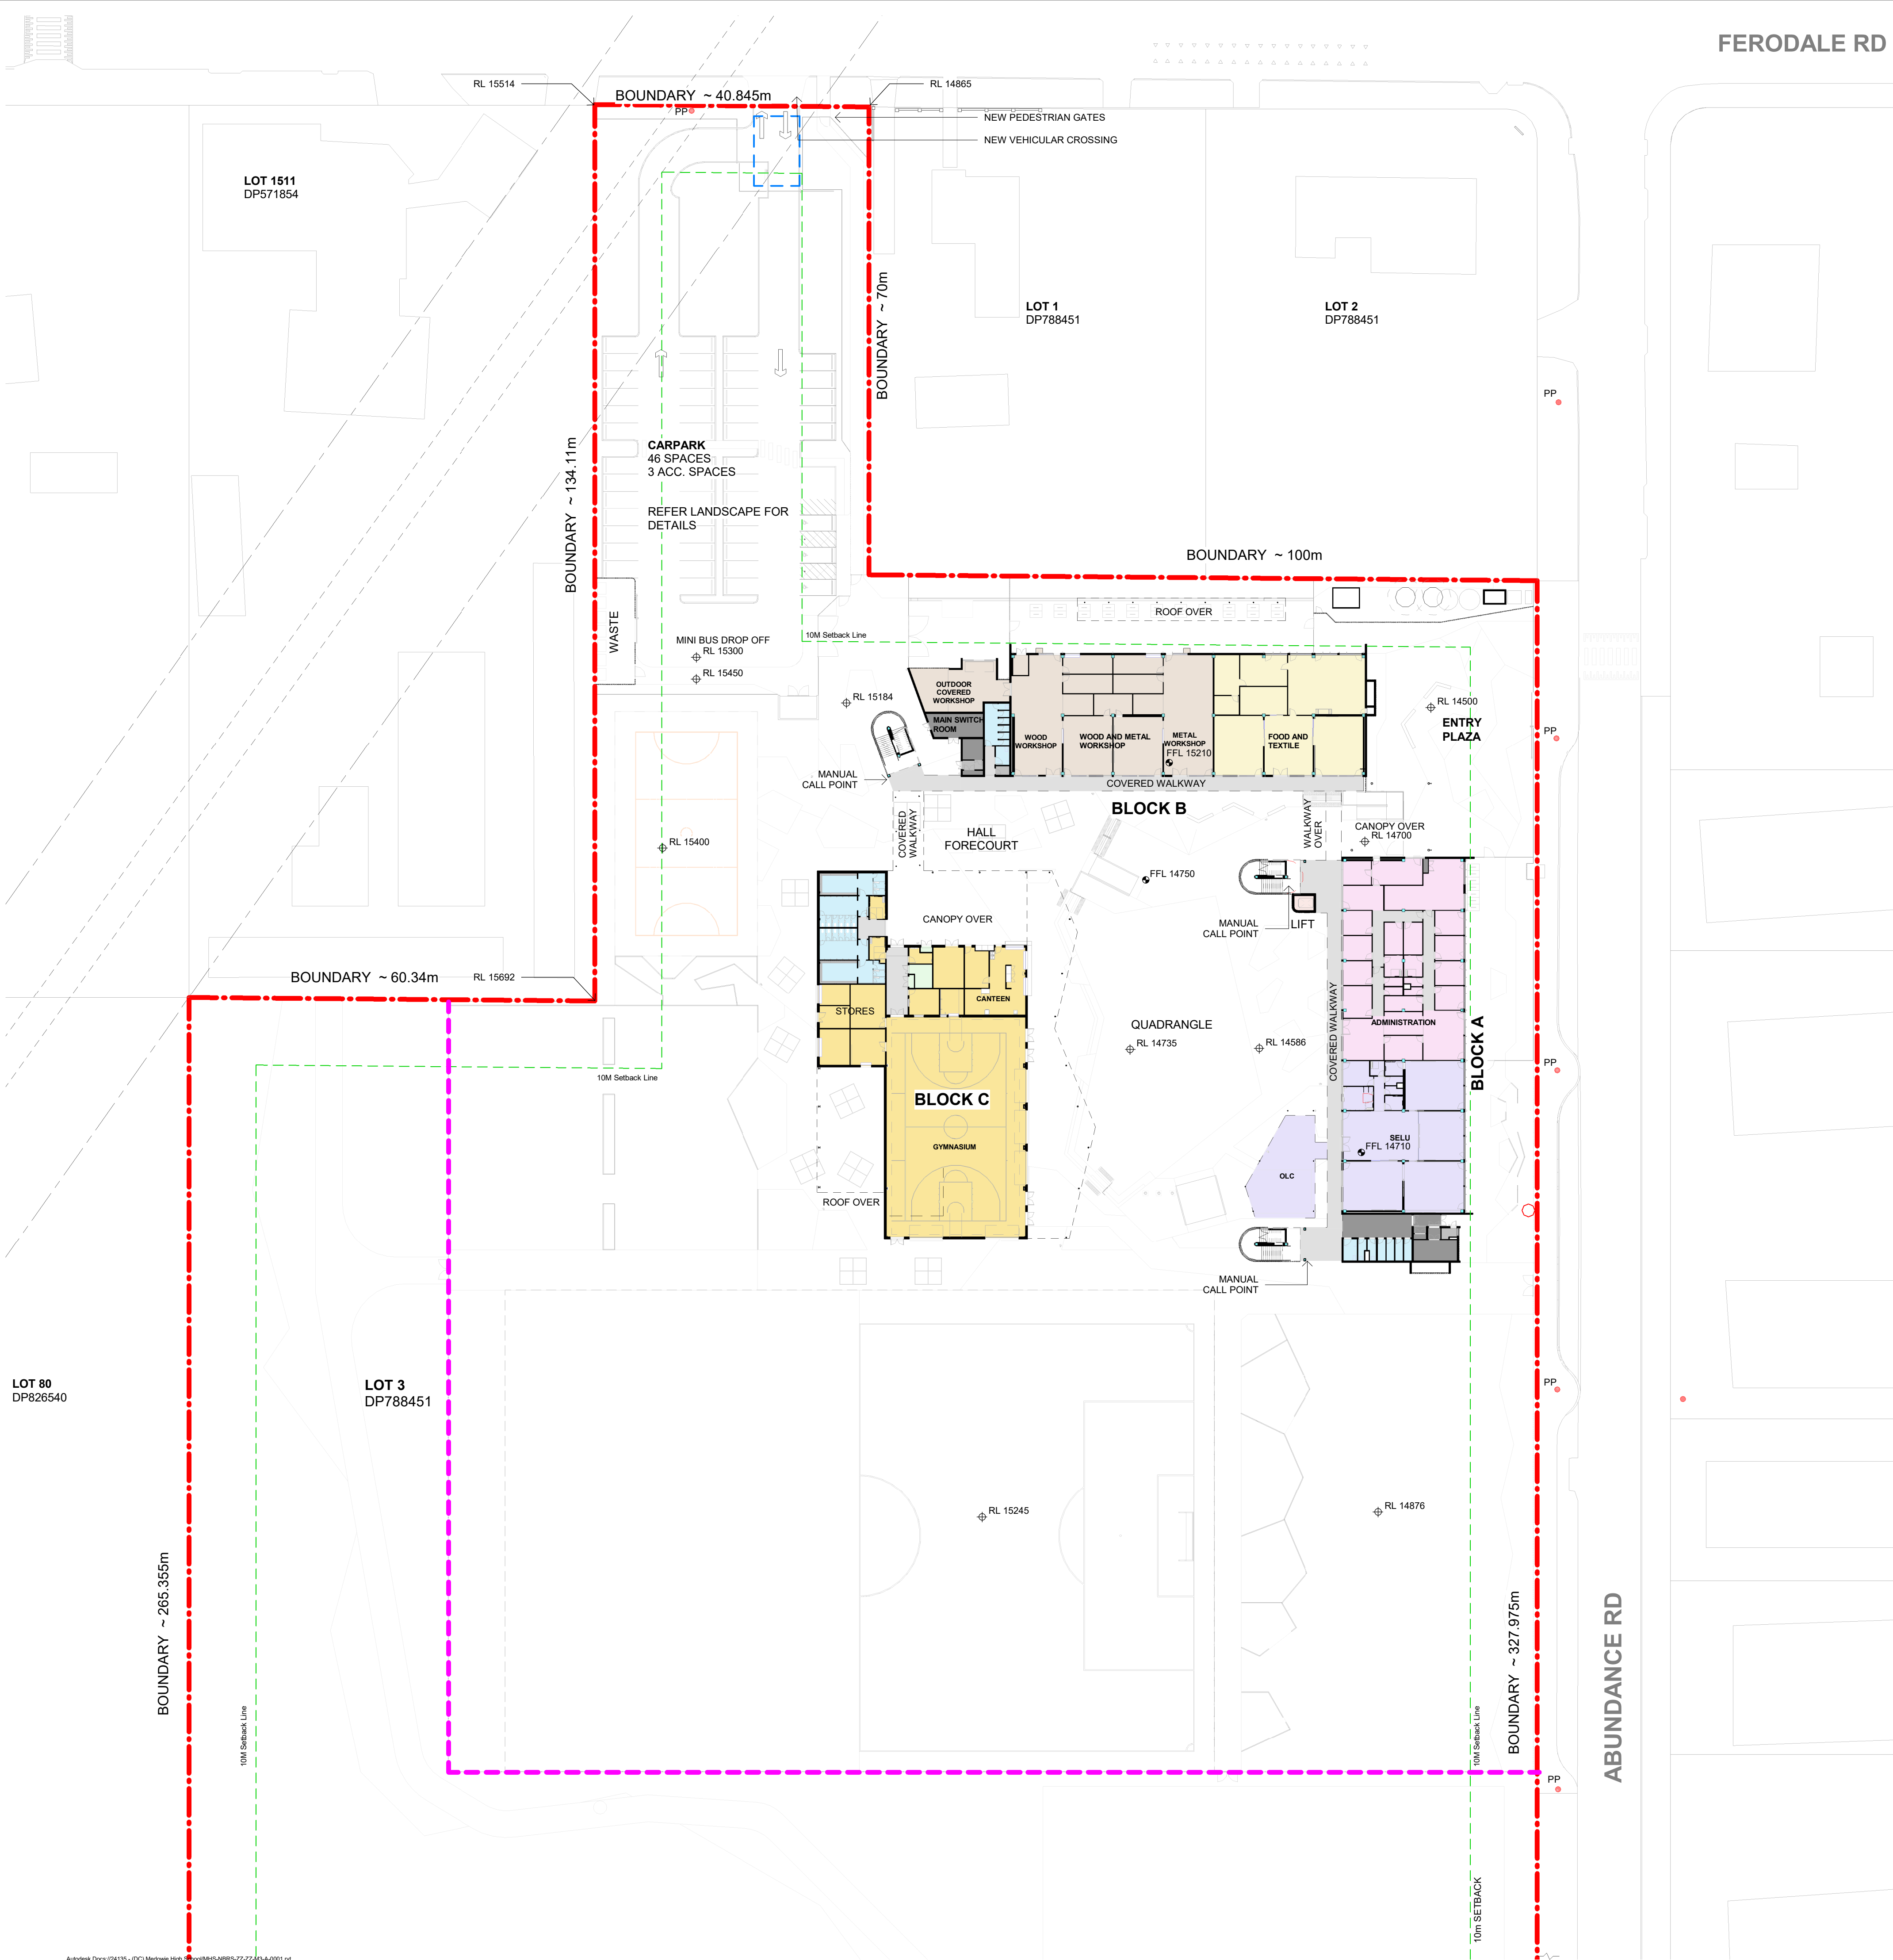

- LEGEND**
- SITE BOUNDARY
 - INDICATIVE SCHOOL/ FENCING BOUNDARY
 - 10m SETBACK LINE
 - PP EXISTING POWER POLE
 - GLS HUB
 - SUPPORT LEARNING UNIT (SLU)
 - OUTDOOR LEARNING COMMON
 - LEARNING COMMON
 - SCIENCE LEARNING AREA
 - FOOD+TEXTILES LEARNING HUB
 - VISUAL ARTS LEARNING HUB
 - PERFORMING ARTS LEARNING HUB
 - WOOD + METAL TECH LEARNING HUB
 - HEALTH & PE LEARNING HUB
 - GYM & CANTEEN
 - LIBRARY
 - ADMIN / STAFF HUB
 - ADDITIONAL LEARNING HUB
 - SERVICES
 - AMENITIES
 - CIRCULATION
 - STAIR/LIFTS

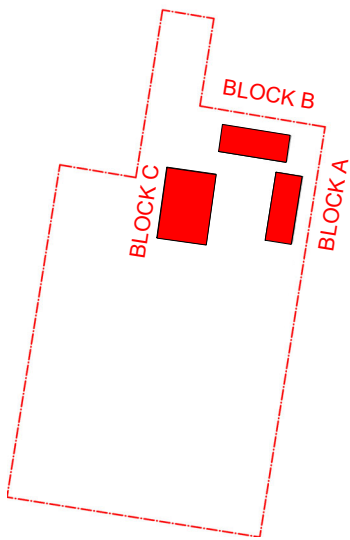

KEY PLAN

REF

Issue No.	Date	Description	Chkd
1	2024/11/29	ISSUE FOR DRAFT REF	MK
2	2025/01/20	DRAFT REF (FINAL ISSUE)	MK

Changes to this Revision



+61 2 9922 2344
Nominated Architects:
Andrew Duffin NSW 5602
Jonathan West NSW 9899
NBRS & Partners Pty Ltd VIC 51197
nbrs.com.au
ABN 16 002 247 565

Project
24135 - MEDOWIE HIGH SCHOOL

at
6 Abundance Rd, Medowie NSW 2318



Drawing Title
OVERALL GROUND PLAN

Date 20/01/2025 9:45:54 AM


Scale 1:500 @ A1

NBRS Project # 24135

Drawing Reference


MHS-NBRS-ZZ-ZZ-DR-A-001000

Any form of replication of this drawing in full or in part without the written permission of NBRS+PARTNERS Pty Ltd constitutes an infringement of the copyright.

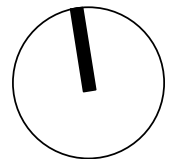


Revision

2

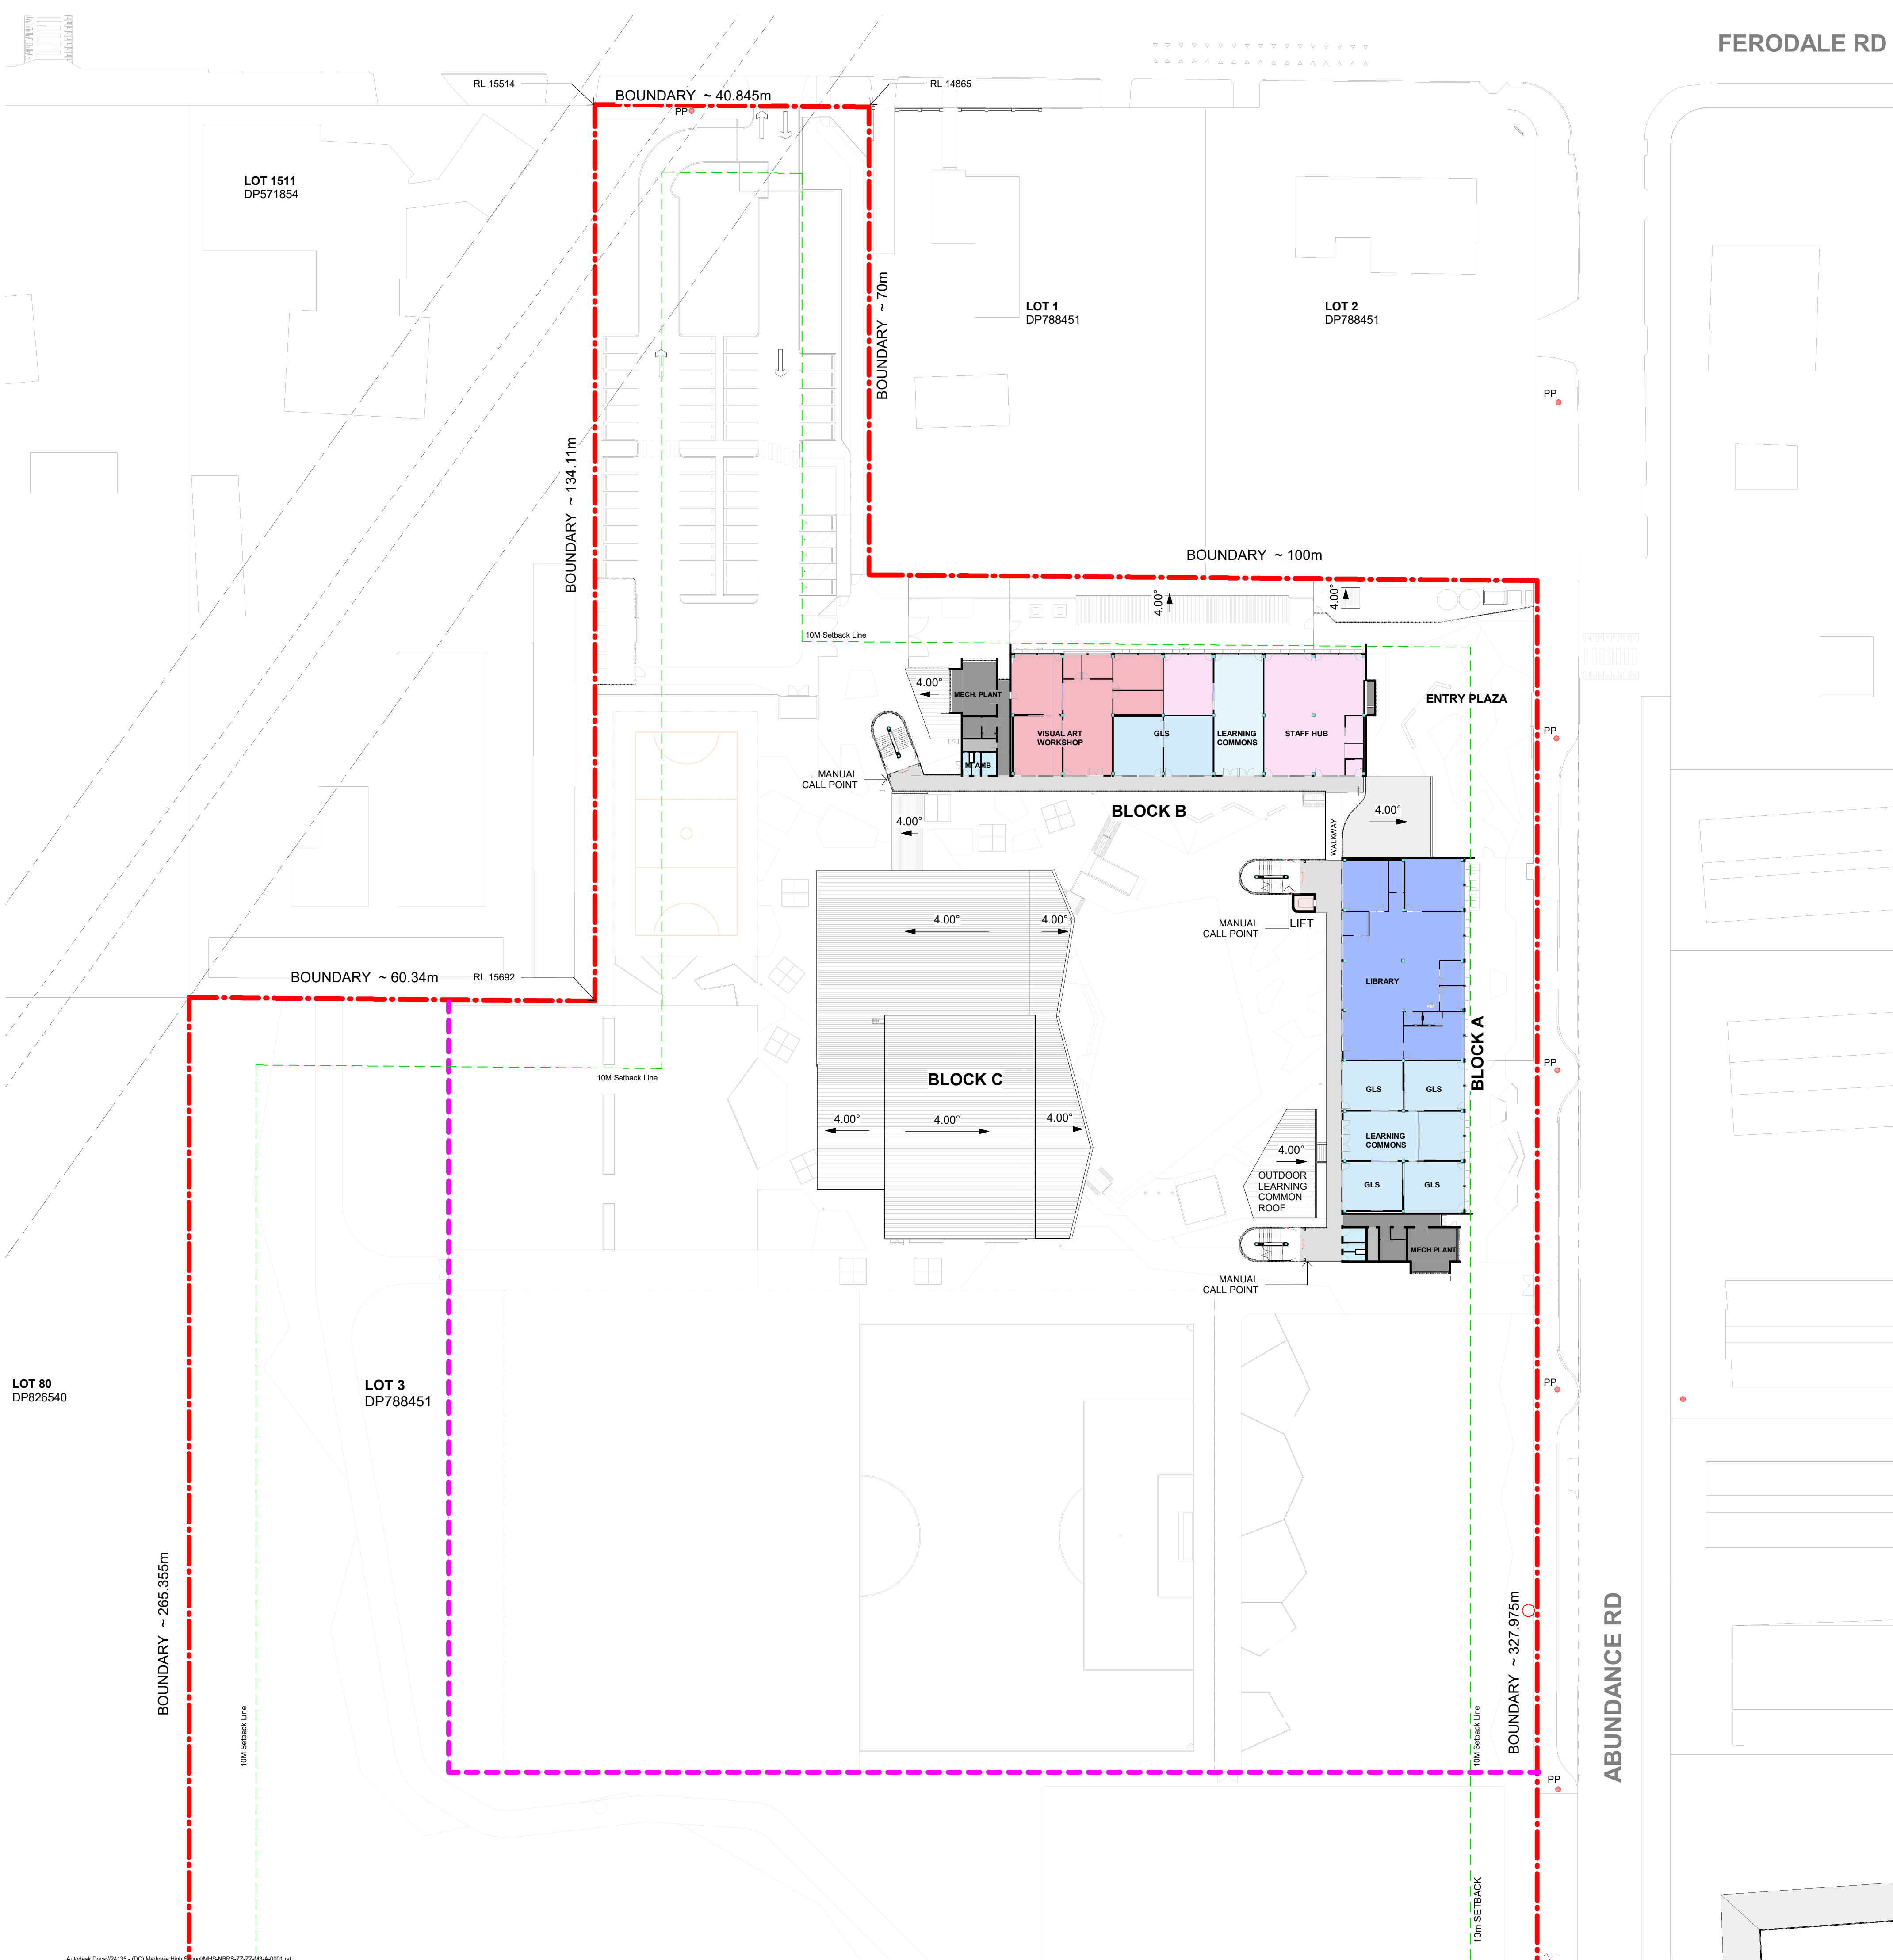

- LEGEND
- SITE BOUNDARY
 - INDICATIVE SCHOOL/ FENCING BOUNDARY
 - 10m SETBACK LINE
 - EXISTING POWER POLE
 - GLS HUB
 - SUPPORT LEARNING UNIT (SLU)
 - OUTDOOR LEARNING COMMON
 - LEARNING COMMON
 - SCIENCE LEARNING AREA
 - FOOD+TEXTILES LEARNING HUB
 - VISUAL ARTS LEARNING HUB
 - PERFORMING ARTS LEARNING HUB
 - WOOD + METAL TECH LEARNING HUB
 - HEALTH & PE LEARNING HUB
 - GYM & CANTEEN
 - LIBRARY
 - ADMIN / STAFF HUB
 - ADDITIONAL LEARNING HUB
 - SERVICES
 - AMENITIES
 - CIRCULATION
 - STAIR/LIFTS

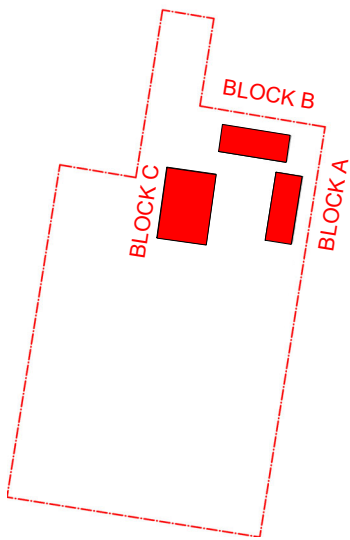

KEY PLAN

REF

Issue		Description	Chkd
No.	Date		
1	2024/11/29	ISSUE FOR DRAFT REF	MK
2	2025/01/20	DRAFT REF (FINAL ISSUE)	MK

Changes to this Revision



+61 2 9922 2344
Nominated Architects:
Andrew Duffin NSW 5602
Jonathan West NSW 9899
NBRS & Partners Pty Ltd VIC 51197

nbrs.com.au

ABN 16 002 247 565

Project
24135 - MEDOWIE HIGH SCHOOL

at
6 Abundance Rd, Medowie NSW 2318



Drawing Title
OVERALL LEVEL 1 PLAN


Date 20/01/2025 9:49:08 AM

Scale 1:500 @ A1

NBRS Project # 24135

Drawing Reference


MHS-NBRS-ZZ-ZZ-DR-A-001001

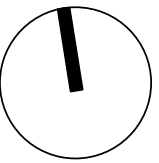

Revision


2

Any form of replication of this drawing in full or in part without the written permission of NBRS+PARTNERS Pty Ltd constitutes an infringement of the copyright.
© 2024

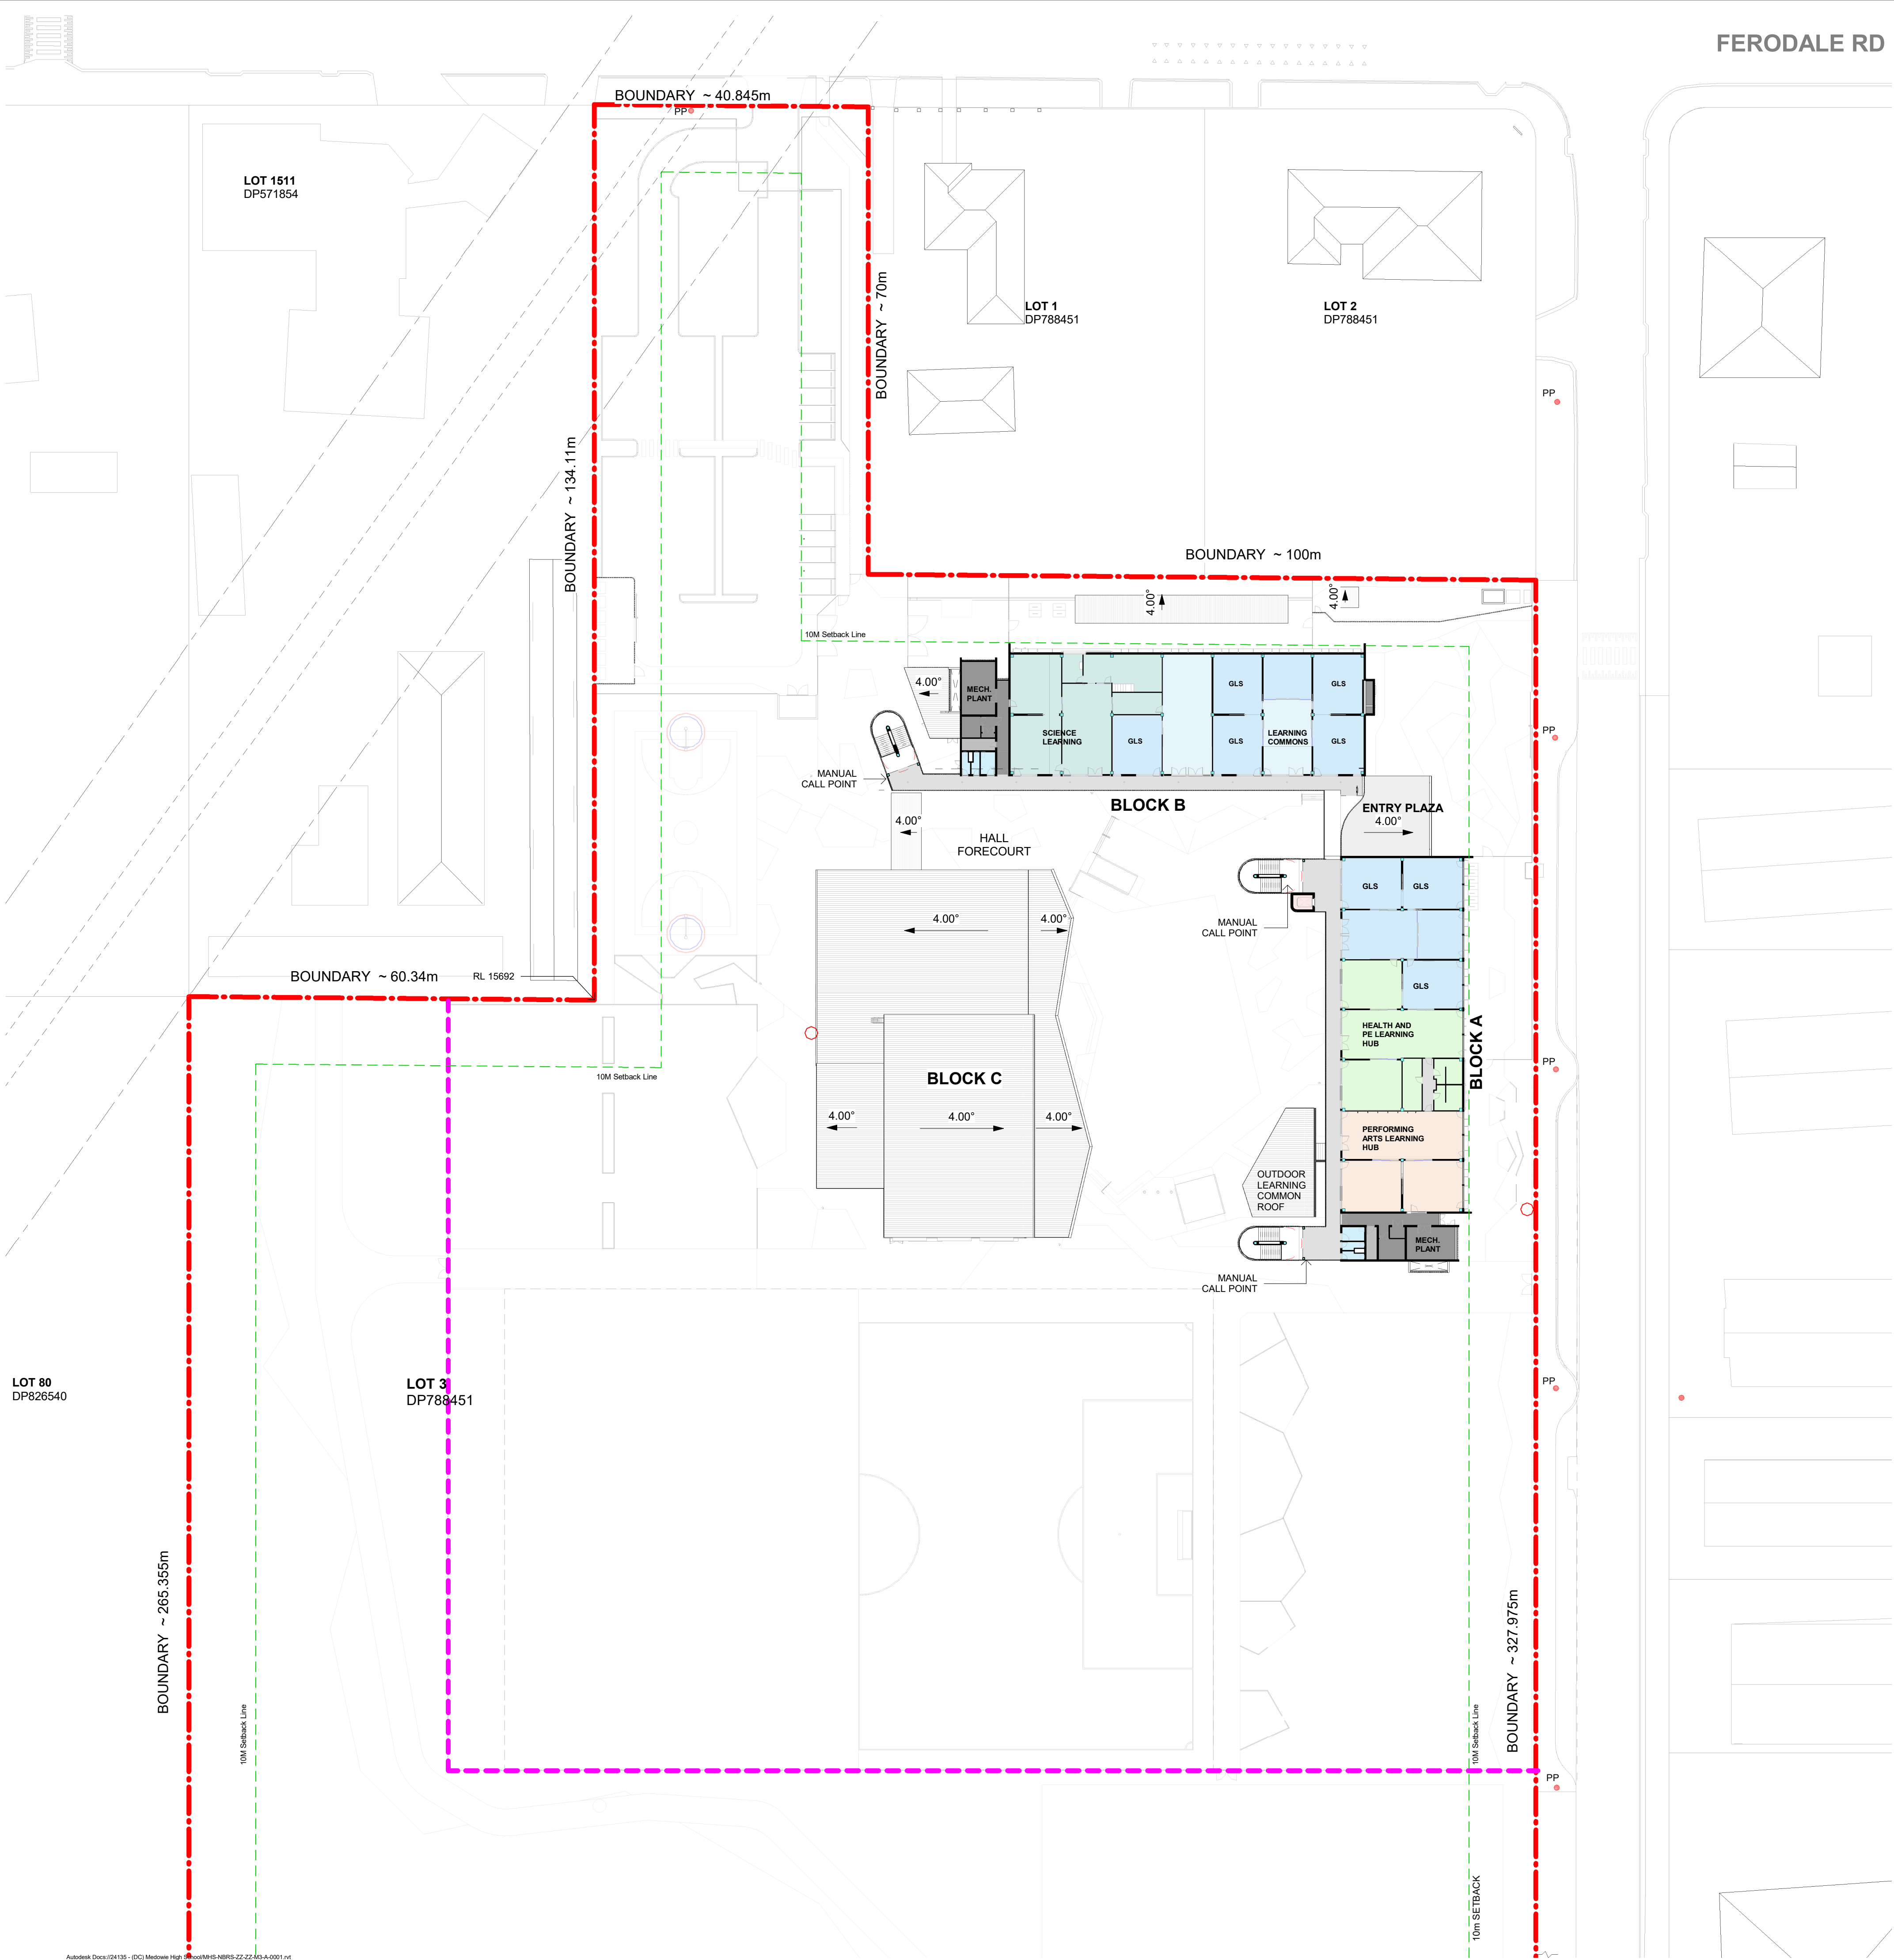

LEGEND

- SITE BOUNDARY
- INDICATIVE SCHOOL/ FENCING BOUNDARY
- 10m SETBACK LINE
- PP EXISTING POWER POLE
- GLS HUB
- SUPPORT LEARNING UNIT (SLU)
- OUTDOOR LEARNING COMMON
- LEARNING COMMON
- SCIENCE LEARNING AREA
- FOOD+TEXTILES LEARNING HUB
- VISUAL ARTS LEARNING HUB
- PERFORMING ARTS LEARNING HUB
- WOOD + METAL TECH LEARNING HUB
- HEALTH & PE LEARNING HUB
- GYM & CANTEEN
- LIBRARY
- ADMIN / STAFF HUB
- ADDITIONAL LEARNING HUB
- SERVICES
- AMENITIES
- CIRCULATION
- STAIR/LIFTS

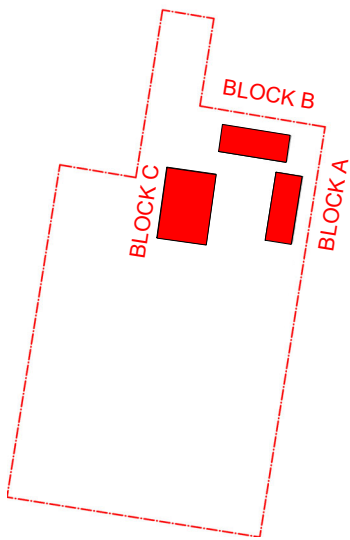

KEY PLAN

REF

Issue		Description	Chkd
No.	Date		
1	2024/11/29	ISSUE FOR DRAFT REF	MK
2	2025/01/20	DRAFT REF (FINAL ISSUE)	MK

Changes to this Revision



+61 2 9922 2344
Nominated Architects:
Andrew Duffin NSW 5602
Jonathan West NSW 9899
NBRS & Partners Pty Ltd VIC 51197
nbrs.com.au
ABN 16 002 247 565

Project
24135 - MEDOWIE HIGH SCHOOL

at
6 Abundance Rd, Medowie NSW 2318



Drawing Title
OVERALL LEVEL 2 PLAN

Date 20/01/2025 9:52:45 AM


Scale 1:500 @ A1

NBRS Project # 24135

Drawing Reference


MHS-NBRS-ZZ-ZZ-DR-A-001002

Any form of replication of this drawing in full or in part without the written permission of NBRS+PARTNERS Pty Ltd constitutes an infringement of the copyright.

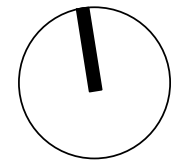


Revision

2

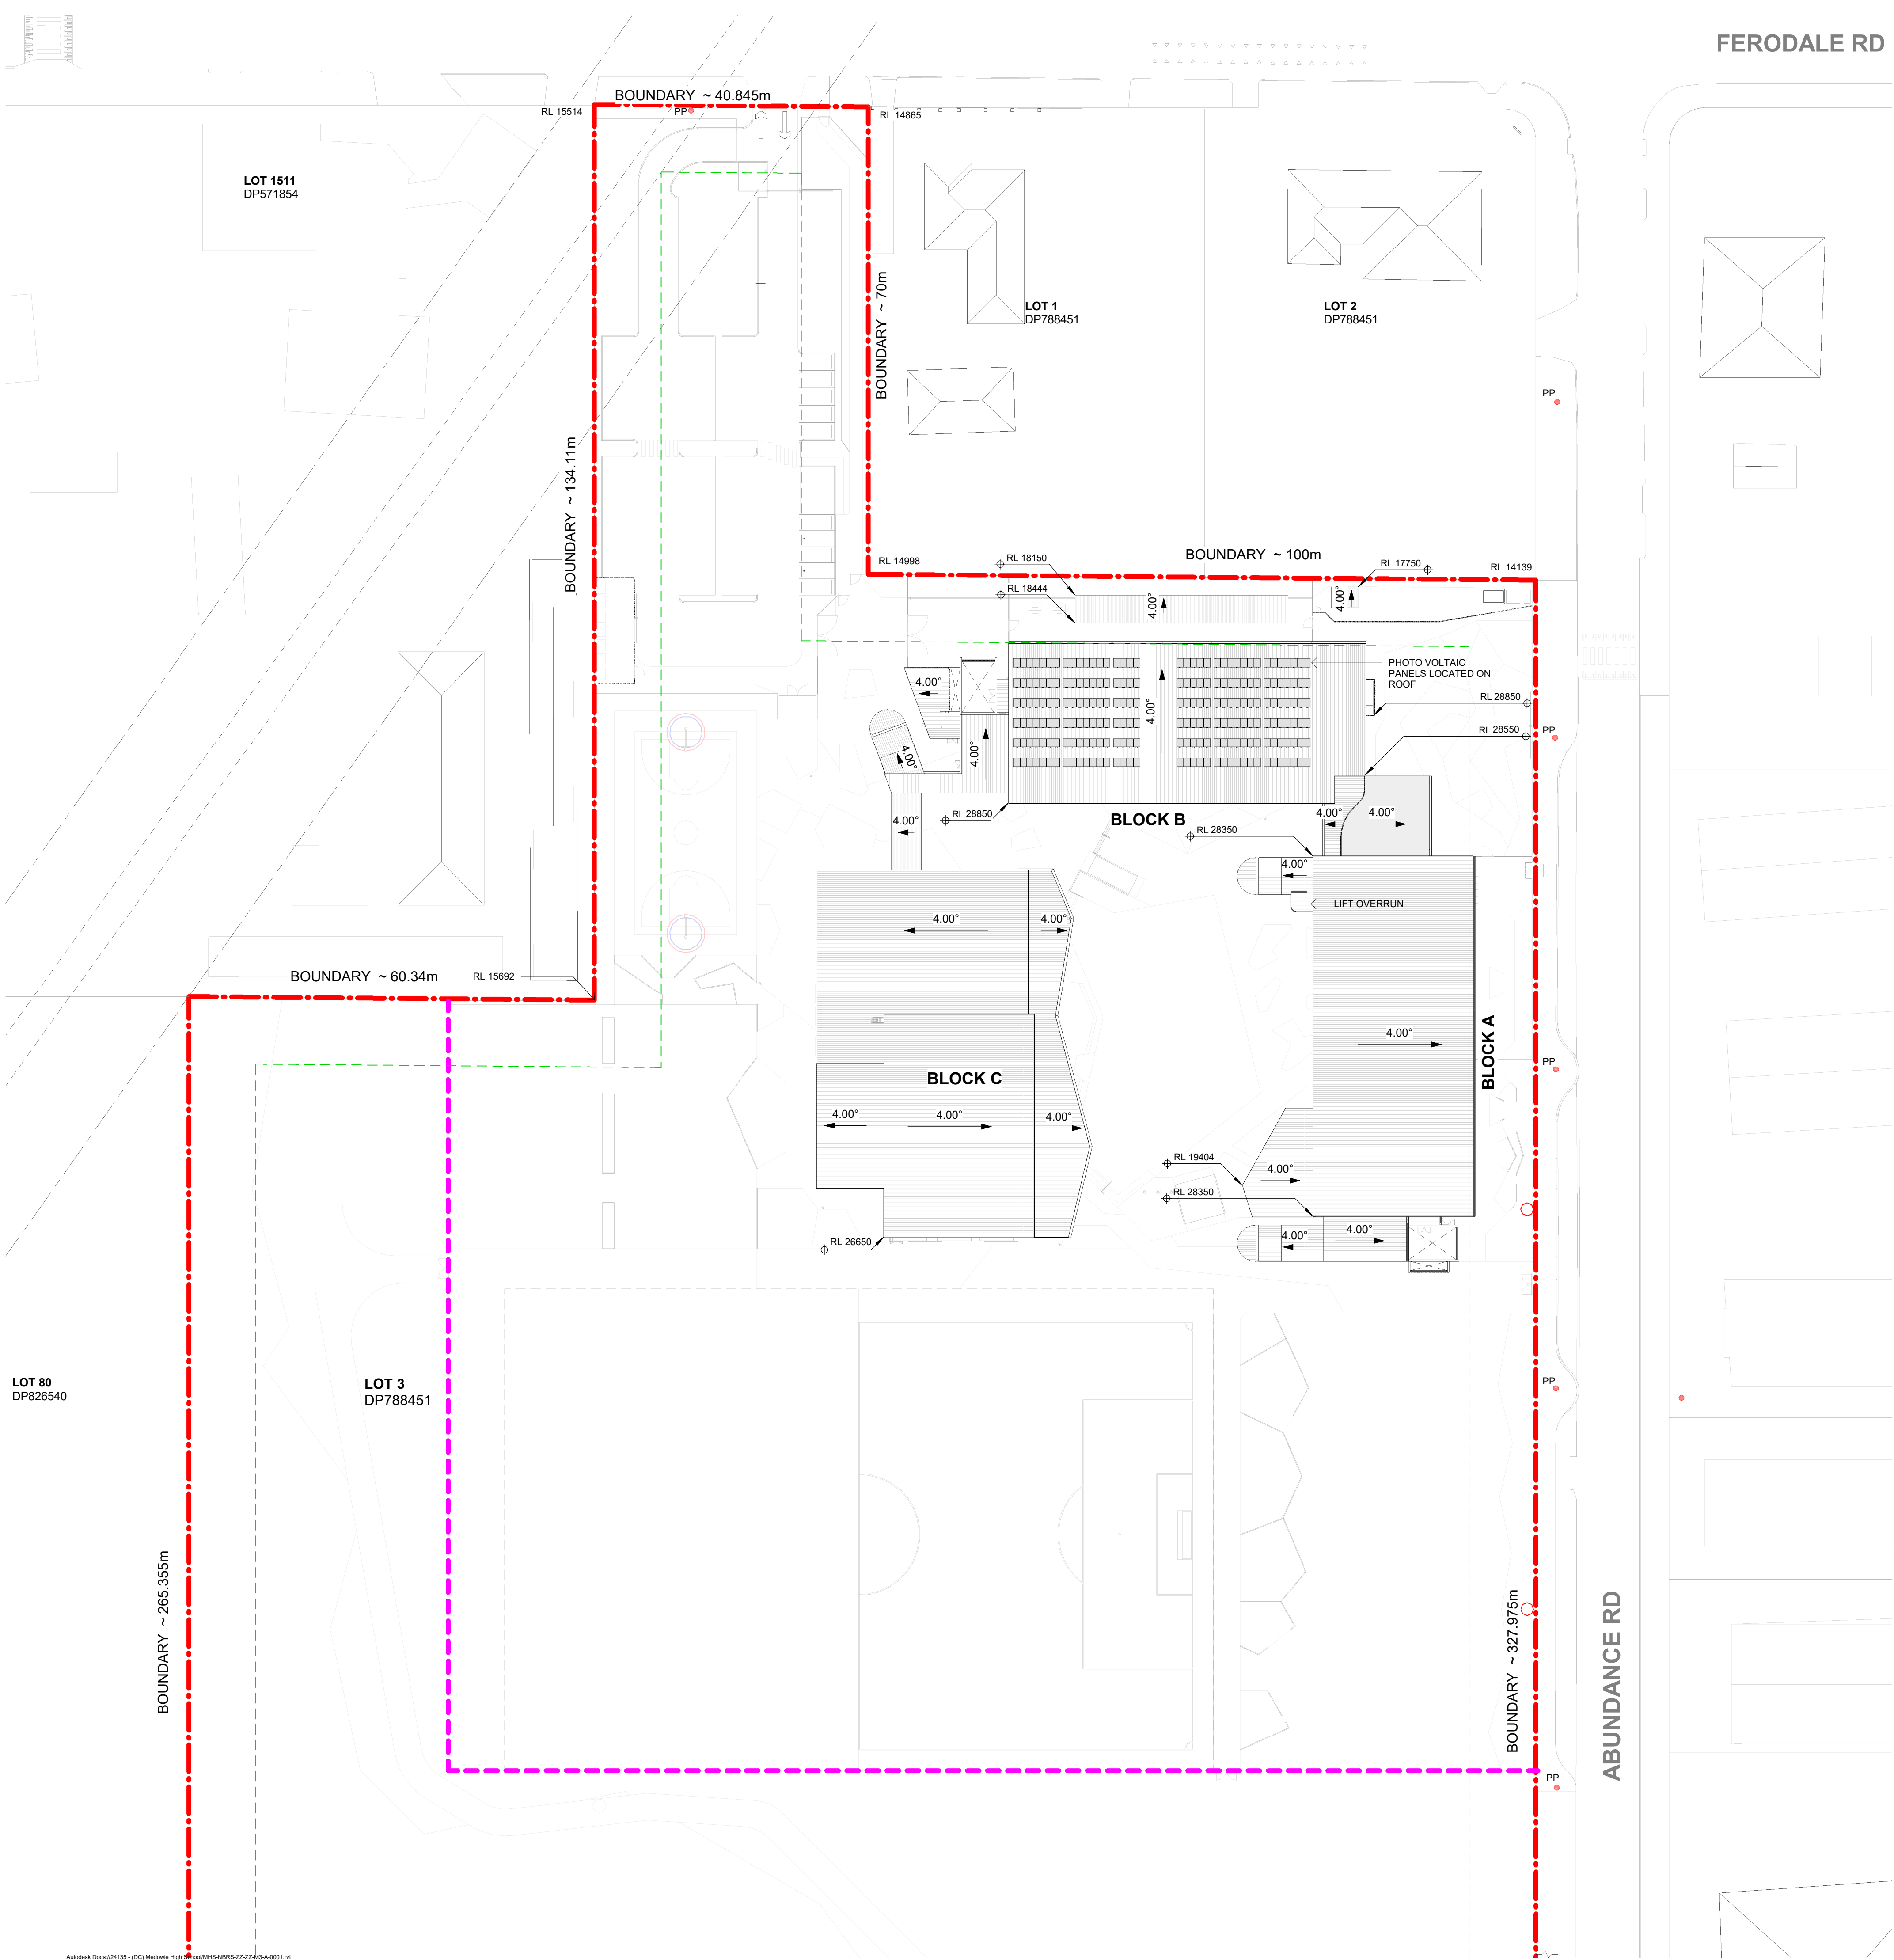

- LEGEND**
- SITE BOUNDARY
 - INDICATIVE SCHOOL/ FENCING BOUNDARY
 - 10m SETBACK LINE
 - PP EXISTING POWER POLE
 - GLS HUB
 - SUPPORT LEARNING UNIT (SLU)
 - OUTDOOR LEARNING COMMON
 - LEARNING COMMON
 - SCIENCE LEARNING AREA
 - FOOD+TEXTILES LEARNING HUB
 - VISUAL ARTS LEARNING HUB
 - PERFORMING ARTS LEARNING HUB
 - WOOD + METAL TECH LEARNING HUB
 - HEALTH & PE LEARNING HUB
 - GYM & CANTEEN
 - LIBRARY
 - ADMIN / STAFF HUB
 - ADDITIONAL LEARNING HUB
 - SERVICES
 - AMENITIES
 - CIRCULATION
 - STAIR/LIFTS

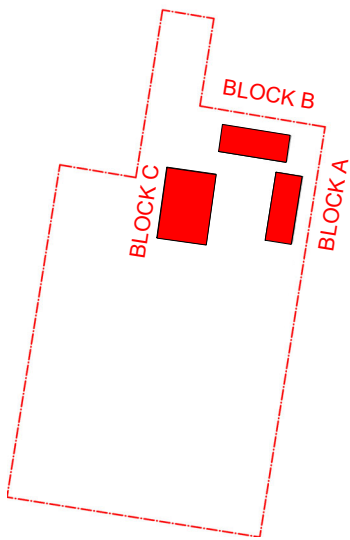

KEY PLAN

REF

Issue		Description	Chkd
No.	Date		
1	2024/11/29	ISSUE FOR DRAFT REF	MK
2	2025/01/20	DRAFT REF (FINAL ISSUE)	MK

Changes to this Revision



+61 2 9922 2344
Nominated Architects:
Andrew Duffin NSW 5602
Jonathan West NSW 9899
NBRS & Partners Pty Ltd VIC 51197

nbrs.com.au
ABN 16 002 247 565

Project
24135 - MEDOWIE HIGH SCHOOL


at
6 Abundance Rd, Medowie NSW 2318




Drawing Title
OVERALL ROOF PLAN

Date	20/01/2025 9:56:42 AM	
Scale	1:500 @ A1	
NBRS Project #	24135	
Drawing Reference	MHS-NBRS-ZZ-ZZ-DR-A-001003	
Revision	2	


Any form of replication of this drawing in full or in part without the written permission of NBRS+PARTNERS Pty Ltd constitutes an infringement of the copyright.
© 2024

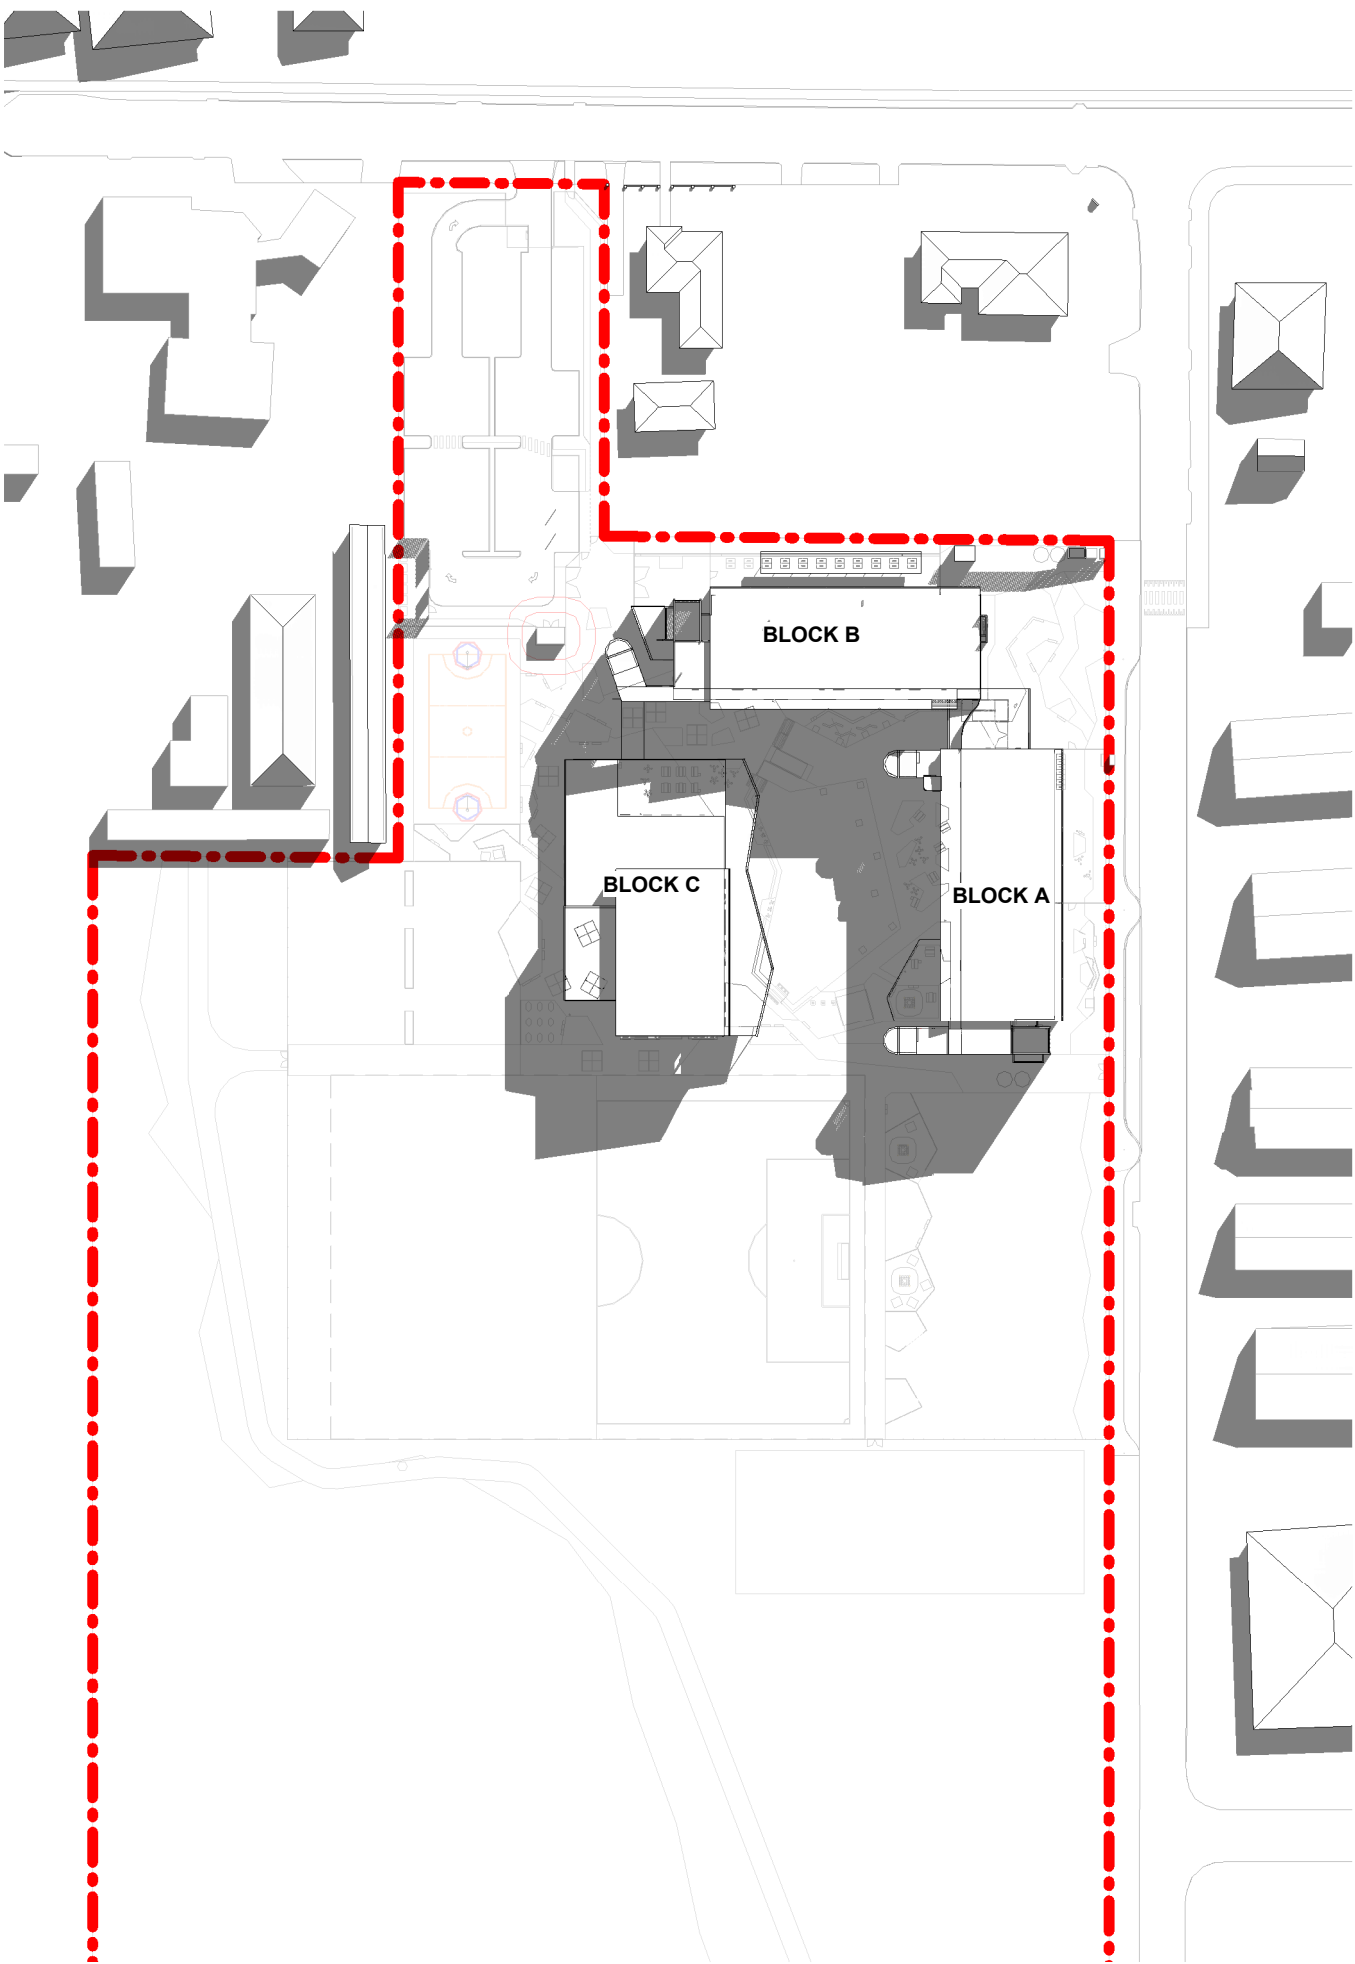


1 WINTER - JUNE 21 - 9am
1 : 1500

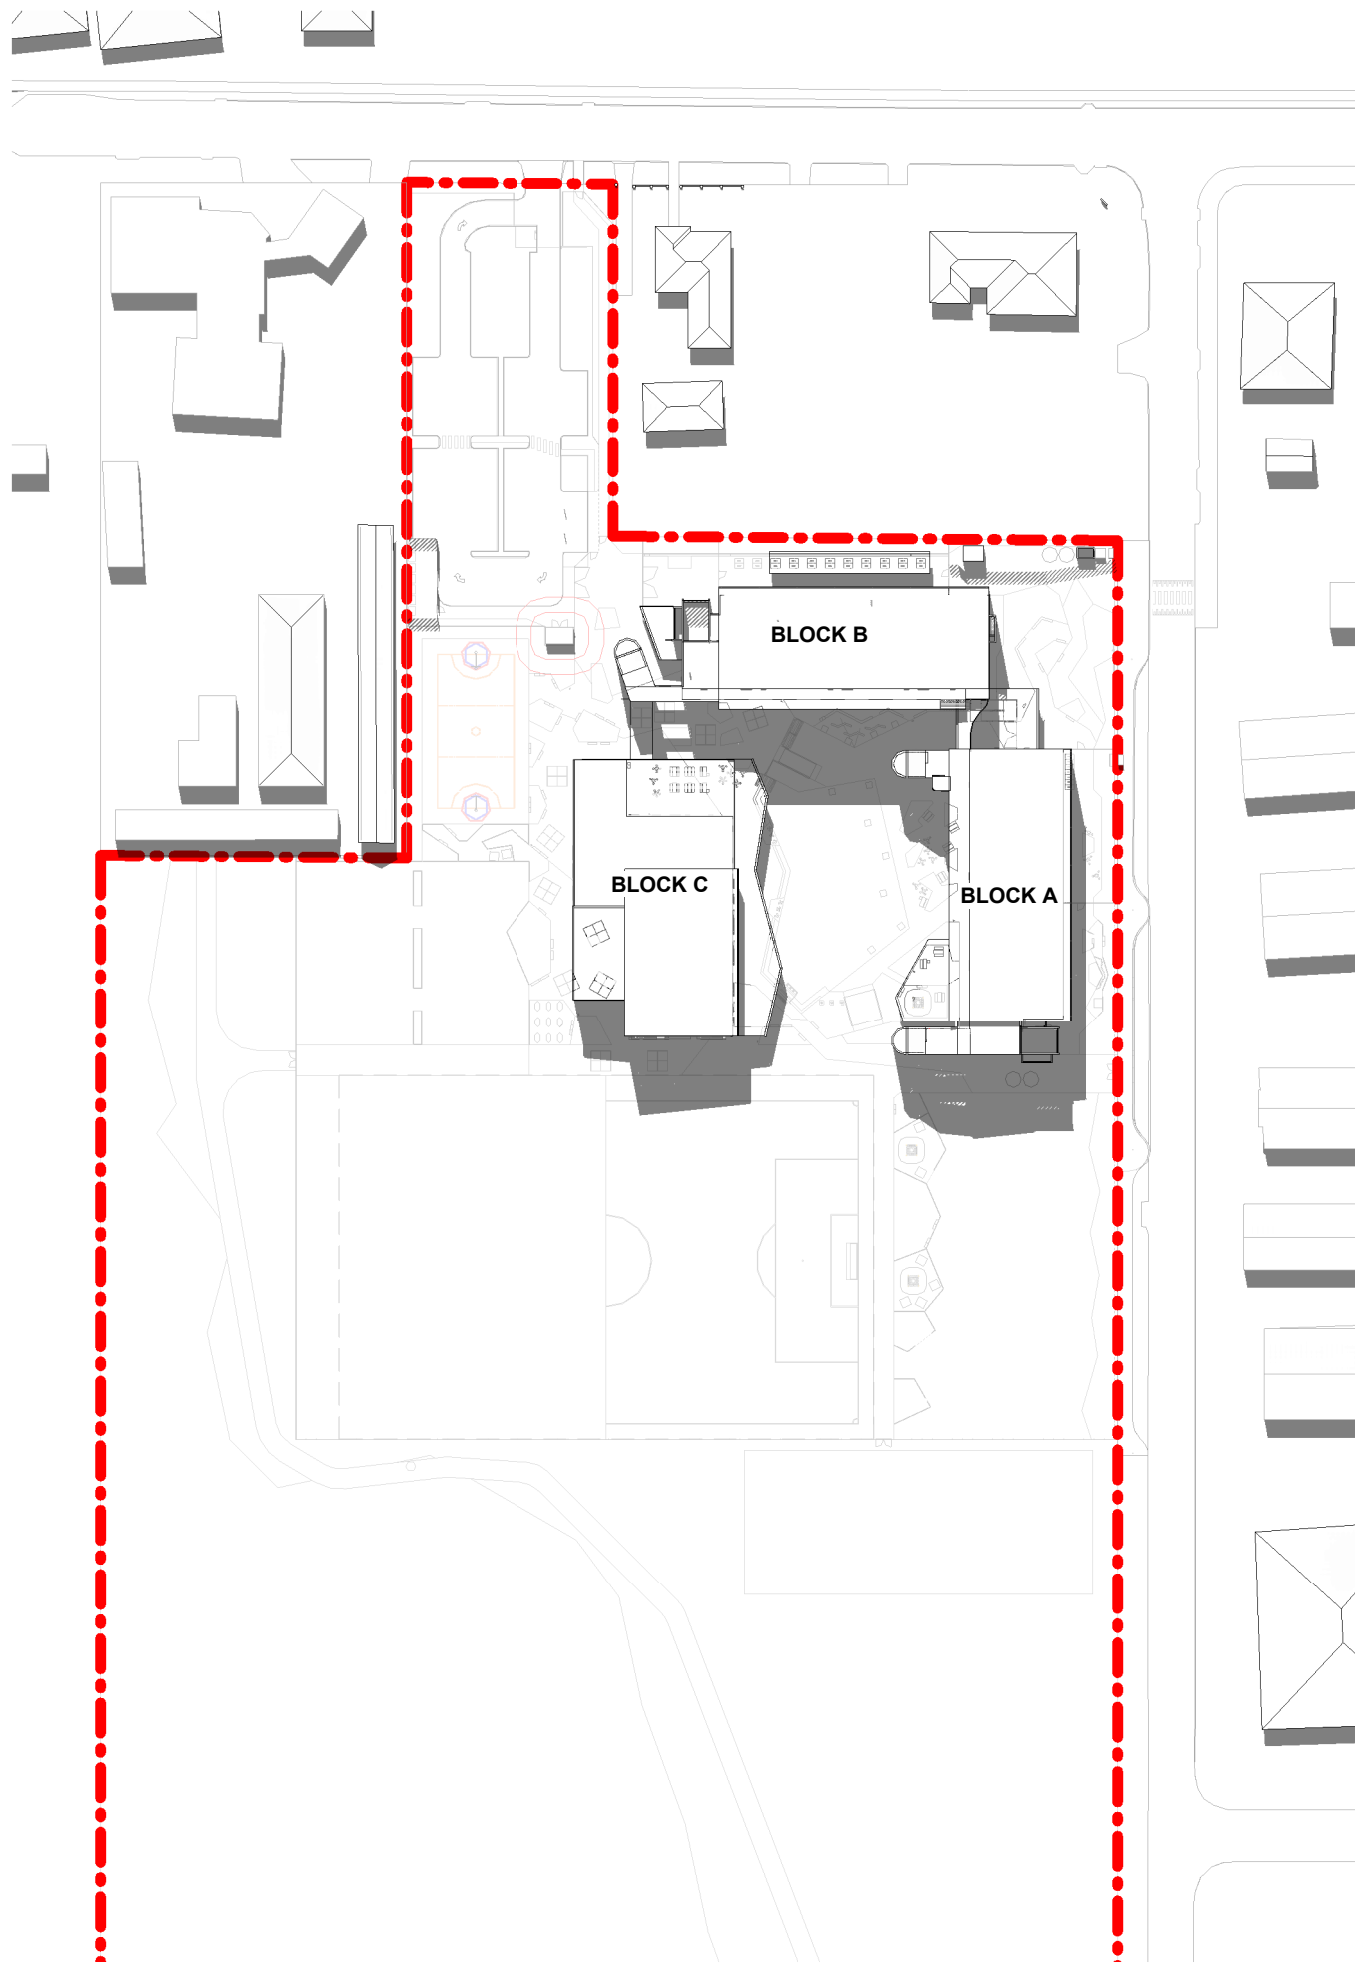


2 WINTER - JUNE 21 - 12pm
1 : 1500

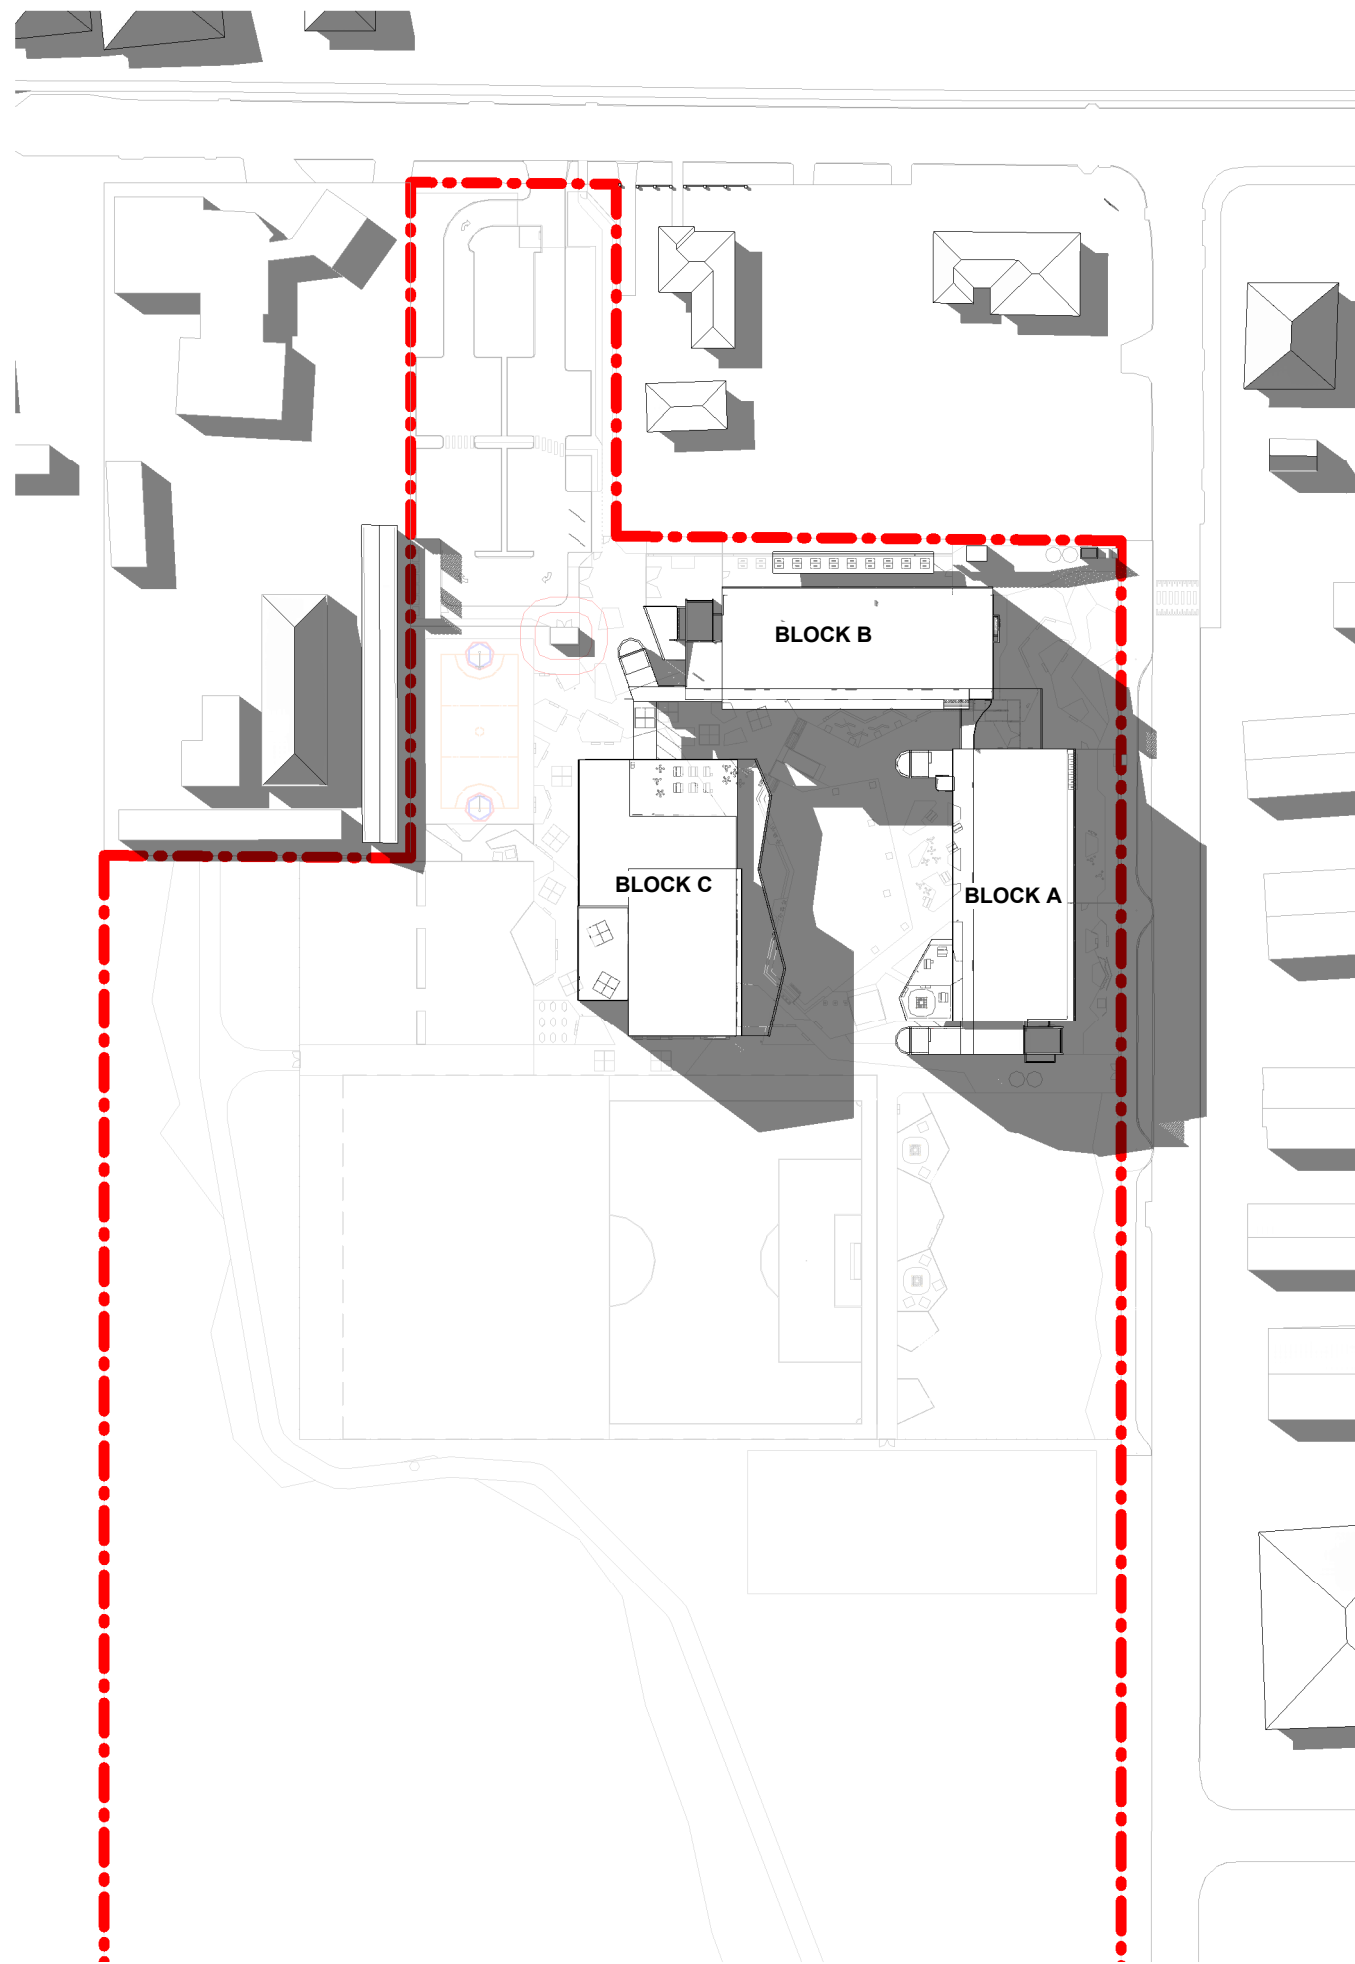


3 WINTER - JUNE 21 - 3pm
1 : 1500

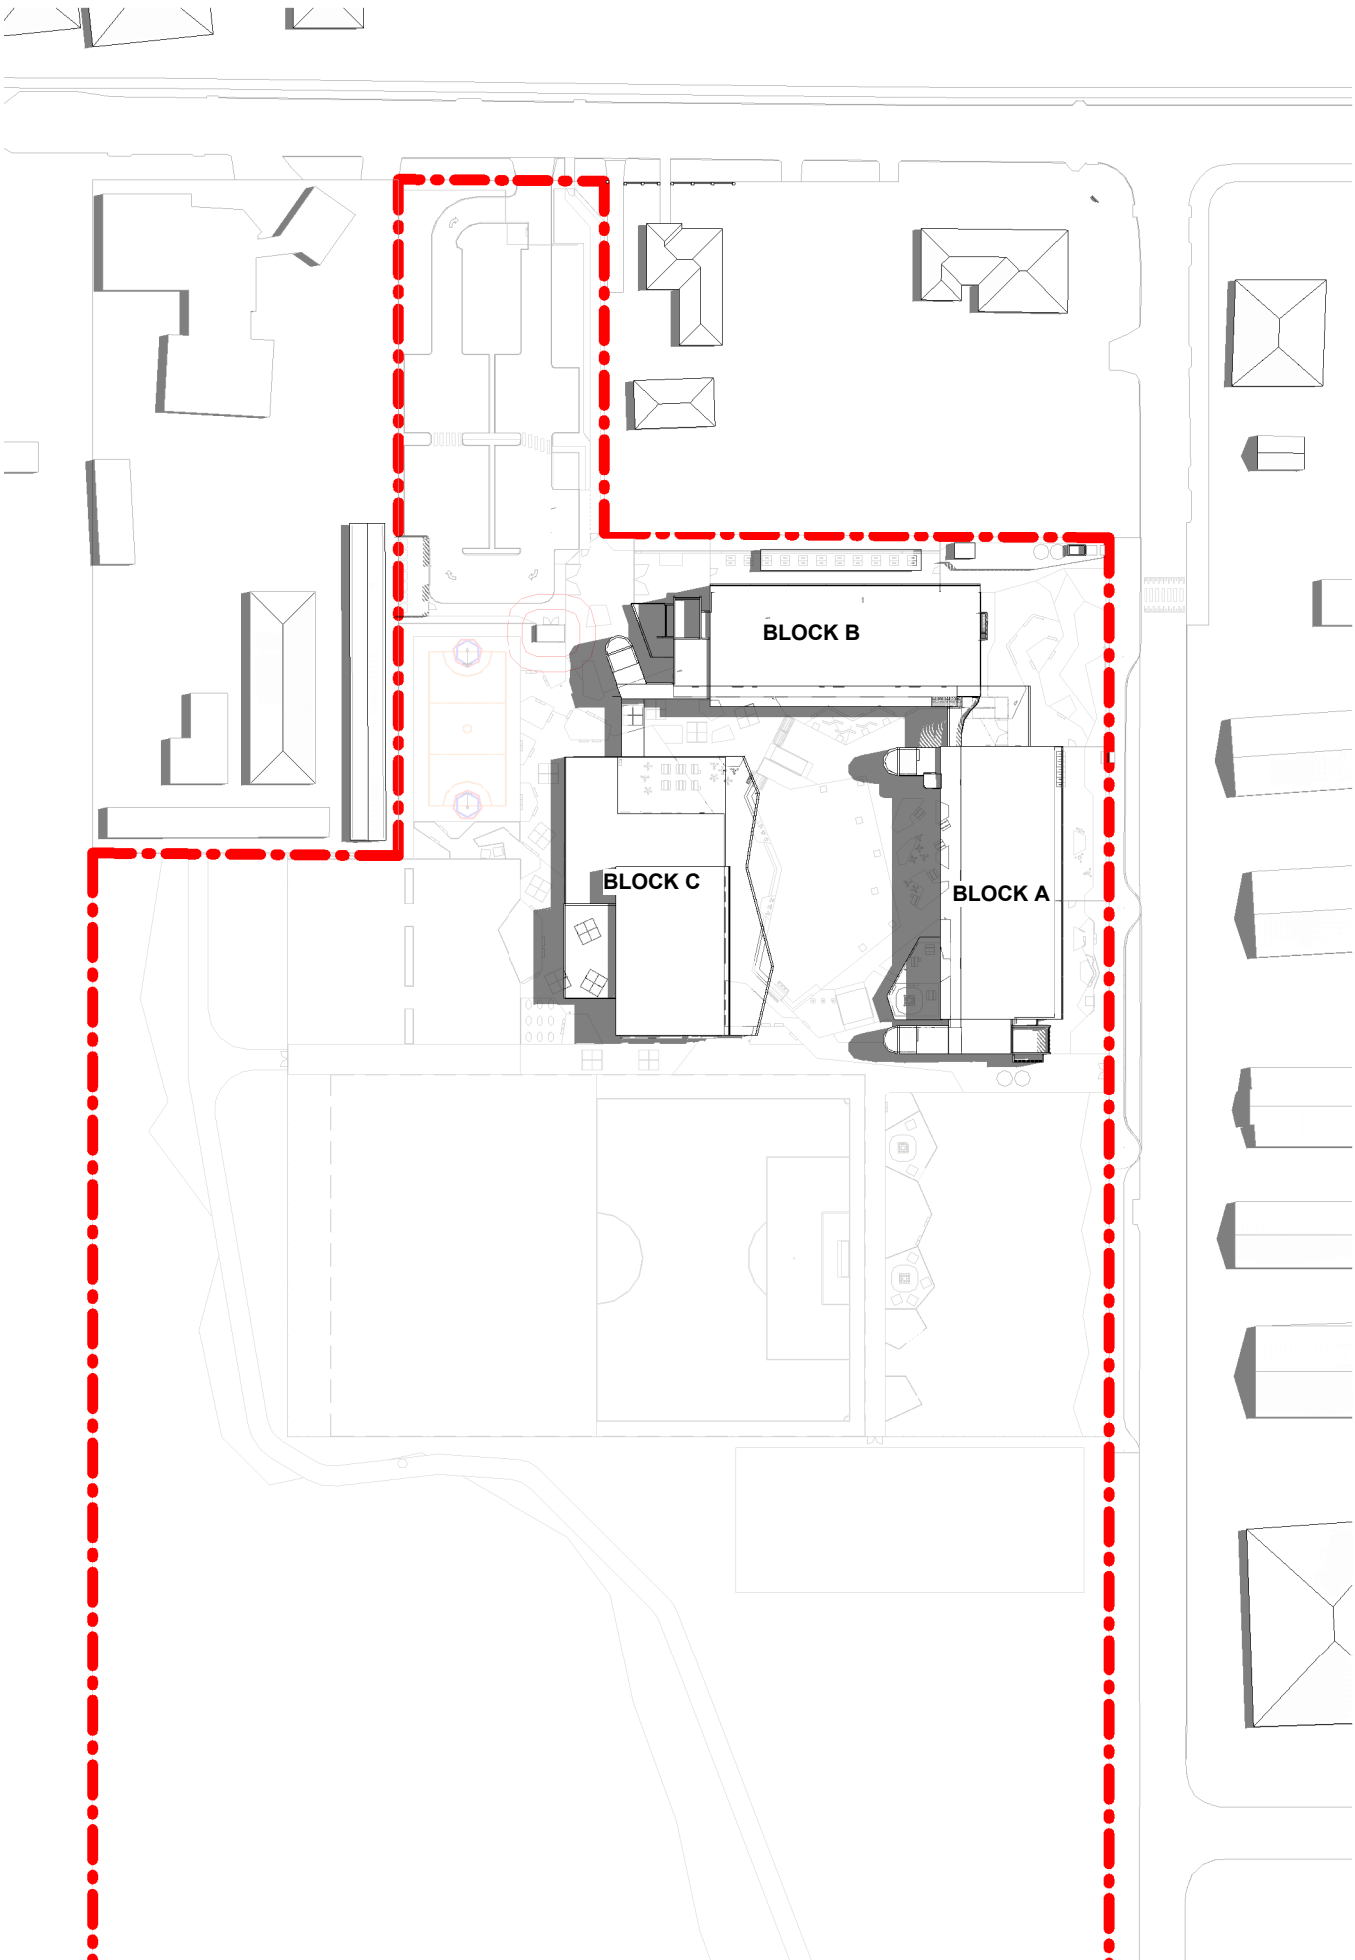


4 SUMMER - JAN 21 - 9am
1 : 1500

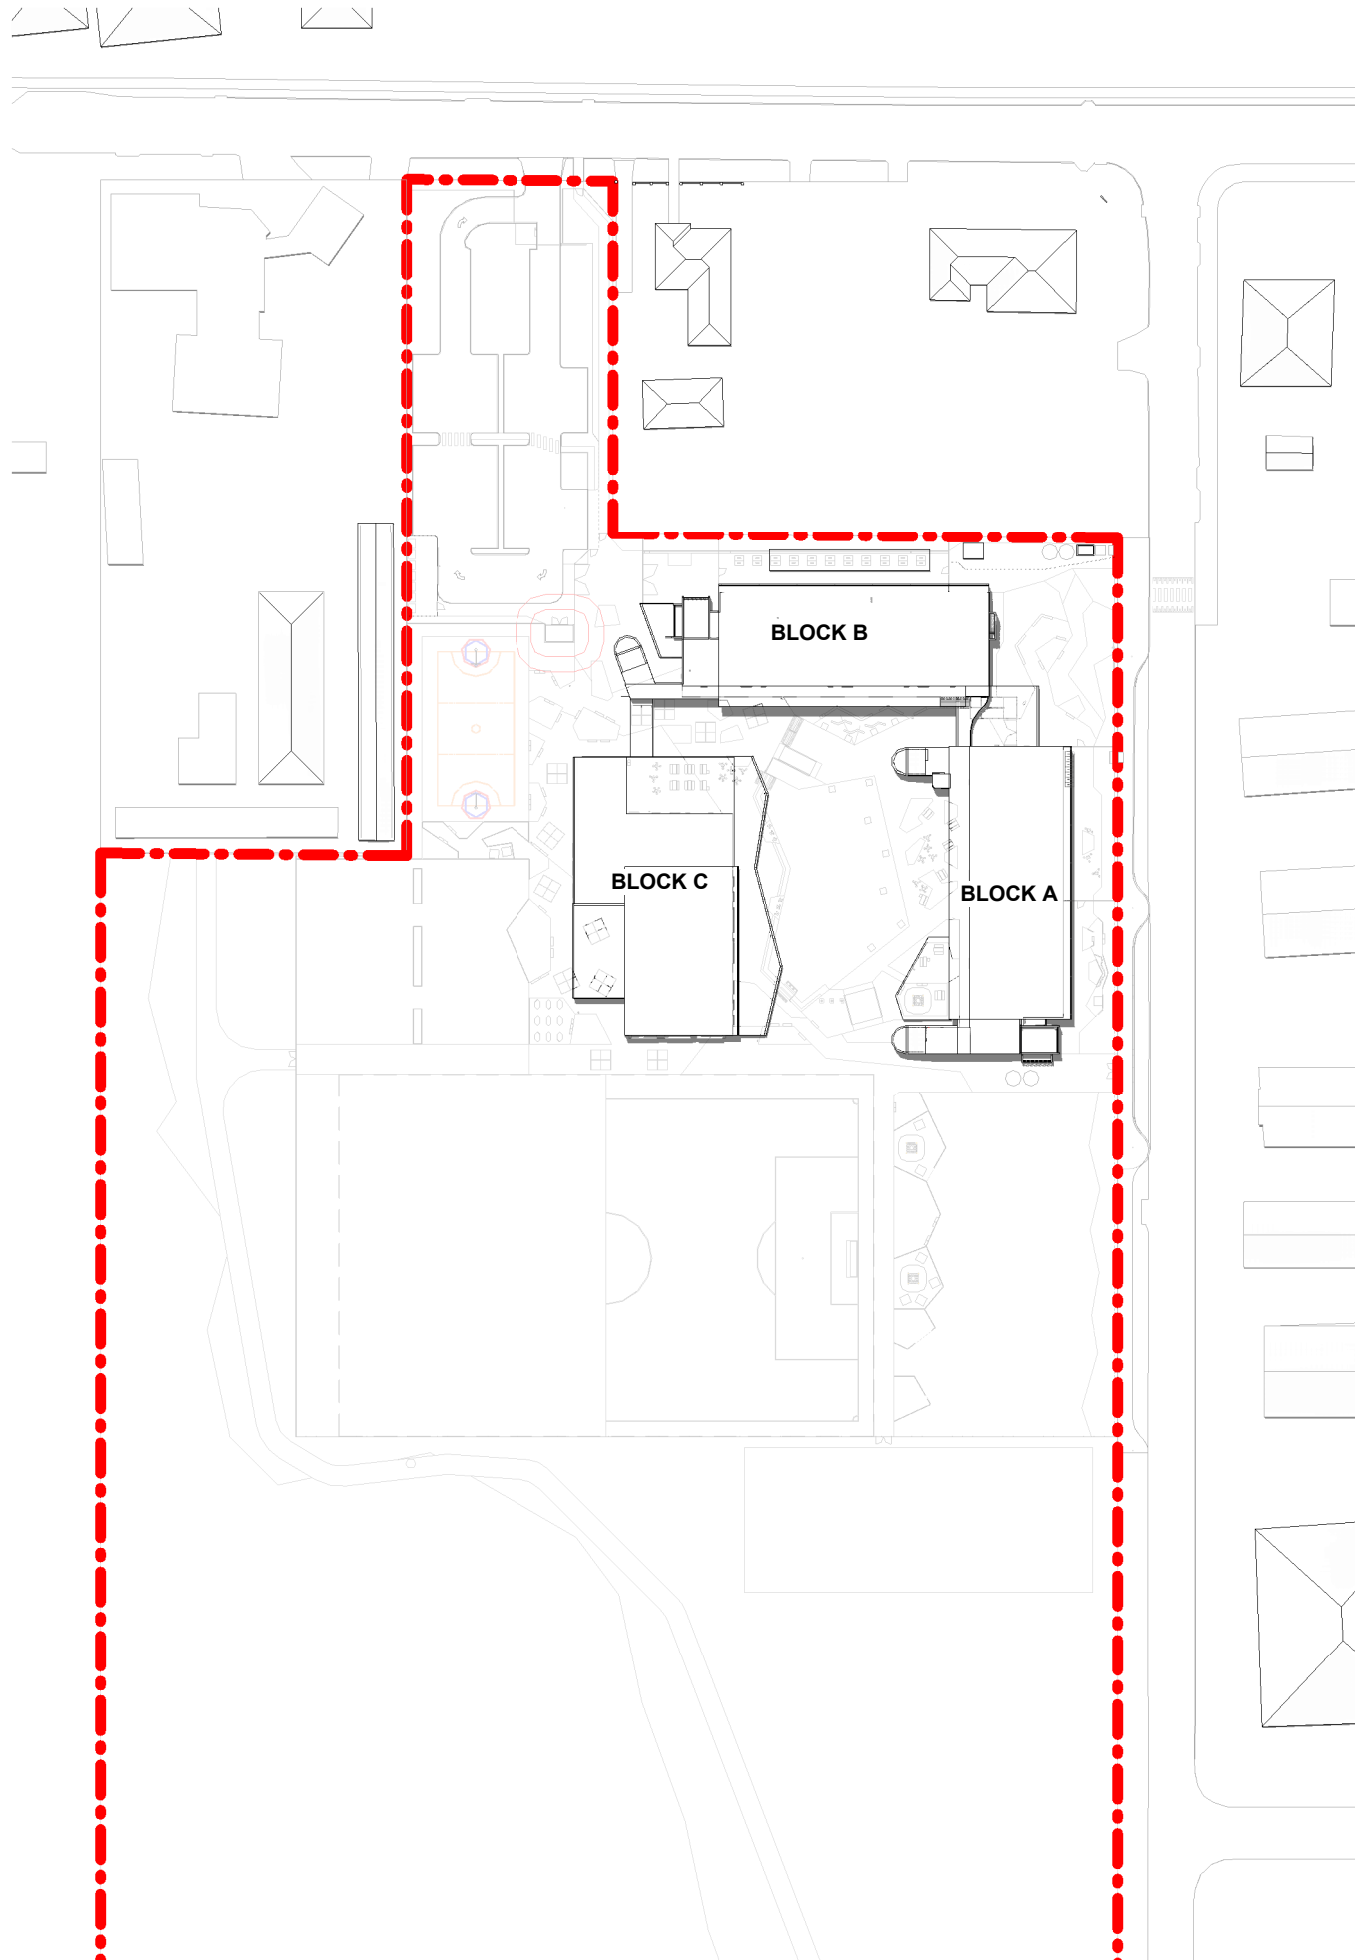

5 SUMMER - JAN 21 - 12pm
1 : 1500

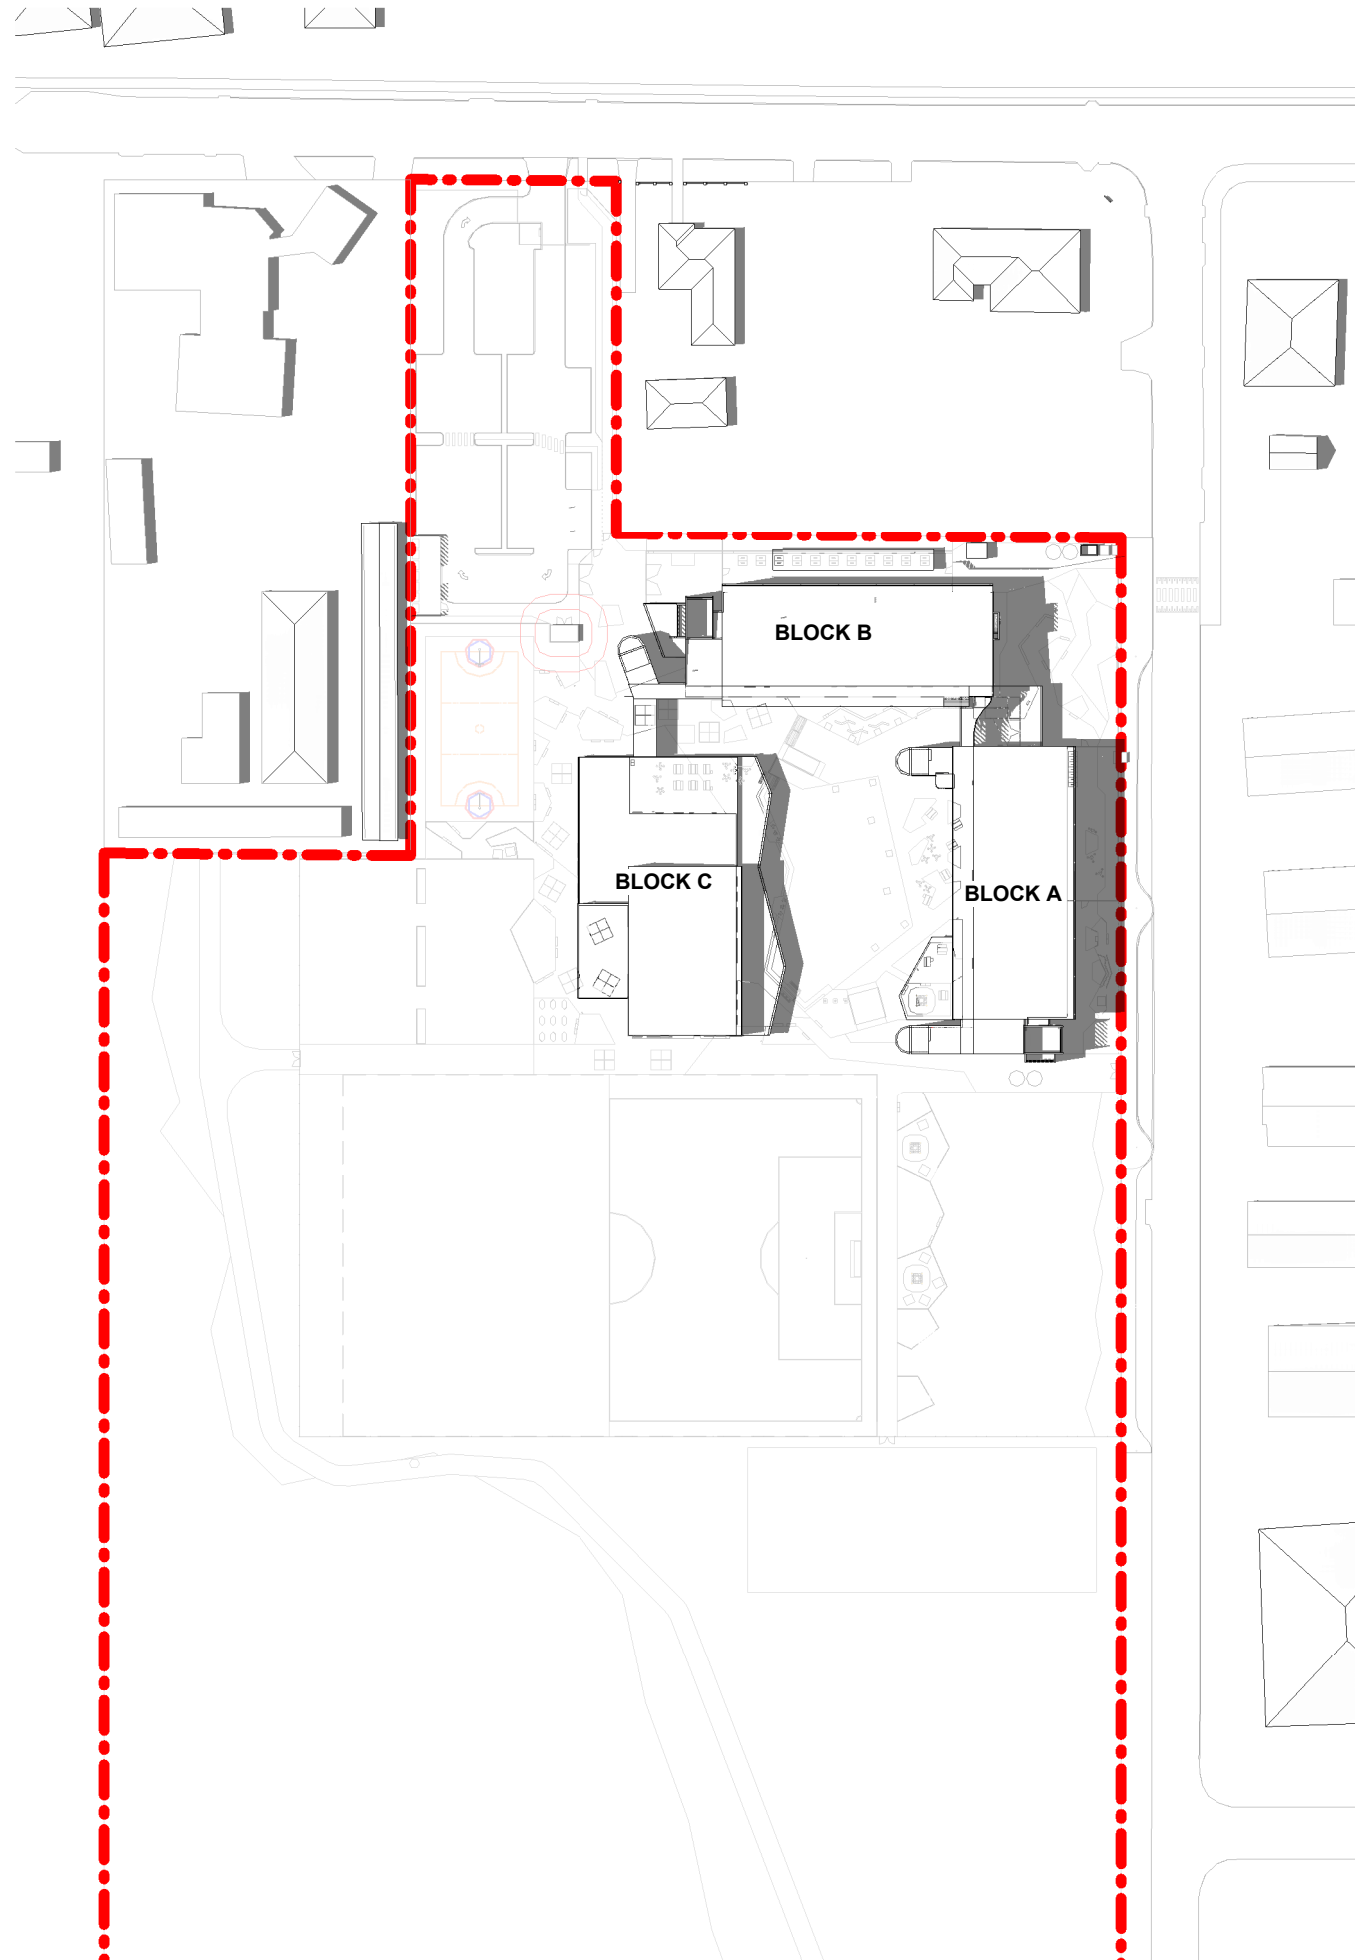

6 SUMMER - JAN 21 - 3pm
1 : 1500

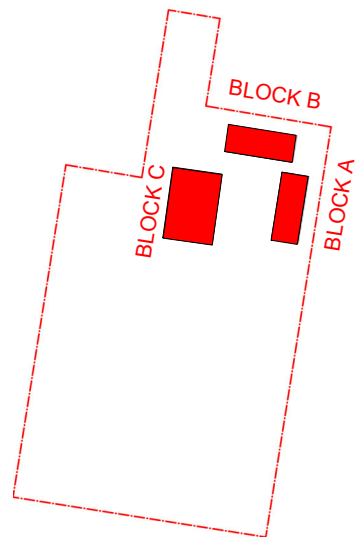

KEY PLAN

REF

Issue No.	Date	Description	Chkd
1	2024/11/29	ISSUE FOR DRAFT REF	MK
2	2025/01/20	DRAFT REF (FINAL ISSUE)	MK

Changes to this Revision

+61 2 9922 2344
Nominated Architects:
Andrew Duffin NSW 5602
Jonathan West NSW 9899
NBRS & Partners Pty Ltd VIC 51197
nbrs.com.au
ABN 16 002 247 565

Project
24135 - MEDOWIE HIGH SCHOOL

at
6 Abundance Rd, Medowie NSW 2318



Drawing Title
SHADOW DIAGRAMS

Date 20/01/2025 10:03:16 AM

Scale 1 : 1500 @ A1


NBRS Project # 24135

Drawing Reference


MHS-NBRS-ZZ-ZZ-DR-A-002500

2


Any form of replication of this drawing in full or in part without the written permission of NBRS+PARTNERS Pty Ltd constitutes an infringement of the copyright.
© 2024

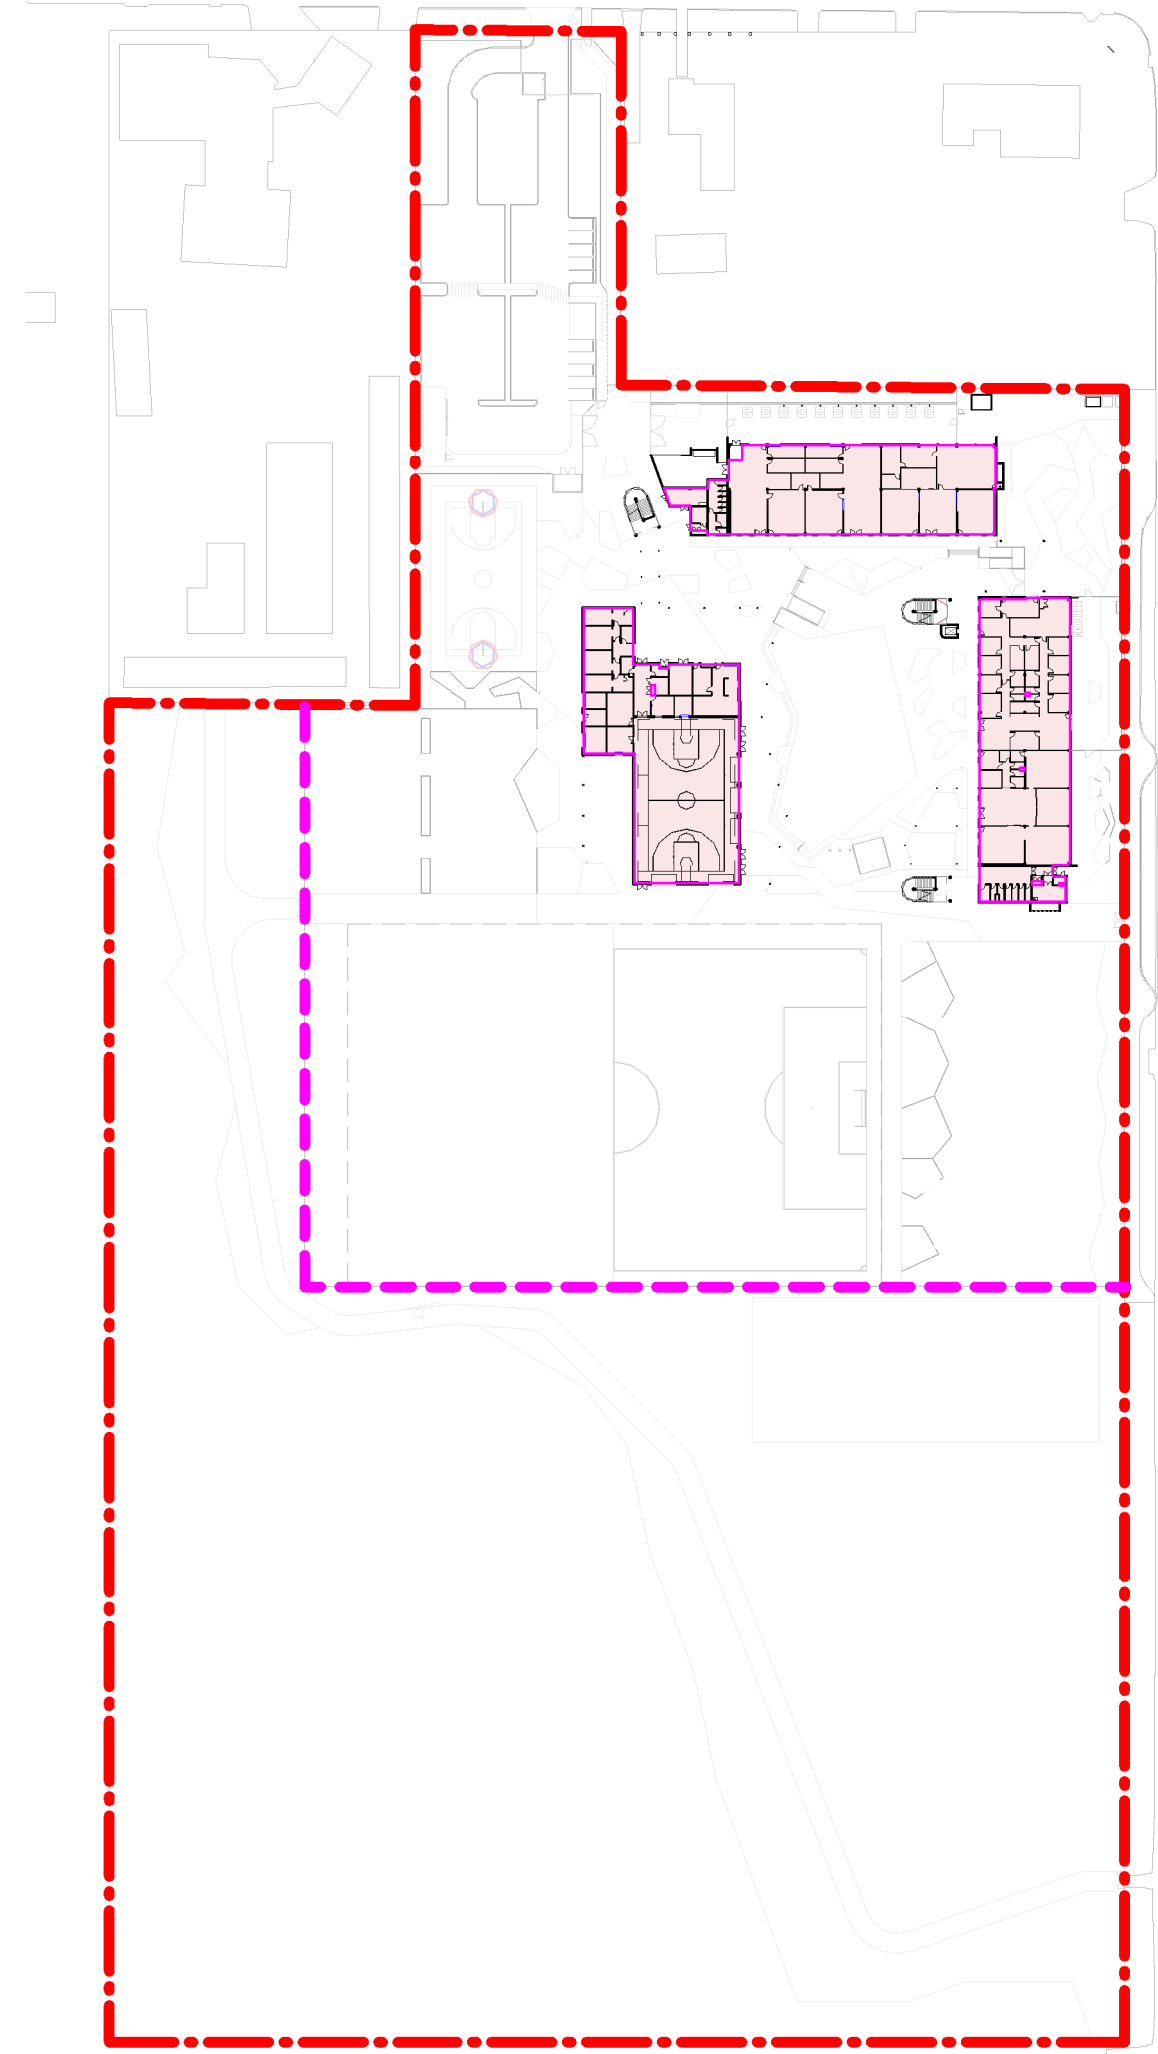


1 GROUND FLOOR - GFA PLAN
1 : 1500

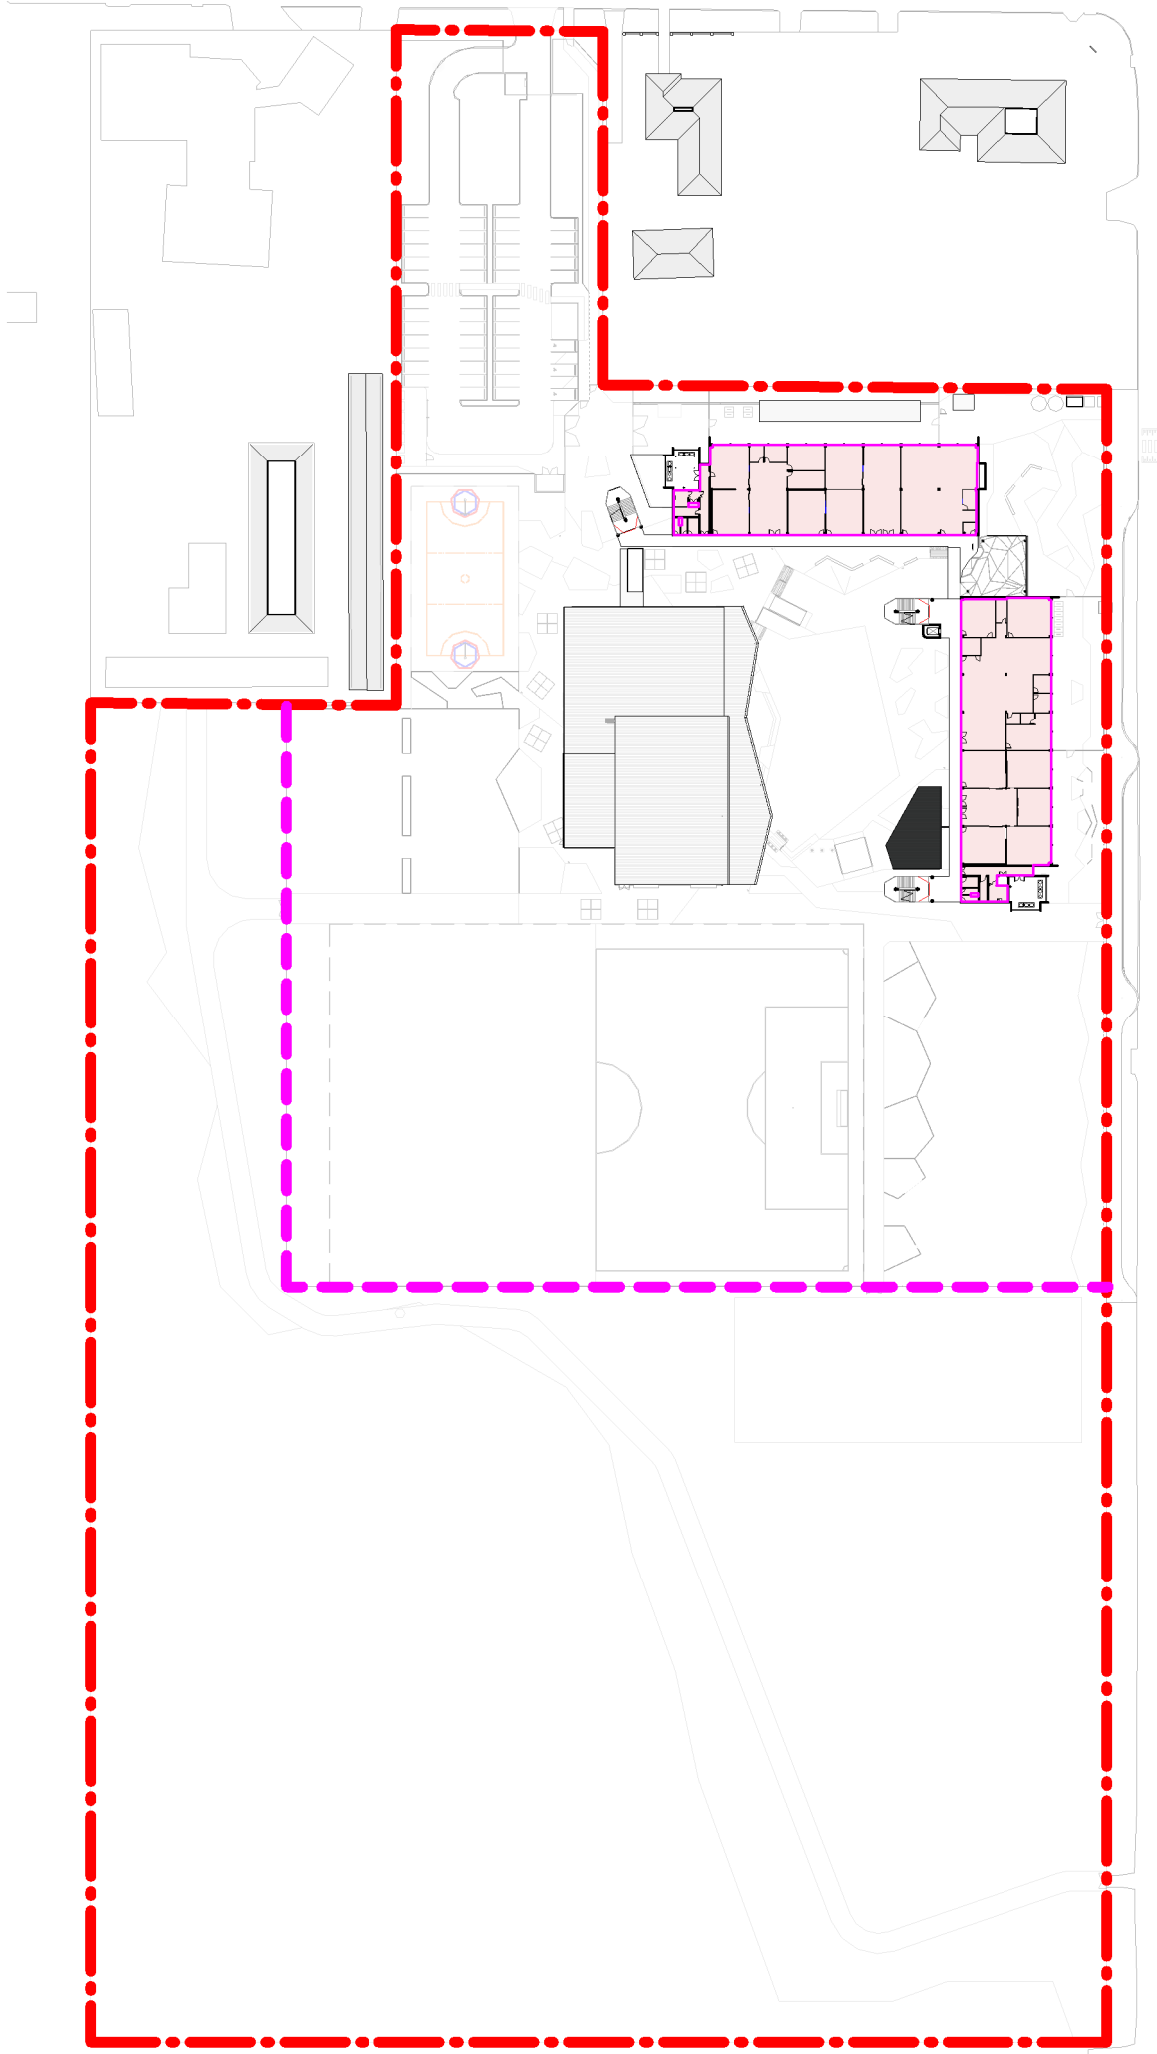


2 LEVEL 1 - GFA PLAN
1 : 1500

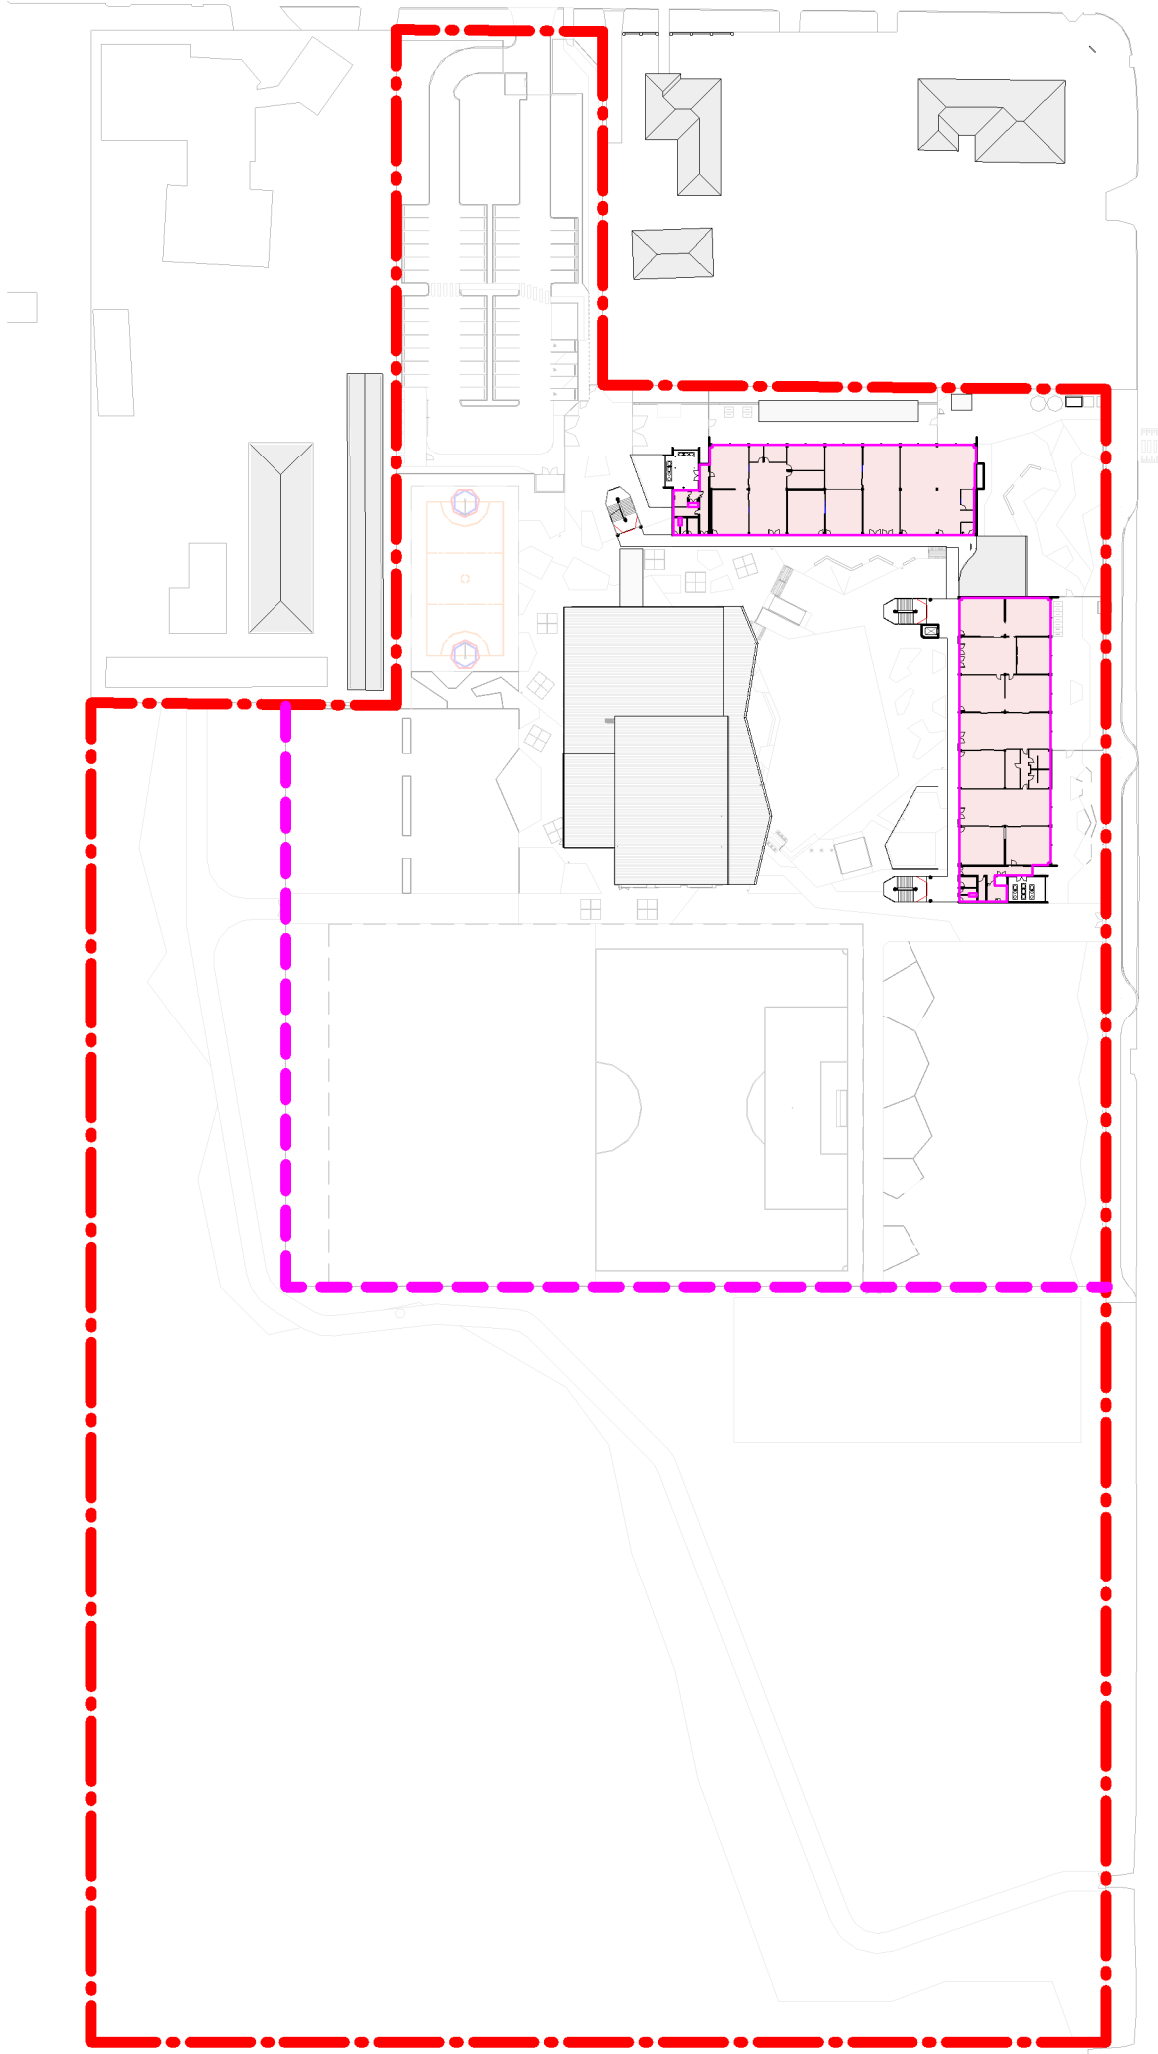

3 LEVEL 2 - GFA PLAN
1 : 1500

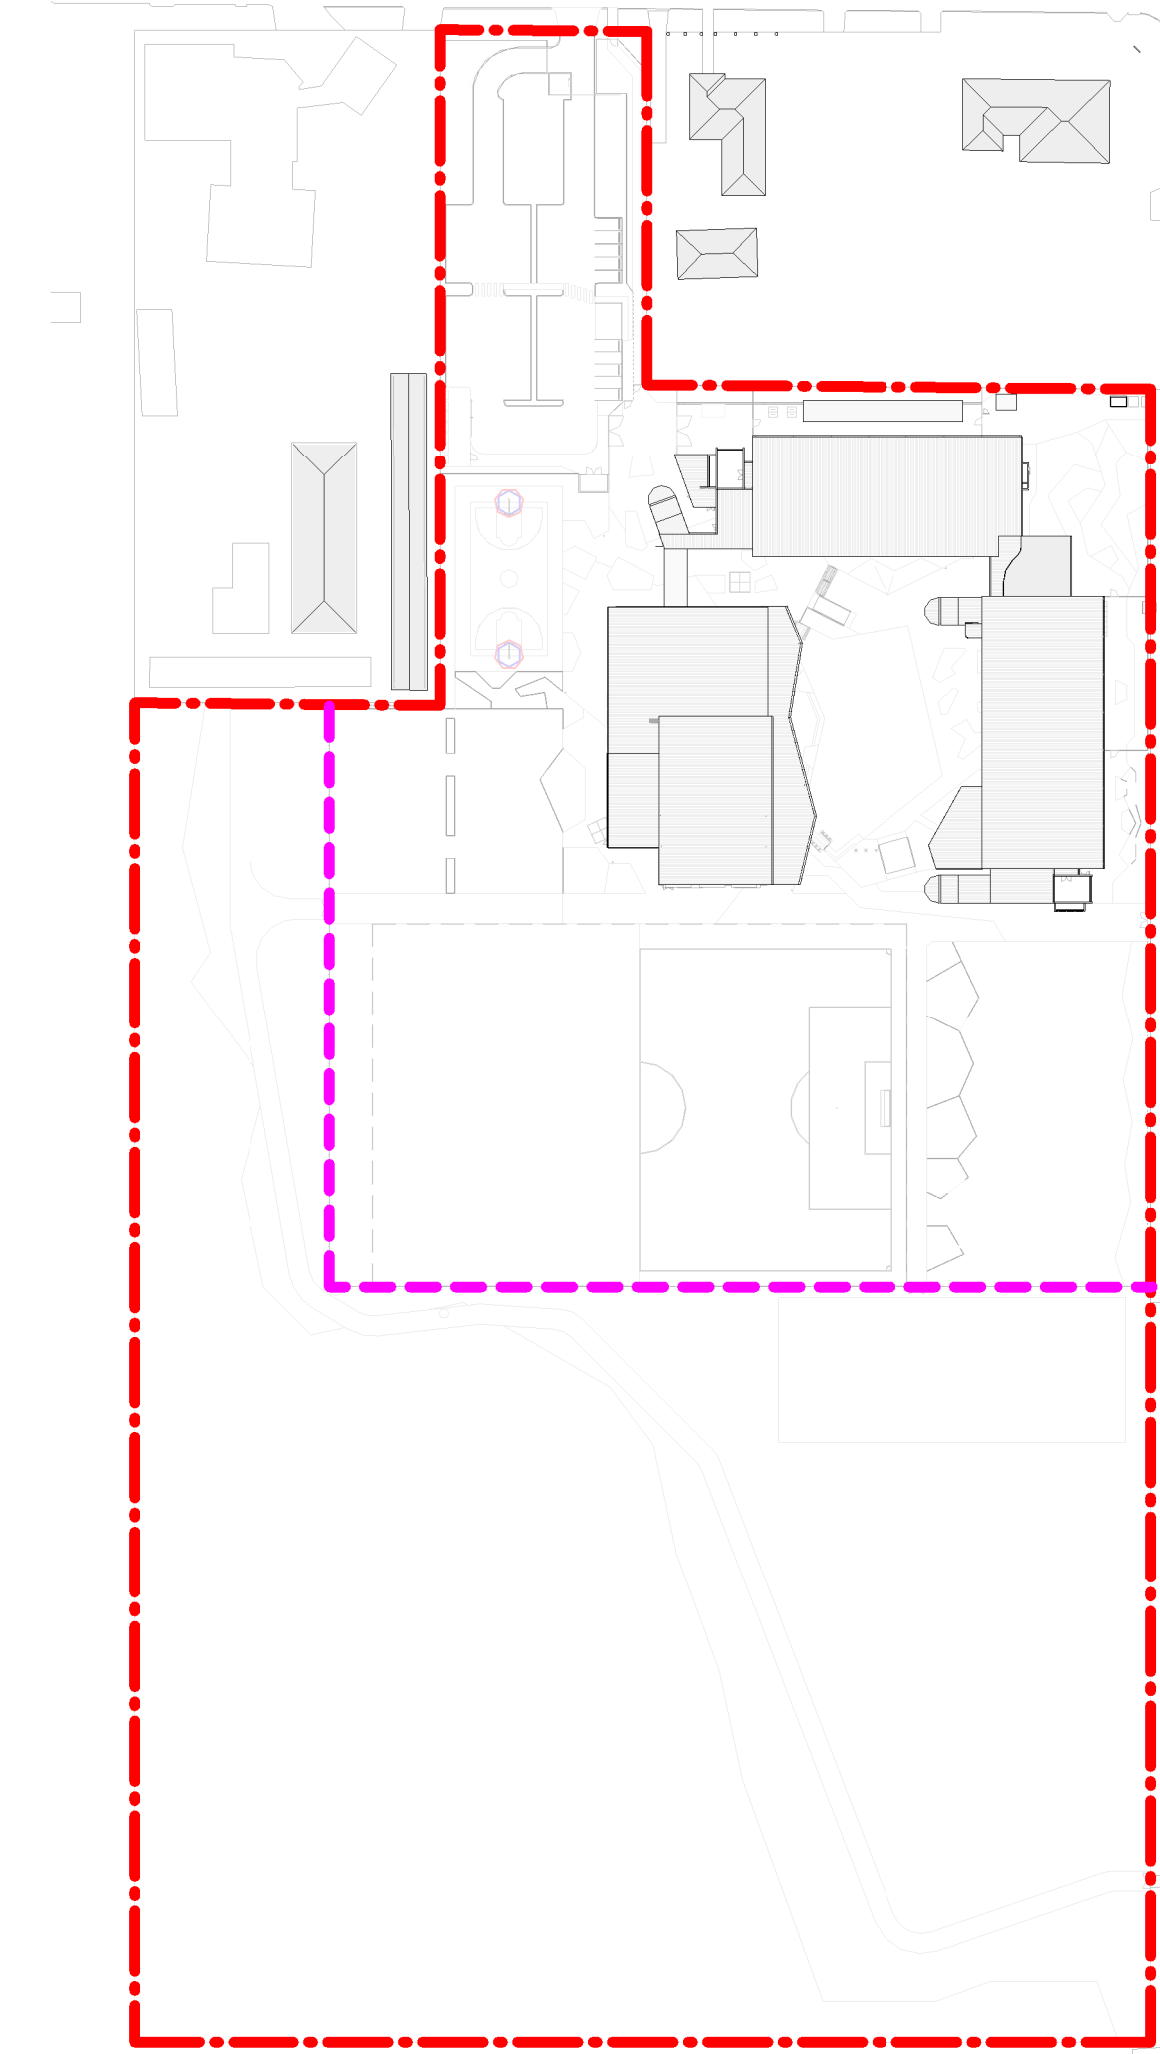

4 ROOF - GFA PLAN
1 : 1500

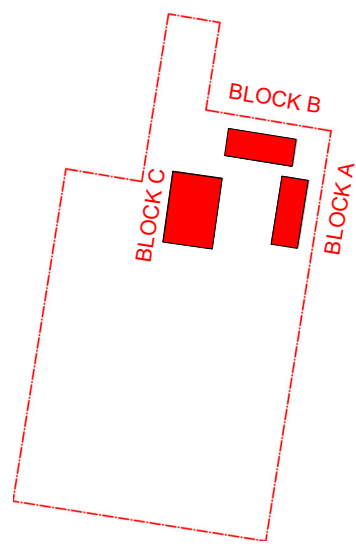

KEY PLAN

Area Schedule (GFA)	
Level	Area

B00A	
00	1064 m²
01	1022 m²
02	1025 m²
3112 m²	

Area Schedule (GFA)	
Level	Area

B00B	
00	1030 m²
01	1025 m²
02	1023 m²
3079 m²	

Area Schedule (GFA)	
Level	Area

B00C	
00	1185 m²
	1185 m²
7376 m²	

GRAND TOTAL

SITE SIZE: 65262 m²

FSR: 7376 m² / 65262 m²

FSR: 0.113 : 1

REF

Issue		Description	Chkd
No.	Date		
1	2025/01/20	DRAFT REF (FINAL ISSUE)	MK

Changes to this Revision



+61 2 9922 2344
Nominated Architects:
Andrew Duffin NSW 5602
Jonathan West NSW 9899
NBRS & Partners Pty Ltd VIC 51197

nbrs.com.au

ABN 16 002 247 565

Project
24135 - MEDOWIE HIGH SCHOOL

at
6 Abundance Rd, Medowie NSW 2318



Drawing Title
GFA PLANS

Date 20/01/2025 10:08:20 AM

Scale 1 : 1500 @ A1

NBRS Project # 24135


Drawing Reference

MHS-NBRS-ZZ-ZZ-DR-A-003000

Revision

1

Any form of replication of this drawing in full or in part without the written permission of NBRS+PARTNERS Pty Ltd constitutes an infringement of the copyright.
© 2024

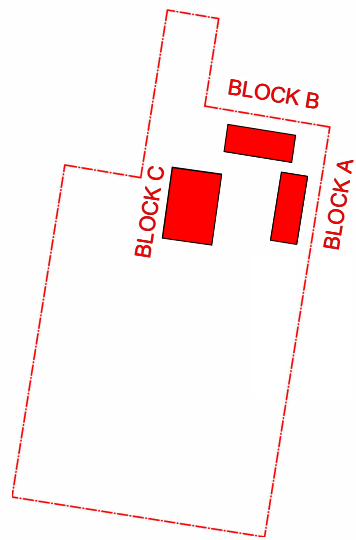

KEY PLAN



1 SITE ELEVATION - ABUNDANCE RD (EAST)
1 : 250



2 SITE ELEVATION - BLOCK B AND BLOCK A
1 : 250



3 SITE ELEVATION - SOUTH
1 : 250



4 SITE SECTION - BLOCK B
1 : 250

REF

Issue No.	Date	Description	Chkd
1	2024/11/29	ISSUE FOR DRAFT REF	MK
2	2025/01/20	DRAFT REF (FINAL ISSUE)	MK

Changes to this Revision

+61 2 9922 2344
Nominated Architects:
Andrew Duffin NSW 5602
Jonathan West NSW 9899
NBRS & Partners Pty Ltd VIC 51197
nbrs.com.au
ABN 16 002 247 565

Project
24135 - MEDOWIE HIGH SCHOOL


at
6 Abundance Rd, Medowie NSW 2318



Drawing Title
SITE ELEVATIONS - SHEET 1

Date	20/01/2025 10:33:22 AM	Revision	2
Scale	1 : 250 @ A1		
NBRS Project #	24135		
Drawing Reference	MHS-NBRS-ZZ-ZZ-DR-A-003001		


Any form of replication of this drawing in full or in part without the written permission of NBRS+PARTNERS Pty Ltd constitutes an infringement of the copyright.
© 2024

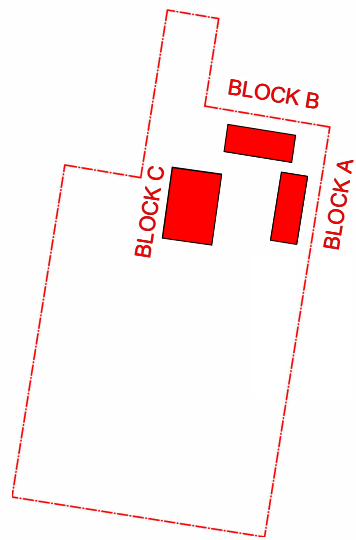

KEY PLAN



1 SITE ELEVATION - WEST
1 : 250

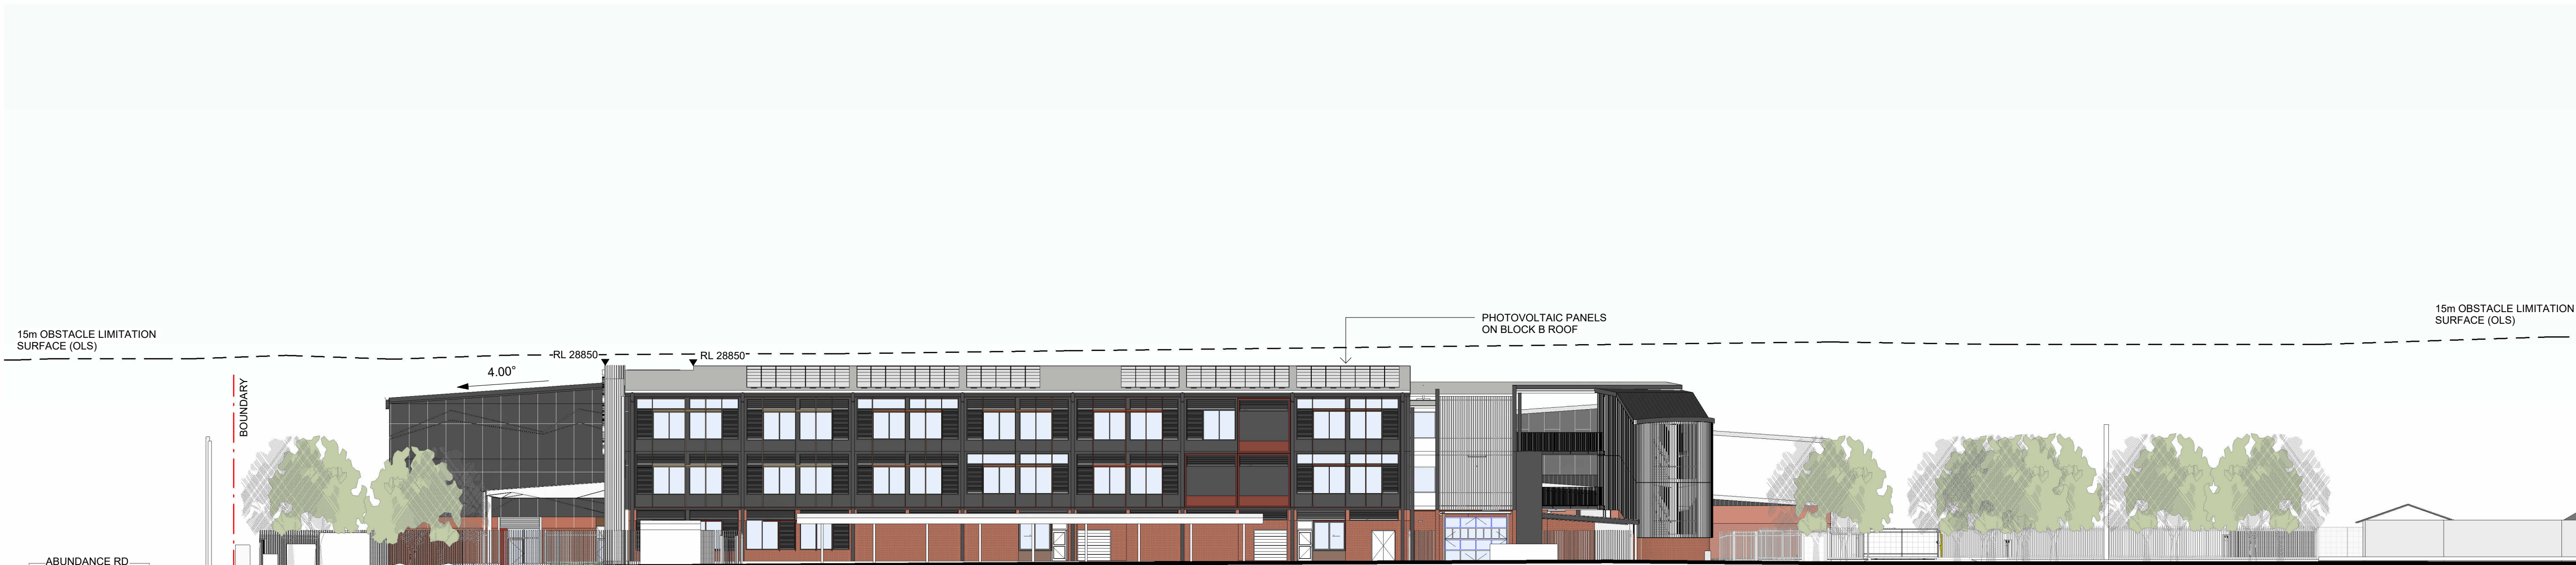

2 SITE ELEVATION - FERODALE RD (NORTH)
1 : 250

REF

Issue				
No.	Date	Description	Chkd	
1	2024/11/29	ISSUE FOR DRAFT REF	MK	
2	2025/01/20	DRAFT REF (FINAL ISSUE)	MK	

Changes to this Revision

+61 2 9922 2344
Nominated Architects:
Andrew Duffin NSW 5602
Jonathan West NSW 9899
NBRS & Partners Pty Ltd VIC 51197

nbrs.com.au

ABN 16 002 247 565

Project
24135 - MEDOWIE HIGH SCHOOL


at
6 Abundance Rd, Medowie NSW 2318




Drawing Title
SITE ELEVATIONS - SHEET 2

Date	20/01/2025 10:34:16 AM	Revision	
Scale	1 : 250 @ A1		
NBRS Project #	24135		
Drawing Reference	MHS-NBRS-ZZ-ZZ-DR-A-003002		
			2

Any form of replication of this drawing in full or in part without the written permission of NBRS+PARTNERS Pty Ltd constitutes an infringement of the copyright.
© 2024

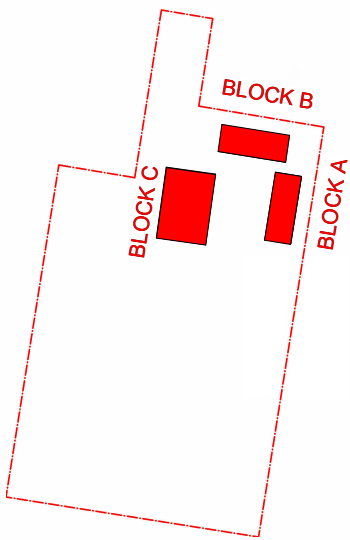


KEY PLAN

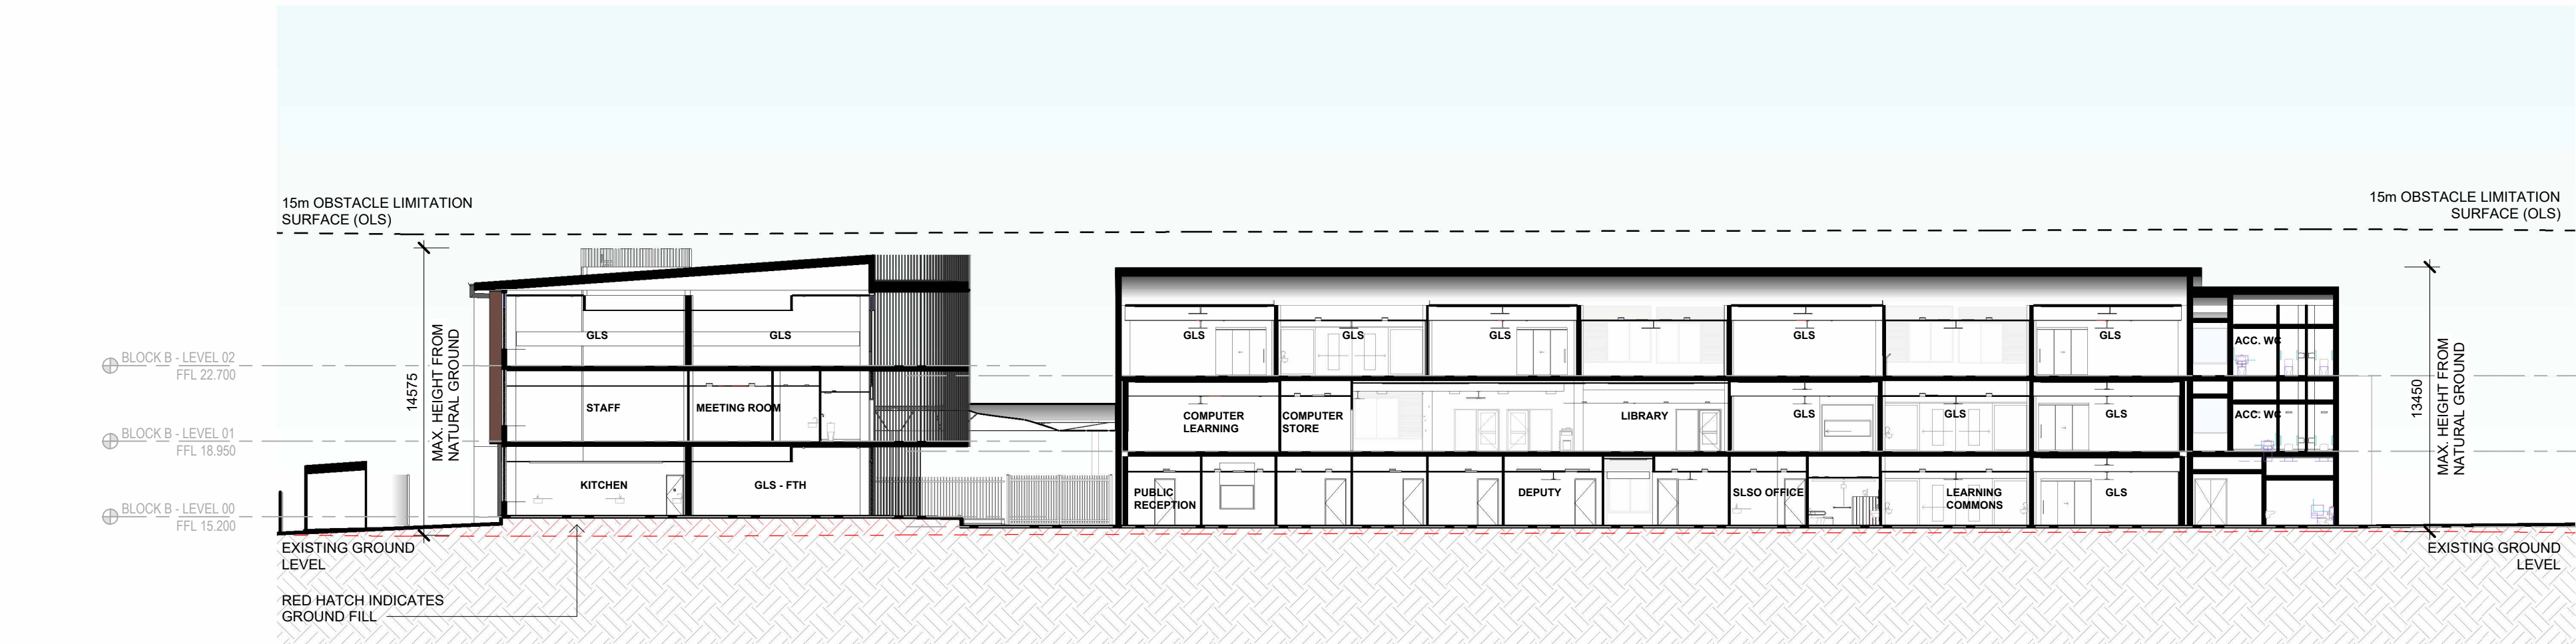


1 SITE SECTION 01 - N.S

1 : 250

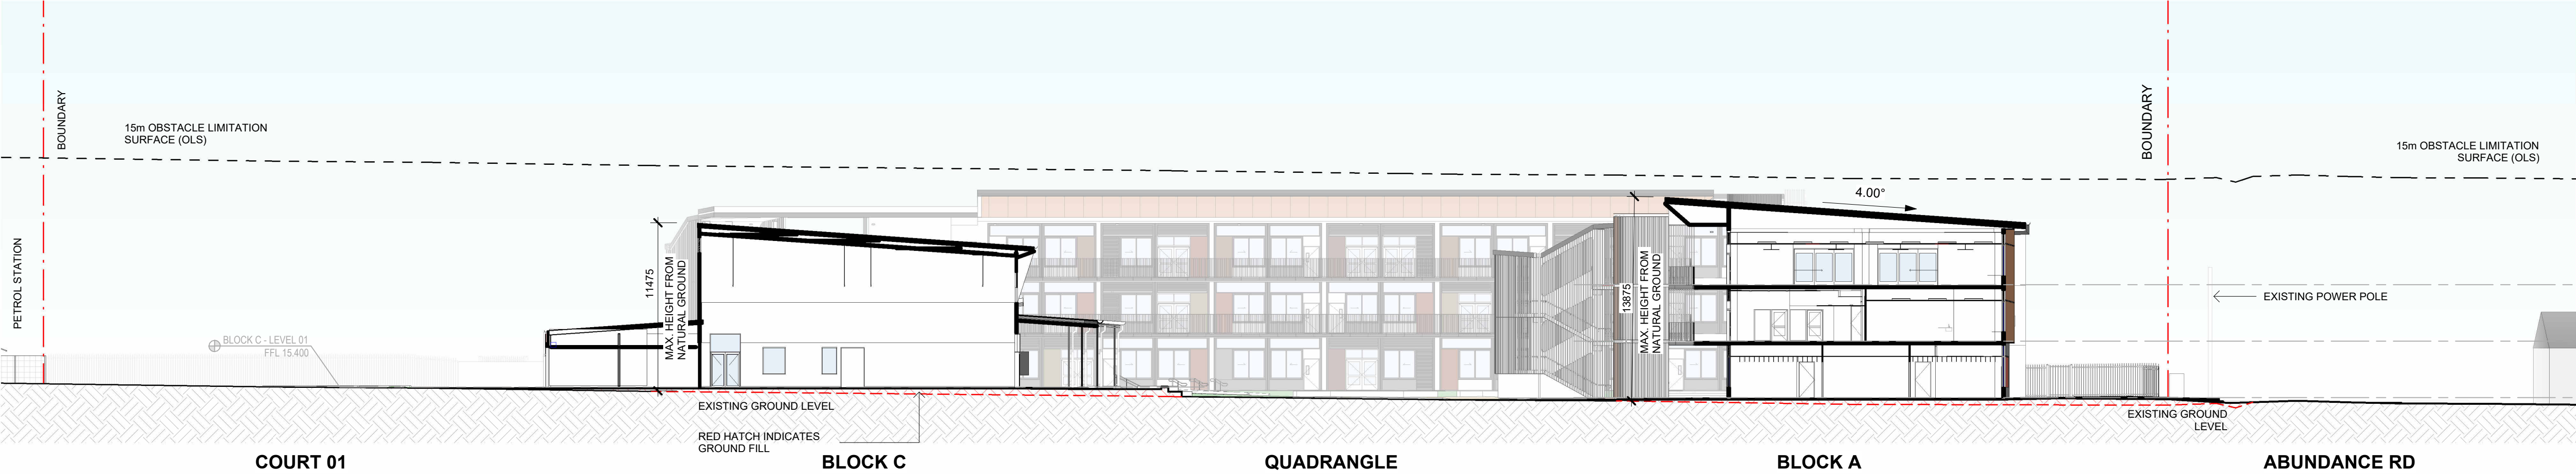

2 SITE SECTION 02 - E.W - BLOCK B

1 : 250

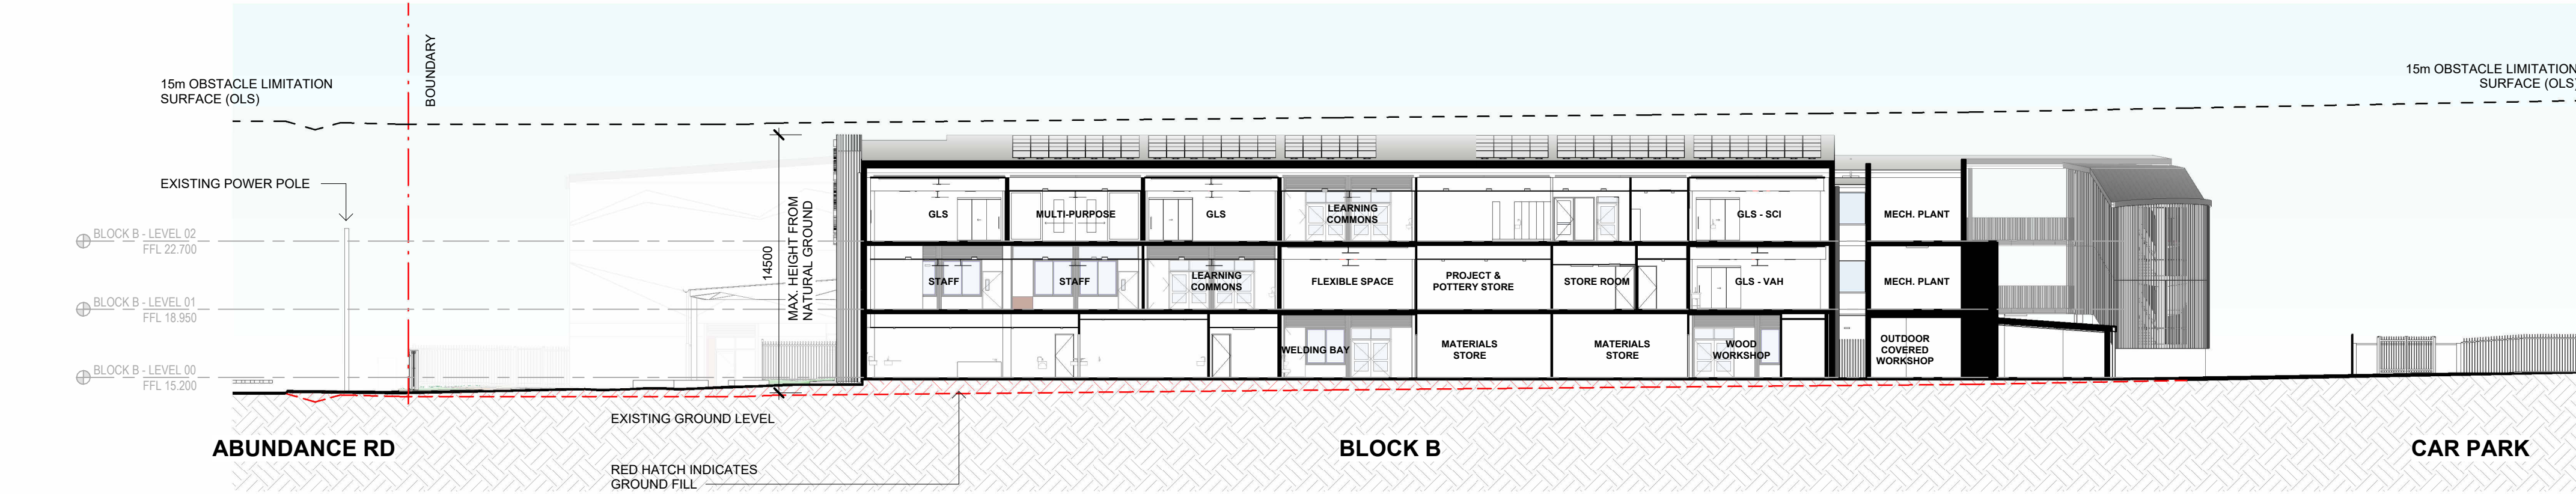

3 SITE SECTION 02 - E.W - BLOCK B

1 : 250



KEY PLAN

REF

Issue		Description	Chkd
No.	Date		
1	2024/11/29	ISSUE FOR DRAFT REF	MK
2	2025/01/20	DRAFT REF (FINAL ISSUE)	MK

Changes to this Revision

+61 2 9922 2344
Nominated Architects:
Andrew Duffin NSW 5602
Jonathan West NSW 9899
NBRS & Partners Pty Ltd VIC 51197

nbrs.com.au

ABN 16 002 247 565

Project
24135 - MEDOWIE HIGH SCHOOL

at
6 Abundance Rd, Medowie NSW 2318



Drawing Title
SITE SECTIONS - SHEET 1

Date 20/01/2025 10:34:39 AM

Scale As indicated @ A1

NBRS Project # 24135


Drawing Reference

MHS-NBRS-ZZ-ZZ-DR-A-004001


Revision

2


Any form of replication of this drawing in full or in part without the written permission of NBRS+PARTNERS Pty Ltd constitutes an infringement of the copyright.

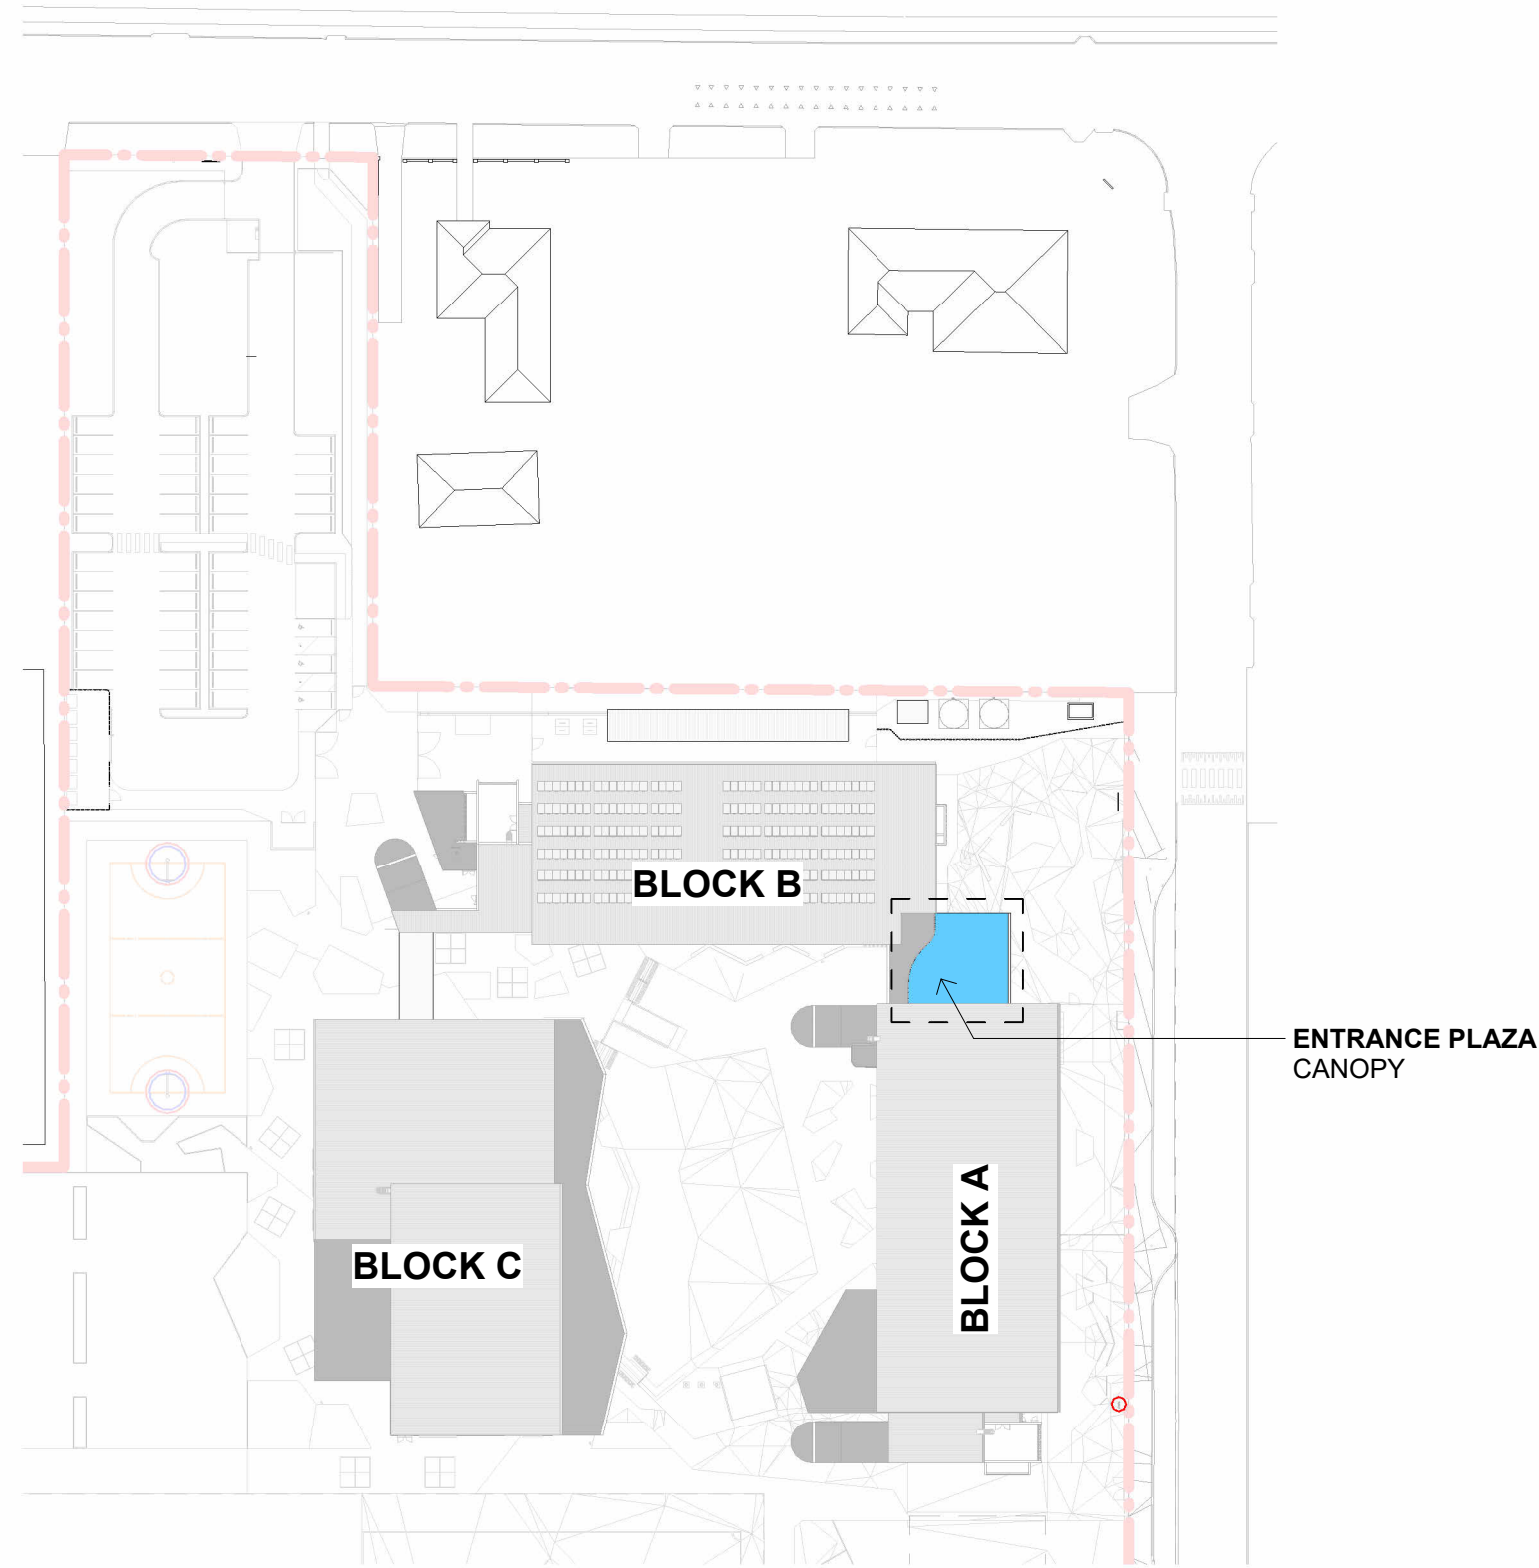


1 CANOPY - LOCATION PLAN
1 : 1000

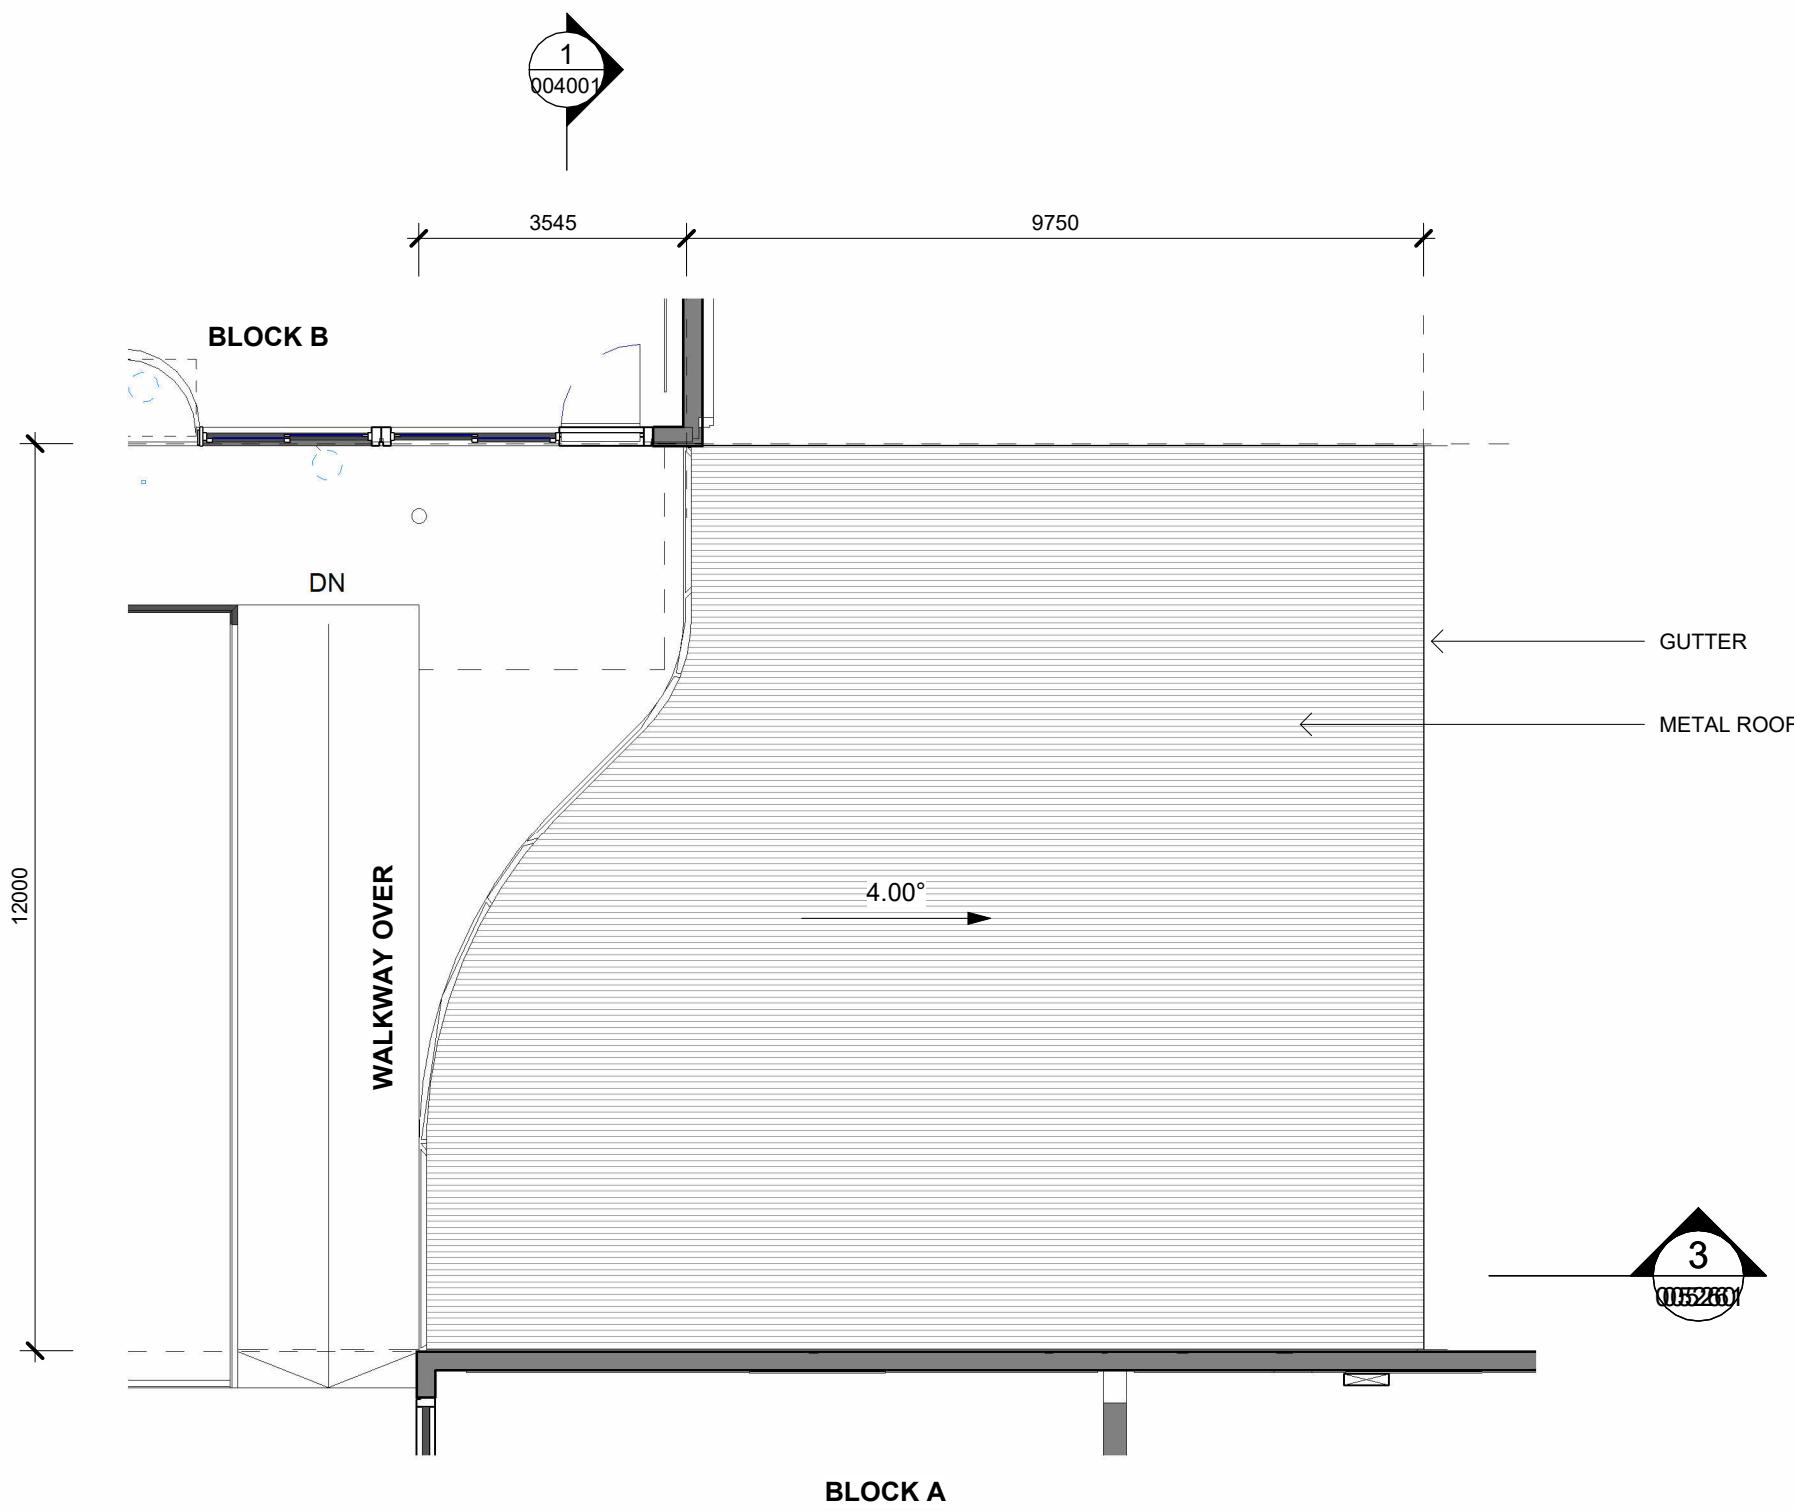


2 ENTRANCE CANOPY - ROOF PLAN
1 : 100

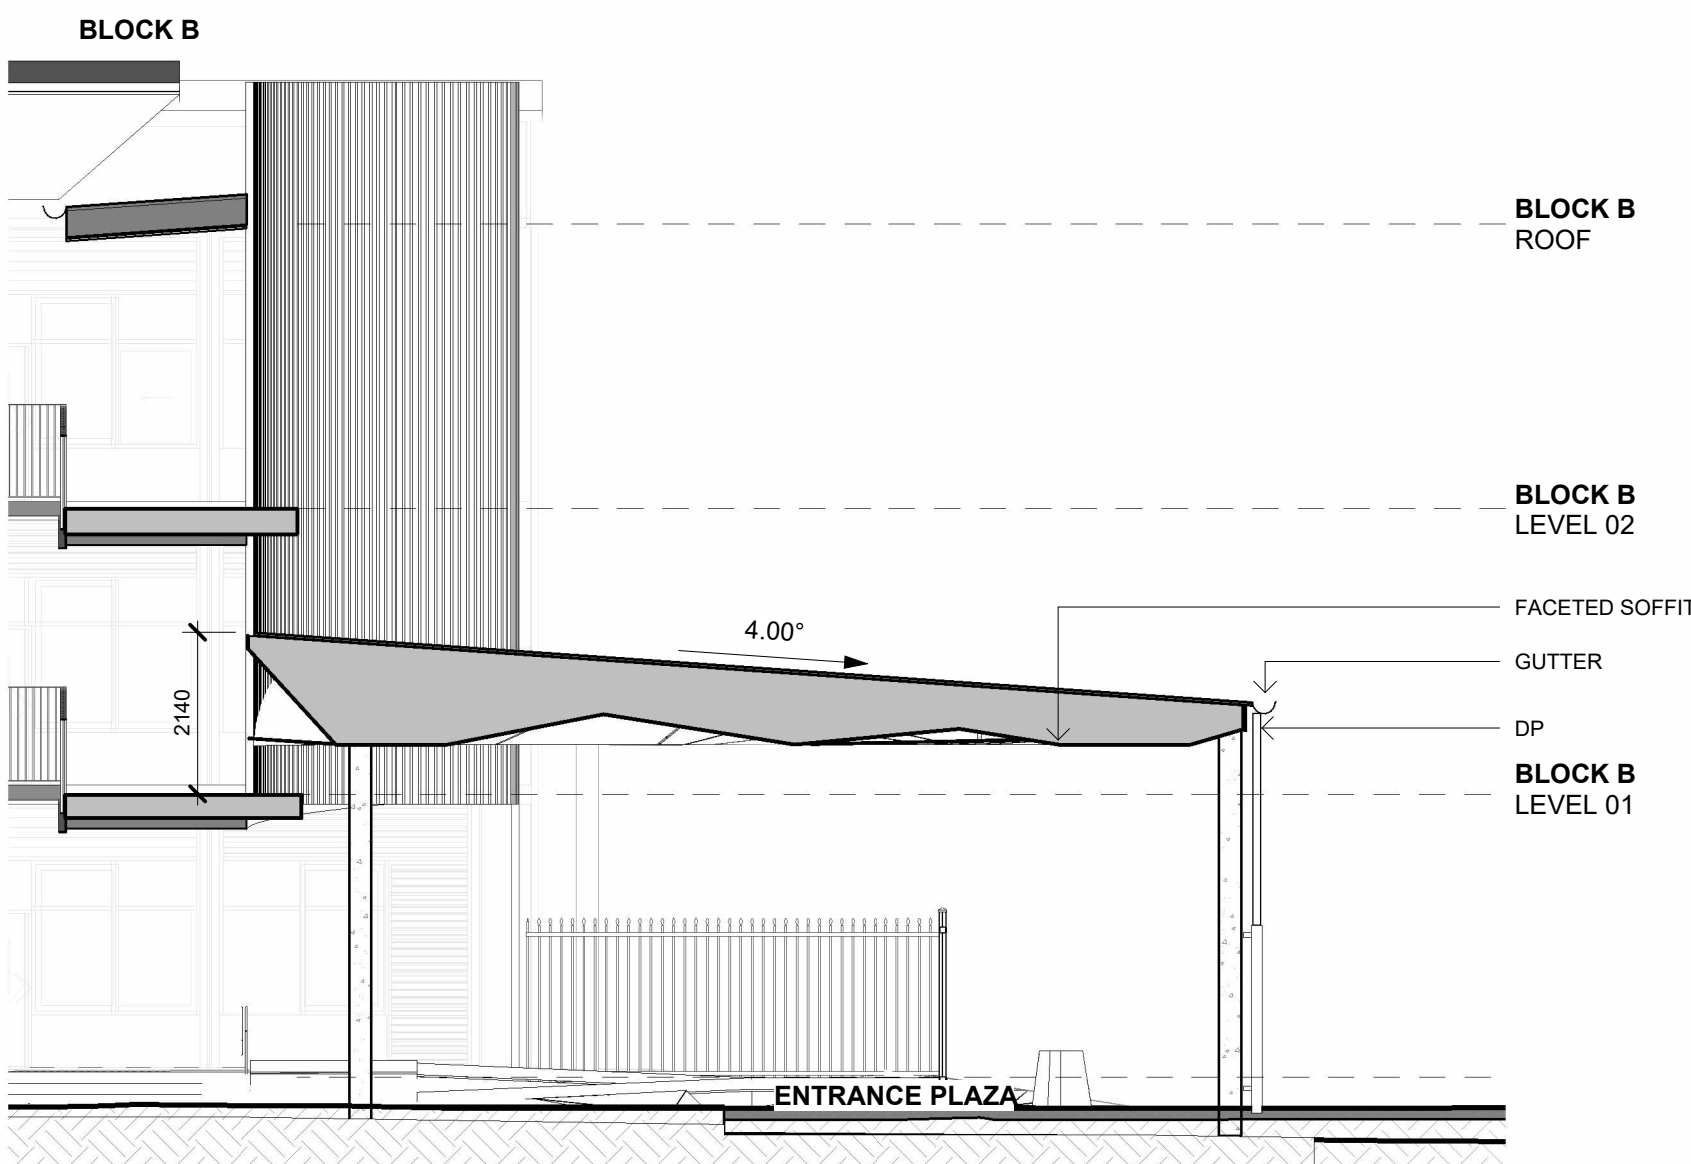

3 SECTION
1 : 100

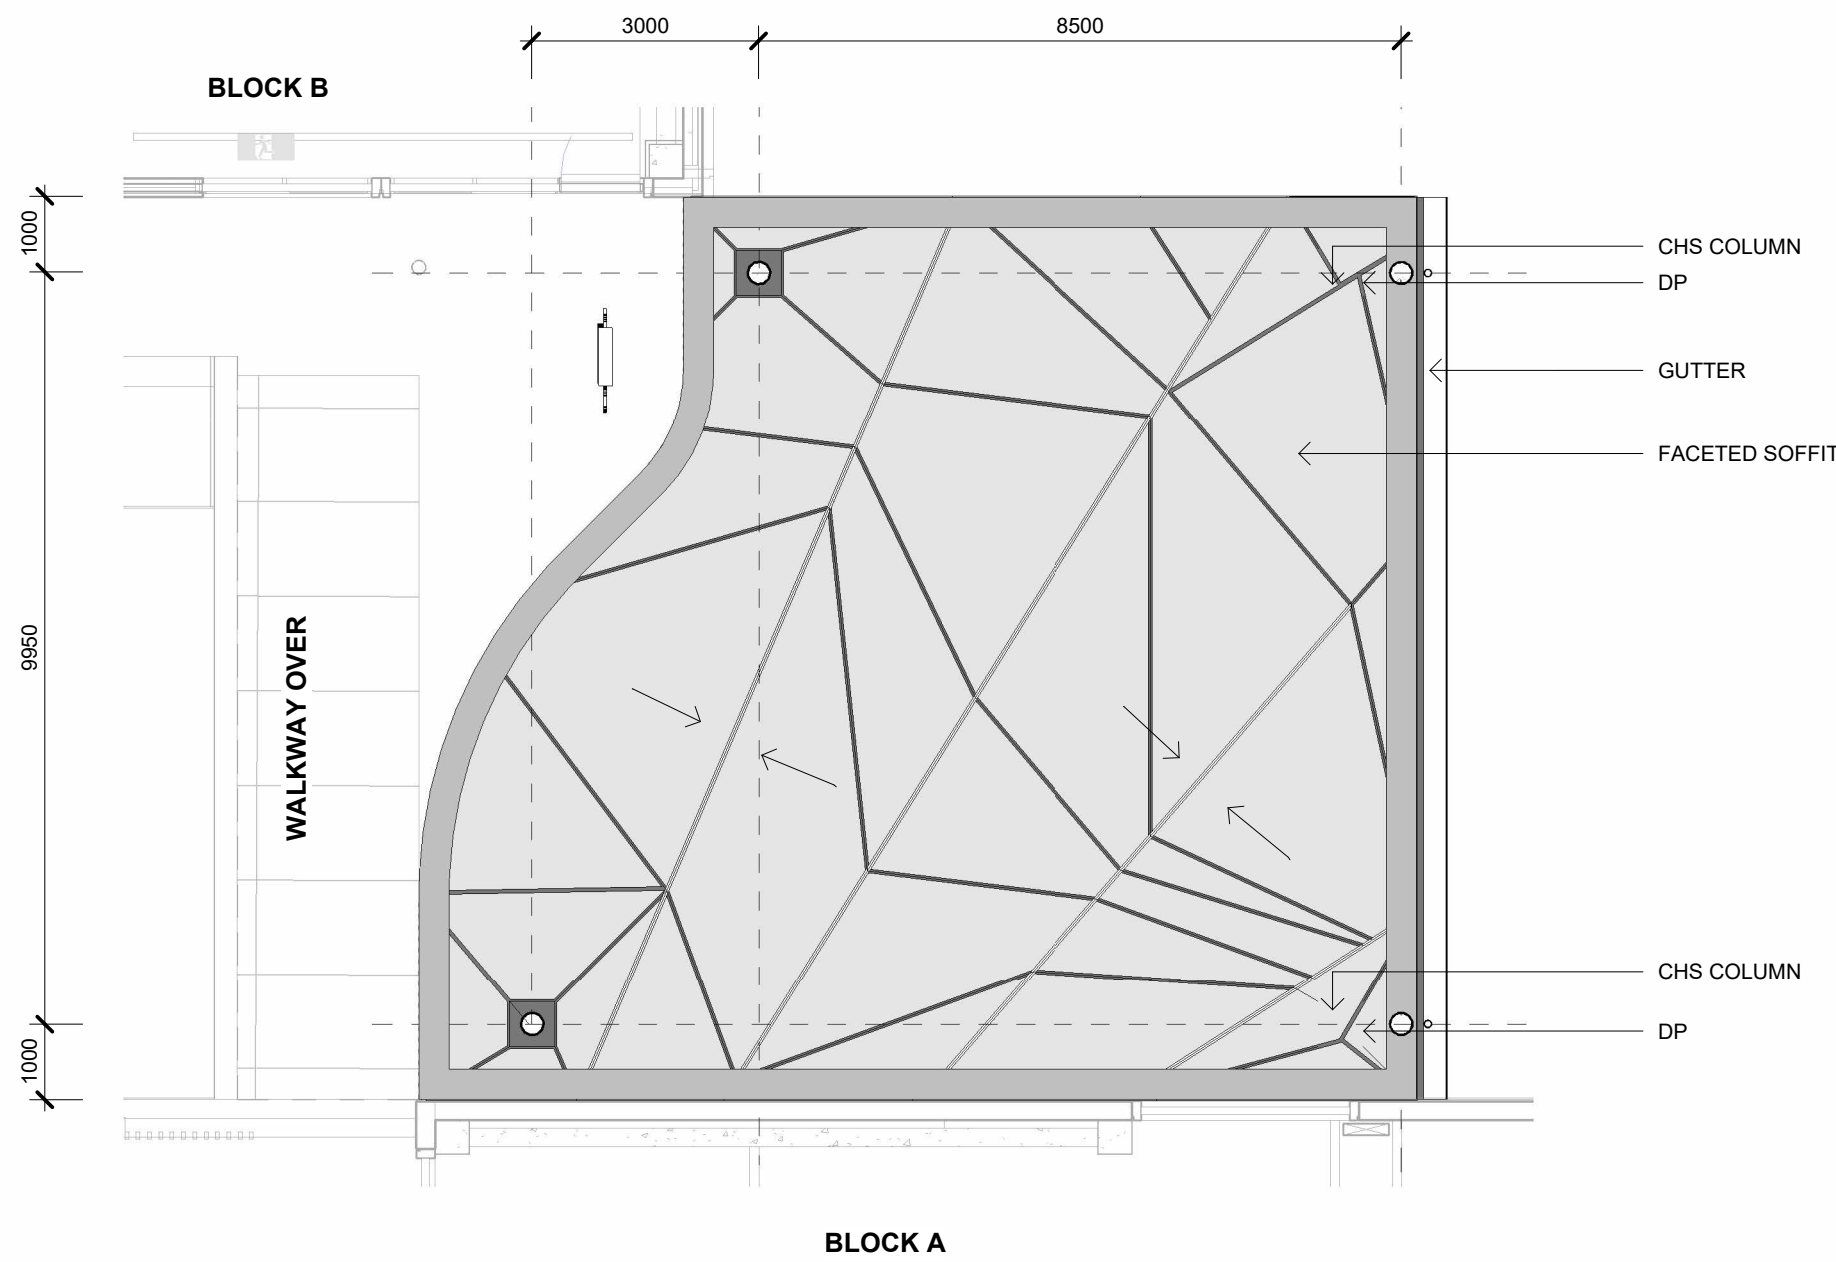

4 ENTRANCE CANOPY - RCP
1 : 100

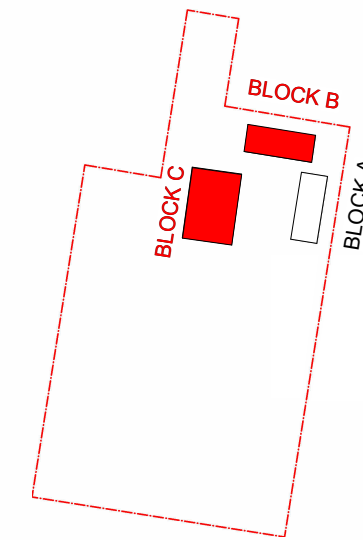

KEY PLAN

REF

Issue No.	Date	Description	Chkd
1	2024/11/29	ISSUE FOR DRAFT REF	MK
2	2025/01/20	DRAFT REF (FINAL ISSUE)	MK

Changes to this Revision

+61 2 9922 2344
Nominated Architects:
Andrew Duffin NSW 5602
Jonathan West NSW 9899
NBRS & Partners Pty Ltd VIC 51197
nhrs.com.au
ABN 16 002 247 565

Project
24135 - MEDOWIE HIGH SCHOOL

at
6 Abundance Rd, Medowie NSW 2318



Drawing Title
ENTRY CANOPY - PLAN, SECTION AND
TYPICAL DETAIL

Date 20/01/2025 10:35:06 AM

Scale As indicated @ A1

NBRS Project # 24135


Drawing Reference

MHS-NBRS-ZZ-ZZ-DR-A-005261


Revision

2


Any form of replication of this drawing in full or in part without the written permission of NBRS+PARTNERS Pty Ltd constitutes an infringement of the copyright.
© 2024

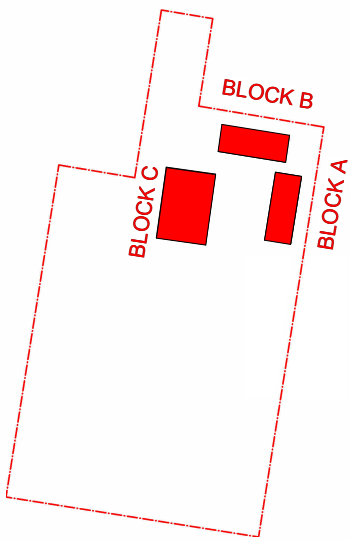

KEY PLAN

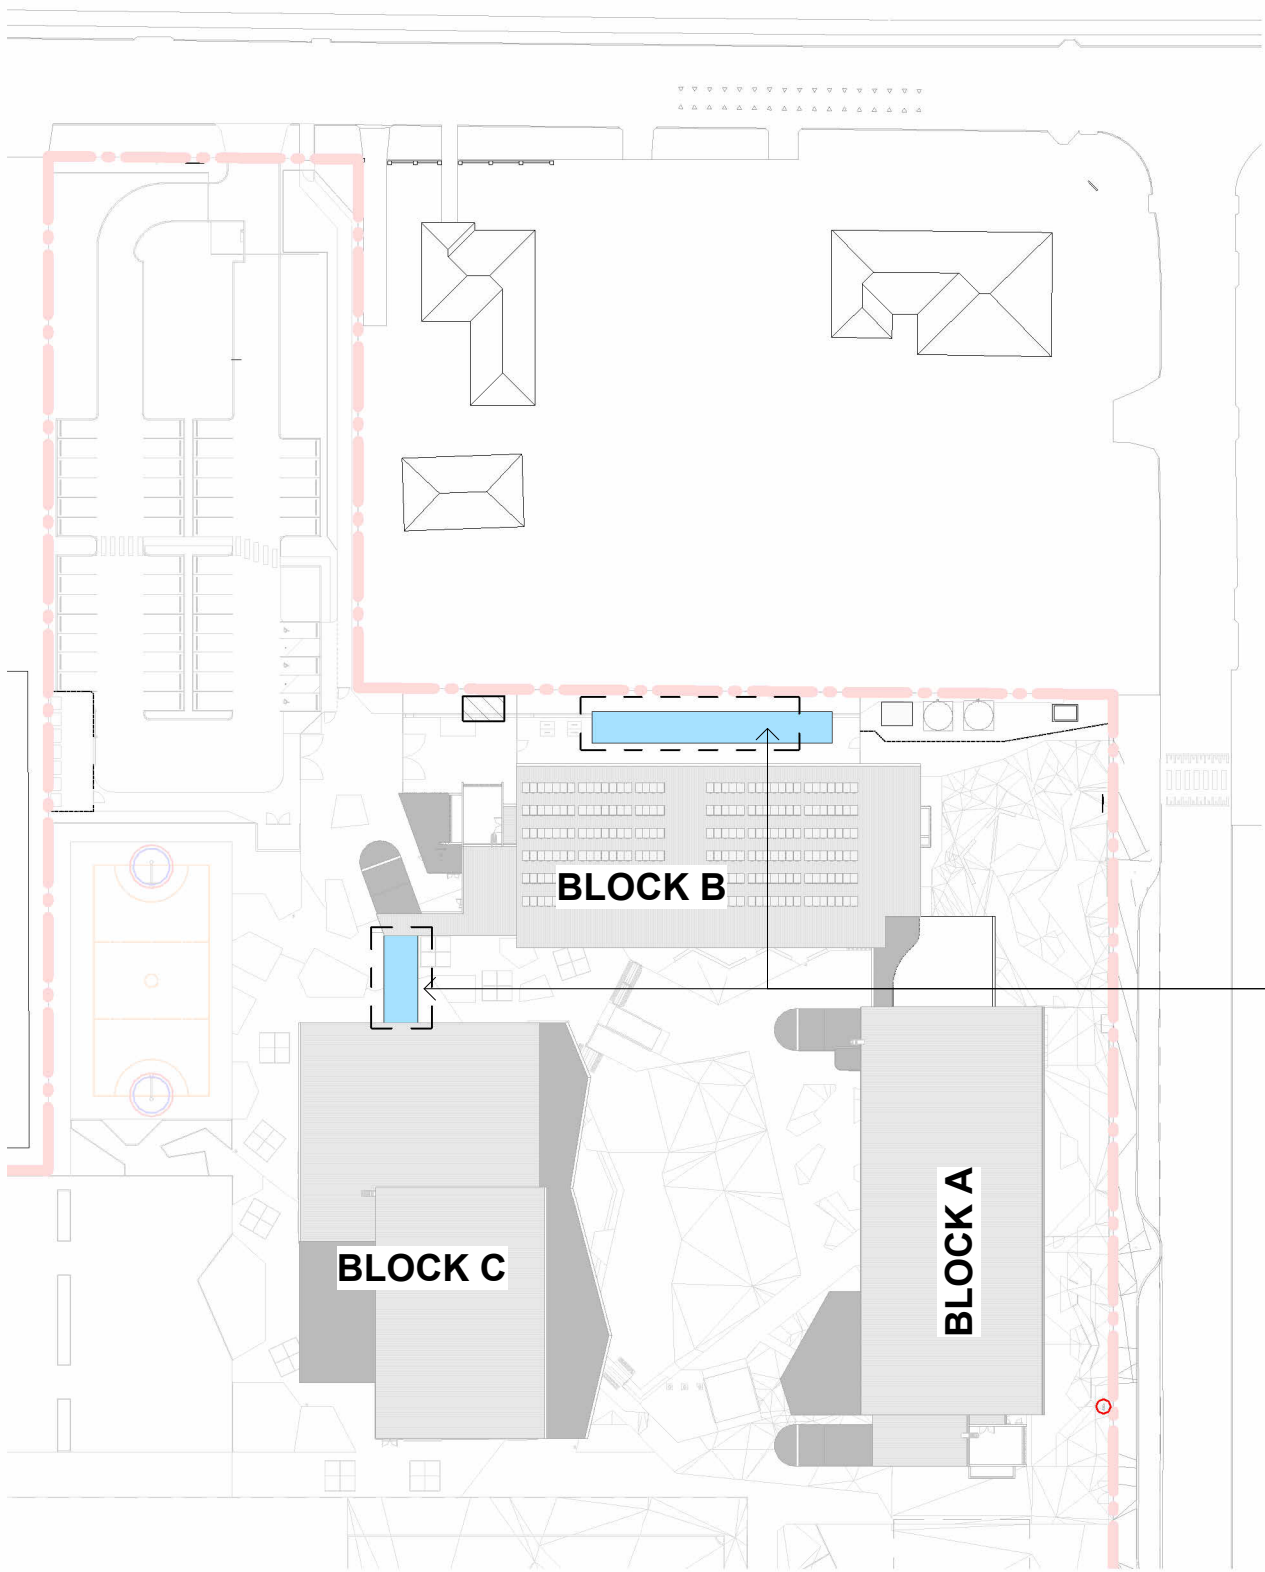

WALKWAY CANOPY & BIKE PARKING CANOPY

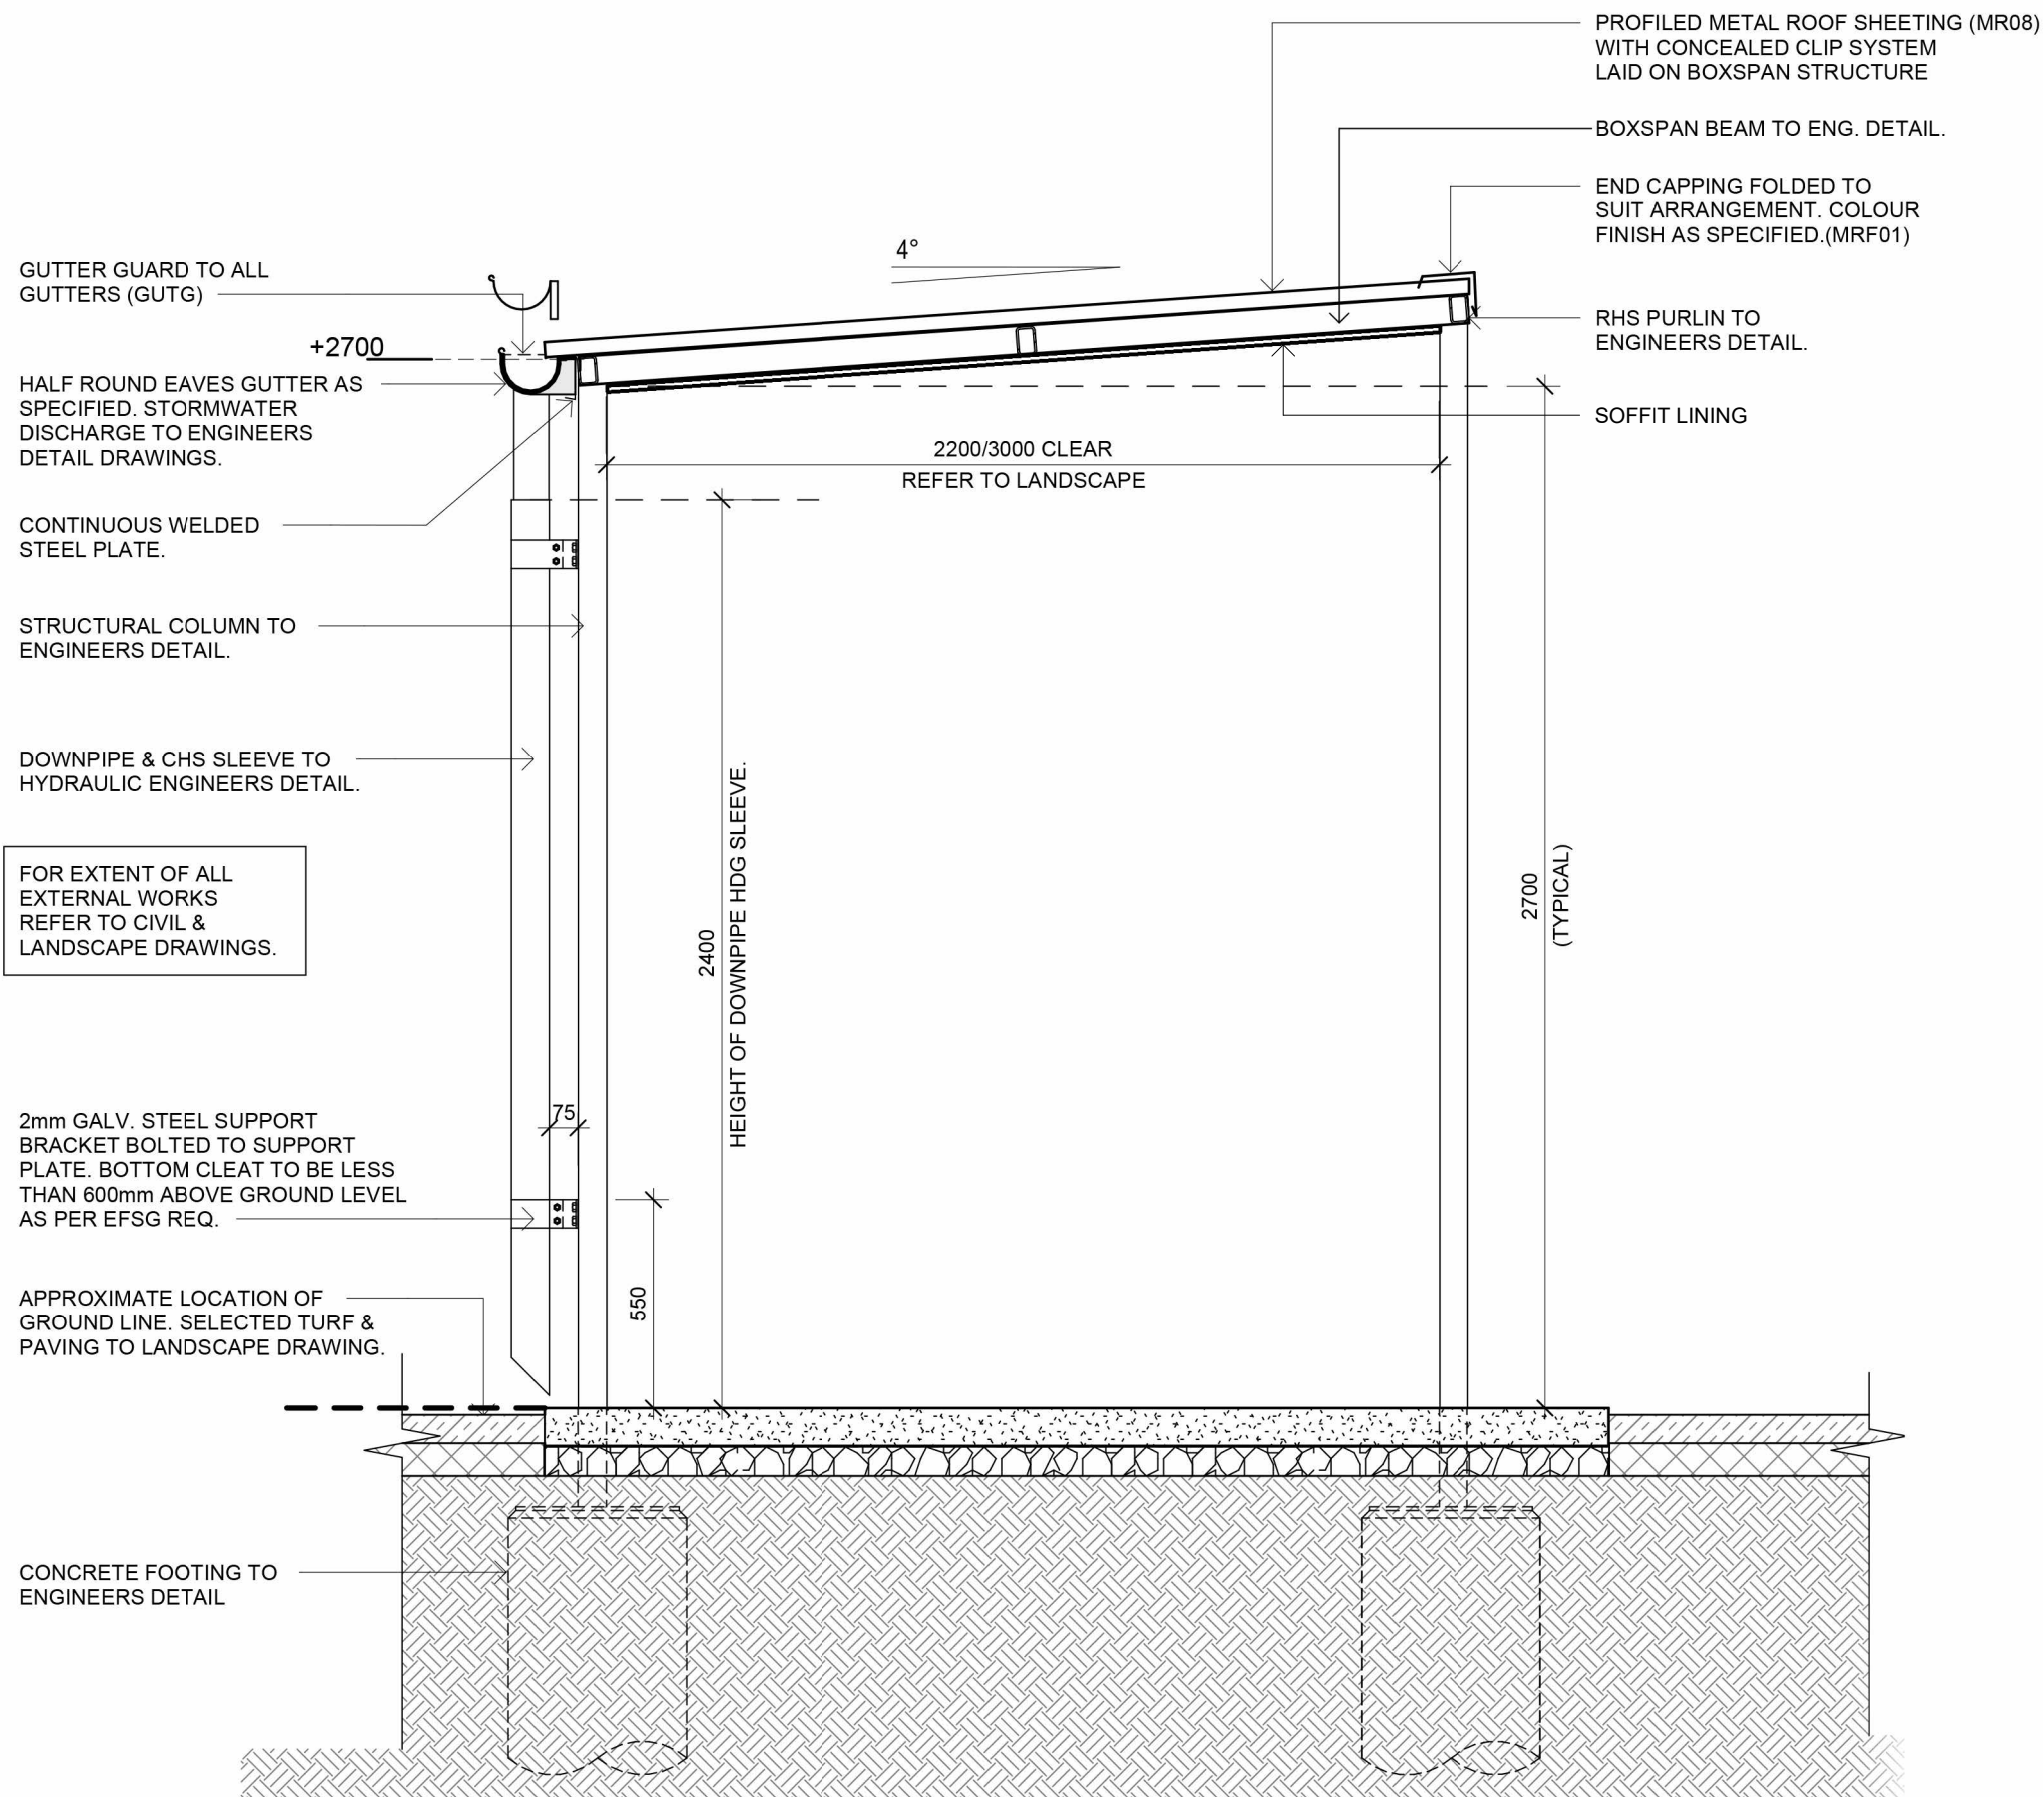


2 EXTERNAL COVERED WALKWAY
1 : 20

1 WALKWAY - LOCATION PLAN
1 : 1000

REF

Issue No.	Date	Description	Chkd
1	2024/11/29	ISSUE FOR DRAFT REF	MK
2	2025/01/20	DRAFT REF (FINAL ISSUE)	MK

Changes to this Revision

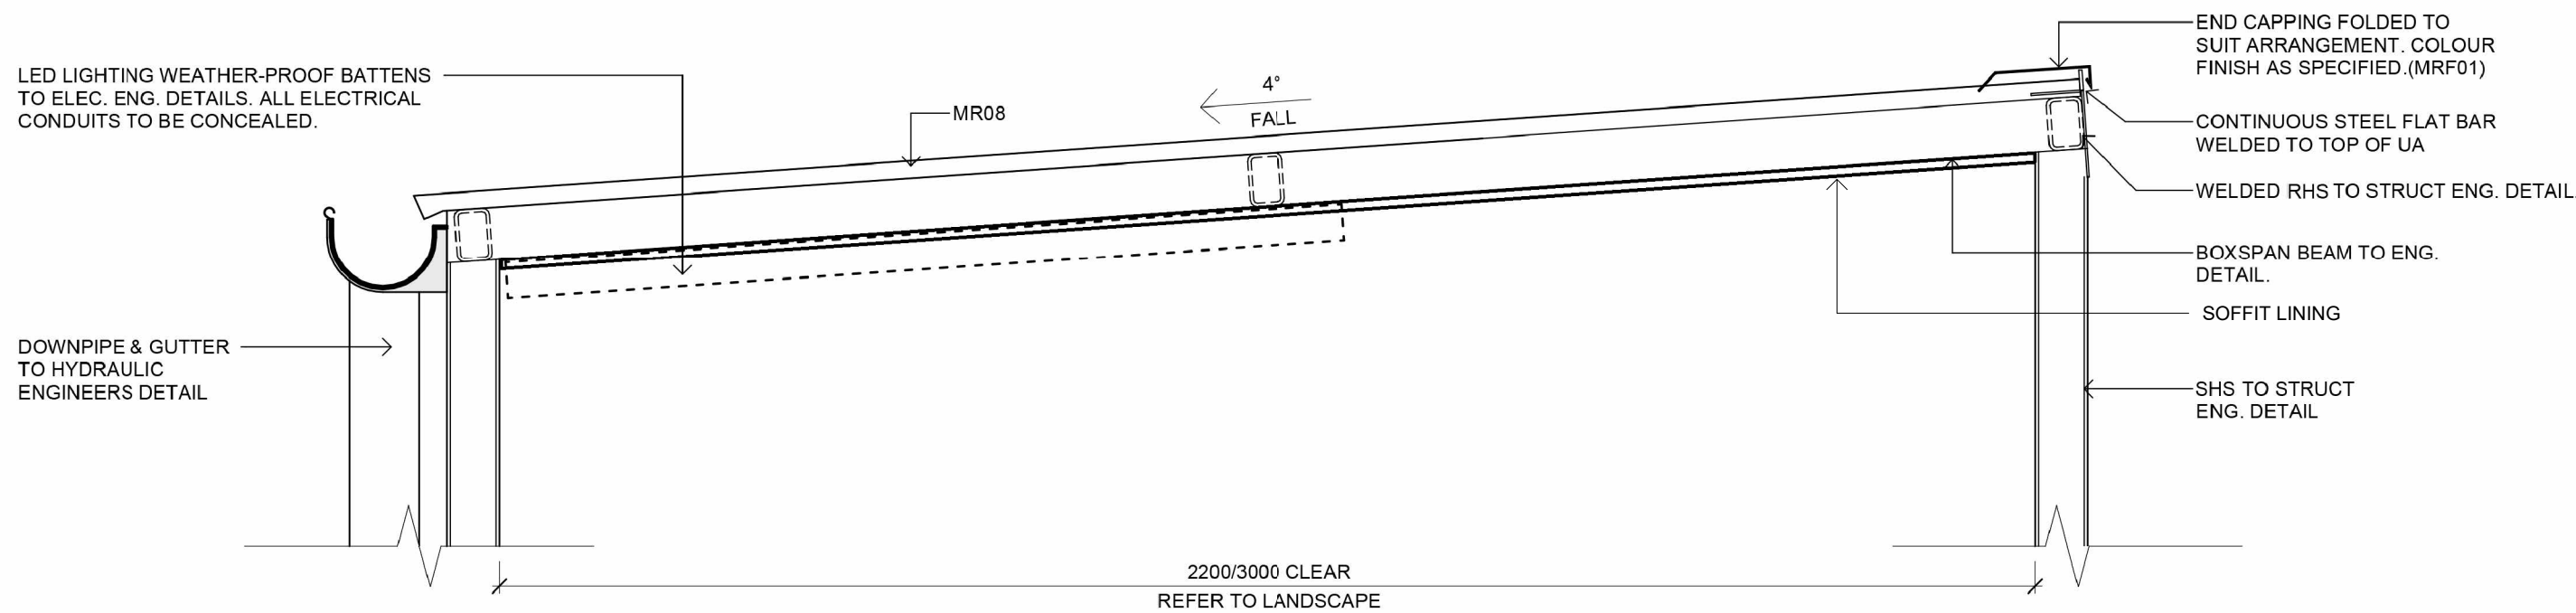

3 COVERED WALKWAY DETAIL
1 : 10

+61 2 9922 2344
Nominated Architects:
Andrew Duffin NSW 5602
Jonathan West NSW 9899
NBRS & Partners Pty Ltd VIC 51197
nbs.com.au
ABN 16 002 247 565

Project
24135 - MEDOWIE HIGH SCHOOL

at
6 Abundance Rd, Medowie NSW 2318



Drawing Title
WALKWAY - PLAN, SECTION AND
TYPICAL DETAIL


Date 20/01/2025 10:35:26 AM

Scale 1 : 1000 @ A1

NBRS Project # 24135

Drawing Reference


MHS-NBRS-ZZ-ZZ-DR-A-005266

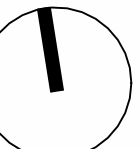


Revision

2


Any form of replication of this drawing in full or in part without the written permission of NBRS+PARTNERS Pty Ltd constitutes an infringement of the copyright.
© 2024

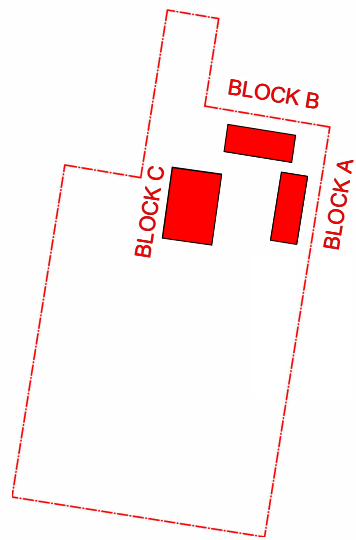


KEY PLAN

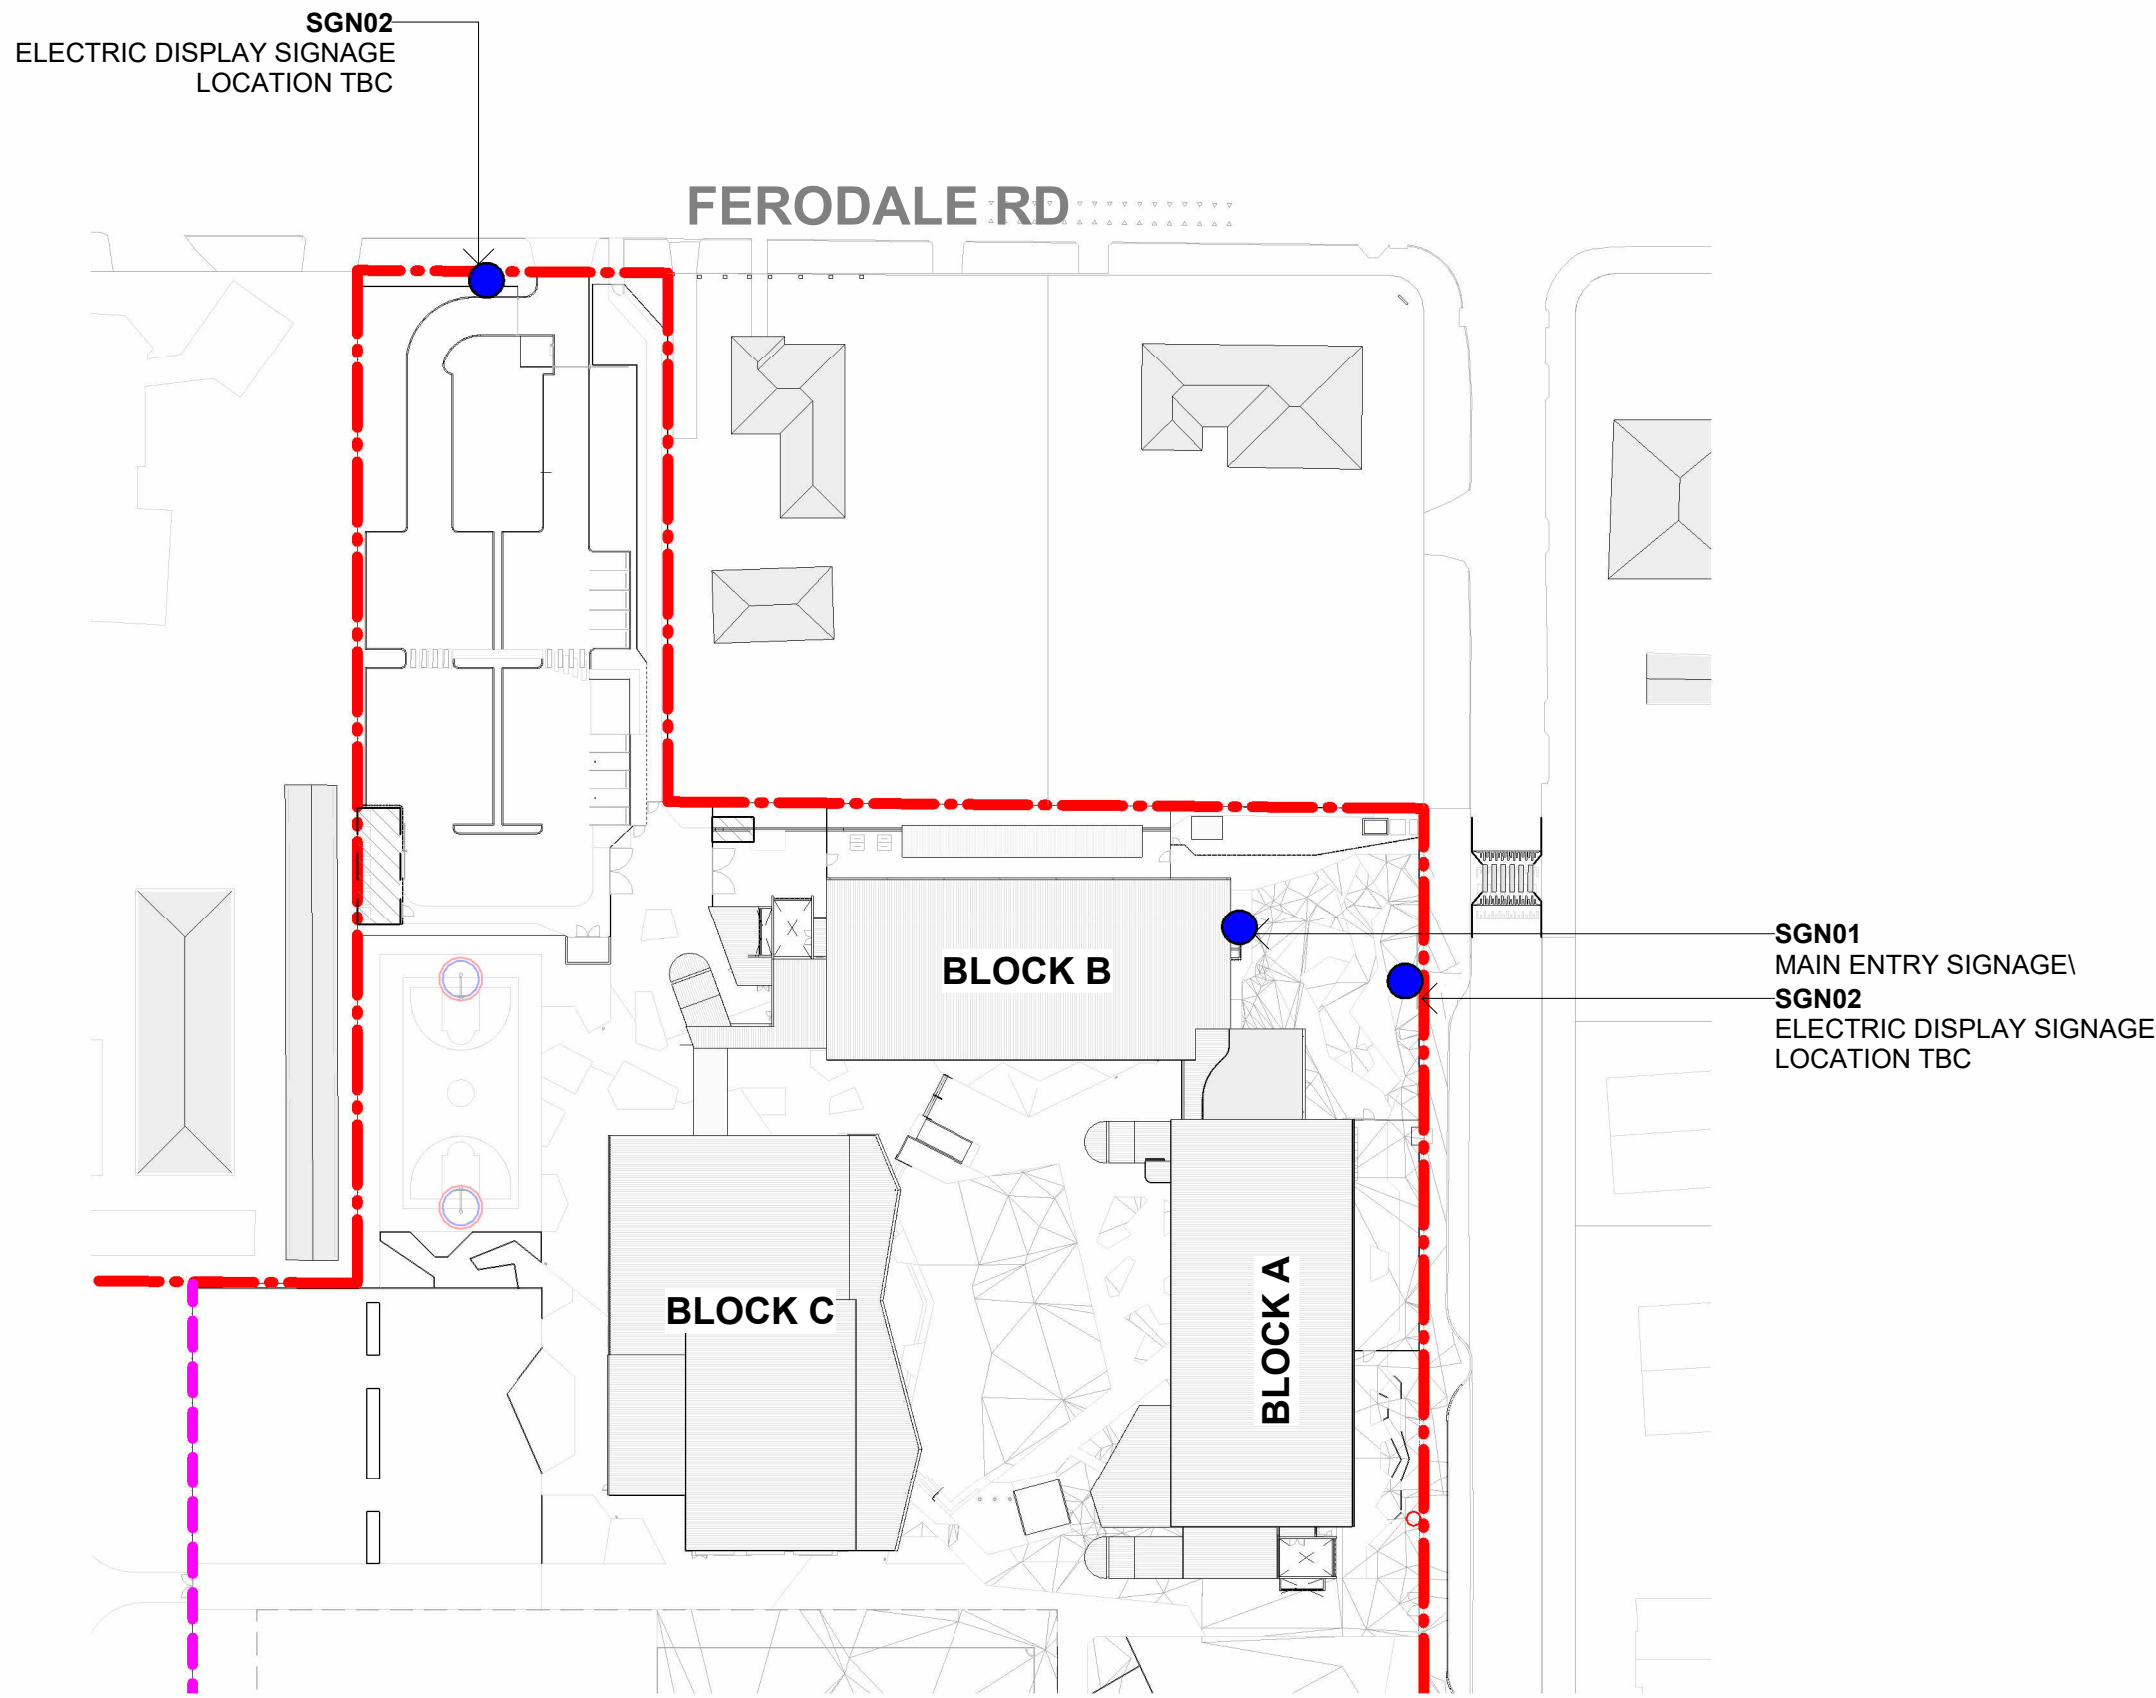

A SITE PLAN - SIGNAGE LOCATION
1 : 1000

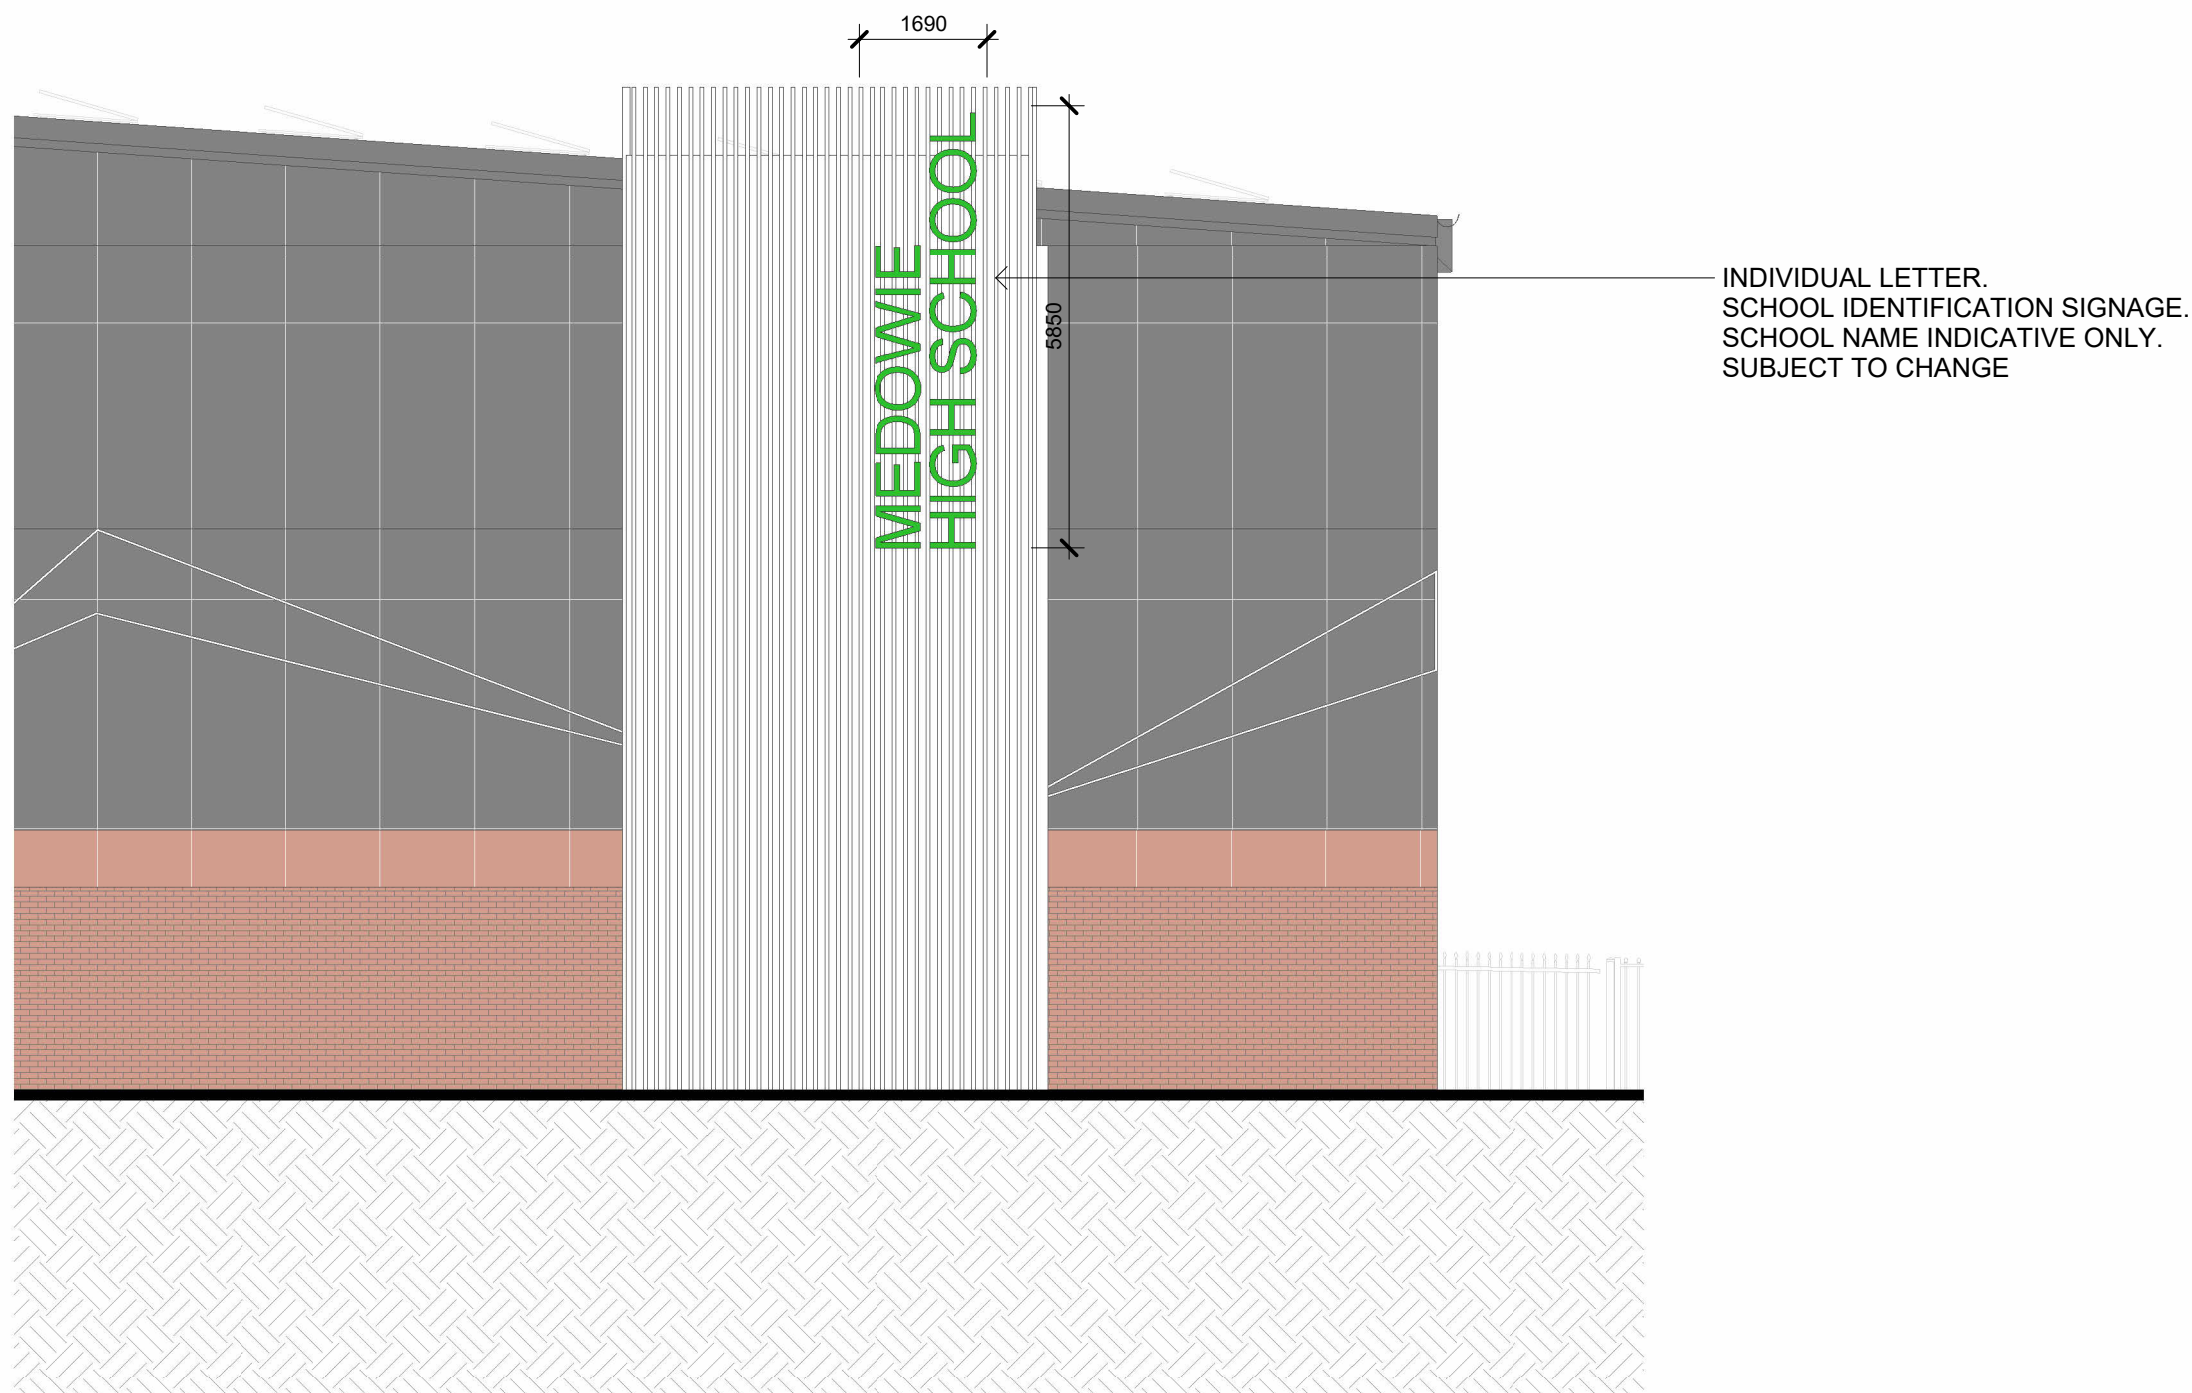

1 SGN01 - MAIN ENTRY
1 : 100

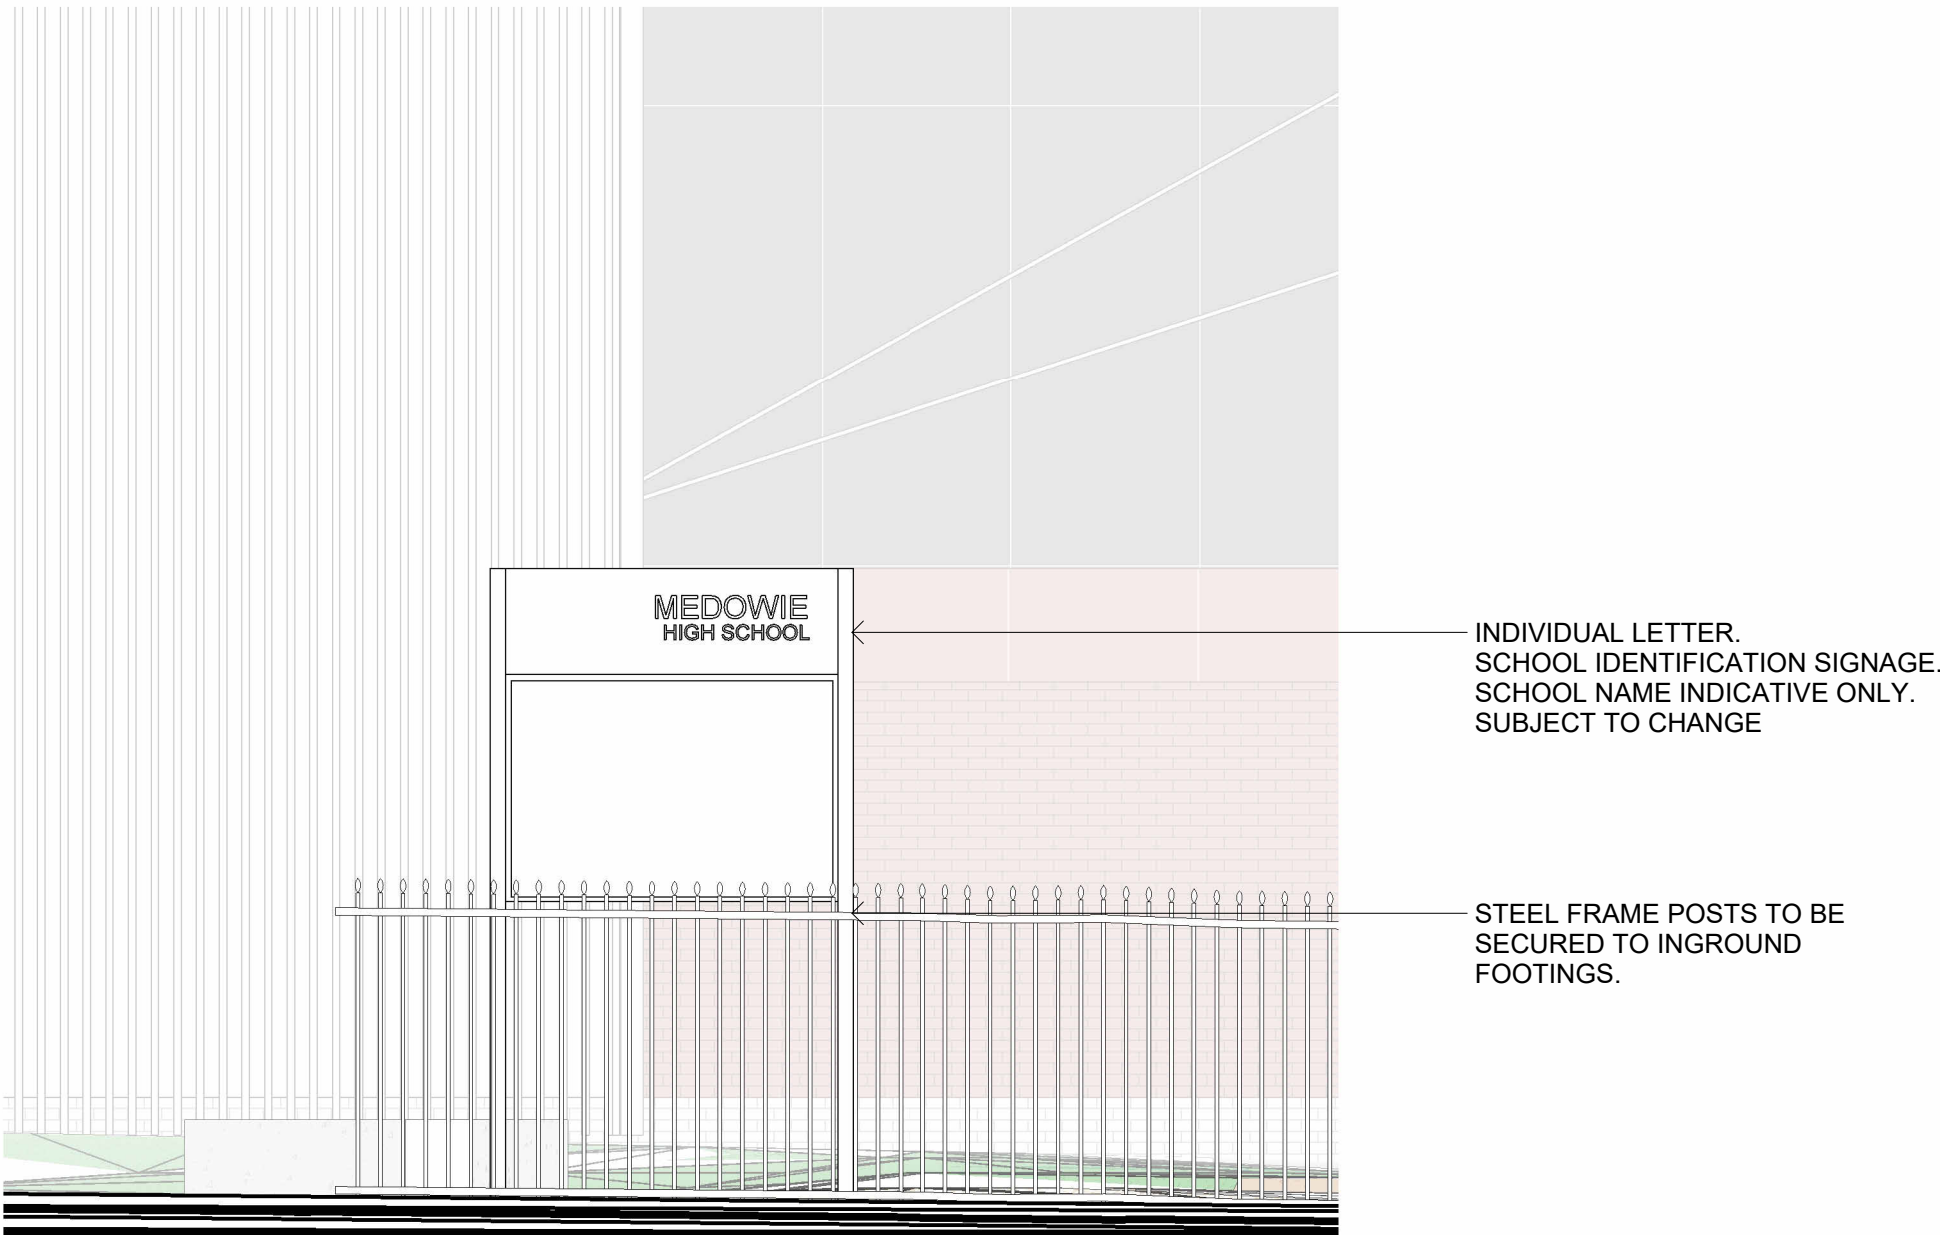

2 SGN02 - ELECTRIC DISPLAY SIGNAGE
1 : 50

REF

Issue No.	Date	Description	Chkd
1	2024/11/29	ISSUE FOR DRAFT REF	MK
2	2025/01/20	DRAFT REF (FINAL ISSUE)	MK

Changes to this Revision

+61 2 9922 2344
Nominated Architects:
Jonathan West NSW 9899
NBRS & Partners Pty Ltd VIC 51197
nbrs.com.au
ABN 16 002 247 565

Project
24135 - MEDOWIE HIGH SCHOOL

at
6 Abundance Rd, Medowie NSW 2318



Drawing Title
STAGE 1 - SIGNAGE

Date 20/01/2025 10:35:47 AM

Scale 1:500 @ A1

NBRS Project # 24135


Drawing Reference

MHS-NBRS-ZZ-ZZ-DR-A-008600

Revision

2

Any form of replication of this drawing in full or in part without the written permission of NBRS+PARTNERS Pty Ltd constitutes an infringement of the copyright.
© 2024

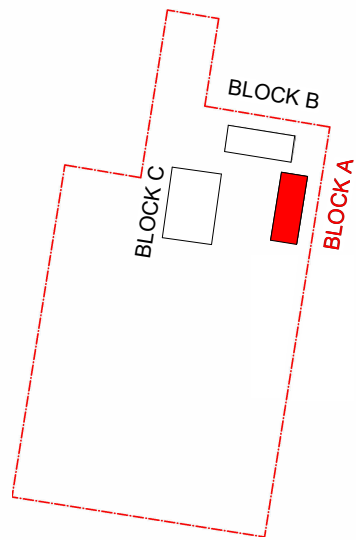

KEY PLAN



INSPIRATION


WOVEN FISH TRAPS




BARRGAN (BOOMERANG)



SHIELD / GULAMAN

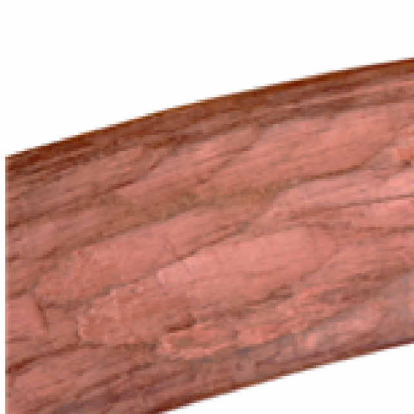


GARRIGAY (WILD MYRTLE)

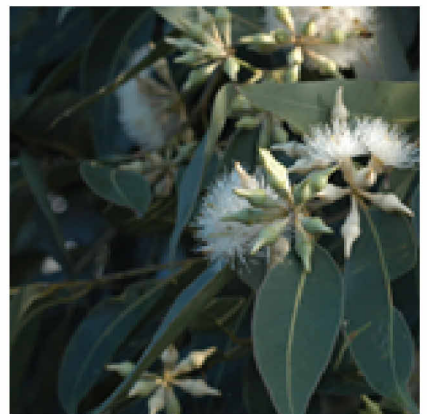

GARUWA (WILD NATIVE PLUM)



MATERIAL

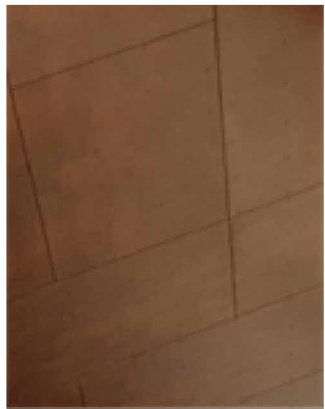


FC01 - TIMBER LOOK SOFFIT



PC01 - POWDER COATING - MONUMENT GREY



PC03 - POWDER COATING - LOBSTER SATIN

 


PC04 - POWDER COATING - OUTBACK RED MATT




PC05 - POWDER COATING - RED BUSH / APPLE MATT




PC06 - POWDER COATING - GOLDEN TOUCH

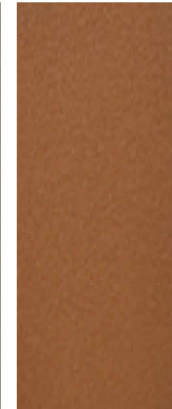


PC07 - POWDER COATING - ORDOS

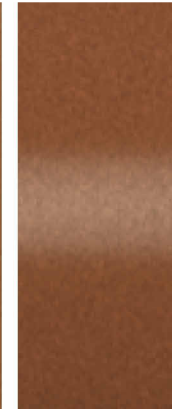


PC08 - POWDER COATING - COPPER PENNY

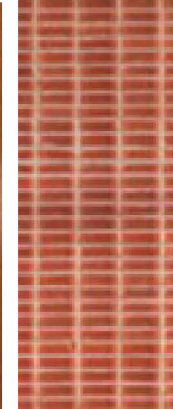


BWK01 - BRICK CLADDING - STACK BOND

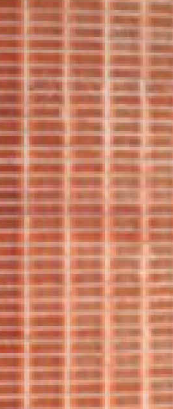


BWK01 - BRICK CLADDING - STRETCHER BOND

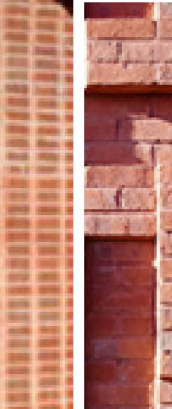

CFC02 - COMPRESSED FIBRE CEMENT - TUSCAN

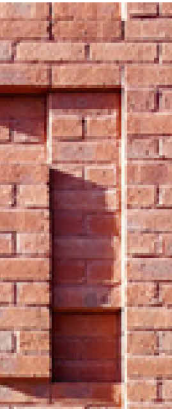

CFC01 - COMPRESSED FIBRE CEMENT - MONUMENT

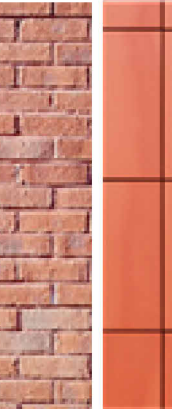

MC01 - METALCLADDING - MONUMENT



BAT01 - ALUMINUM BATTEN SCREEN - VARIED COLOURS



BAT02 - ALUMINUM BATTEN SCREEN - BLACK



REF

Issue No.	Date	Description	Chkd
1	2024/11/24	ISSUED FOR DRAFT REF	MK
2	2024/01/15	DRAFT REF (FINAL ISSUE)	MK

Changes to this Revision

+61 2 9922 2344
Nominated Architects:
Andrew Duffin NSW 5602
Jonathan West NSW 9899
NBRS & Partners Pty Ltd VIC 51197
nbrs.com.au
ABN 16 002 247 565

Project
24135 - MEDOWIE HIGH SCHOOL

at
6 Abundance Rd, Medowie NSW 2318



Drawing Title
EXTERNAL FINISHES - BLOCK A

Date 24/01/2025 10:21:22 AM

Scale @ A1

NBRS Project # 24135


Drawing Reference

MHS-NBRS-B00A-ZZ-DR-A-009010

Revision

2

Any form of replication of this drawing in full or in part without the written permission of NBRS+PARTNERS Pty Ltd constitutes an infringement of the copyright.
© 2024

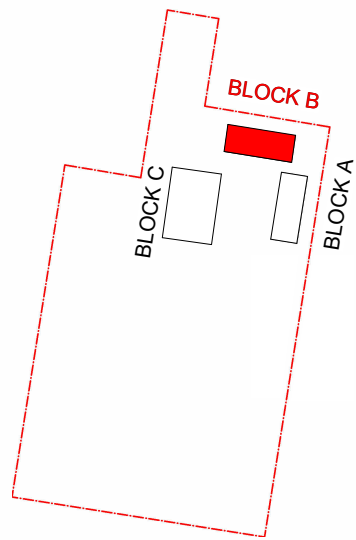

KEY PLAN




INSPIRATION

WOVEN FISH TRAPS BARRGAN (BOOMERANG) SHIELD / GULAMAN GARRIGAY (WILD MYRTLE) GARUWA (WILD NATIVE PLUM)



MATERIAL

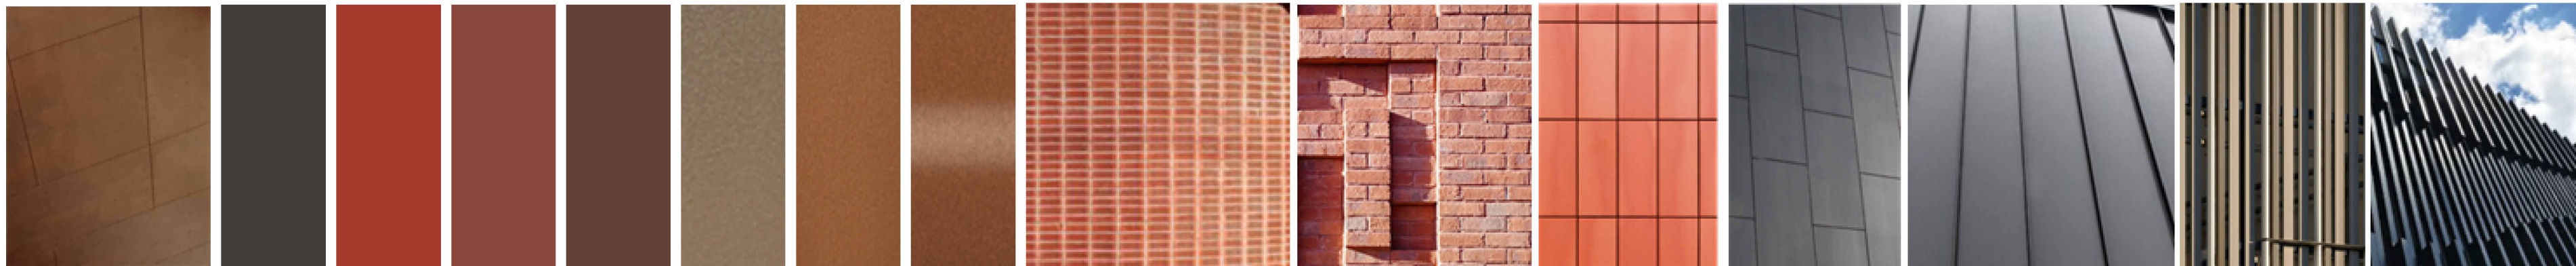

- FC01 - TIMBER LOOK SOFFIT
- PC01 - POWDER COATING - MONUMENT GREY
- PC03 - POWDER COATING - LOBSTER SATIN
- PC04 - POWDER COATING - OUTBACK RED MATT
- PC05 - POWDER COATING - RED BUSH APPLE MATT
- PC06 - POWDER COATING - GOLDEN TOUCH
- PC07 - POWDER COATING - ORDOS
- PC08 - POWDER COATING - COPPER PENNY
- BWK01 - BRICK CLADDING - STACK BOND
- CFC02 - COMPRESSED FIBRE CEMENT - TUSCAN
- CFC01 - COMPRESSED FIBRE CEMENT - MONUMNET
- MC01 - METALCLADDING - MONUMENT
- BAT01 - ALUMINUM BATTEN SCREEN - VARIED COLOURS
- BAT02 - ALUMINUM BATTEN SCREEN - BLACK

REF

Issue		Description	Chkd
No.	Date		
1	2025/01/15	DRAFT REF (FINAL ISSUE)	MK

Changes to this Revision

+61 2 9922 2344
Nominated Architects:
Andrew Duffin NSW 5602
Jonathan West NSW 9899
NBRS & Partners Pty Ltd VIC 51197

nbrs.com.au
ABN 16 002 247 565

Project
24135 - MEDOWIE HIGH SCHOOL

at
6 Abundance Rd, Medowie NSW 2318



Drawing Title
EXTERNAL FINISHES - BLOCK B

Date 24/01/2025 10:50:50 AM

Scale @ A1

NBRS Project # 24135


Drawing Reference

MHS-NBRS-B00B-ZZ-DR-A-009011


Revision

1

Any form of replication of this drawing in full or in part without the written permission of NBRS+PARTNERS Pty Ltd constitutes an infringement of the copyright.

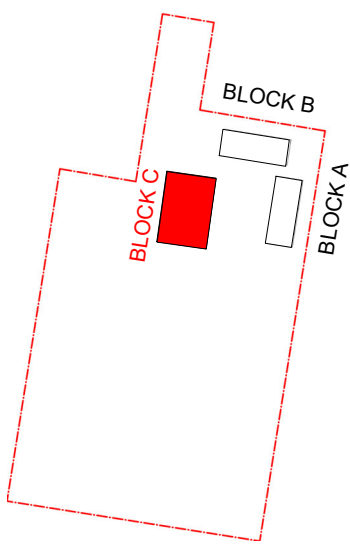

KEY PLAN

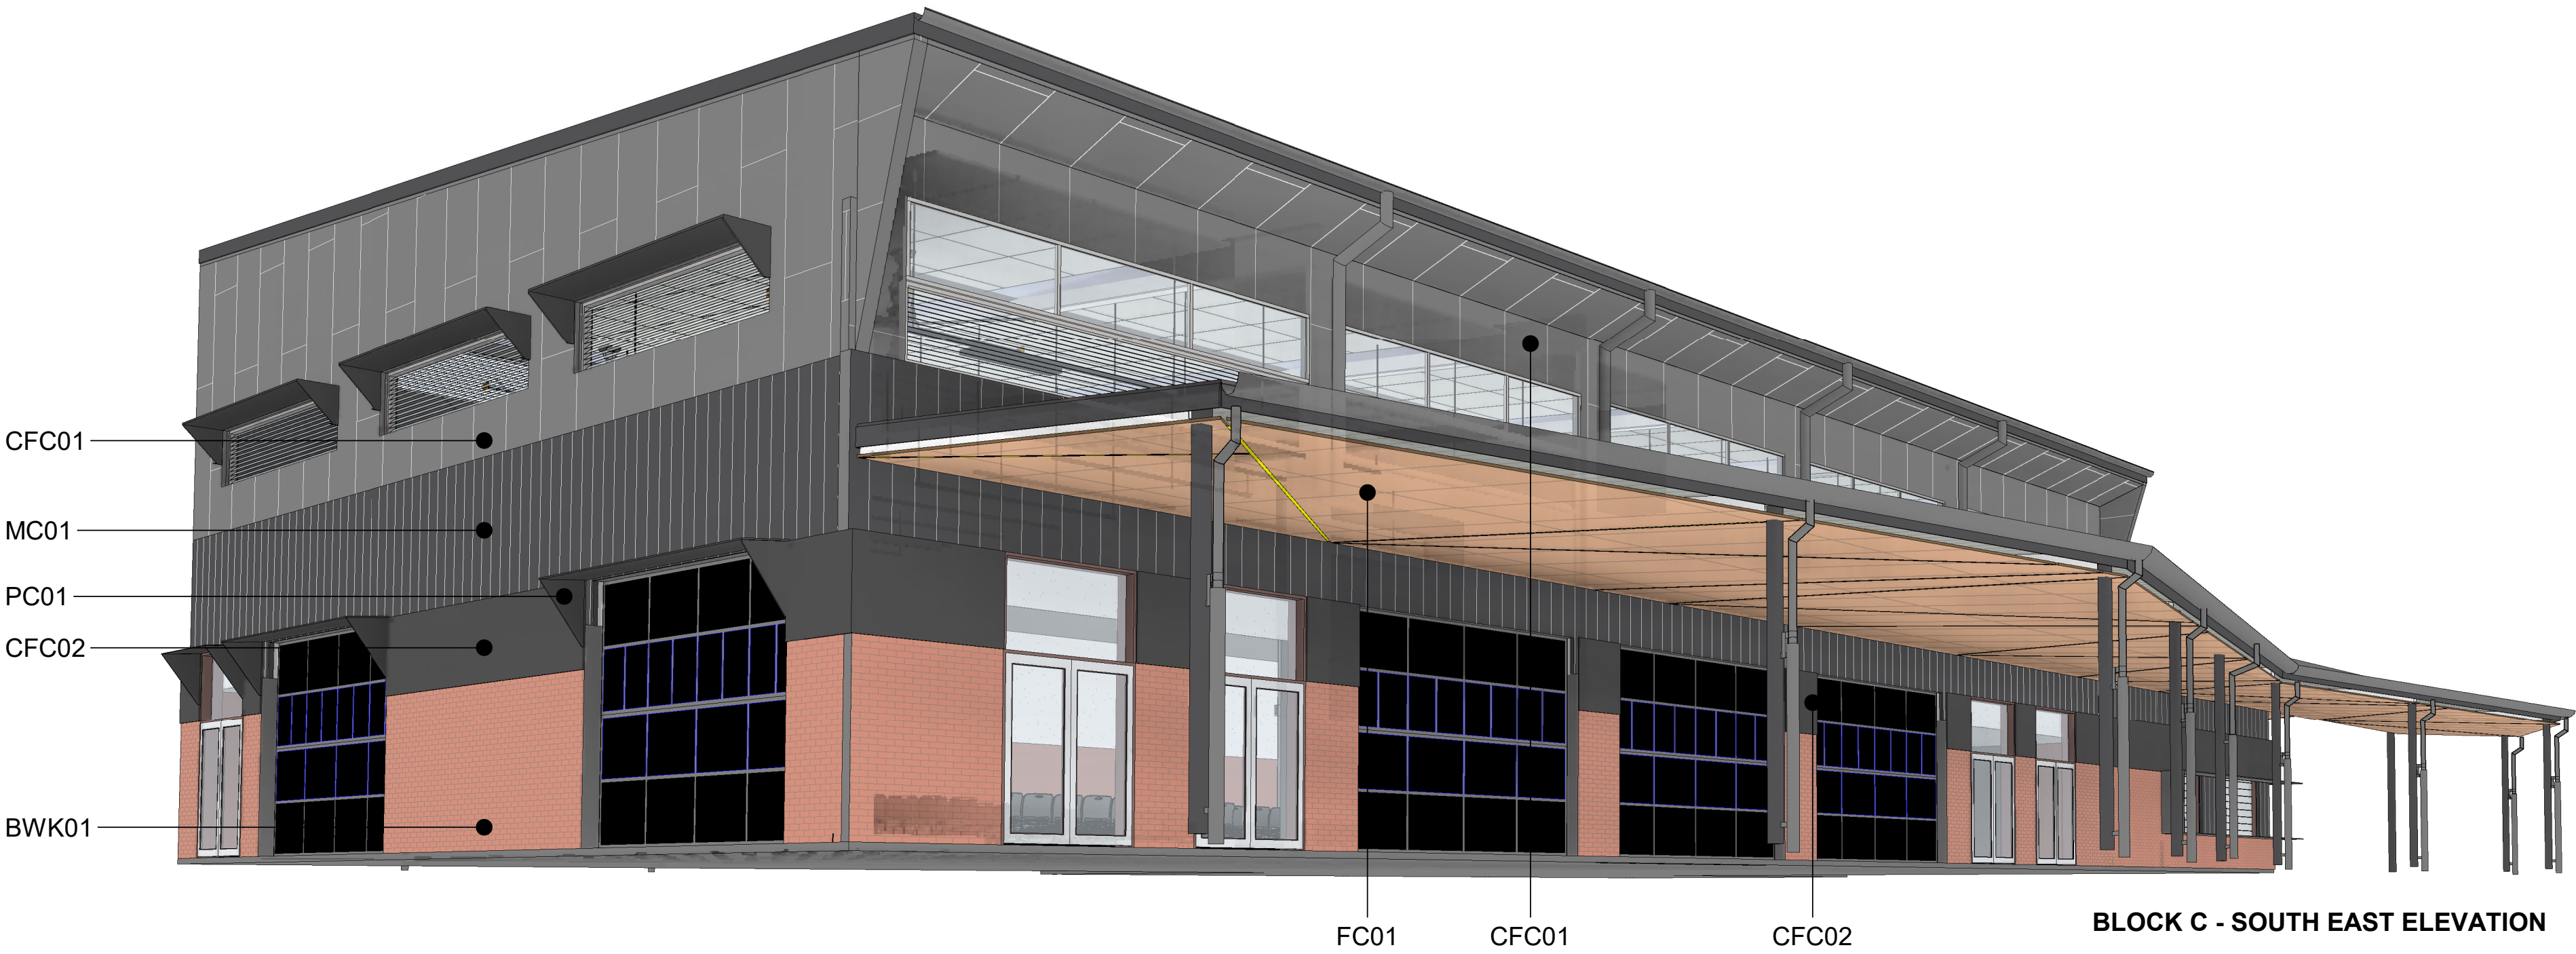


BLOCK C - SOUTH EAST ELEVATION

INSPIRATION



MATERIAL

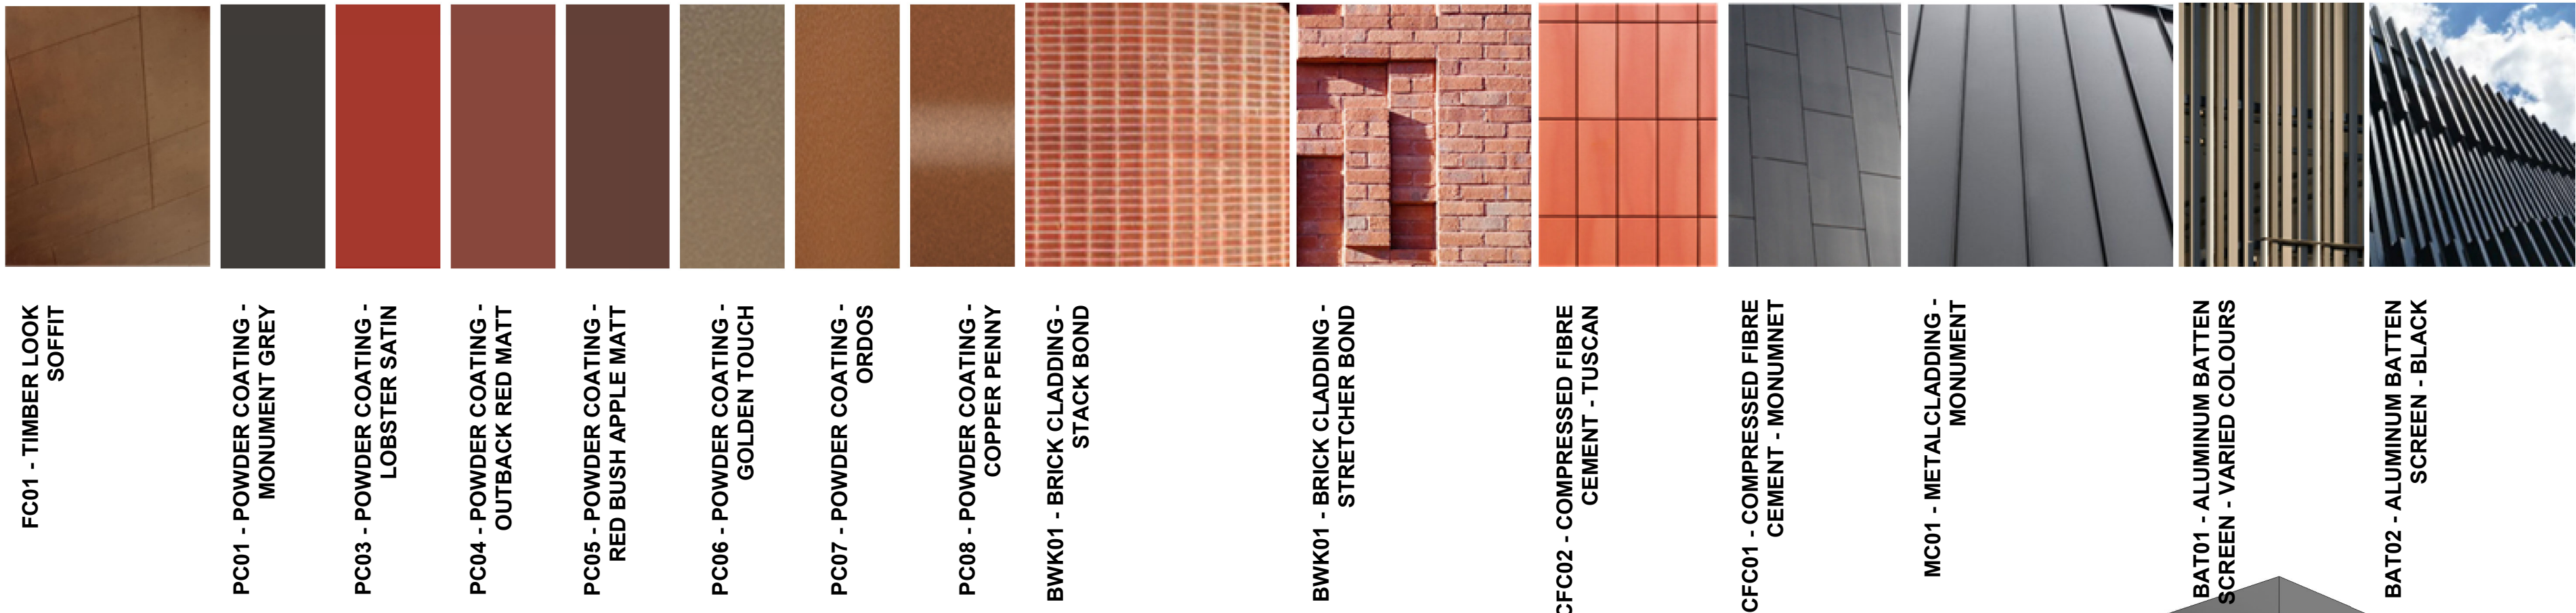

REF

Issue		Description	Chkd
No.	Date		
1	2024/11/29	ISSUE FOR DRAFT REF	
2	2025/01/15	DRAFT REF (FINAL ISSUE)	MK

Changes to this Revision

+61 2 9922 2344
Nominated Architects:
Andrew Duffin NSW 5602
Jonathan West NSW 9899
NBRS & Partners Pty Ltd VIC 51197

nbrs.com.au

ABN 16 002 247 565

Project
24135 - MEDOWIE HIGH SCHOOL


at
6 Abundance Rd, Medowie NSW 2318



Drawing Title
EXTERNAL FINISHES - BLOCK C (HALL)

Date	15/01/2025 12:11:02 PM	Revision	
Scale	@ A1		
NBRS Project #	24135		
Drawing Reference	MHS-NBRS-ZZ-ZZ-DR-A-009011		
			2

Any form of replication of this drawing in full or in part without the written permission of NBRS+PARTNERS Pty Ltd constitutes an infringement of the copyright. © 2024

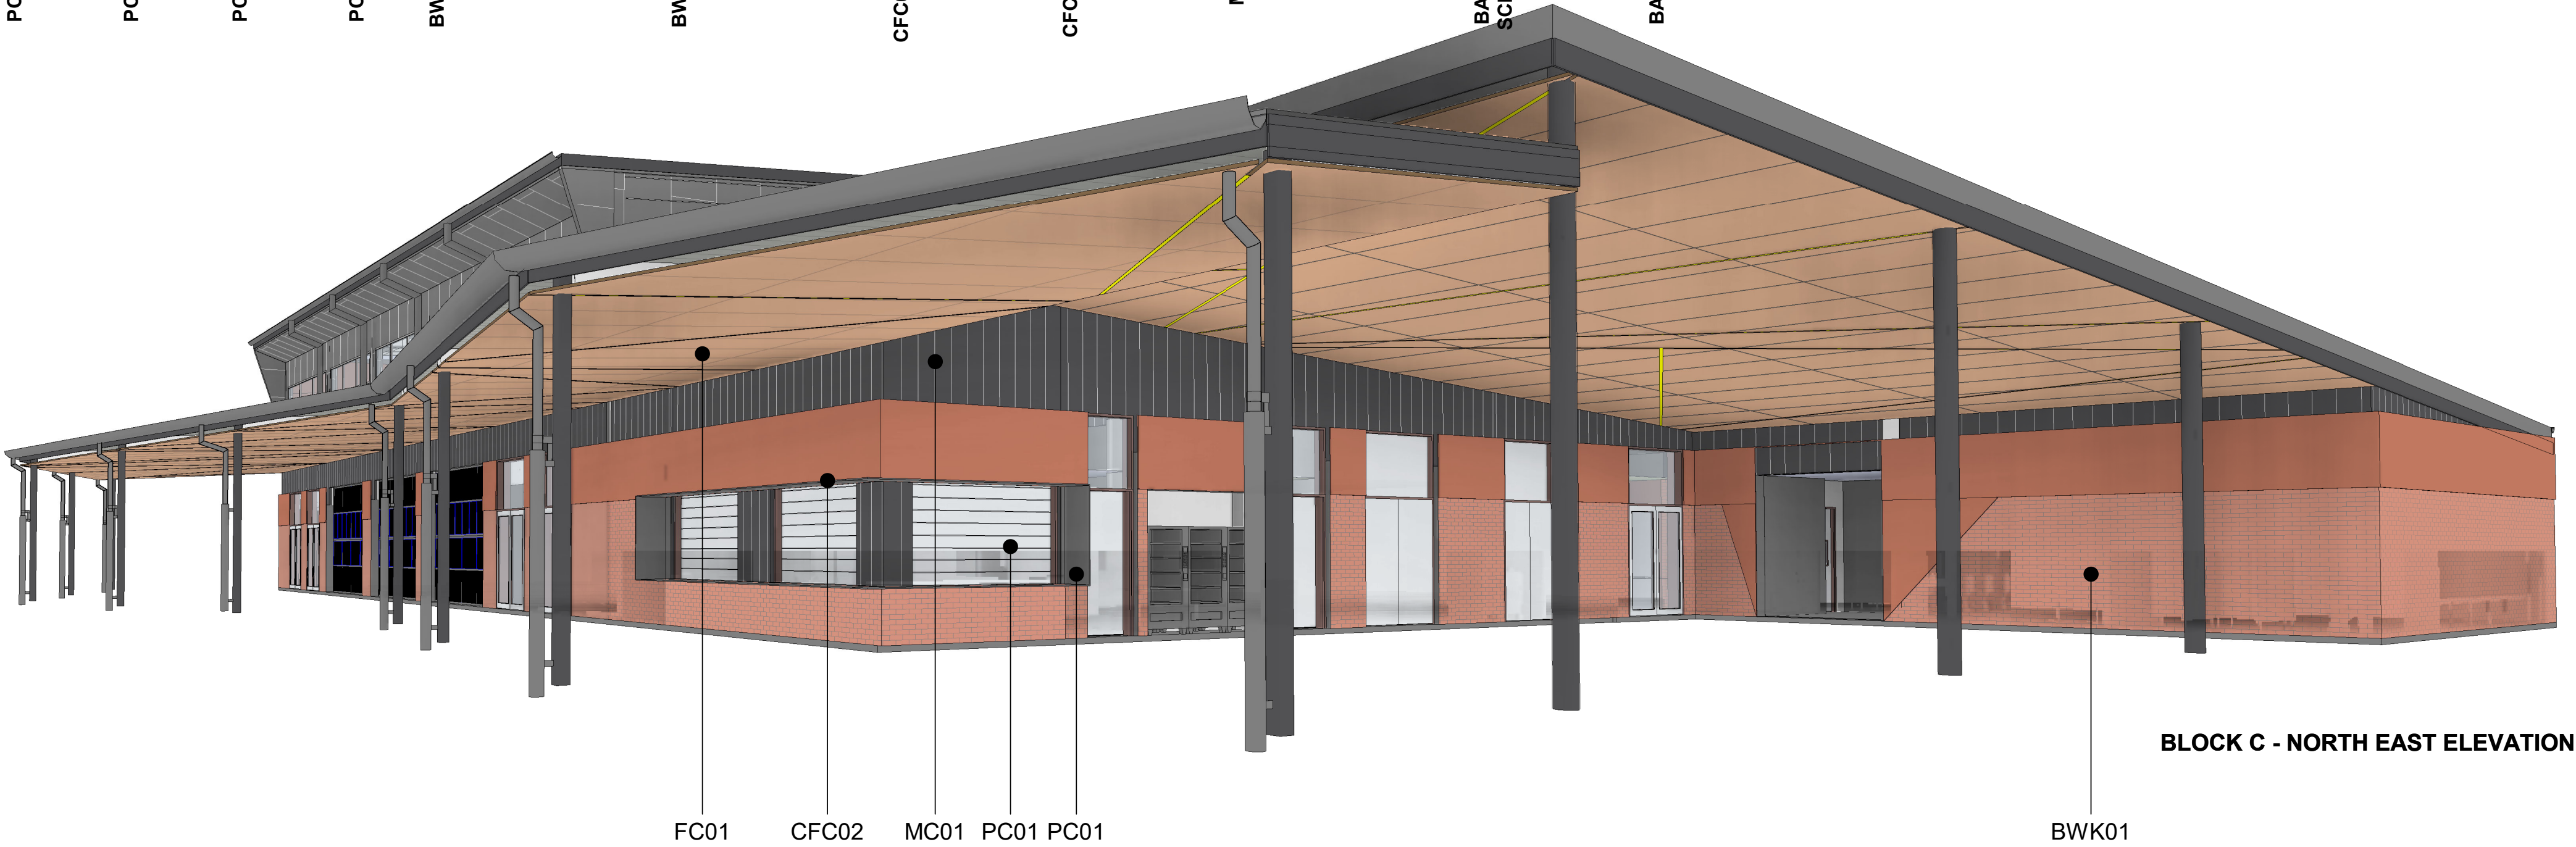

BLOCK C - NORTH EAST ELEVATION