

LIVERPOOL BOYS AND GIRLS HIGH SCHOOL UPGRADE PROJECT

REVIEW OF ENVIRONMENTAL FACTORS - APPLICATION
NSW DEPARTMENT OF EDUCATION

FORBES STREET, LIVERPOOL NSW 2170



Sheet No.	Sheet Name
0000	COVER SHEET
0051	SITE ANALYSIS
0101	AXONOMETRIC DIAGRAM
0201	SITE PLAN
0210	OVERALL LOWER GROUND FLOOR PLAN
0211	OVERALL GROUND FLOOR PLAN
0212	OVERALL LEVEL 1 FLOOR PLAN
0213	OVERALL LEVEL 2 FLOOR PLAN
0214	OVERALL LEVEL 3 FLOOR PLAN
0215	OVERALL LEVEL 4 FLOOR PLAN
0216	OVERALL ROOF PLAN
0217	SUMMER SHADOW DIAGRAMS
0218	WINTER SHADOW DIAGRAMS
0221	STAGING PLAN 01
0222	STAGING PLAN 02
0230	SITE SIGNAGE
0301	SITE ELEVATIONS SHEET 1
0302	SITE ELEVATIONS SHEET 2
0401	SITE SECTIONS
1101	BUILDING A - LOWER GROUND PLAN
1102	BUILDING A - GROUND FLOOR PLAN
1103	BUILDING A - LEVEL 1 PLAN
1104	BUILDING A - LEVEL 2 PLAN
1105	BUILDING A - LEVEL 3 PLAN
1106	BUILDING A - LEVEL 4 PLAN
1107	BUILDING A - ROOF PLAN
1201	BUILDING B - LOWER GROUND PLAN
1202	BUILDING B - GROUND FLOOR PLAN
1203	BUILDING B - LEVEL 1 PLAN
1204	BUILDING B - LEVEL 2 PLAN
1205	BUILDING B - LEVEL 3 PLAN
1206	BUILDING B - LEVEL 4 PLAN
1207	BUILDING B - ROOF PLAN
1301	BUILDING C - LOWER GROUND PLAN
1302	BUILDING C - GROUND FLOOR PLAN
1303	BUILDING C - LEVEL 1 PLAN
1304	BUILDING C - ROOF PLAN
3101	BUILDING A - ELEVATIONS
3102	BUILDING A - ELEVATIONS
3201	BUILDING B - ELEVATIONS
3202	BUILDING B - ELEVATIONS
3301	BUILDING C - ELEVATIONS
4101	BUILDING A - SECTIONS
4201	BUILDING B - SECTIONS
4301	BUILDING C - SECTIONS SHEET 1
4302	BUILDING C - SECTIONS SHEET 2
5001	BUILDING A - TYPICAL WALL SECTIONS
5003	BUILDING C - TYPICAL WALL SECTIONS
9001	MATERIALS PALETTE
9011	3D PERSPECTIVES SHEET 1
9012	3D PERSPECTIVES SHEET 2
9013	3D PERSPECTIVES SHEET 3
9101	EXTERNAL FINISHES - STREETSIDE
9102	EXTERNAL FINISHES - COURTYARD
9103	EXTERNAL FINISHES - HALL

DEVELOPMENT
WITHOUT CONSENT
APPLICATION

Issue No.	Date	Description	Chkd
1	19.11.2024	Draft REF Submission	EK
2	31.01.2025	Draft REF Submission	EK
3	13.02.2025	Final REF Submission	EK

Changes to this Revision

+61 2 9922 2344
Nominated Architects:
Andrew Duffin NSW 5602
Jonathan West NSW 9899
NBRS & Partners Pty Ltd VIC 51197
nbrs.com.au
ABN 16 002 247 565

Project
Liverpool Boys and Girls High School
Upgrade Project
at
Forbes St Liverpool
for
SINSW

Drawing Title
COVER SHEET

Date	13/02/2025 1:20:58 PM	Revision	
Scale	@ A1		
NBRS Project #	24089		
Drawing Reference			
LBGHS-NBRS-00-ZZ-DR-A-0000			3



- SITE 35m Height Limit
- PUBLIC RECREATION
- INFRASTRUCTURE 35m Height Limit
- COMMERCIAL CENTRE 35m Height Limit
- HIGH DENSITY RESIDENTIAL 35m Height Limit
- LOW DENSITY RESIDENTIAL 8.5m Height Limit
- MIXED USE 35m Height Limit
- GENERAL INDUSTRIAL 2000m Height Limit
- LOCAL CENTRE
- NATURAL WATERWAYS
- TRAIN STATION
- BUS STOP
- PARKING
- TRAIN LINE
- TRAIN NOISE
- HARSH WINTER WINDS
- COOLING SUMMER BREEZES
- PROPOSED HIGH SCHOOL SITE
- PROPERTY BOUNDARY

DEVELOPMENT WITHOUT CONSENT APPLICATION

Issue No.	Date	Description	Chkd
1	19.11.2024	Draft REF Submission	EK
2	31.01.2025	Draft REF Submission	EK
3	13.02.2025	Final REF Submission	EK

Changes to this Revision

+61 2 9922 2344
Nominated Architects:
Andrew Duffin NSW 5602
Jonathan West NSW 9899
NBRS & Partners Pty Ltd VIC 51197
nbrs.com.au
ABN 16 002 247 565

Project
Liverpool Boys and Girls High School Upgrade Project
at
Forbes St Liverpool
for
SINSW

Drawing Title
SITE ANALYSIS

Date	13/02/2025 1:21:01 PM	Revision 3
Scale	As indicated @ A1	
NBRS Project #	24089	
Drawing Reference	LBGHS-NBRS-00-ZZ-DR-A-0051	

Any form of replication of this drawing in full or in part without the written permission of NBRS+PARTNERS Pty Ltd constitutes an infringement of the copyright.
© 2024

LEGEND

- GENERAL LEARNING SPACES (GLS)
- SUPPORT EDUCATION LEARNING UNIT (SELU)
- LEARNING COMMONS
- HEALTH & PE
- ARTS / TECH / FOOD + TEXTILES
- ADDITIONAL LEARNING UNITS
- SCIENCE LEARNING
- HALL & CANTEEN
- LIBRARY
- ADMIN / STAFF HUB / STAFF STUDY
- STORAGE
- SERVICES
- SERVICES COMMS
- CIRCULATION, STAIRS, TRAVEL & ENGINEERING
- LIFTS
- STUDENT AMENITIES
- NATURAL LEARNING COMMONS
- EXISTING BOUNDARY
- PROPOSED HIGH SCHOOL SITE BOUNDARY

DEVELOPMENT
WITHOUT CONSENT
APPLICATION

Issue No.	Date	Description	Chkd
1	19.11.2024	Draft REF Submission	EK
2	31.01.2025	Draft REF Submission	EK
3	13.02.2025	Final REF Submission	EK

Changes to this Revision


+61 2 9922 2344
Nominated Architects:
Andrew Duffin NSW 5602
Jonathan West NSW 9899
NBRS & Partners Pty Ltd VIC 51197
nbrs.com.au
ABN 16 002 247 565


Project
Liverpool Boys and Girls High School
Upgrade Project
at
Forbes St Liverpool
for
SINSW

Drawing Title
AXONOMETRIC DIAGRAM

Date 13/02/2025 1:21:02 PM
Scale 1 : 100 @ A1
NBRS Project # 24089
Drawing Reference LBGHS-NBRS-00-ZZ-DR-A-0101
Revision 3

Any form of replication of this drawing in full or in part without the written permission of NBRS+PARTNERS Pty Ltd constitutes an infringement of the copyright.
© 2024

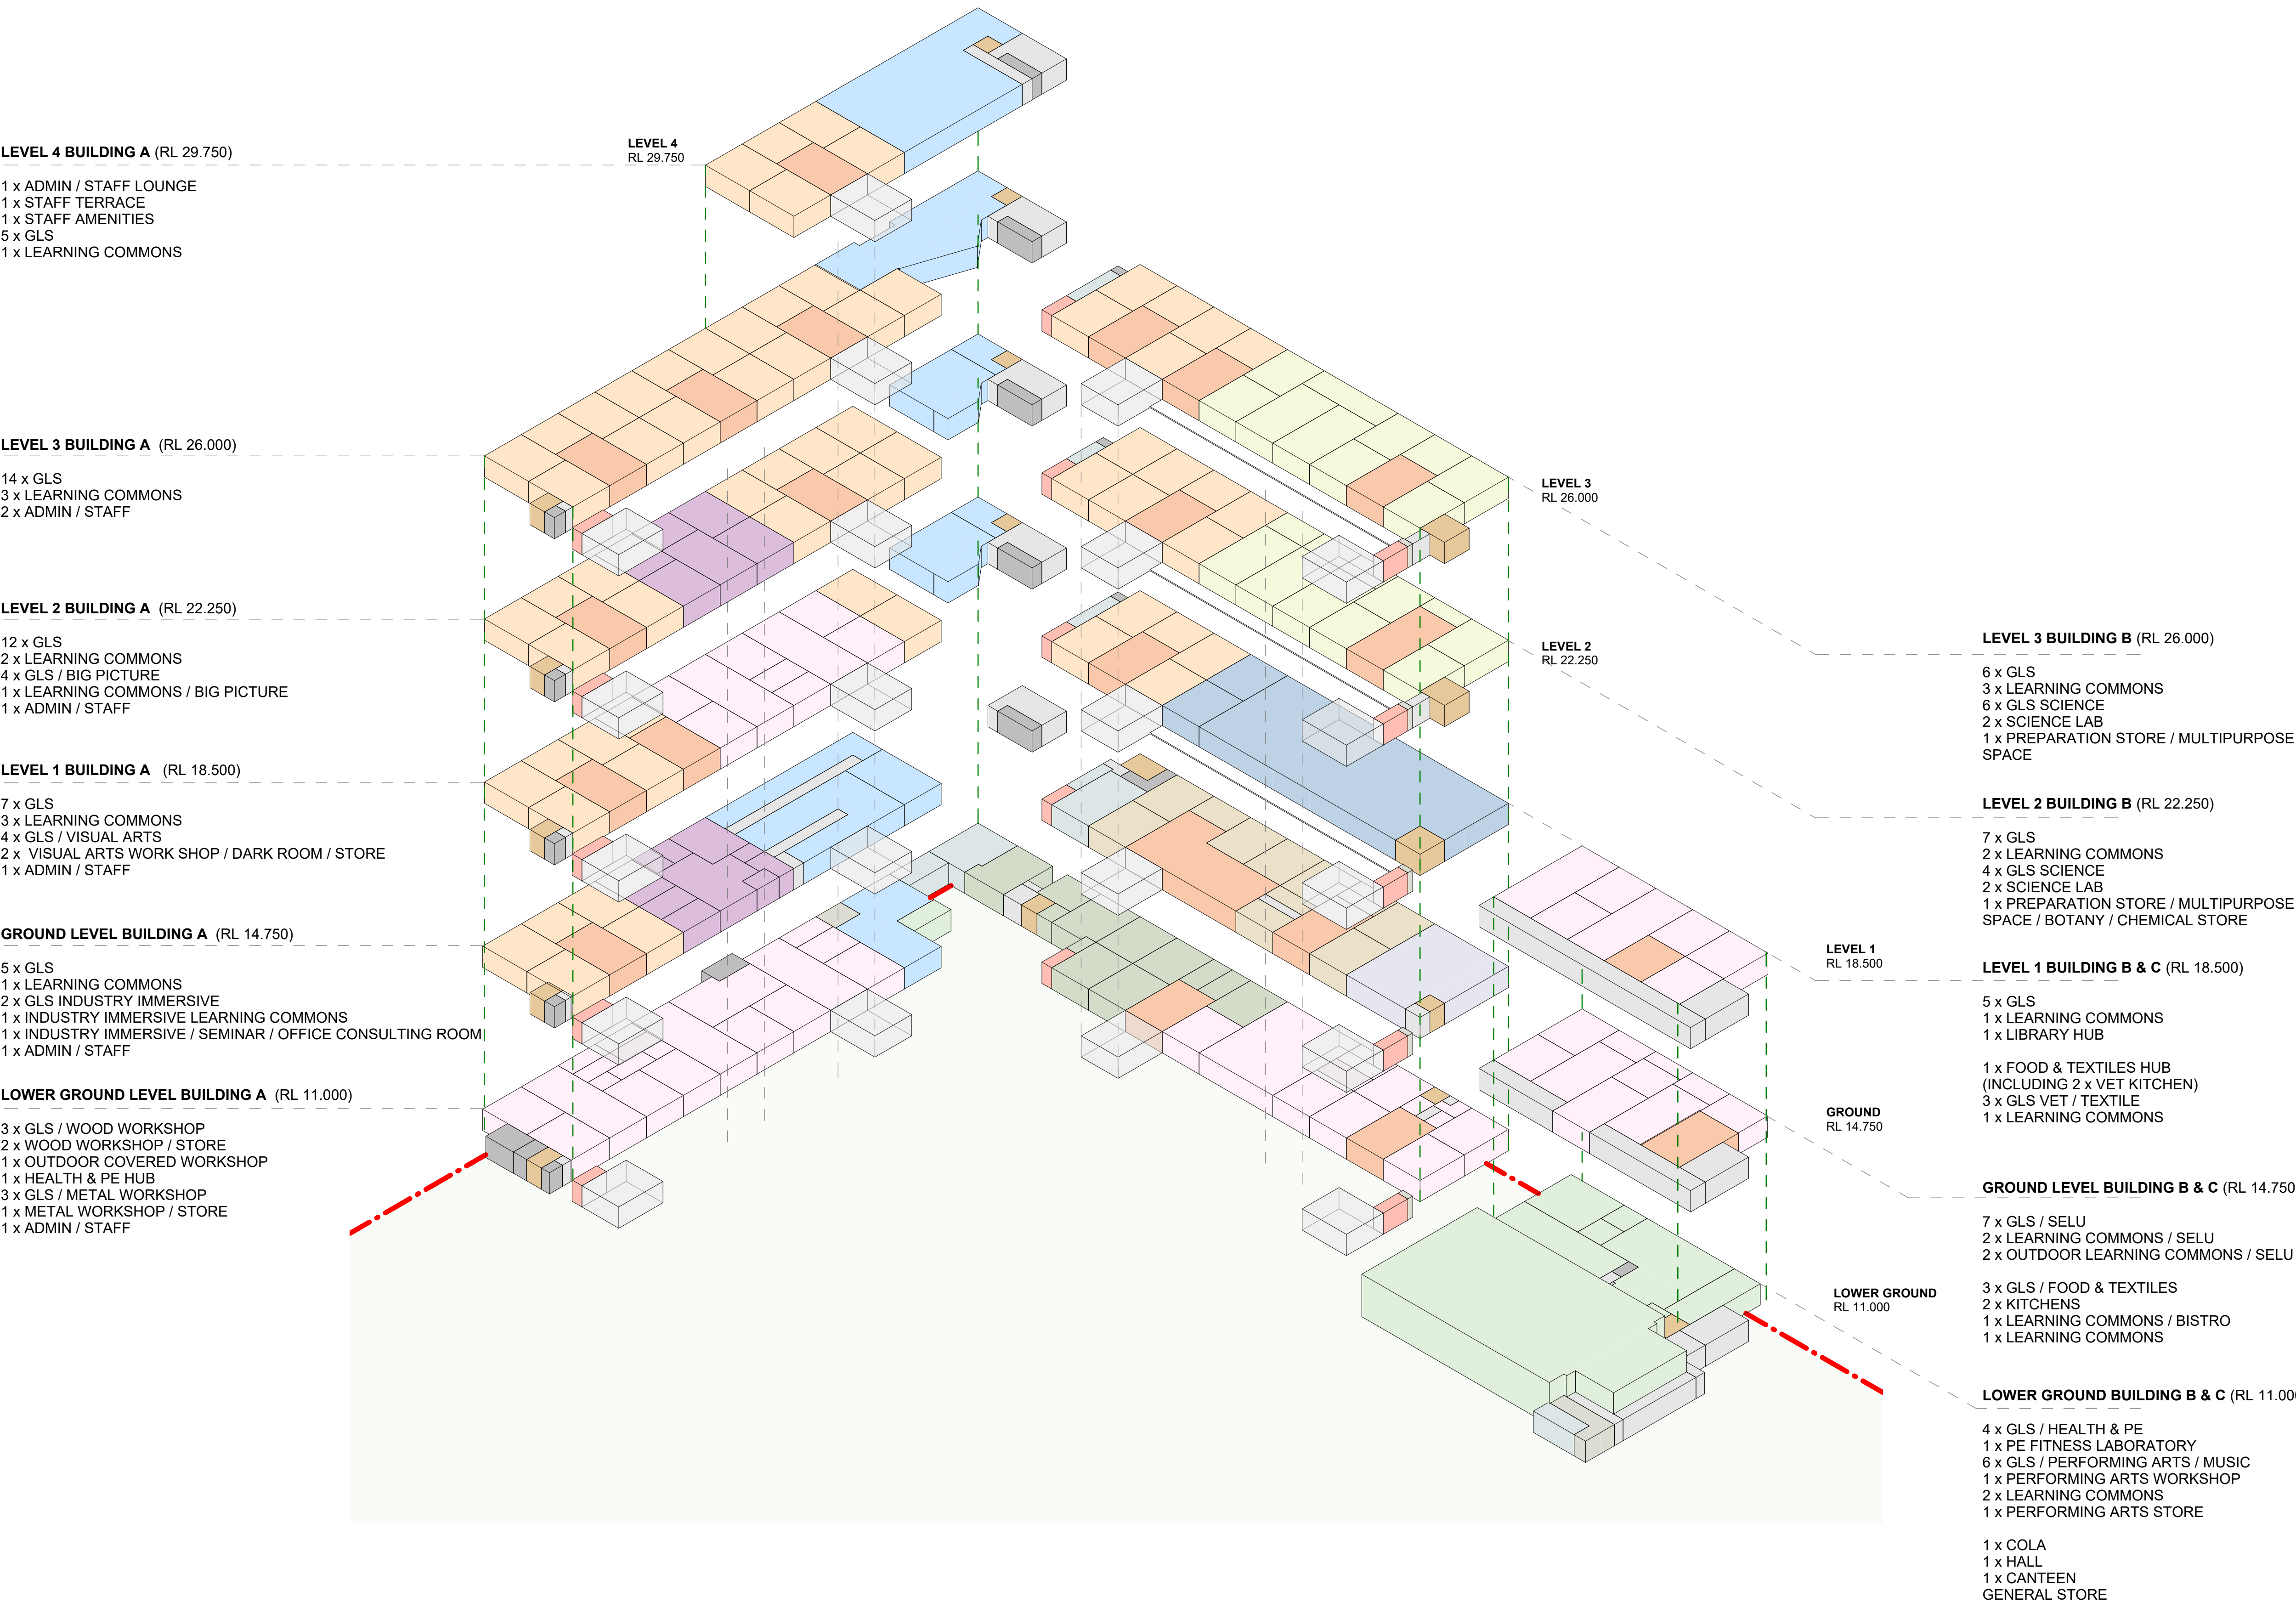

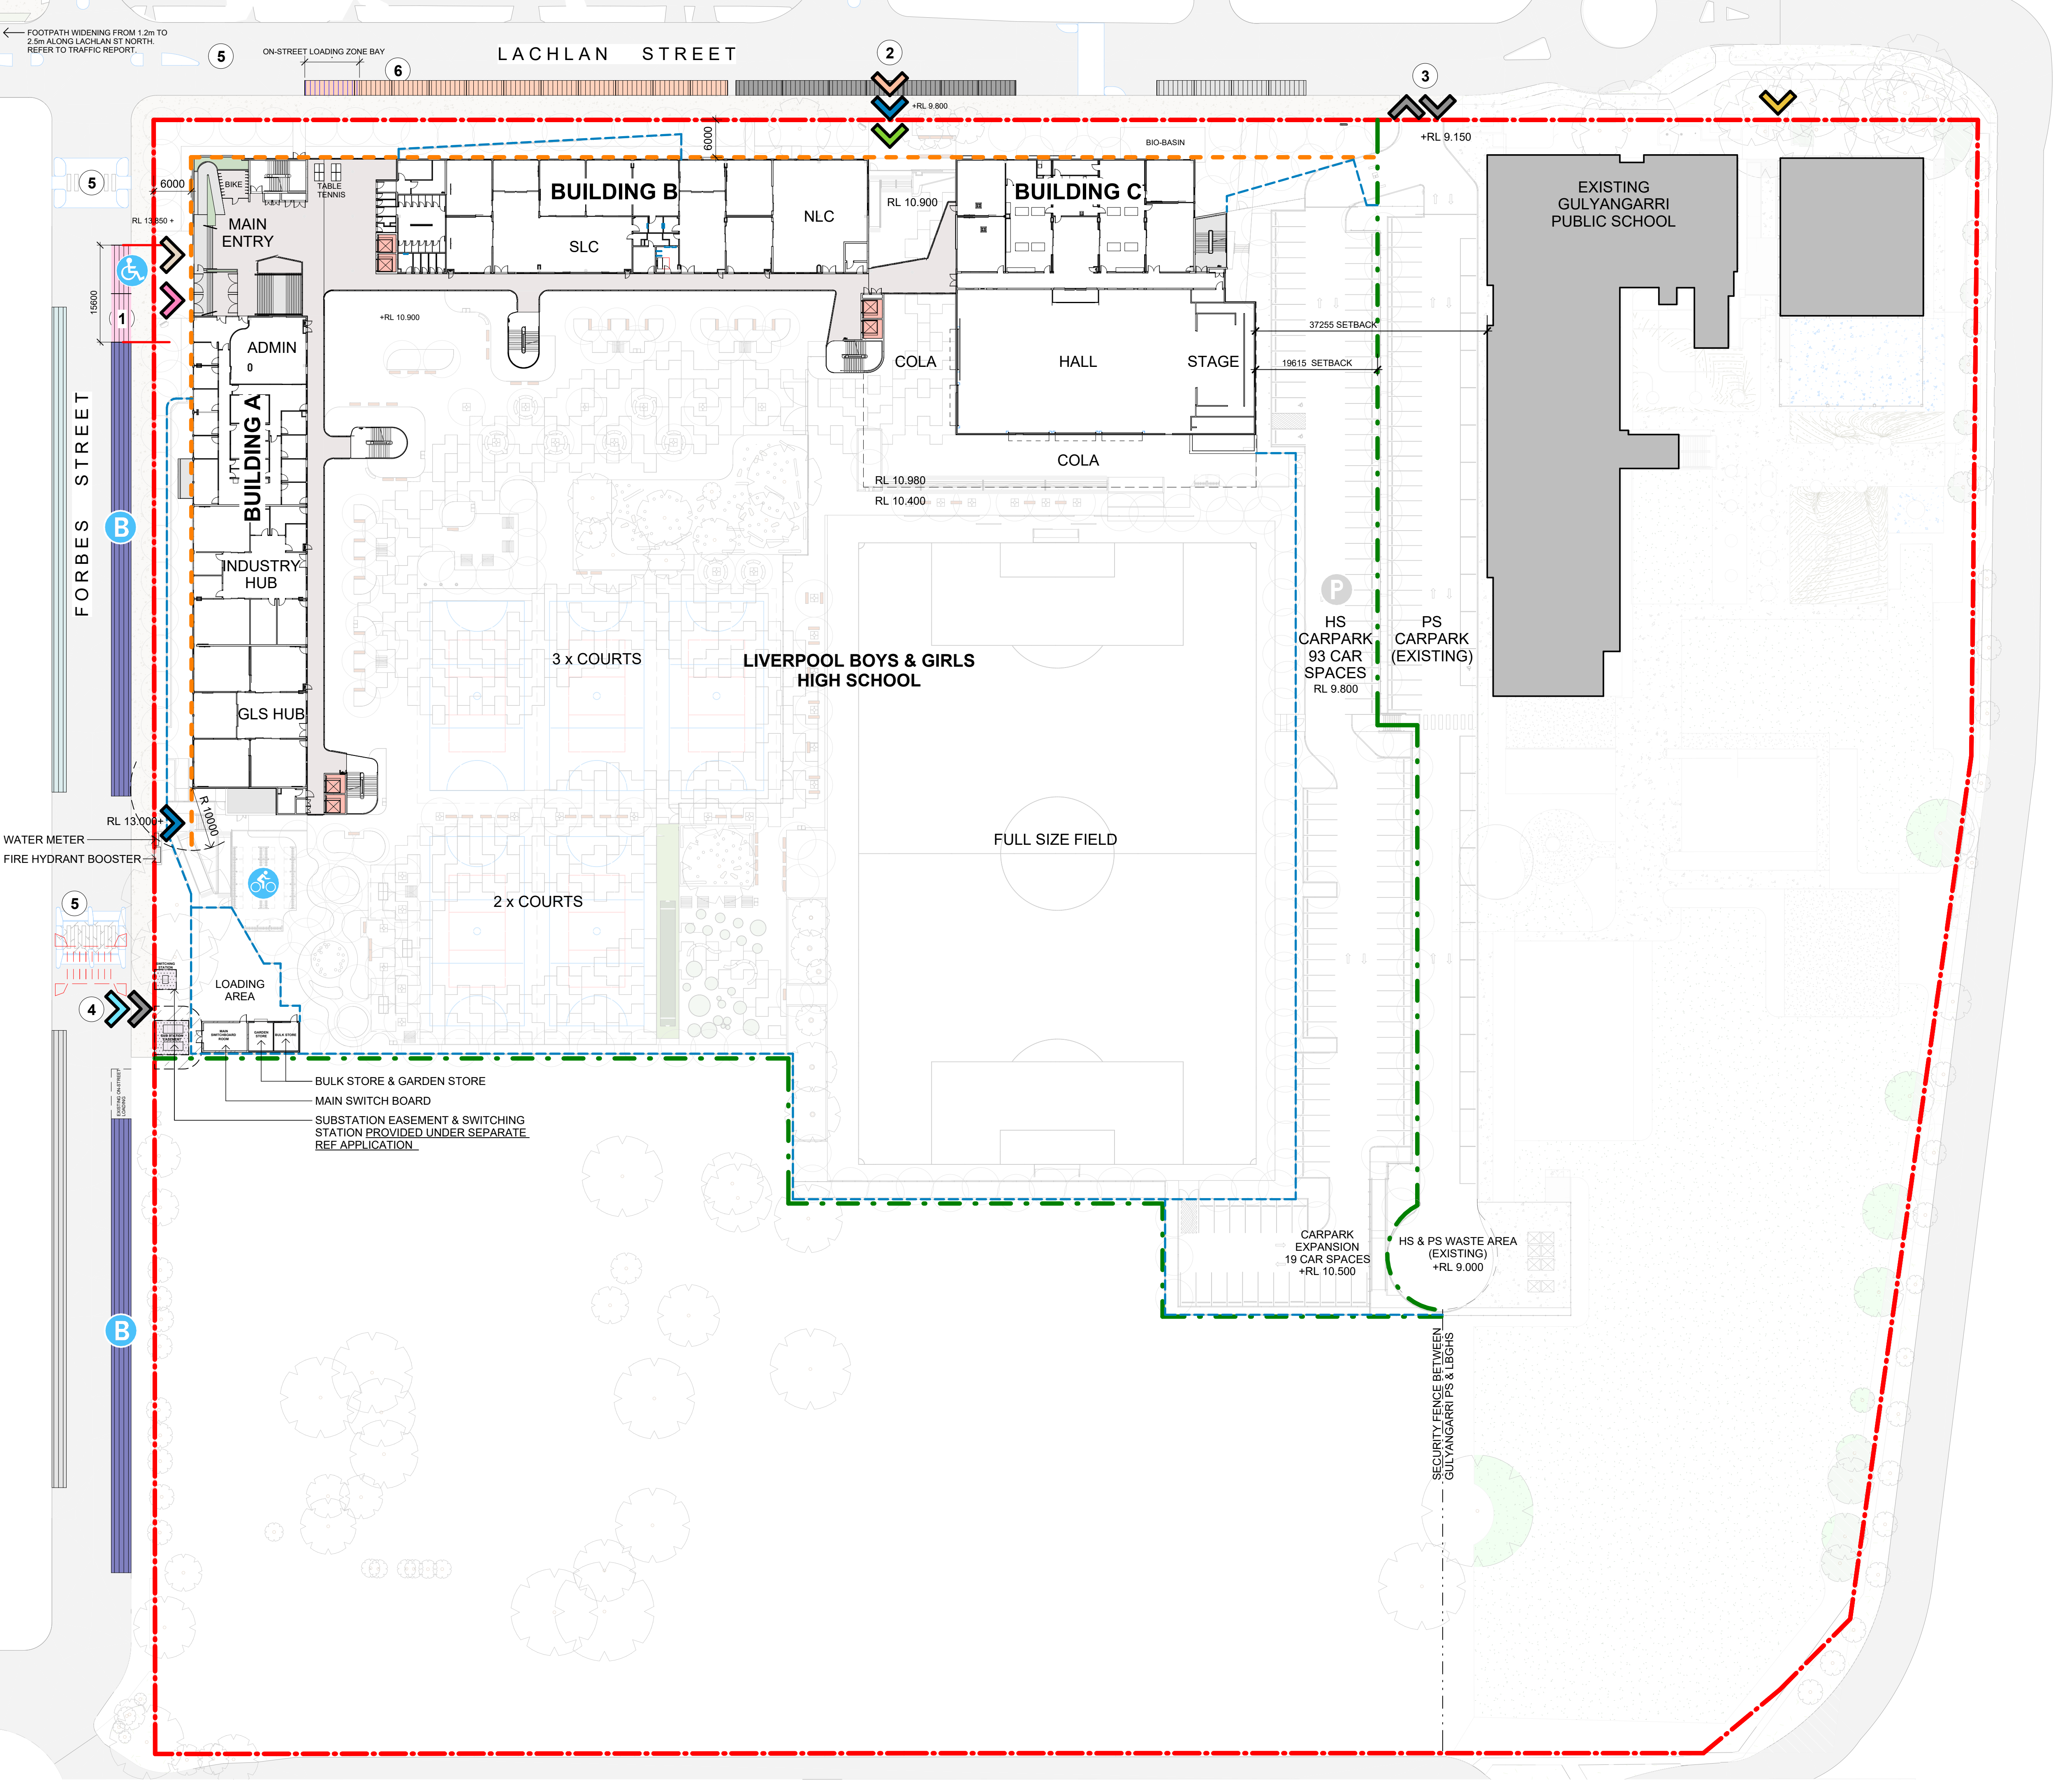

LEGEND

- B

P

BUS STOP

CAR PARKING

BICYCLE PARKING

PROPOSED PEDESTRIAN CROSSING

EXISTING PEDESTRIAN CROSSING

DEMOLISHED PEDESTRIAN CROSSING

PROPOSED HIGH SCHOOL SITE

EXISTING BOUNDARY

PROPOSED FENCE

SETBACK

PICK UP AND DROP OFF

ACCESSIBLE PICK UP AND DROP OFF

POTENTIAL BUS ZONE

EXISTING PICK UP & DROP OFF

EXISTING PS BUS ZONE

FUTURE ON-STREET PARKING
-
- MAIN ACCESS

SECONDARY ACCESS

SELU ACCESS

VEHICLE ACCESS

STUDENT ACCESS

PRIMARY SCHOOL ACCESS

DELIVERY ACCESS

AFTER HOURS COMMUNITY ACCESS

NLC NATURAL LEARNING COMMONS

SUBSTATION EASEMENT

MAIN SWITCHBOARD

LIFTS

NOTES:

1. MAIN SCHOOL ENTRY
2. PEDESTRIAN ENTRY & MAIN COMMUNITY ACCESS FROM LACHLAN STREET
3. VEHICULAR ACCESS FOR PS AND HS FROM LACHLAN STREET
4. SERVICE LOADING & DELIVERY ENTRY
5. PROPOSED UPGRADE OF EXISTING PEDESTRIAN REFUGE
6. SCHOOL PICK-UP & DROP-OFF AREA

DEVELOPMENT
WITHOUT CONSENT
APPLICATION

Issue		Description	Chkd
No.	Date		
1	19.11.2024	Draft REF Submission	EK
2	31.01.2025	Draft REF Submission	EK
3	13.02.2025	Final REF Submission	EK

Changes to this Revision

+61 2 9922 2344
Nominated Architects:
Andrew Duffin NSW 5602
Jonathan West NSW 9899
NBRS & Partners Pty Ltd VIC 51197

nbrs.com.au

ABN 16 002 247 565

Project
Liverpool Boys and Girls High School
Upgrade Project
at
Forbes St Liverpool
for
SINSW

Drawing Title
SITE PLAN

Date 13/02/2025 1:21:33 PM
Scale 1:500 @ A1
NBRS Project # 24089
Drawing Reference
LBGHS-NBRS-00-ZZ-DR-A-0201

Revision
3

Any form of replication of this drawing in full or in part without the written permission of NBRS+PARTNERS Pty Ltd constitutes an infringement of the copyright.

LEGEND

- GENERAL LEARNING SPACES (GLS)
- SUPPORT EDUCATION LEARNING UNIT (SELU)
- LEARNING COMMONS
- HEALTH & PE
- ARTS / TECH / FOOD + TEXTILES
- ADDITIONAL LEARNING UNITS
- SCIENCE LEARNING
- HALL & CANTEN
- LIBRARY
- ADMIN / STAFF HUB / STAFF STUDY
- STORAGE
- SERVICES
- SERVICES COMMS
- CIRCULATION, STAIRS, TRAVEL & ENGINEERING
- LIFTS
- STUDENT AMENITIES
- NATURAL LEARNING COMMONS
- EXISTING BOUNDARY
- PROPOSED HIGH SCHOOL SITE BOUNDARY

DEVELOPMENT
WITHOUT CONSENT
APPLICATION

Issue No.	Date	Description	Chkd
1	19.11.2024	Draft REF Submission	EK
2	31.01.2025	Draft REF Submission	EK
3	13.02.2025	Final REF Submission	EK

Changes to this Revision

+61 2 9922 2344
Nominated Architects:
Andrew Duffin NSW 5602
Jonathan West NSW 9899
NBRS & Partners Pty Ltd VIC 51197
nbrs.com.au
ABN 16 002 247 565


Project
Liverpool Boys and Girls High School
Upgrade Project
at
Forbes St Liverpool

for
SINSW

Drawing Title
OVERALL LOWER GROUND FLOOR
PLAN

Date 13/02/2025 1:22:16 PM
Scale As indicated @ A1
NBRS Project # 24089
Drawing Reference
LBGHS-NBRS-00-ZZ-DR-A-0210
Revision
3

Any form of replication of this drawing in full or in part without the written permission of NBRS+PARTNERS Pty Ltd constitutes an infringement of the copyright.
© 2024

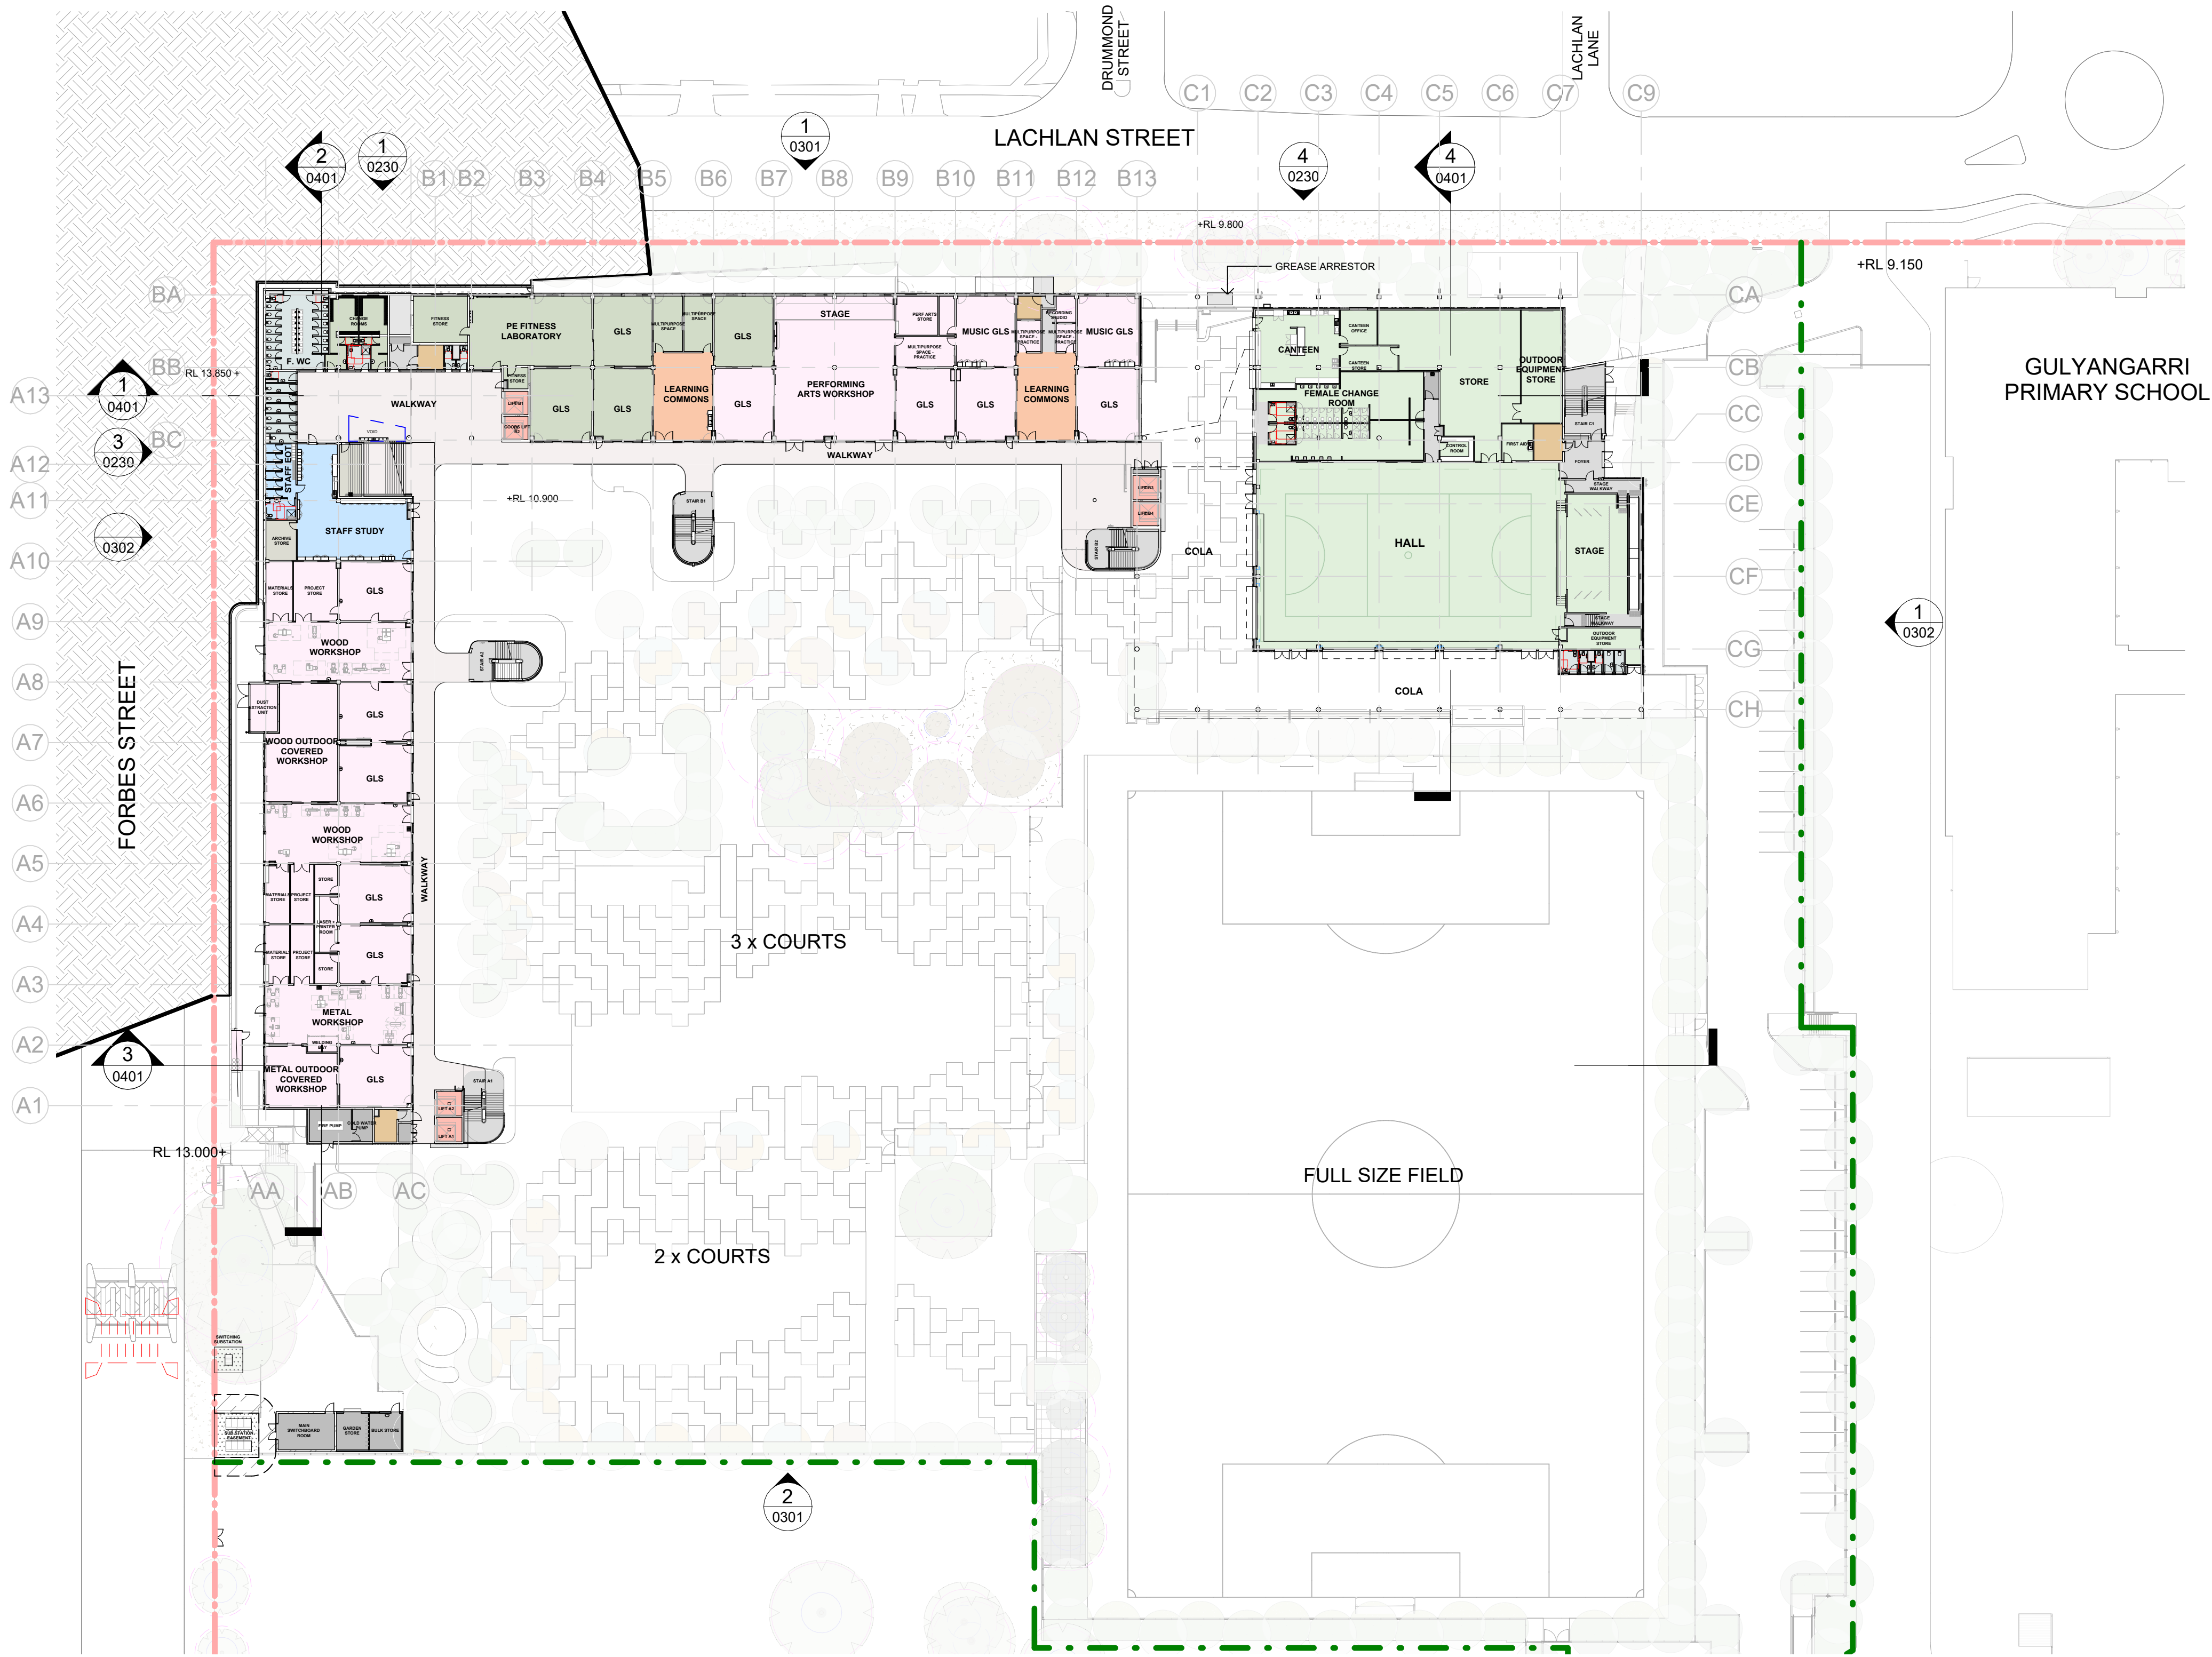

1 OVERALL LOWER GROUND FLOOR PLAN
1 : 500

LEGEND

- GENERAL LEARNING SPACES (GLS)
- SUPPORT EDUCATION LEARNING UNIT (SELU)
- LEARNING COMMONS
- HEALTH & PE
- ARTS / TECH / FOOD + TEXTILES
- ADDITIONAL LEARNING UNITS
- SCIENCE LEARNING
- HALL & CANTEEN
- LIBRARY
- ADMIN / STAFF HUB / STAFF STUDY
- STORAGE
- SERVICES
- SERVICES COMMS
- CIRCULATION, STAIRS, TRAVEL & ENGINEERING
- LIFTS
- STUDENT AMENITIES
- NATURAL LEARNING COMMONS
- EXISTING BOUNDARY
- PROPOSED HIGH SCHOOL SITE BOUNDARY

DEVELOPMENT
WITHOUT CONSENT
APPLICATION


Issue No.	Date	Description	Chkd
1	19.11.2024	Draft REF Submission	EK
2	31.01.2025	Draft REF Submission	EK
3	13.02.2025	Final REF Submission	EK

Changes to this Revision

+61 2 9922 2344
Nominated Architects:
Andrew Duffin NSW 5602
Jonathan West NSW 9899
NBRS & Partners Pty Ltd VIC 51197
nbrs.com.au
ABN 16 002 247 565

Project
Liverpool Boys and Girls High School
Upgrade Project
at
Forbes St Liverpool
for
SINSW

Drawing Title
OVERALL GROUND FLOOR PLAN

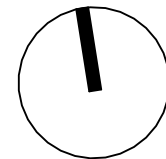Date	13/02/2025 1:22:31 PM	
Scale	As indicated @ A1	
NBRS Project #	24089	
Drawing Reference	LBGHS-NBRS-00-ZZ-DR-A-0211	
Revision	3	

Any form of replication of this drawing in full or in part without the written permission of NBRS+PARTNERS Pty Ltd constitutes an infringement of the copyright.
© 2024



1 OVERALL GROUND FLOOR PLAN
1 : 500

LEGEND

- GENERAL LEARNING SPACES (GLS)
- SUPPORT EDUCATION LEARNING UNIT (SELU)
- LEARNING COMMONS
- HEALTH & PE
- ARTS / TECH / FOOD + TEXTILES
- ADDITIONAL LEARNING UNITS
- SCIENCE LEARNING
- HALL & CANTEEN
- LIBRARY
- ADMIN / STAFF HUB / STAFF STUDY
- STORAGE
- SERVICES
- SERVICES COMMS
- CIRCULATION, STAIRS, TRAVEL & ENGINEERING
- LIFTS
- STUDENT AMENITIES
- NATURAL LEARNING COMMONS
- EXISTING BOUNDARY
- PROPOSED HIGH SCHOOL SITE BOUNDARY

DEVELOPMENT
WITHOUT CONSENT
APPLICATION

Issue No.	Date	Description	Chkd
1	19.11.2024	Draft REF Submission	EK
2	31.01.2025	Draft REF Submission	EK
3	13.02.2025	Final REF Submission	EK

Changes to this Revision

+61 2 9922 2344
Nominated Architects:
Andrew Duffin NSW 5602
Jonathan West NSW 9899
NBRS & Partners Pty Ltd VIC 51197
nbrs.com.au
ABN 16 002 247 565

Project
Liverpool Boys and Girls High School
Upgrade Project
at
Forbes St Liverpool
for
SINSW

Drawing Title
OVERALL LEVEL 1 FLOOR PLAN

Date 13/02/2025 1:22:49 PM
Scale As indicated @ A1
NBRS Project # 24089
Drawing Reference
LBGHS-NBRS-00-ZZ-DR-A-0212
Revision
3

Any form of replication of this drawing in full or in part without the written permission of NBRS+PARTNERS Pty Ltd constitutes an infringement of the copyright.
© 2024



1 OVERALL LEVEL 1 PLAN
1 : 500

LEGEND

- GENERAL LEARNING SPACES (GLS)
- SUPPORT EDUCATION LEARNING UNIT (SELU)
- LEARNING COMMONS
- HEALTH & PE
- ARTS / TECH / FOOD + TEXTILES
- ADDITIONAL LEARNING UNITS
- SCIENCE LEARNING
- HALL & CANTEEN
- LIBRARY
- ADMIN / STAFF HUB / STAFF STUDY
- STORAGE
- SERVICES
- SERVICES COMMS
- CIRCULATION, STAIRS, TRAVEL & ENGINEERING
- LIFTS
- STUDENT AMENITIES
- NATURAL LEARNING COMMONS
- EXISTING BOUNDARY
- PROPOSED HIGH SCHOOL SITE BOUNDARY

DEVELOPMENT
WITHOUT CONSENT
APPLICATION

Issue No.	Date	Description	Chkd
1	19.11.2024	Draft REF Submission	EK
2	31.01.2025	Draft REF Submission	EK
3	13.02.2025	Final REF Submission	EK

Changes to this Revision


+61 2 9922 2344
Nominated Architects:
Andrew Duffin NSW 5602
Jonathan West NSW 9899
NBRS & Partners Pty Ltd VIC 51197
nbrs.com.au
ABN 16 002 247 565

Project
Liverpool Boys and Girls High School
Upgrade Project
at
Forbes St Liverpool
for
SINSW

Drawing Title
OVERALL LEVEL 2 FLOOR PLAN

Date	13/02/2025 1:23:00 PM	Revision 3
Scale	As indicated @ A1	
Drawing Reference	LBGHS-NBRS-00-ZZ-DR-A-0213	
Revision	3	

Any form of replication of this drawing in full or in part without the written permission of NBRS+PARTNERS Pty Ltd constitutes an infringement of the copyright.
© 2024

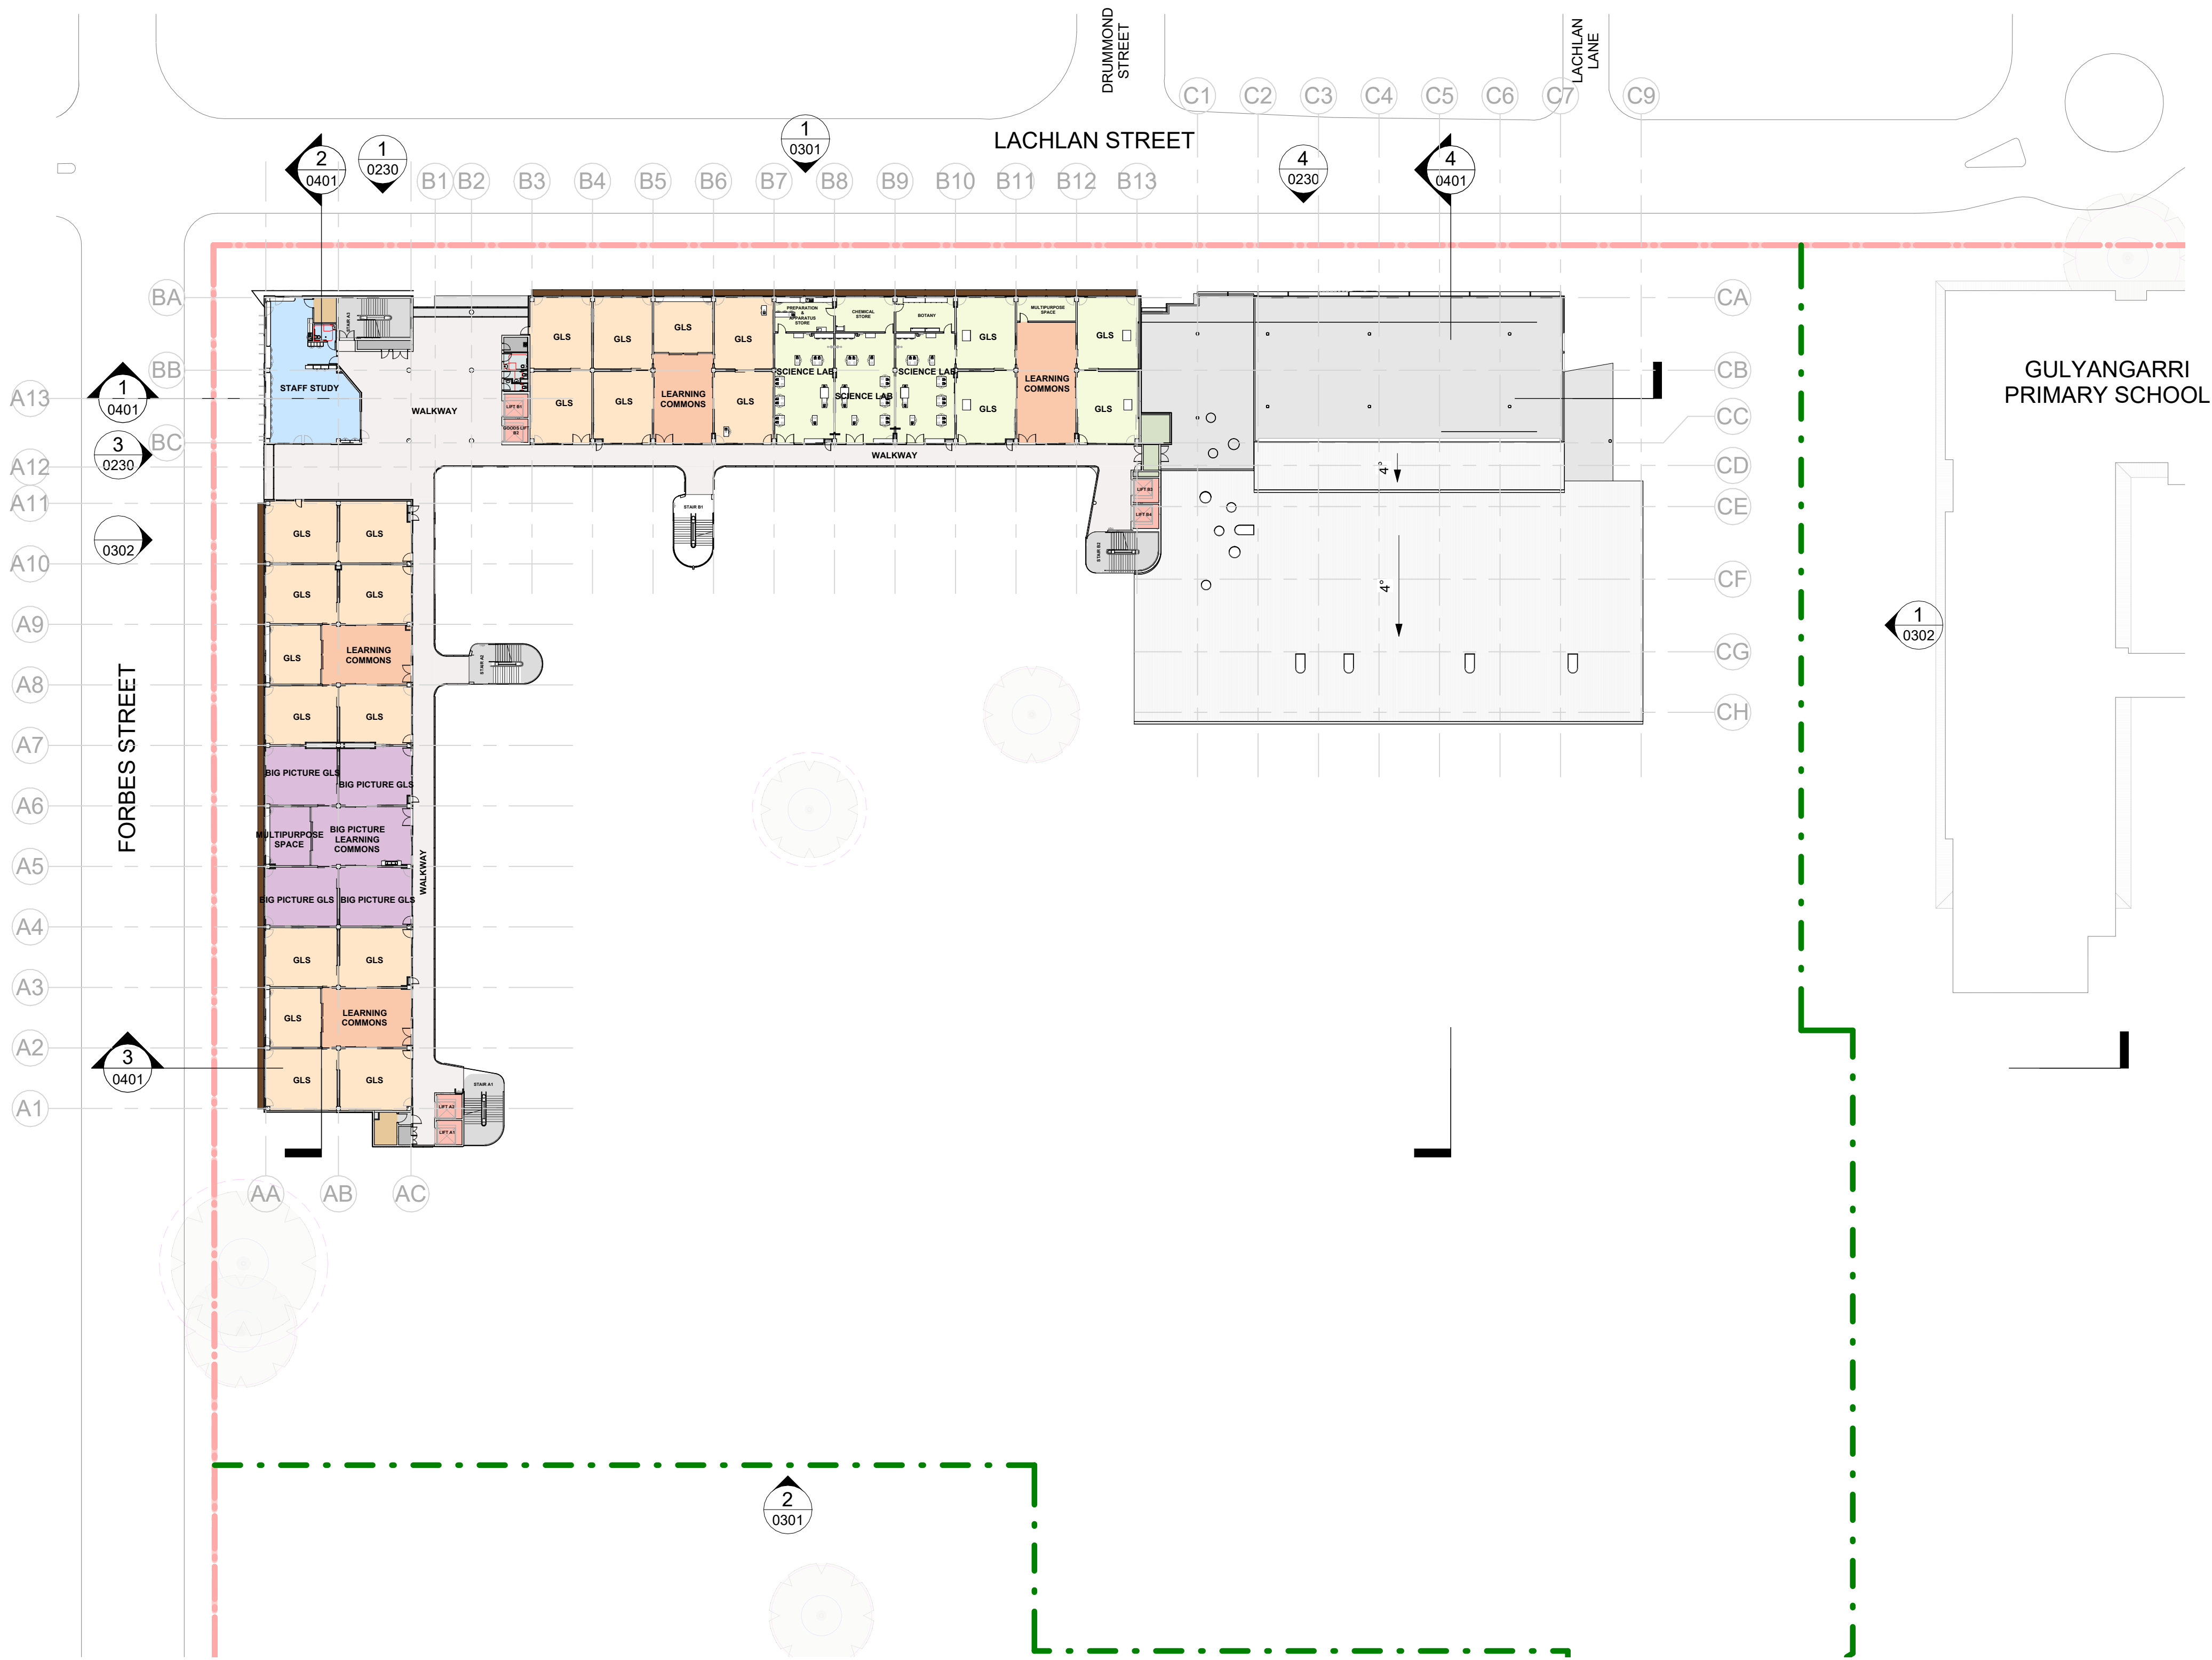

1 OVERALL LEVEL 2 PLAN
1 : 500

LEGEND

- GENERAL LEARNING SPACES (GLS)
- SUPPORT EDUCATION LEARNING UNIT (SELU)
- LEARNING COMMONS
- HEALTH & PE
- ARTS / TECH / FOOD + TEXTILES
- ADDITIONAL LEARNING UNITS
- SCIENCE LEARNING
- HALL & CANTEEN
- LIBRARY
- ADMIN / STAFF HUB / STAFF STUDY
- STORAGE
- SERVICES
- SERVICES COMMS
- CIRCULATION, STAIRS, TRAVEL & ENGINEERING
- LIFTS
- STUDENT AMENITIES
- NATURAL LEARNING COMMONS
- EXISTING BOUNDARY
- PROPOSED HIGH SCHOOL SITE BOUNDARY
- ROOF SERVICES AND PLANT ZONE

DEVELOPMENT
WITHOUT CONSENT
APPLICATION

Issue No.	Date	Description	Chkd
1	19.11.2024	Draft REF Submission	EK
2	31.01.2025	Draft REF Submission	EK
3	13.02.2025	Final REF Submission	EK

Changes to this Revision


+61 2 9922 2344
Nominated Architects:
Andrew Duffin NSW 5602
Jonathan West NSW 9899
NBRS & Partners Pty Ltd VIC 51197
nbrs.com.au
ABN 16 002 247 565

Project
Liverpool Boys and Girls High School
Upgrade Project
at
Forbes St Liverpool
for
SINSW

Drawing Title
OVERALL LEVEL 3 FLOOR PLAN

Date 13/02/2025 1:23:11 PM
Scale As indicated @ A1
NBRS Project # 24089
Drawing Reference
LBGHS-NBRS-00-ZZ-DR-A-0214
Revision
3

Any form of replication of this drawing in full or in part without the written permission of NBRS+PARTNERS Pty Ltd constitutes an infringement of the copyright.
© 2024

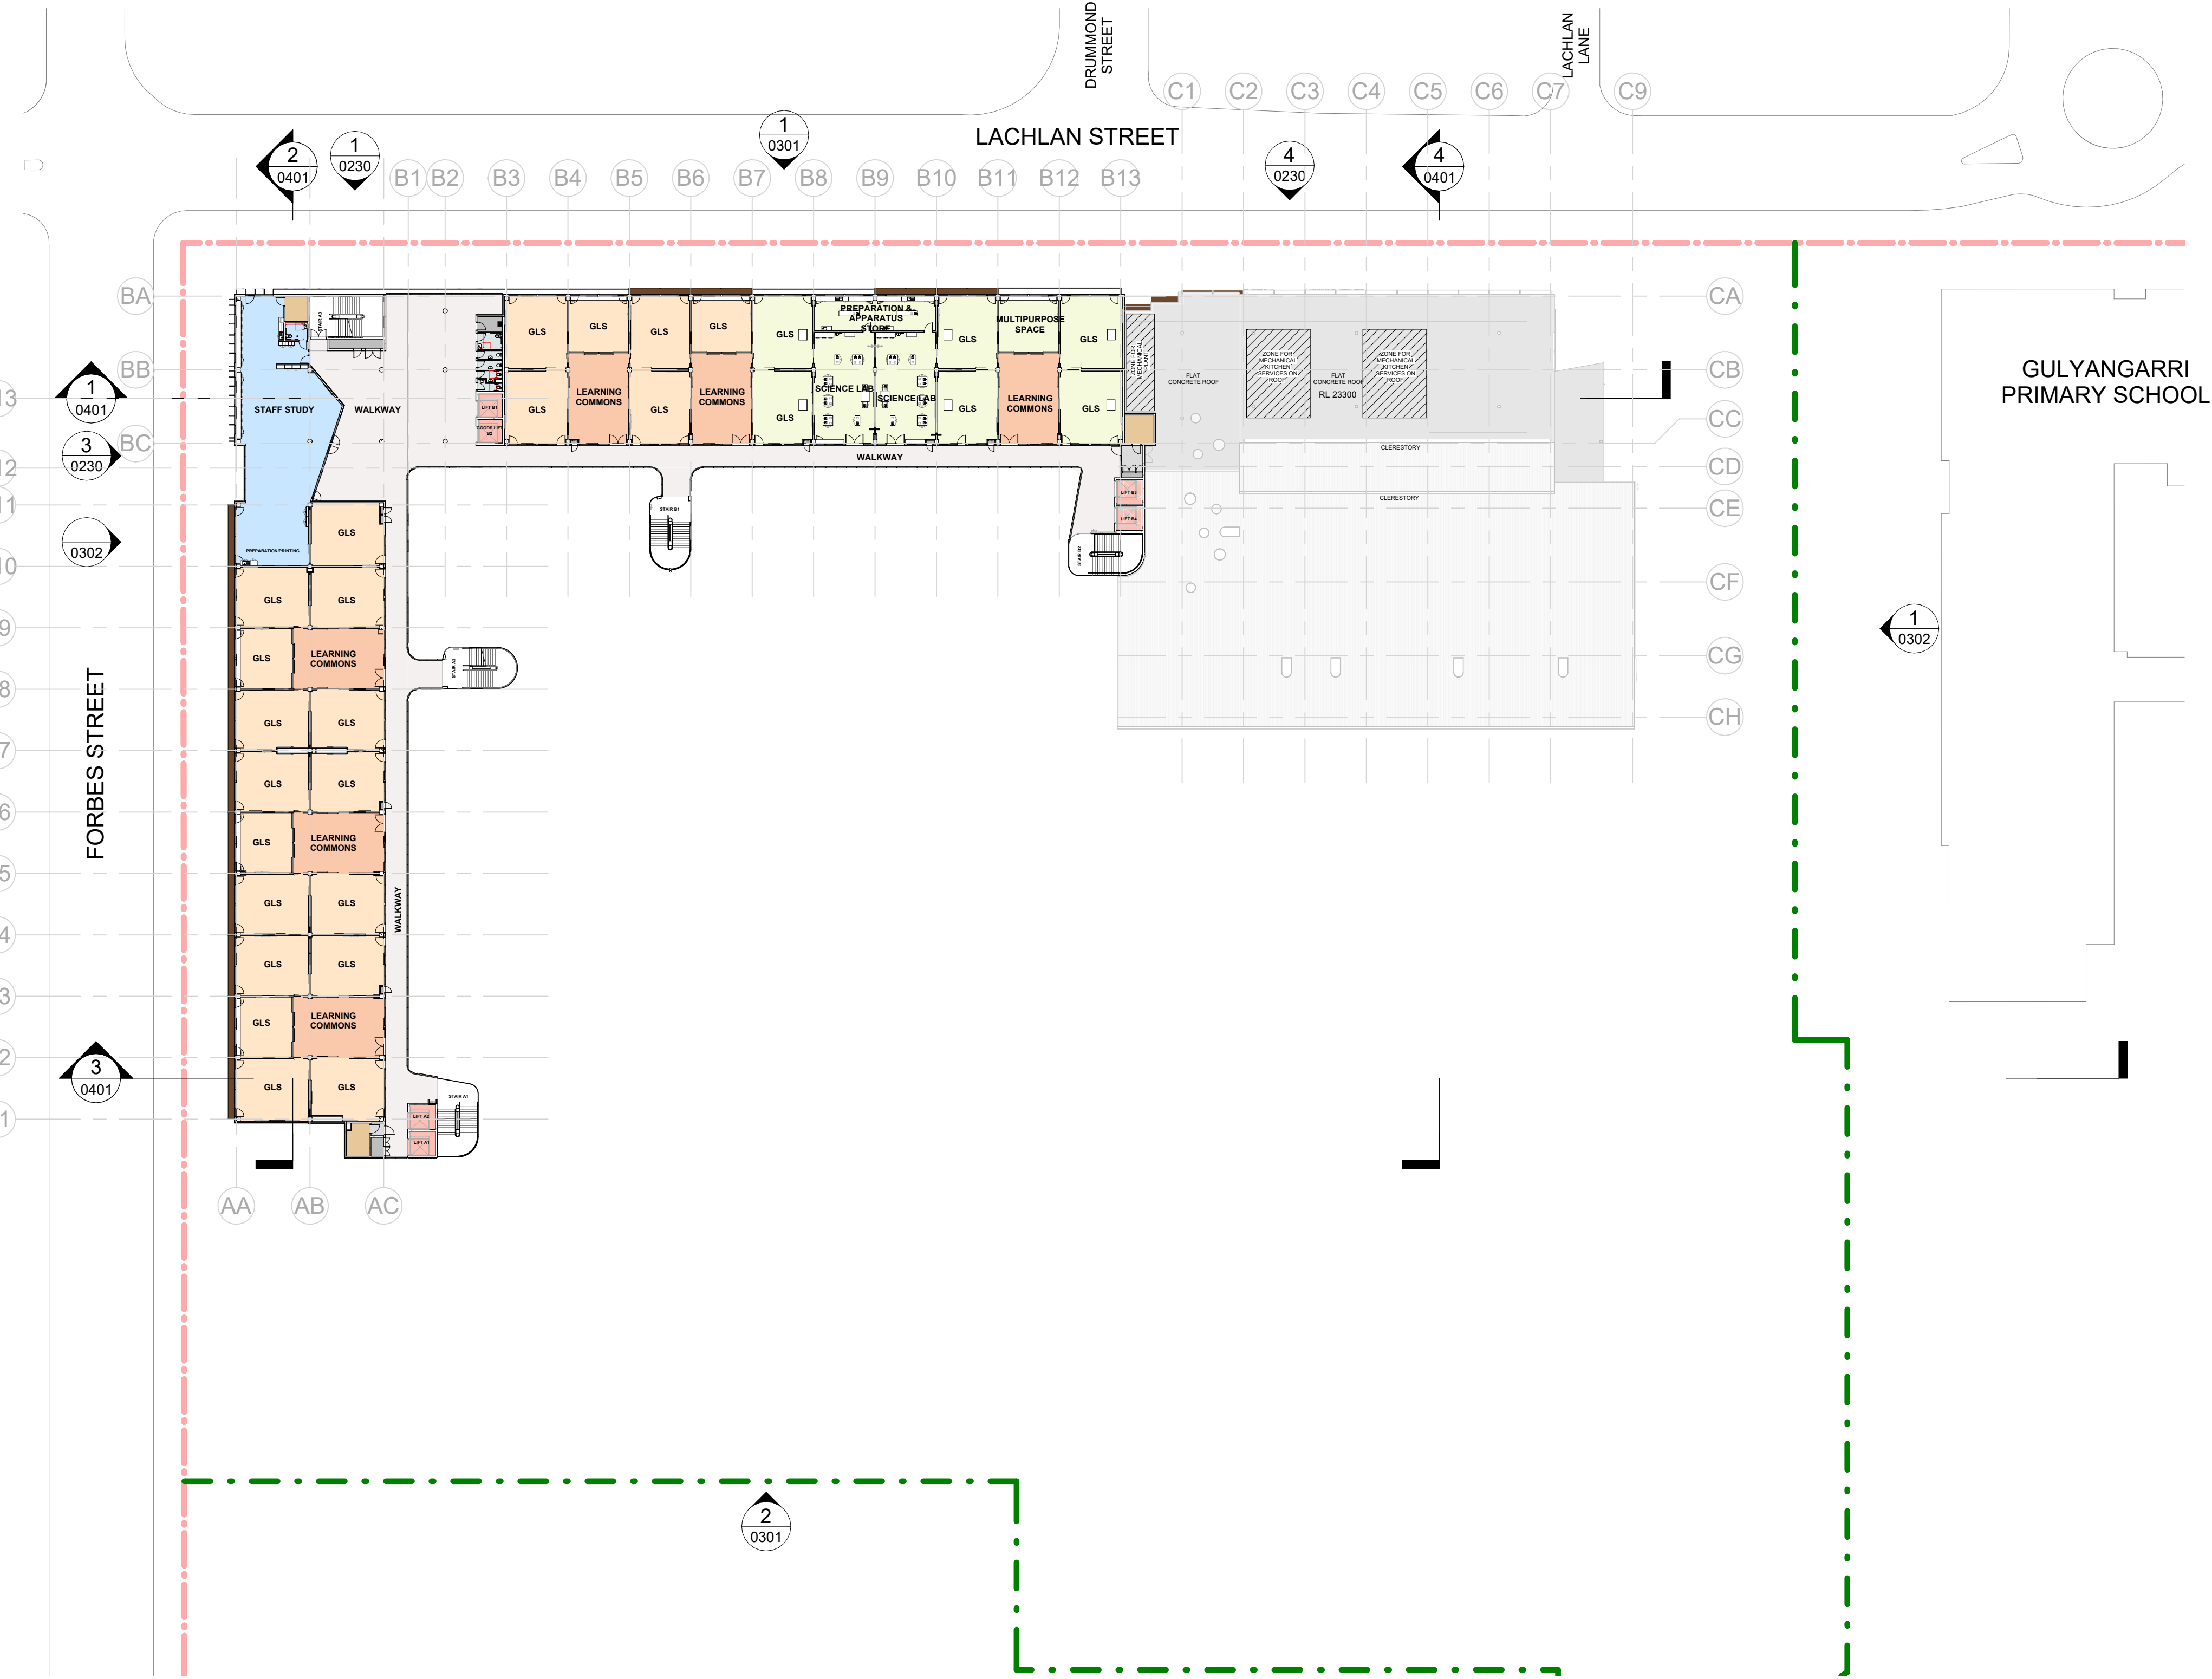

1 OVERALL LEVEL 3 PLAN
1 : 500

LEGEND

- GENERAL LEARNING SPACES (GLS)
- SUPPORT EDUCATION LEARNING UNIT (SELU)
- LEARNING COMMONS
- HEALTH & PE
- ARTS / TECH / FOOD + TEXTILES
- ADDITIONAL LEARNING UNITS
- SCIENCE LEARNING
- HALL & CANTEEN
- LIBRARY
- ADMIN / STAFF HUB / STAFF STUDY
- STORAGE
- SERVICES
- SERVICES COMMS
- CIRCULATION, STAIRS, TRAVEL & ENGINEERING
- LIFTS
- STUDENT AMENITIES
- NATURAL LEARNING COMMONS
- EXISTING BOUNDARY
- PROPOSED HIGH SCHOOL SITE BOUNDARY
- ROOF SERVICES AND PLANT ZONE

DEVELOPMENT
WITHOUT CONSENT
APPLICATION

Issue No.	Date	Description	Chkd
1	19.11.2024	Draft REF Submission	EK
2	31.01.2025	Draft REF Submission	EK
3	13.02.2025	Final REF Submission	EK

Changes to this Revision


+61 2 9922 2344
Nominated Architects:
Andrew Duffin NSW 5602
Jonathan West NSW 9899
NBRS & Partners Pty Ltd VIC 51197
nbrs.com.au
ABN 16 002 247 565

Project
Liverpool Boys and Girls High School
Upgrade Project
at
Forbes St Liverpool
for
SINSW

Drawing Title
OVERALL LEVEL 4 FLOOR PLAN

Date	13/02/2025 1:23:24 PM	Revision 3
Scale	As indicated @ A1	
NBRS Project #	24089	
Drawing Reference	LBGHS-NBRS-00-ZZ-DR-A-0215	

Any form of replication of this drawing in full or in part without the written permission of NBRS+PARTNERS Pty Ltd constitutes an infringement of the copyright.
© 2024

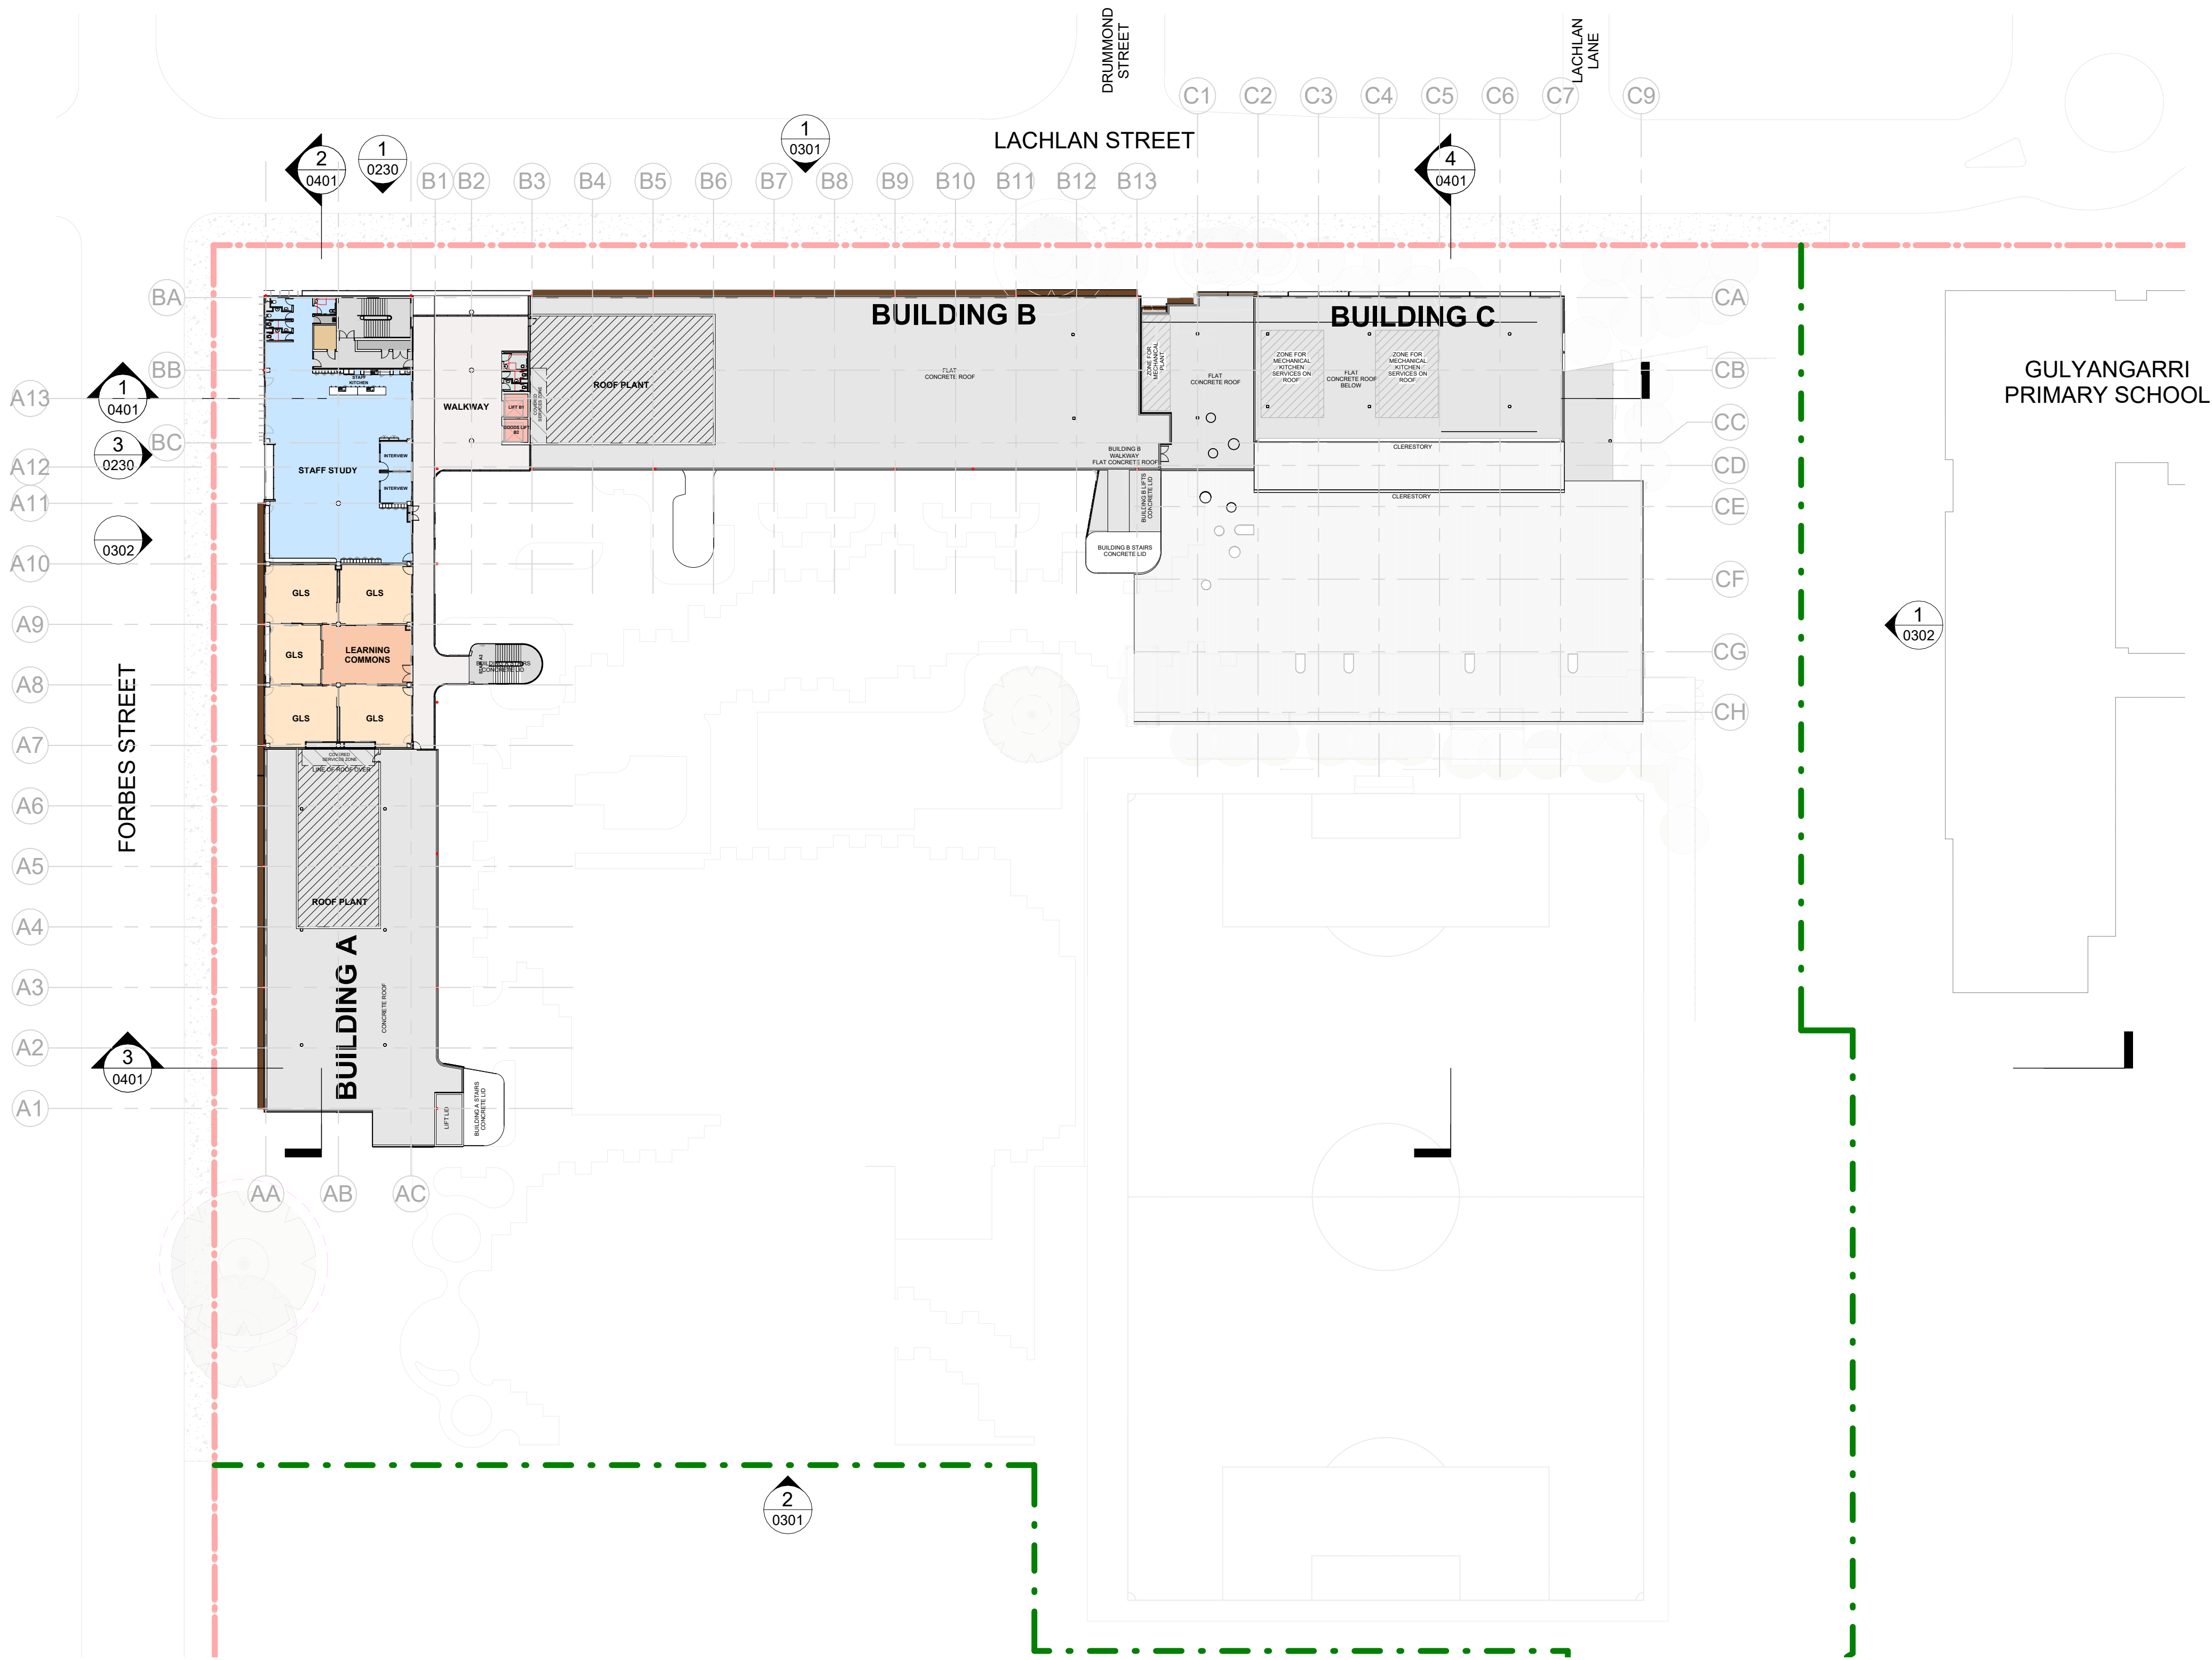

1 OVERALL LEVEL 4 PLAN
1 : 500

LEGEND

- GENERAL LEARNING SPACES (GLS)
- SUPPORT EDUCATION LEARNING UNIT (SELU)
- LEARNING COMMONS
- HEALTH & PE
- ARTS / TECH / FOOD + TEXTILES
- ADDITIONAL LEARNING UNITS
- SCIENCE LEARNING
- HALL & CANTEEN
- LIBRARY
- ADMIN / STAFF HUB / STAFF STUDY
- STORAGE
- SERVICES
- SERVICES COMMS
- CIRCULATION, STAIRS, TRAVEL & ENGINEERING
- LIFTS
- STUDENT AMENITIES
- NATURAL LEARNING COMMONS
- EXISTING BOUNDARY
- PROPOSED HIGH SCHOOL SITE BOUNDARY
- ROOF SERVICES AND PLANT ZONE

DEVELOPMENT
WITHOUT CONSENT
APPLICATION

Issue No.	Date	Description	Chkd
1	19.11.2024	Draft REF Submission	EK
2	31.01.2025	Draft REF Submission	EK
3	13.02.2025	Final REF Submission	EK

Changes to this Revision


+61 2 9922 2344
Nominated Architects:
Andrew Duffin NSW 5602
Jonathan West NSW 9899
NBRS & Partners Pty Ltd VIC 51197
nbrs.com.au
ABN 16 002 247 565

Project
Liverpool Boys and Girls High School
Upgrade Project
at
Forbes St Liverpool
for
SINSW


Drawing Title
OVERALL ROOF PLAN

Date	13/02/2025 1:23:42 PM	Revision	3
Scale	As indicated @ A1		
NBRS Project #	24089		
Drawing Reference	LBGHS-NBRS-00-ZZ-DR-A-0216		

Any form of replication of this drawing in full or in part without the written permission of NBRS+PARTNERS Pty Ltd constitutes an infringement of the copyright.
© 2024

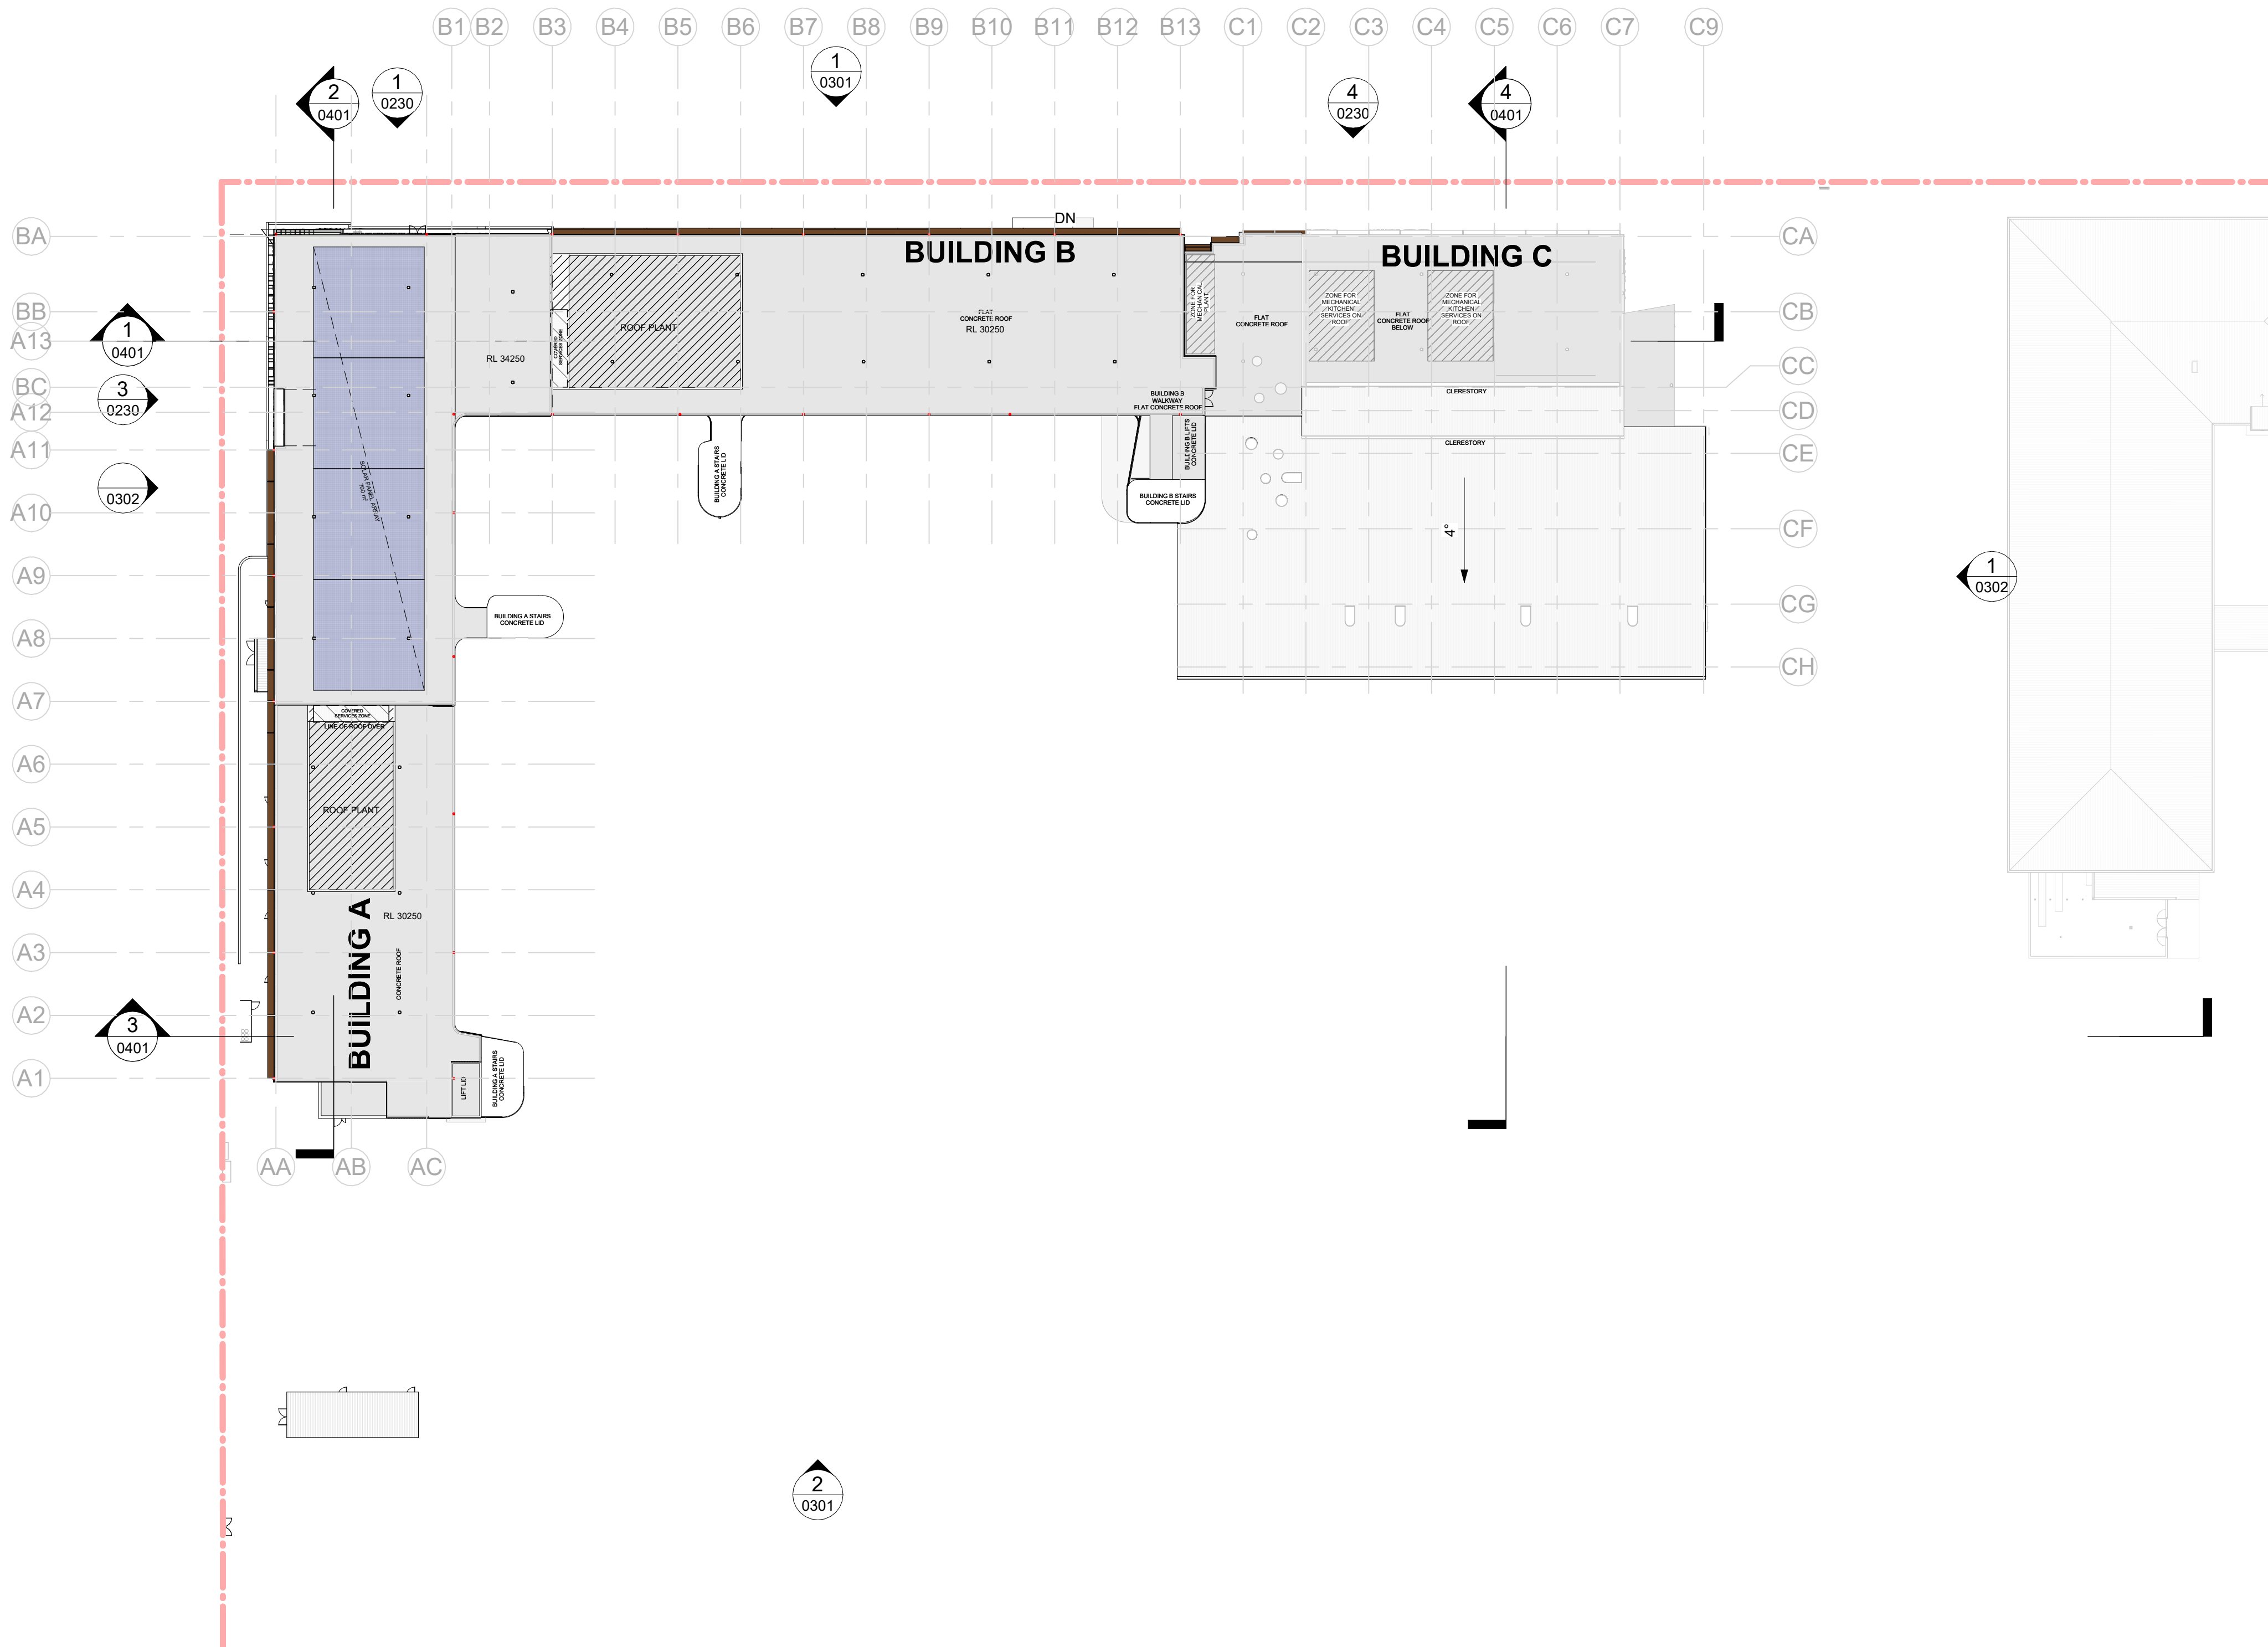


1 OVERALL ROOF PLAN
1 : 500

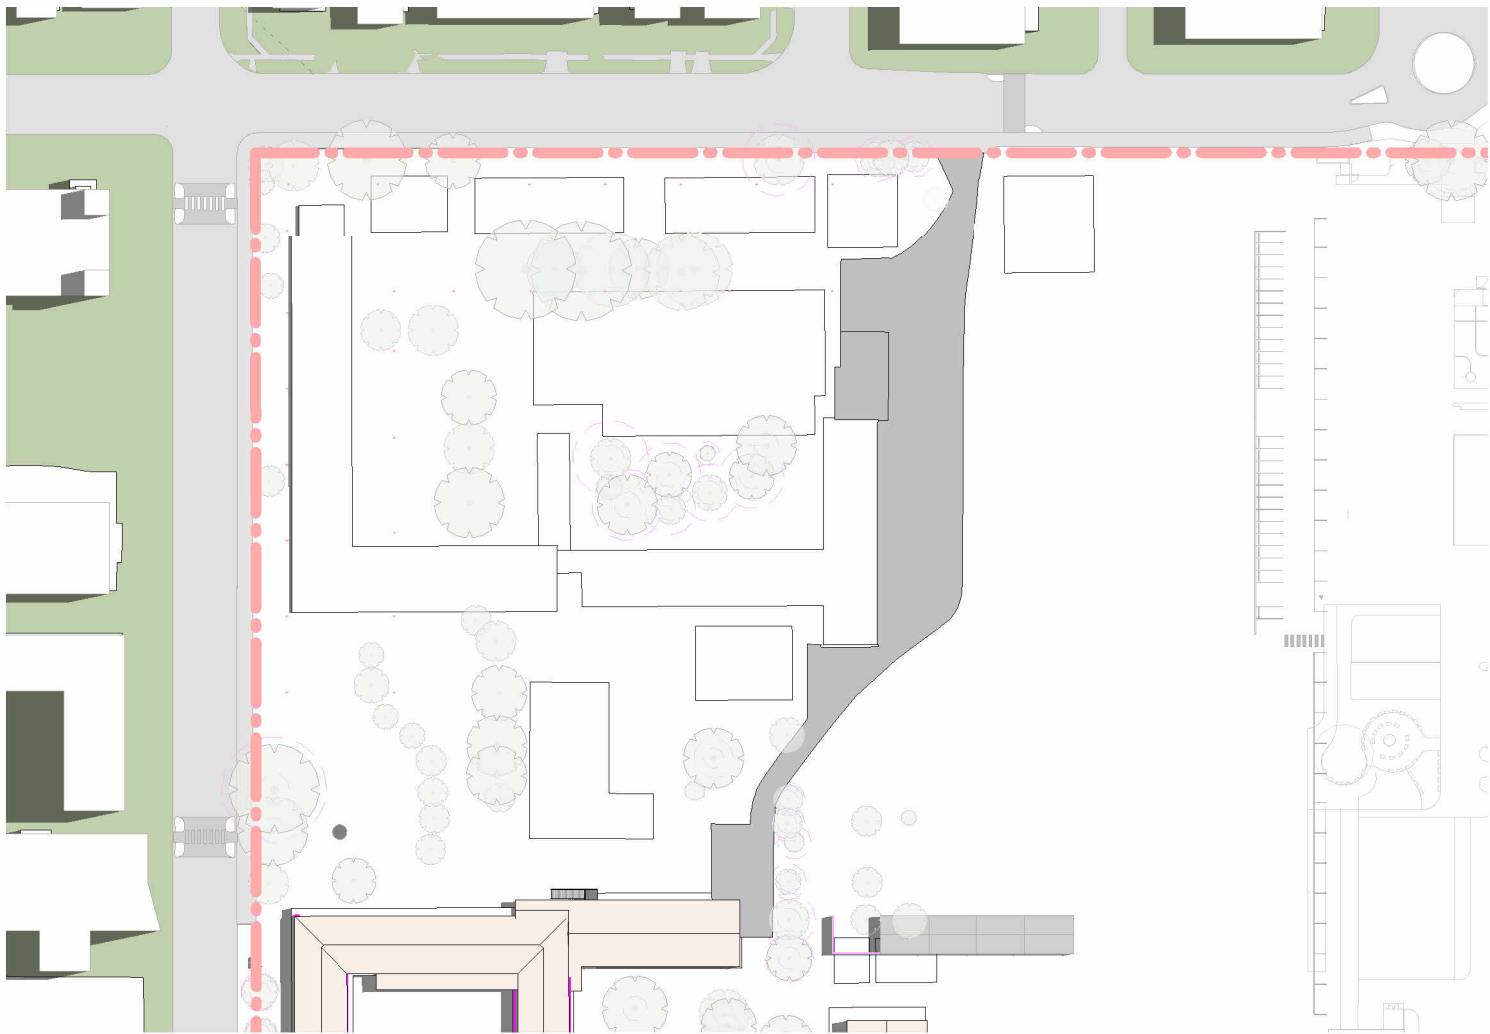

1 EXISTING SHADOW SUMMER 9AM
1 : 1500



2 EXISTING SHADOW SUMMER 12PM
1 : 1500

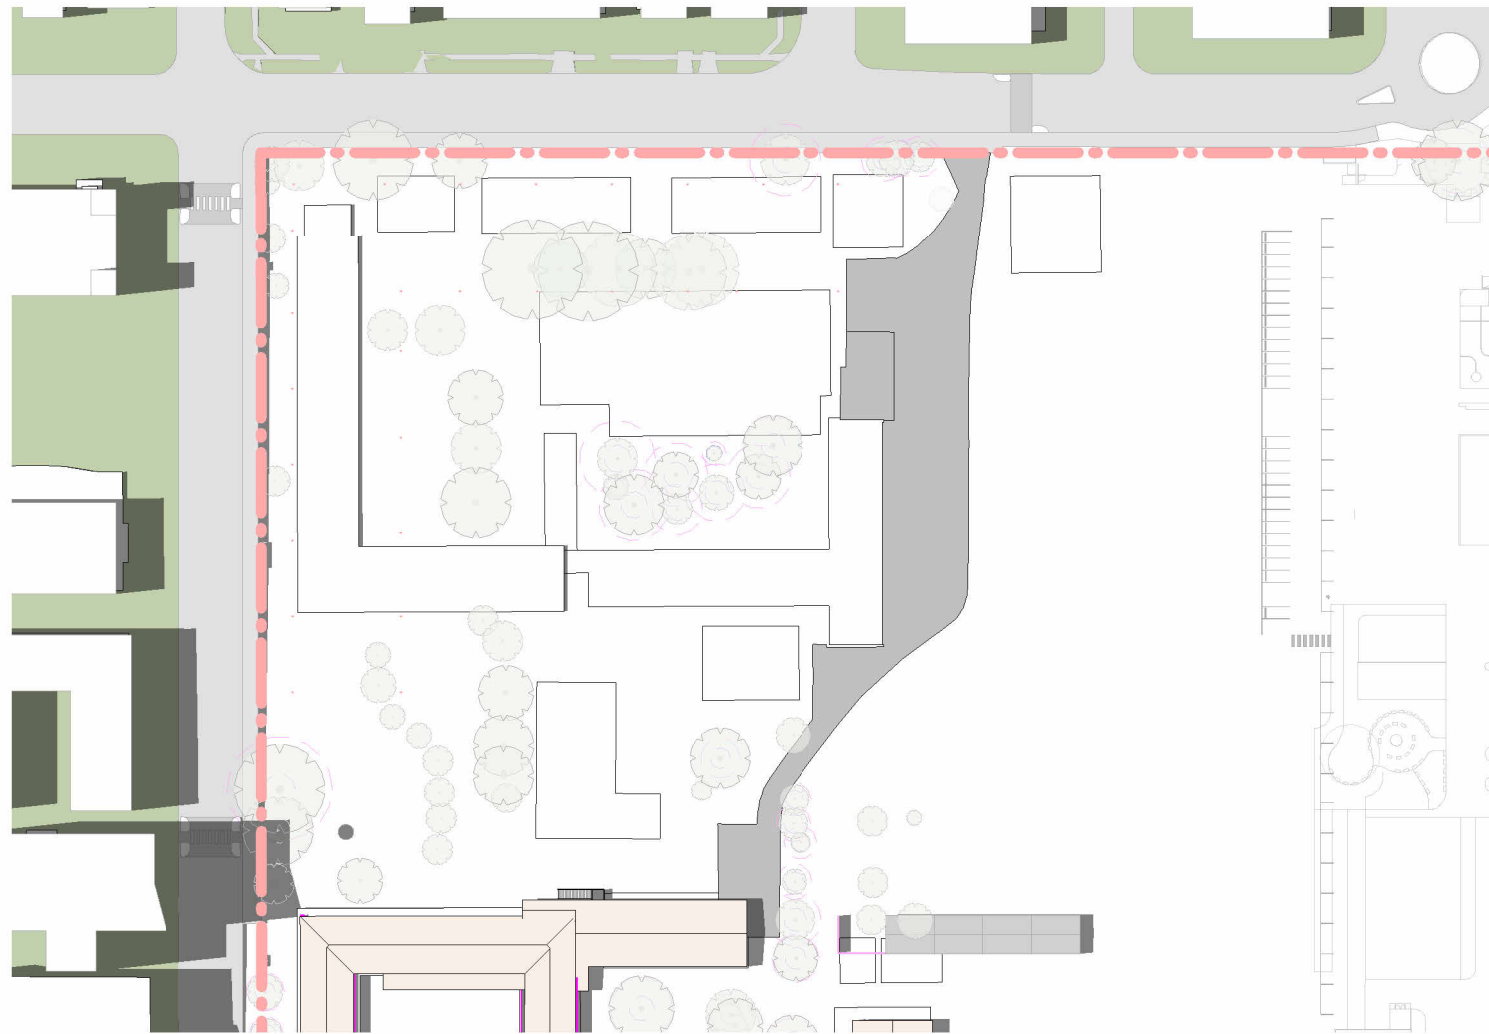

3 EXISTING SHADOW SUMMER 3PM
1 : 1500

PROPOSED HIGH SCHOOL SITE
PROPERTY BOUNDARY

DEVELOPMENT
WITHOUT CONSENT
APPLICATION

Issue No.	Date	Description	Chkd
1	19.11.2024	Draft REF Submission	EK
2	31.01.2025	Draft REF Submission	EK
3	13.02.2025	Final REF Submission	EK

Changes to this Revision


+61 2 9922 2344
Nominated Architects:
Andrew Duffin NSW 5602
Jonathan West NSW 9899
NBRS & Partners Pty Ltd VIC 51197
nbrs.com.au
ABN 16 002 247 565

Project
Liverpool Boys and Girls High School
Upgrade Project
at
Forbes St Liverpool
for
SINSW


Drawing Title
SUMMER SHADOW DIAGRAMS

Date	13/02/2025 1:25:46 PM	Revision	3
Scale	As indicated @ A1		
NBRS Project #	24089		
Drawing Reference	LBGHS-NBRS-00-ZZ-DR-A-0217		


Any form of replication of this drawing in full or in part without the written permission of NBRS+PARTNERS Pty Ltd constitutes an infringement of the copyright.
© 2024

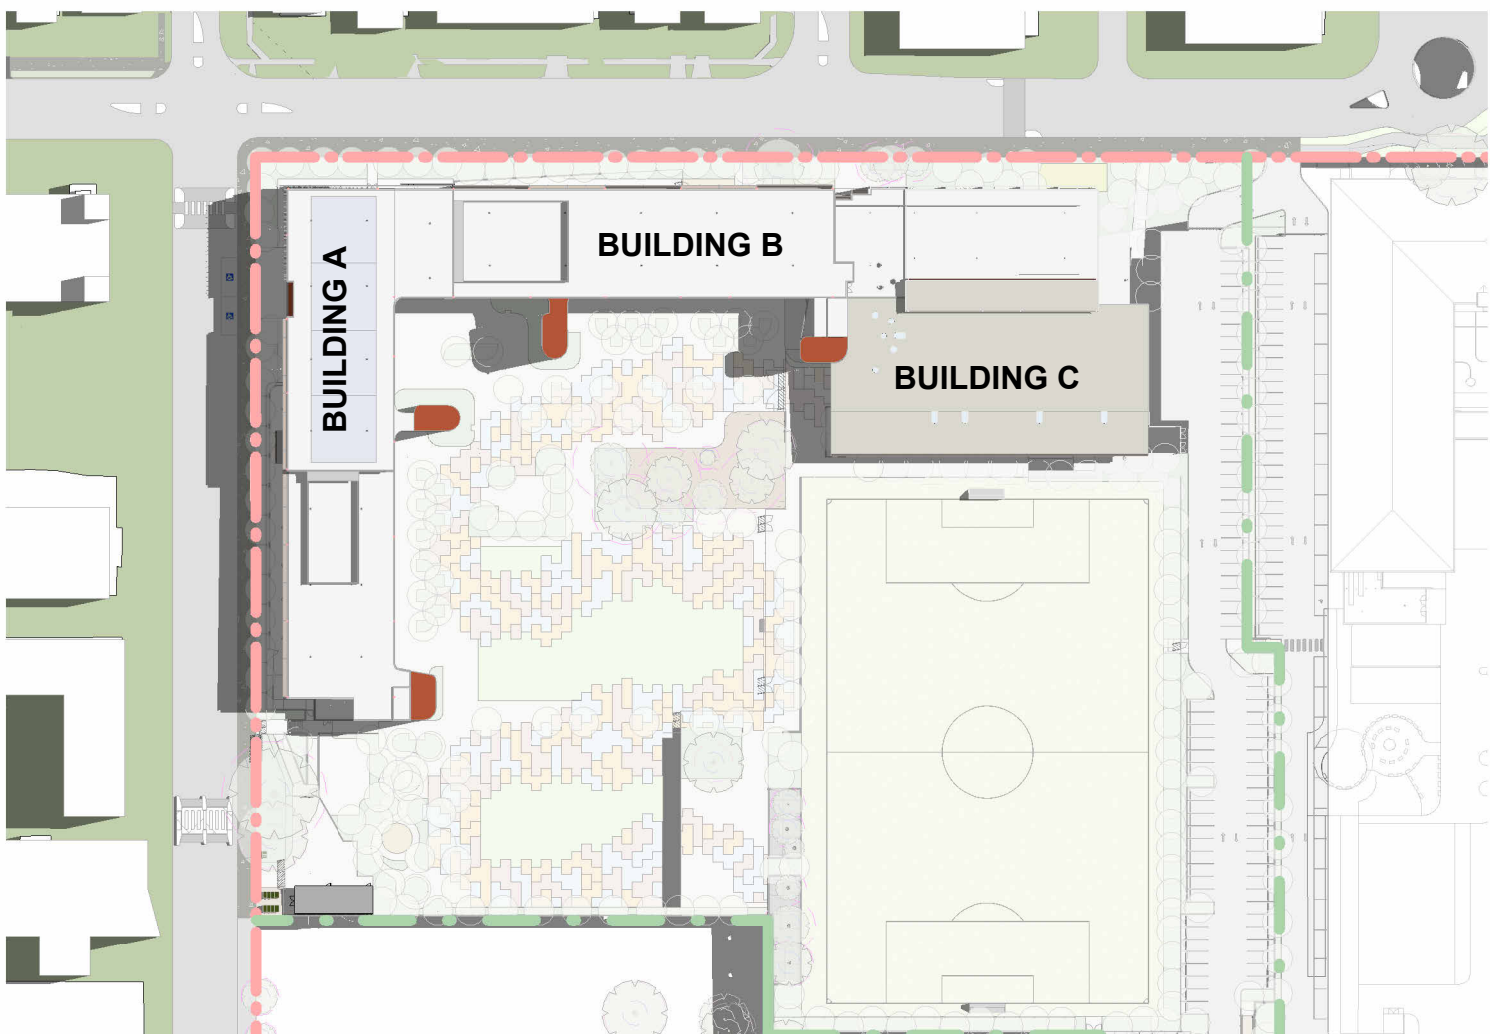

4 PROPOSED SHADOW SUMMER 9AM
1 : 1500

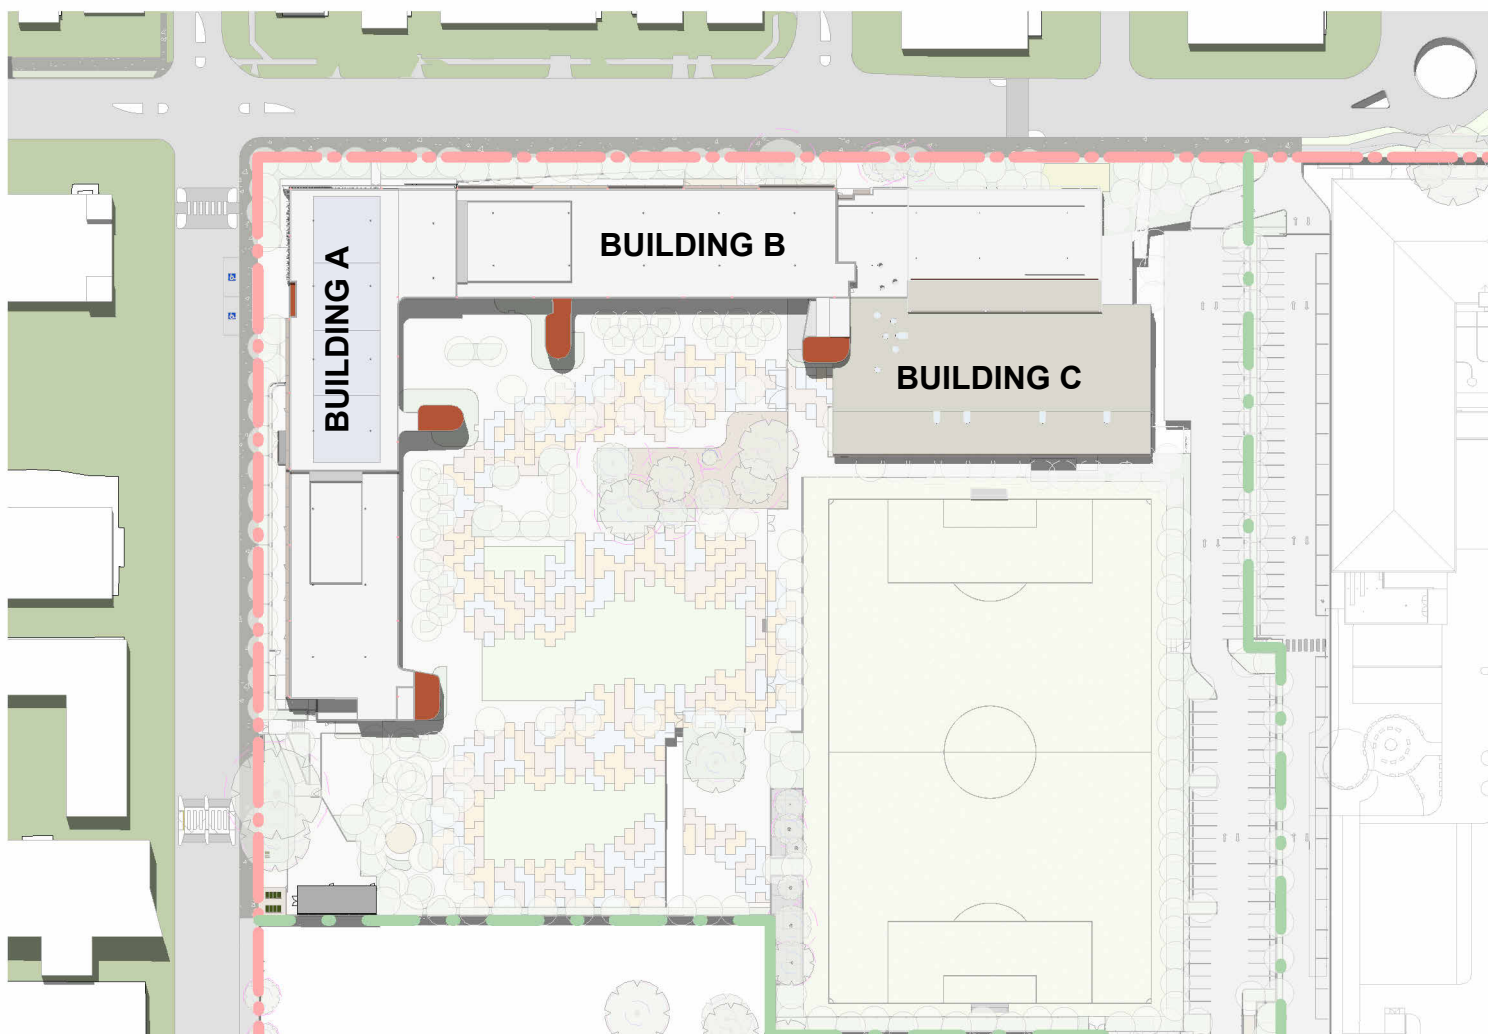

5 PROPOSED SHADOW SUMMER 12PM
1 : 1500

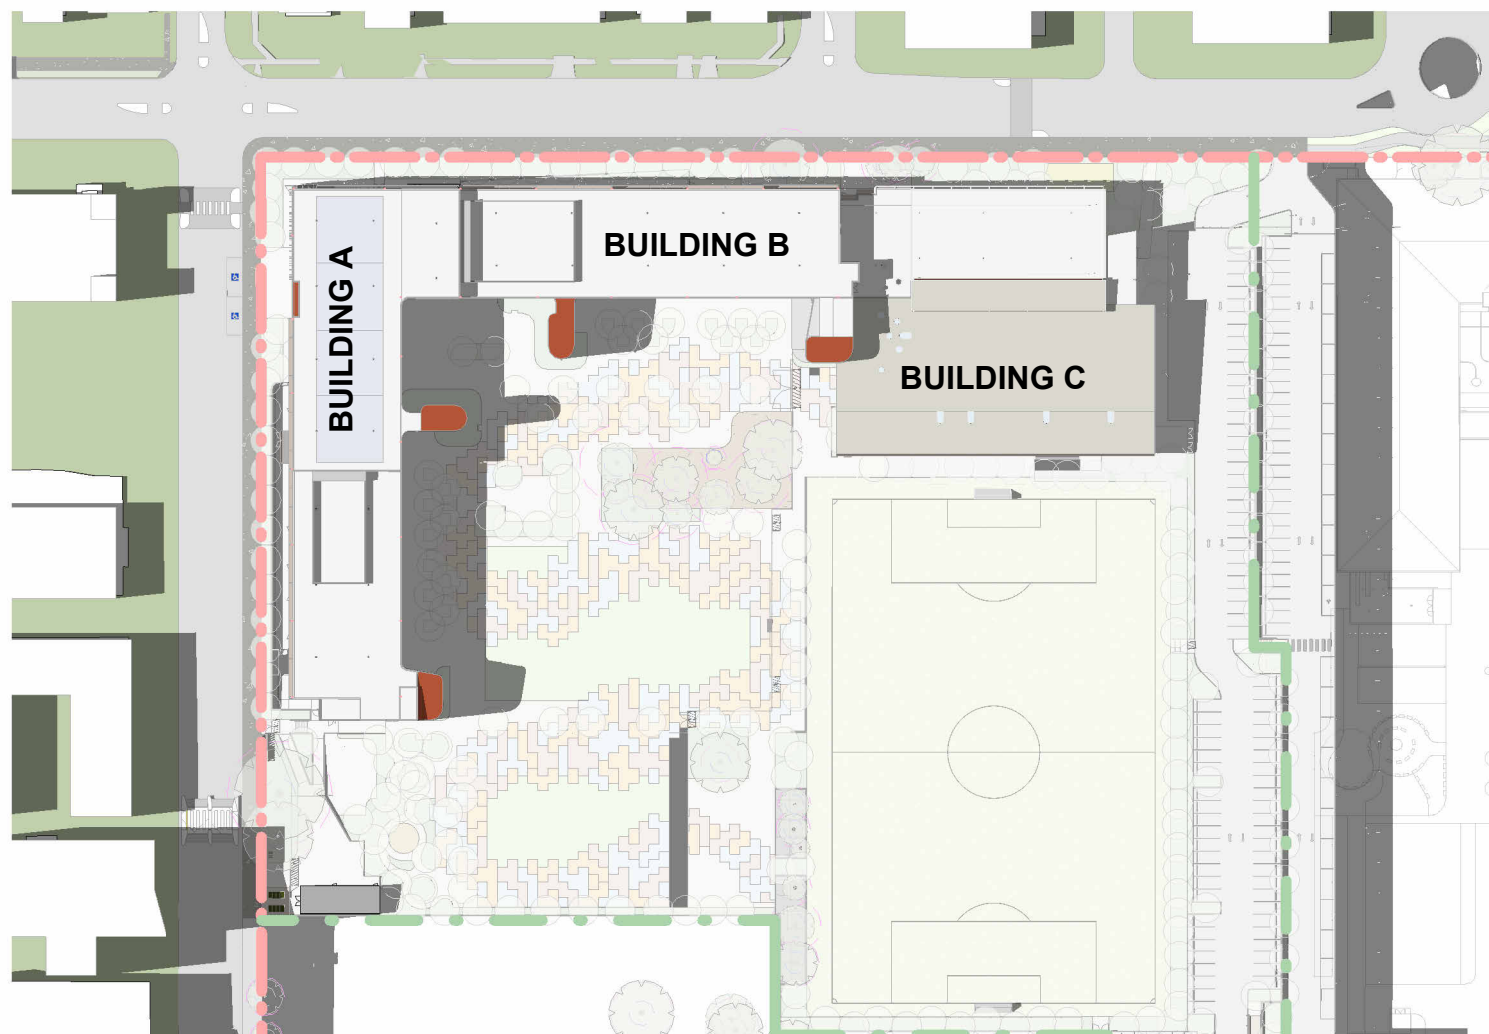

6 PROPOSED SHADOW SUMMER 3PM
1 : 1500



1 EXISTING SHADOW WINTER 9AM
1 : 1500




2 EXISTING SHADOW WINTER 12PM
1 : 1500




3 EXISTING SHADOW WINTER 3PM
1 : 1500

PROPOSED HIGH SCHOOL SITE
PROPERTY BOUNDARY

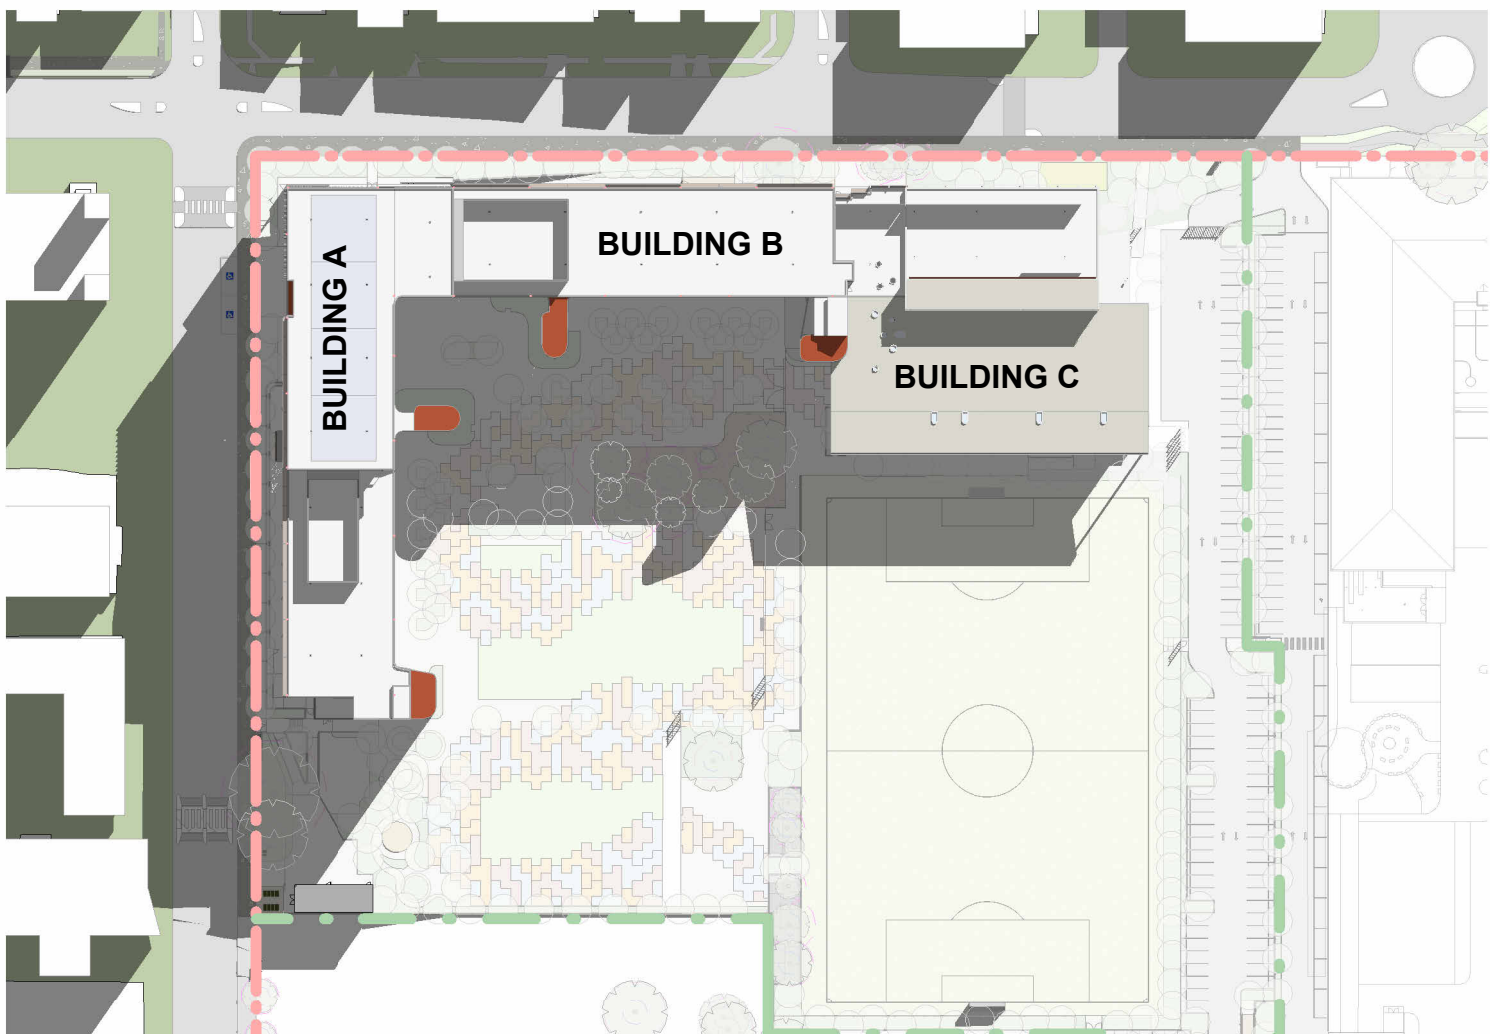

4 PROPOSED SHADOW WINTER 9AM
1 : 1500

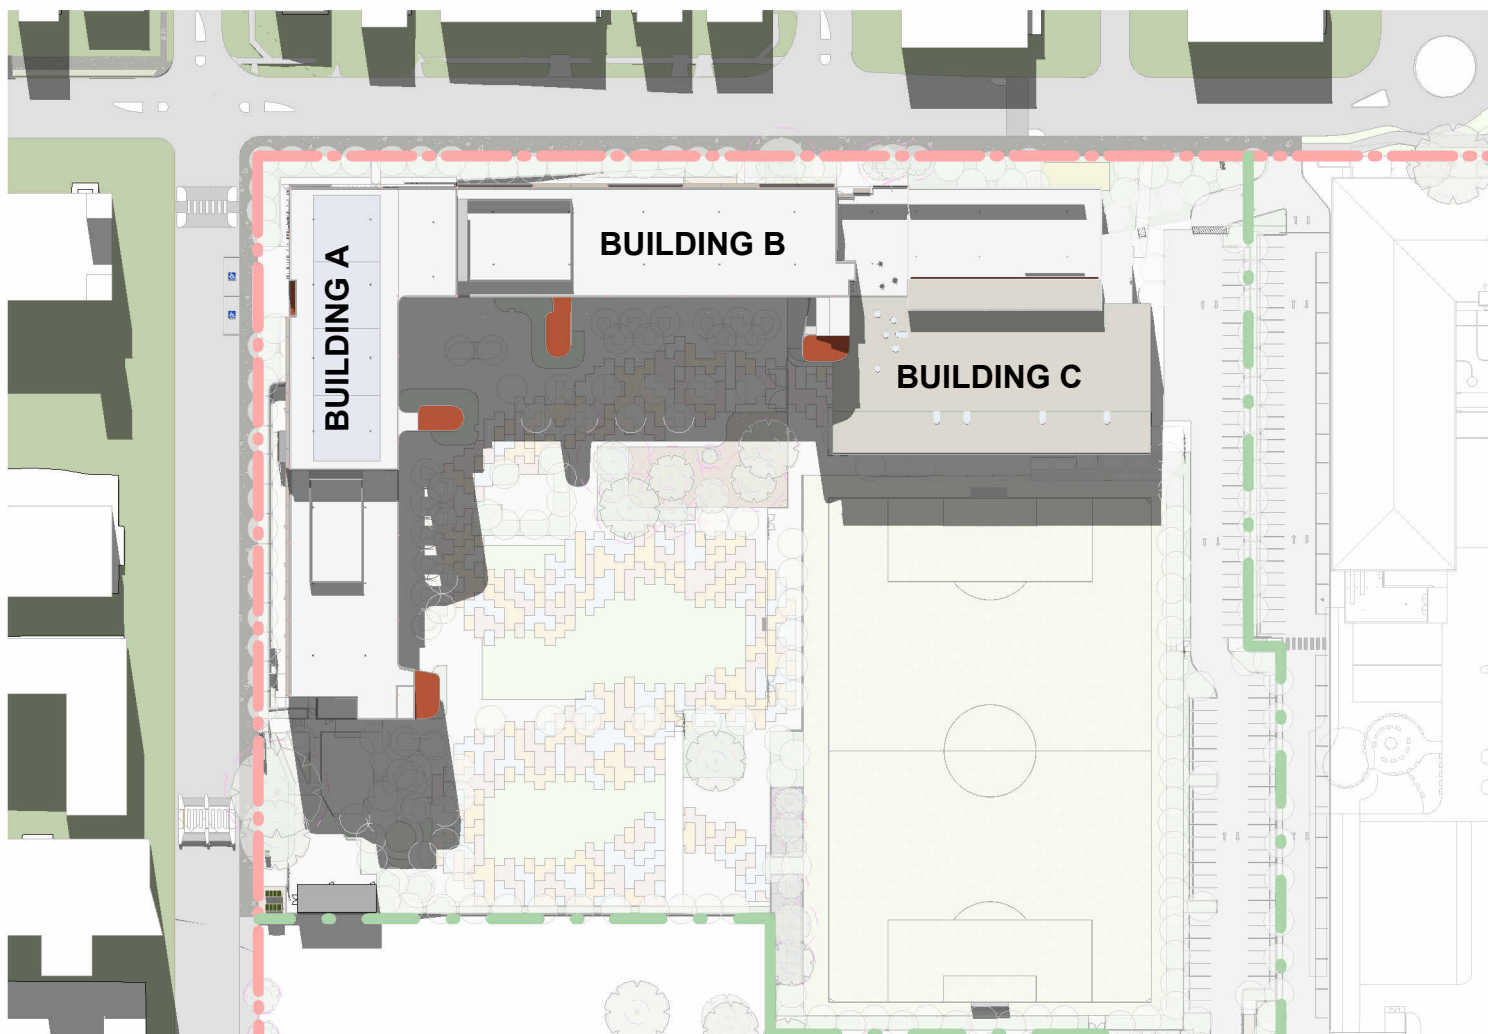

5 PROPOSED SHADOW WINTER 12PM
1 : 1500



6 PROPOSED SHADOW WINTER 3PM
1 : 1500

DEVELOPMENT
WITHOUT CONSENT
APPLICATION

Issue No.	Date	Description	Chkd
1	19.11.2024	Draft REF Submission	EK
2	31.01.2025	Draft REF Submission	EK
3	13.02.2025	Final REF Submission	EK

Changes to this Revision

+61 2 9922 2344
Nominated Architects:
Andrew Duffin NSW 5602
Jonathan West NSW 9899
NBRS & Partners Pty Ltd VIC 51197
nbrs.com.au
ABN 16 002 247 565

Project
Liverpool Boys and Girls High School
Upgrade Project
at
Forbes St Liverpool
for
SINSW

Drawing Title
WINTER SHADOW DIAGRAMS

Date	13/02/2025 1:27:50 PM	Revision	3
Scale	As indicated @ A1		
NBRS Project #	24089		
Drawing Reference	LBGHS-NBRS-00-ZZ-DR-A-0218		

Any form of replication of this drawing in full or in part without the written permission of NBRS+PARTNERS Pty Ltd constitutes an infringement of the copyright.
© 2024

LEGEND

- CIRCULATION
- CONSTRUCTION ROAD ACCESS FOR TEMP SCHOOL
- EXISTING LOT BOUNDARY
- EXISTING FENCE LINE
- TEMPORARY / CONSTRUCTION SITE FENCE
- INTERNAL SITE FENCE
- VEHICLE GATE

DEVELOPMENT
WITHOUT CONSENT
APPLICATION

Issue		Description	Chkd
No.	Date		
1	19.11.2024	Draft REF Submission	EK
2	31.01.2025	Draft REF Submission	EK
3	13.02.2025	Final REF Submission	EK
4	11.06.2025	Updated REF Submission	EK

Changes to this Revision

+61 2 9922 2344
Nominated Architects:
Andrew Duffin NSW 5602
Jonathan West NSW 9899
NBRS & Partners Pty Ltd VIC 51197
nbrs.com.au
ABN 16 002 247 565

Project
Liverpool Boys and Girls High School
Upgrade Project
at
Forbes St Liverpool
for
SINSW

Drawing Title
STAGING PLAN 01

Date 11/06/2025 10:37:14 AM

Scale 1:1000 @ A1

NBRS Project # 24089


Drawing Reference

LBGHS-NBRS-00-ZZ-DR-A-0221


Revision

4

Any form of replication of this drawing in full or in part without the written permission of NBRS+PARTNERS Pty Ltd constitutes an infringement of the copyright.
© 2024

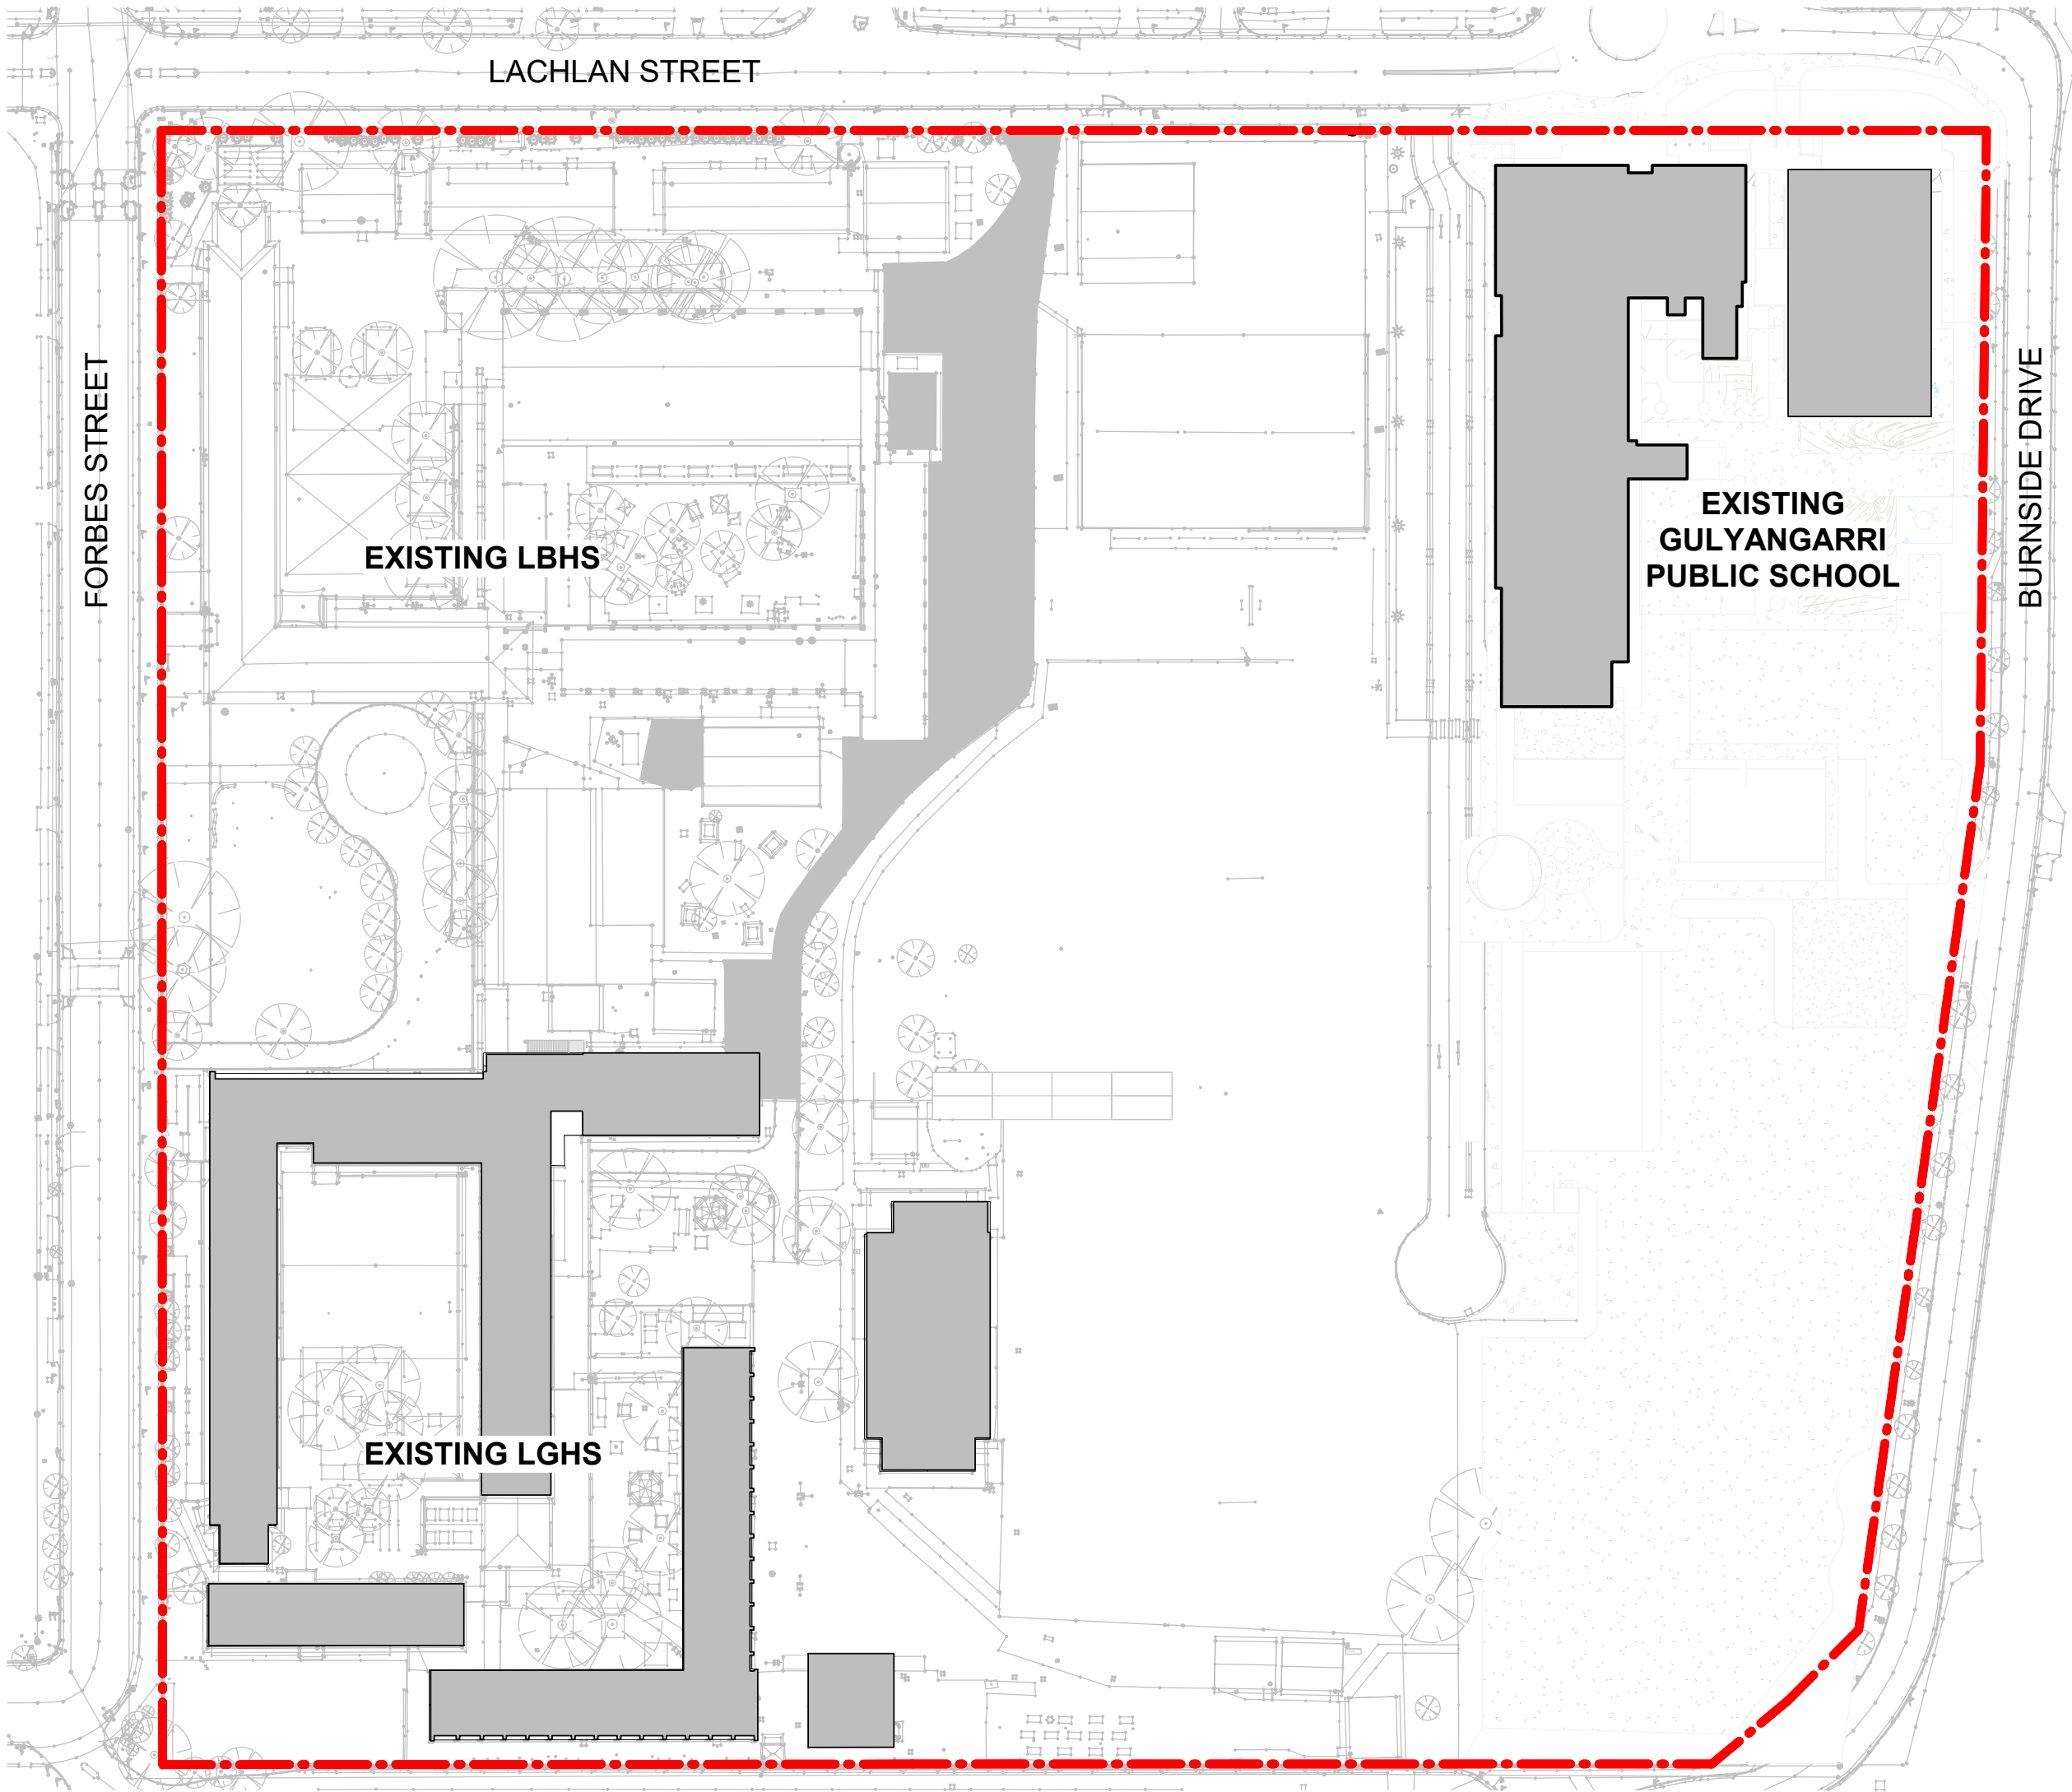

1 EXISTING
1 : 1000

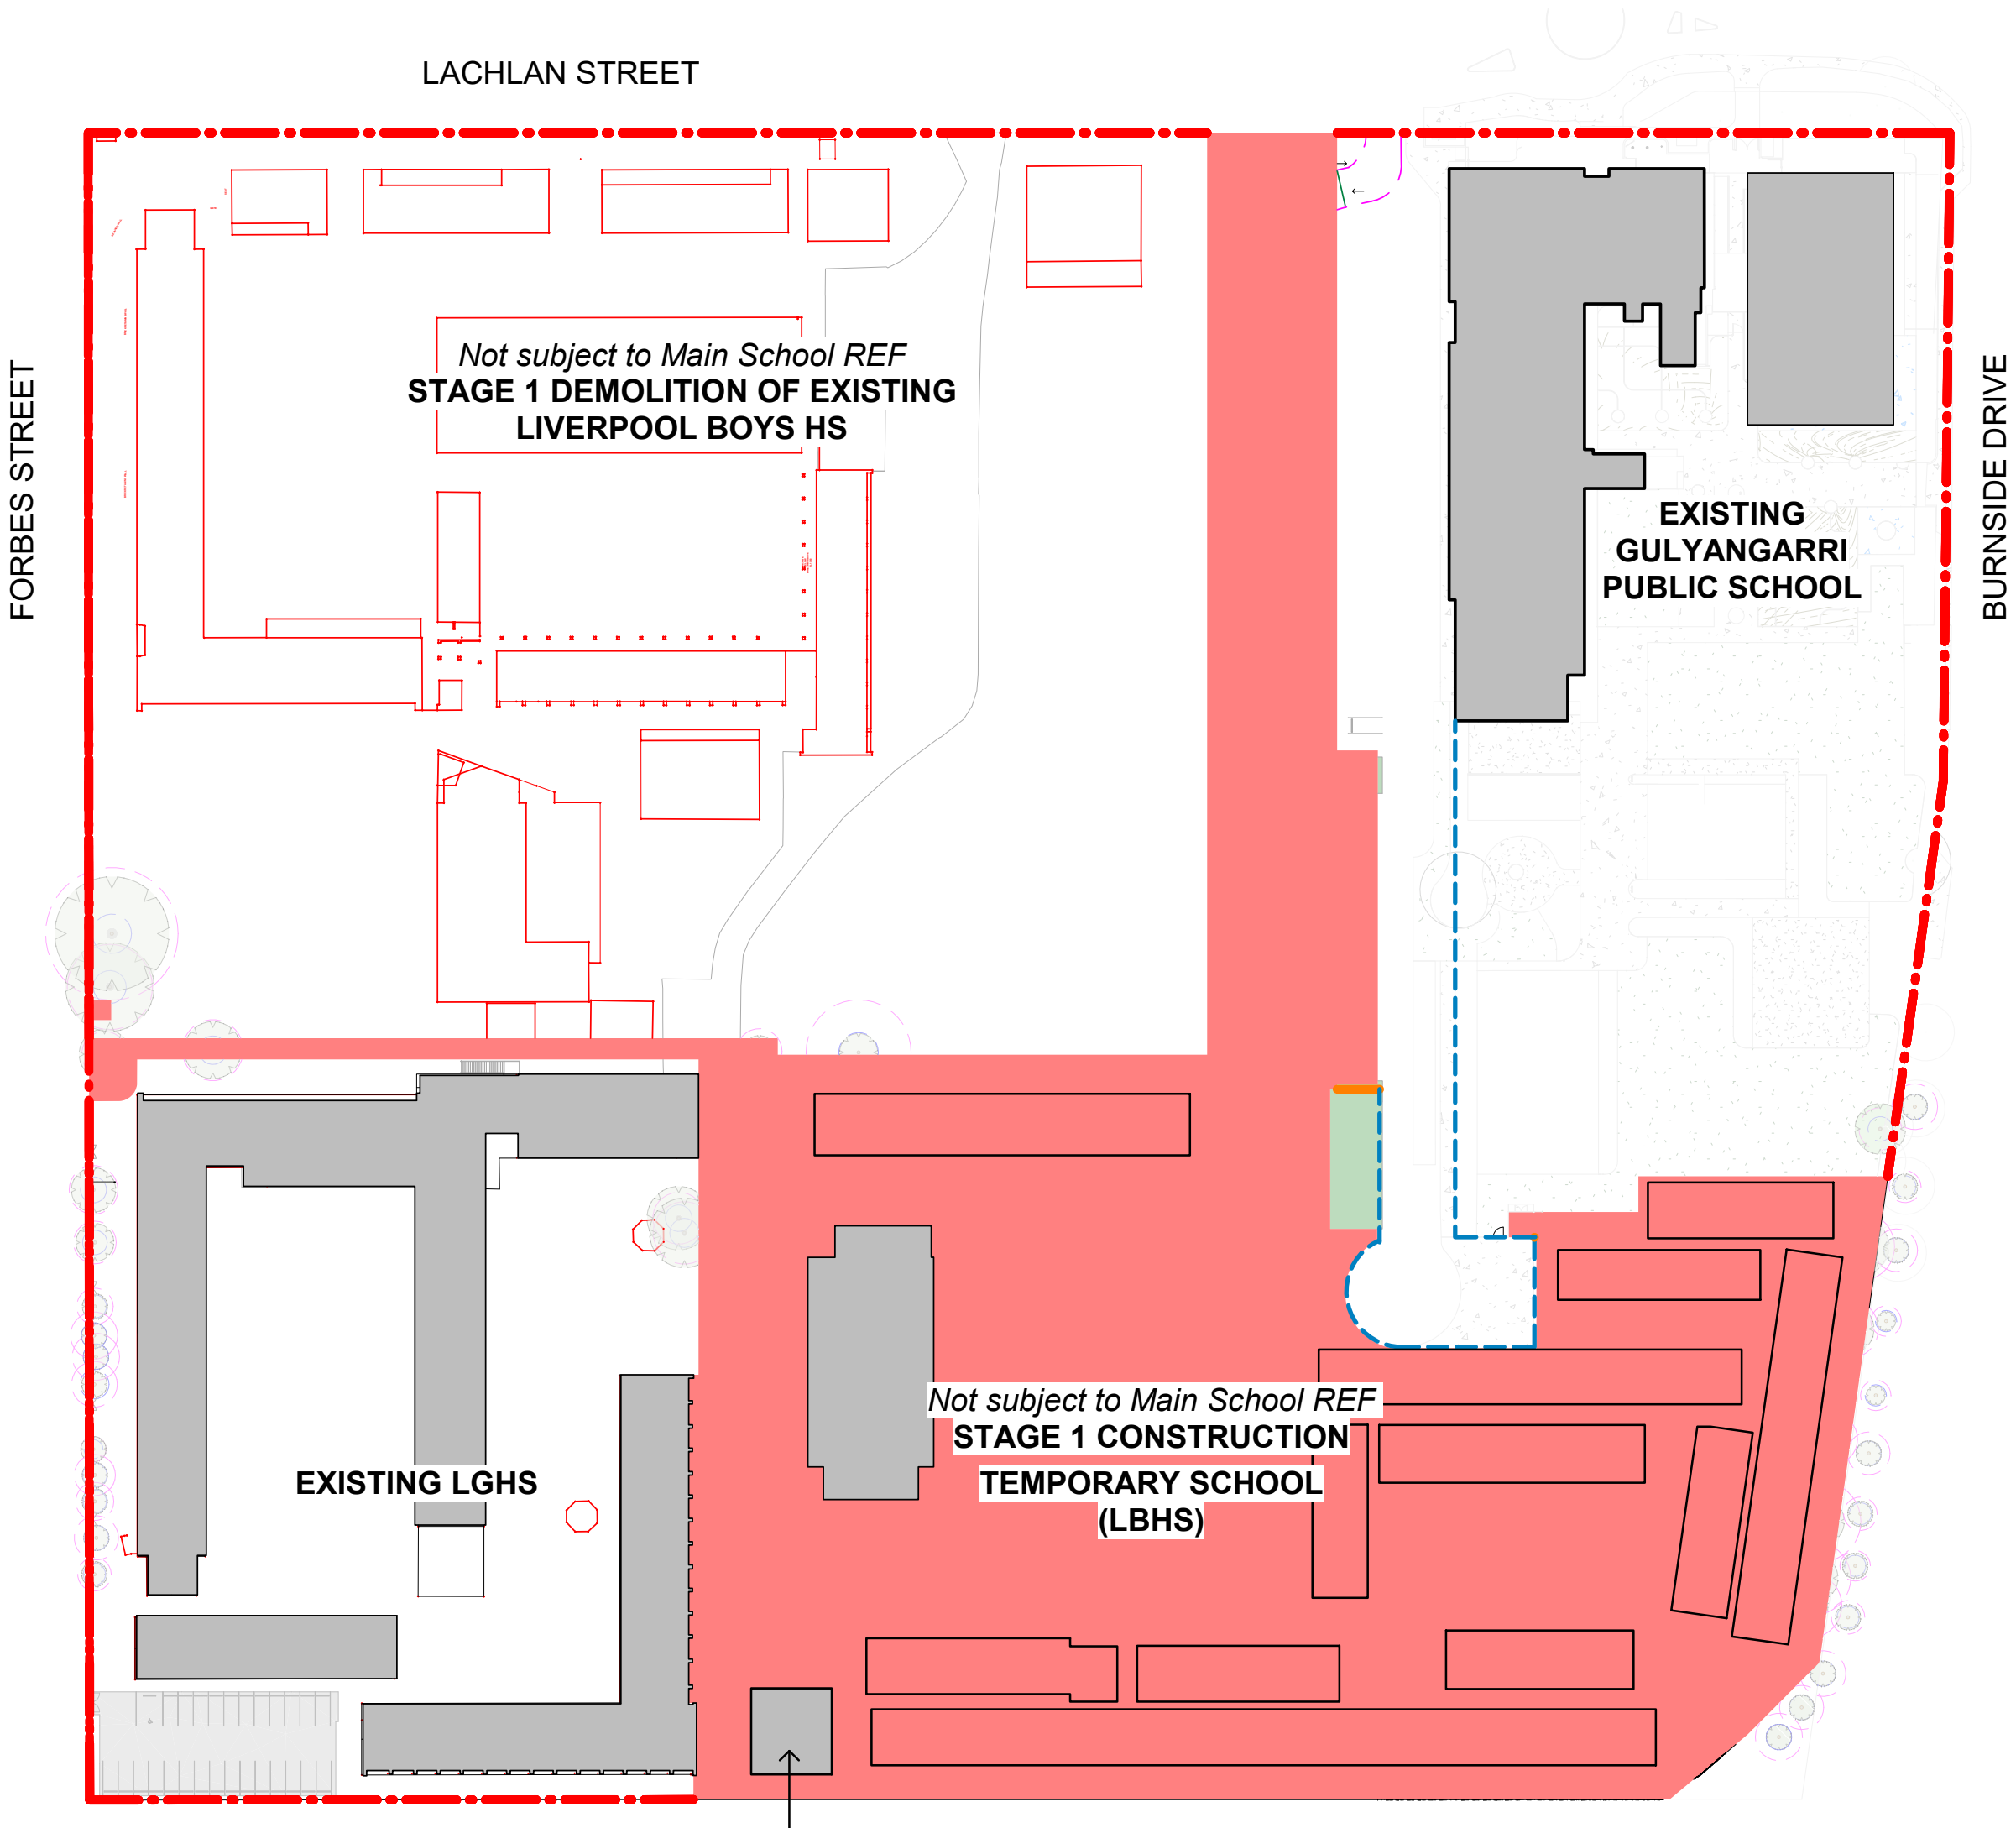

2 STAGE 1
1 : 1000
CONSTRUCT TEMPORARY SCHOOL.
REFER TO TEMPORARY SCHOOL REF FOR FURTHER INFORMATION

LEGEND

- CIRCULATION
- CONSTRUCTION ROAD ACCESS FOR TEMP SCHOOL
- EXISTING LOT BOUNDARY
- EXISTING FENCE LINE
- TEMPORARY / CONSTRUCTION SITE FENCE
- INTERNAL SITE FENCE
- VEHICLE GATE

DEVELOPMENT
WITHOUT CONSENT
APPLICATION

Issue No.	Date	Description	Chkd
1	19.11.2024	Draft REF Submission	EK
2	31.01.2025	Draft REF Submission	EK
3	13.02.2025	Final REF Submission	EK
4	11.06.2025	Updated REF Submission	EK

Changes to this Revision

+61 2 9922 2344
Nominated Architects:
Andrew Duffin NSW 5602
Jonathan West NSW 9899
NBRS & Partners Pty Ltd VIC 51197
nbrs.com.au
ABN 16 002 247 565

Project
Liverpool Boys and Girls High School
Upgrade Project
at
Forbes St Liverpool
for
SINSW

Drawing Title
STAGING PLAN 02

Date 11/06/2025 11:30:42 AM

Scale 1:1000 @ A1

NBRS Project # 24089


Drawing Reference

LBGHS-NBRS-00-ZZ-DR-A-0222


Revision

4

Any form of replication of this drawing in full or in part without the written permission of NBRS+PARTNERS Pty Ltd constitutes an infringement of the copyright.
© 2024

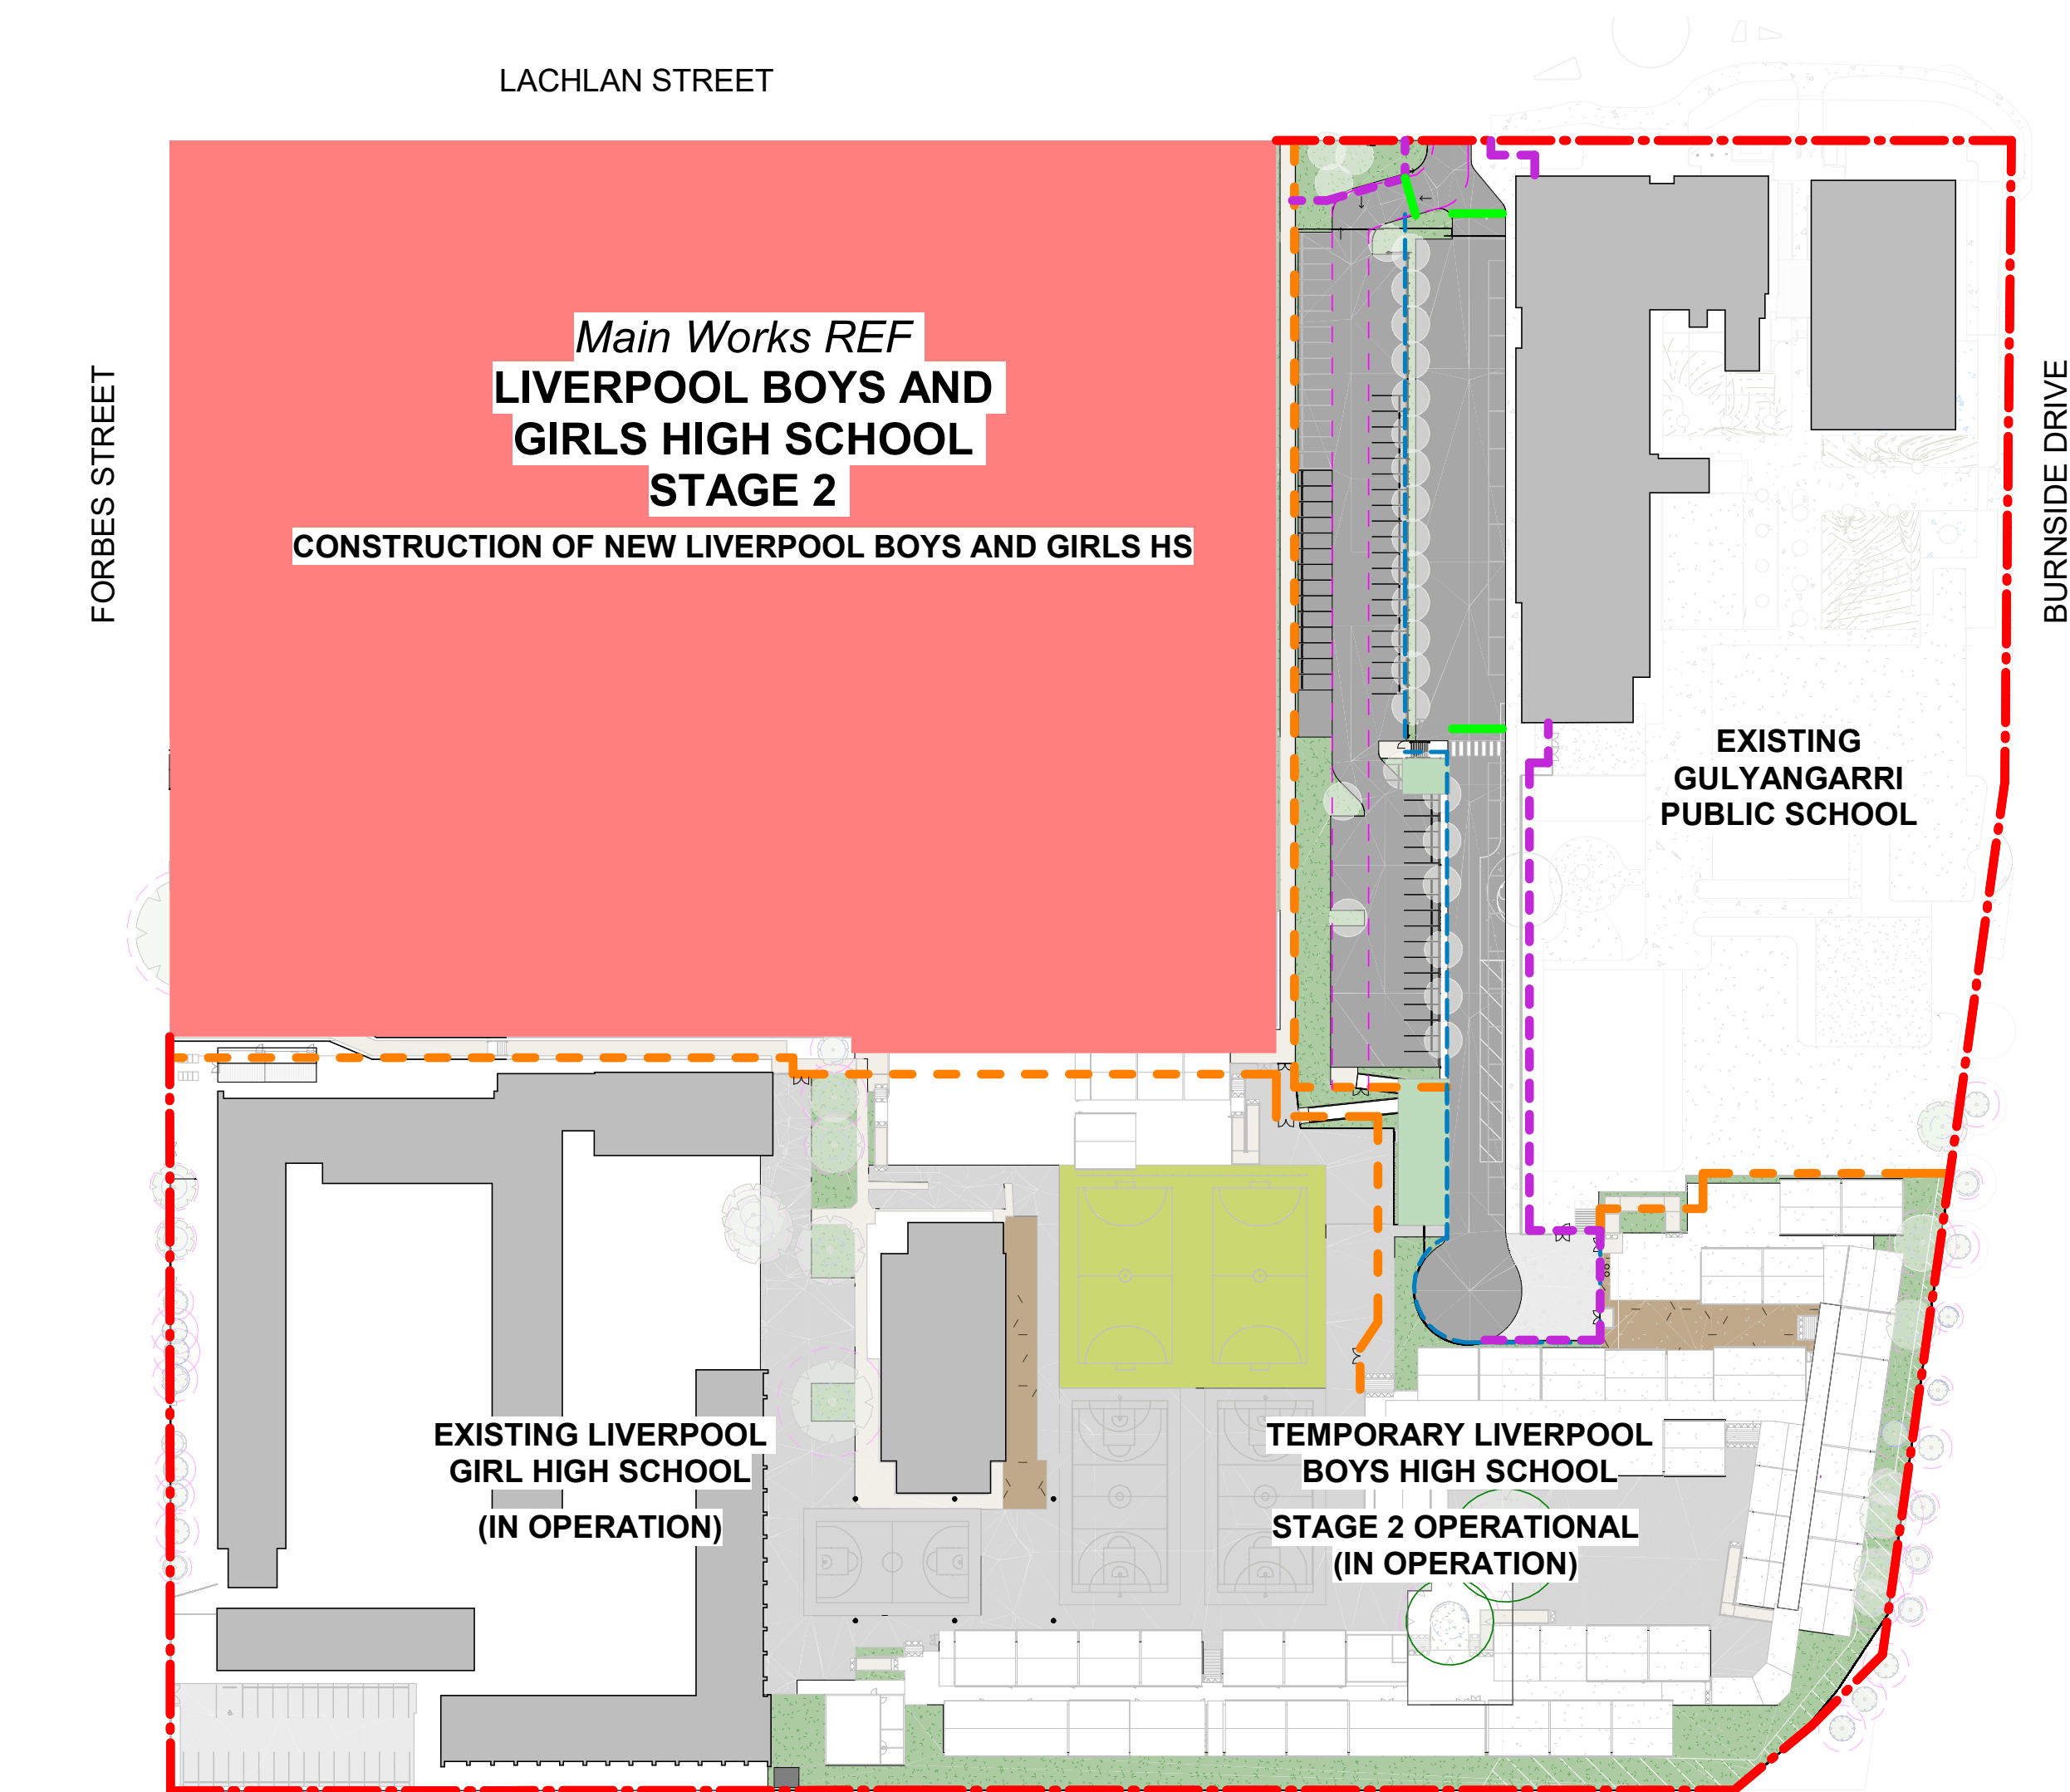


1 STAGE 2 REFER TO TEMPORARY SCHOOL REF FOR FURTHER INFORMATION
1 : 1000

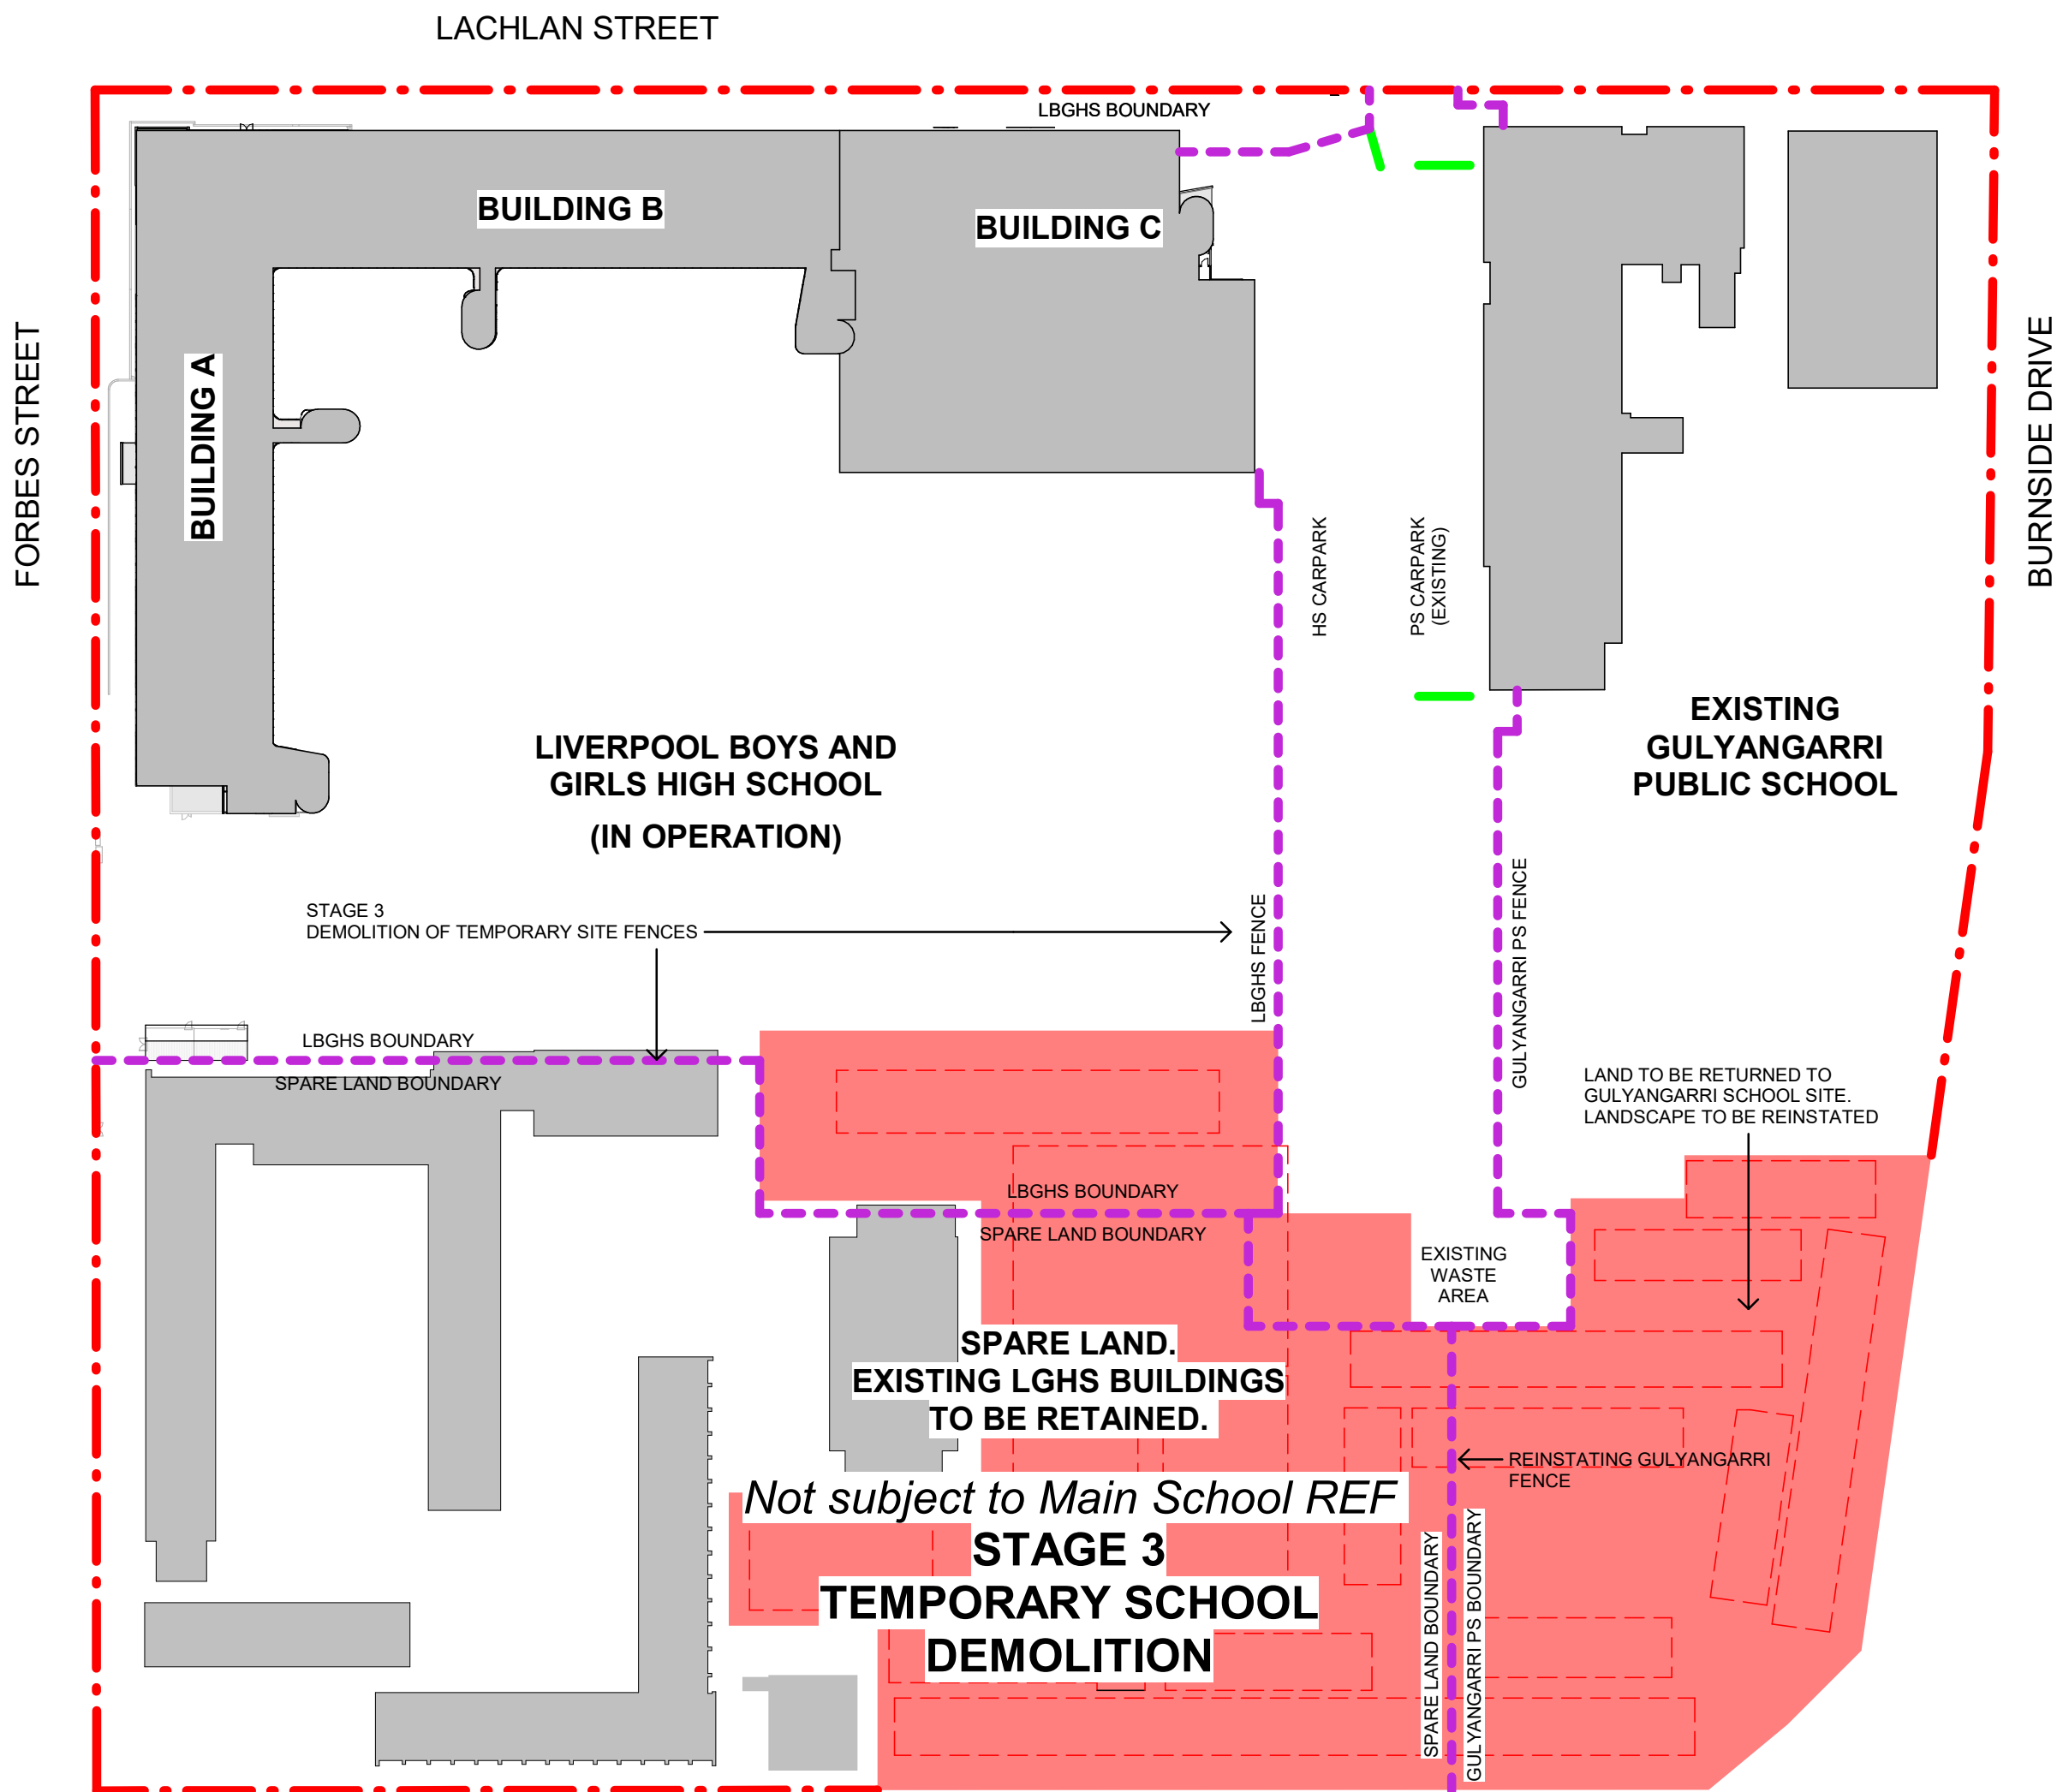

2 STAGE 3 REFER TO TEMPORARY SCHOOL REF FOR FURTHER INFORMATION
1 : 1000

 CIRCULATION
 CONSTRUCTION ROAD ACCESS FOR TEMP SCHOOL
 EXISTING LOT BOUNDARY
 EXISTING FENCE LINE
 TEMPORARY / CONSTRUCTION SITE FENCE
 INTERNAL SITE FENCE
 VEHICLE GATE

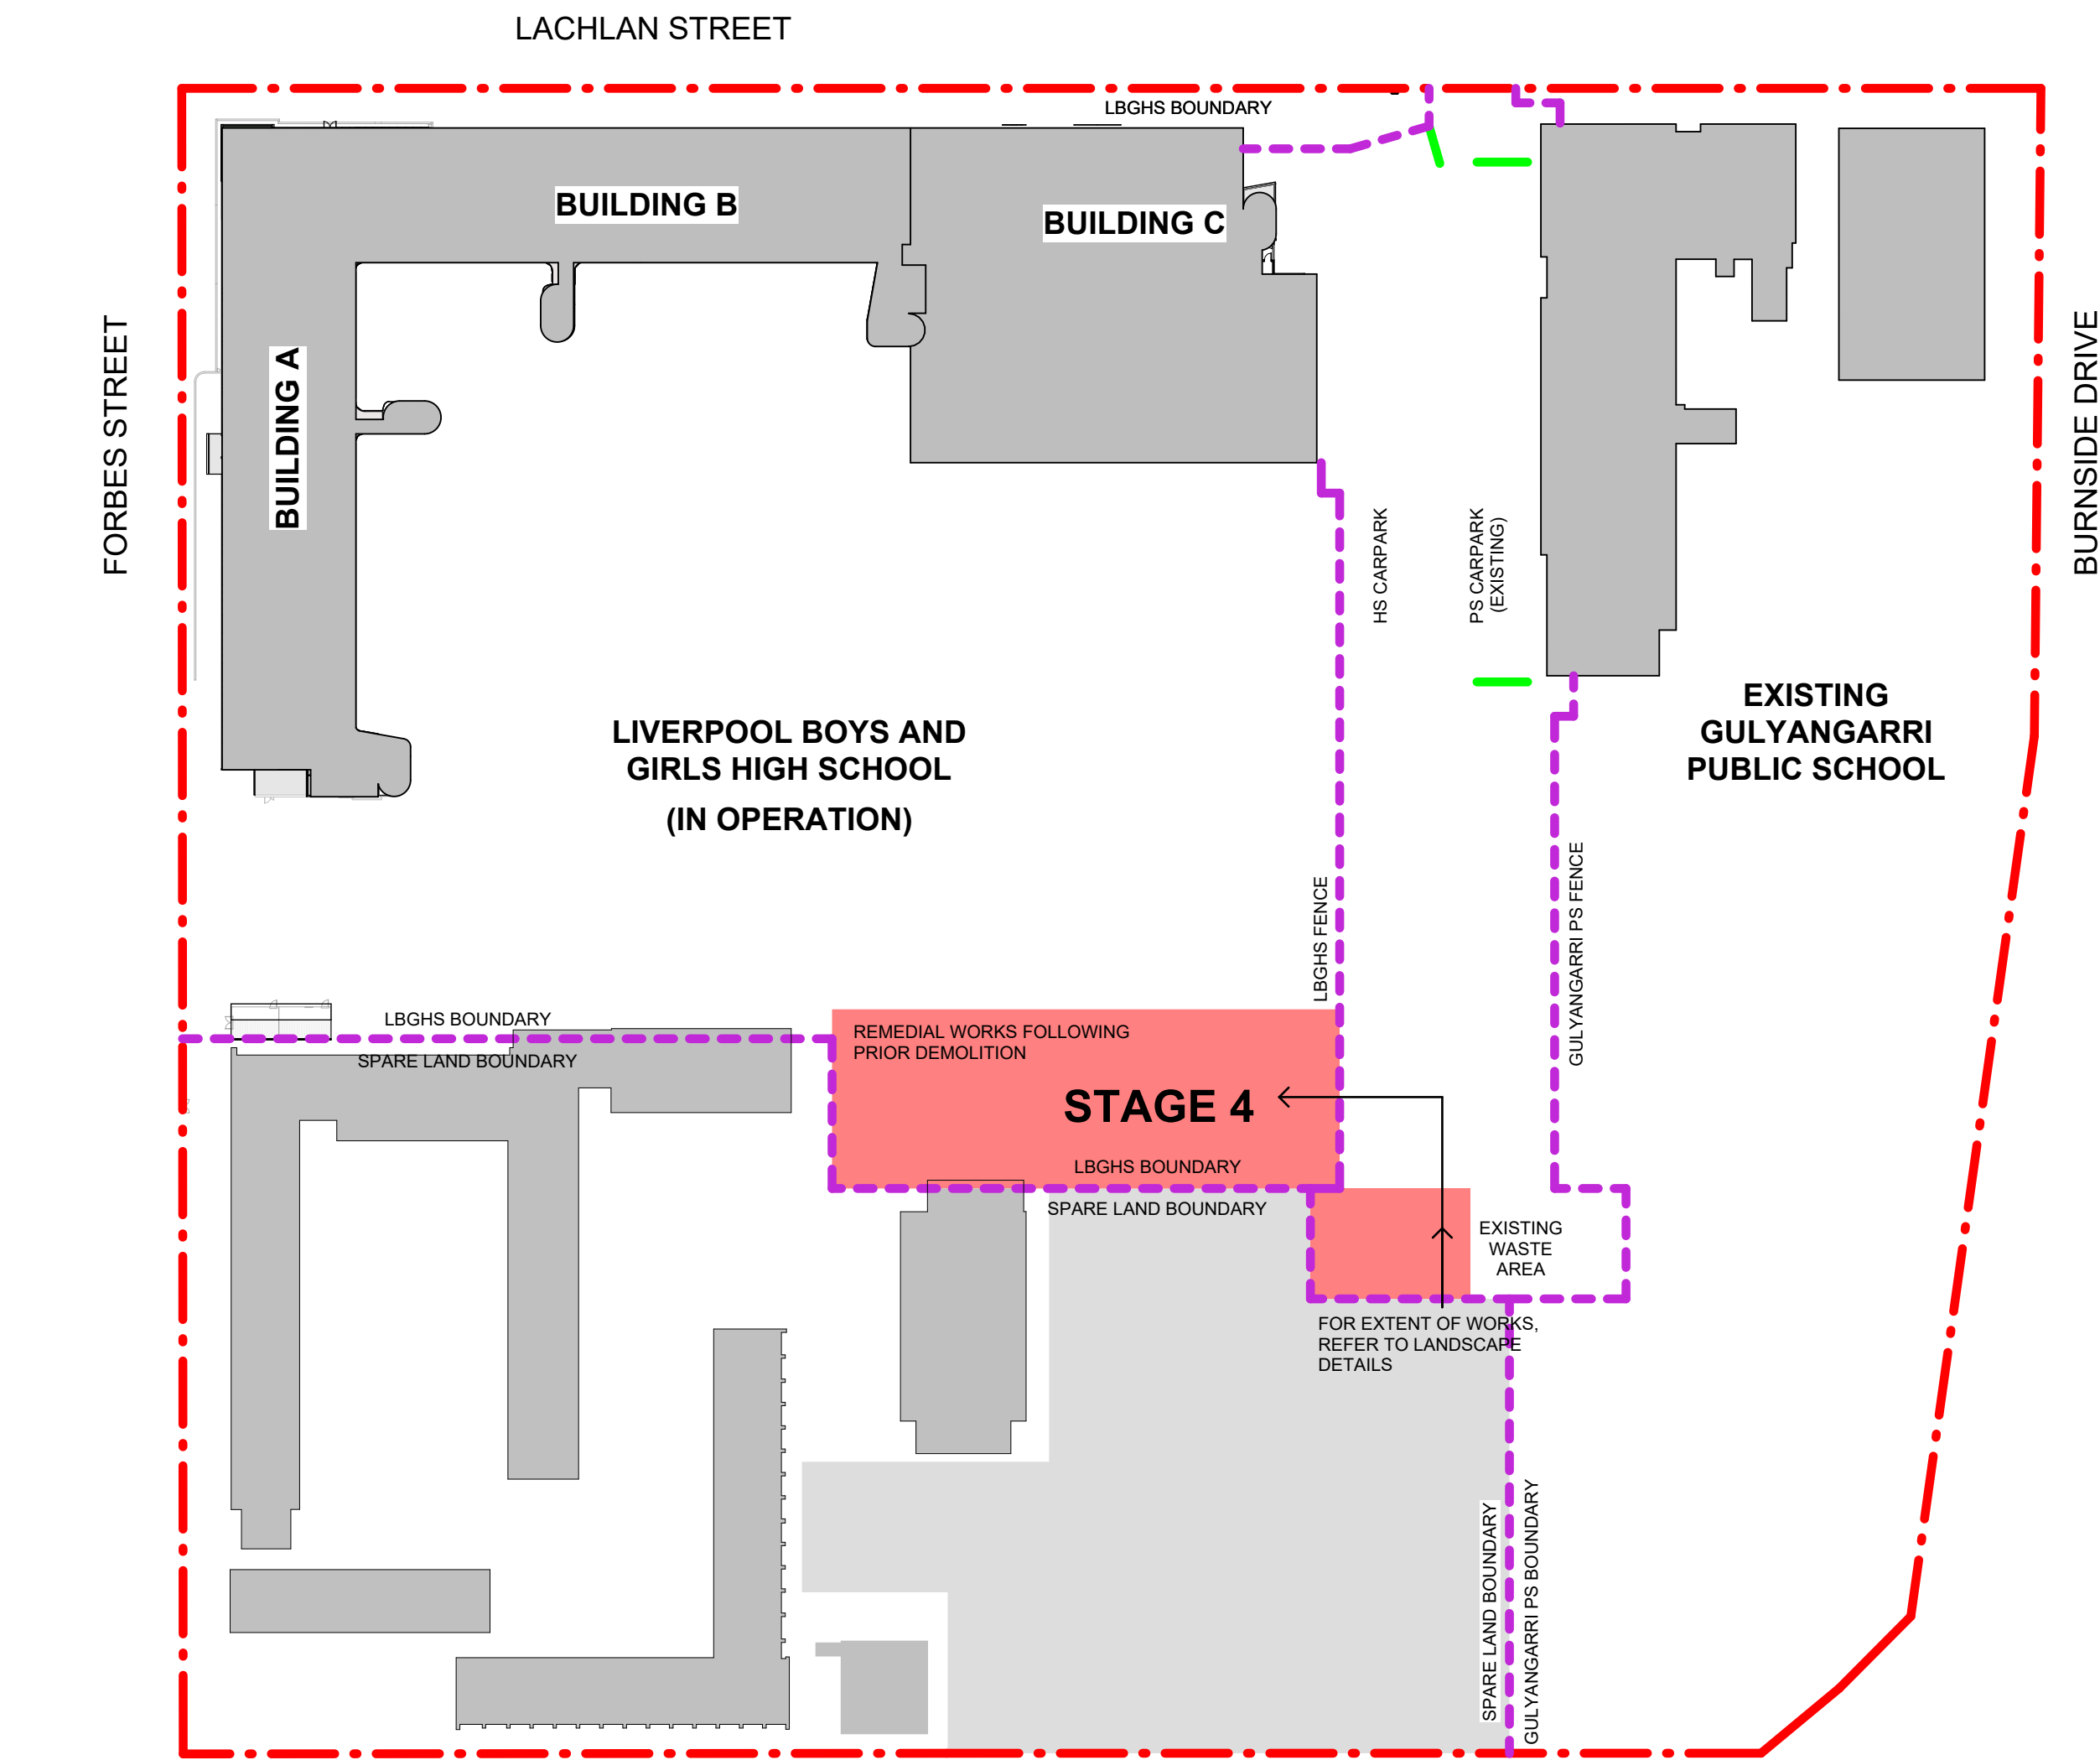

1

SCHEMATIC

Issue			
No.	Date	Description	Chkd
1	21.02.2025	Issue for Tender	EK

Changes to this Revision

Project
Liverpool Boys and Girls High School
Upgrade Project
at
Forbes St Liverpool
for
SINSW

Drawing Title
STAGING PLAN - SHEET 3

Date 21/02/2025 3:45:57 PM

Scale 1:1000 @ A1


NBRS Project # 24089

Drawing Reference


LBGHS-NBRS-00-ZZ-DR-A-01003

Revision


1

 


Any form of replication of this drawing in full or in part without the written permission of NBRS+PARTNERS Pty Ltd constitutes an infringement of the copyright. © 202

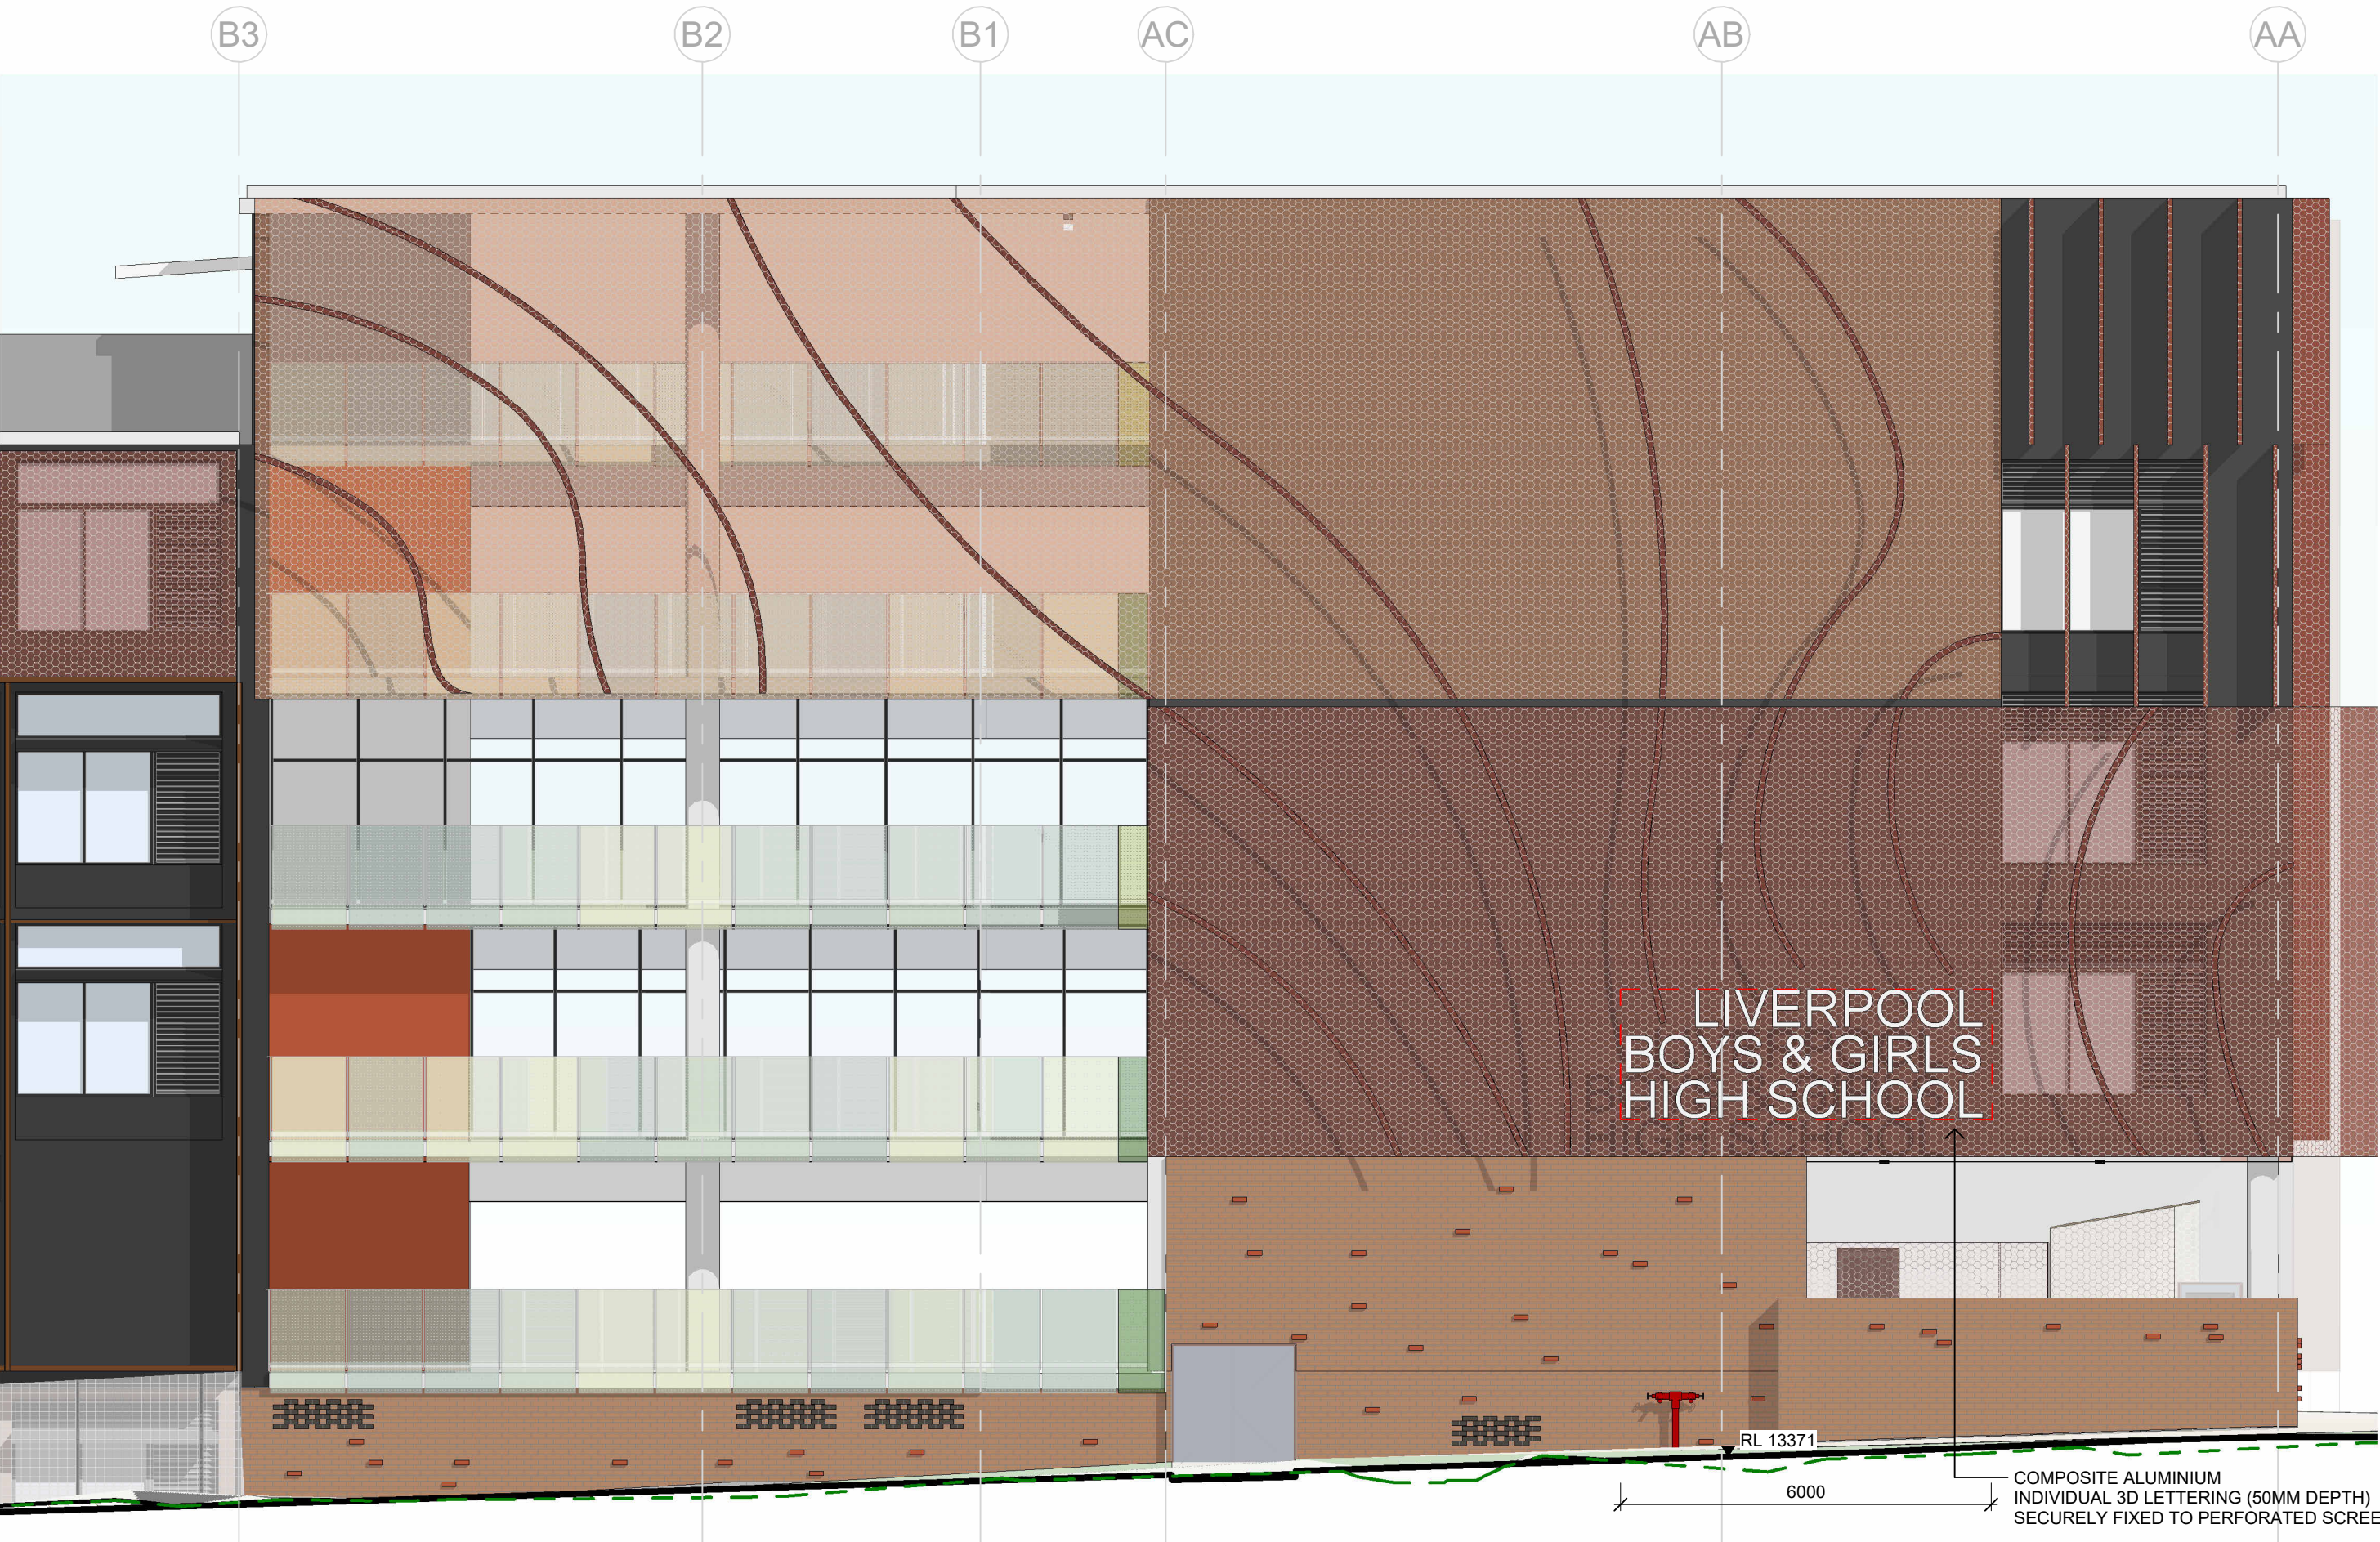


1 SGN01 - REF MAIN ENTRY SIGNAGE
1 : 100

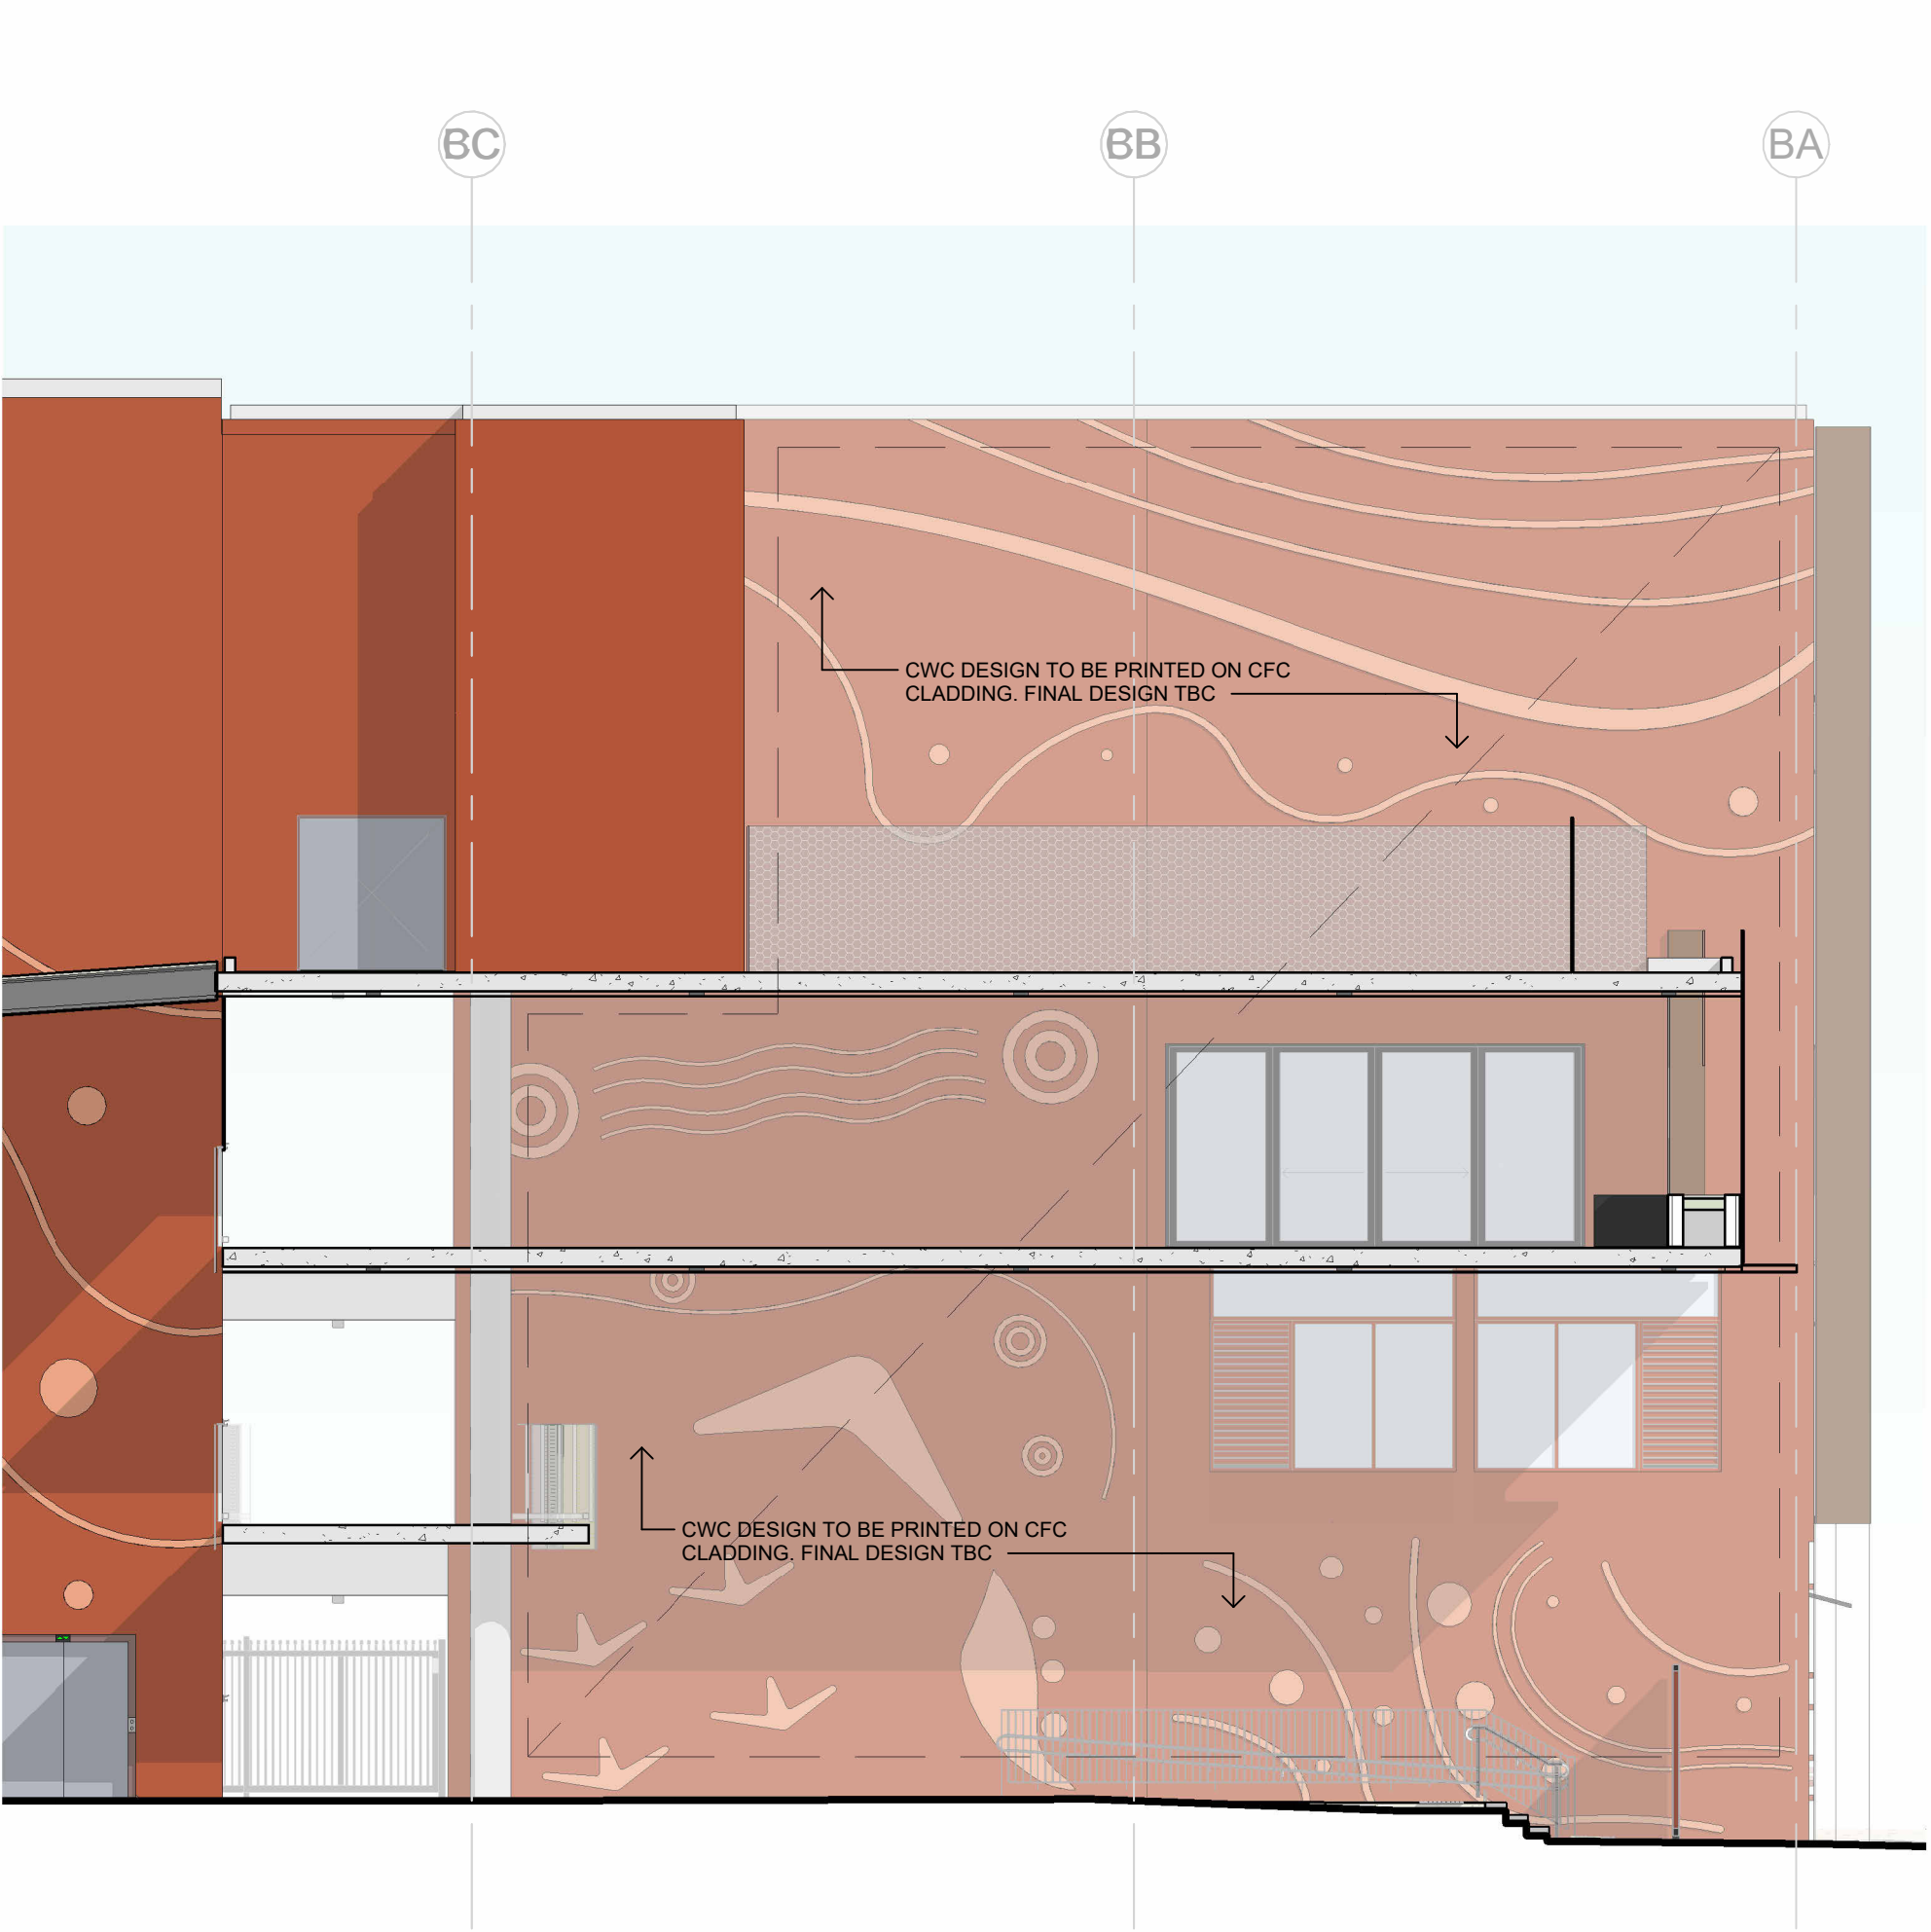

2 SGN04 - REF
1 : 100

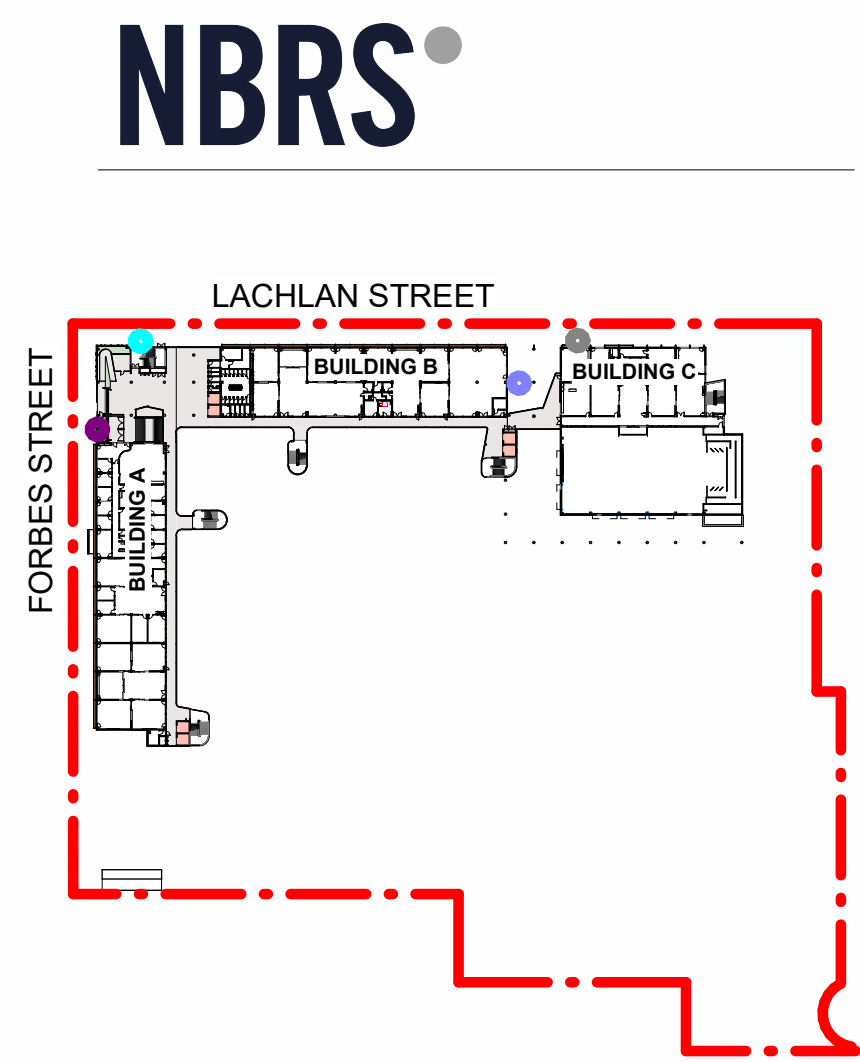


- LEGEND
- SGN01 - MAIN ENTRY SIGNAGE
 - SGN02 - MAIN ENTRY SIGNAGE
 - SGN03 - BUILDING C SIGNAGE
 - SGN04 - BUILDING B GRAPHICS

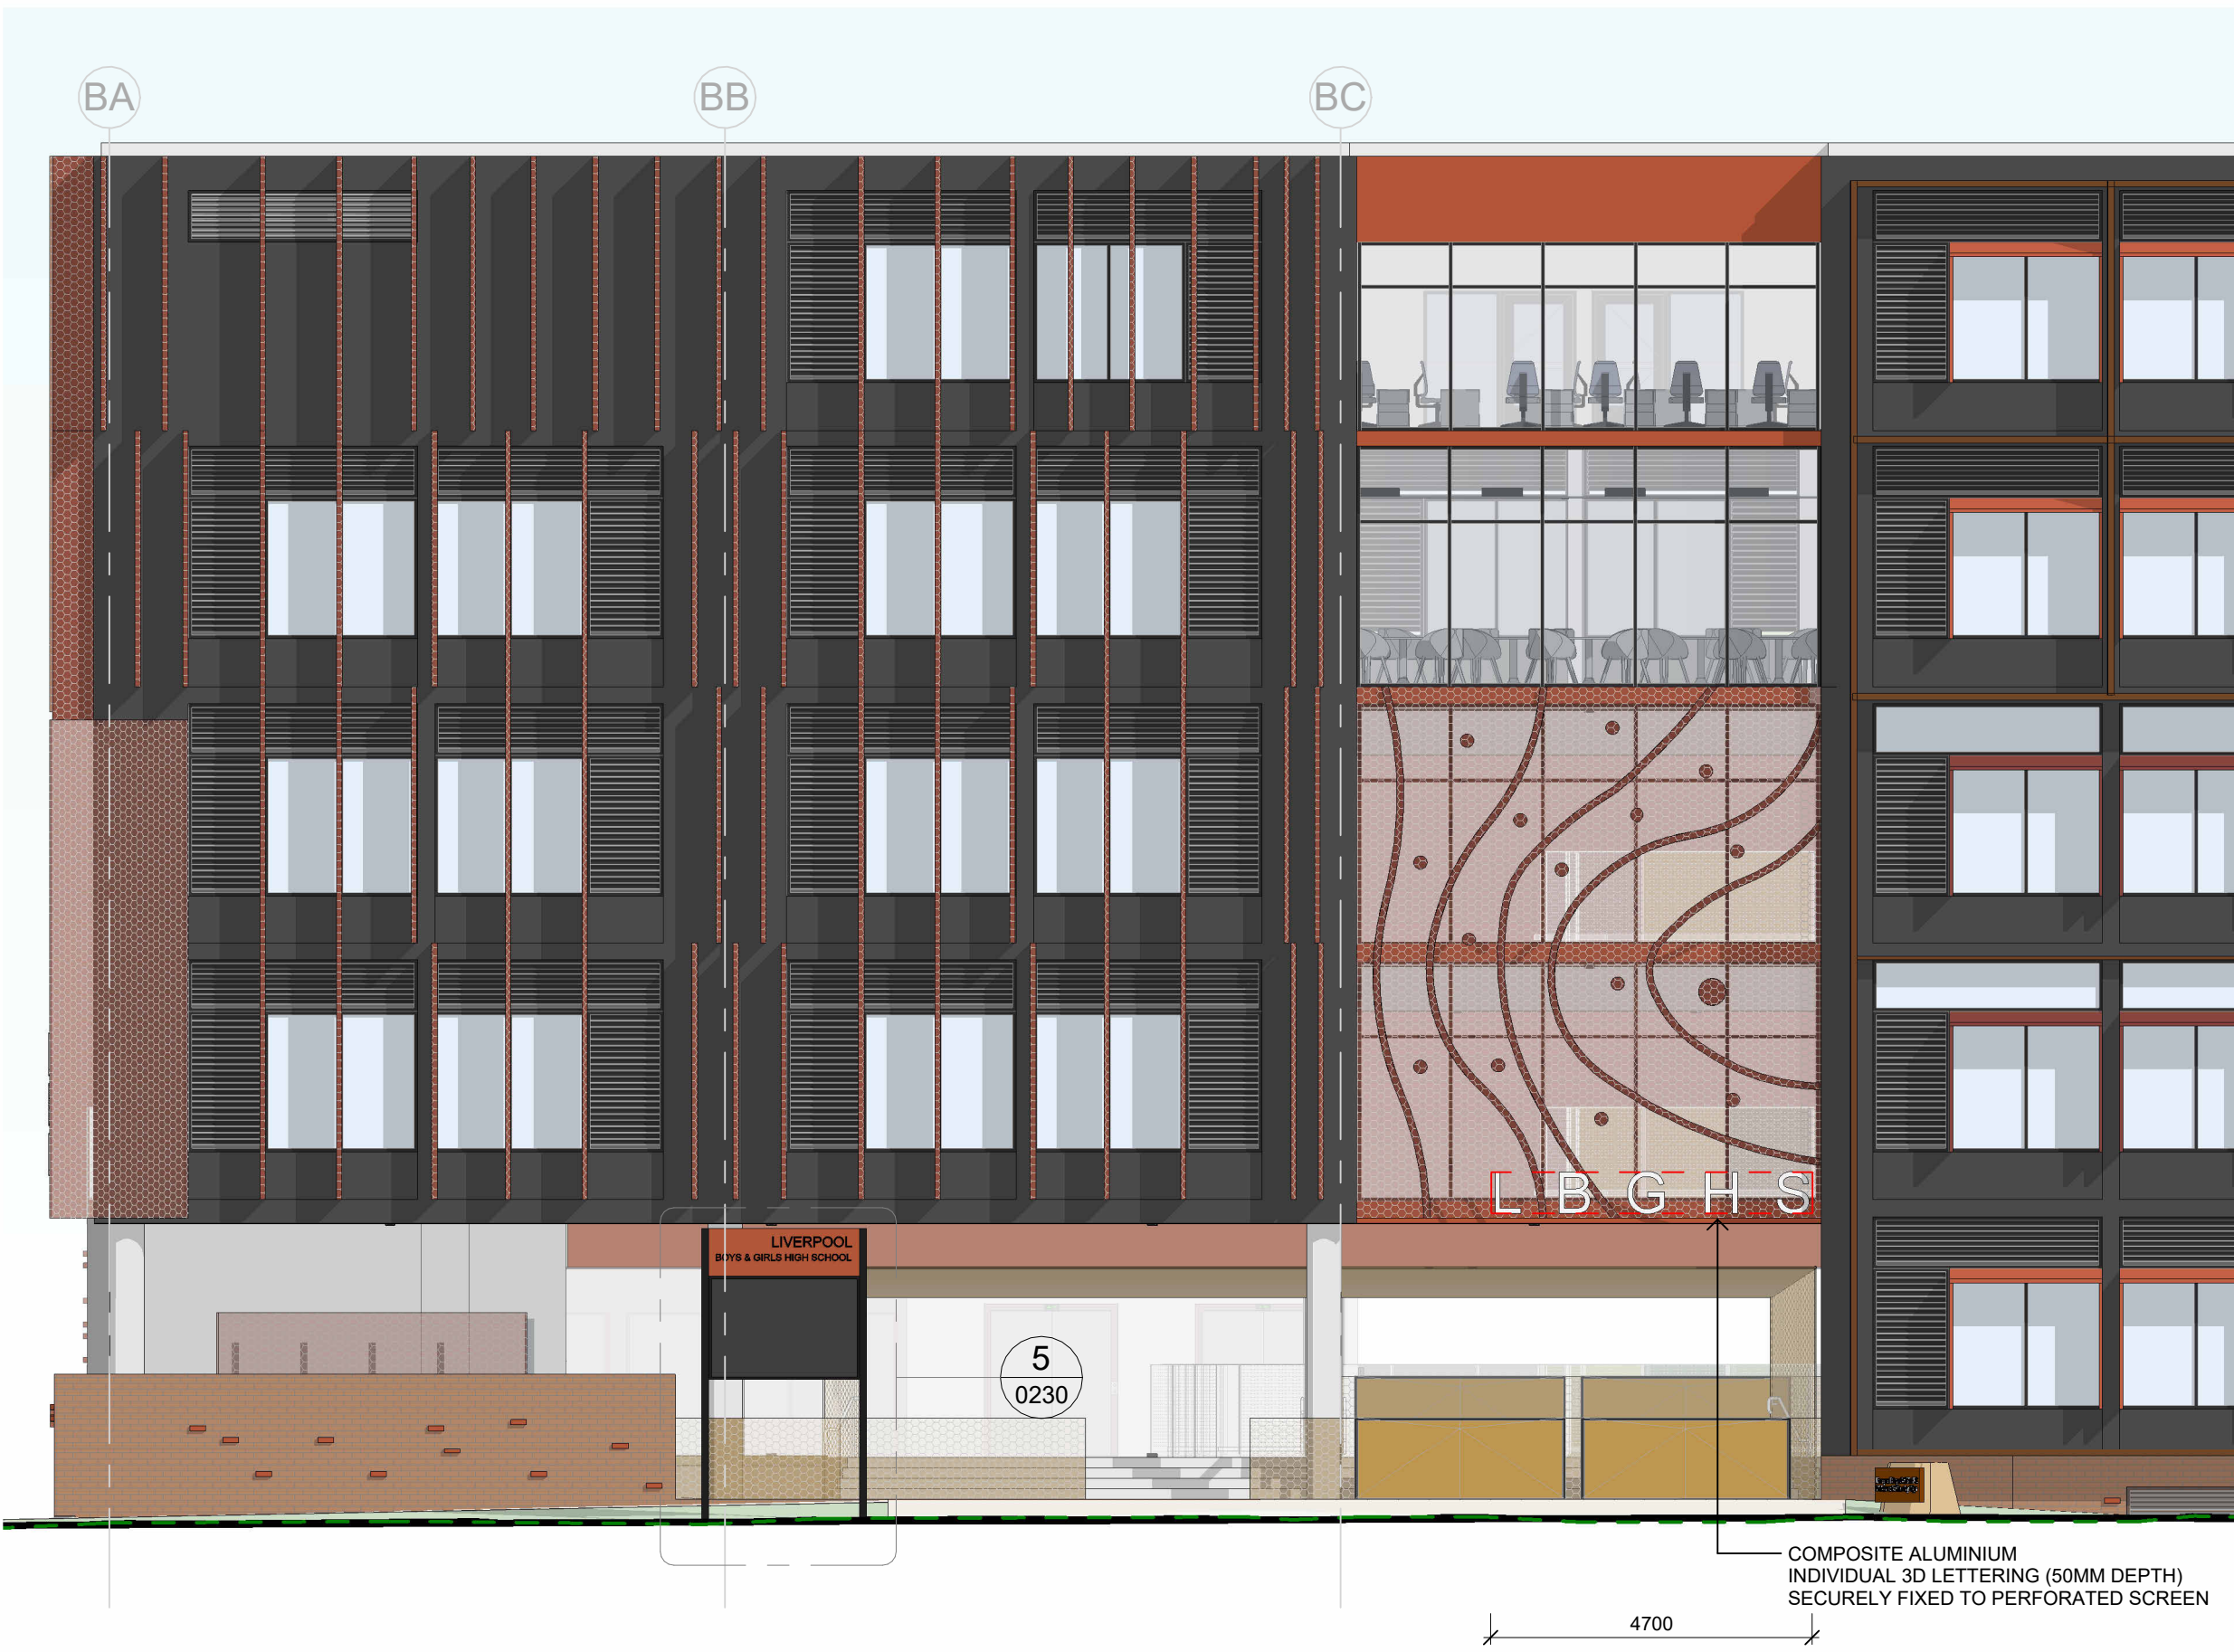

3 SGN02 - REF MAIN ENTRY SIGNAGE
1 : 100



4 SGN03 - REF BUILDING C
1 : 100

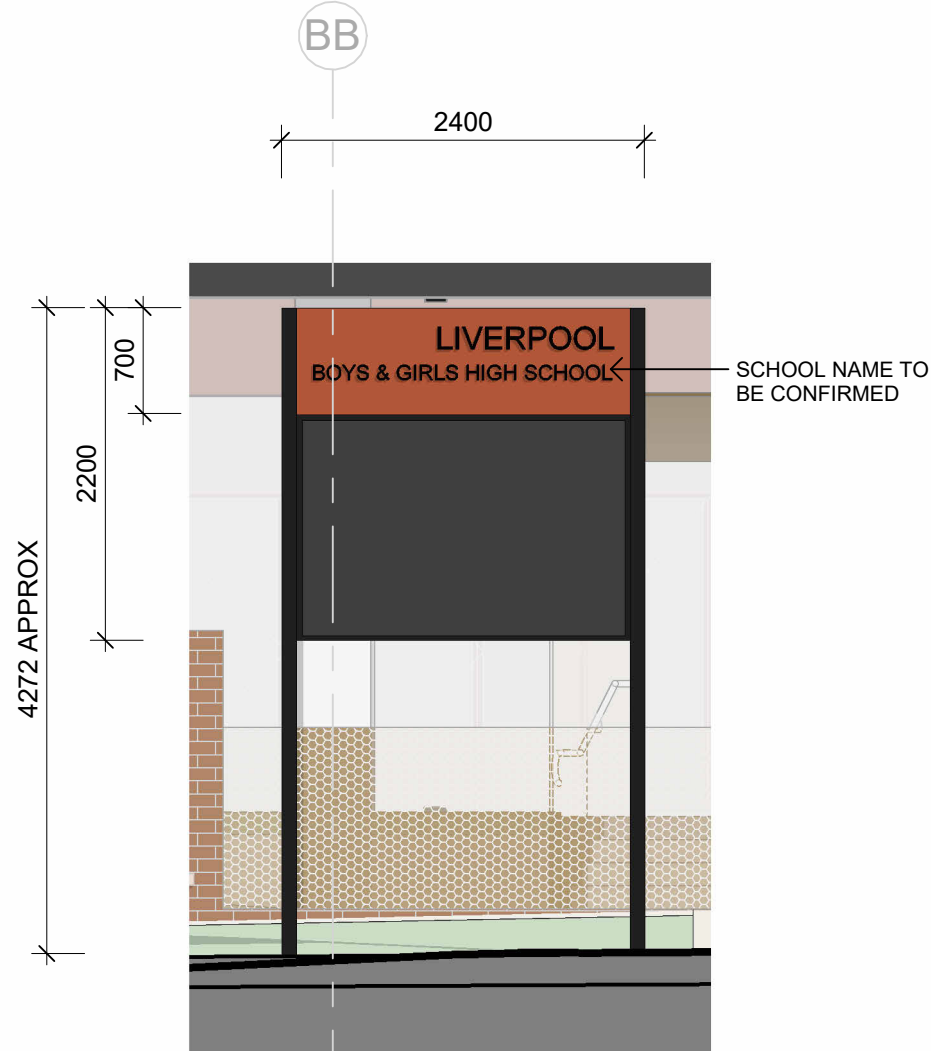

5 SGN02 - LED ENTRY SIGNAGE
1 : 50

DEVELOPMENT WITHOUT CONSENT APPLICATION

Issue No.	Date	Description	Chkd
1	19.11.2024	Draft REF Submission	EK
2	31.01.2025	Draft REF Submission	EK
3	13.02.2025	Final REF Submission	EK

Changes to this Revision


NBRS
+61 2 9922 2344
Nominated Architects:
Andrew Duffin NSW 5602
Jonathan West NSW 9899
NBRS & Partners Pty Ltd VIC 51197
nbrs.com.au
ABN 16 002 247 565

Project
Liverpool Boys and Girls High School
Upgrade Project
at
Forbes St Liverpool
for
SINSW


Drawing Title
SITE SIGNAGE

Date 13/02/2025 1:30:26 PM
Scale As indicated @ A1
NBRS Project # 24089
Drawing Reference
LBGHS-NBRS-00-ZR-DR-A-0230
Revision
3

Any form of replication of this drawing in full or in part without the written permission of NBRS+PARTNERS Pty Ltd constitutes an infringement of the copyright.
© 2024

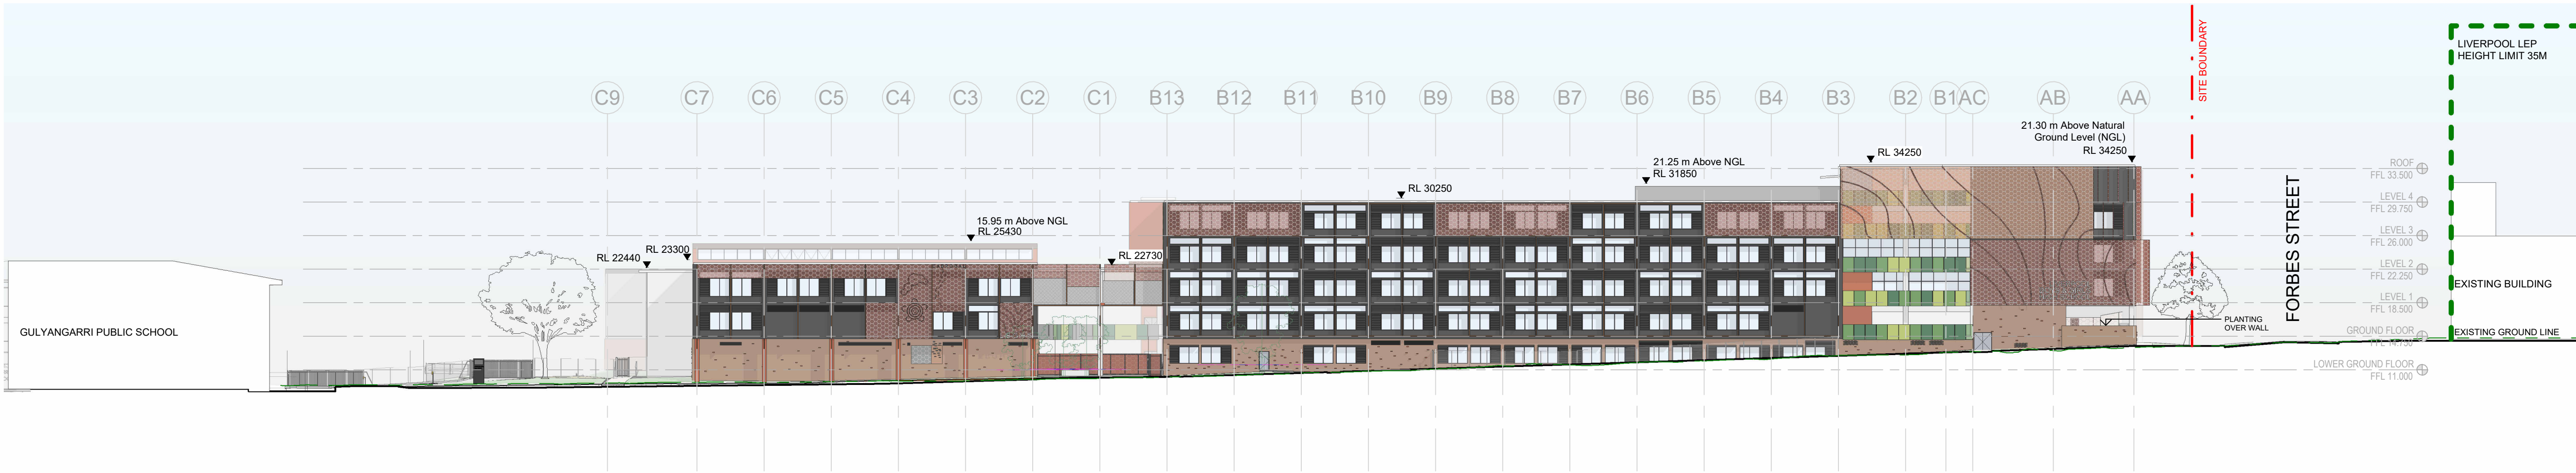

1 SITE NORTH ELEVATION - LACHLAN STREET BUILDING A, B AND C
1 : 400

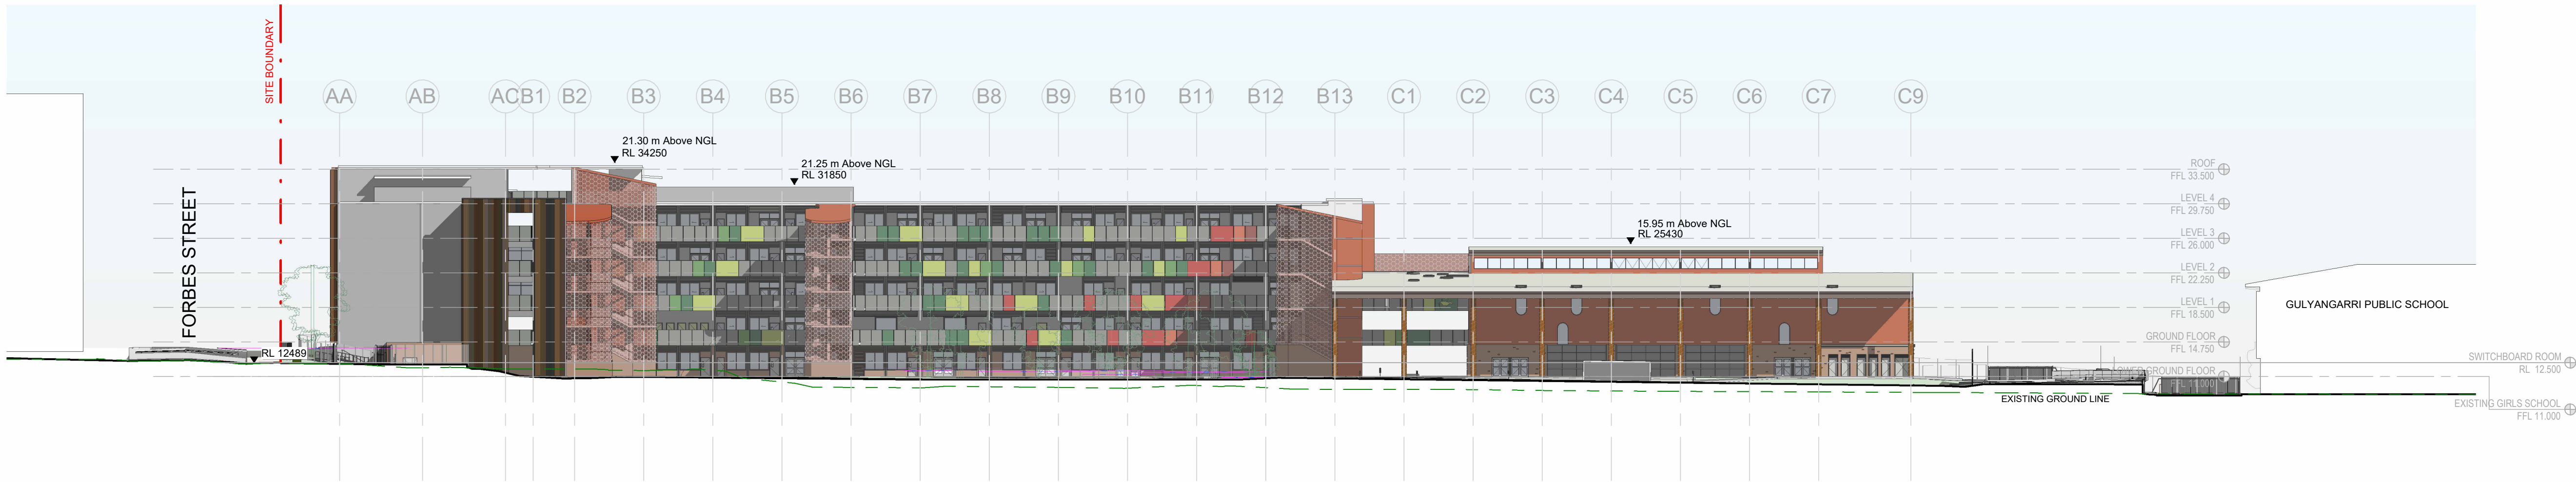

2 SITE SOUTH ELEVATION - BUILDING A, B AND C
1 : 400

DEVELOPMENT
WITHOUT CONSENT
APPLICATION

Issue				
No.	Date	Description	Chkd	
1	19.11.2024	Draft REF Submission	EK	
2	31.01.2025	Draft REF Submission	EK	
3	13.02.2025	Final REF Submission	EK	

Changes to this Revision


+61 2 9922 2344
Nominated Architects:
Andrew Duffin NSW 5602
Jonathan West NSW 9899
NBRS & Partners Pty Ltd VIC 51197
nbrs.com.au
ABN 16 002 247 565

Project
Liverpool Boys and Girls High School
Upgrade Project
at
Forbes St Liverpool
for
SINSW

Drawing Title
SITE ELEVATIONS SHEET 1

Date 13/02/2025 1:31:16 PM
Scale 1:400 @ A1
NBRS Project # 24089
Drawing Reference
LBGHS-NBRS-00-ZZ-DR-A-0301
Revision
3

Any form of replication of this drawing in full or in part without the written permission of NBRS+PARTNERS Pty Ltd constitutes an infringement of the copyright.
© 2024

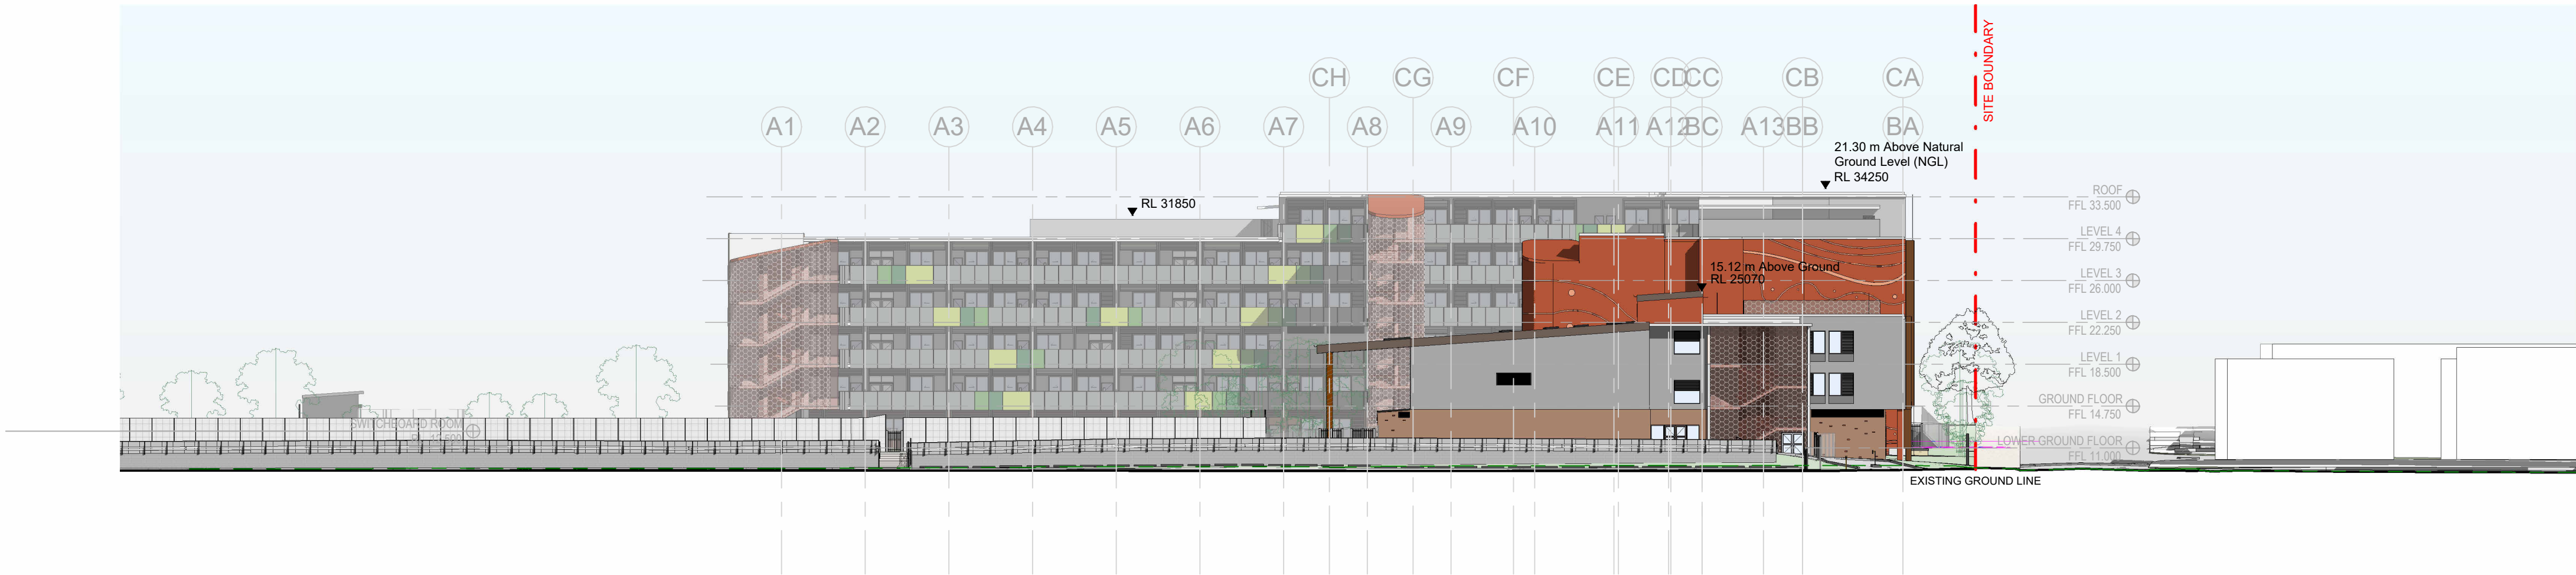

1 SITE EAST ELEVATION - BUILDING A BEHIND BUILDING C
1 : 400




2 SITE WEST ELEVATION - FORBES STREET BUILDING A
1 : 400


DEVELOPMENT WITHOUT CONSENT APPLICATION

Issue No.	Date	Description	Chkd
1	19.11.2024	Draft REF Submission	EK
2	31.01.2025	Draft REF Submission	EK
3	13.02.2025	Final REF Submission	EK


Changes to this Revision

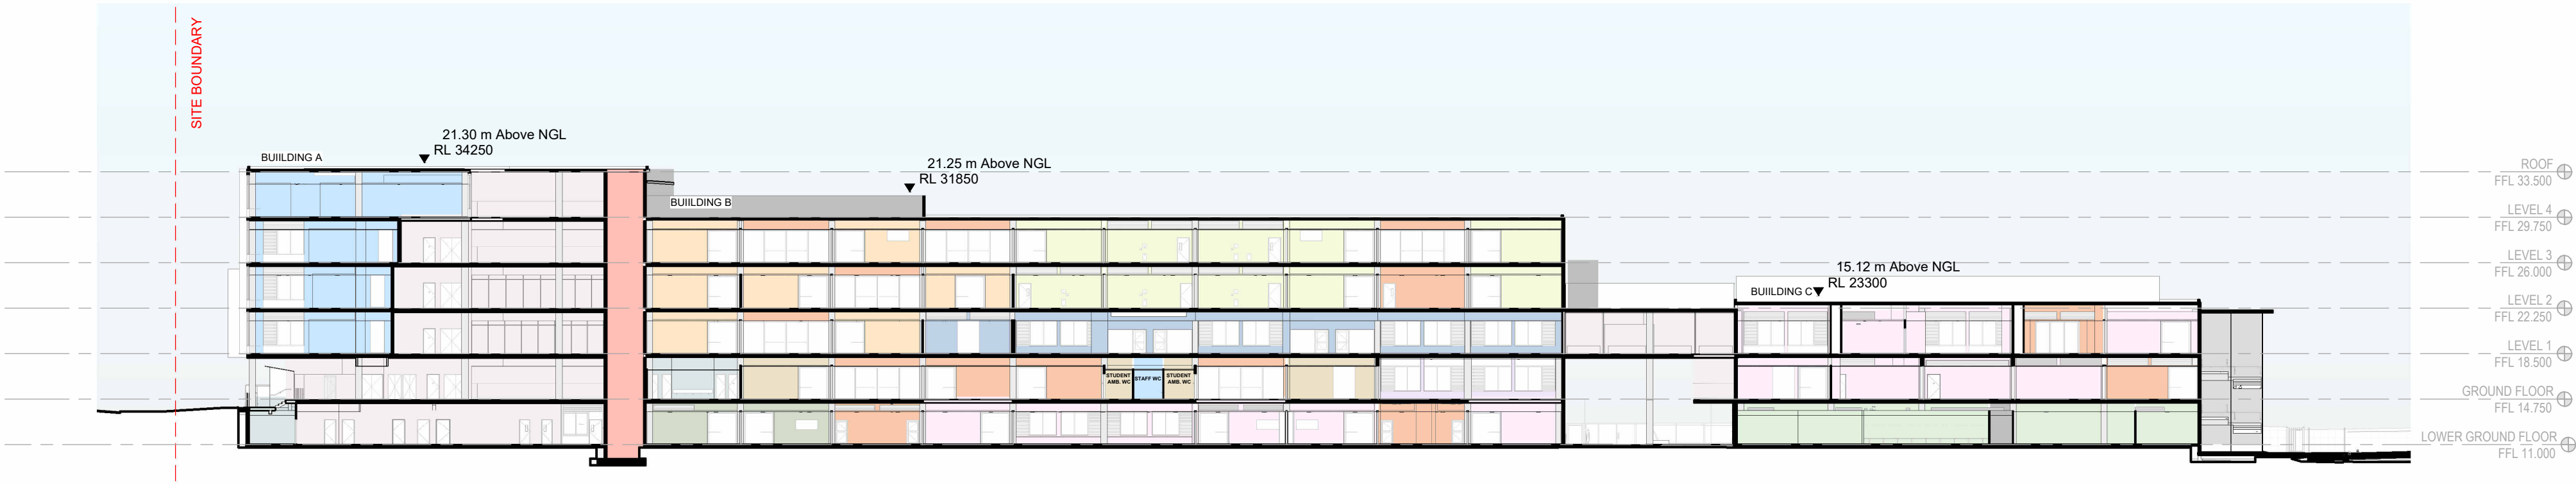


1 WEST-EAST SECTION
1 : 400

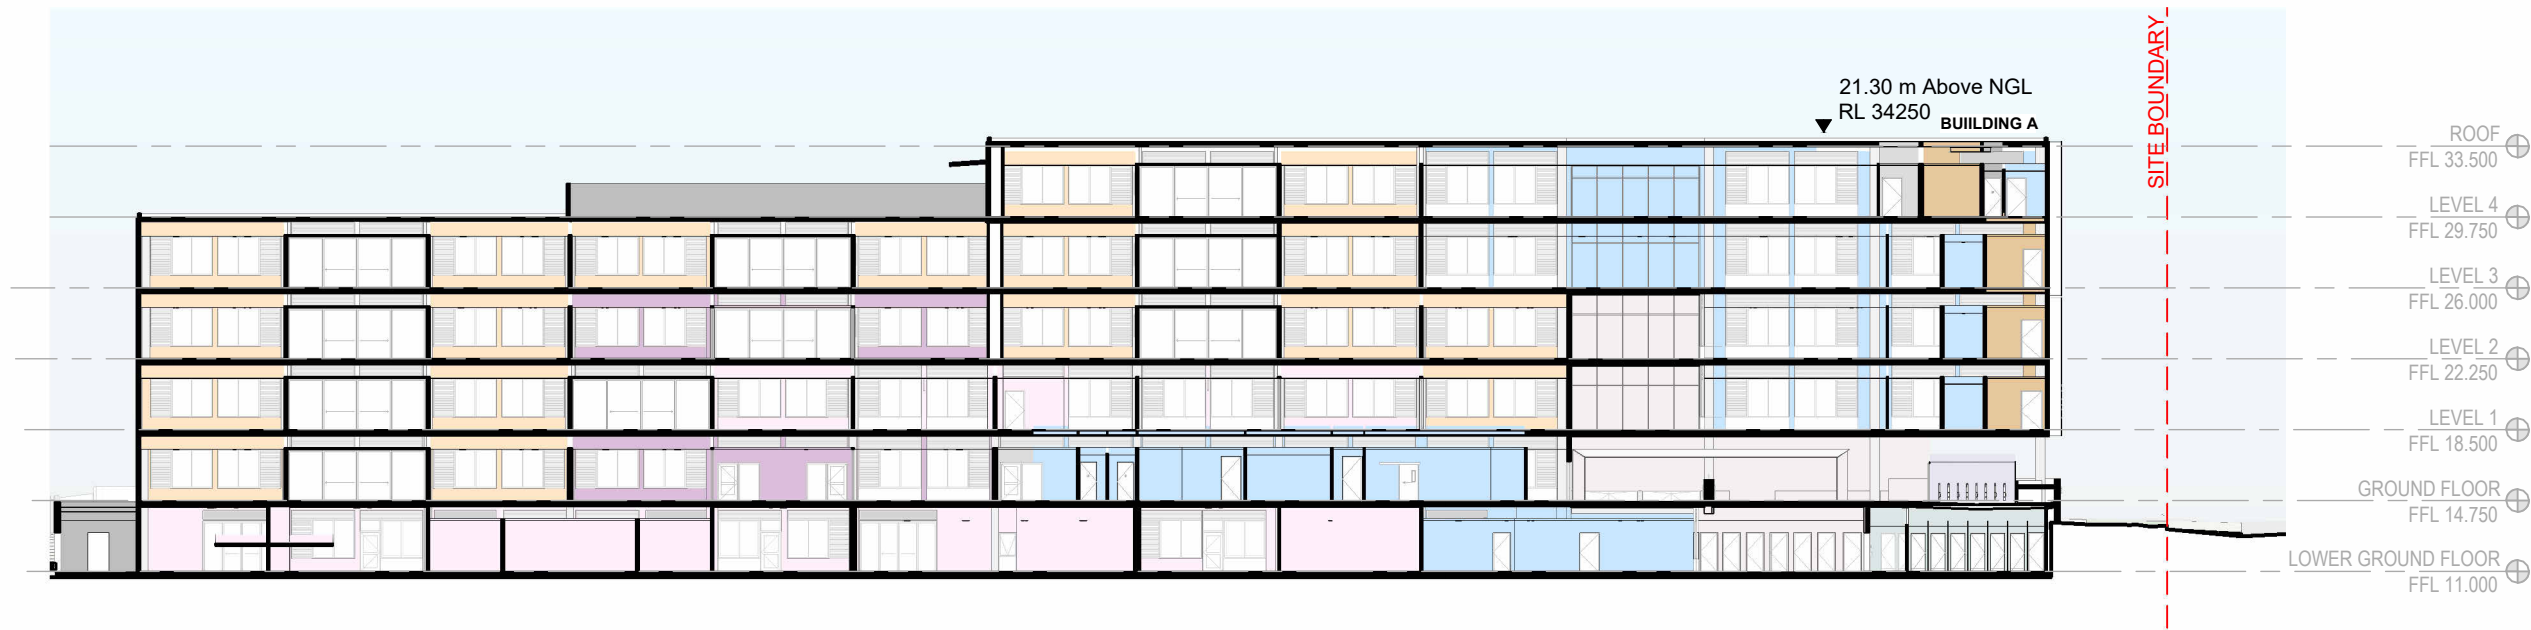

2 NORTH-SOUTH SECTION
1 : 400

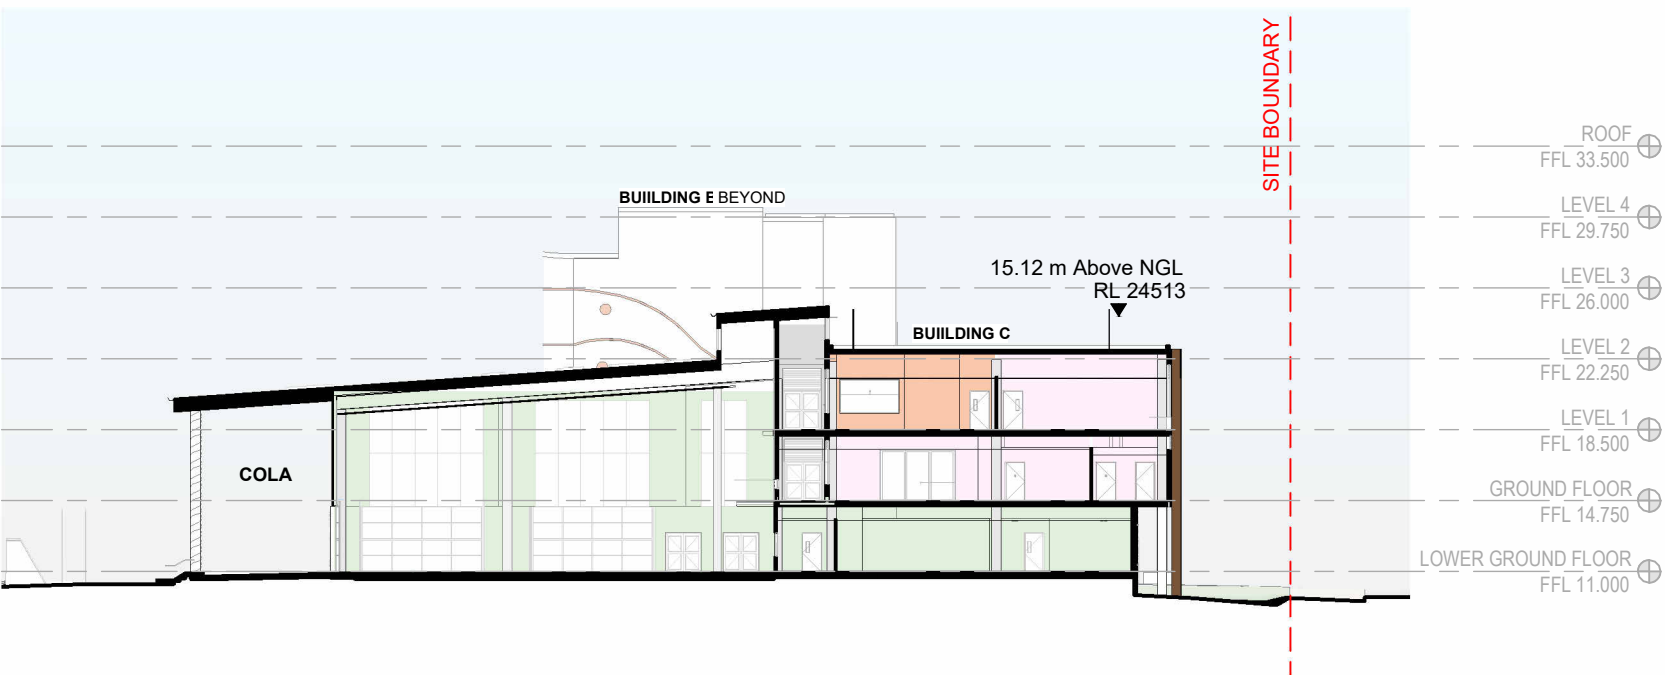

4 NORTH-SOUTH SECTION
1 : 400

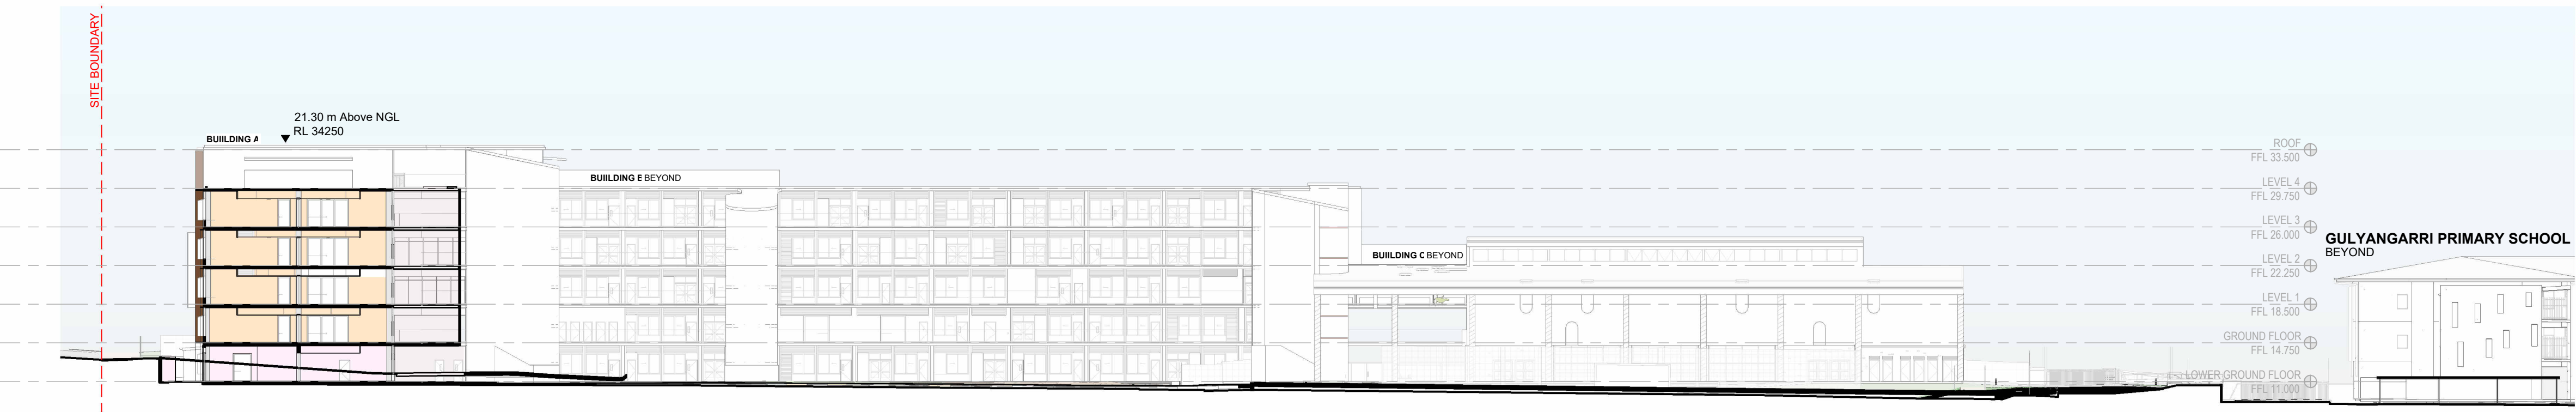

3 WEST-EAST SECTION
1 : 400

DEVELOPMENT
WITHOUT CONSENT
APPLICATION

Issue				
No.	Date	Description	Chkd	
1	19.11.2024	Draft REF Submission	EK	
2	31.01.2025	Draft REF Submission	EK	
3	13.02.2025	Final REF Submission	EK	

Changes to this Revision

+61 2 9922 2344
Nominated Architects:
Andrew Duffin NSW 5602
Jonathan West NSW 9899
NBRS & Partners Pty Ltd VIC 51197
nbrs.com.au
ABN 16 002 247 565

Project
Liverpool Boys and Girls High School
Upgrade Project
at
Forbes St Liverpool
for
SINSW

Drawing Title
SITE SECTIONS

Date	13/02/2025 1:32:45 PM	Revision	
Scale	1:400 @ A1		
NBRS Project #	24089		
Drawing Reference			
LBGHS-NBRS-00-ZZ-DR-A-0401			3

Any form of replication of this drawing in full or in part without the written permission of NBRS+PARTNERS Pty Ltd constitutes an infringement of the copyright.
© 2024

MATERIALS PALETTE - EXTERNAL FACADE



MR01 KLIPLOK METAL SHEET ROOFING



SURFMIST




WAT01 WINDOWS POWDER COAT
COLORBOND COLOURS
TO SUIT FACADE



CLG EXTERNAL FC SOFFIT, PAINTED.
EXPRESSED JOINTS



BAT FACADE - ALUMINIUM BATTEN

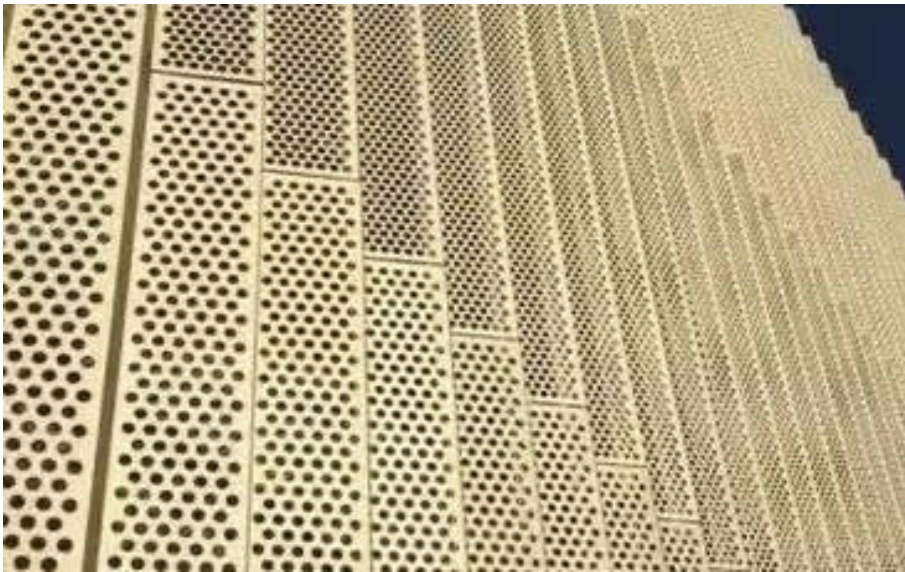

SCN FACADE - PERFORATED ALUMINIUM SCREEN




DURATEC INTENSITY




DESERT TOMCAT

FACADE SCREENS

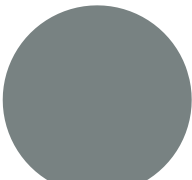


WINDSPRAY

BALUSTRADE PANELS WITH
FEATURE COLOURS

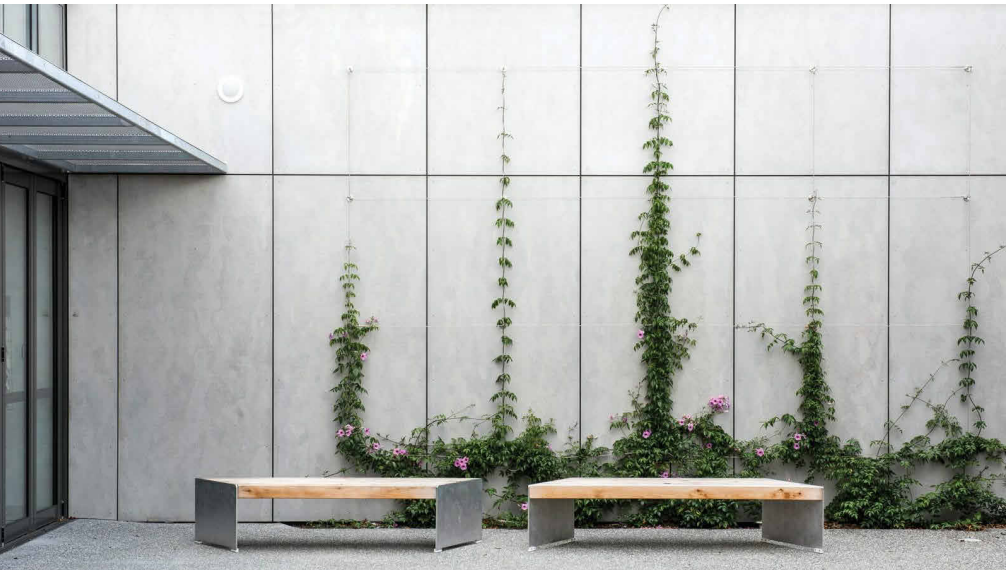


CFC CFC CLADDING -
CEMINTEL BARESTONE 'ORIGINAL'

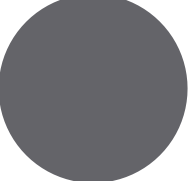


BASALT

FRAMES MATCH TO CFC FACADE
(BARESTONE ORIGINAL)

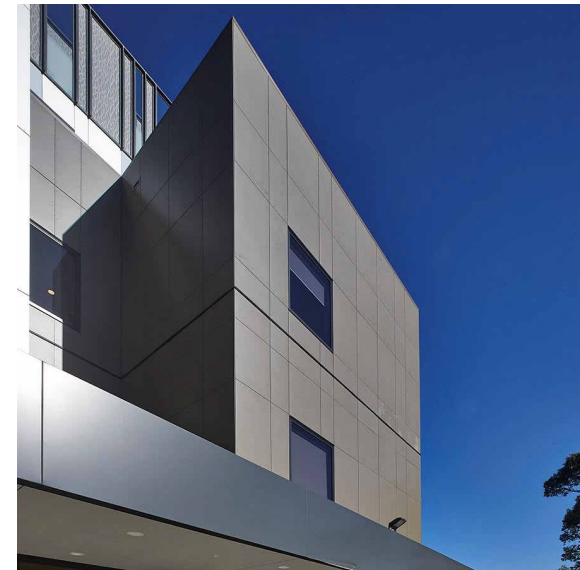

CFC CLADDING - CEMINTEL SURROUND
'BLACKISH'

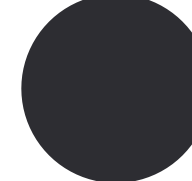


MONUMENT


FRAMES MATCH TO CFC FACADE
(BLACKISH)



CONCRETE STAIN FINISH
ECOTONE 'MINSIL'

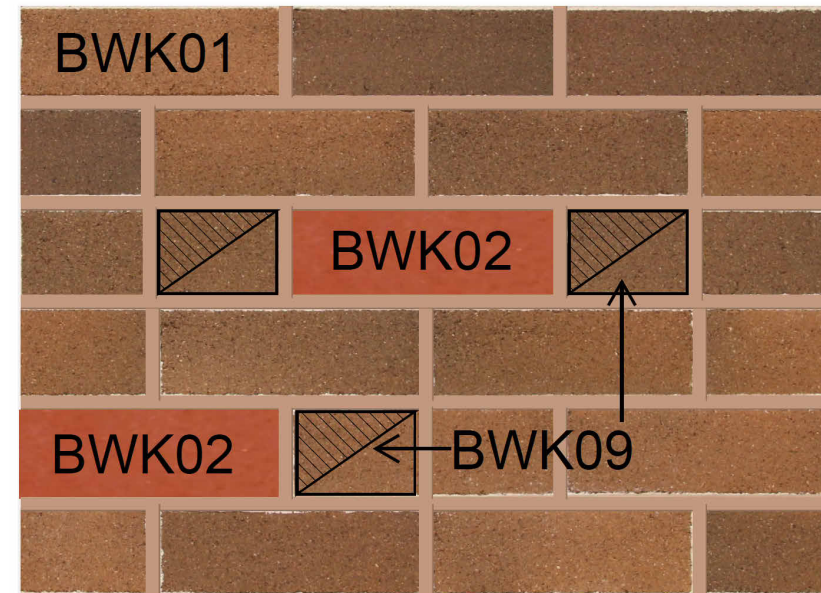







BWK BUILDING BASE CLADDING -
FACE BRICKWORK + 2% RECYCLED BRICKS FROM SITE

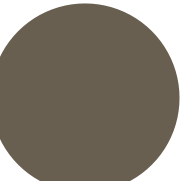

JASPER

FRAMES MATCH TO BRICK FACADE
(GERTRUDIS BROWN)

INTERIOR FINISHES

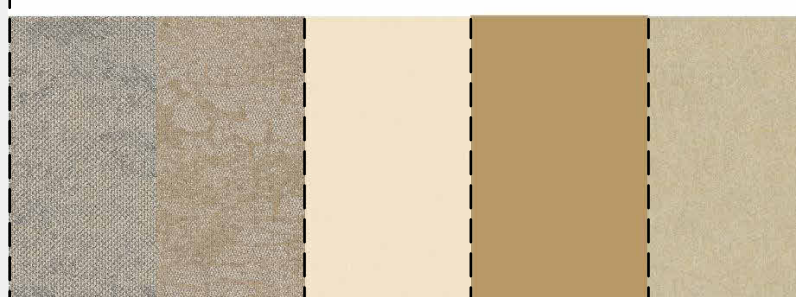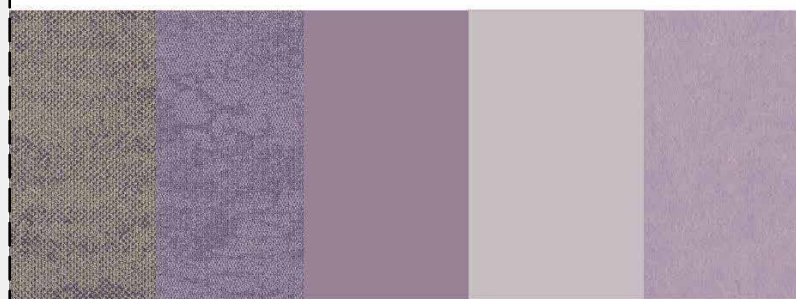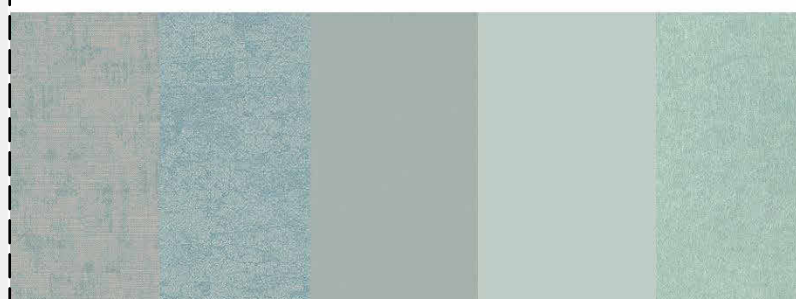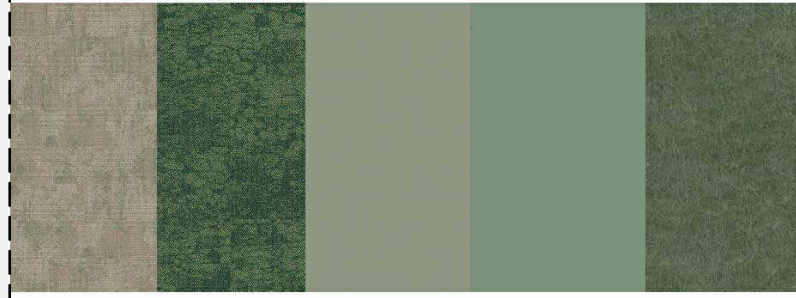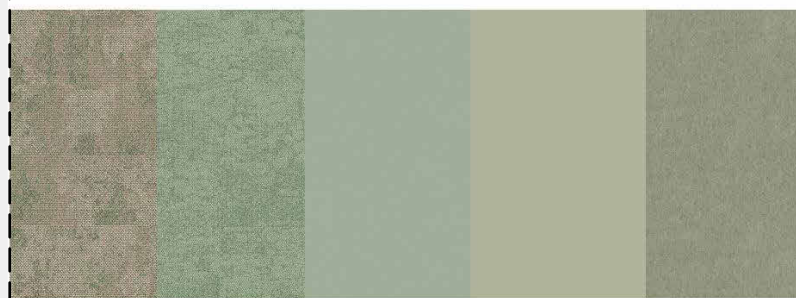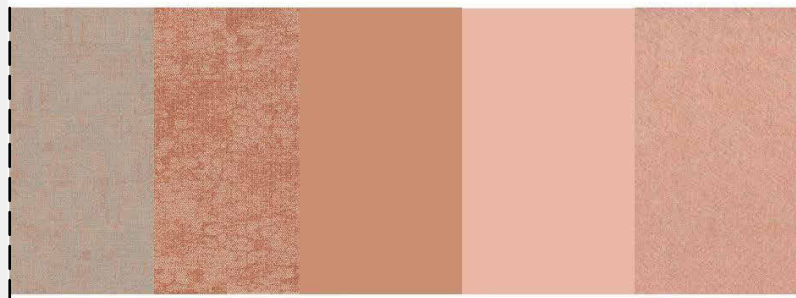

DEVELOPMENT
WITHOUT CONSENT
APPLICATION

Issue		Description	Chkd
No.	Date		
1	19.11.2024	Draft REF Submission	EK
2	31.01.2025	Draft REF Submission	EK
3	13.02.2025	Final REF Submission	EK

Changes to this Revision

+61 2 9922 2344
Nominated Architects:
Andrew Duffin NSW 5602
Jonathan West NSW 9899
NBRS & Partners Pty Ltd VIC 51197

nbrs.com.au

ABN 16 002 247 565

Project
Liverpool Boys and Girls High School
Upgrade Project
at
Forbes St Liverpool

for
SINSW

Drawing Title
MATERIALS PALETTE

Date 13/02/2025 1:56:15 PM
Scale 1 : 200 @ A1
NBRS Project # 24089
Drawing Reference LBGHS-NBRS-00-ZZ-DR-A-9001
Revision 3

Any form of replication of this drawing in full or in part without the written permission of NBRS+PARTNERS Pty Ltd constitutes an infringement of the copyright.



CORNER OF LACHLAN & FORBES STREET



MAIN ENTRY, FORBES STREET

DEVELOPMENT
WITHOUT CONSENT
APPLICATION

Issue		Description	Chkd
No.	Date		
1	31.01.2025	Draft REF Submission	EK
2	13.02.2025	Final REF Submission	EK

Changes to this Revision

+61 2 9922 2344
Nominated Architects:
Andrew Duffin NSW 5602
Jonathan West NSW 9899
NBRS & Partners Pty Ltd VIC 51197
nbrs.com.au
ABN 16 002 247 565

Project
Liverpool Boys and Girls High School
Upgrade Project
at
Forbes St Liverpool
for
SINSW

Drawing Title
3D PERSPECTIVES SHEET 1

Date 13/02/2025 1:32:51 PM
Scale 1 : 200 @ A1
NBRS Project # 24089
Drawing Reference
LBGHS-NBRS-00-ZZ-DR-A-9011
Revision
2

Any form of replication of this drawing in full or in part without the written permission of NBRS+PARTNERS Pty Ltd constitutes an infringement of the copyright.
© 2024



SECONDARY ENTRY, LACHLAN STREET



GAMES FIELD & BUILDING C HALL

DEVELOPMENT
WITHOUT CONSENT
APPLICATION

Issue		Description	Chkd
No.	Date		
1	09.12.2024	100% Schematic Design	EK
2	31.01.2025	Draft REF Submission	EK
3	13.02.2025	Final REF Submission	EK

Changes to this Revision

+61 2 9922 2344
Nominated Architects:
Andrew Duffin NSW 5602
Jonathan West NSW 9899
NBRS & Partners Pty Ltd VIC 51197

nbrs.com.au

ABN 16 002 247 565

Project
Liverpool Boys and Girls High School
Upgrade Project
at
Forbes St Liverpool
for
SINSW

Drawing Title
3D PERSPECTIVES SHEET 2

Date	13/02/2025 1:32:52 PM	Revision	
Scale	1 : 200 @ A1		
NBRS Project #	24089		
Drawing Reference			
LBGHS-NBRS-00-ZZ-DR-A-9012			3

Any form of replication of this drawing in full or in part without the written permission of NBRS+PARTNERS Pty Ltd constitutes an infringement of the copyright.



COLA BETWEEN BUILDING B & C



INTERNAL COURTYARD

DEVELOPMENT
WITHOUT CONSENT
APPLICATION

Issue		Description	Chkd
No.	Date		
1	09.12.2024	100% Schematic Design	EK
2	31.01.2025	Draft REF Submission	EK
3	13.02.2025	Final REF Submission	EK

Changes to this Revision

+61 2 9922 2344
Nominated Architects:
Andrew Duffin NSW 5602
Jonathan West NSW 9899
NBRS & Partners Pty Ltd VIC 51197
nbrs.com.au
ABN 16 002 247 565

Project
Liverpool Boys and Girls High School
Upgrade Project
at
Forbes St Liverpool
for
SINSW

Drawing Title
3D PERSPECTIVES SHEET 3

Date 13/02/2025 1:32:54 PM
Scale 1 : 200 @ A1
NBRS Project # 24089
Drawing Reference Revision
LBGHS-NBRS-00-ZZ-DR-A-9013 3

Any form of replication of this drawing in full or in part without the written permission of NBRS+PARTNERS Pty Ltd constitutes an infringement of the copyright.
© 2024



DEVELOPMENT
WITHOUT CONSENT
APPLICATION

Issue		Description	Chkd
No.	Date		
1	19.11.2024	Draft REF Submission	EK
2	31.01.2025	Draft REF Submission	EK
3	13.02.2025	Final REF Submission	EK

Changes to this Revision

+61 2 9922 2344
Nominated Architects:
Andrew Duffin NSW 5602
Jonathan West NSW 9899
NBRS & Partners Pty Ltd VIC 51197
nbrs.com.au
ABN 16 002 247 565

Project
Liverpool Boys and Girls High School
Upgrade Project
at
Forbes St Liverpool
for
SINSW

Drawing Title
EXTERNAL FINISHES - STREETSIDE

Date	13/02/2025 2:53:59 PM	Revision	
Scale	1 : 100 @ A1		
NBRS Project #	24089		
Drawing Reference			
LBGHS-NBRS-00-ZZ-DR-A-9101			3


Any form of replication of this drawing in full or in part without the written permission of NBRS+PARTNERS Pty Ltd constitutes an infringement of the copyright.
© 2024

COLORBOND COLOURS



BWK BUILDING BASE CLADDING -
FACE BRICKWORK + 2% RECYCLED BRICKS
FROM SITE

POWDERCOATED COLOURS

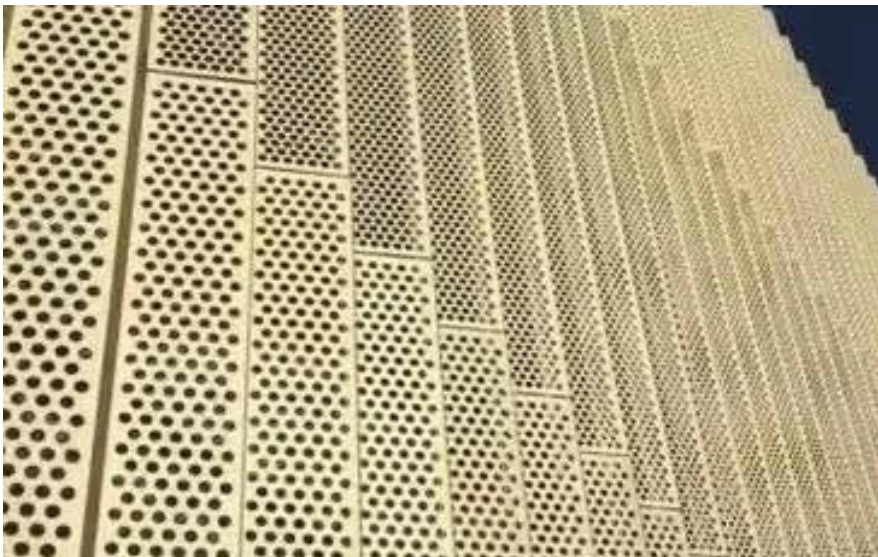

SCN FACADE - PERFORATED
ALUMINIUM SCREEN

CFC COLOURS



CFC CFC CLADDING -
CEMINTEL SURROUND
'BLACKISH'



WAT01 WINDOWS POWDER COAT
ALUMINIUM 'MONUMENT'

COLORBOND COLOURS



MR01 KLIPLOK METAL SHEET ROOFING



CLG EXTERNAL FC SOFFIT, PAINTED.
EXPRESSED JOINTS



DEVELOPMENT
WITHOUT CONSENT
APPLICATION

Issue No.	Date	Description	Chkd
1	19.11.2024	Draft REF Submission	EK
2	31.01.2025	Draft REF Submission	EK
3	13.02.2025	Final REF Submission	EK

Changes to this Revision

+61 2 9922 2344
Nominated Architects:
Andrew Duffin NSW 5602
Jonathan West NSW 9899
NBRS & Partners Pty Ltd VIC 51197
nbrs.com.au
ABN 16 002 247 565

Project
Liverpool Boys and Girls High School
Upgrade Project
at
Forbes St Liverpool
for
SINSW

Drawing Title
EXTERNAL FINISHES - COURTYARD

Date 13/02/2025 1:32:57 PM
Scale 1 : 100 @ A1
NBRS Project # 24089
Drawing Reference LBGHS-NBRS-00-ZZ-DR-A-9102
Revision 3

Any form of replication of this drawing in full or in part without the written permission of NBRS+PARTNERS Pty Ltd constitutes an infringement of the copyright.
© 2024

COLORBOND COLORS


POWDER COATED COLORS

CFC COLORS

COLORBOND COLORS



BWK BUILDING BASE CLADDING -
FACE BRICKWORK + 2% RECYCLED BRICKS
FROM SITE

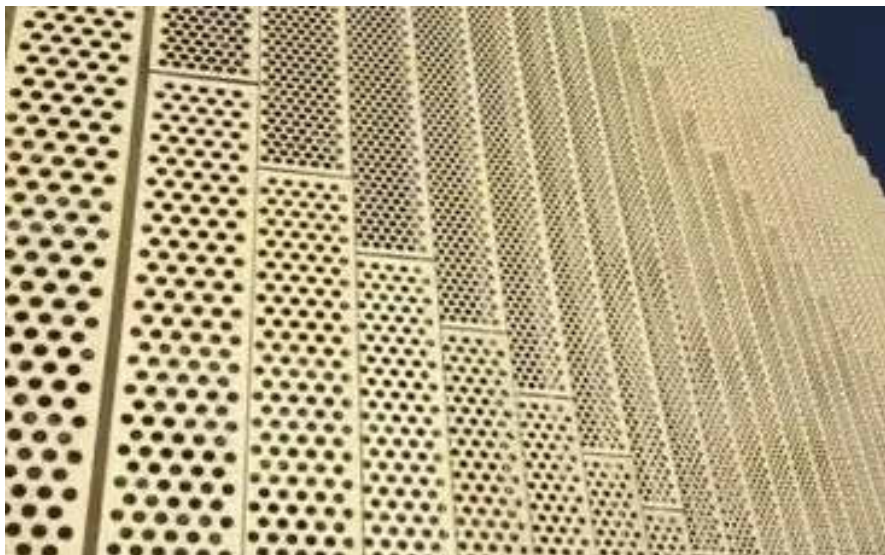

SCN FACADE - PERFORATED
ALUMINIUM SCREEN



CFC CFC CLADDING -
CEMTEL SURROUND
'BLACKISH'



WAT01 WINDOWS POWDER COAT
ALUMINIUM 'MONUMENT'



MR01 KLIPLOK METAL SHEET ROOFING



CLG EXTERNAL FC SOFFIT, PAINTED.
EXPRESSED JOINTS



DEVELOPMENT
WITHOUT CONSENT
APPLICATION

Issue No.	Date	Description	Chkd
1	19.11.2024	Draft REF Submission	EK
2	31.01.2025	Draft REF Submission	EK
3	13.02.2025	Final REF Submission	EK

Changes to this Revision

+61 2 9922 2344
Nominated Architects:
Andrew Duffin NSW 5602
Jonathan West NSW 9899
NBRS & Partners Pty Ltd VIC 51197
nbrs.com.au
ABN 16 002 247 565

Project
Liverpool Boys and Girls High School
Upgrade Project
at
Forbes St Liverpool
for
SINSW

Drawing Title
EXTERNAL FINISHES - HALL

Date 13/02/2025 1:32:59 PM
Scale 1 : 100 @ A1
NBRS Project # 24089
Drawing Reference LBGHS-NBRS-00-ZZ-DR-A-9103
Revision 3


Any form of replication of this drawing in full or in part without the written permission of NBRS+PARTNERS Pty Ltd constitutes an infringement of the copyright.
© 2024

COLORBOND COLORS


POWDER COATED COLORS

CFC COLORS

COLORBOND COLORS

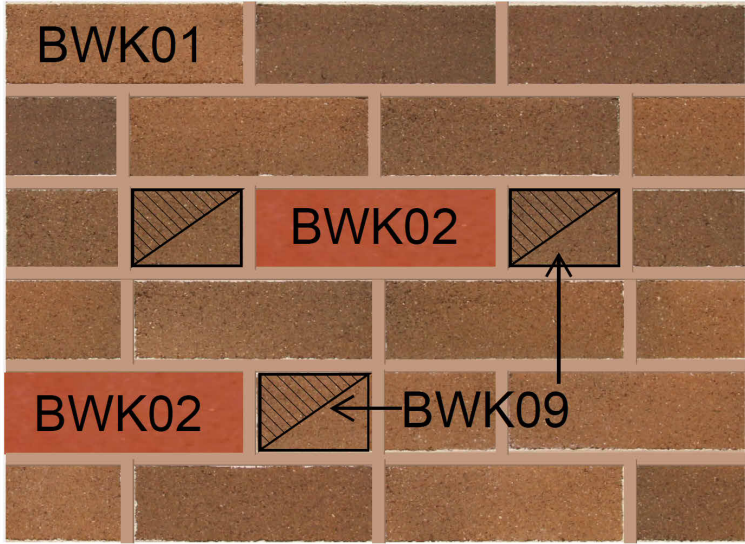

BWK BUILDING BASE CLADDING -
FACE BRICKWORK + 2% RECYCLED
BRICKS FROM SITE

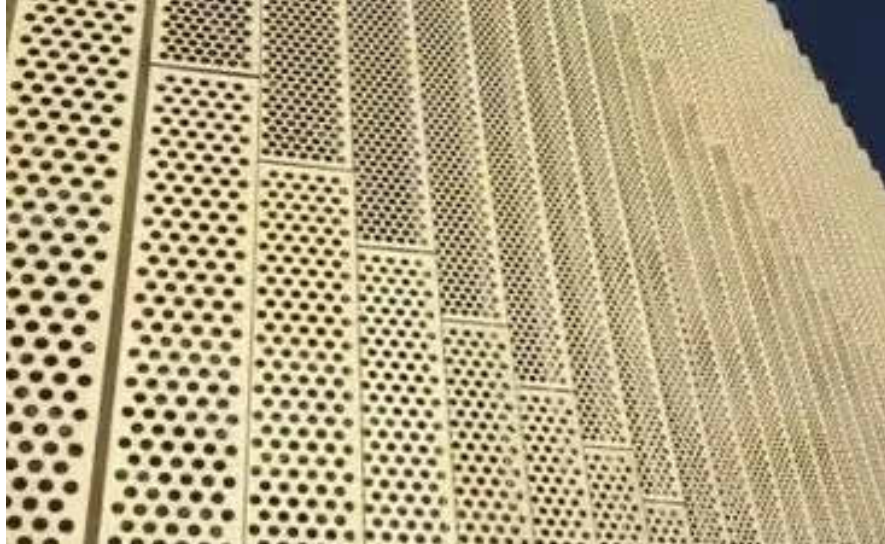

SCN FACADE - PERFORATED
ALUMINIUM SCREEN



CFC CFC CLADDING -
CEMINTEL SURROUND
'BLACKISH'




WAT01 WINDOWS POWDER COAT
ALUMINIUM 'MONUMENT'



MR01 KLIPOK METAL SHEET ROOFING



CLG EXTERNAL FC SOFFIT, PAINTED.
EXPRESSED JOINTS

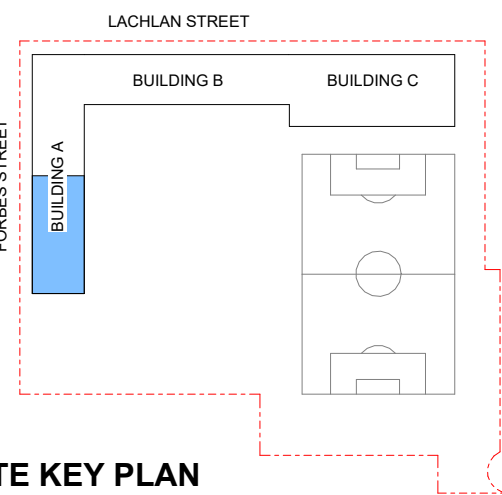

SITE KEY PLAN
N.T.S.

LEGEND

- GENERAL LEARNING SPACES (GLS)
- SUPPORT EDUCATION LEARNING UNIT (SELU)
- LEARNING COMMONS
- HEALTH & PE
- ARTS / TECH / FOOD + TEXTILES
- ADDITIONAL LEARNING UNITS
- SCIENCE LEARNING
- HALL & CANTEN
- LIBRARY/LECTURE
- ADMIN / STAFF HUB / STAFF STUDY
- STORAGE
- SERVICES
- SERVICES COMMS
- CIRCULATION, STAIRS, TRAVEL & ENGINEERING
- LIFTS
- STUDENT AMENITIES
- SENSORY/NATURAL LEARNING COMMONS
- EXISTING BOUNDARY
- SHEAR CONCRETE WALL

DEVELOPMENT
WITHOUT CONSENT
APPLICATION

Issue No.	Date	Description	Chkd
1	19.11.2024	Draft REF Submission	EK
2	31.01.2025	Draft REF Submission	EK
3	13.02.2025	Final REF Submission	EK

Changes to this Revision

+61 2 9922 2344
Nominated Architects:
Andrew Duffin NSW 5602
Jonathan West NSW 9899
NBRS & Partners Pty Ltd VIC 51197
nbrs.com.au
ABN 16 002 247 565


Project
Liverpool Boys and Girls High School
Upgrade Project
at
Forbes St Liverpool
for
SINSW


Drawing Title
BUILDING A - LOWER GROUND PLAN

Date	13/02/2025 2:01:34 PM	
Scale	1:200 @ A1	
Drawing Reference	NBRS Project # 24089	
Revision	Revision	

LBGHS-NBRS-B00A-GB-DR-A-1101 3

Any form of replication of this drawing in full or in part without the written permission of NBRS+PARTNERS Pty Ltd constitutes an infringement of the copyright.
© 2024

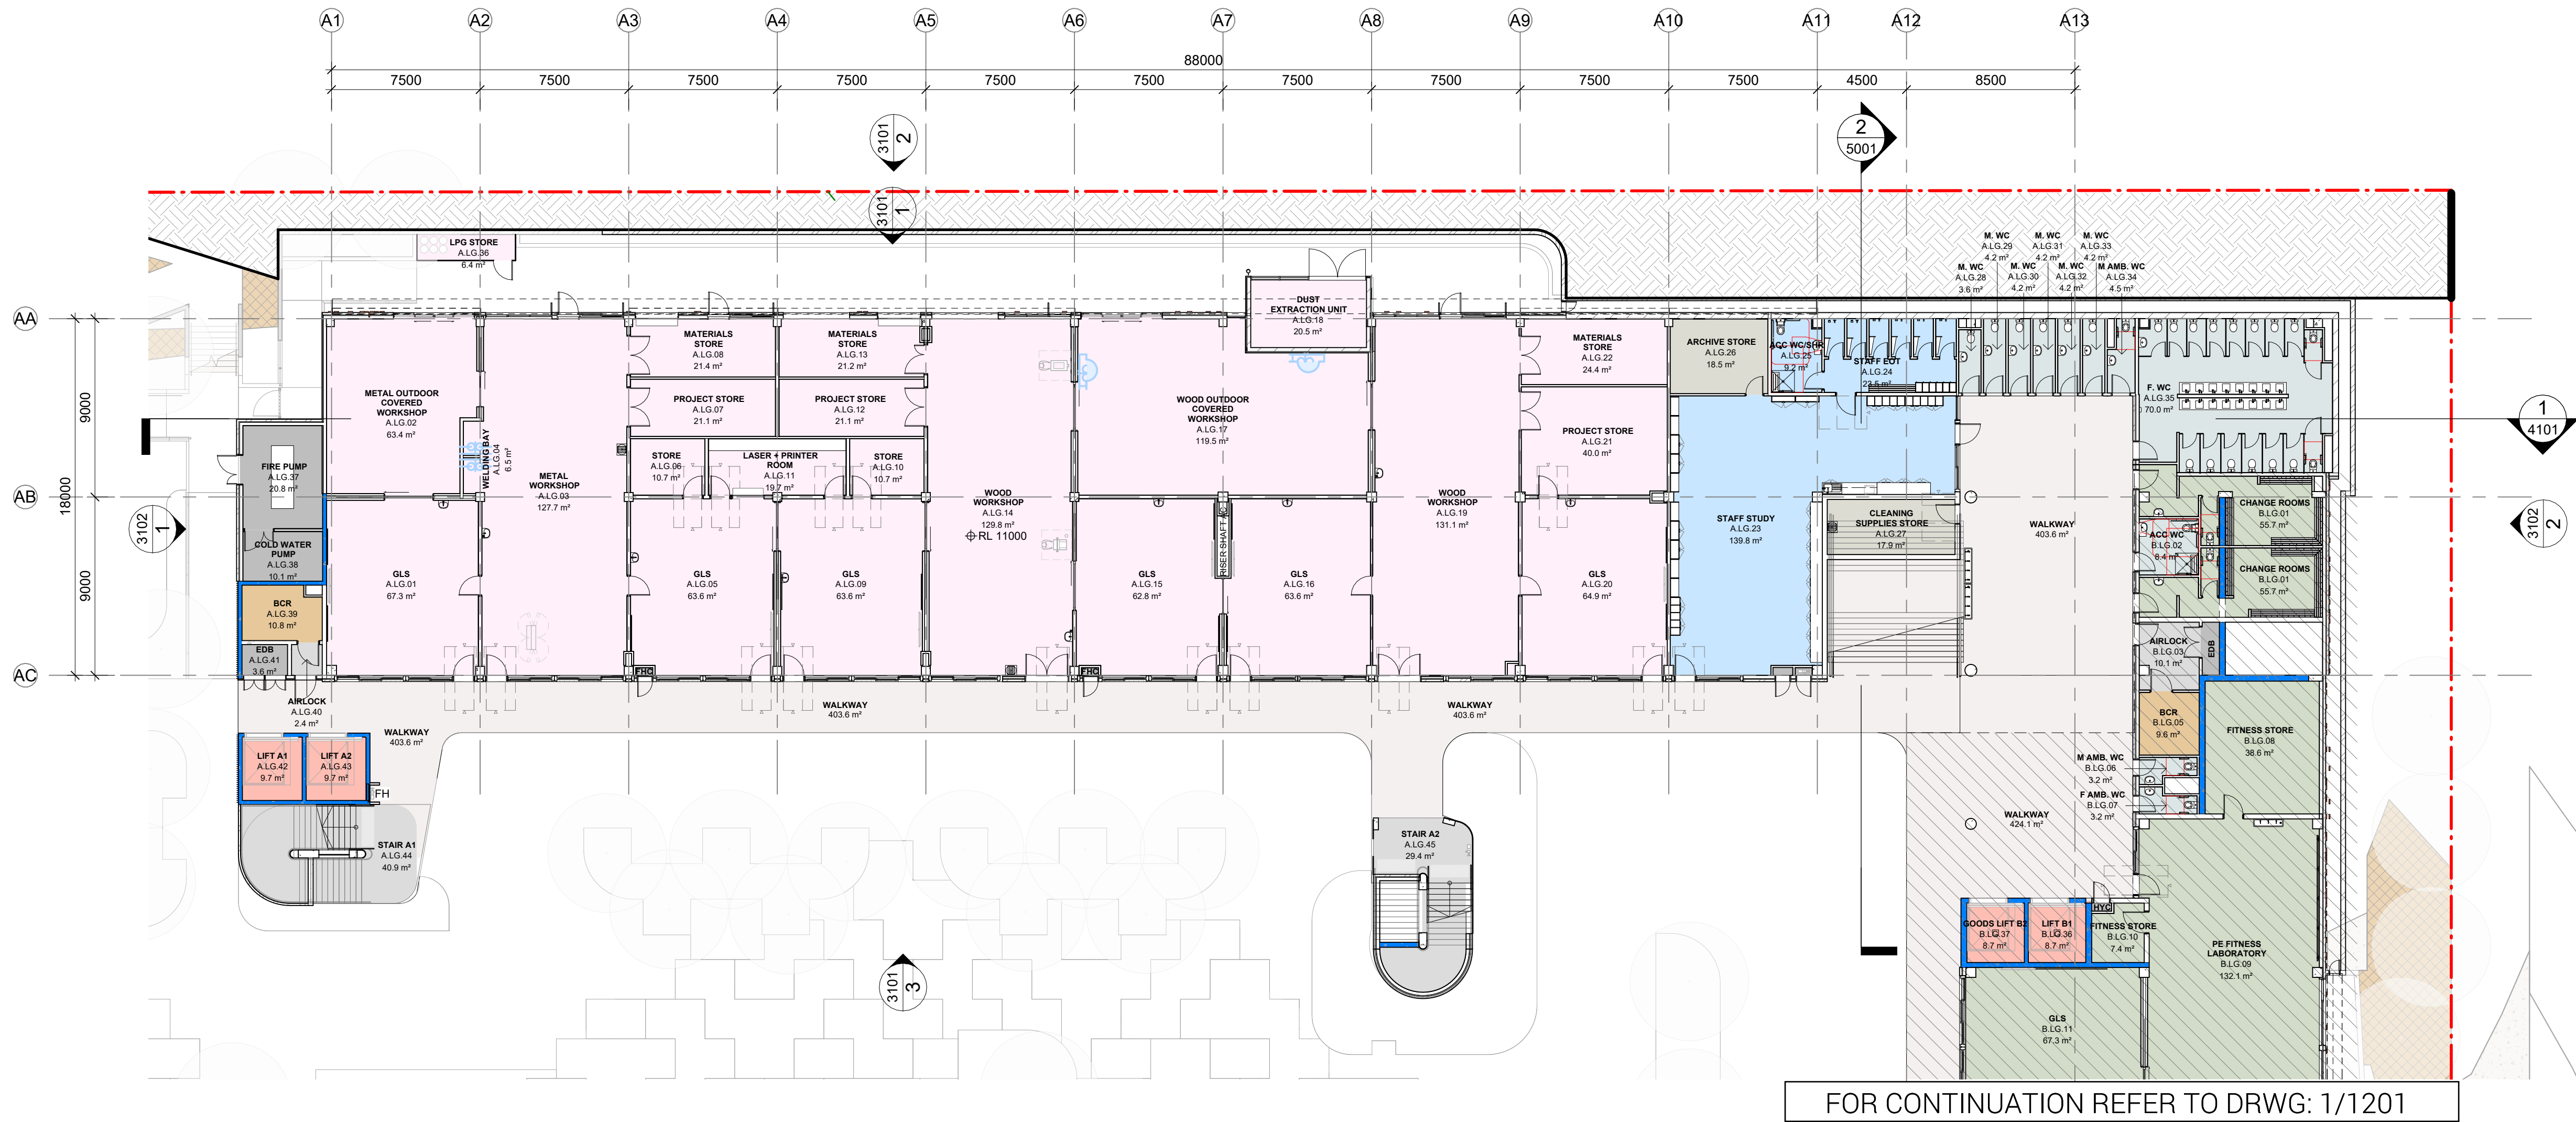

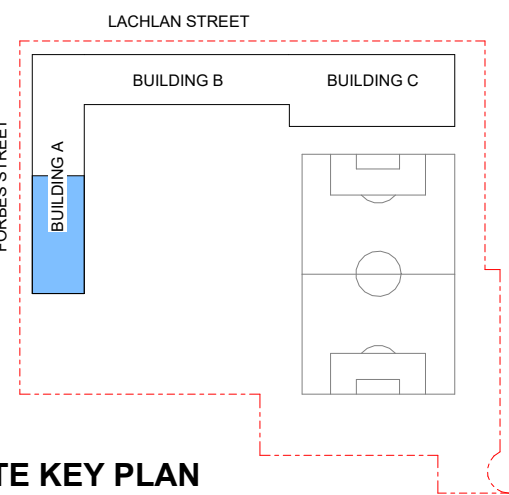

SITE KEY PLAN
N.T.S.

LEGEND

- GENERAL LEARNING SPACES (GLS)
- SUPPORT EDUCATION LEARNING UNIT (SELU)
- LEARNING COMMONS
- HEALTH & PE
- ARTS / TECH / FOOD + TEXTILES
- ADDITIONAL LEARNING UNITS
- SCIENCE LEARNING
- HALL & CANTEN
- LIBRARY/LECTURE
- ADMIN / STAFF HUB / STAFF STUDY
- STORAGE
- SERVICES
- SERVICES COMMS
- CIRCULATION, STAIRS, TRAVEL & ENGINEERING
- LIFTS
- STUDENT AMENITIES
- SENSORY/NATURAL LEARNING COMMONS
- EXISTING BOUNDARY
- SHEAR CONCRETE WALL

DEVELOPMENT
WITHOUT CONSENT
APPLICATION

Issue No.	Date	Description	Chkd
1	19.11.2024	Draft REF Submission	EK
2	31.01.2025	Draft REF Submission	EK
3	13.02.2025	Final REF Submission	EK

Changes to this Revision

+61 2 9922 2344
Nominated Architects:
Andrew Duffin NSW 5602
Jonathan West NSW 9899
NBRS & Partners Pty Ltd VIC 51197
nbrs.com.au
ABN 16 002 247 565

Project
Liverpool Boys and Girls High School
Upgrade Project
at
Forbes St Liverpool

for
SINSW


Drawing Title
BUILDING A - GROUND FLOOR PLAN

Date	13/02/2025 1:18:32 PM	
Scale	1:200 @ A1	
NBRS Project #	24089	
Drawing Reference	Revision	

LBGHS-NBRS-B00A-GF-DR-A-1102 3

Any form of replication of this drawing in full or in part without the written permission of NBRS+PARTNERS Pty Ltd constitutes an infringement of the copyright.
© 2024



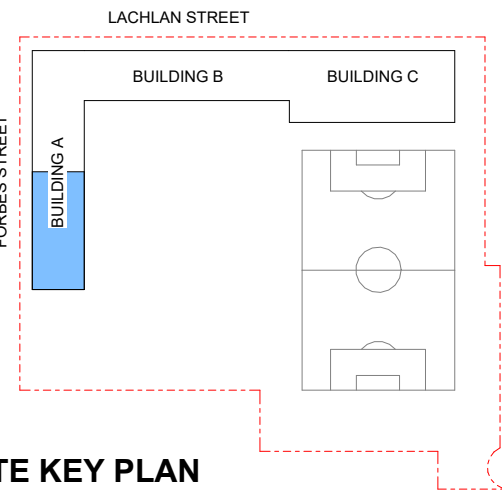

SITE KEY PLAN
N.T.S.

LEGEND

- GENERAL LEARNING SPACES (GLS)
- SUPPORT EDUCATION LEARNING UNIT (SELU)
- LEARNING COMMONS
- HEALTH & PE
- ARTS / TECH / FOOD + TEXTILES
- ADDITIONAL LEARNING UNITS
- SCIENCE LEARNING
- HALL & CANTEEN
- LIBRARY/LECTURE
- ADMIN / STAFF HUB / STAFF STUDY
- STORAGE
- SERVICES
- SERVICES COMMS
- CIRCULATION, STAIRS, TRAVEL & ENGINEERING
- LIFTS
- STUDENT AMENITIES
- SENSORY/NATURAL LEARNING COMMONS
- EXISTING BOUNDARY
- SHEAR CONCRETE WALL

DEVELOPMENT
WITHOUT CONSENT
APPLICATION

Issue No.	Date	Description	Chkd
1	19.11.2024	Draft REF Submission	EK
2	31.01.2025	Draft REF Submission	EK
3	13.02.2025	Final REF Submission	EK

Changes to this Revision


+61 2 9922 2344
Nominated Architects:
Andrew Duffin NSW 5602
Jonathan West NSW 9899
NBRS & Partners Pty Ltd VIC 51197
nbrs.com.au
ABN 16 002 247 565


Project
Liverpool Boys and Girls High School
Upgrade Project
at
Forbes St Liverpool
for
SINSW

Drawing Title
BUILDING A - LEVEL 1 PLAN

Date	13/02/2025 1:18:42 PM	Revision 3
Scale	1:200 @ A1	
Drawing Reference	LBGHS-NBRS-B00A-L1-DR-A-1103	
Revision		

Any form of replication of this drawing in full or in part without the written permission of NBRS+PARTNERS Pty Ltd constitutes an infringement of the copyright.
© 2024

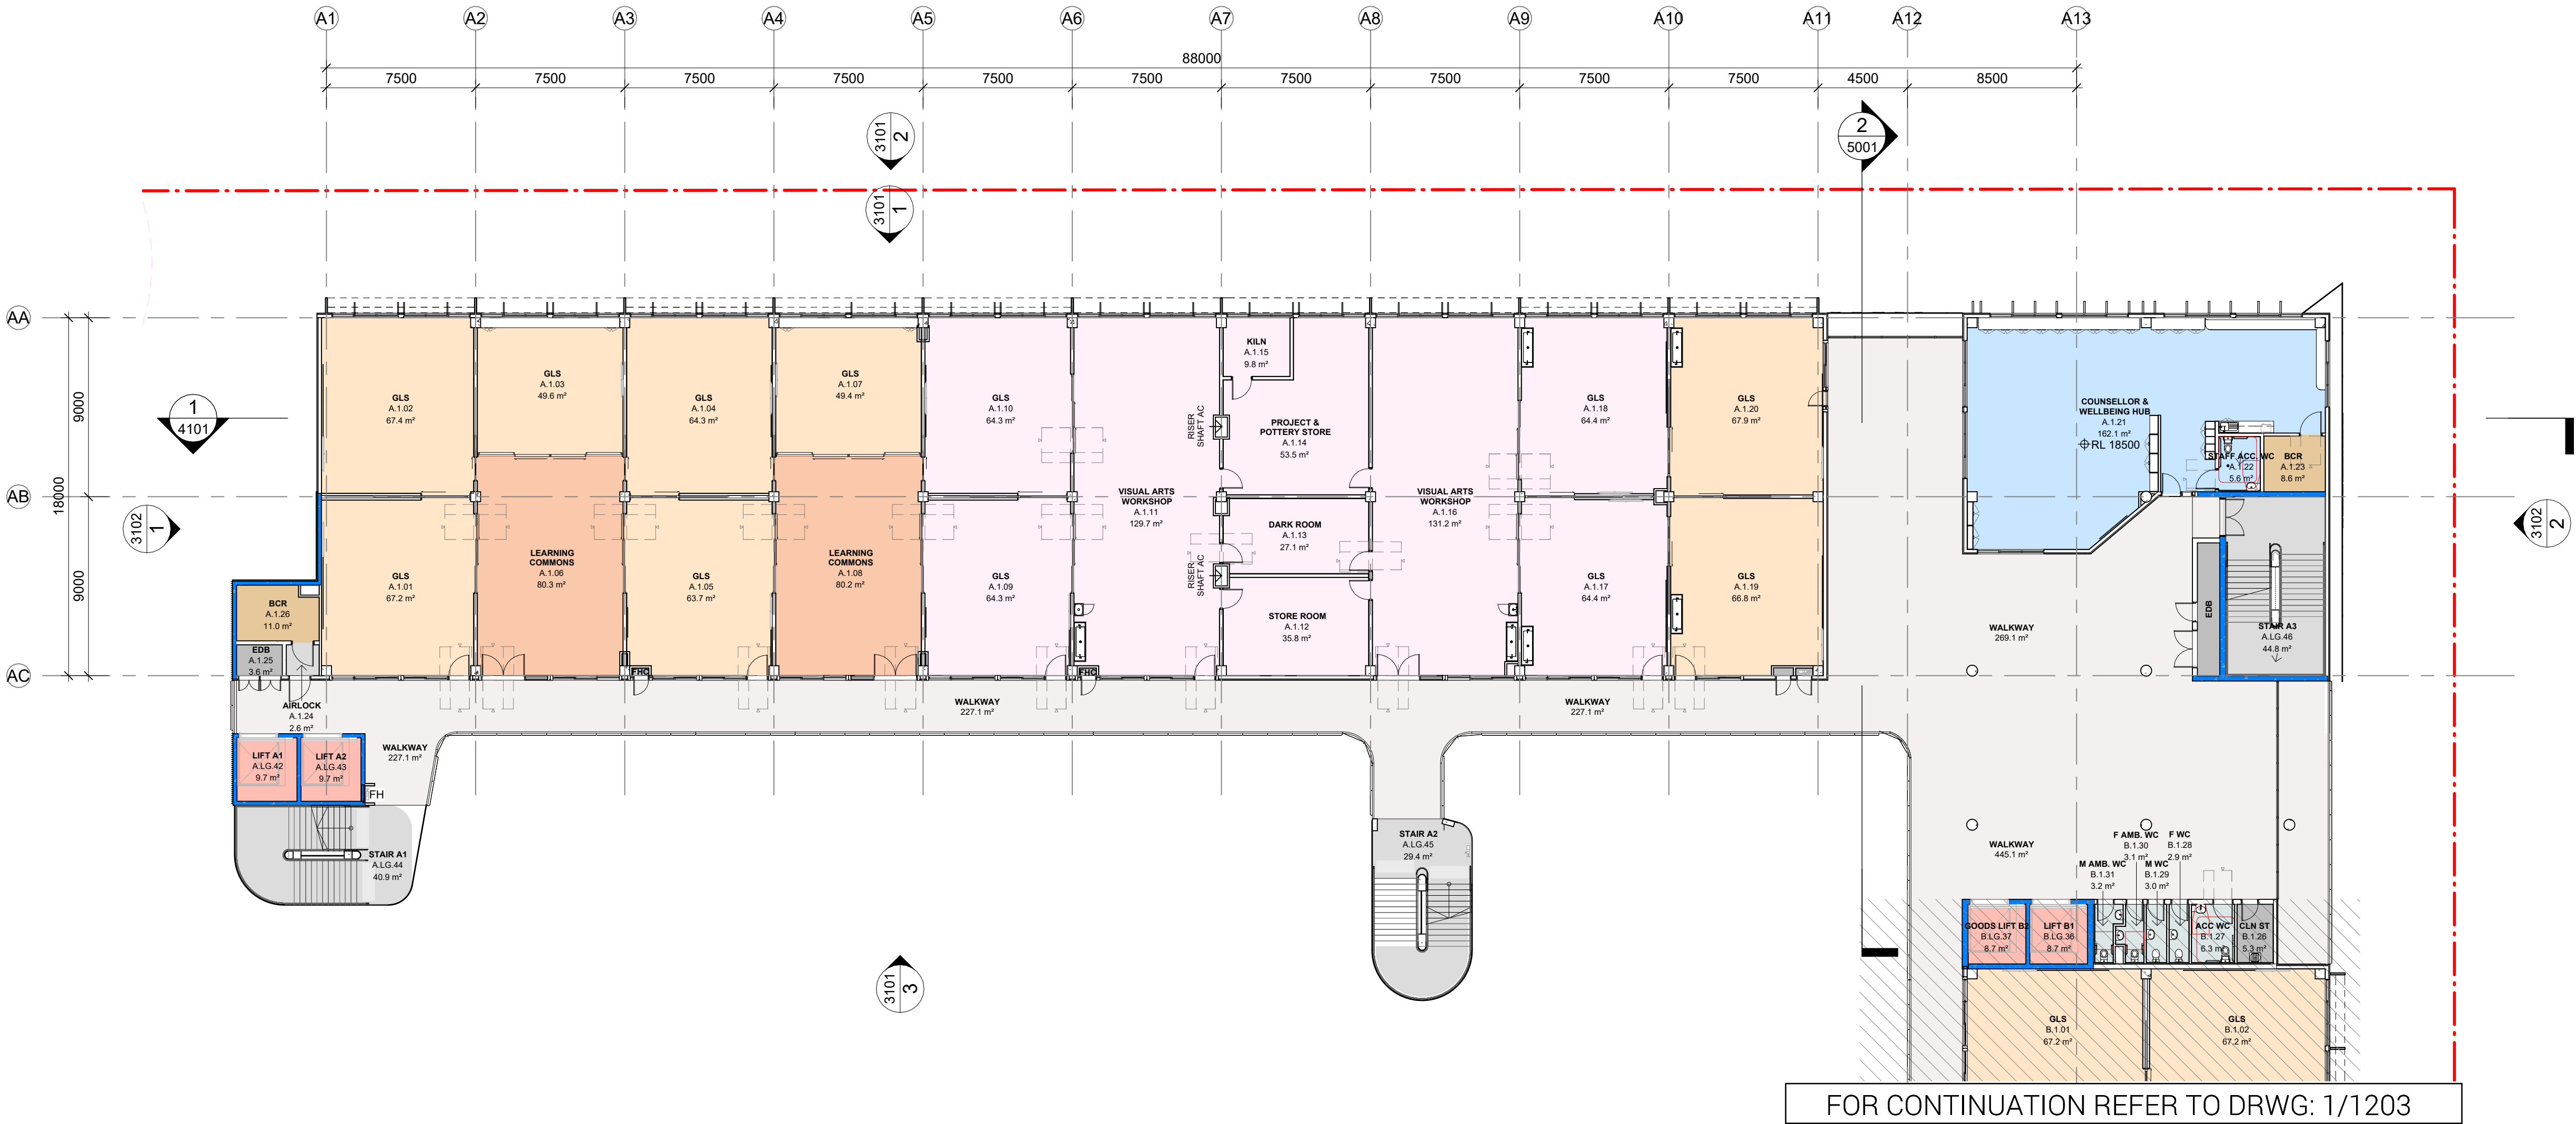

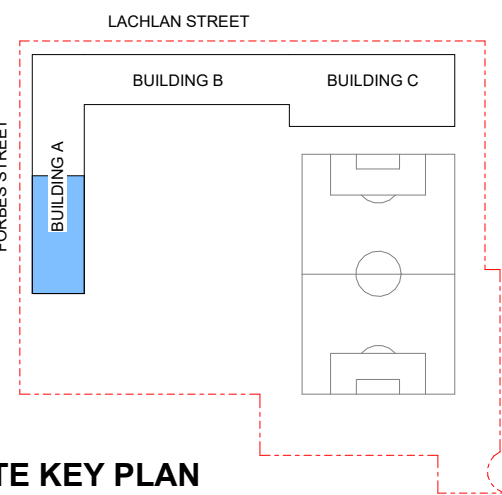

SITE KEY PLAN
N.T.S.

LEGEND

- GENERAL LEARNING SPACES (GLS)
- SUPPORT EDUCATION LEARNING UNIT (SELU)
- LEARNING COMMONS
- HEALTH & PE
- ARTS / TECH / FOOD + TEXTILES
- ADDITIONAL LEARNING UNITS
- SCIENCE LEARNING
- HALL & CANTEEN
- LIBRARY/LECTURE
- ADMIN / STAFF HUB / STAFF STUDY
- STORAGE
- SERVICES
- SERVICES COMMS
- CIRCULATION, STAIRS, TRAVEL & ENGINEERING
- LIFTS
- STUDENT AMENITIES
- SENSORY/NATURAL LEARNING COMMONS
- EXISTING BOUNDARY
- SHEAR CONCRETE WALL

DEVELOPMENT
WITHOUT CONSENT
APPLICATION

Issue No.	Date	Description	Chkd
1	19.11.2024	Draft REF Submission	EK
2	31.01.2025	Draft REF Submission	EK
3	13.02.2025	Final REF Submission	EK

Changes to this Revision

+61 2 9922 2344
Nominated Architects:
Andrew Duffin NSW 5602
Jonathan West NSW 9899
NBRS & Partners Pty Ltd VIC 51197
nbrs.com.au
ABN 16 002 247 565


Project
Liverpool Boys and Girls High School
Upgrade Project
at
Forbes St Liverpool
for
SINSW


Drawing Title
BUILDING A - LEVEL 2 PLAN

Date	13/02/2025 1:18:51 PM	
Scale	1:100 @ A1	
NBRS Project #	24089	
Drawing Reference	Revision	

LBGHS-NBRS-B00A-L2-DR-A-1104 3

Any form of replication of this drawing in full or in part without the written permission of NBRS+PARTNERS Pty Ltd constitutes an infringement of the copyright.
© 2024

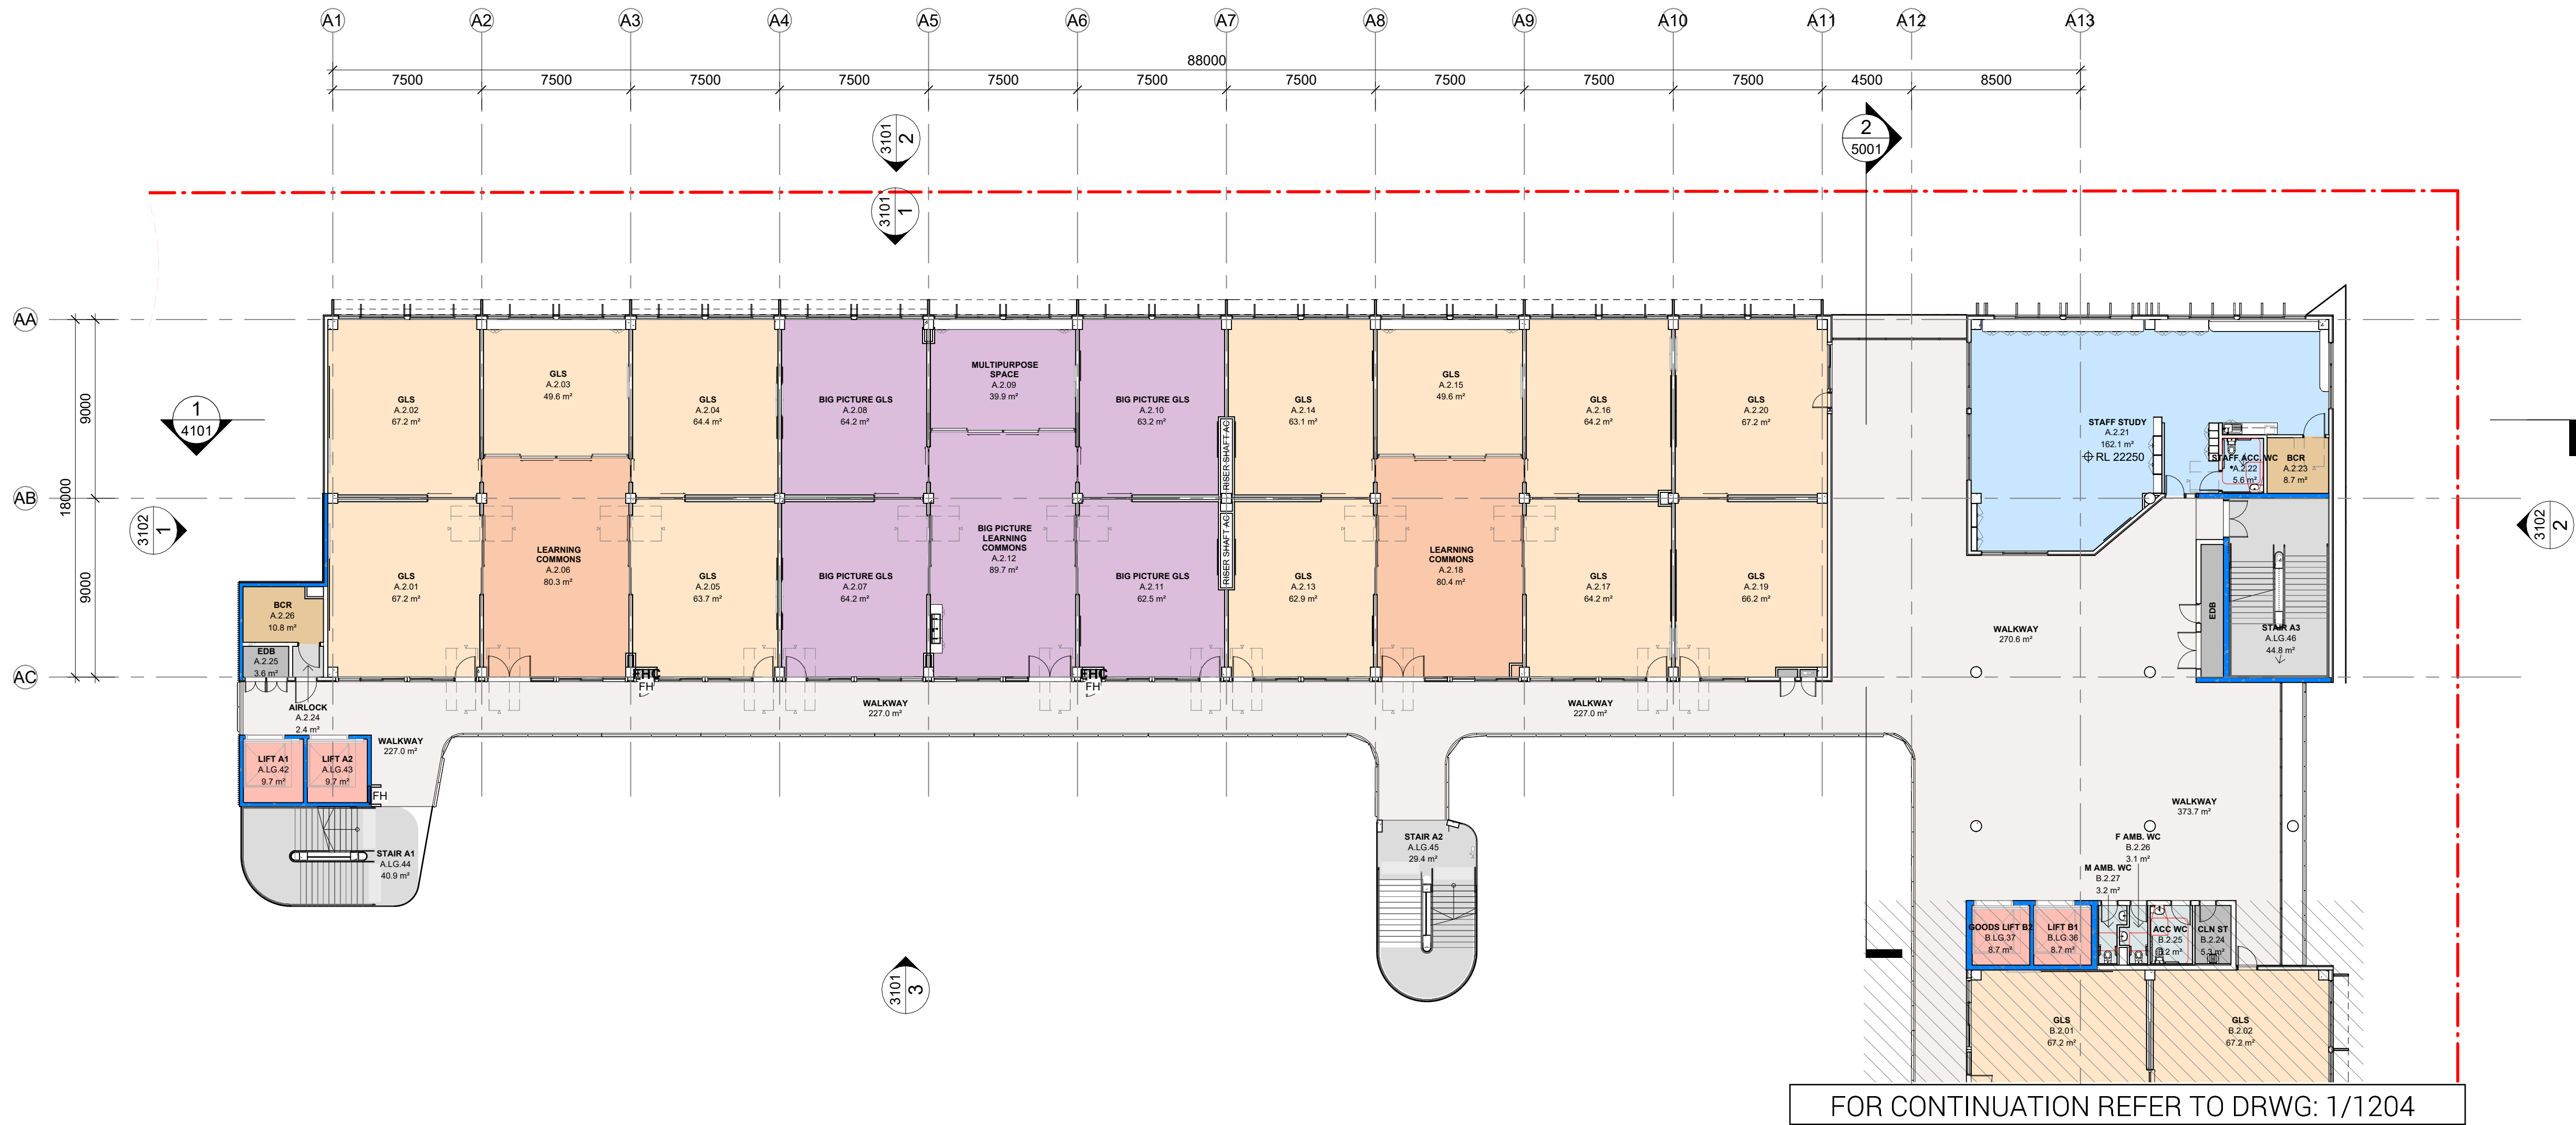

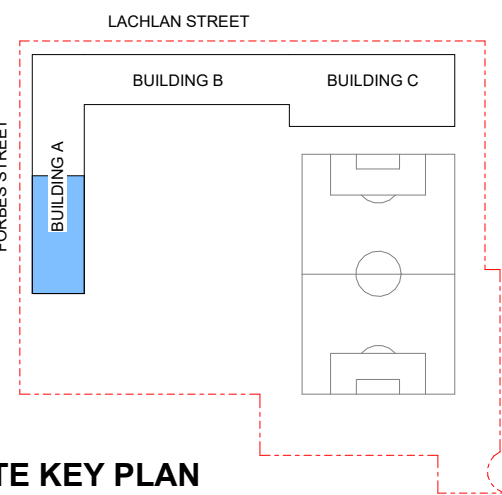

SITE KEY PLAN
N.T.S.

LEGEND

- GENERAL LEARNING SPACES (GLS)
- SUPPORT EDUCATION LEARNING UNIT (SELU)
- LEARNING COMMONS
- HEALTH & PE
- ARTS / TECH / FOOD + TEXTILES
- ADDITIONAL LEARNING UNITS
- SCIENCE LEARNING
- HALL & CANTEEN
- LIBRARY/LECTURE
- ADMIN / STAFF HUB / STAFF STUDY
- STORAGE
- SERVICES
- SERVICES COMMS
- CIRCULATION, STAIRS, TRAVEL & ENGINEERING
- LIFTS
- STUDENT AMENITIES
- SENSORY/NATURAL LEARNING COMMONS
- EXISTING BOUNDARY
- SHEAR CONCRETE WALL

DEVELOPMENT
WITHOUT CONSENT
APPLICATION

Issue No.	Date	Description	Chkd
1	19.11.2024	Draft REF Submission	EK
2	31.01.2025	Draft REF Submission	EK
3	13.02.2025	Final REF Submission	EK

Changes to this Revision


+61 2 9922 2344
Nominated Architects:
Andrew Duffin NSW 5602
Jonathan West NSW 9899
NBRS & Partners Pty Ltd VIC 51197
nbrs.com.au
ABN 16 002 247 565

Project
Liverpool Boys and Girls High School
Upgrade Project
at
Forbes St Liverpool
for
SINSW


Drawing Title
BUILDING A - LEVEL 3 PLAN

Date	13/02/2025 1:18:59 PM	Revision	3
Scale	1:100 @ A1		
NBRS Project #	24089		
Drawing Reference	LBGHS-NBRS-B00A-L3-DR-A-1105		

Any form of replication of this drawing in full or in part without the written permission of NBRS+PARTNERS Pty Ltd constitutes an infringement of the copyright.
© 2024

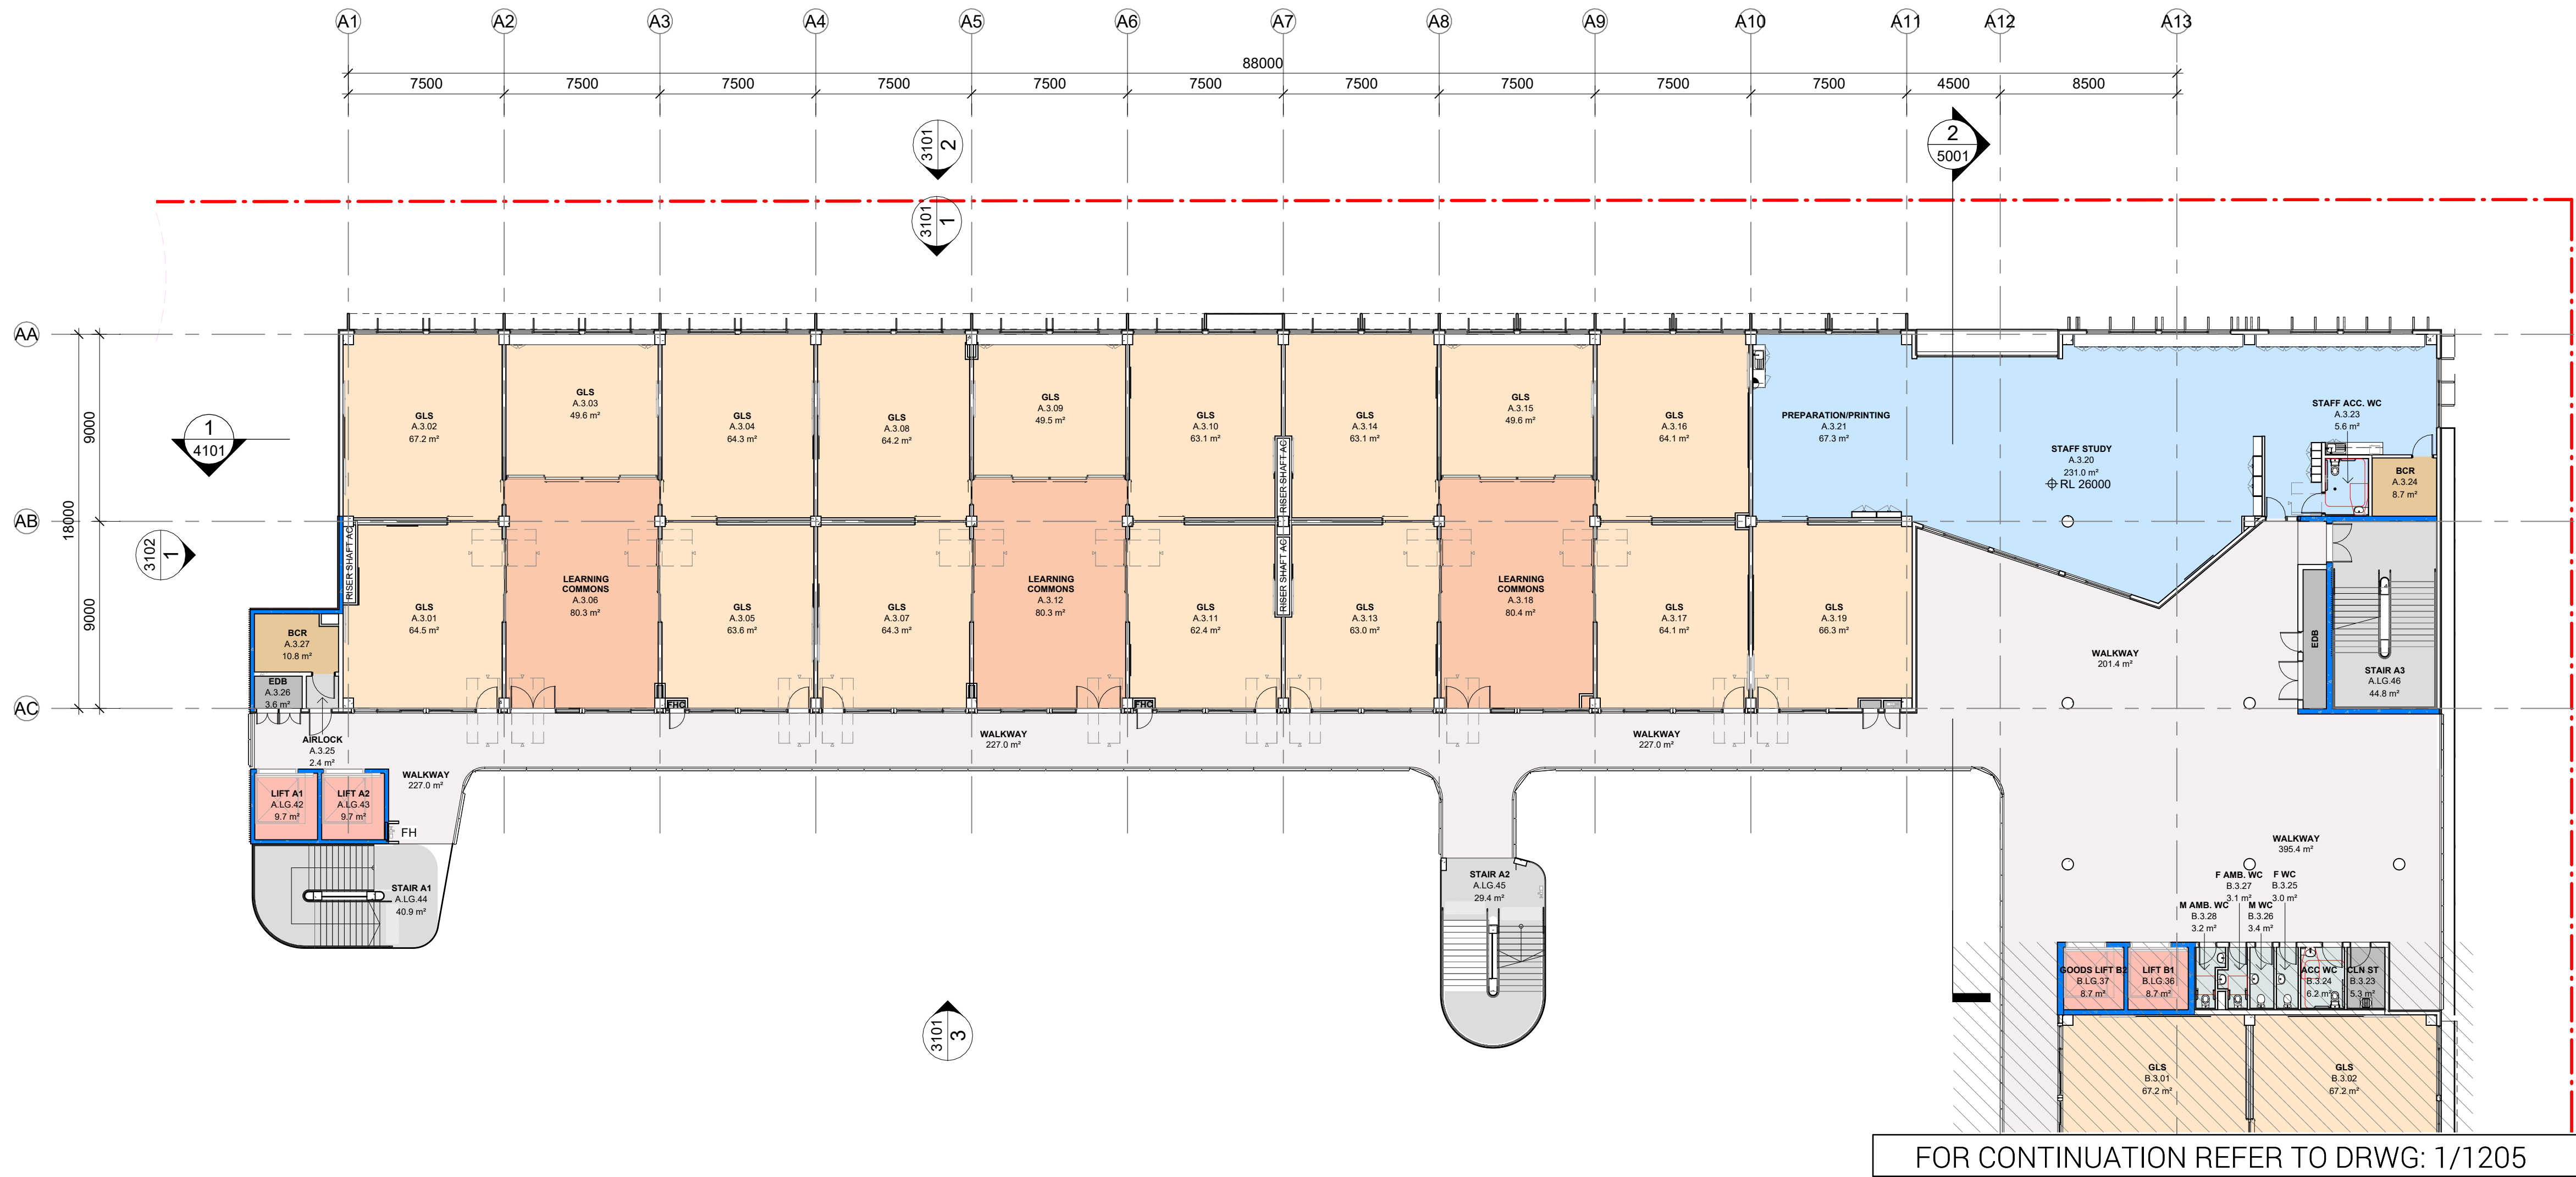

FOR CONTINUATION REFER TO DRWG: 1/1205

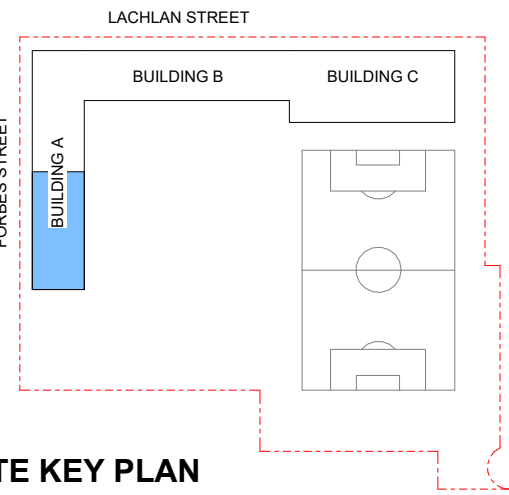

SITE KEY PLAN
N.T.S.

LEGEND

- GENERAL LEARNING SPACES (GLS)
- SUPPORT EDUCATION LEARNING UNIT (SELU)
- LEARNING COMMONS
- HEALTH & PE
- ARTS / TECH / FOOD + TEXTILES
- ADDITIONAL LEARNING UNITS
- SCIENCE LEARNING
- HALL & CANTEEN
- LIBRARY/LECTURE
- ADMIN / STAFF HUB / STAFF STUDY
- STORAGE
- SERVICES
- SERVICES COMMS
- CIRCULATION, STAIRS, TRAVEL & ENGINEERING
- LIFTS
- STUDENT AMENITIES
- SENSORY/NATURAL LEARNING COMMONS
- EXISTING BOUNDARY
- SHEAR CONCRETE WALL

DEVELOPMENT
WITHOUT CONSENT
APPLICATION

Issue		Description	Chkd
No.	Date		
1	19.11.2024	Draft REF Submission	EK
2	31.01.2025	Draft REF Submission	EK
3	13.02.2025	Final REF Submission	EK

Changes to this Revision


+61 2 9922 2344
Nominated Architects:
Andrew Duffin NSW 5602
Jonathan West NSW 9899
NBRS & Partners Pty Ltd VIC 51197
nbrs.com.au
ABN 16 002 247 565

Project
Liverpool Boys and Girls High School
Upgrade Project
at
Forbes St Liverpool
for
SINSW


Drawing Title
BUILDING A - LEVEL 4 PLAN

Date	13/02/2025 1:19:07 PM	
Scale	1:100 @ A1	
NBRS Project #	24089	
Drawing Reference	Revision	
LBGHS-NBRS-B00A-L4-DR-A-1106	3	

Any form of replication of this drawing in full or in part without the written permission of NBRS+PARTNERS Pty Ltd constitutes an infringement of the copyright.
© 2024

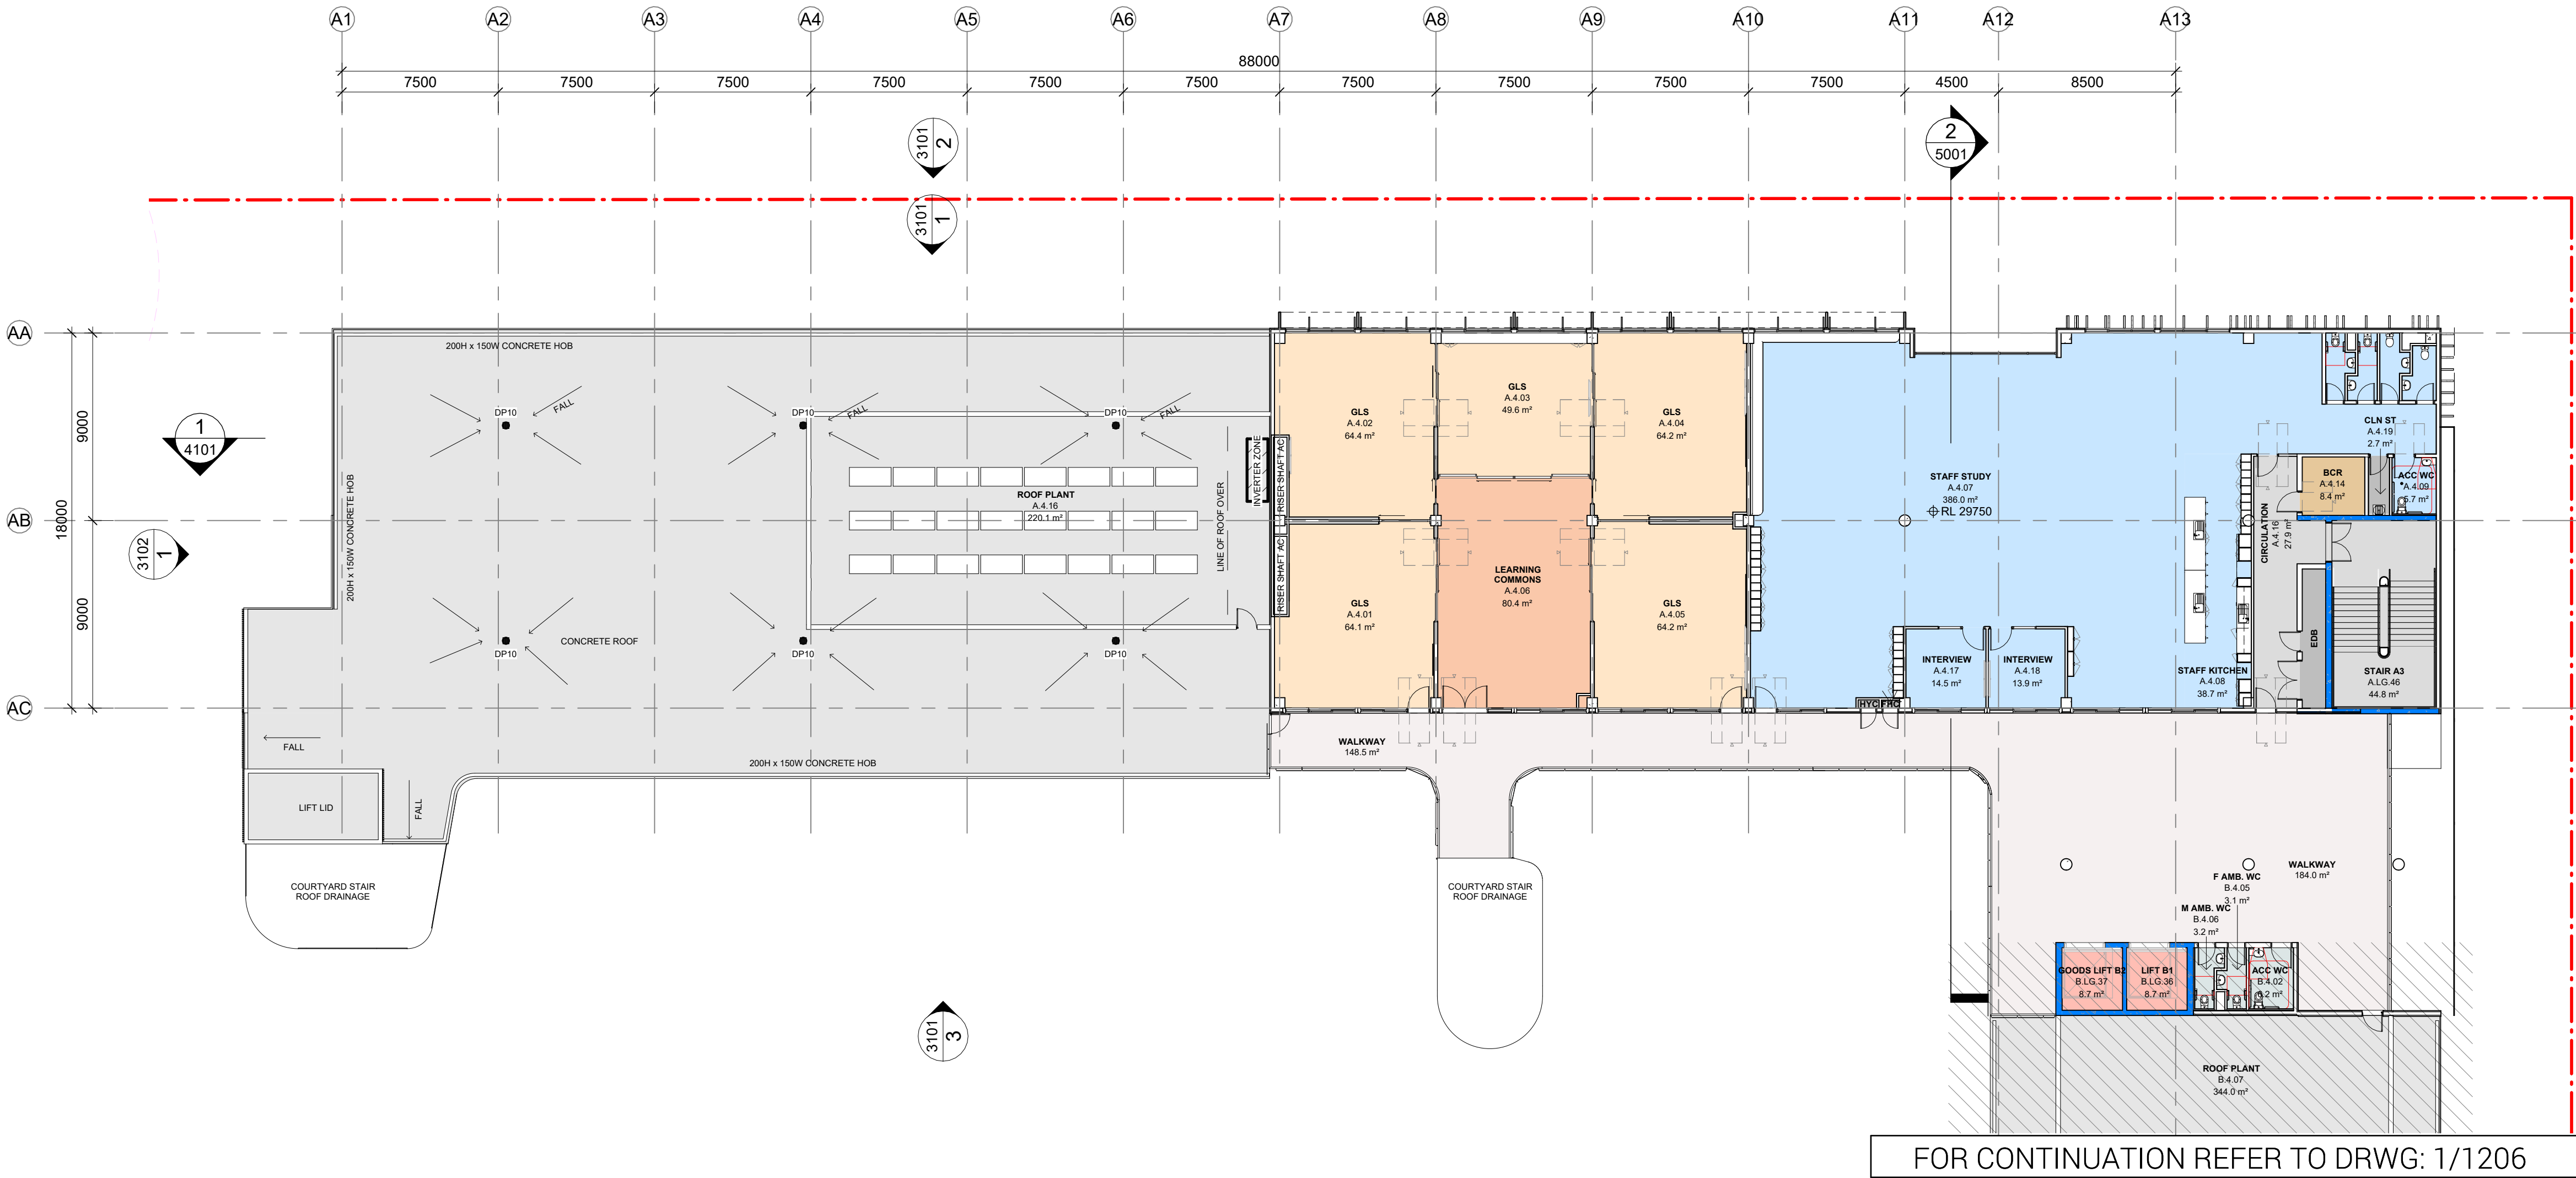

FOR CONTINUATION REFER TO DRWG: 1/1206

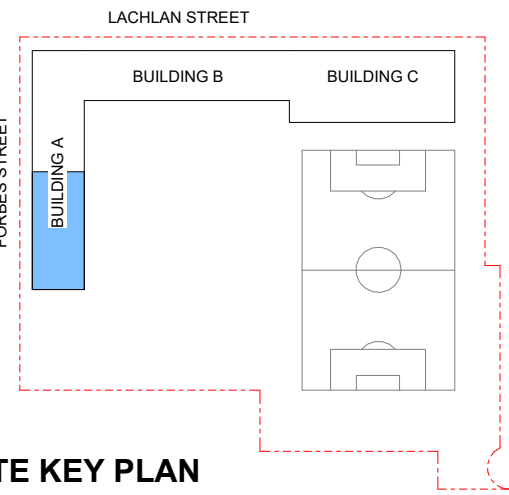

SITE KEY PLAN
N.T.S.

LEGEND

- GENERAL LEARNING SPACES (GLS)
- SUPPORT EDUCATION LEARNING UNIT (SELU)
- LEARNING COMMONS
- HEALTH & PE
- ARTS / TECH / FOOD + TEXTILES
- ADDITIONAL LEARNING UNITS
- SCIENCE LEARNING
- HALL & CANTEEN
- LIBRARY/LECTURE
- ADMIN / STAFF HUB / STAFF STUDY
- STORAGE
- SERVICES
- SERVICES COMMS
- CIRCULATION, STAIRS, TRAVEL & ENGINEERING
- LIFTS
- STUDENT AMENITIES
- SENSORY/NATURAL LEARNING COMMONS
- EXISTING BOUNDARY
- SHEAR CONCRETE WALL

DEVELOPMENT
WITHOUT CONSENT
APPLICATION

Issue No.	Date	Description	Chkd
1	19.11.2024	Draft REF Submission	EK
2	31.01.2025	Draft REF Submission	EK
3	13.02.2025	Final REF Submission	EK

Changes to this Revision


+61 2 9922 2344
Nominated Architects:
Andrew Duffin NSW 5602
Jonathan West NSW 9899
NBRS & Partners Pty Ltd VIC 51197
nbrs.com.au
ABN 16 002 247 565

Project
Liverpool Boys and Girls High School
Upgrade Project
at
Forbes St Liverpool
for
SINSW

Drawing Title
BUILDING A - ROOF PLAN

Date 13/02/2025 1:19:12 PM
Scale 1:100 @ A1
NBRS Project # 24089
Drawing Reference
Revision
LBGHS-NBRS-B00A-LR-DR-A-1107 3

Any form of replication of this drawing in full or in part without the written permission of NBRS+PARTNERS Pty Ltd constitutes an infringement of the copyright.
© 2024

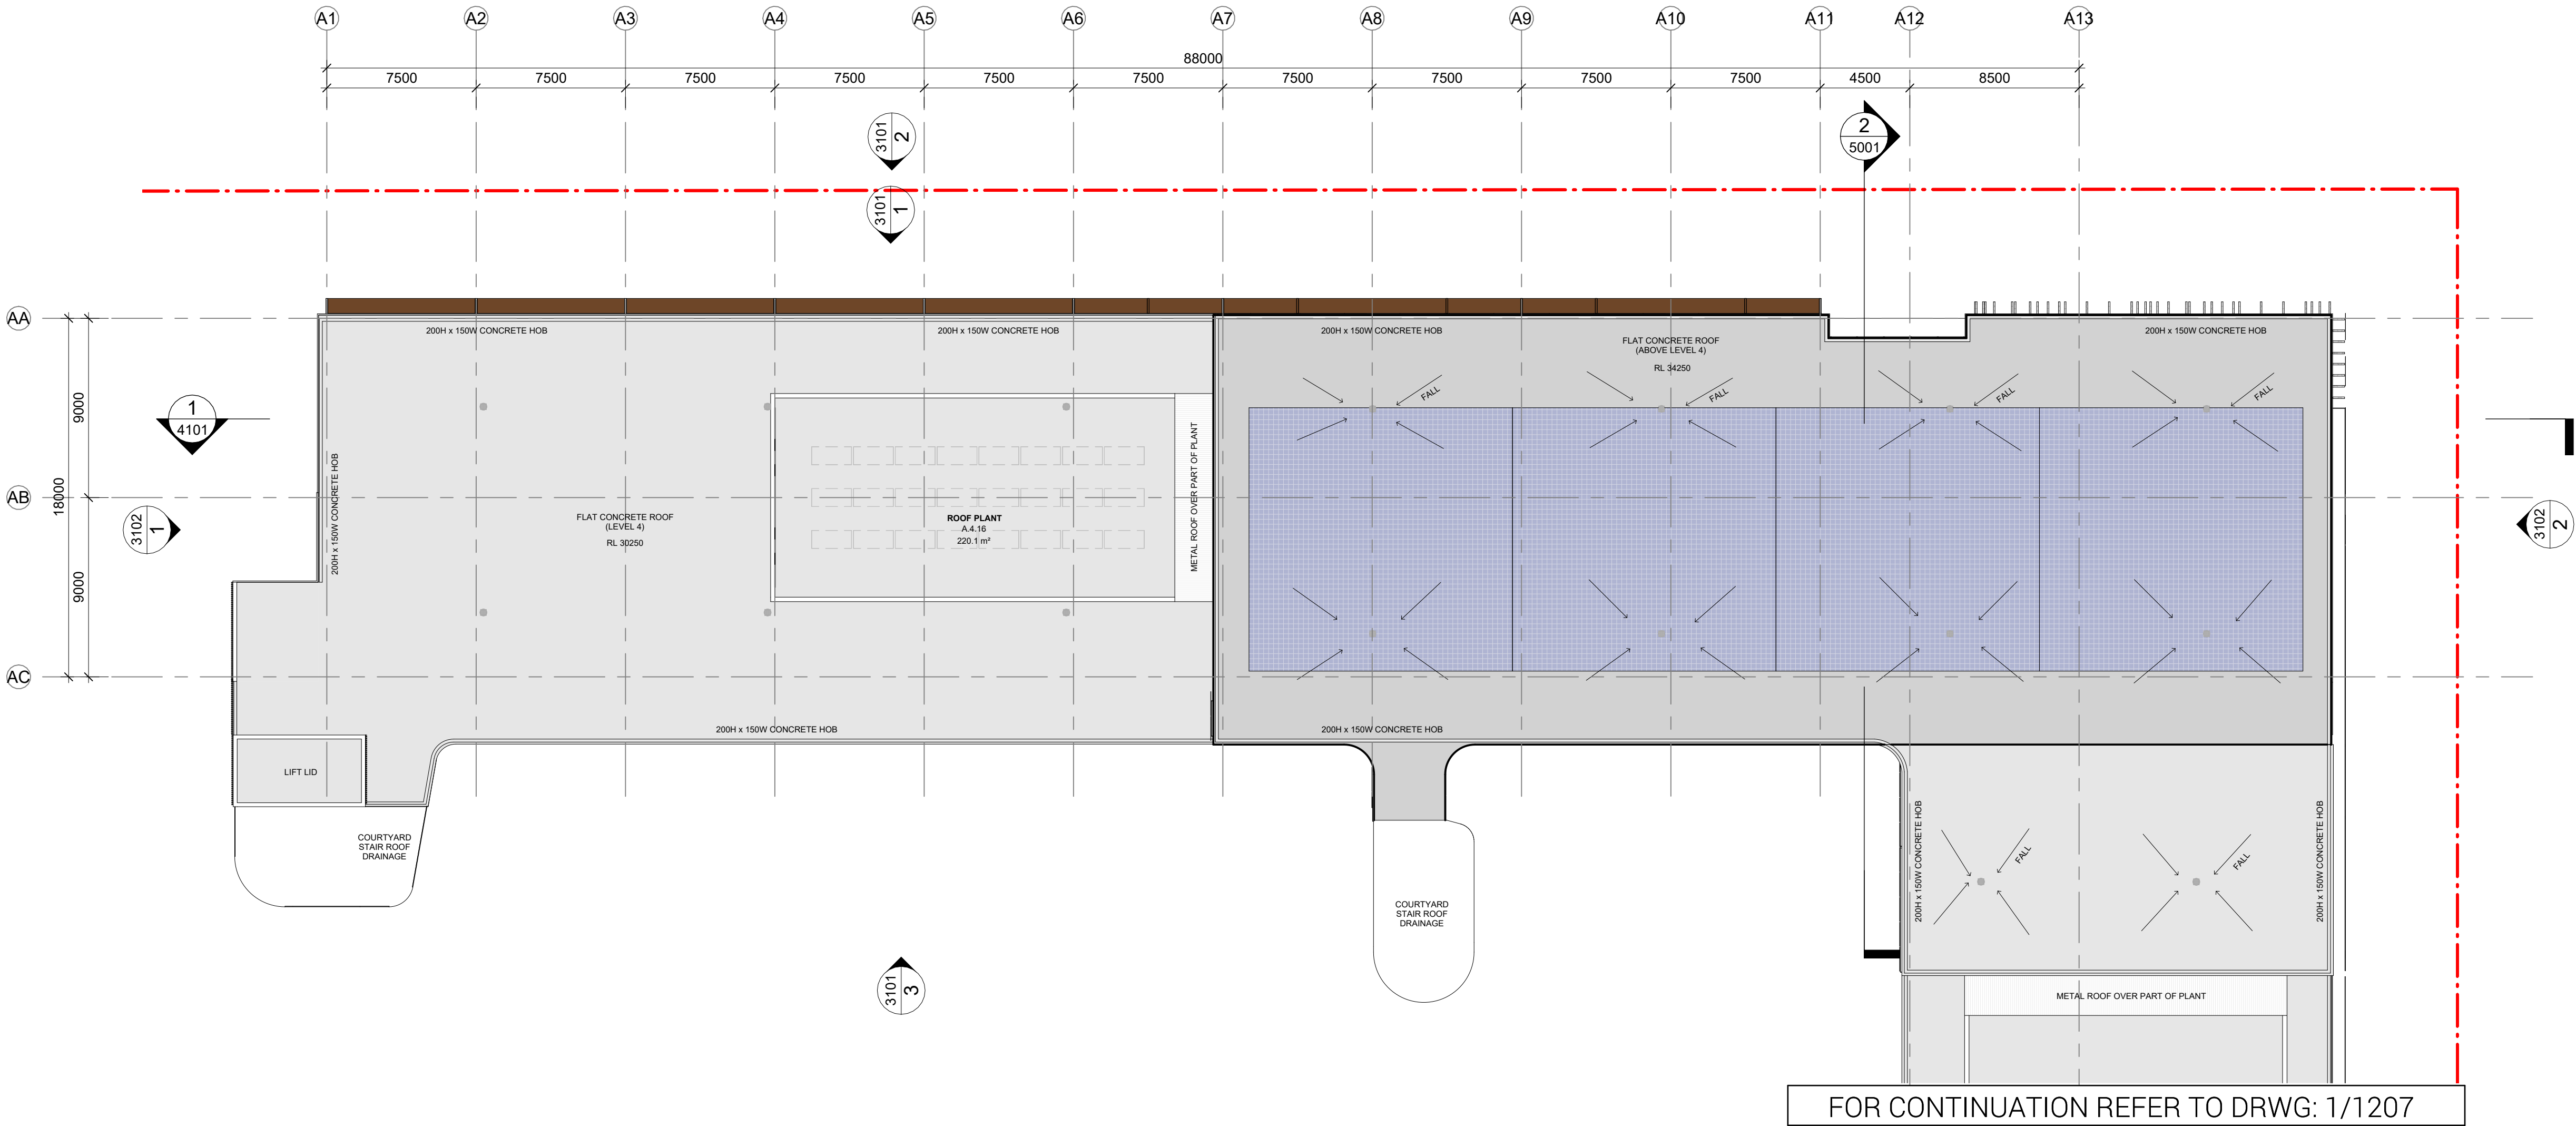

CODE	DESCRIPTION
BAL20	BALUSTRADE - WITH INFILL PANELS
BWK01	FACE BRICKWORK TYPE 1
BWK02	FACE BRICKWORK - GLAZED
CFC01	COMPRESSED FIBRE CEMENT CLADDING - NATURAL
CFC02	COMPRESSED FIBRE CEMENT CLADDING - CHARCOAL
CFC03	COMPRESSED FIBRE CEMENT CLADDING - QUINTA
CR01	CONCRETE RENDER - ECOTONE STAIN FINISH - TYPE 1
CR02	CONCRETE RENDER - ECOTONE STAIN FINISH - TYPE 2
LV03	ACOUSTIC LOUVRES - 300
SCN01.1	ALUM PERF SCREEN - TERRITORY RED
SCN02.1	ALUM PERF SCREEN - TERRITORY RED
SCN11	METAL SUN HOOD - TIMBER LOOK FAÇADE BLADES
SCN12	METAL SUN HOOD - WINDOW SURROUND



1 BUILDING A - WEST ELEVATION
1 : 200



2 BUILDING A - WEST INTERNAL ELEVATION
1 : 200



3 BUILDING A - EAST ELEVATION
1 : 200

DEVELOPMENT WITHOUT CONSENT APPLICATION

Issue				
No.	Date	Description		Chkd
1	19.11.2024	Draft REF Submission		EK
2	31.01.2025	Draft REF Submission		EK
3	13.02.2025	Final REF Submission		EK

Changes to this Revision

+61 2 9922 2344
Nominated Architects:
Andrew Duffin NSW 5602
Jonathan West NSW 9899
NBRS & Partners Pty Ltd VIC 51197
nbrs.com.au
ABN 16 002 247 565

Project
Liverpool Boys and Girls High School
Upgrade Project
at
Forbes St Liverpool
for
SINSW

Drawing Title
BUILDING A - ELEVATIONS

Date 13/02/2025 2:01:57 PM
Scale 1:200 @ A1
NBRS Project # 24089
Drawing Reference
LBGHS-NBRS-B00A-ZZ-DR-A-3101
Revision
3

Any form of replication of this drawing in full or in part without the written permission of NBRS+PARTNERS Pty Ltd constitutes an infringement of the copyright.
© 2024

CODE	DESCRIPTION
BAL20	BALUSTRADE – WITH INFILL PANELS
BAT01	BATTEN TYPE 01 - 150x50 RHS
BWK01	FACE BRICKWORK TYPE 1
BWK02	FACE BRICKWORK - GLAZED
CFC01	COMPRESSED FIBRE CEMENT CLADDING - NATURAL
CFC02	COMPRESSED FIBRE CEMENT CLADDING - CHARCOAL
CFC03	COMPRESSED FIBRE CEMENT CLADDING - QUINTA
CR02	CONCRETE RENDER - ECOTONE STAIN FINISH - TYPE 2
MS02	SAFETY MESH LINING - TYPE 1
SCN01.1	ALUM PERF SCREEN - TERRITORY RED
SCN02.1	ALUM PERF SCREEN - TERRITORY RED



1 BUILDING A - SOUTH ELEVATION
1 : 200

DEVELOPMENT
WITHOUT CONSENT
APPLICATION

Issue No.	Date	Description	Chkd
1	19.11.2024	Draft REF Submission	EK
2	31.01.2025	Draft REF Submission	EK
3	13.02.2025	Final REF Submission	EK

Changes to this Revision

+61 2 9922 2344
Nominated Architects:
Andrew Duffin NSW 5602
Jonathan West NSW 9899
NBRS & Partners Pty Ltd VIC 51197
nbrs.com.au
ABN 16 002 247 565

Project
Liverpool Boys and Girls High School
Upgrade Project
at
Forbes St Liverpool
for
SINSW

Drawing Title
BUILDING A - ELEVATIONS

Date	13/02/2025 2:02:21 PM
Scale	1:200 @ A1
NBRS Project #	24089
Drawing Reference	Revision
LBGHS-NBRS-B00A-ZZ-DR-A-3102	3


Any form of replication of this drawing in full or in part without the written permission of NBRS+PARTNERS Pty Ltd constitutes an infringement of the copyright.
© 2024



2 BUILDING A - NORTH ELEVATION
1 : 200

LEGEND

- GENERAL LEARNING SPACES (GLS)
- SUPPORT EDUCATION LEARNING UNIT (SELU)
- LEARNING COMMONS
- HEALTH & PE
- ARTS / TECH / FOOD + TEXTILES
- ADDITIONAL LEARNING UNITS
- SCIENCE LEARNING
- HALL & CANTEEN
- LIBRARY/LECTURE
- ADMIN / STAFF HUB / STAFF STUDY
- STORAGE
- SERVICES
- SERVICES COMMS
- CIRCULATION, STAIRS, TRAVEL & ENGINEERING
- LIFTS
- STUDENT AMENITIES
- SENSORY/NATURAL LEARNING COMMONS
- EXISTING BOUNDARY
- SHEAR CONCRETE WALL

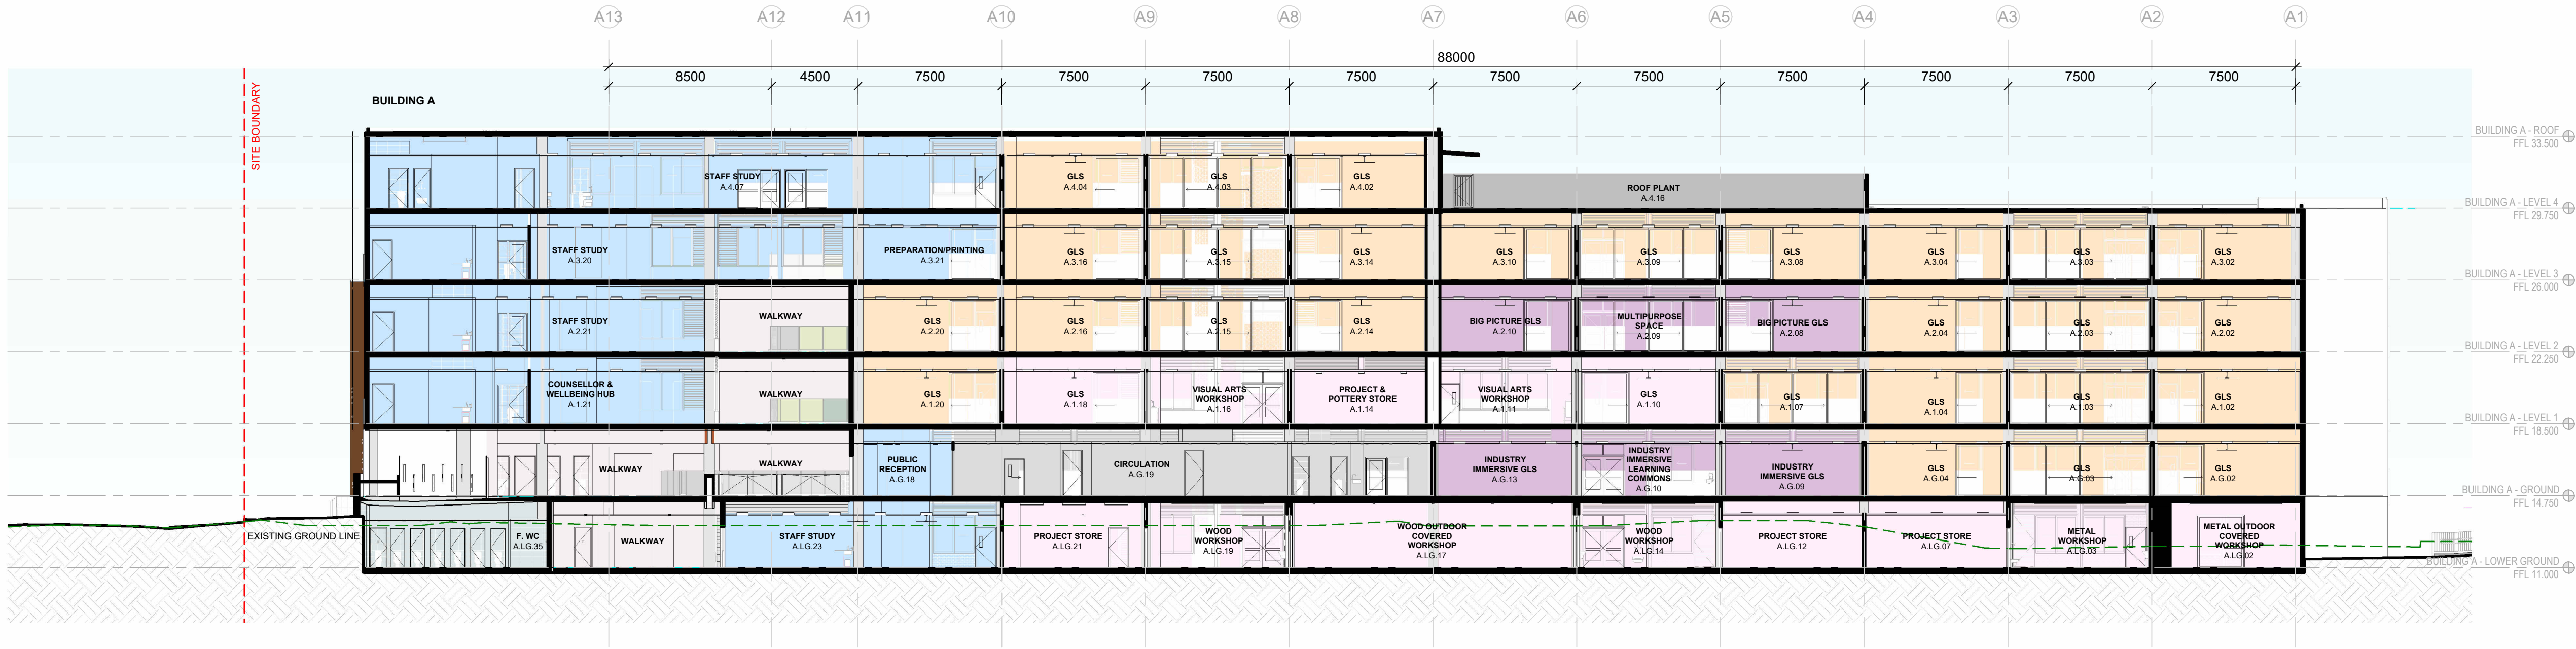

1 BUILDING A - SECTION 01
1 : 200

DEVELOPMENT
WITHOUT CONSENT
APPLICATION

Issue				
No.	Date	Description	Chkd	
1	19.11.2024	Draft REF Submission	EK	
2	31.01.2025	Draft REF Submission	EK	
3	13.02.2025	Final REF Submission	EK	

Changes to this Revision

+61 2 9922 2344
Nominated Architects:
Andrew Duffin NSW 5602
Jonathan West NSW 9899
NBRS & Partners Pty Ltd VIC 51197
nbrs.com.au
ABN 16 002 247 565

Project
Liverpool Boys and Girls High School
Upgrade Project
at
Forbes St Liverpool
for
SINSW

Drawing Title
BUILDING A - SECTIONS

Date 13/02/2025 1:21:39 PM
Scale 1:200 @ A1
NBRS Project # 24089
Drawing Reference
Revision
LBGHS-NBRS-B00A-ZZ-DR-A-4101 3

Any form of replication of this drawing in full or in part without the written permission of NBRS+PARTNERS Pty Ltd constitutes an infringement of the copyright.
© 2024

LEGEND

- GENERAL LEARNING SPACES (GLS)
- SUPPORT EDUCATION LEARNING UNIT (SELU)
- LEARNING COMMONS
- HEALTH & PE
- ARTS / TECH / FOOD + TEXTILES
- ADDITIONAL LEARNING UNITS
- SCIENCE LEARNING
- HALL & CANTEEN
- LIBRARY/LECTURE
- ADMIN / STAFF HUB / STAFF STUDY
- STORAGE
- SERVICES
- SERVICES COMMS
- CIRCULATION, STAIRS, TRAVEL & ENGINEERING
- LIFTS
- STUDENT AMENITIES
- SENSORY/NATURAL LEARNING COMMONS
- EXISTING BOUNDARY
- SHEAR CONCRETE WALL

DEVELOPMENT
WITHOUT CONSENT
APPLICATION

Issue No.	Date	Description	Chkd
1	19.11.2024	Draft REF Submission	EK
2	31.01.2025	Draft REF Submission	EK
3	13.02.2025	Final REF Submission	EK

Changes to this Revision


+61 2 9922 2344
Nominated Architects:
Andrew Duffin NSW 5602
Jonathan West NSW 9899
NBRS & Partners Pty Ltd VIC 51197
nbrs.com.au
ABN 16 002 247 565

Project
Liverpool Boys and Girls High School
Upgrade Project
at
Forbes St Liverpool
for
SINSW

Drawing Title
BUILDING A - TYPICAL WALL SECTIONS


Date 13/02/2025 1:21:50 PM
Scale 1:200 @ A1
NBRS Project # 24089
Drawing Reference
LBGHS-NBRS-B00A-ZZ-DR-A-5001
Revision 3

Any form of replication of this drawing in full or in part without the written permission of NBRS+PARTNERS Pty Ltd constitutes an infringement of the copyright.

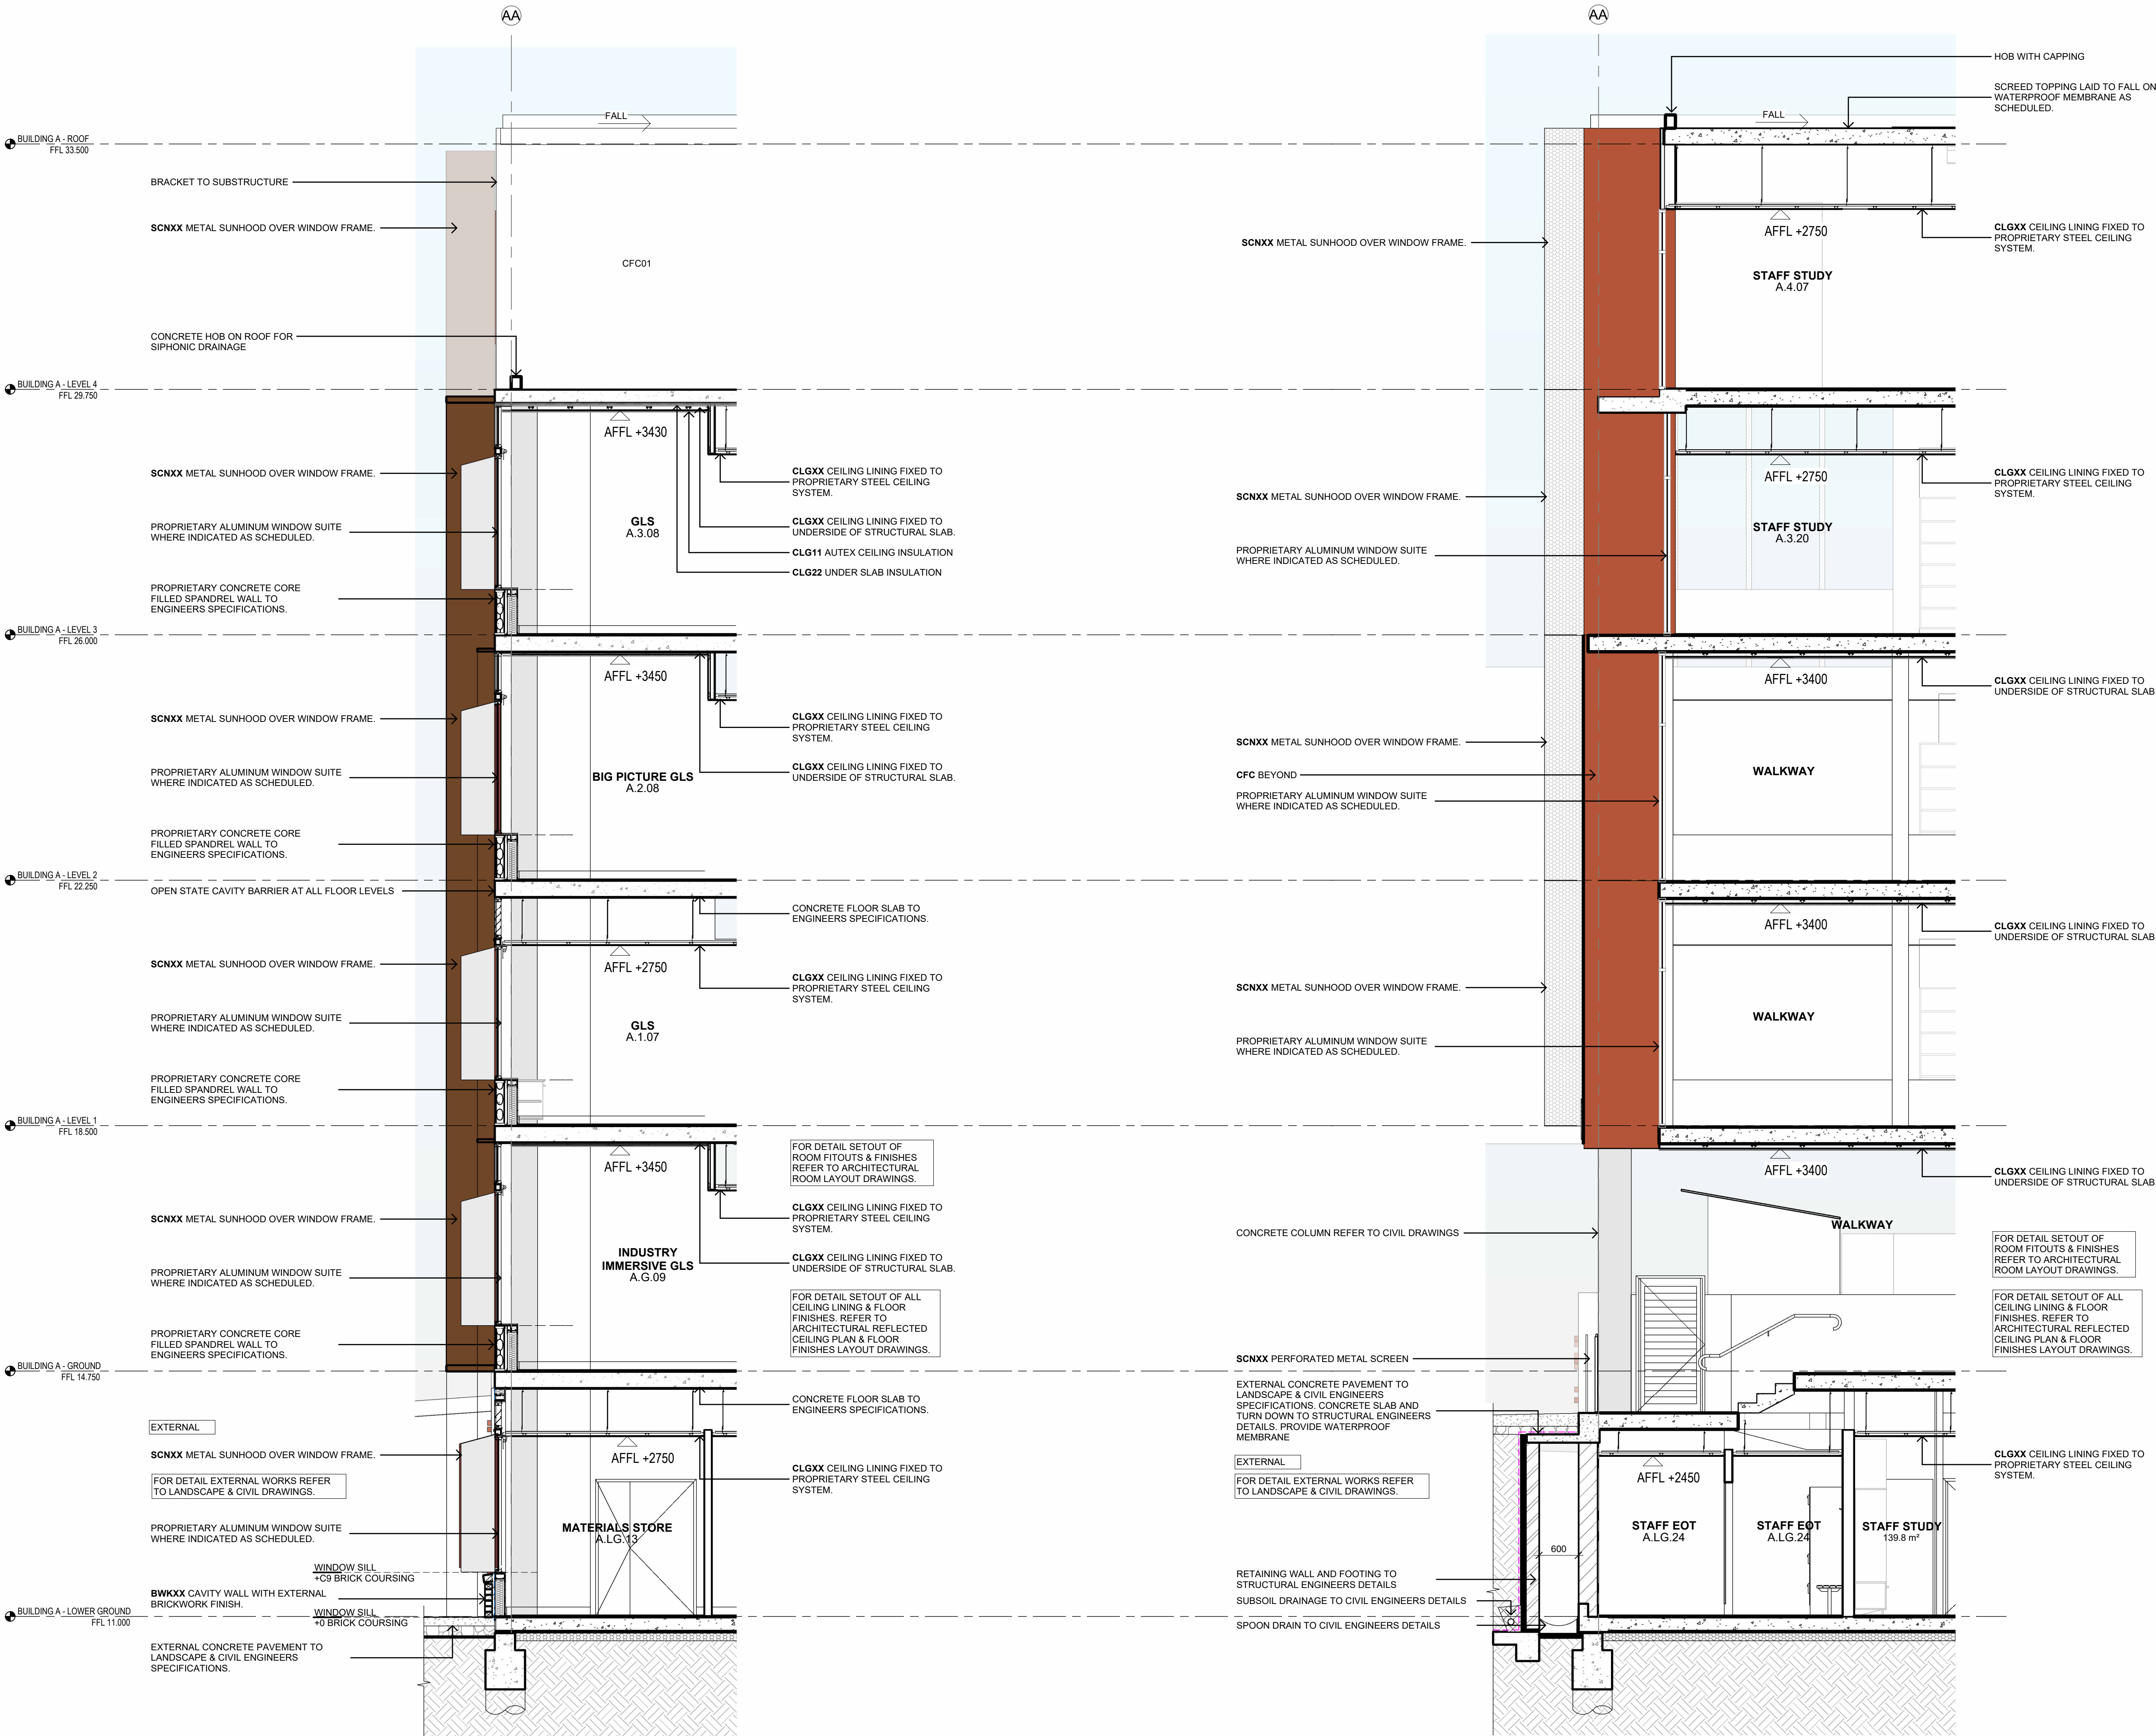

1 BUILDING A - WALL SECTION 1 (STREET SIDE)
1: 50

2 BUILDING A - WALL SECTION 2 (COURTYARD)
1: 50

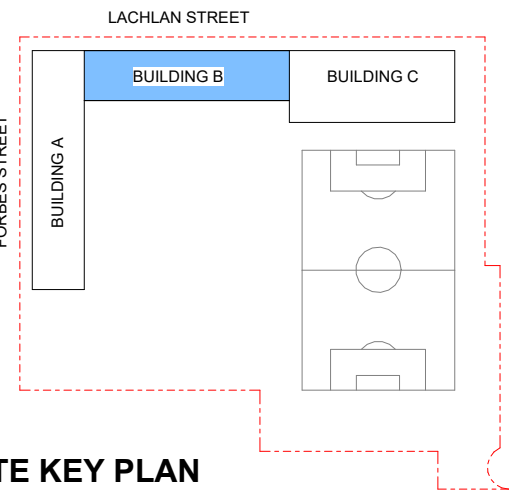

SITE KEY PLAN
N.T.S.

LEGEND

- GENERAL LEARNING SPACES (GLS)
- SUPPORT EDUCATION LEARNING UNIT (SELU)
- LEARNING COMMONS
- HEALTH & PE
- ARTS / TECH / FOOD + TEXTILES
- ADDITIONAL LEARNING UNITS
- SCIENCE LEARNING
- GYM & CANTEN
- LIBRARY/LECTURE
- ADMIN / STAFF HUB / STAFF STUDY
- STORAGE
- SERVICES
- SERVICES COMMS
- CIRCULATION, STAIRS, TRAVEL & ENGINEERING
- LIFTS
- STUDENT AMENITIES
- NATURAL LEARNING COMMONS
- EXISTING BOUNDARY
- SHEAR CONCRETE WALL

DEVELOPMENT
WITHOUT CONSENT
APPLICATION

Issue No.	Date	Description	Chkd
1	19.11.2024	DRAFT REF SUBMISSION	EK
2	31.01.2025	Draft REF Submission	EK
3	13.02.2025	Final REF Submission	EK

Changes to this Revision


+61 2 9922 2344
Nominated Architects:
Andrew Duffin NSW 5602
Jonathan West NSW 9899
NBRS & Partners Pty Ltd VIC 51197
nbrs.com.au
ABN 16 002 247 565

Project
Liverpool Boys and Girls High School
Upgrade Project
at
Forbes St Liverpool
for
SINSW

Drawing Title
BUILDING B - LOWER GROUND PLAN


Date	13/02/2025 2:13:13 PM	Revision	
Scale	1:200 @ A1		
Drawing Reference	NBRS Project # 24089		
	LBGHS-NBRS-B00B-GB-DR-A-1201		3

Any form of replication of this drawing in full or in part without the written permission of NBRS+PARTNERS Pty Ltd constitutes an infringement of the copyright.

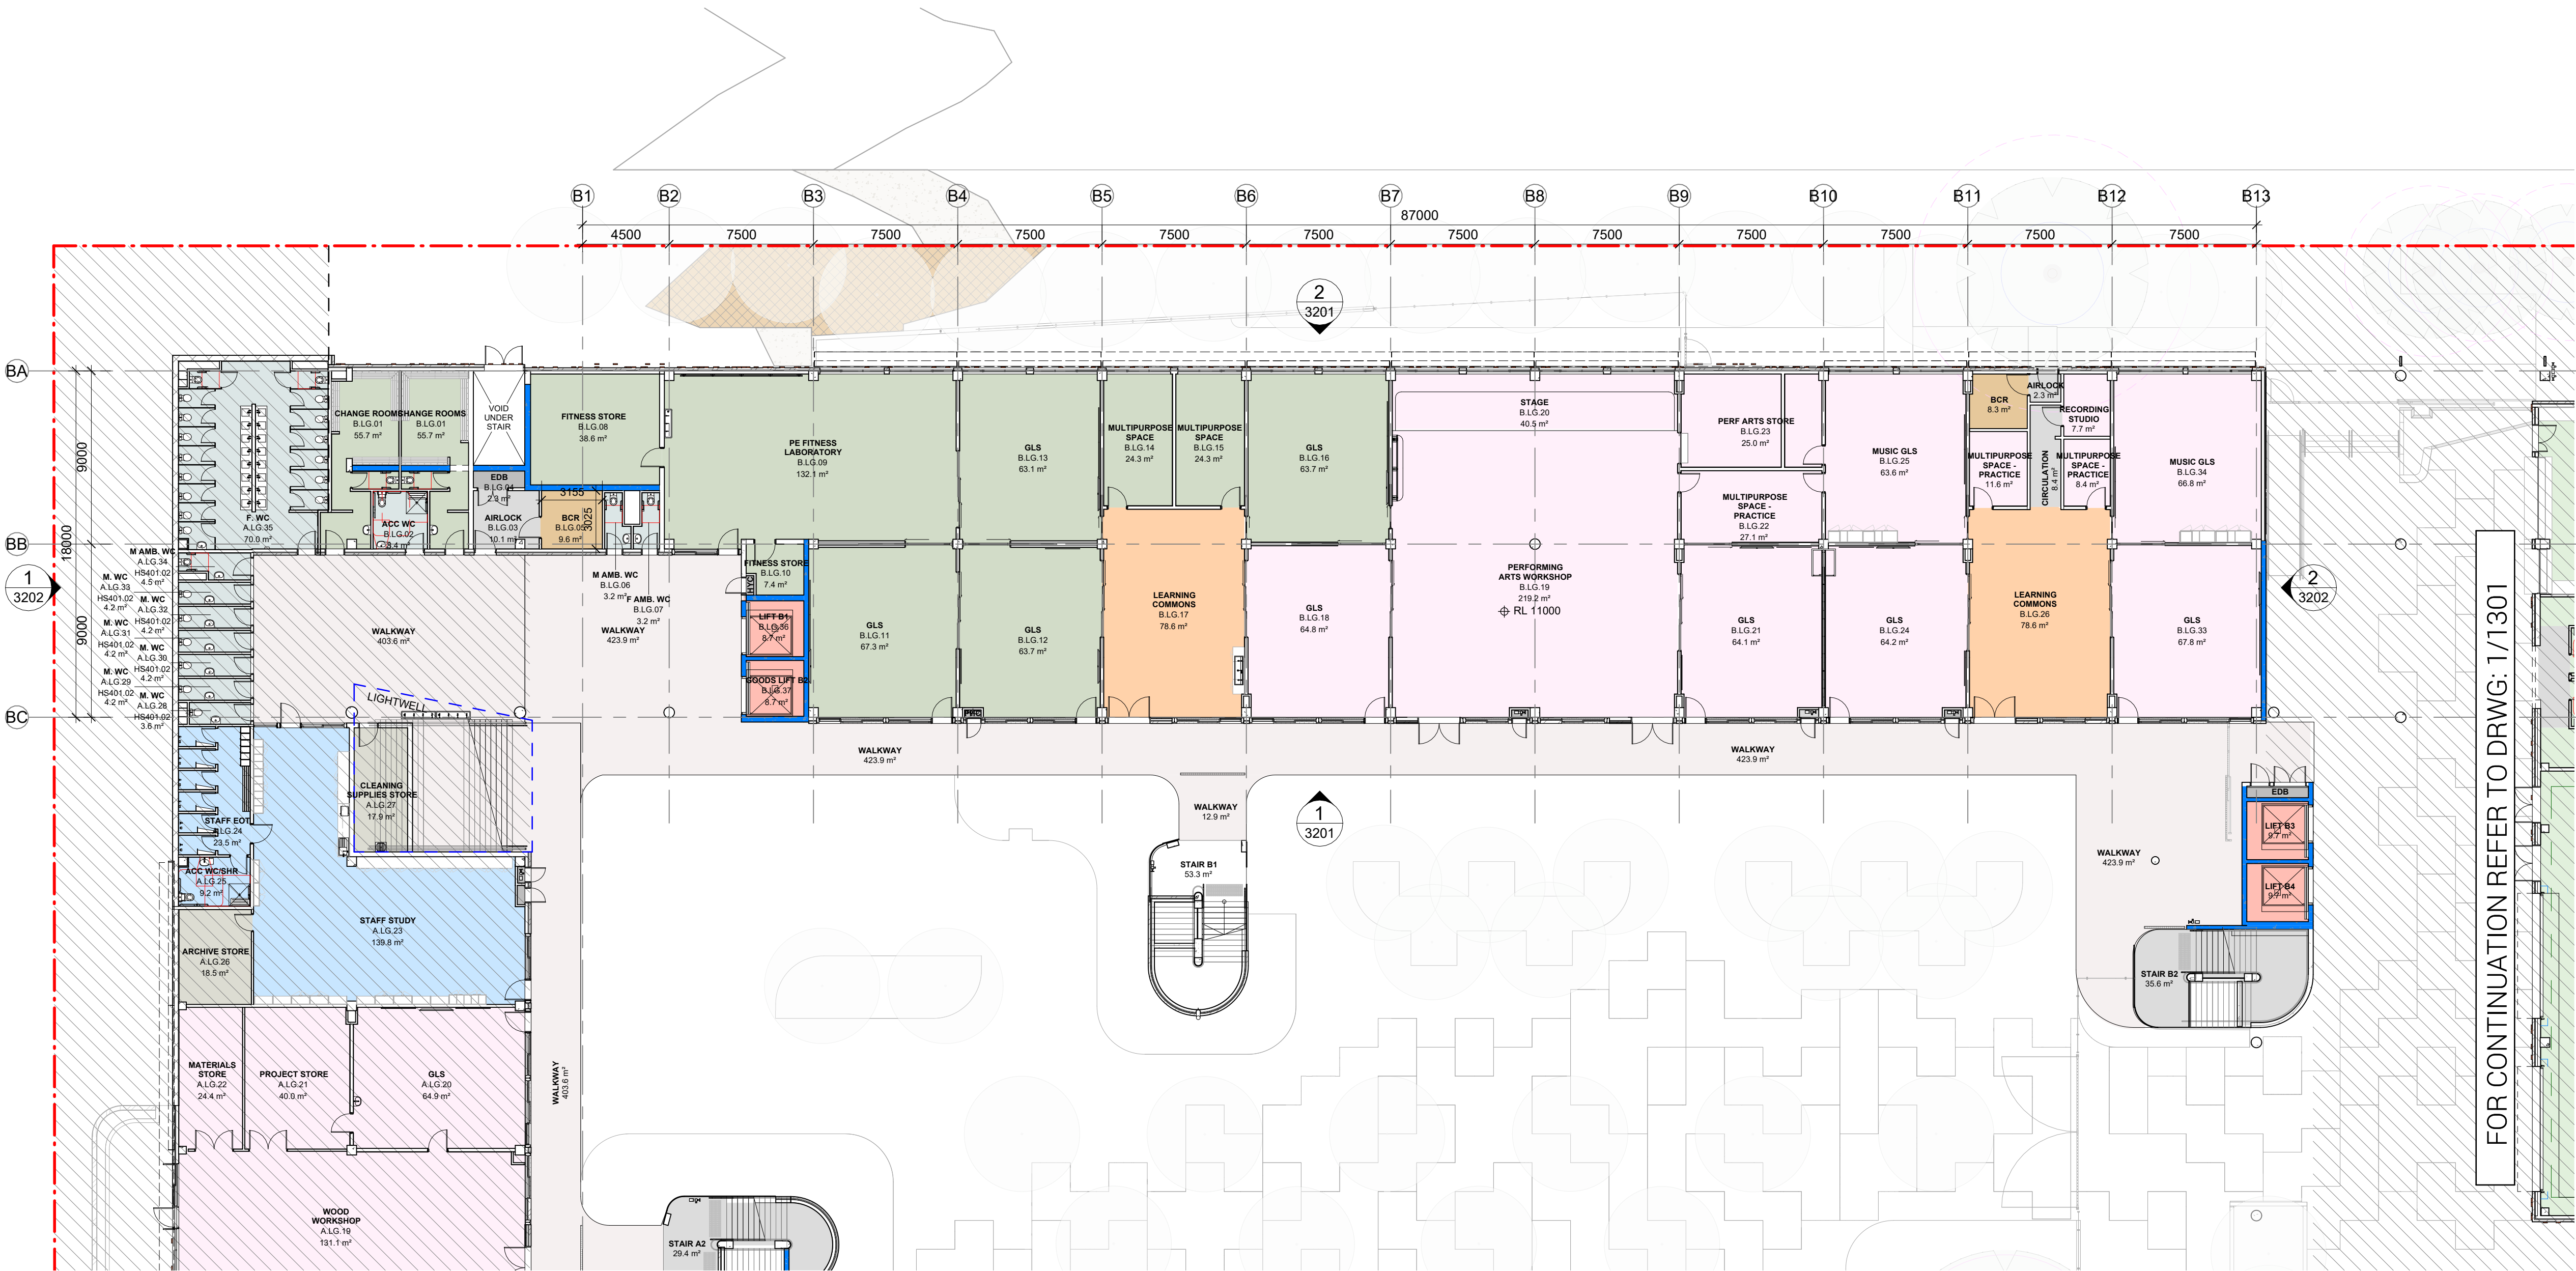

FOR CONTINUATION REFER TO DRWG: 1/1301

FOR CONTINUATION REFER TO DRWG: 1/1101

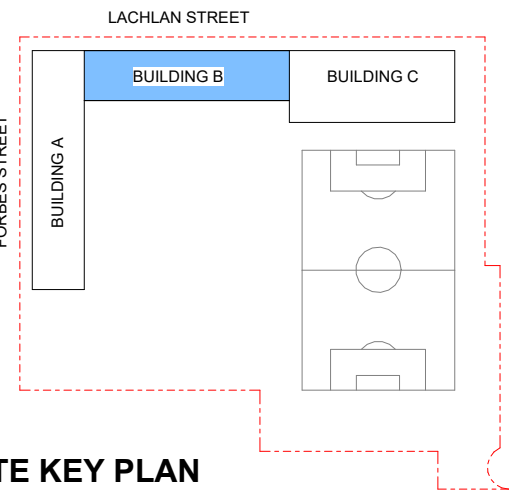

SITE KEY PLAN
N.T.S.

LEGEND

- GENERAL LEARNING SPACES (GLS)
- SUPPORT EDUCATION LEARNING UNIT (SELU)
- LEARNING COMMONS
- HEALTH & PE
- ARTS / TECH / FOOD + TEXTILES
- ADDITIONAL LEARNING UNITS
- SCIENCE LEARNING
- GYM & CANTEN
- LIBRARY/LECTURE
- ADMIN / STAFF HUB / STAFF STUDY
- STORAGE
- SERVICES
- SERVICES COMMS
- CIRCULATION, STAIRS, TRAVEL & ENGINEERING
- LIFTS
- STUDENT AMENITIES
- NATURAL LEARNING COMMONS
- EXISTING BOUNDARY
- SHEAR CONCRETE WALL

DEVELOPMENT
WITHOUT CONSENT
APPLICATION

Issue No.	Date	Description	Chkd
1	19.11.2024	DRAFT REF SUBMISSION	EK
2	31.01.2025	Draft REF Submission	EK
3	13.02.2025	Final REF Submission	EK

Changes to this Revision

+61 2 9922 2344
Nominated Architects:
Andrew Duffin NSW 5602
Jonathan West NSW 9899
NBRS & Partners Pty Ltd VIC 51197
nbrs.com.au
ABN 16 002 247 565


Project
Liverpool Boys and Girls High School
Upgrade Project
at
Forbes St Liverpool

for
SINSW

Drawing Title
BUILDING B - GROUND FLOOR PLAN


Date	13/02/2025 12:41:42 PM	
Scale	1:200 @ A1	
NBRS Project #	24089	
Drawing Reference		
Revision		
LBGHS-NBRS-B00B-GF-DR-A-1202	3	

Any form of replication of this drawing in full or in part without the written permission of NBRS+PARTNERS Pty Ltd constitutes an infringement of the copyright.

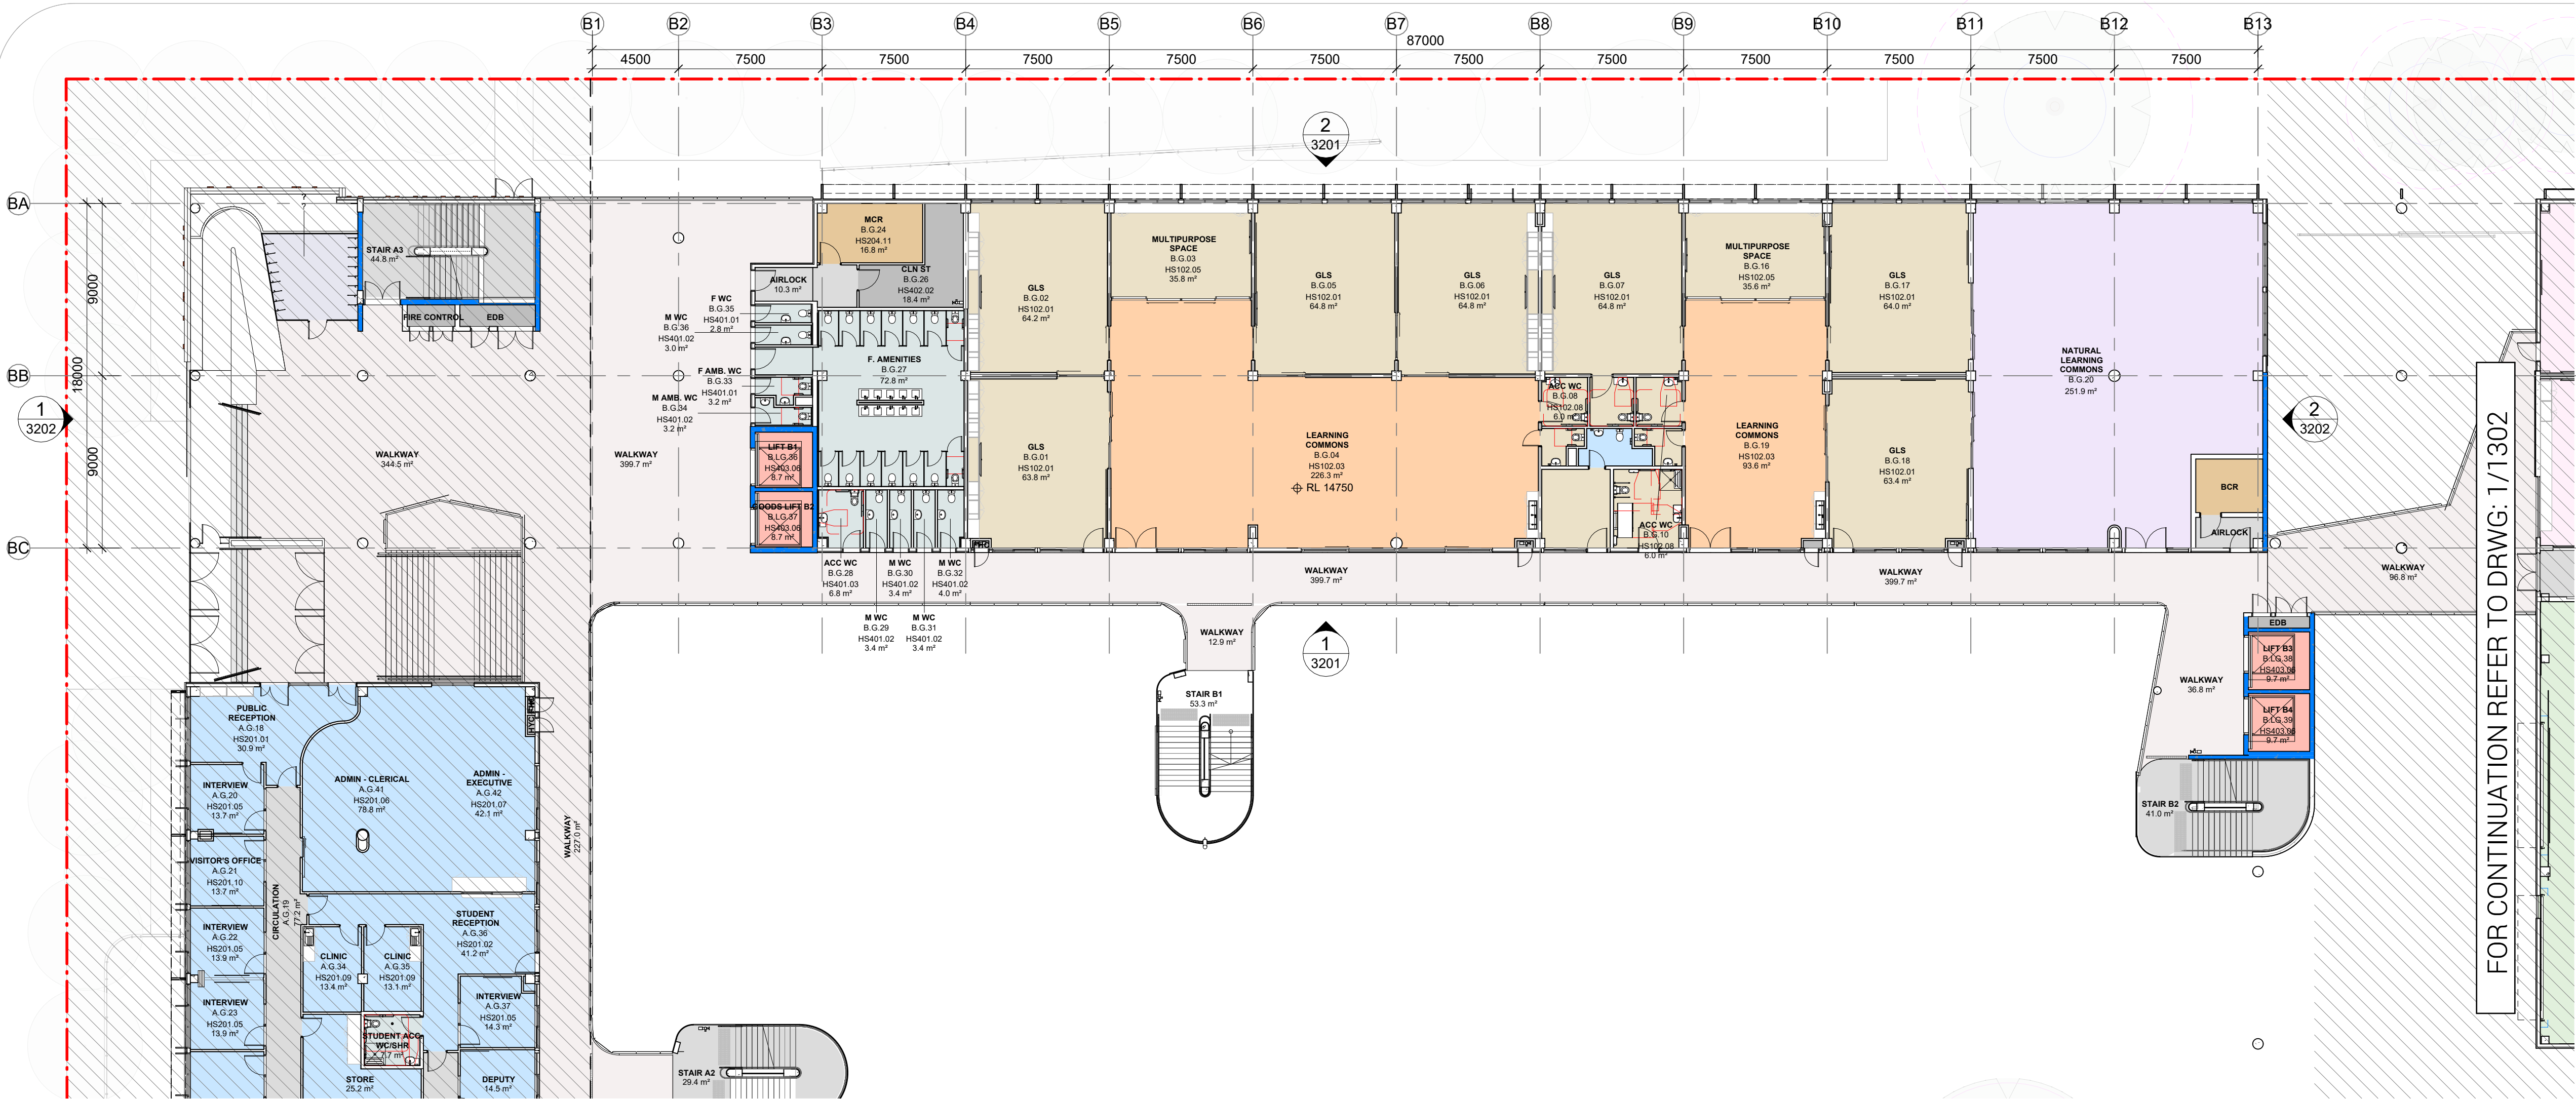

FOR CONTINUATION REFER TO DRWG: 1/1302

FOR CONTINUATION REFER TO DRWG: 1/1102

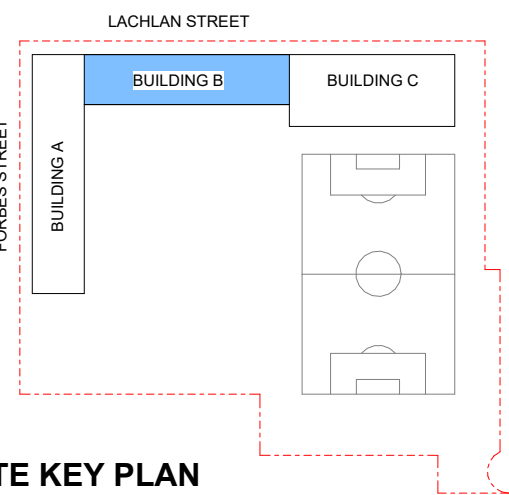

SITE KEY PLAN
N.T.S.

LEGEND

- GENERAL LEARNING SPACES (GLS)
- SUPPORT EDUCATION LEARNING UNIT (SELU)
- LEARNING COMMONS
- HEALTH & PE
- ARTS / TECH / FOOD + TEXTILES
- ADDITIONAL LEARNING UNITS
- SCIENCE LEARNING
- GYM & CANTEN
- LIBRARY/LECTURE
- ADMIN / STAFF HUB / STAFF STUDY
- STORAGE
- SERVICES
- SERVICES COMMS
- CIRCULATION, STAIRS, TRAVEL & ENGINEERING
- LIFTS
- STUDENT AMENITIES
- NATURAL LEARNING COMMONS
- EXISTING BOUNDARY
- SHEAR CONCRETE WALL

DEVELOPMENT
WITHOUT CONSENT
APPLICATION

Issue No.	Date	Description	Chkd
1	19.11.2024	DRAFT REF SUBMISSION	EK
2	31.01.2025	Draft REF Submission	EK
3	13.02.2025	Final REF Submission	EK

Changes to this Revision

+61 2 9922 2344
Nominated Architects:
Andrew Duffin NSW 5602
Jonathan West NSW 9899
NBRS & Partners Pty Ltd VIC 51197
nbrs.com.au
ABN 16 002 247 565


Project
Liverpool Boys and Girls High School
Upgrade Project
at
Forbes St Liverpool

for
SINSW

Drawing Title
BUILDING B - LEVEL 1 PLAN

Date	13/02/2025 12:41:48 PM	Revision	1
Scale	1:200 @ A1		
NBRS Project #	24089		
Drawing Reference	LBGHS-NBRS-B00B-L1-DR-A-1203		

Any form of replication of this drawing in full or in part without the written permission of NBRS+PARTNERS Pty Ltd constitutes an infringement of the copyright.

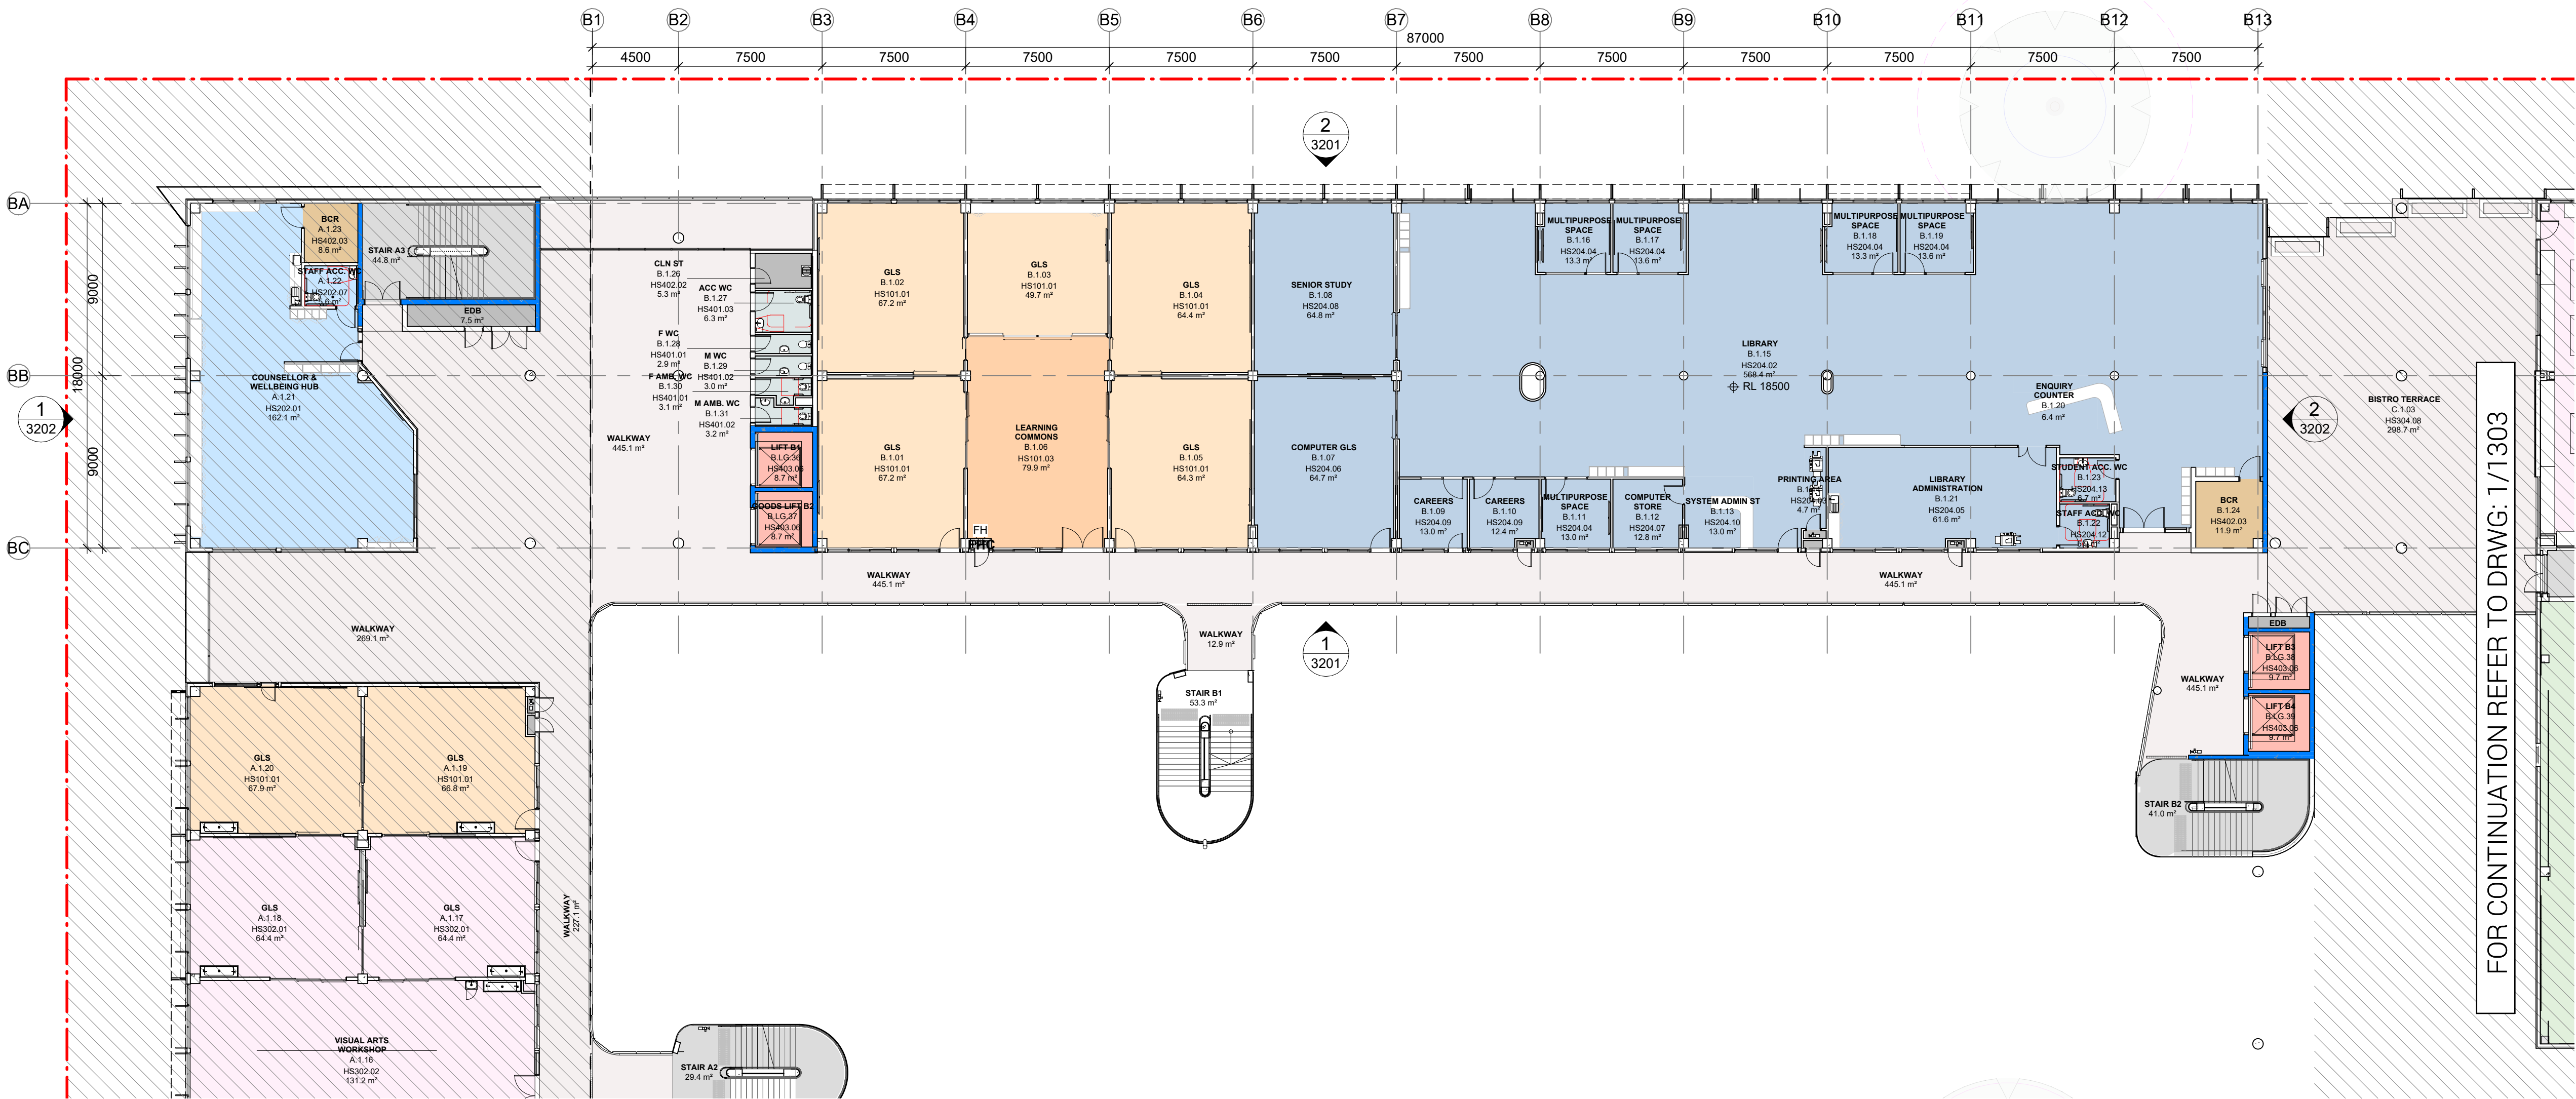

FOR CONTINUATION REFER TO DRWG: 1/1303

FOR CONTINUATION REFER TO DRWG: 1/1103


LEGEND

- ## DEVELOPMENT WITHOUT CONSENT APPLICATION

Changes to this Revision

for
SINSW


Drawing Title
BUILDING B - LEVEL 2 PLAN

 

Any form of replication of this drawing in full or in part without the written permission of NBRSPARTNERS Pty Ltd constitutes an infringement of the copyright. © 2024



FOR CONTINUATION REFER TO DRWG: 1/1304

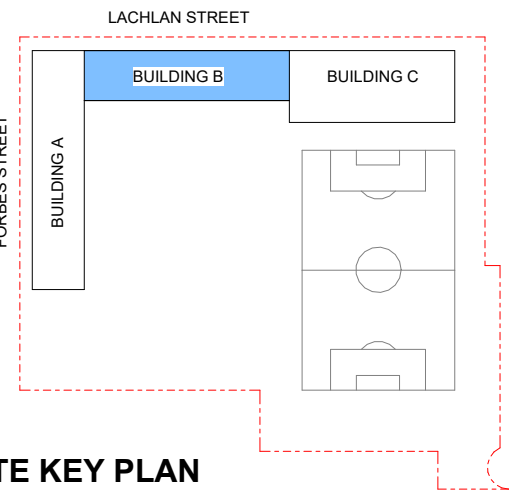

SITE KEY PLAN
N.T.S.

LEGEND

- GENERAL LEARNING SPACES (GLS)
- SUPPORT EDUCATION LEARNING UNIT (SELU)
- LEARNING COMMONS
- HEALTH & PE
- ARTS / TECH / FOOD + TEXTILES
- ADDITIONAL LEARNING UNITS
- SCIENCE LEARNING
- GYM & CANTEN
- LIBRARY/LECTURE
- ADMIN / STAFF HUB / STAFF STUDY
- STORAGE
- SERVICES
- SERVICES COMMS
- CIRCULATION, STAIRS, TRAVEL & ENGINEERING
- LIFTS
- STUDENT AMENITIES
- NATURAL LEARNING COMMONS
- EXISTING BOUNDARY
- SHEAR CONCRETE WALL

DEVELOPMENT
WITHOUT CONSENT
APPLICATION

Issue No.	Date	Description	Chkd
1	19.11.2024	DRAFT REF SUBMISSION	EK
2	31.01.2025	Draft REF Submission	EK
3	13.02.2025	Final REF Submission	EK

Changes to this Revision

+61 2 9922 2344
Nominated Architects:
Andrew Duffin NSW 5602
Jonathan West NSW 9899
NBRS & Partners Pty Ltd VIC 51197
nbrs.com.au
ABN 16 002 247 565

Project
Liverpool Boys and Girls High School
Upgrade Project
at
Forbes St Liverpool

for
SINSW

Drawing Title
BUILDING B - LEVEL 3 PLAN


Date	13/02/2025 12:42:08 PM	Revision	1
Scale	1:200 @ A1	Revision	2
NBRS Project #	24089	Revision	3
Drawing Reference	LBGHS-NBRS-B00B-L3-DR-A-1205	Revision	3

Any form of replication of this drawing in full or in part without the written permission of NBRS+PARTNERS Pty Ltd constitutes an infringement of the copyright.



FOR CONTINUATION REFER TO DRWG: 1/1305

FOR CONTINUATION REFER TO DRWG: 1/1105

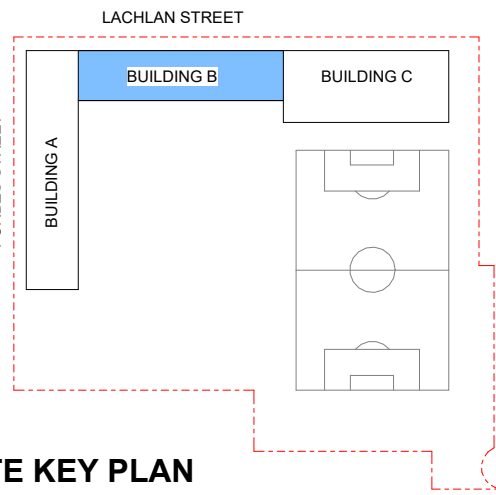

SITE KEY PLAN
N.T.S.

LEGEND

- GENERAL LEARNING SPACES (GLS)
- SUPPORT EDUCATION LEARNING UNIT (SELU)
- LEARNING COMMONS
- HEALTH & PE
- ARTS / TECH / FOOD + TEXTILES
- ADDITIONAL LEARNING UNITS
- SCIENCE LEARNING
- GYM & CANTEN
- LIBRARY/LECTURE
- ADMIN / STAFF HUB / STAFF STUDY
- STORAGE
- SERVICES
- SERVICES COMMS
- CIRCULATION, STAIRS, TRAVEL & ENGINEERING
- LIFTS
- STUDENT AMENITIES
- NATURAL LEARNING COMMONS
- EXISTING BOUNDARY
- SHEAR CONCRETE WALL

DEVELOPMENT
WITHOUT CONSENT
APPLICATION

Issue No.	Date	Description	Chkd
1	19.11.2024	DRAFT REF SUBMISSION	EK
2	31.01.2025	Draft REF Submission	EK
3	13.02.2025	Final REF Submission	EK

Changes to this Revision


+61 2 9922 2344
Nominated Architects:
Andrew Duffin NSW 5602
Jonathan West NSW 9899
NBRS & Partners Pty Ltd VIC 51197
nbrs.com.au
ABN 16 002 247 565

Project
Liverpool Boys and Girls High School
Upgrade Project
at
Forbes St Liverpool
for
SINSW


Drawing Title
BUILDING B - LEVEL 4 PLAN

Date 13/02/2025 12:42:16 PM
Scale 1:200 @ A1
Drawing Reference
Revision
LBGHS-NBRS-B00B-L4-DR-A-1206 3


Any form of replication of this drawing in full or in part without the written permission of NBRS+PARTNERS Pty Ltd constitutes an infringement of the copyright.
© 2024

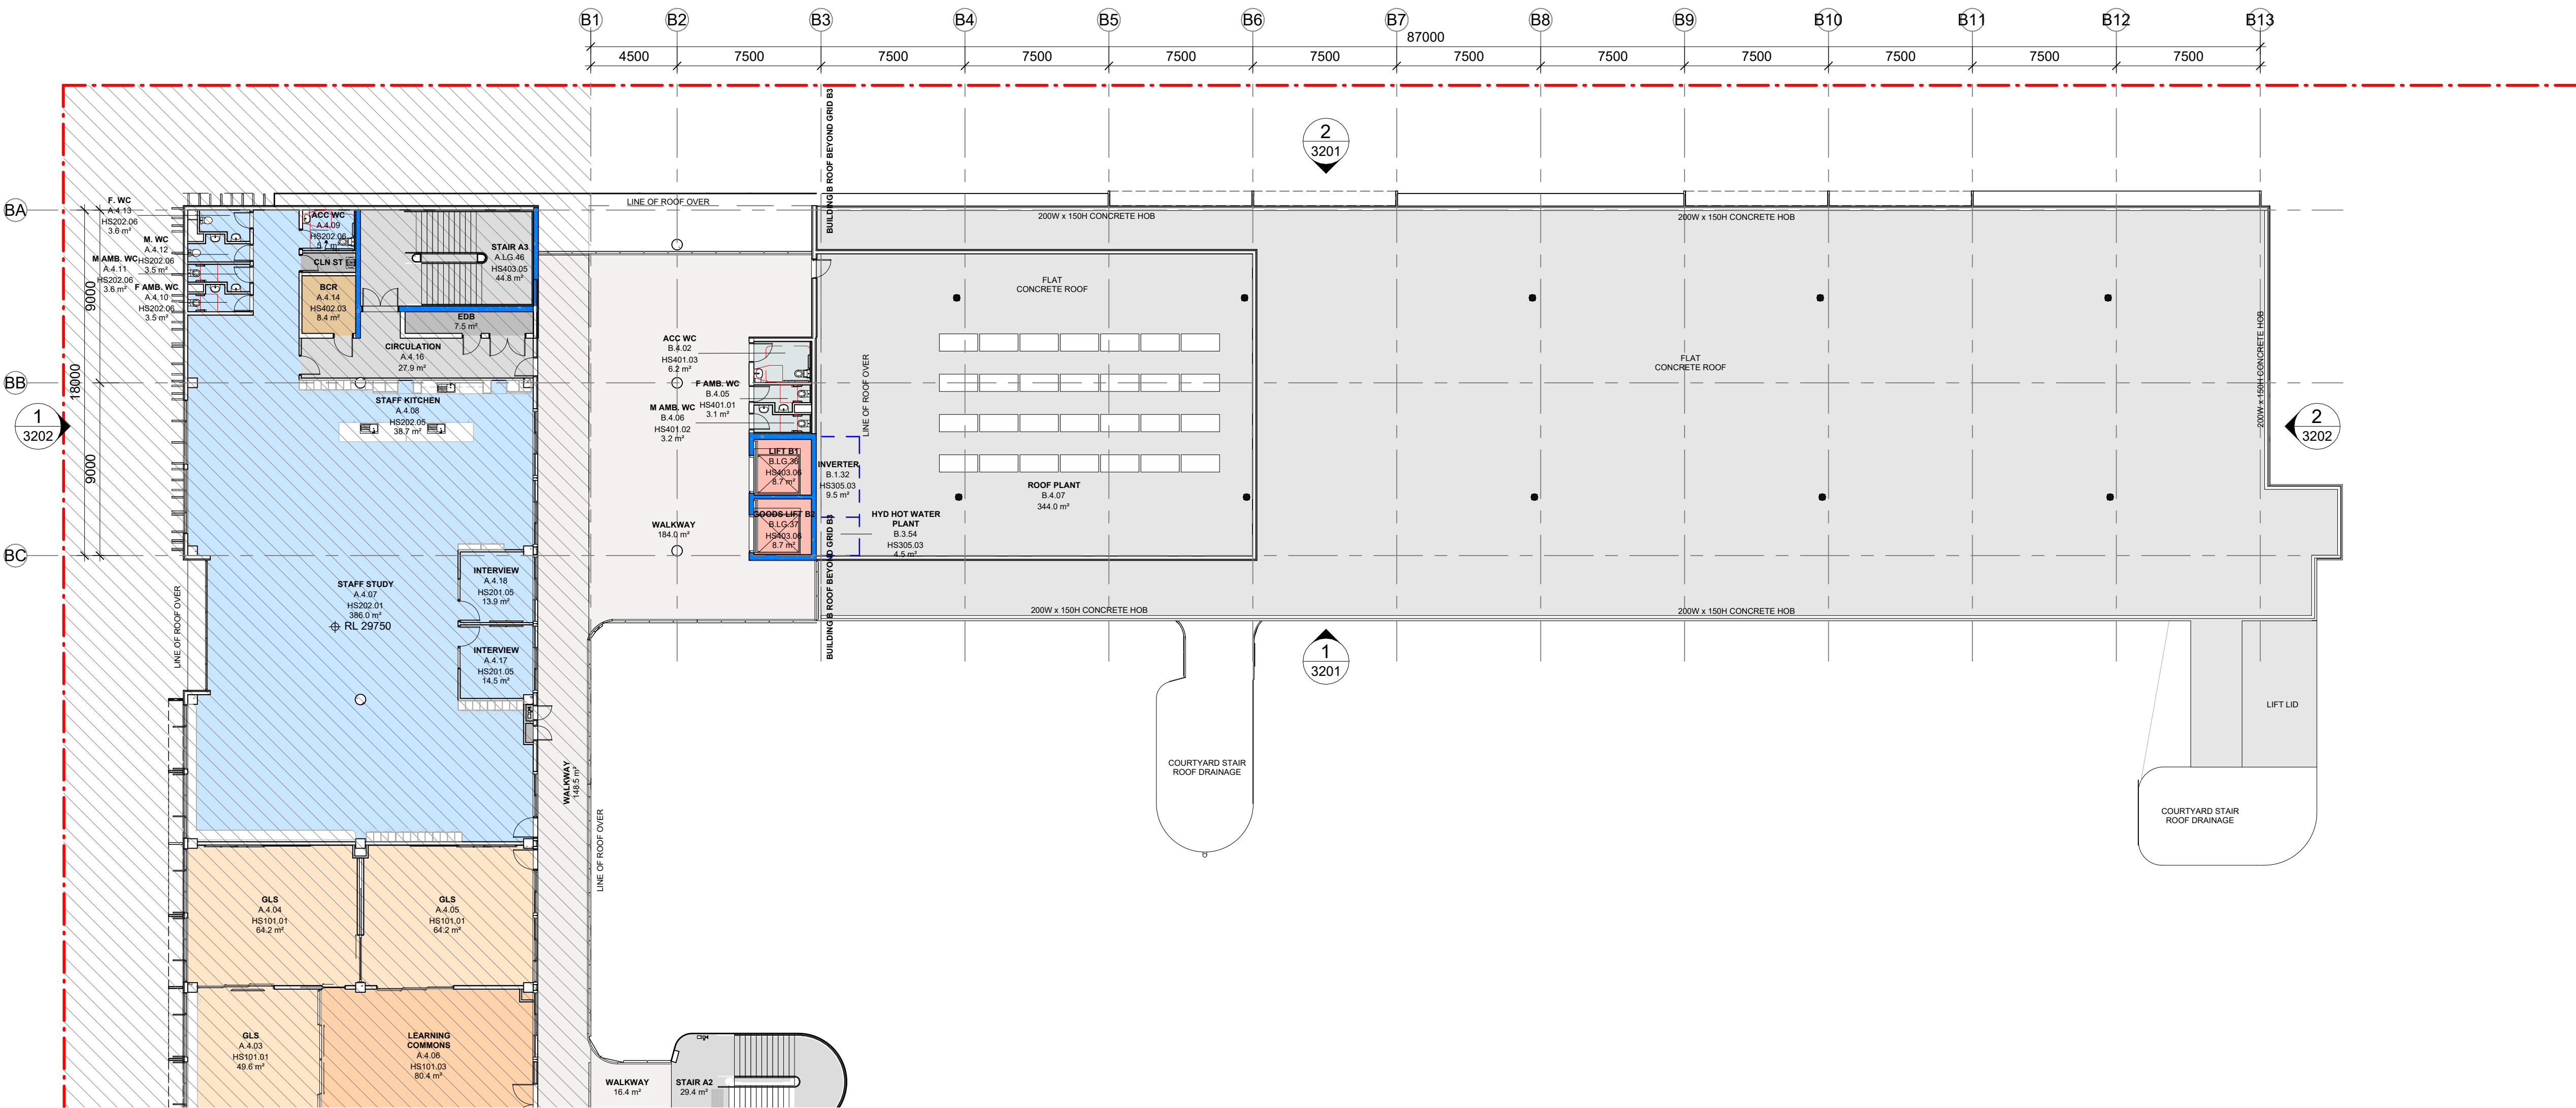

FOR CONTINUATION REFER TO DRWG: 1/1106

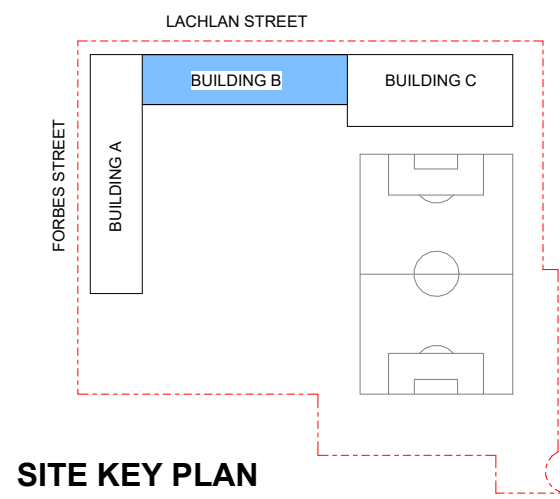

SITE KEY PLAN
N.T.S.

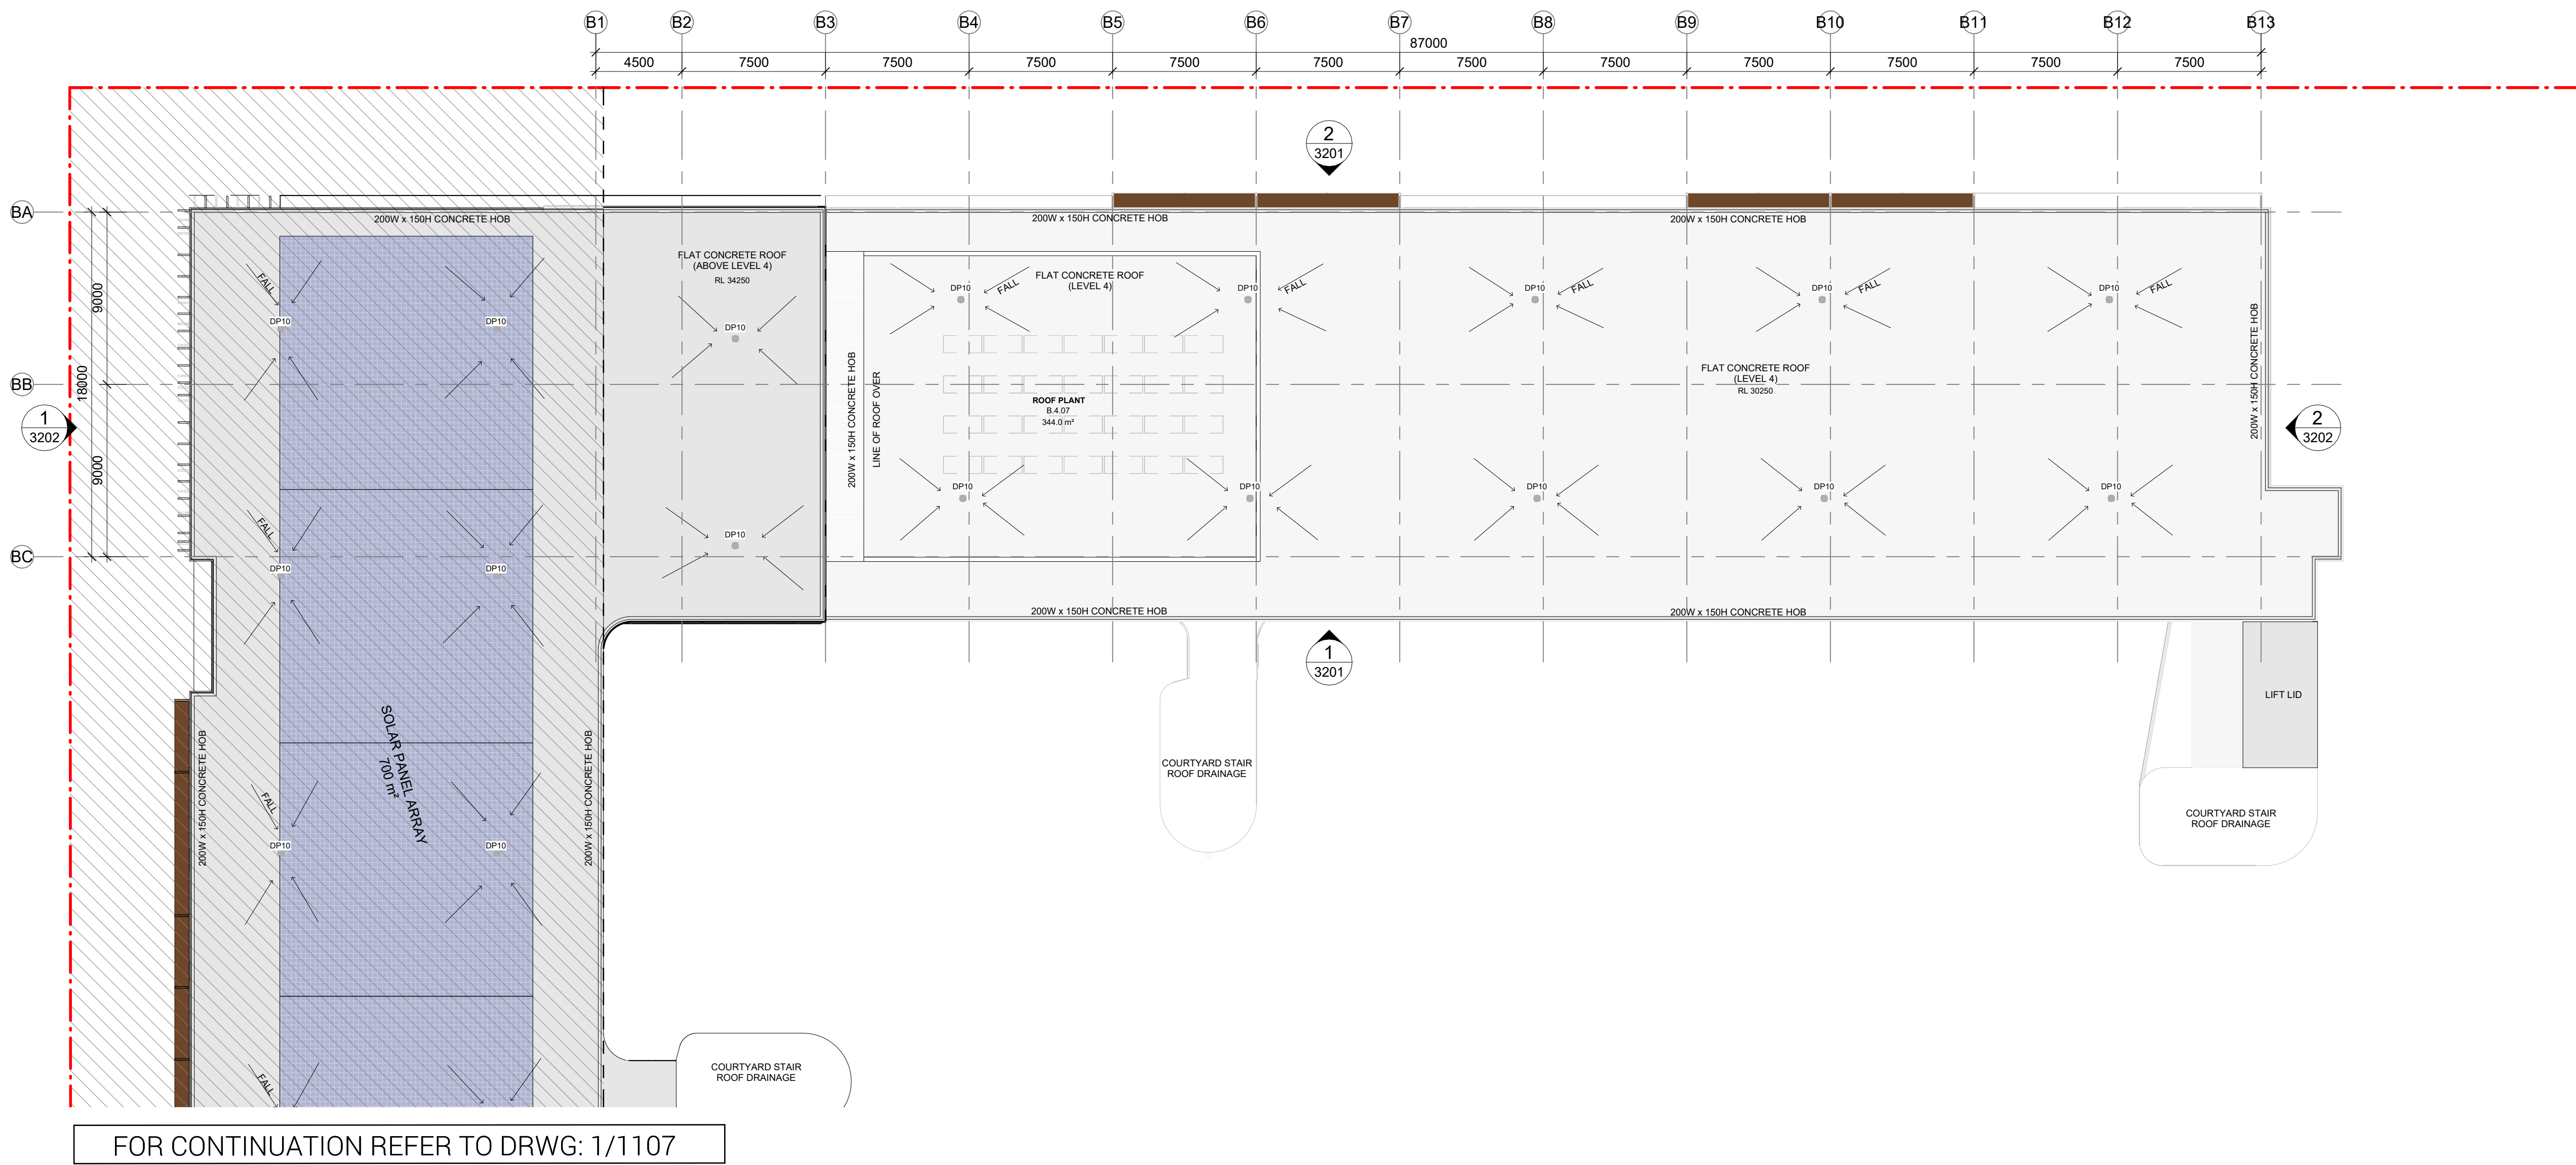

DEVELOPMENT WITHOUT CONSENT APPLICATION

Issue No.	Date	Description	Chkd
1	19.11.2024	DRAFT REF SUBMISSION	EK
2	31.01.2025	Draft REF Submission	EK
3	13.02.2025	Final REF Submission	EK

Changes to this Revision

+61 2 9922 2344
Nominated Architects:
Andrew Duffin NSW 5602
Jonathan West NSW 9899
NBRS & Partners Pty Ltd VIC 51197
nbrs.com.au
ABN 16 002 247 565

Project
Liverpool Boys and Girls High School
Upgrade Project
at
Forbes St Liverpool
for
SINSW

Drawing Title
BUILDING B - ROOF PLAN

Date 13/02/2025 12:42:22 PM
Scale 1:200 @ A1
NBRS Project # 24089
Drawing Reference
LBGHS-NBRS-B00B-LR-DR-A-1207
Revision
3

Any form of replication of this drawing in full or in part without the written permission of NBRS+PARTNERS Pty Ltd constitutes an infringement of the copyright.
© 2024



1 BUILDING B - SOUTH ELEVATION REF
1 : 200



2 BUILDING B - NORTH ELEVATION LACHLAN STREET REF
1 : 200



3 BUILDING B - NORTH INTERNAL ELEVATION REF
1 : 200

CODE	DESCRIPTION
BAL20	BALUSTRADE - WITH INFILL PANELS
BWK01	FACE BRICKWORK TYPE 1
BWK02	FACE BRICKWORK - GLAZED
CFC01	COMPRESSED FIBRE CEMENT CLADDING - NATURAL
CFC02	COMPRESSED FIBRE CEMENT CLADDING - CHARCOAL
CFC03	COMPRESSED FIBRE CEMENT CLADDING - QUINTA
CR02	CONCRETE RENDER - ECOTONE STAIN FINISH - TYPE 2
MS02	SAFETY MESH LINING - TYPE 1
SCN01.1	ALUM PERF SCREEN - TERRITORY RED
SCN02.1	ALUM PERF SCREEN - TERRITORY RED
SCN03.1	ALUMINIUM PERFORATED SCREEN - WINDSPRAY
SCN03.2	ALUMINIUM PERFORATED SCREEN - JUICY LIME SATIN
SCN03.4	ALUMINIUM PERFORATED SCREEN - EVERGREEN SATIN

DEVELOPMENT WITHOUT CONSENT APPLICATION

Issue No.	Date	Description	Chkd
1	19.11.2024	DRAFT REF SUBMISSION	EK
2	31.01.2025	Draft REF Submission	EK
3	13.02.2025	Final REF Submission	EK

Changes to this Revision

+61 2 9922 2344
Nominated Architects:
Andrew Duffin NSW 5602
Jonathan West NSW 9899
NBRS & Partners Pty Ltd VIC 51197
nbrs.com.au
ABN 16 002 247 565

Project
Liverpool Boys and Girls High School
Upgrade Project
at
Forbes St Liverpool
for
SINSW

Drawing Title
BUILDING B - ELEVATIONS


Date 13/02/2025 2:14:26 PM
Scale 1:200 @ A1
NBRS Project # 24089
Drawing Reference
LBGHS-NBRS-B00B-ZZ-DR-A-3201
Revision
3

Any form of replication of this drawing in full or in part without the written permission of NBRS+PARTNERS Pty Ltd constitutes an infringement of the copyright.
© 2024

CODE	DESCRIPTION
BWK01	FACE BRICKWORK TYPE 1
BWK02	FACE BRICKWORK - GLAZED
CFC01	COMPRESSED FIBRE CEMENT CLADDING - NATURAL
CFC02	COMPRESSED FIBRE CEMENT CLADDING - CHARCOAL
CFC03	COMPRESSED FIBRE CEMENT CLADDING - QUINTA
CR01	CONCRETE RENDER - ECOTONE STAIN FINISH - TYPE 1
CR02	CONCRETE RENDER - ECOTONE STAIN FINISH - TYPE 2
MR01	METAL ROOFING TYPE 1 - KLIPLOK
SCN01.1	ALUM PERF SCREEN - TERRITORY RED
SCN02.1	ALUM PERF SCREEN - TERRITORY RED
SCN03.1	ALUMINIUM PERFORATED SCREEN - WINDSPRAY



1 BUILDING B - WEST ELEVATION REF
1 : 200

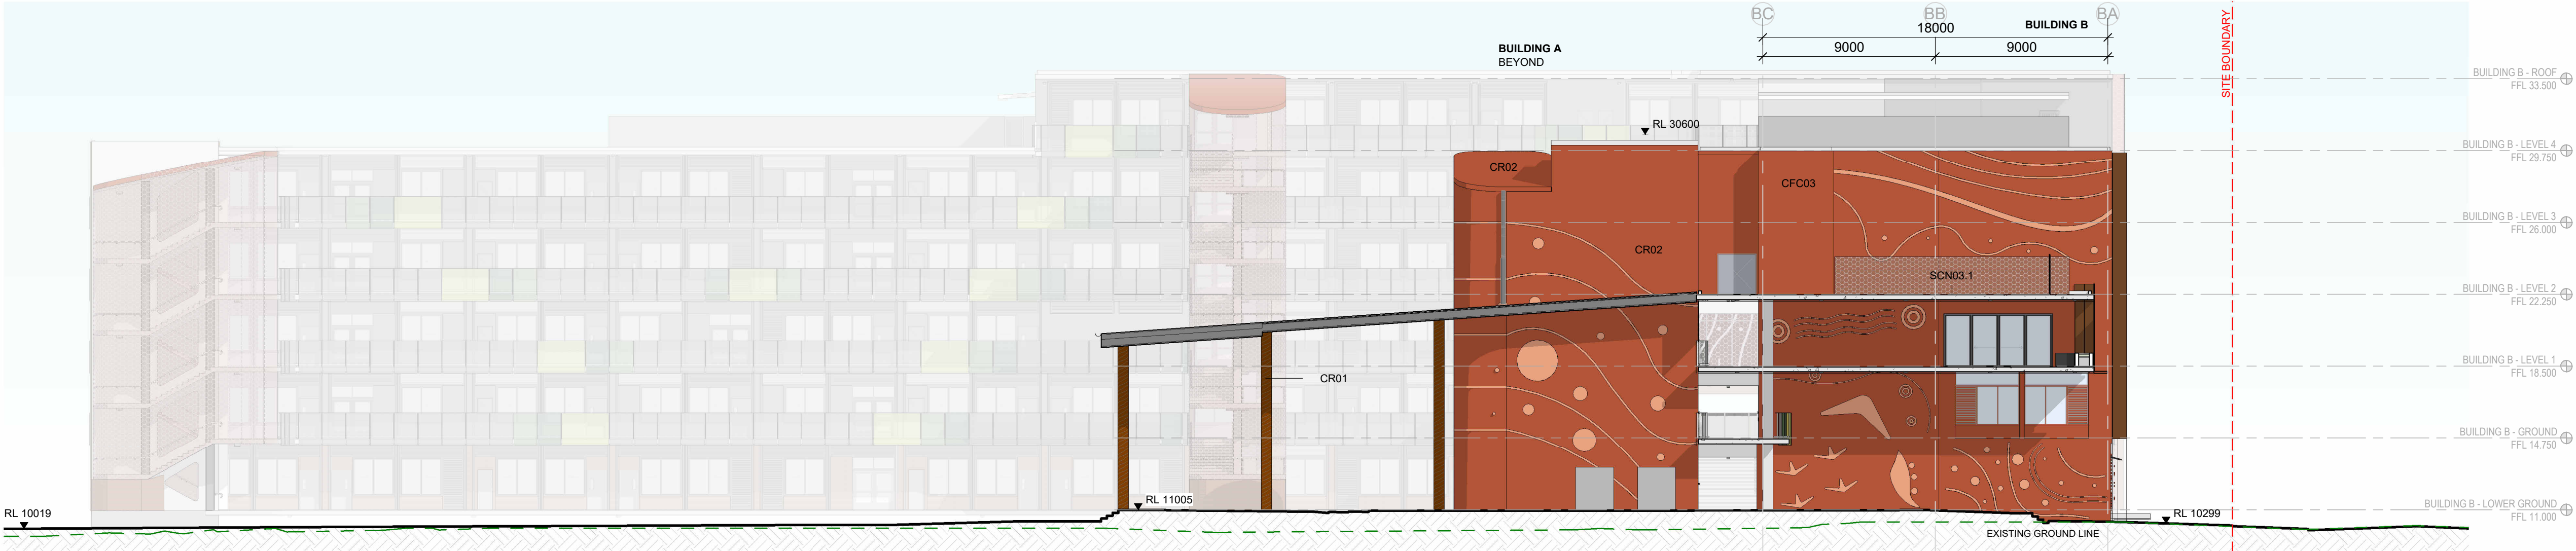

2 BUILDING B - EAST ELEVATION REF
1 : 200

DEVELOPMENT WITHOUT CONSENT APPLICATION

Issue No.	Date	Description	Chkd
1	19.11.2024	DRAFT REF SUBMISSION	EK
2	31.01.2025	Draft REF Submission	EK
3	13.02.2025	Final REF Submission	EK

Changes to this Revision

+61 2 9922 2344
Nominated Architects:
Andrew Duffin NSW 5602
Jonathan West NSW 9899
NBRS & Partners Pty Ltd VIC 51197
nbrs.com.au
ABN 16 002 247 565

Project
Liverpool Boys and Girls High School
Upgrade Project
at
Forbes St Liverpool
for
SINSW


Drawing Title
BUILDING B - ELEVATIONS

Date 13/02/2025 2:15:34 PM
Scale 1:200 @ A1
NBRS Project # 24089
Drawing Reference
Revision
LBGHS-NBRS-B00B-ZZ-DR-A-3202 3


Any form of replication of this drawing in full or in part without the written permission of NBRS+PARTNERS Pty Ltd constitutes an infringement of the copyright.
© 2024

LEGEND


- GENERAL LEARNING SPACES (GLS)
 - SUPPORT EDUCATION LEARNING UNIT (SELU)
 - LEARNING COMMONS
 - HEALTH & PE
 - ARTS / TECH / FOOD + TEXTILES
 - ADDITIONAL LEARNING UNITS
 - SCIENCE LEARNING
 - GYM & CANTEEN
 - LIBRARY/LECTURE
 - ADMIN / STAFF HUB / STAFF STUDY
 - STORAGE
 - SERVICES
 - SERVICES COMMS
 - CIRCULATION, STAIRS, TRAVEL & ENGINEERING
 - LIFTS
 - STUDENT AMENITIES
 - NATURAL LEARNING COMMONS
- EXISTING BOUNDARY
SHEAR CONCRETE WALL
60/60/60 FIRE WALL
120/120/120 FIRE WALL

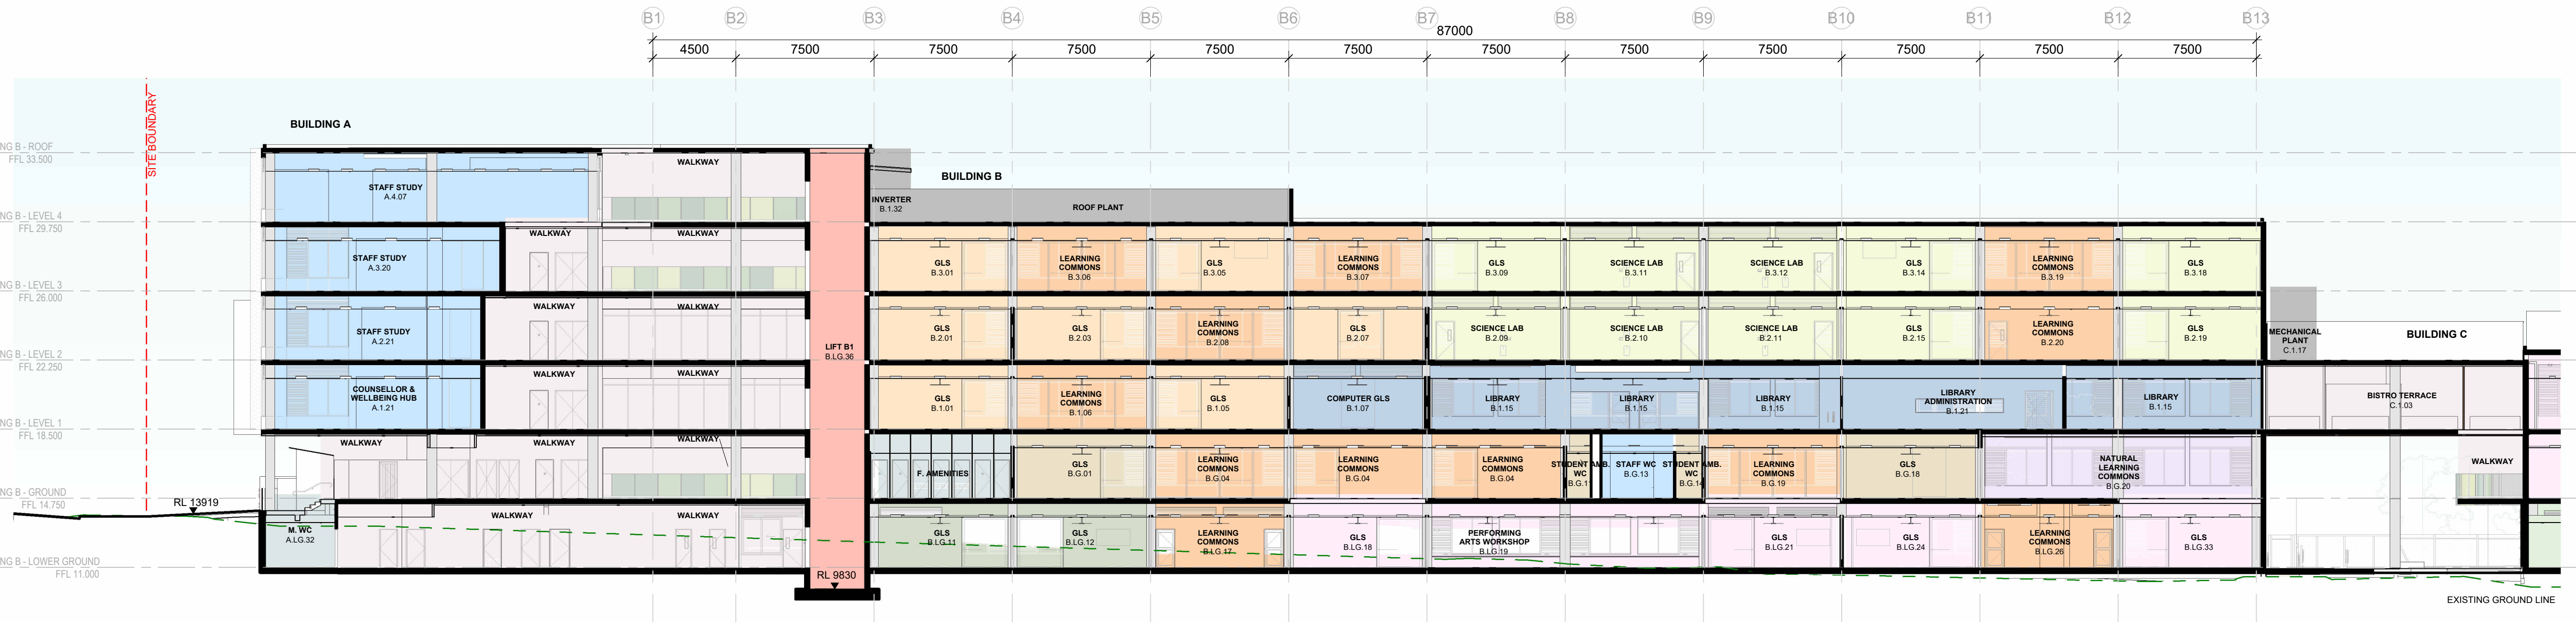

1 BUILDING B - SECTION 01 REF
1 : 200

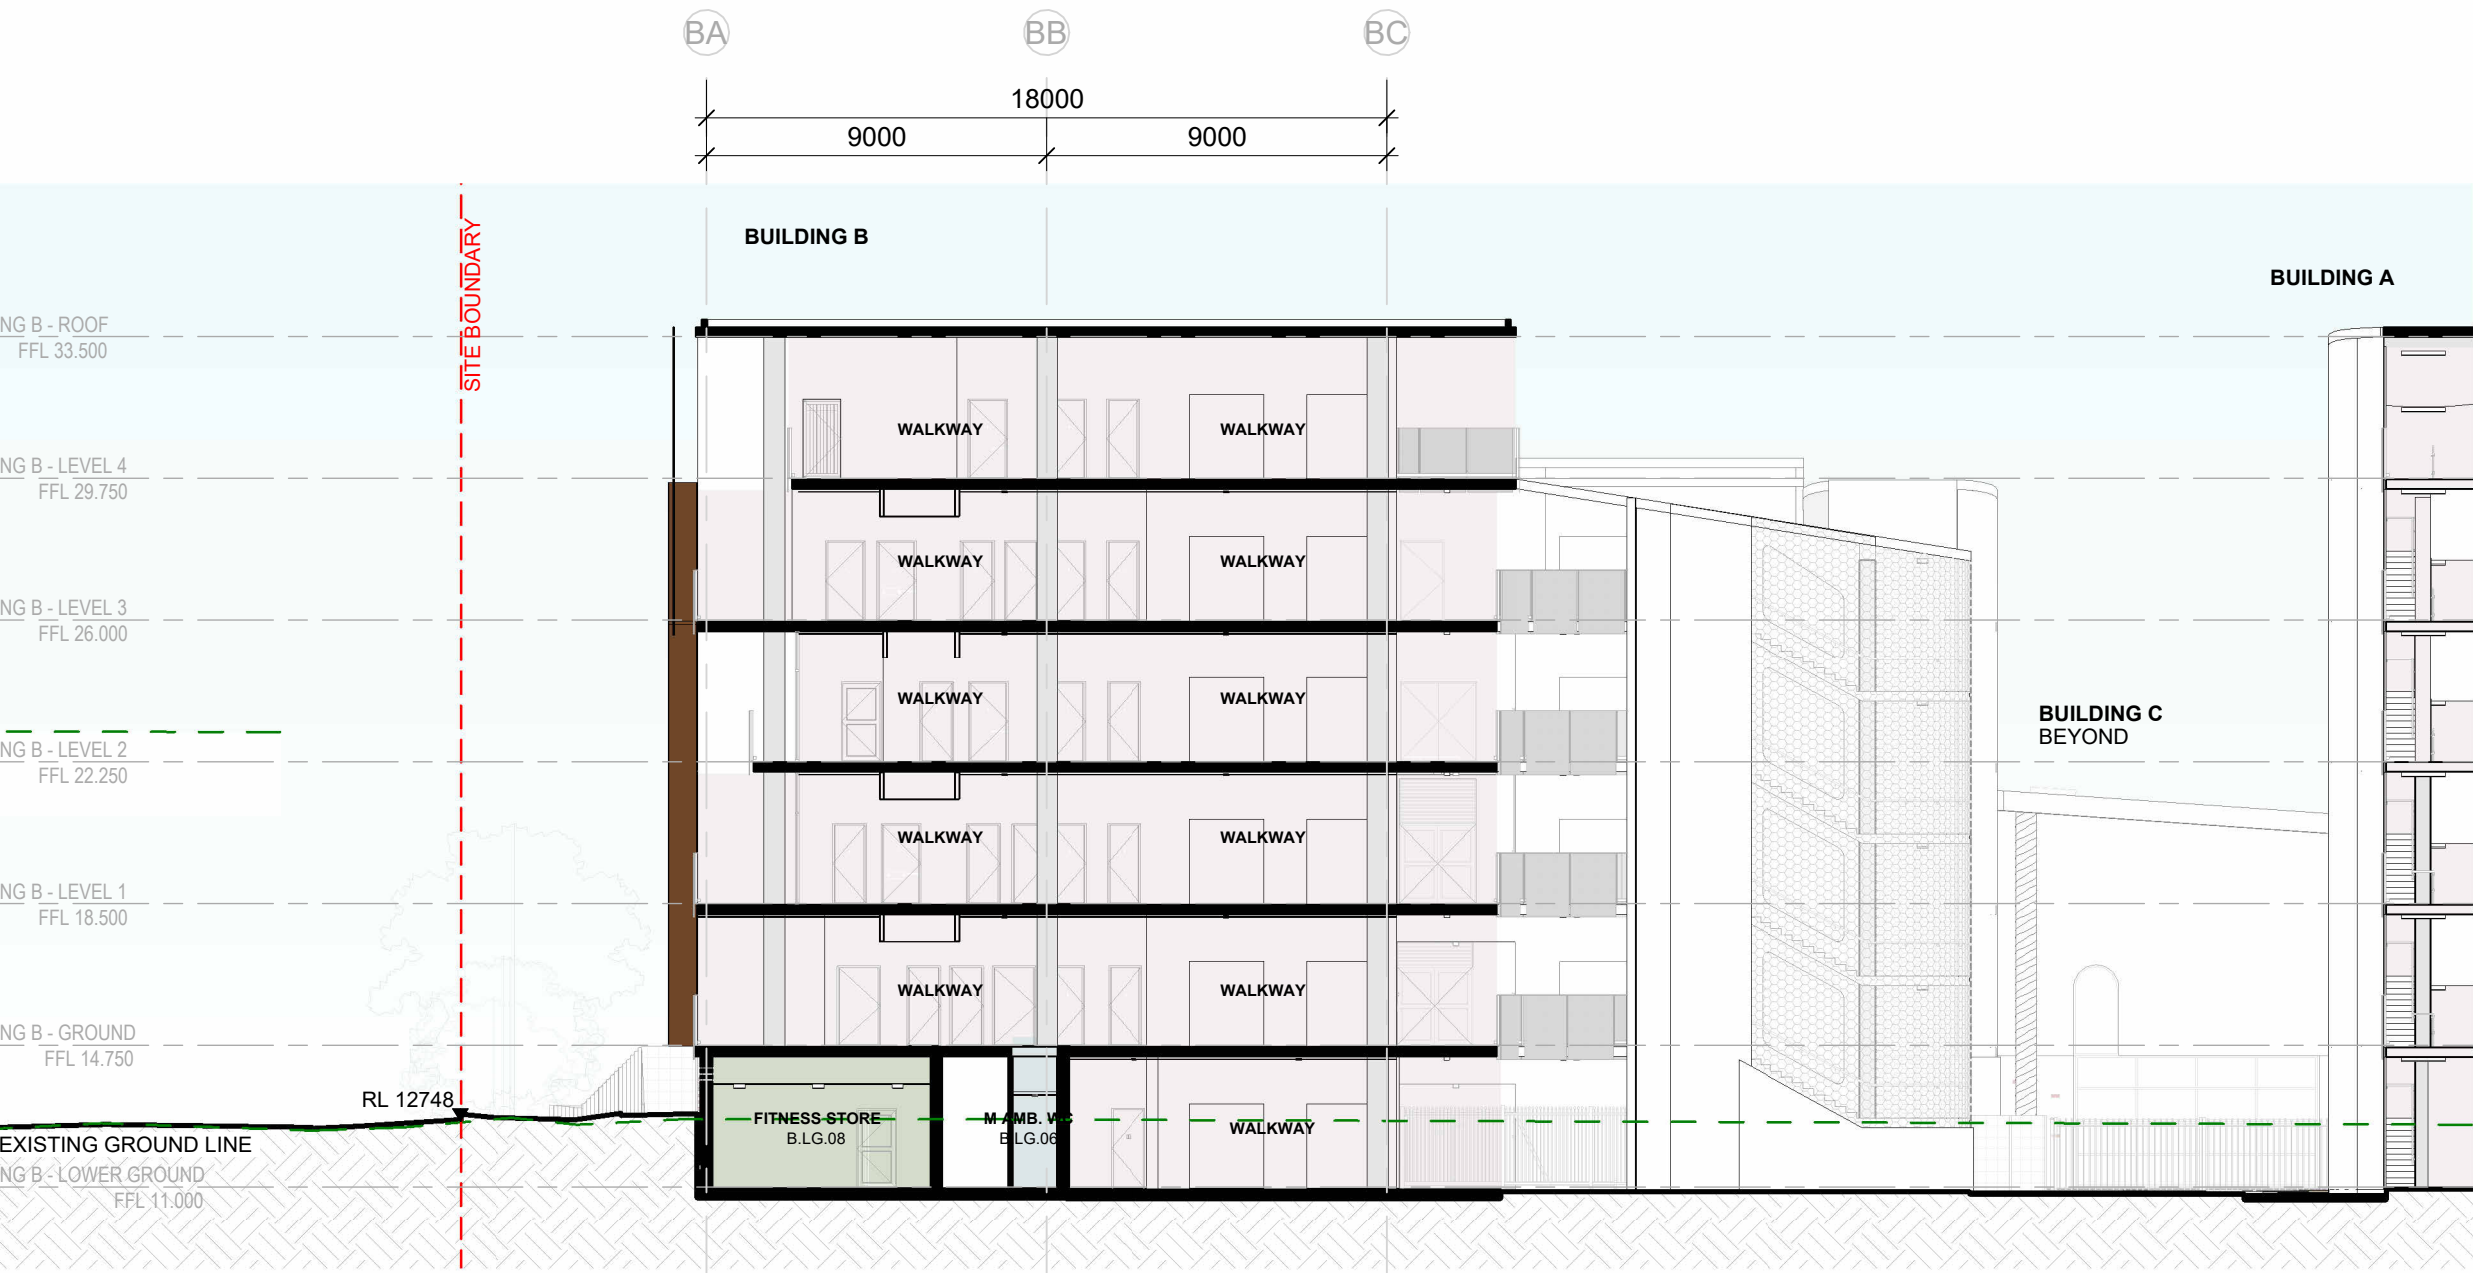

2 BUILDING B - SECTION 02 REF
1 : 200

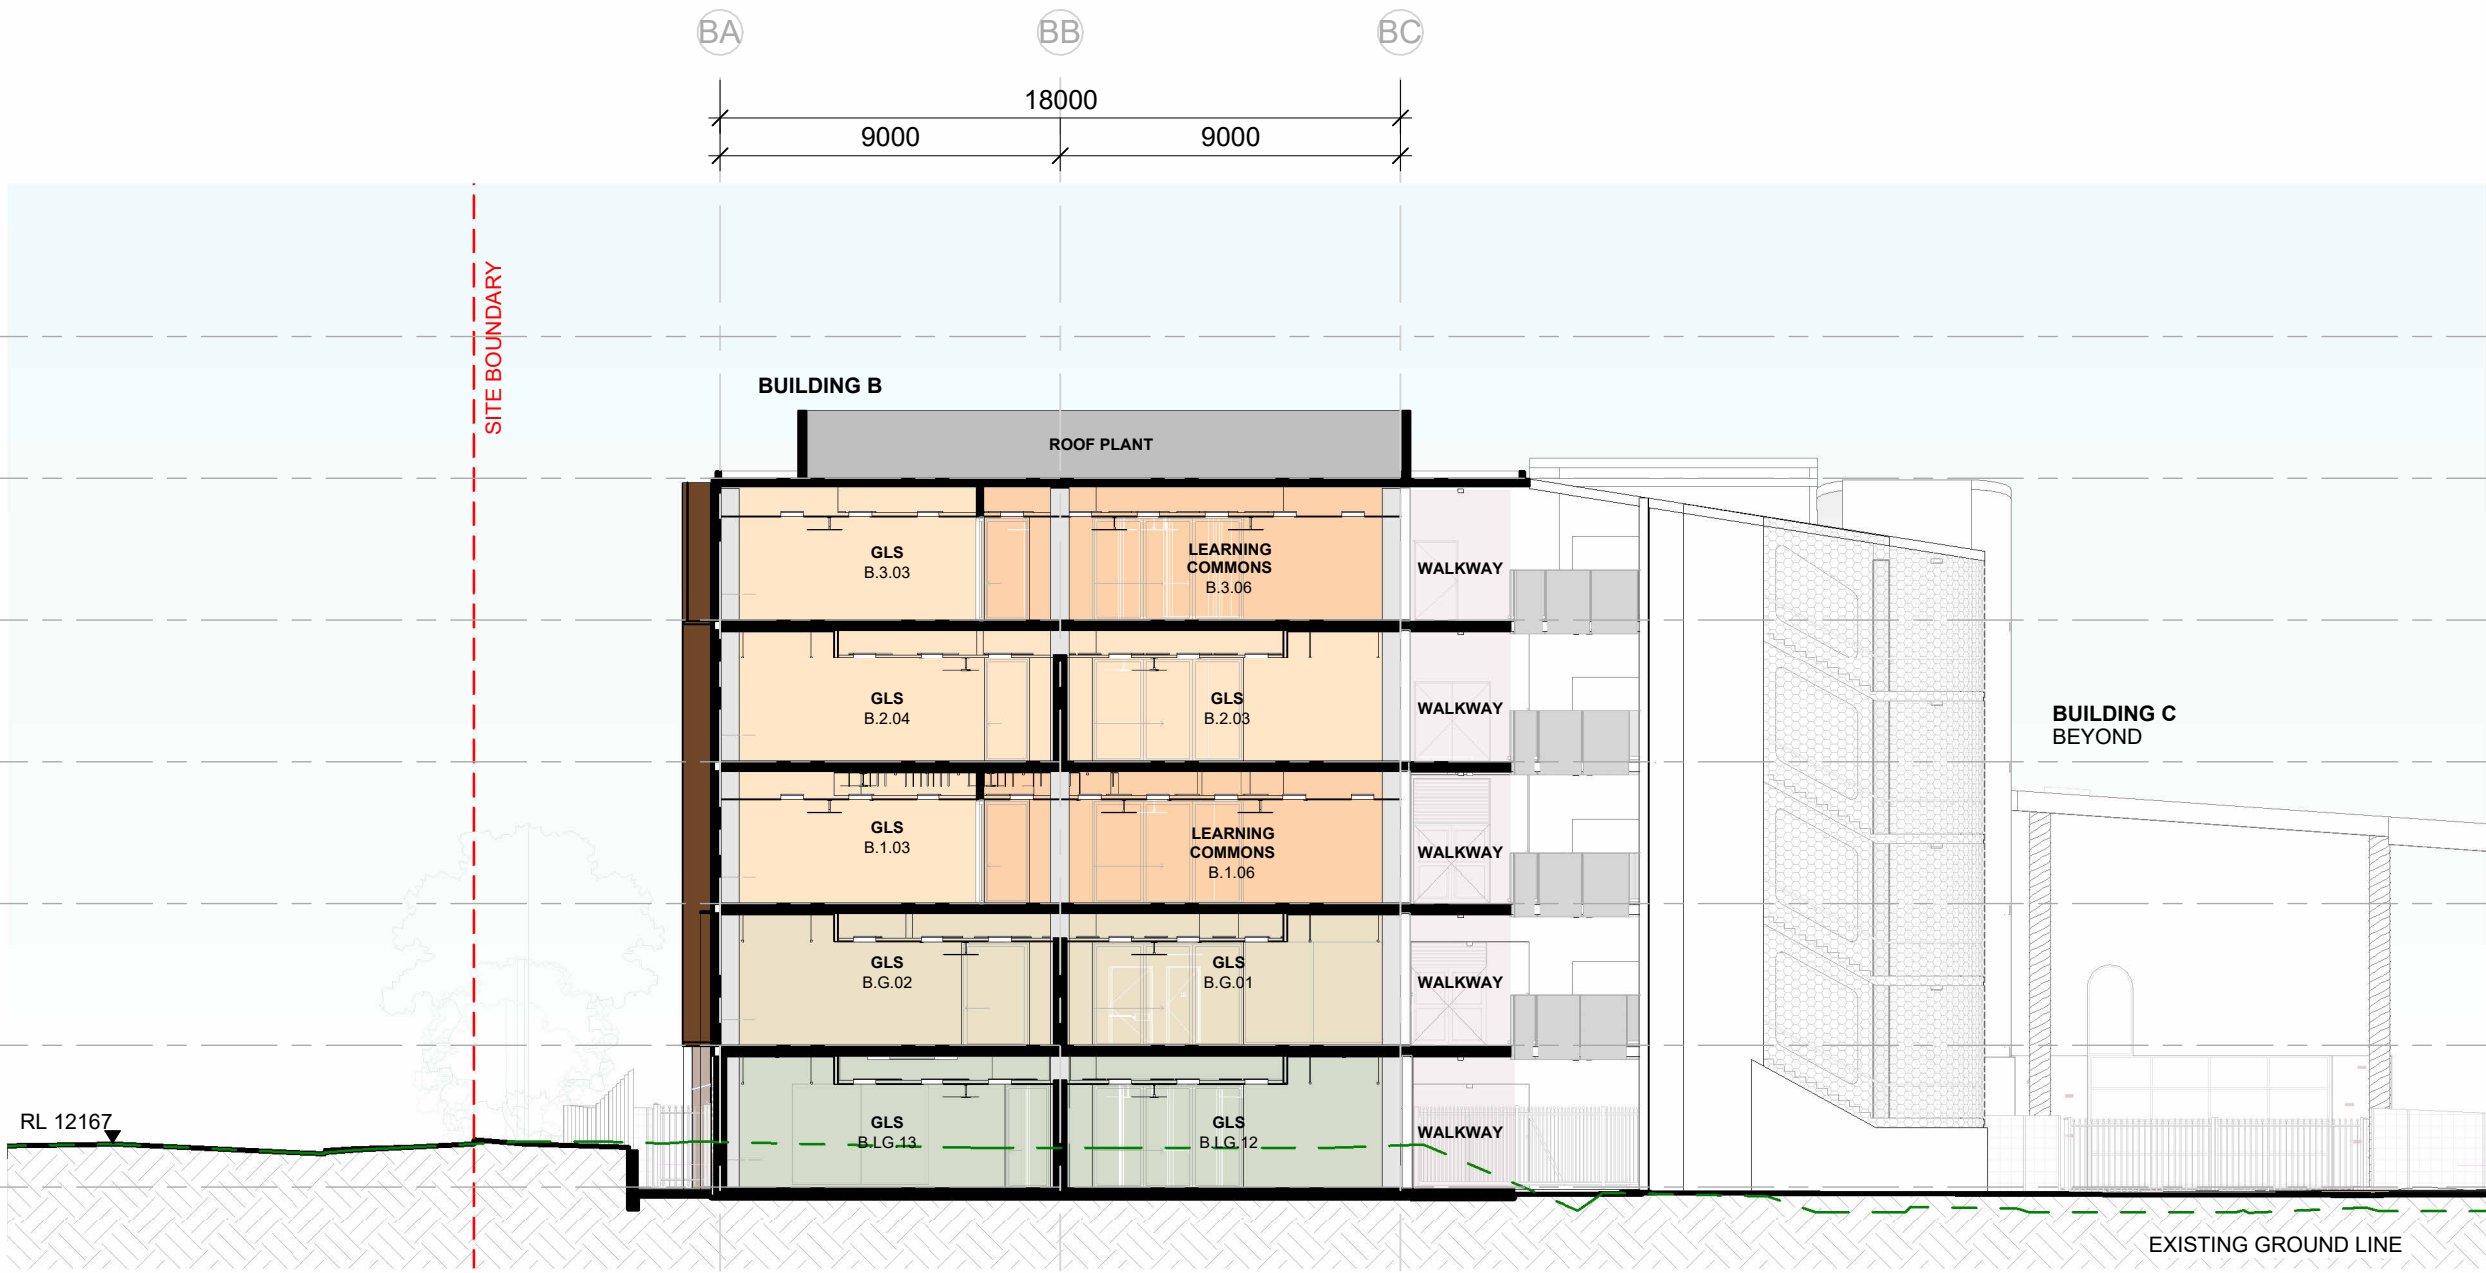

3 BUILDING B - SECTION 03 REF
1 : 200

DEVELOPMENT
WITHOUT CONSENT
APPLICATION

Issue No.	Date	Description	Chkd
1	19.11.2024	DRAFT REF SUBMISSION	EK
2	31.01.2025	Draft REF Submission	EK
3	13.02.2025	Final REF Submission	EK

Changes to this Revision


+61 2 9922 2344
Nominated Architects:
Andrew Duffin NSW 5602
Jonathan West NSW 9899
NBRS & Partners Pty Ltd VIC 51197
nbrs.com.au
ABN 16 002 247 565

Project
Liverpool Boys and Girls High School
Upgrade Project
at
Forbes St Liverpool
for
SINSW

Drawing Title
BUILDING B - SECTIONS

Date 13/02/2025 12:45:06 PM
Scale 1:200 @ A1
NBRS Project # 24089
Drawing Reference
LBGHS-NBRS-B00B-ZZ-DR-A-4201
Revision
3

Any form of replication of this drawing in full or in part without the written permission of NBRS+PARTNERS Pty Ltd constitutes an infringement of the copyright.
© 2024

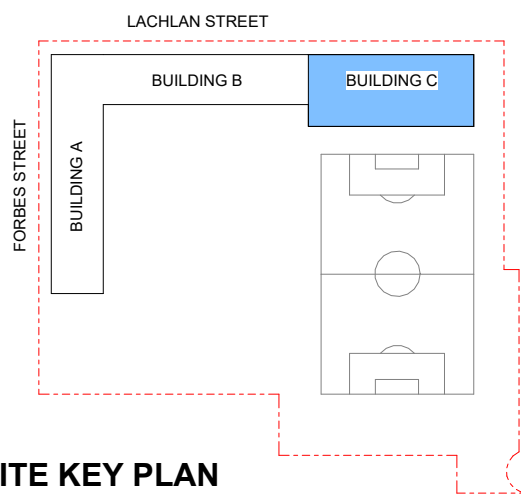

SITE KEY PLAN
N.T.S.

LEGEND

- GENERAL LEARNING SPACES (GLS)
- SUPPORT EDUCATION LEARNING UNIT (SELU)
- LEARNING COMMONS
- HEALTH & PE
- ARTS / TECH /FOOD+TEXTILES
- ADDITIONAL LEARNING UNITS
- SCIENCE LEARNING
- GYM & CANTEN
- LIBRARY/LECTURE
- ADMIN / STAFF HUB / STAFF STUDY
- STORAGE
- SERVICES
- SERVICES COMMS
- CIRCULATION, STAIRS, TRAVEL & ENGINEERING
- LIFTS
- STUDENT AMENITIES
- EXISTING BOUNDARY
- SHEAR CONCRETE WALL

DEVELOPMENT
WITHOUT CONSENT
APPLICATION

Issue			
No.	Date	Description	Chkd
1	24.10.2024	75% Schematic Design	EK
2	31.01.2025	Draft REF Submission	EK
3	13.02.2025	Final REF Submission	EK

Changes to this Revision


+61 2 9922 2344
Nominated Architects:
Andrew Duffin NSW 5602
Jonathan West NSW 9899
NBRS & Partners Pty Ltd VIC 51197
nbrs.com.au
ABN 16 002 247 565


Project
Liverpool Boys and Girls High School
Upgrade Project
at
Forbes St Liverpool
for
SINSW

Drawing Title
BUILDING C - LOWER GROUND PLAN

Date	13/02/2025 2:18:38 PM	
Scale	1:200 @ A1	
NBRS Project #	24089	
Drawing Reference	LBGHS-NBRS-B00C-GB-DR-A-1301	
Revision	3	

Any form of replication of this drawing in full or in part without the written permission of NBRS+PARTNERS Pty Ltd constitutes an infringement of the copyright.
© 2024

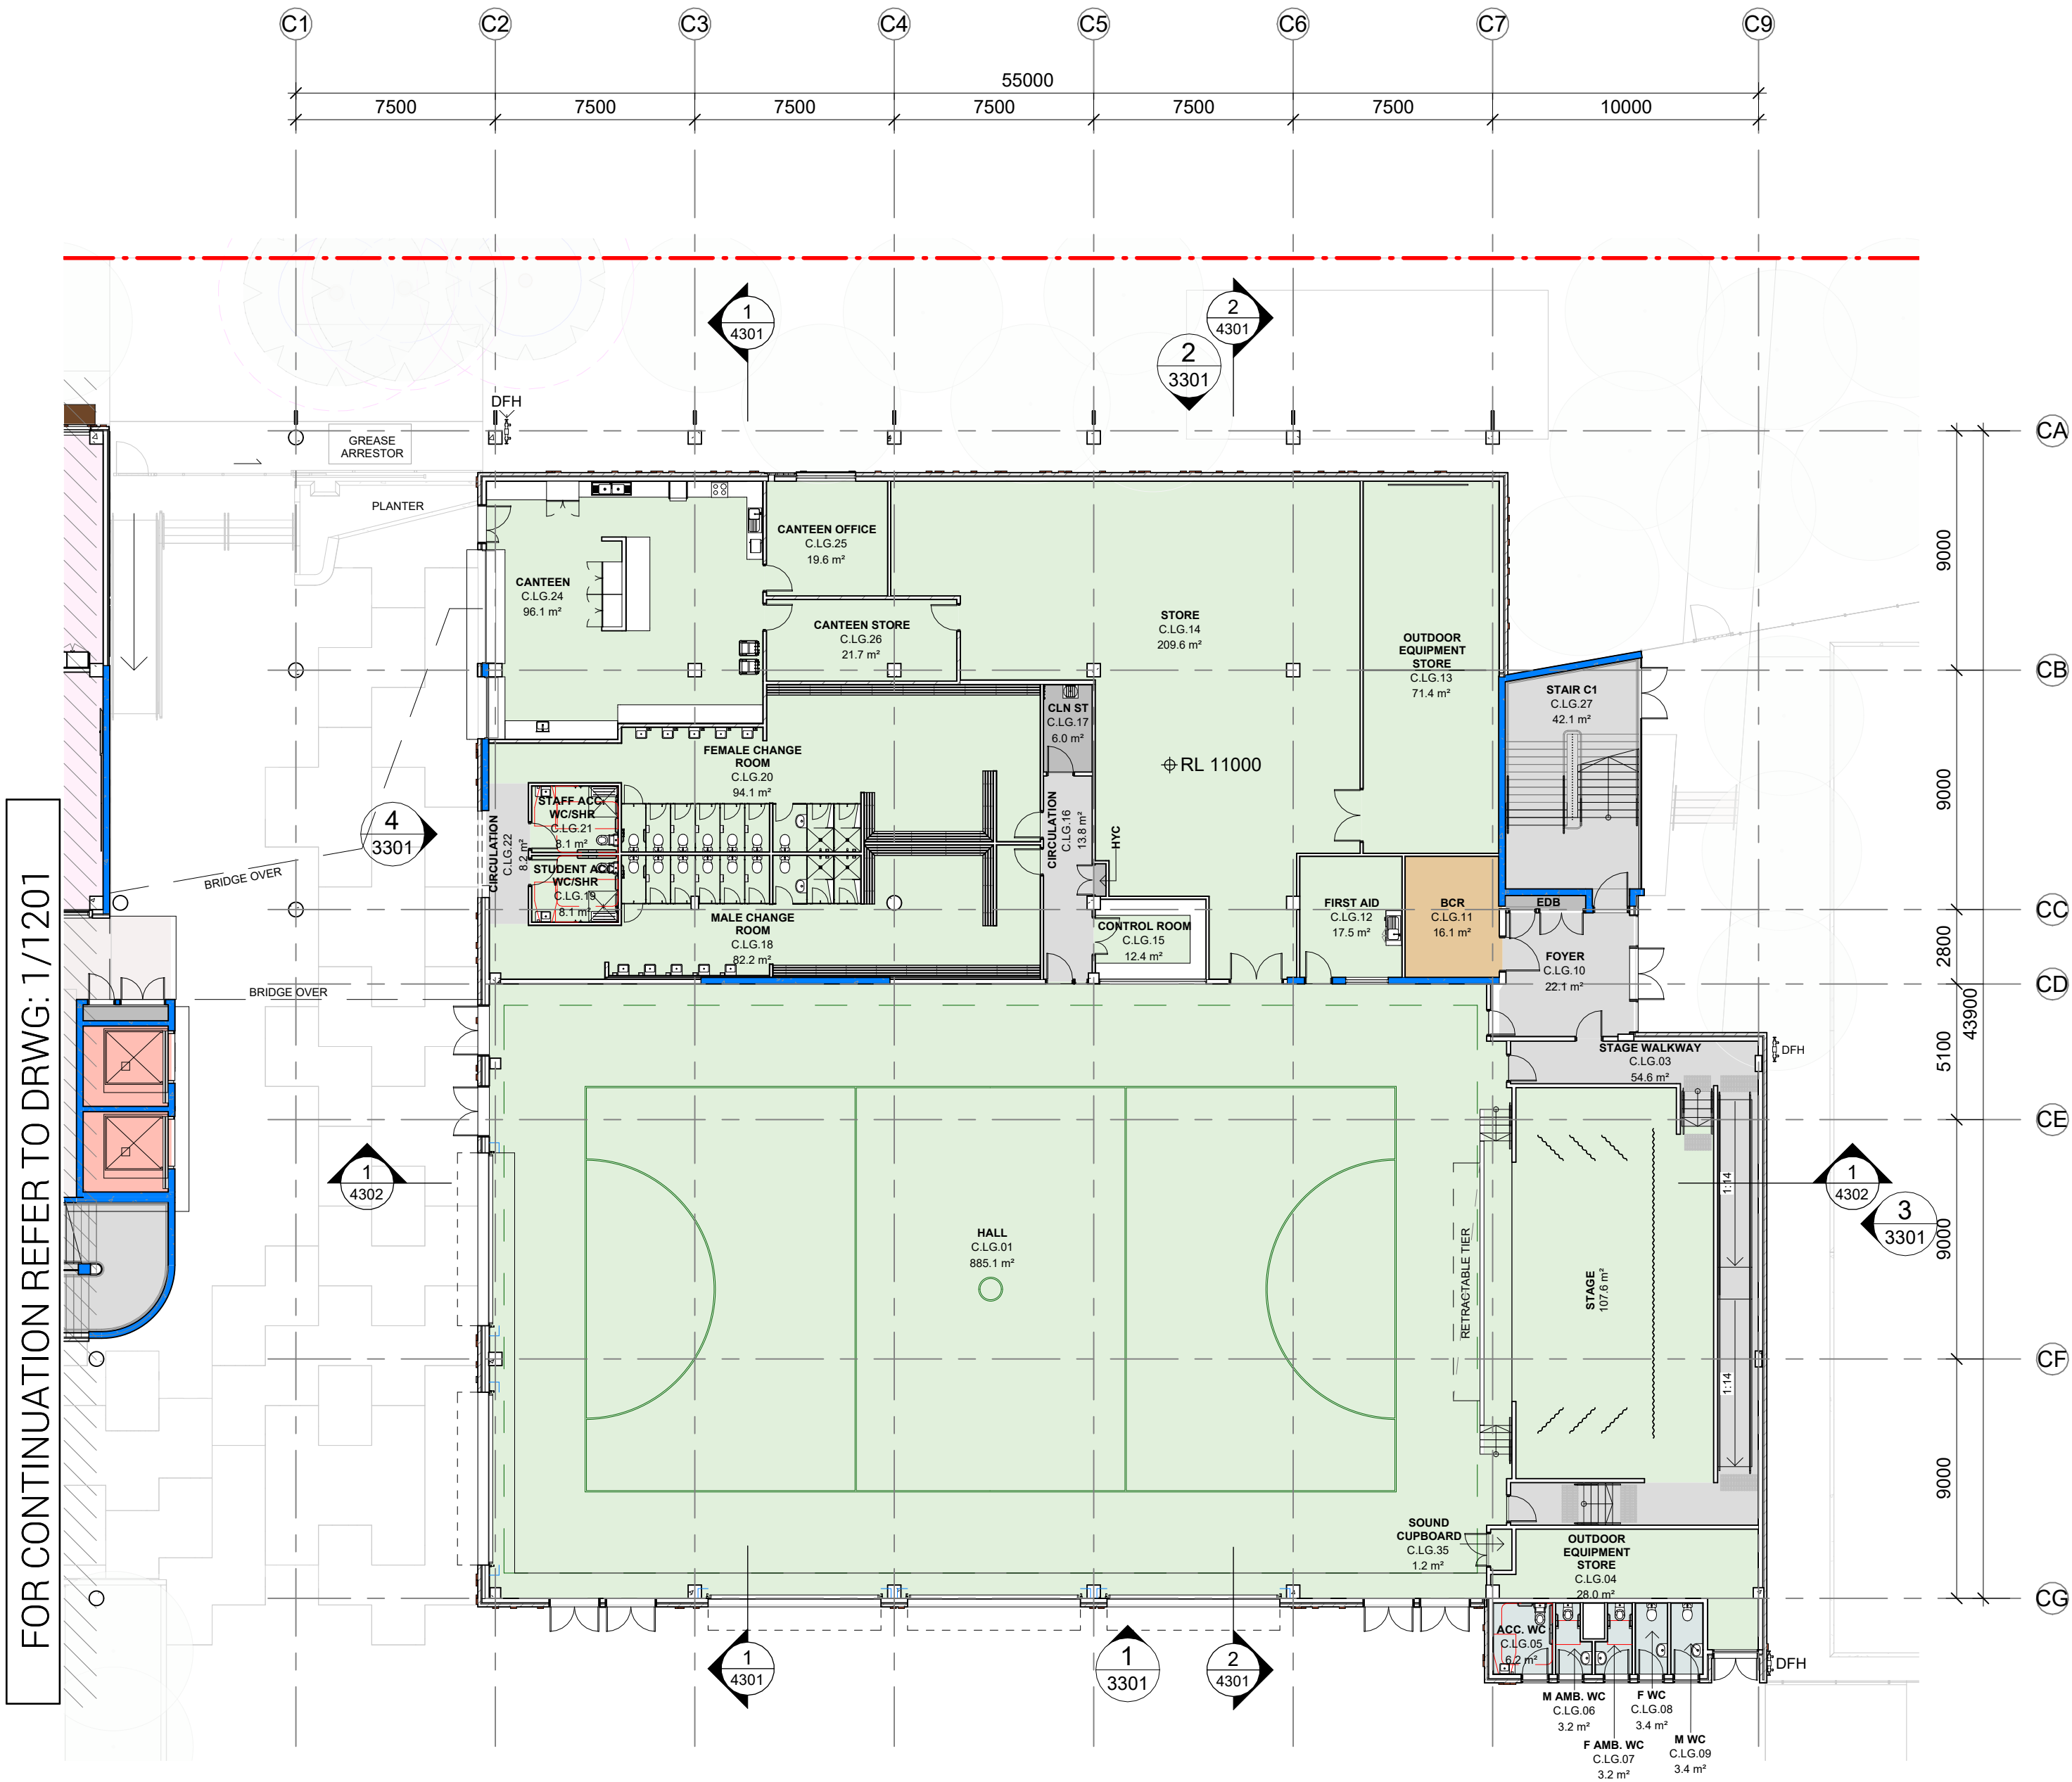

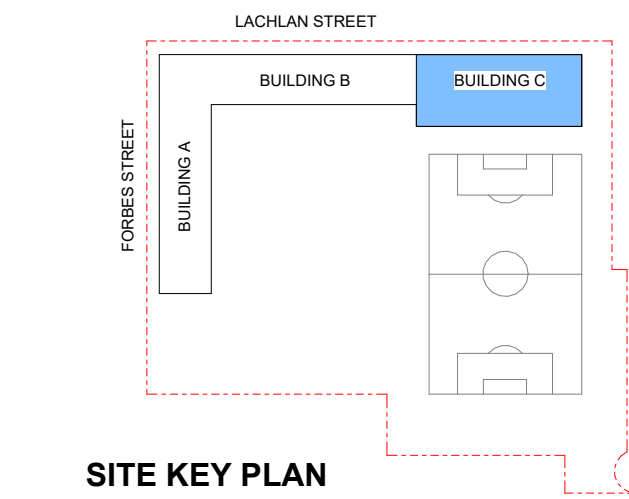

SITE KEY PLAN
N.T.S.

LEGEND

- GENERAL LEARNING SPACES (GLS)
- SUPPORT EDUCATION LEARNING UNIT (SELU)
- LEARNING COMMONS
- HEALTH & PE
- ARTS / TECH /FOOD+TEXTILES
- ADDITIONAL LEARNING UNITS
- SCIENCE LEARNING
- GYM & CANTEN
- LIBRARY/LECTURE
- ADMIN / STAFF HUB / STAFF STUDY
- STORAGE
- SERVICES
- SERVICES COMMS
- CIRCULATION, STAIRS, TRAVEL & ENGINEERING
- LIFTS
- STUDENT AMENITIES
- EXISTING BOUNDARY
- SHEAR CONCRETE WALL

DEVELOPMENT
WITHOUT CONSENT
APPLICATION

Issue				
No.	Date	Description	Chkd	
1	24.10.2024	75% Schematic Design	EK	
2	31.01.2025	Draft REF Submission	EK	
3	13.02.2025	Final REF Submission	EK	

Changes to this Revision


+61 2 9922 2344
Nominated Architects:
Andrew Duffin NSW 5602
Jonathan West NSW 9899
NBRS & Partners Pty Ltd VIC 51197
nbrs.com.au
ABN 16 002 247 565

Project
Liverpool Boys and Girls High School
Upgrade Project
at
Forbes St Liverpool
for
SINSW


Drawing Title
BUILDING C - GROUND FLOOR PLAN

Date	13/02/2025 2:18:45 PM	
Scale	1:200 @ A1	
NBRS Project #	24089	
Drawing Reference	Revision	
LBGHS-NBRS-B00C-GF-DR-A-1302	3	

Any form of replication of this drawing in full or in part without the written permission of NBRS+PARTNERS Pty Ltd constitutes an infringement of the copyright.
© 2024

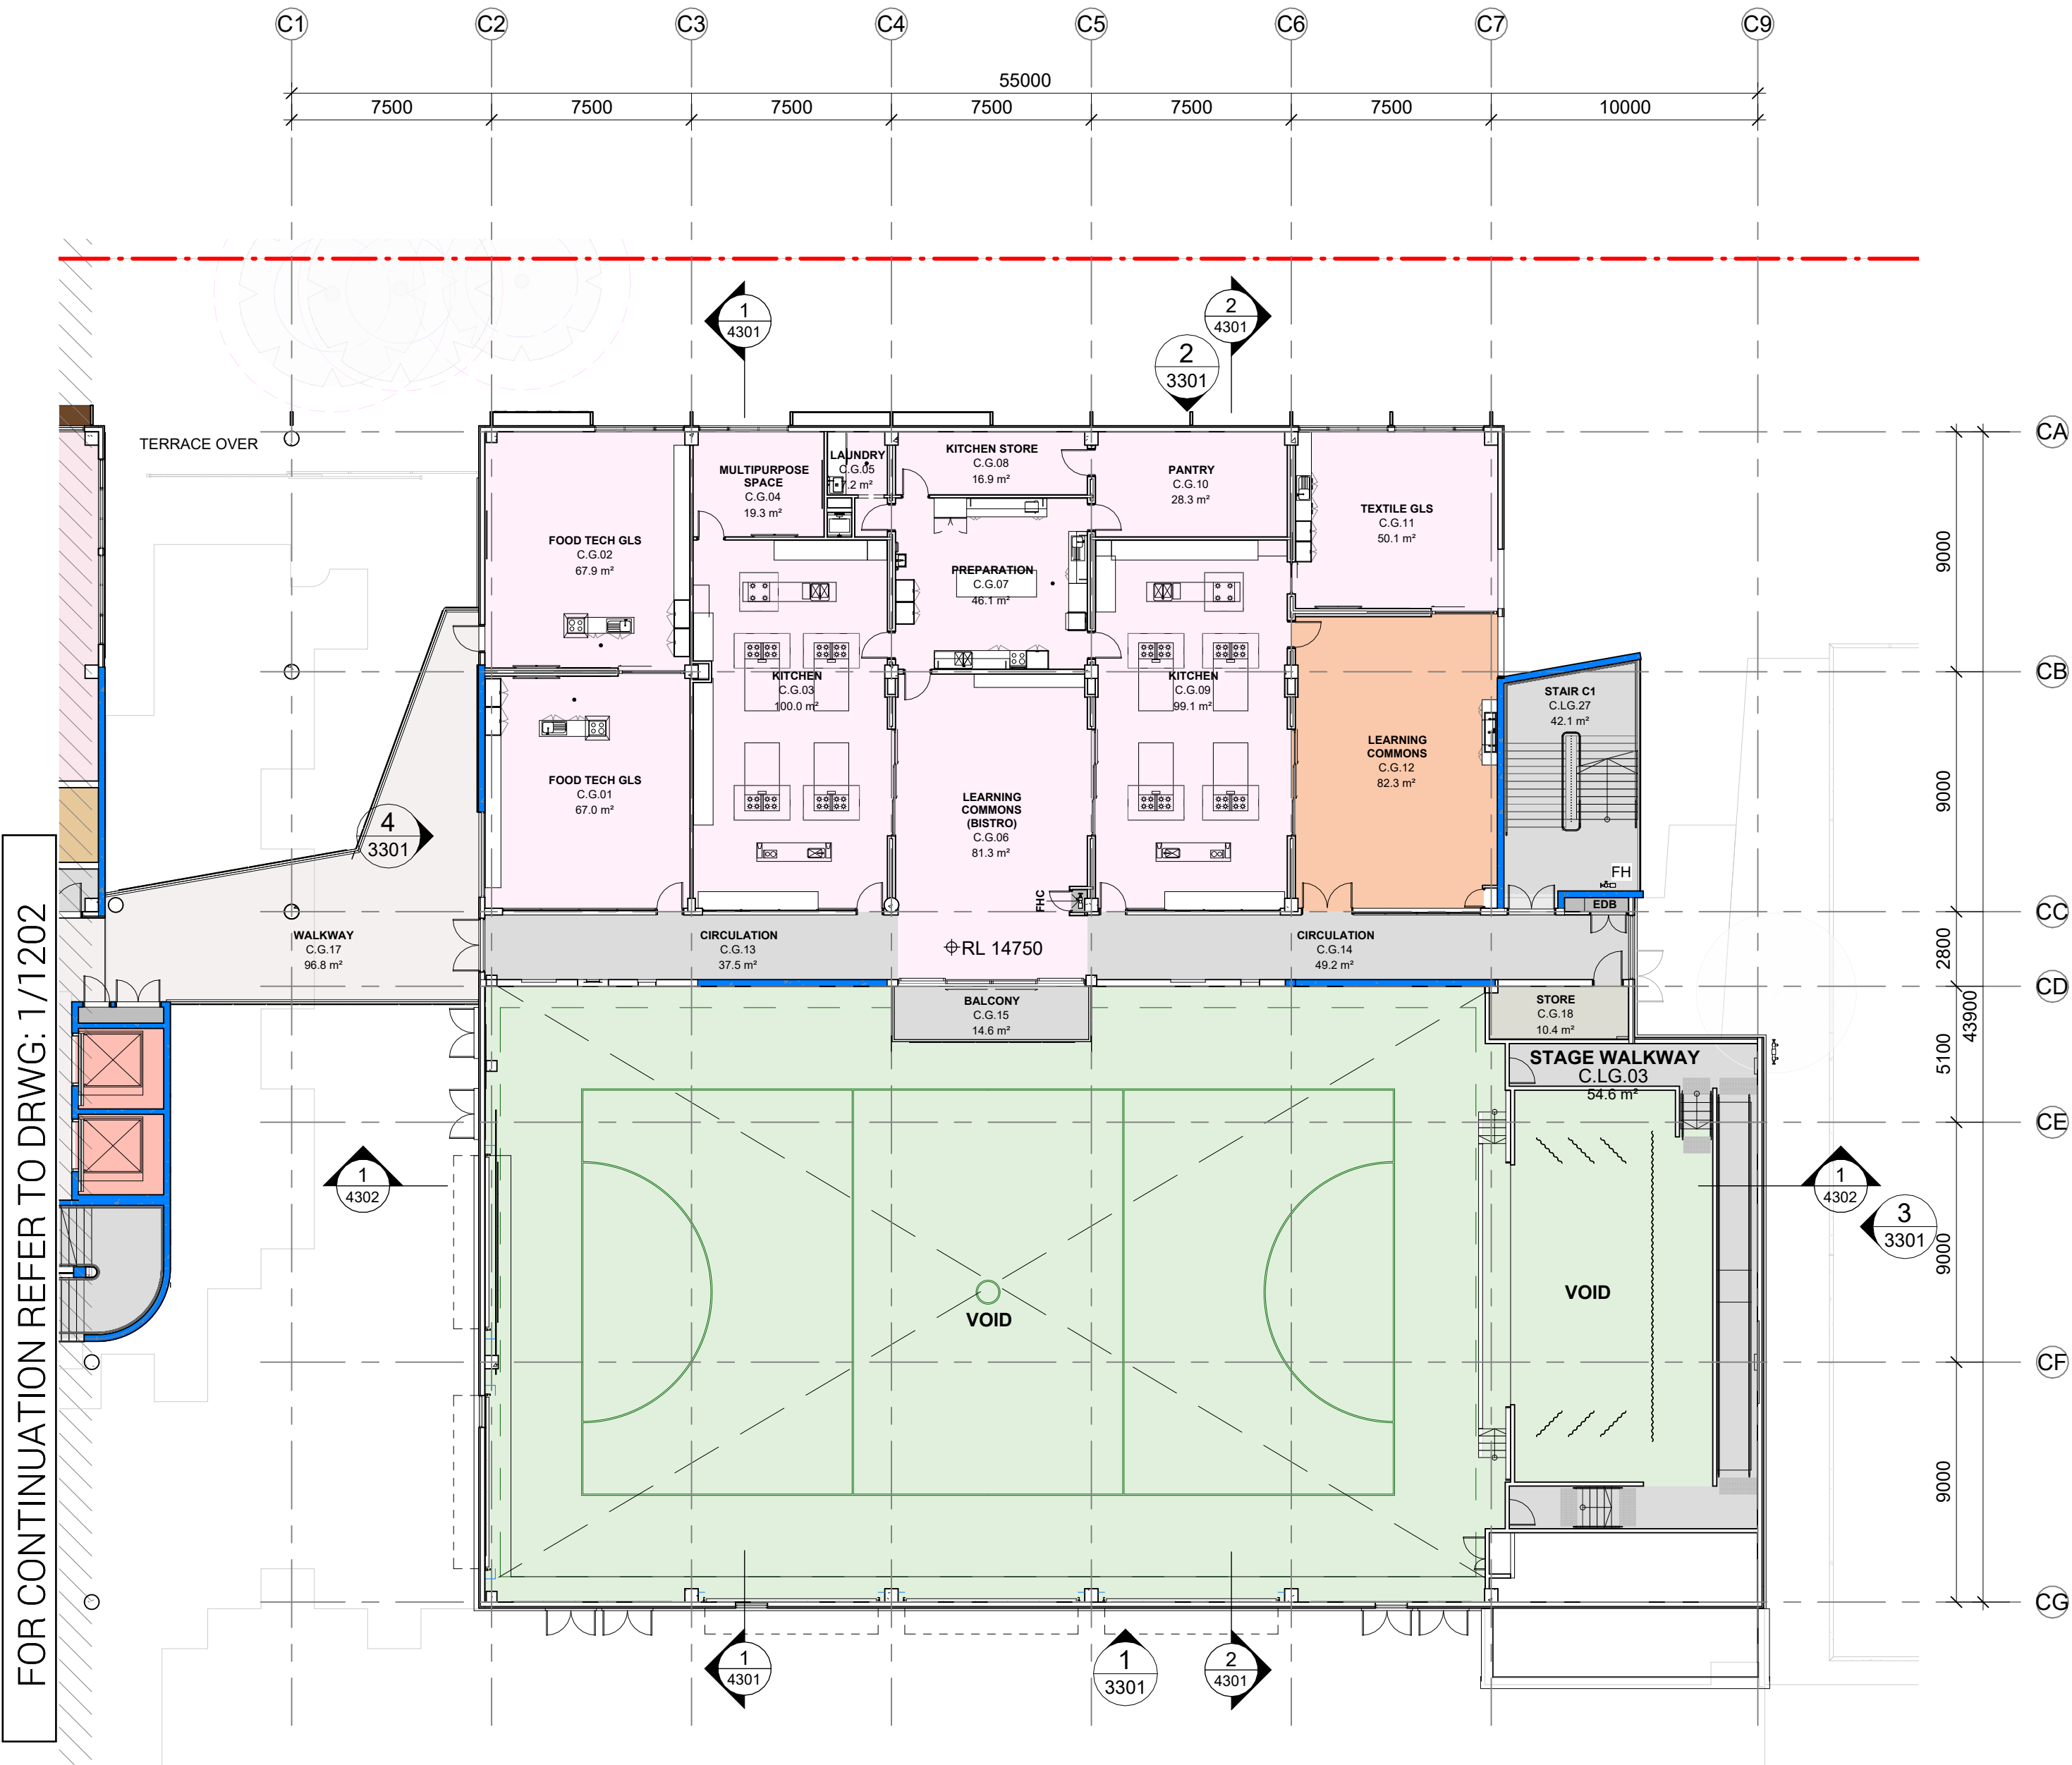

FOR CONTINUATION REFER TO DRWG: 1/1202

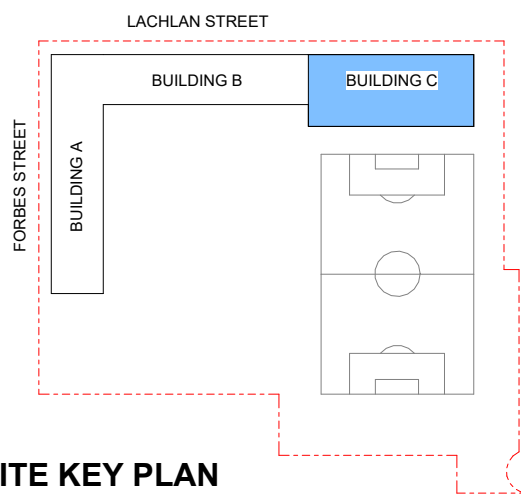

SITE KEY PLAN
N.T.S.

LEGEND

- GENERAL LEARNING SPACES (GLS)
- SUPPORT EDUCATION LEARNING UNIT (SELU)
- LEARNING COMMONS
- HEALTH & PE
- ARTS / TECH /FOOD+TEXTILES
- ADDITIONAL LEARNING UNITS
- SCIENCE LEARNING
- GYM & CANTEN
- LIBRARY/LECTURE
- ADMIN / STAFF HUB / STAFF STUDY
- STORAGE
- SERVICES
- SERVICES COMMS
- CIRCULATION, STAIRS, TRAVEL & ENGINEERING
- LIFTS
- STUDENT AMENITIES
- EXISTING BOUNDARY
- SHEAR CONCRETE WALL

DEVELOPMENT
WITHOUT CONSENT
APPLICATION

Issue			
No.	Date	Description	Chkd
1	24.10.2024	75% Schematic Design	EK
2	31.01.2025	Draft REF Submission	EK
3	13.02.2025	Final REF Submission	EK

Changes to this Revision


+61 2 9922 2344
Nominated Architects:
Andrew Duffin NSW 5602
Jonathan West NSW 9899
NBRS & Partners Pty Ltd VIC 51197
nbrs.com.au
ABN 16 002 247 565


Project
Liverpool Boys and Girls High School
Upgrade Project
at
Forbes St Liverpool
for
SINSW

Drawing Title
BUILDING C - LEVEL 1 PLAN

Date	13/02/2025 2:18:49 PM	
Scale	1:200 @ A1	
NBRS Project #	24089	
Drawing Reference	Revision	
LBGHS-NBRS-B00C-L1-DR-A-1303	3	

Any form of replication of this drawing in full or in part without the written permission of NBRS+PARTNERS Pty Ltd constitutes an infringement of the copyright.
© 2024

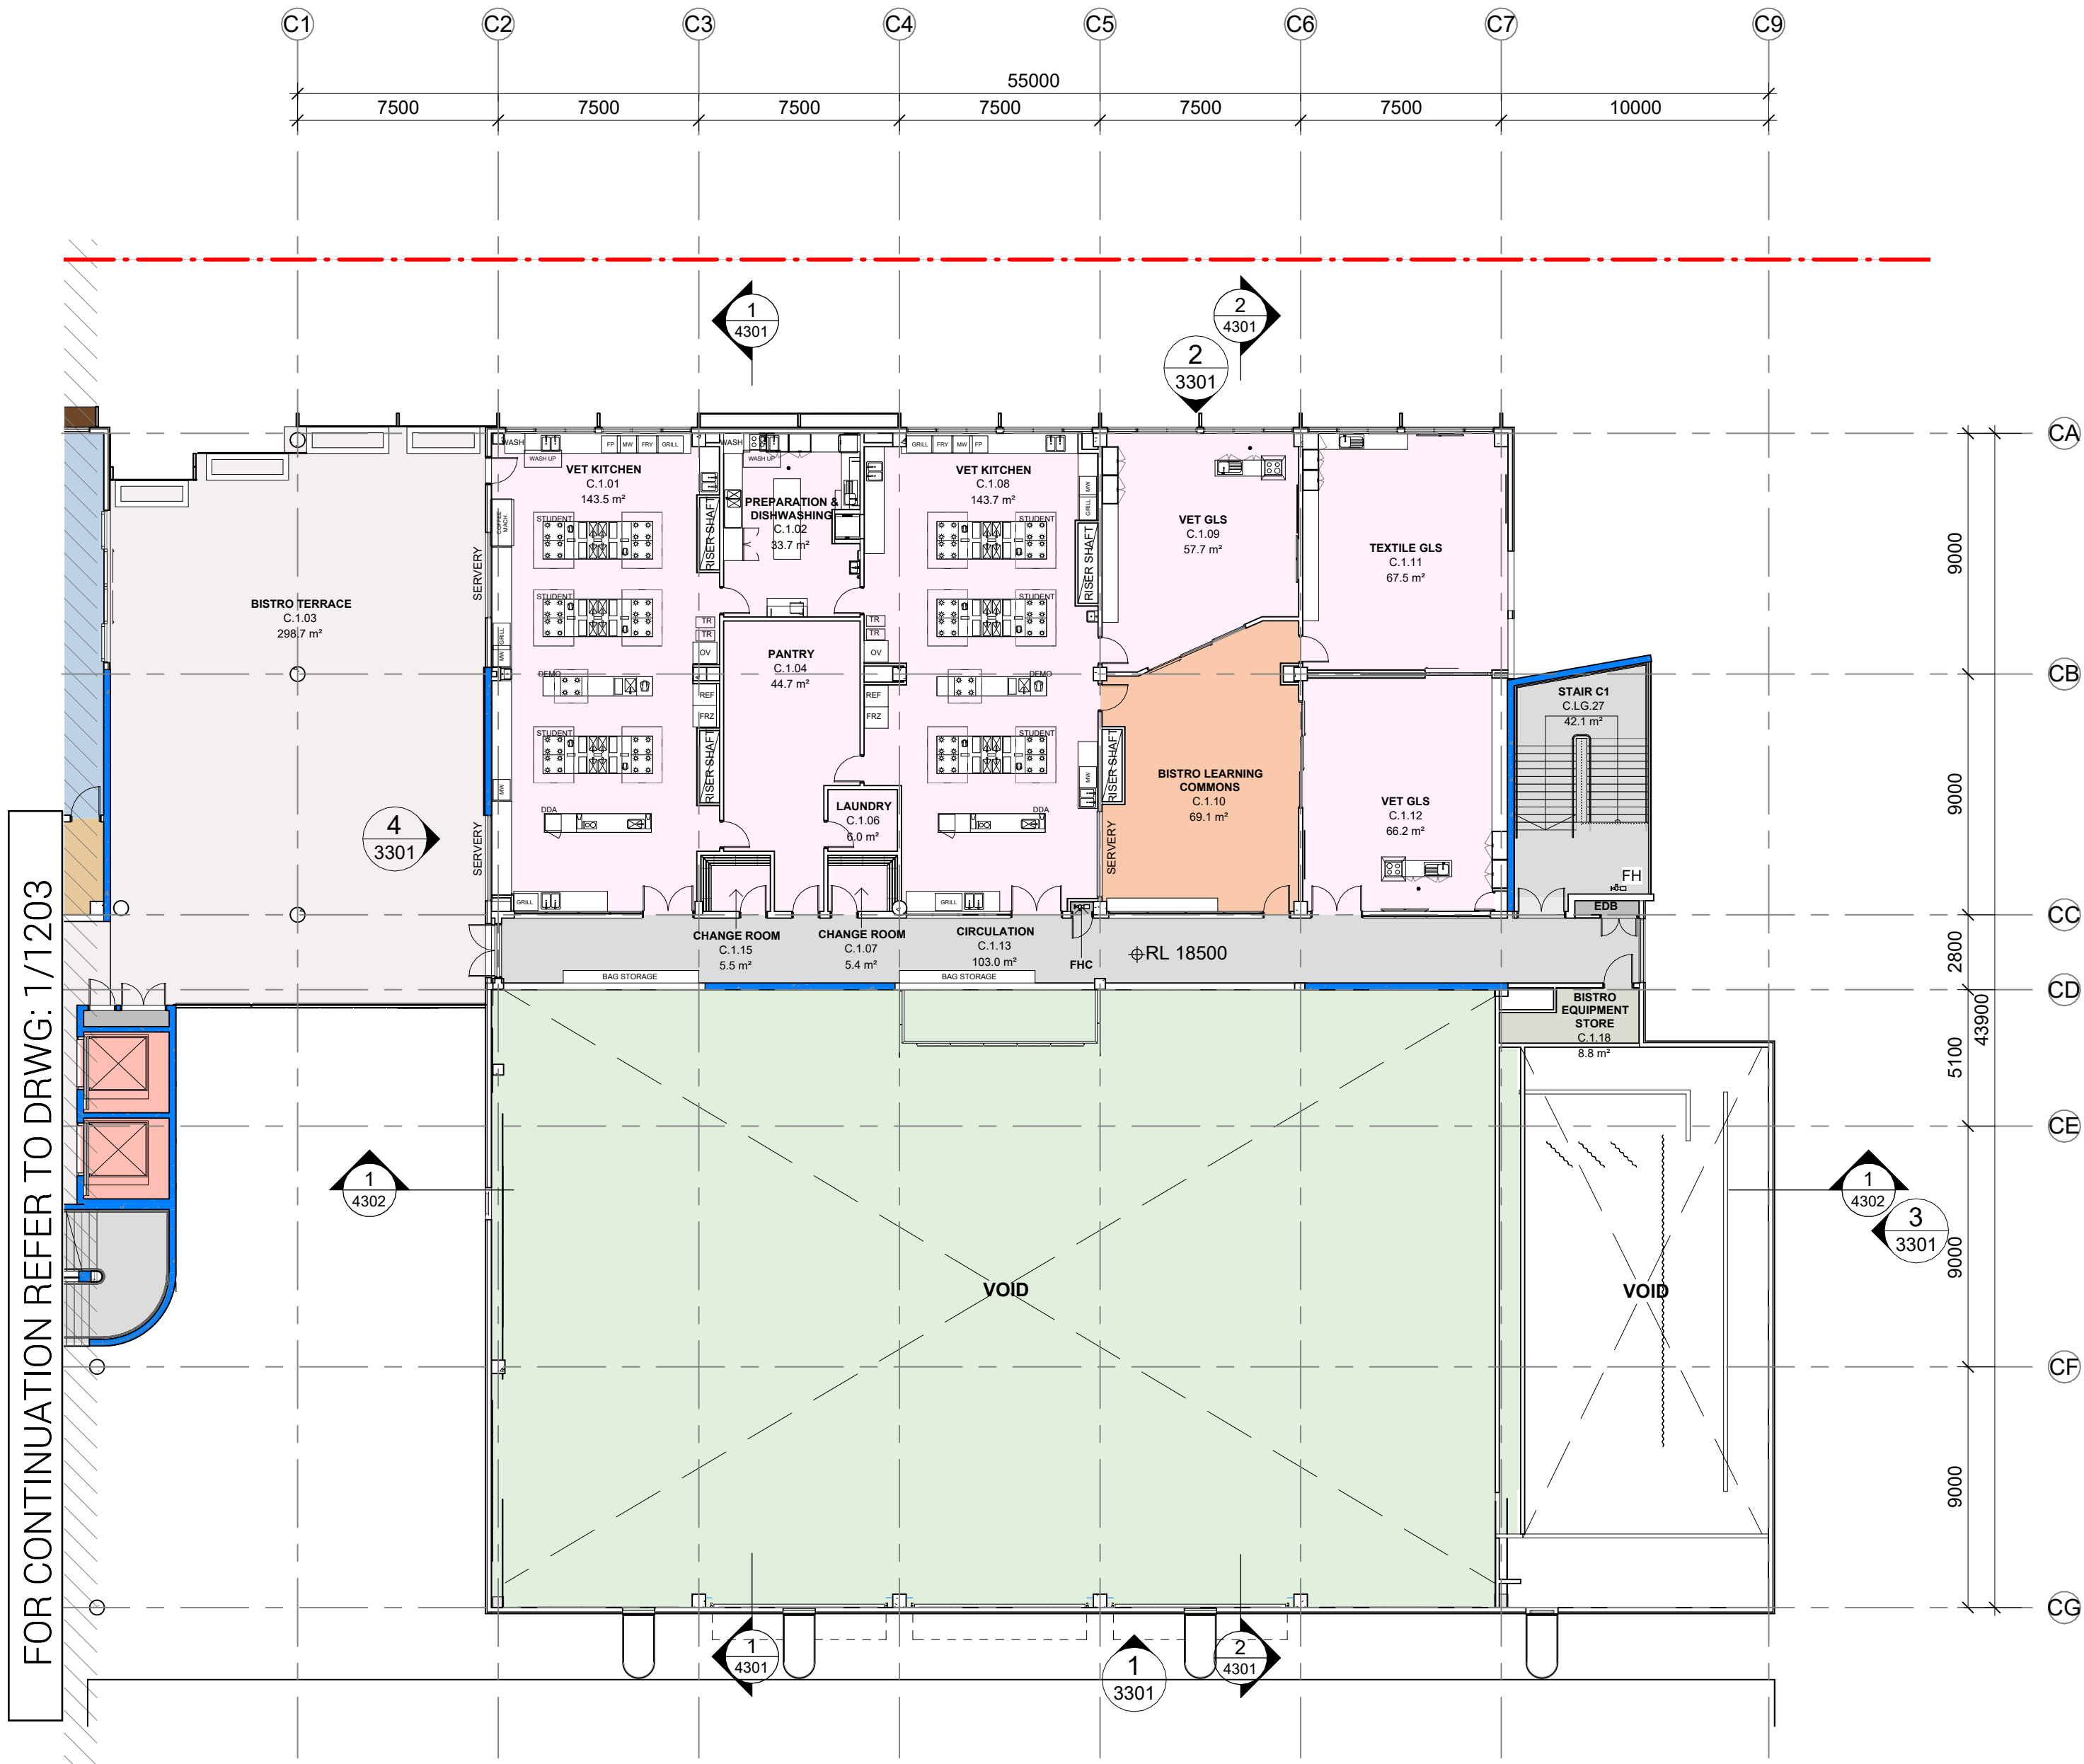

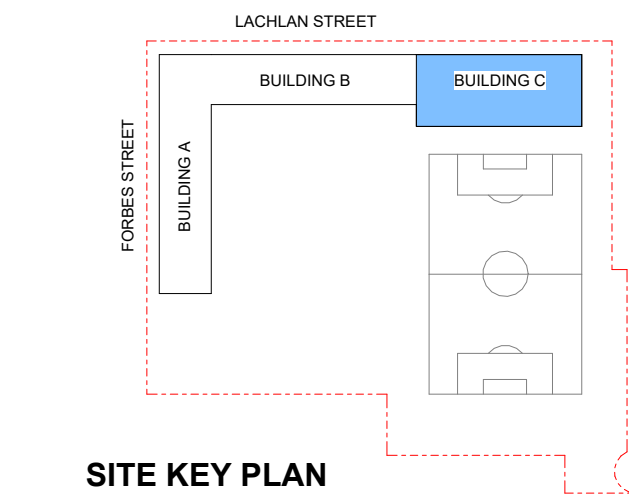

SITE KEY PLAN
N.T.S.

LEGEND

- GENERAL LEARNING SPACES (GLS)
- SUPPORT EDUCATION LEARNING UNIT (SELU)
- LEARNING COMMONS
- HEALTH & PE
- ARTS / TECH /FOOD+TEXTILES
- ADDITIONAL LEARNING UNITS
- SCIENCE LEARNING
- GYM & CANTEEN
- LIBRARY/LECTURE
- ADMIN / STAFF HUB / STAFF STUDY
- STORAGE
- SERVICES
- SERVICES COMMS
- CIRCULATION, STAIRS, TRAVEL & ENGINEERING
- LIFTS
- STUDENT AMENITIES
- EXISTING BOUNDARY
- SHEAR CONCRETE WALL

DEVELOPMENT
WITHOUT CONSENT
APPLICATION

Issue			
No.	Date	Description	Chkd
1	24.10.2024	75% Schematic Design	EK
2	31.01.2025	Draft REF Submission	EK
3	13.02.2025	Final REF Submission	EK

Changes to this Revision


+61 2 9922 2344
Nominated Architects:
Andrew Duffin NSW 5602
Jonathan West NSW 9899
NBRS & Partners Pty Ltd VIC 51197
nbrs.com.au
ABN 16 002 247 565

Project
Liverpool Boys and Girls High School
Upgrade Project
at
Forbes St Liverpool
for
SINSW


Drawing Title
BUILDING C - ROOF PLAN

Date	13/02/2025 12:45:53 PM	
Scale	1:100 @ A1	
NBRS Project #	24089	
Drawing Reference		
Revision		3


LBGHS-NBRS-B00C-LR-DR-A-1304
Any form of replication of this drawing in full or in part without the written permission of NBRS+PARTNERS Pty Ltd constitutes an infringement of the copyright.
© 2024

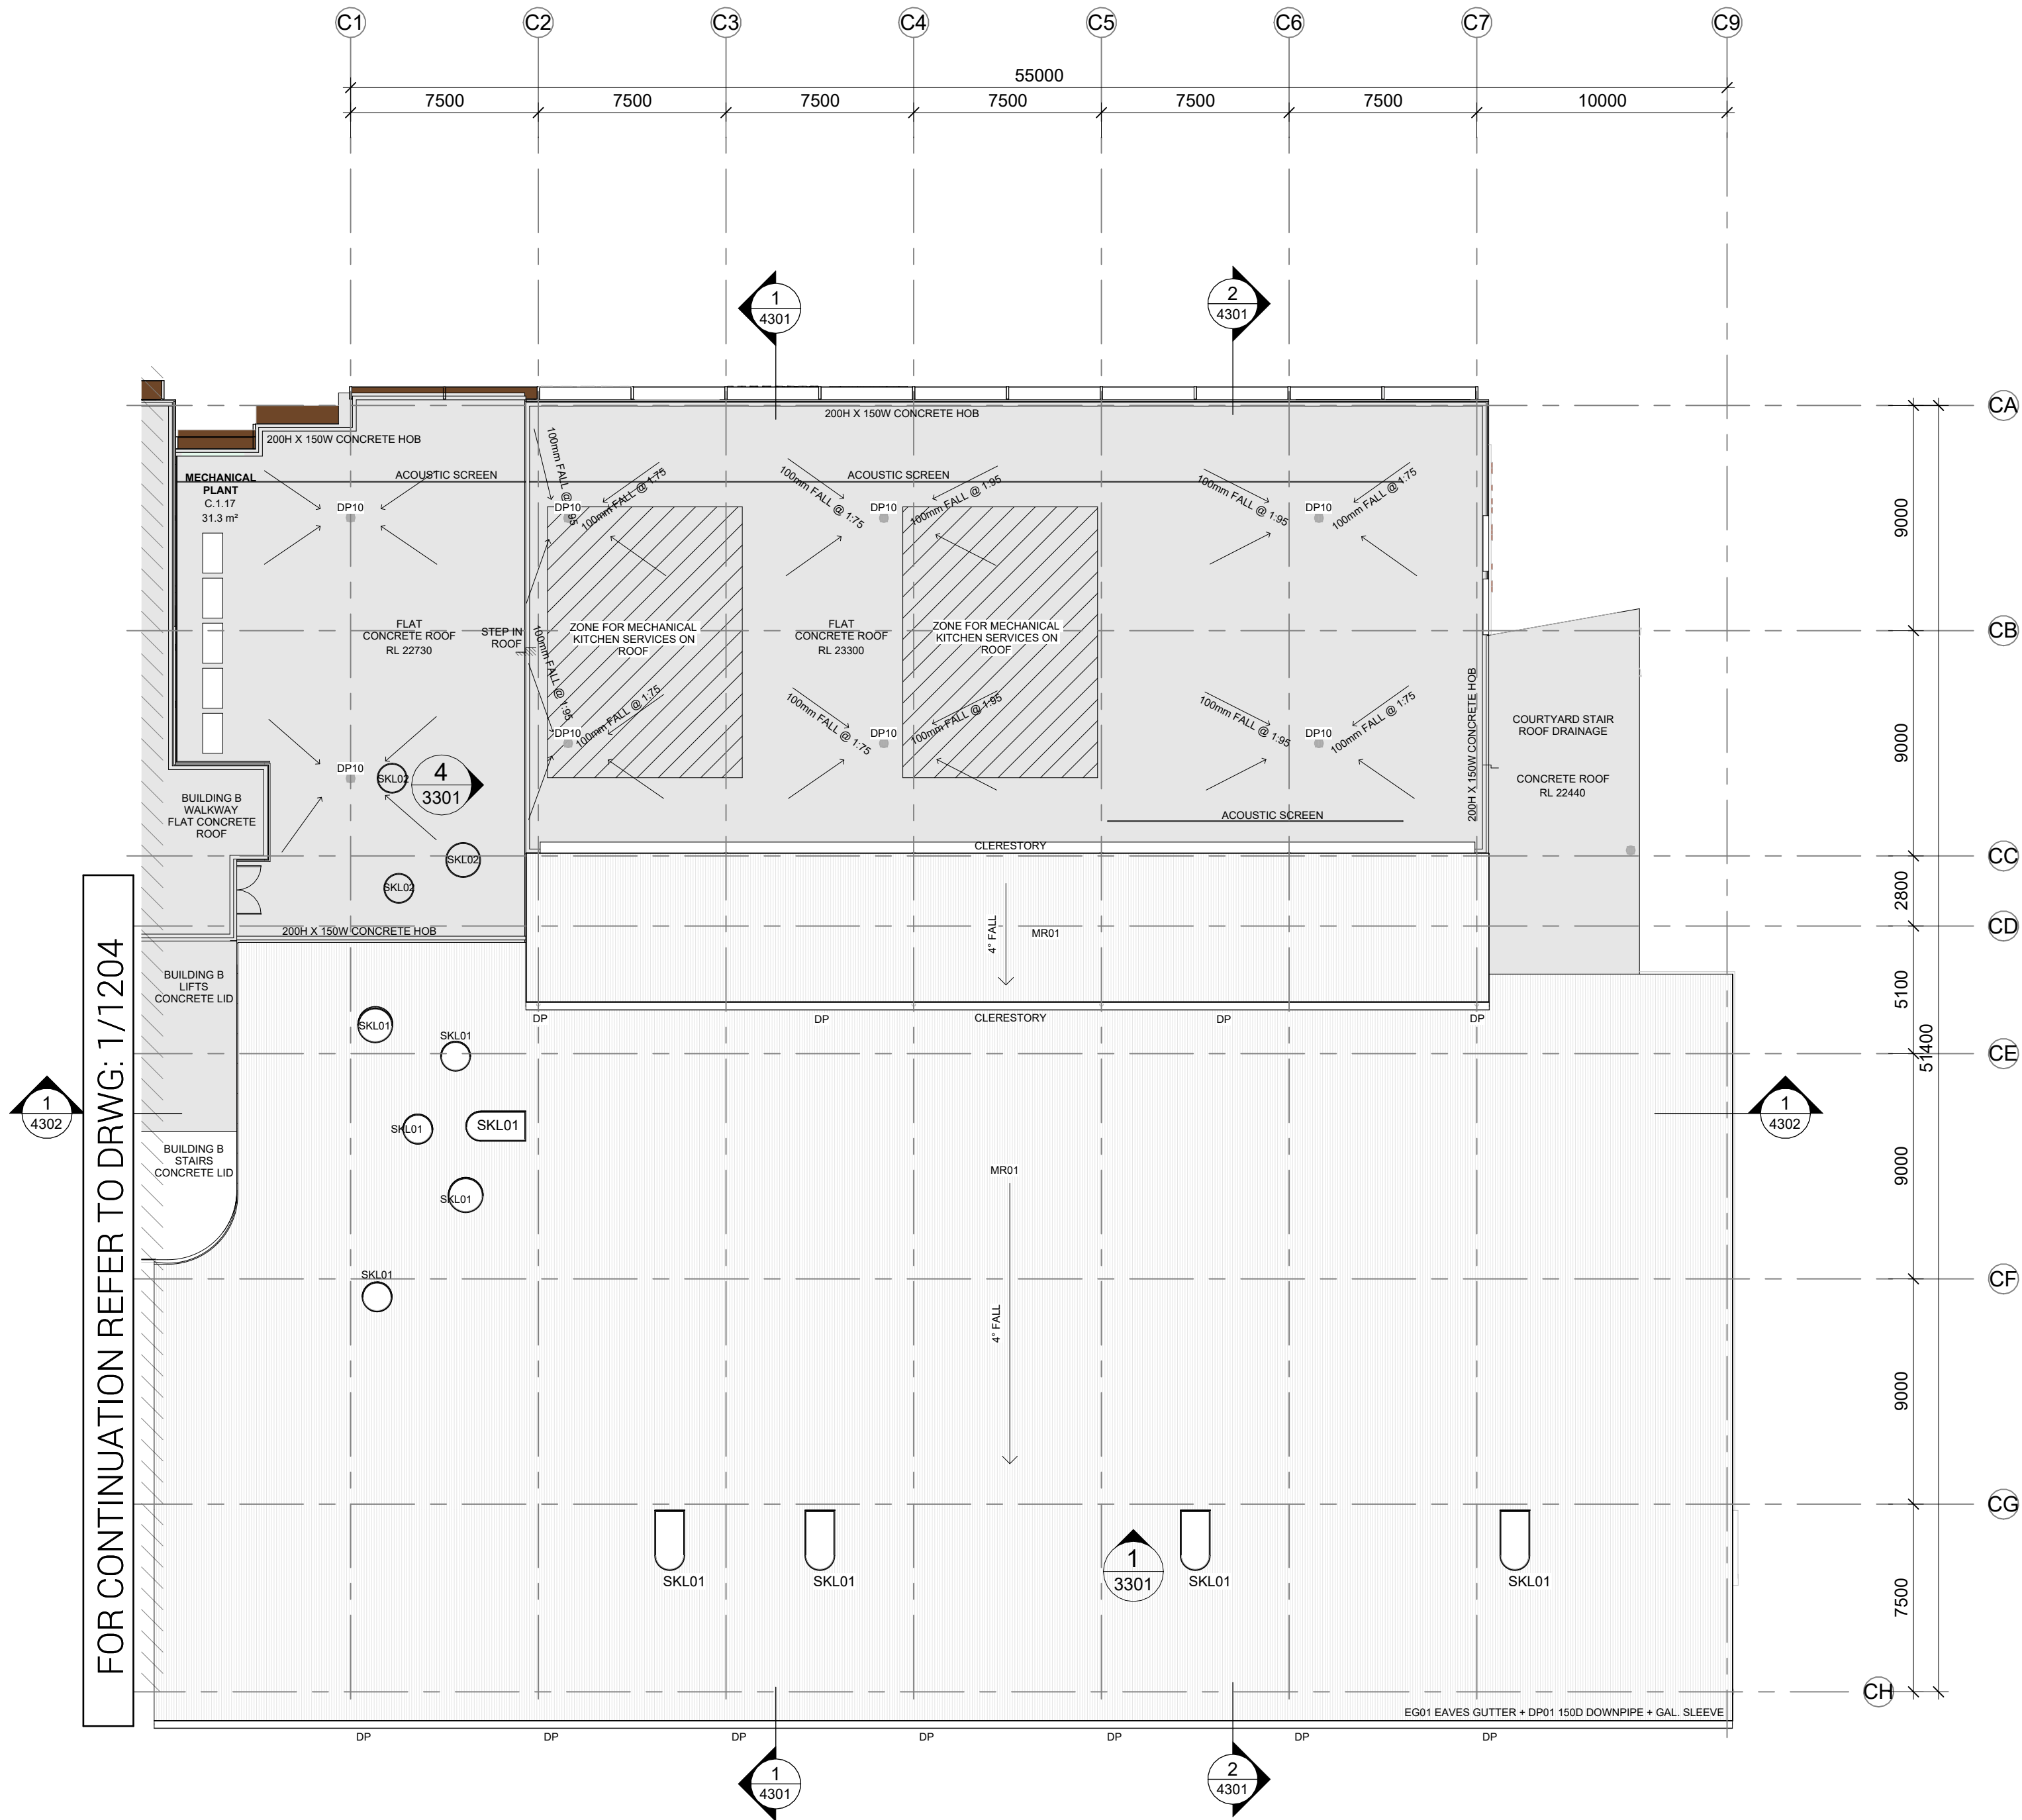


CODE	DESCRIPTION
BAL20	BALUSTRADE – WITH INFILL PANELS
BWK01	FACE BRICKWORK TYPE 1
BWK02	FACE BRICKWORK - GLAZED
CFC01	COMPRESSED FIBRE CEMENT CLADDING - NATURAL
CFC02	COMPRESSED FIBRE CEMENT CLADDING - CHARCOAL
CFC03	COMPRESSED FIBRE CEMENT CLADDING - QUINTA
MR01	METAL ROOFING TYPE 1 - KLIPLOK
MS02	SAFETY MESH LINING - TYPE 1
SCN01.1	ALUM PERF SCREEN - TERRITORY RED
SCN11	METAL SUN HOOD - TIMBER LOOK FAÇADE BLADES
SCN12	METAL SUN HOOD - WINDOW SURROUND

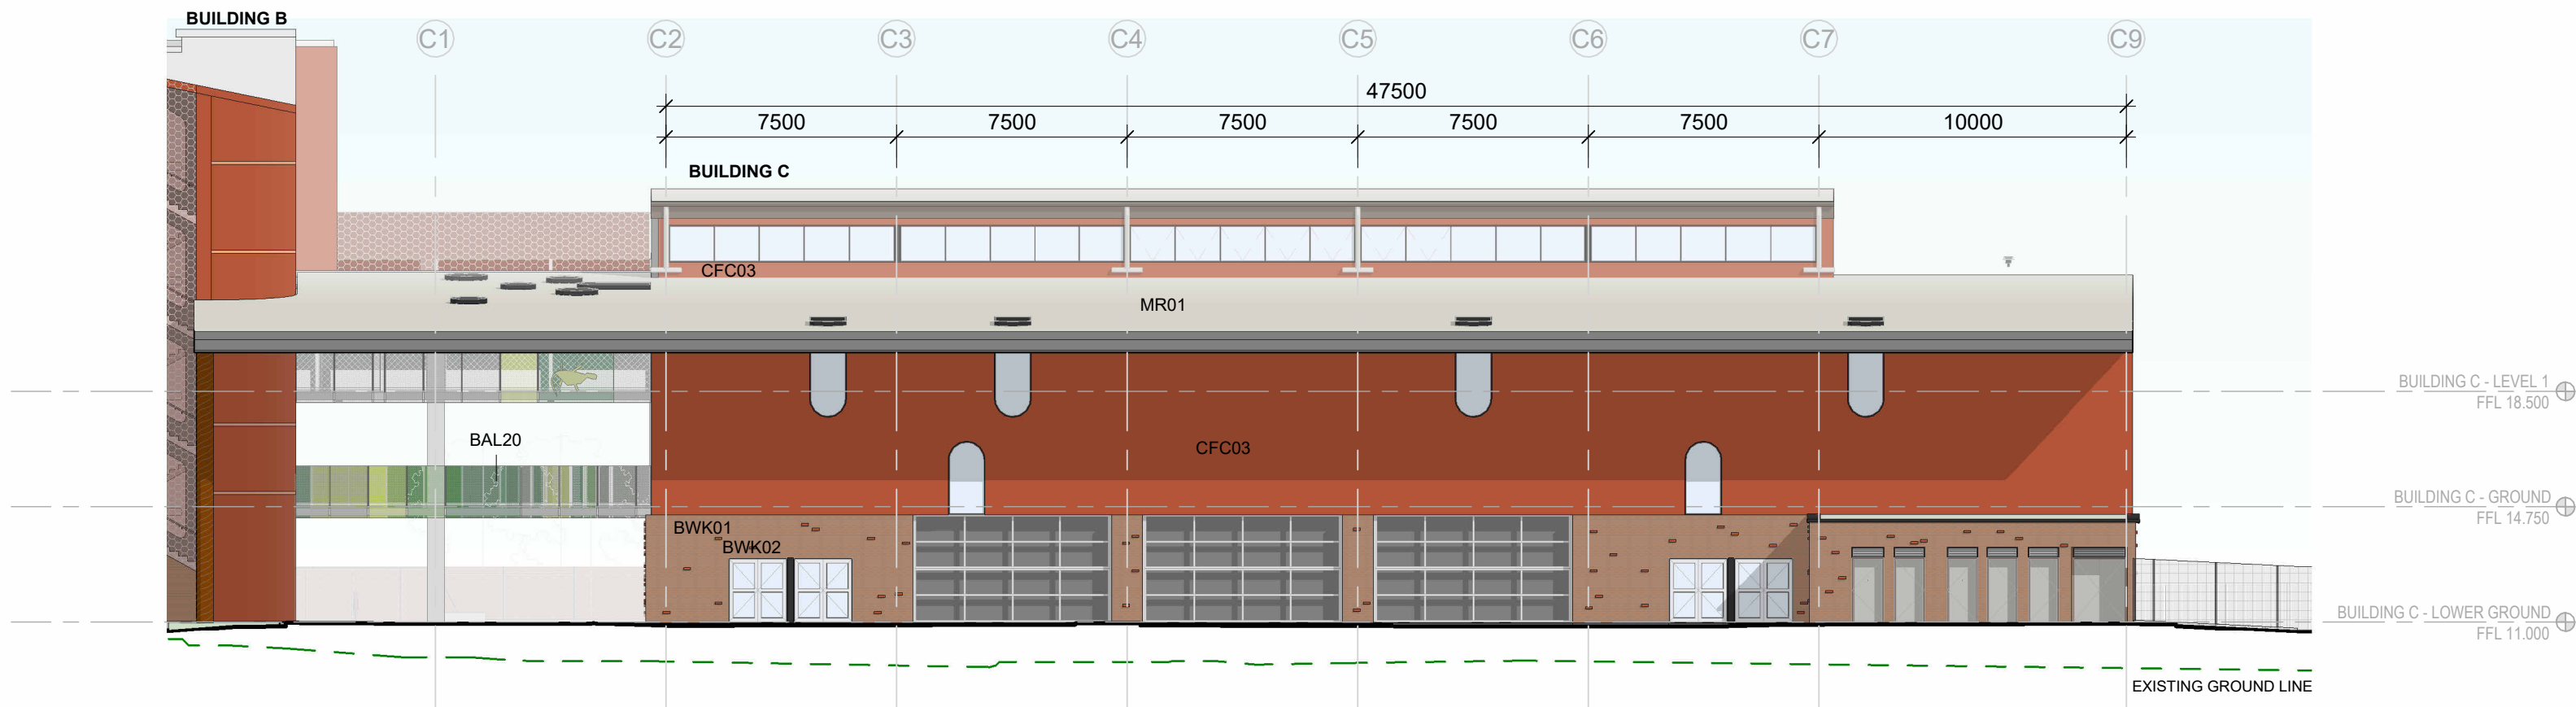


1 BUILDING C - SOUTH ELEVATION
1 : 200

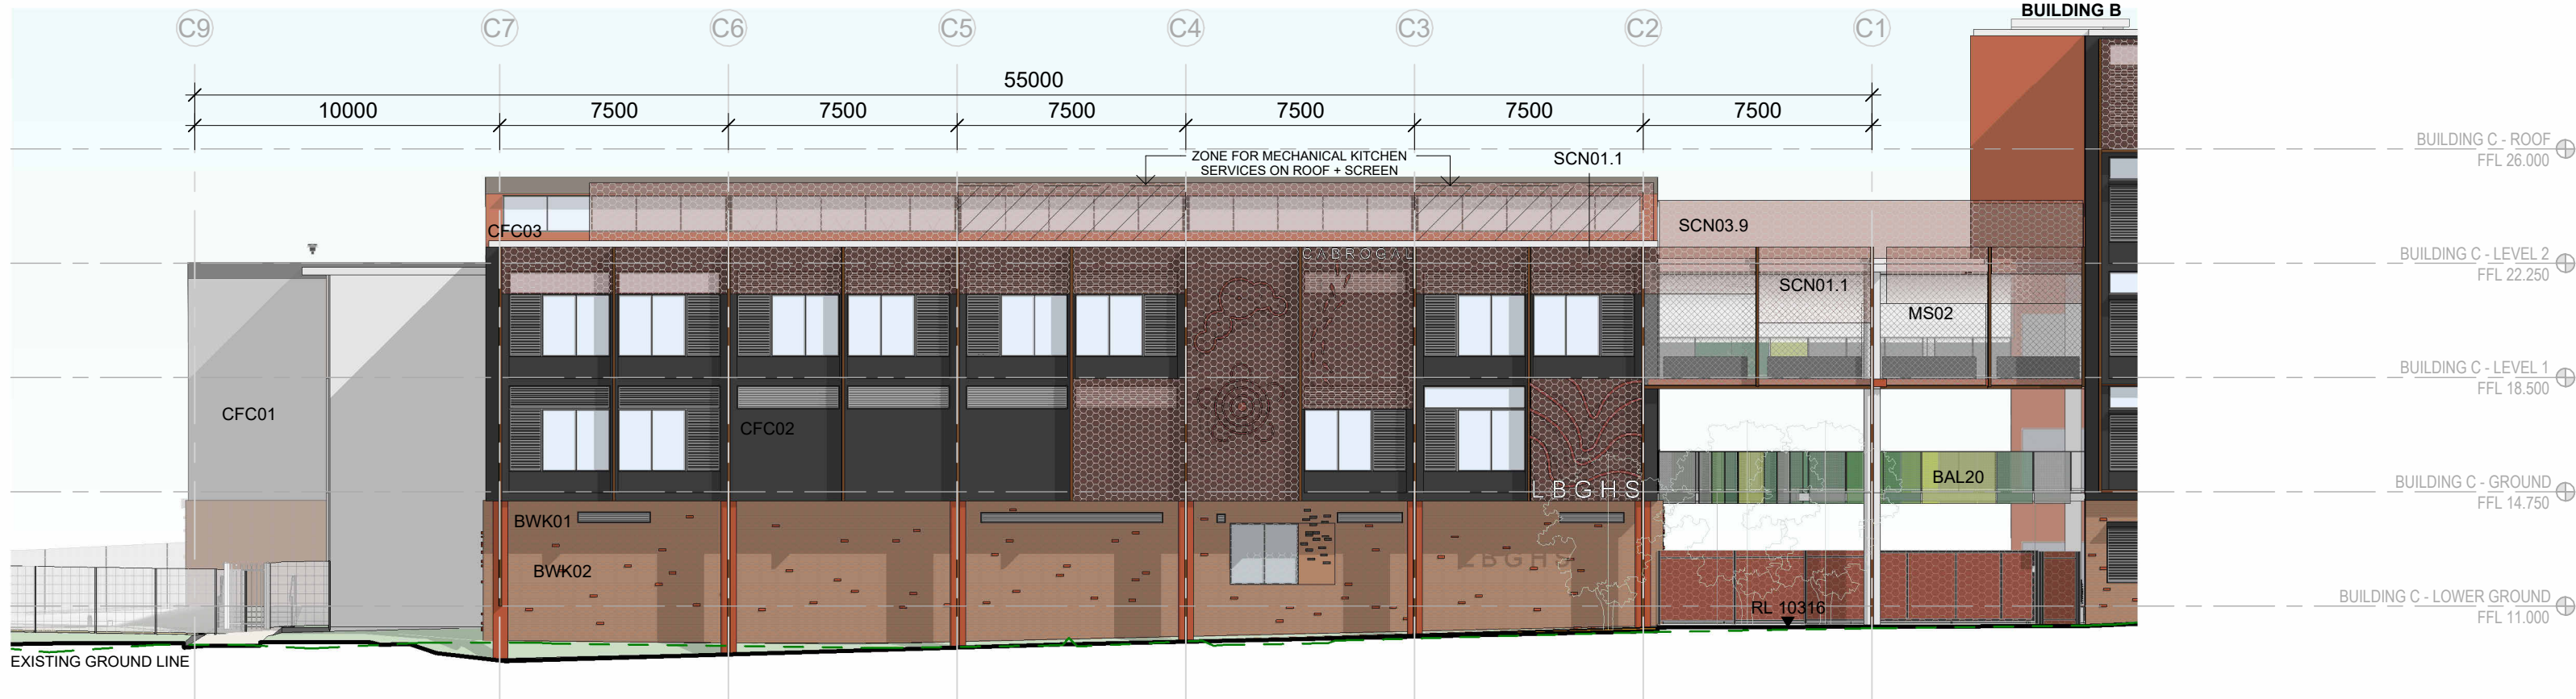

2 BUILDING C - NORTH ELEVATION
1 : 200

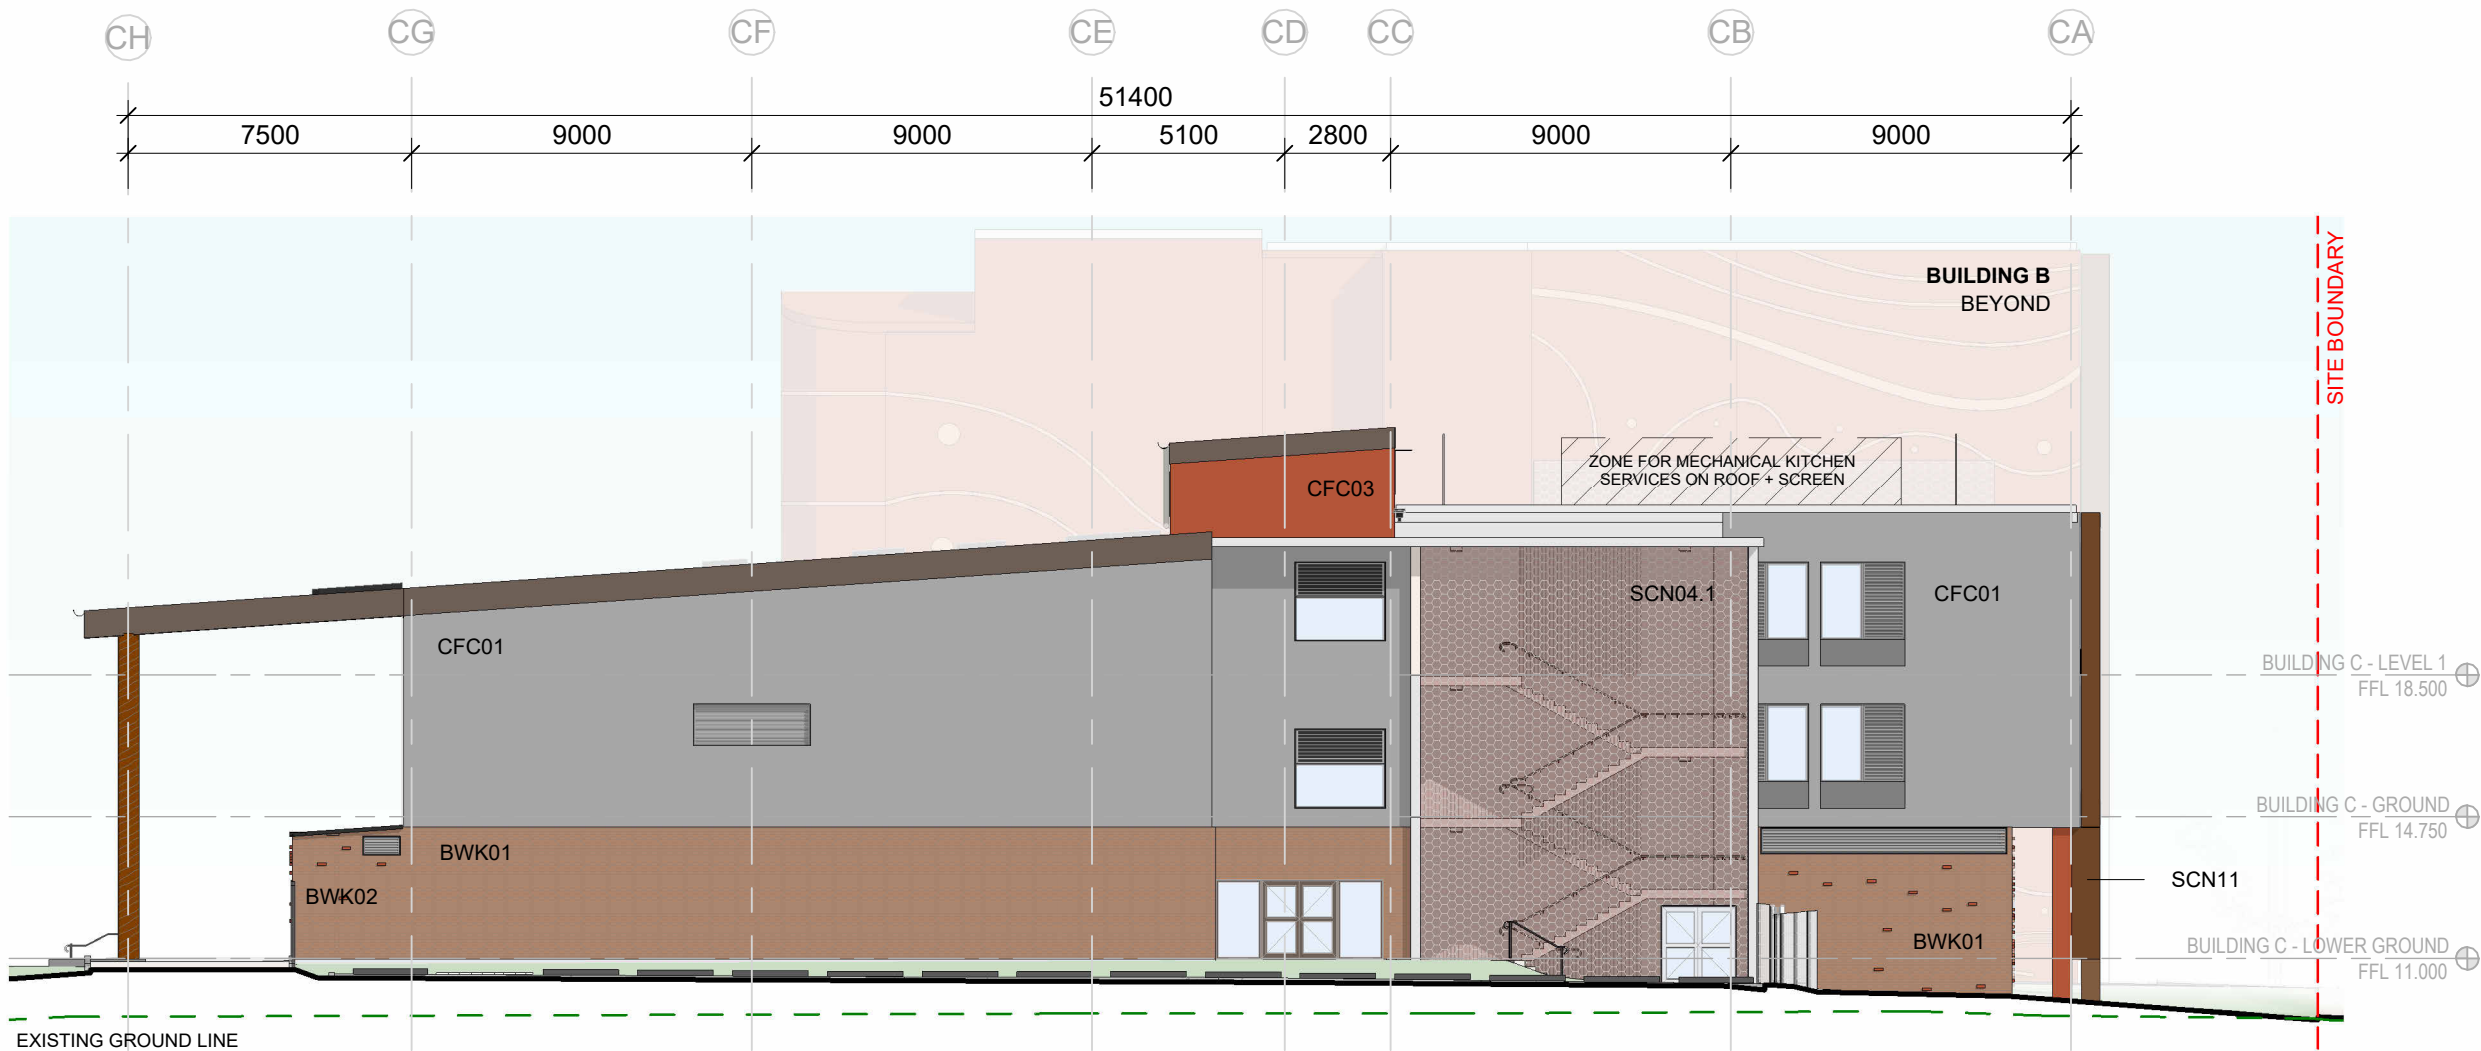

3 BUILDING C - EAST ELEVATION
1 : 200

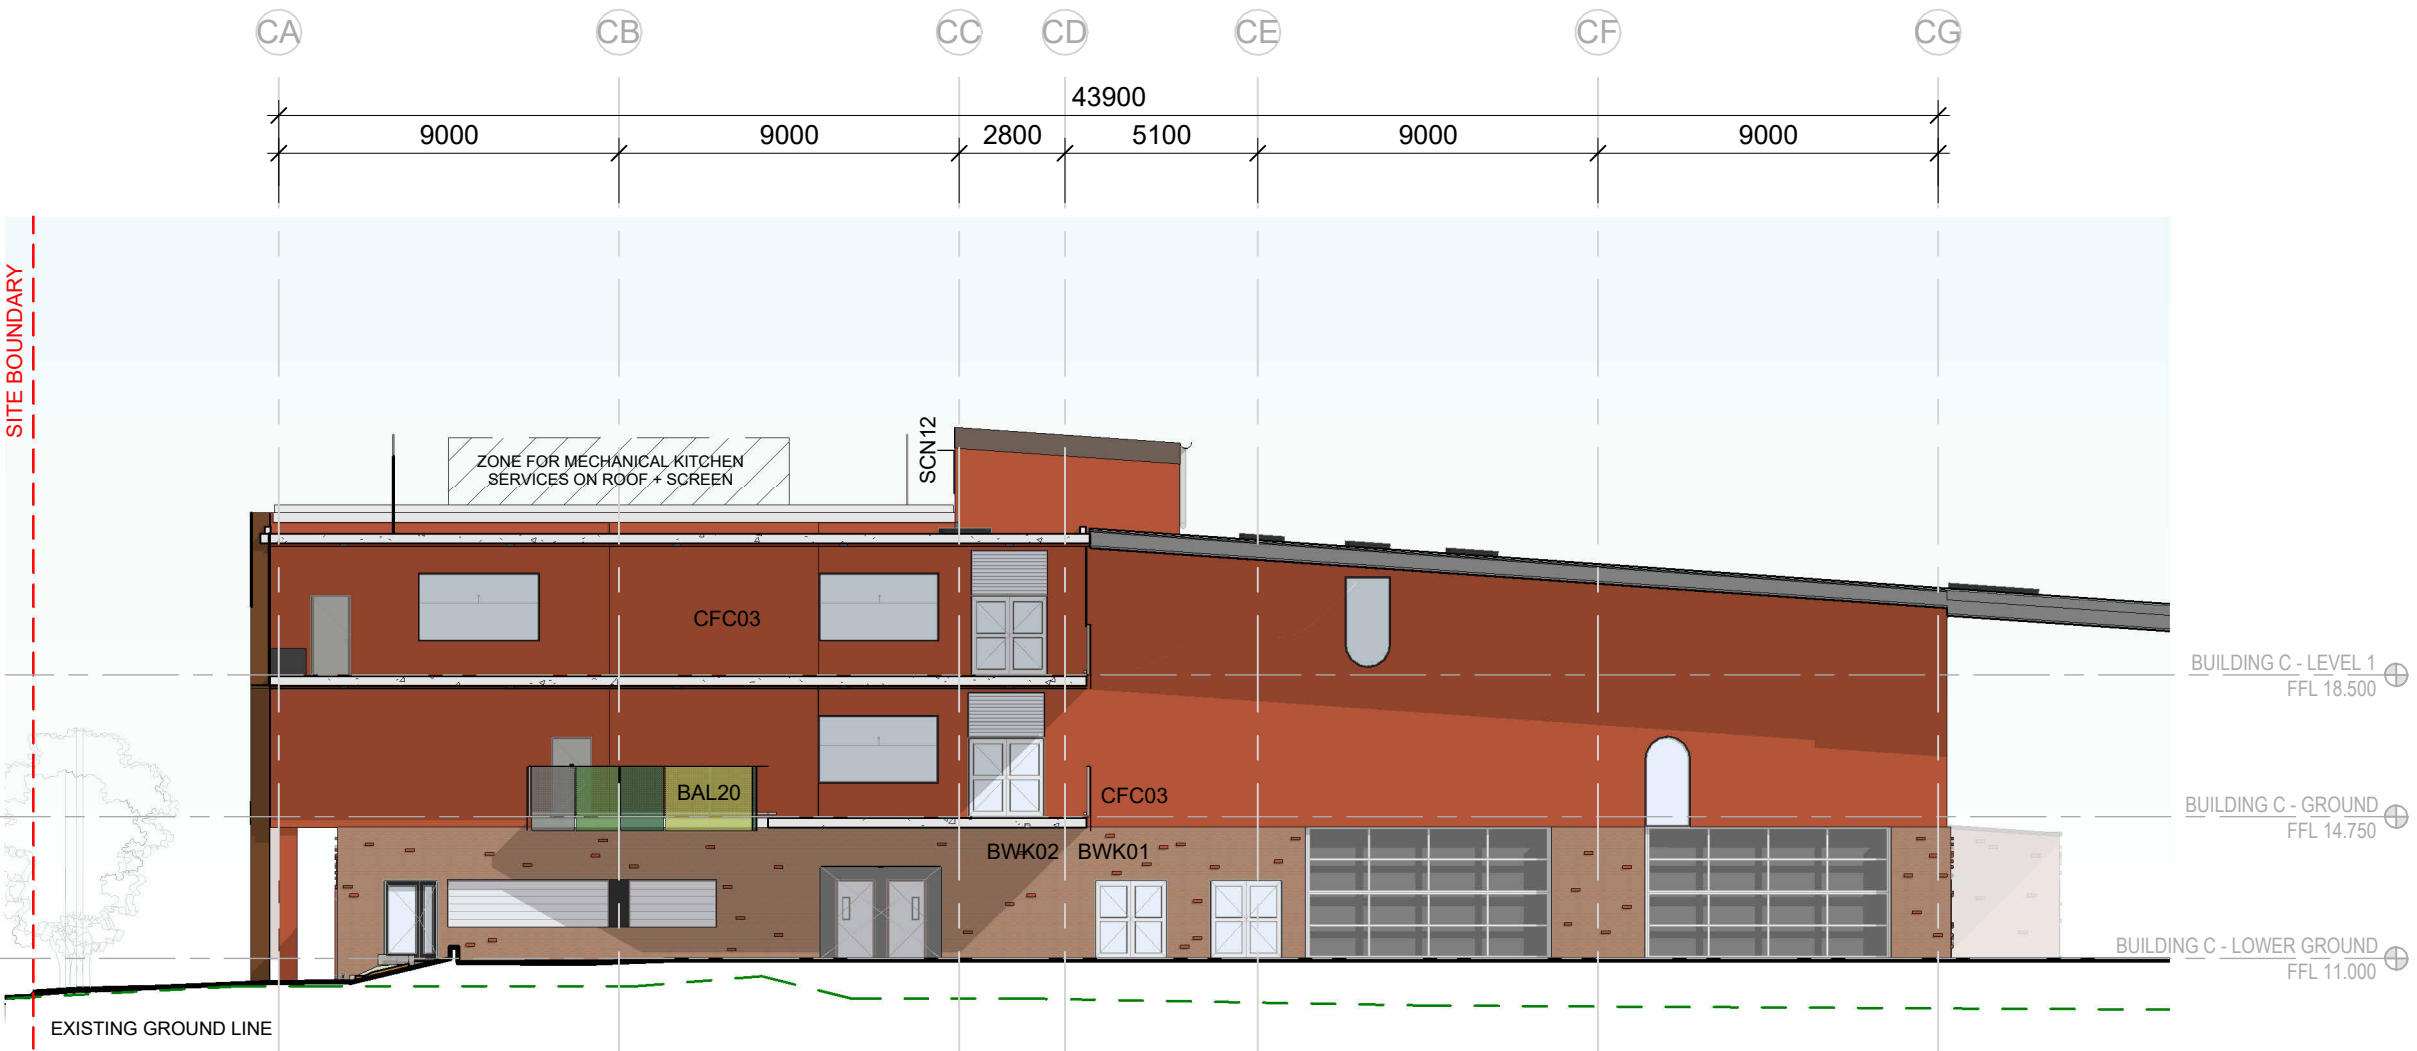

4 BUILDING C - WEST ELEVATION
1 : 200

DEVELOPMENT WITHOUT CONSENT APPLICATION

Issue No.	Date	Description	Chkd
1	24.10.2024	75% Schematic Design	EK
2	31.01.2025	Draft REF Submission	EK
3	13.02.2025	Final REF Submission	EK

Changes to this Revision

+61 2 9922 2344
Nominated Architects:
Andrew Duffin NSW 5602
Jonathan West NSW 9899
NBRS & Partners Pty Ltd VIC 51197
nbrs.com.au
ABN 16 002 247 565


Project
Liverpool Boys and Girls High School
Upgrade Project
at
Forbes St Liverpool
for
SINSW

Drawing Title
BUILDING C - ELEVATIONS


Date 13/02/2025 12:46:13 PM
Scale 1:200 @ A1
NBRS Project # 24089
Drawing Reference
LBGHS-NBRS-B00C-ZZ-DR-A-3301
Revision
3

Any form of replication of this drawing in full or in part without the written permission of NBRS+PARTNERS Pty Ltd constitutes an infringement of the copyright.

CODE	DESCRIPTION
DP20	SPREADER - 150 OD
GUT02	GUTTER TYPE 02 - 300 HALF ROUND
SCN12	METAL SUN HOOD - WINDOW SURROUND

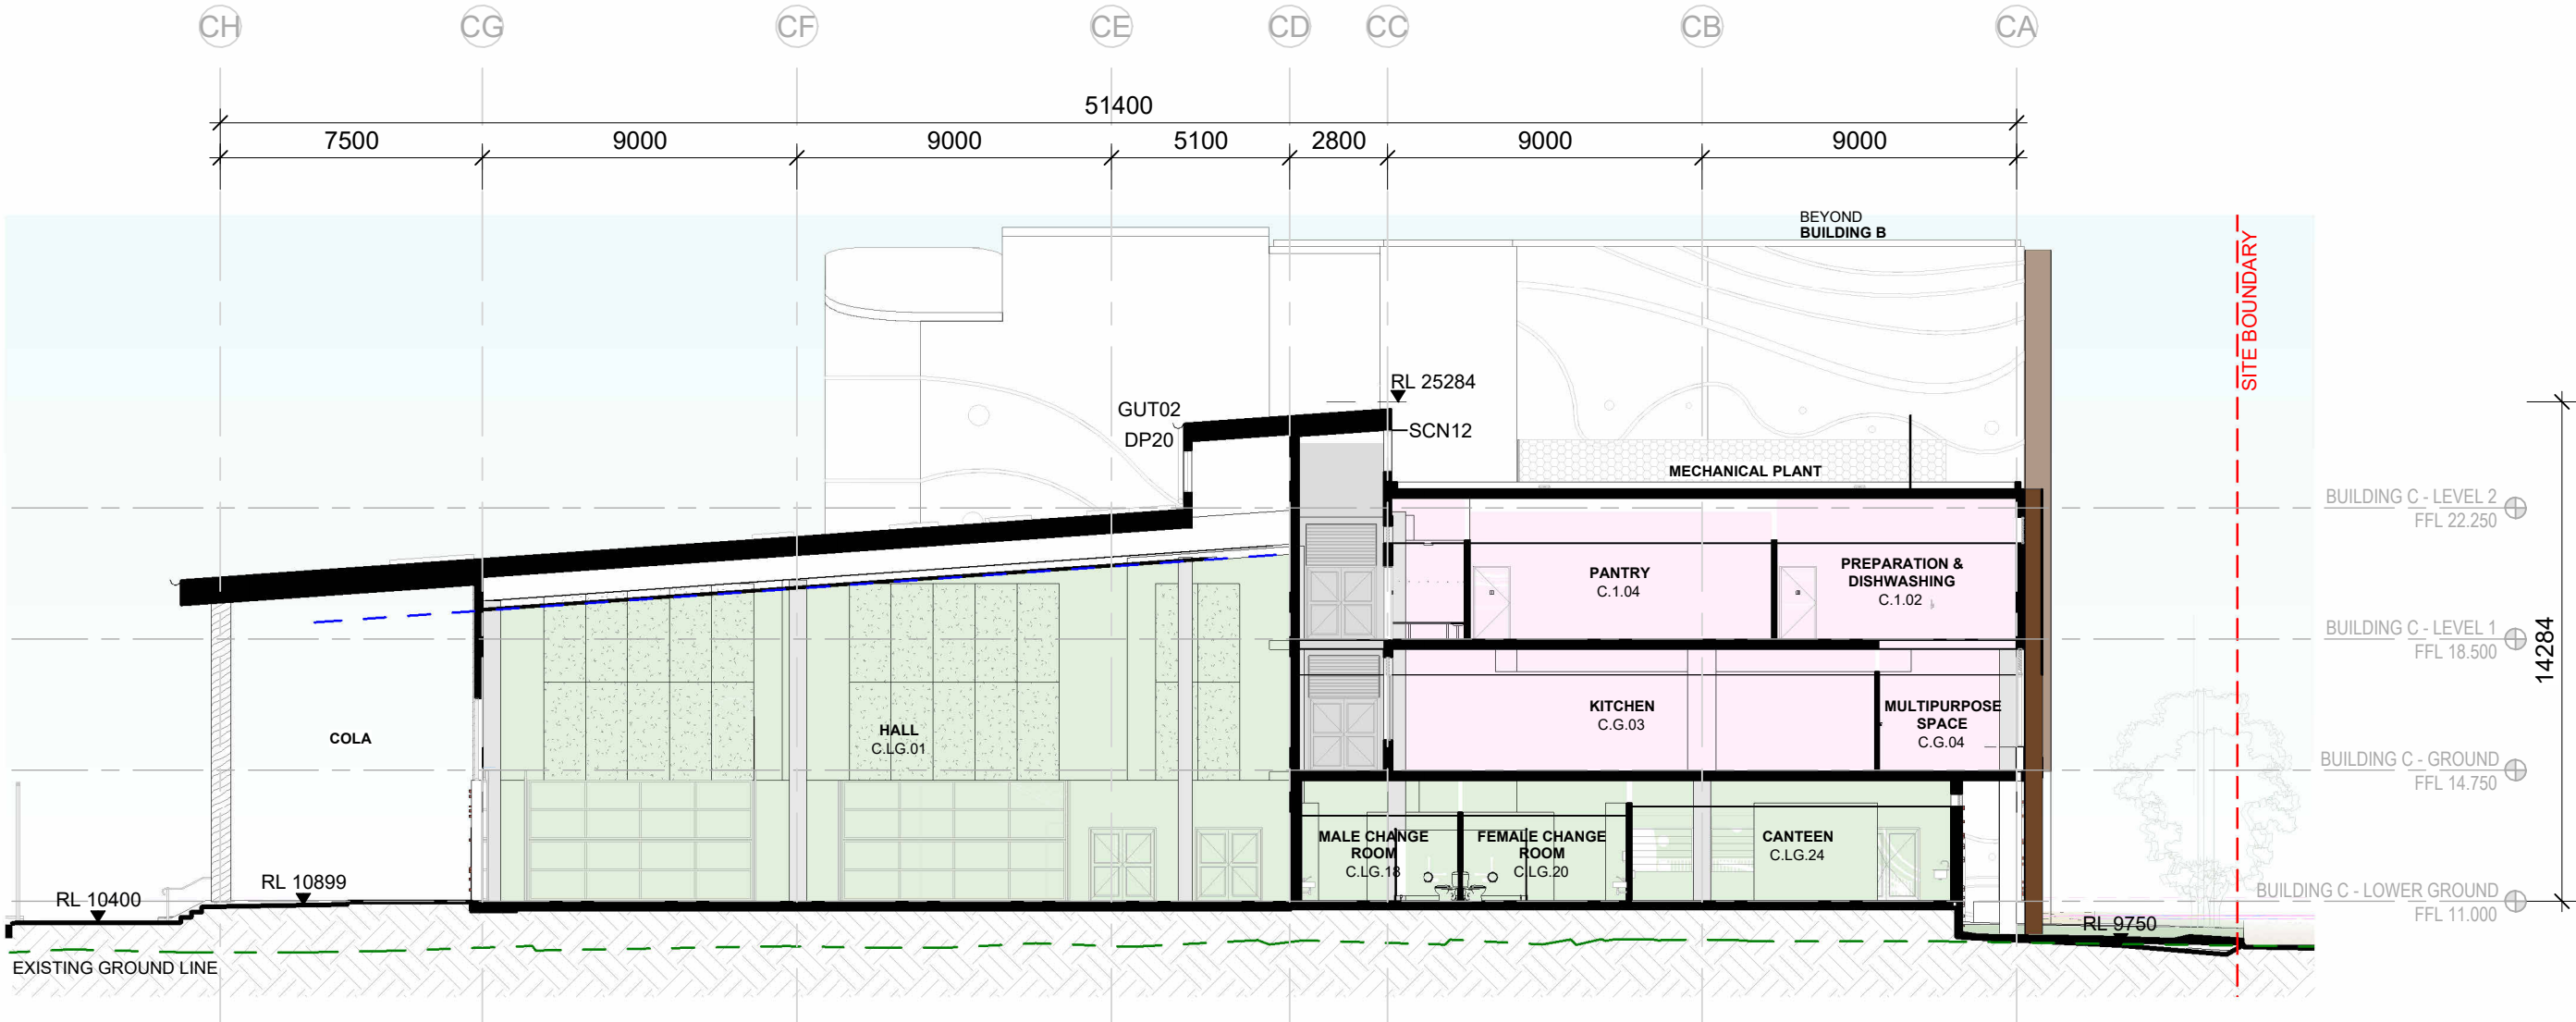

1 BUILDING C - CROSS SECTION 01
1 : 200

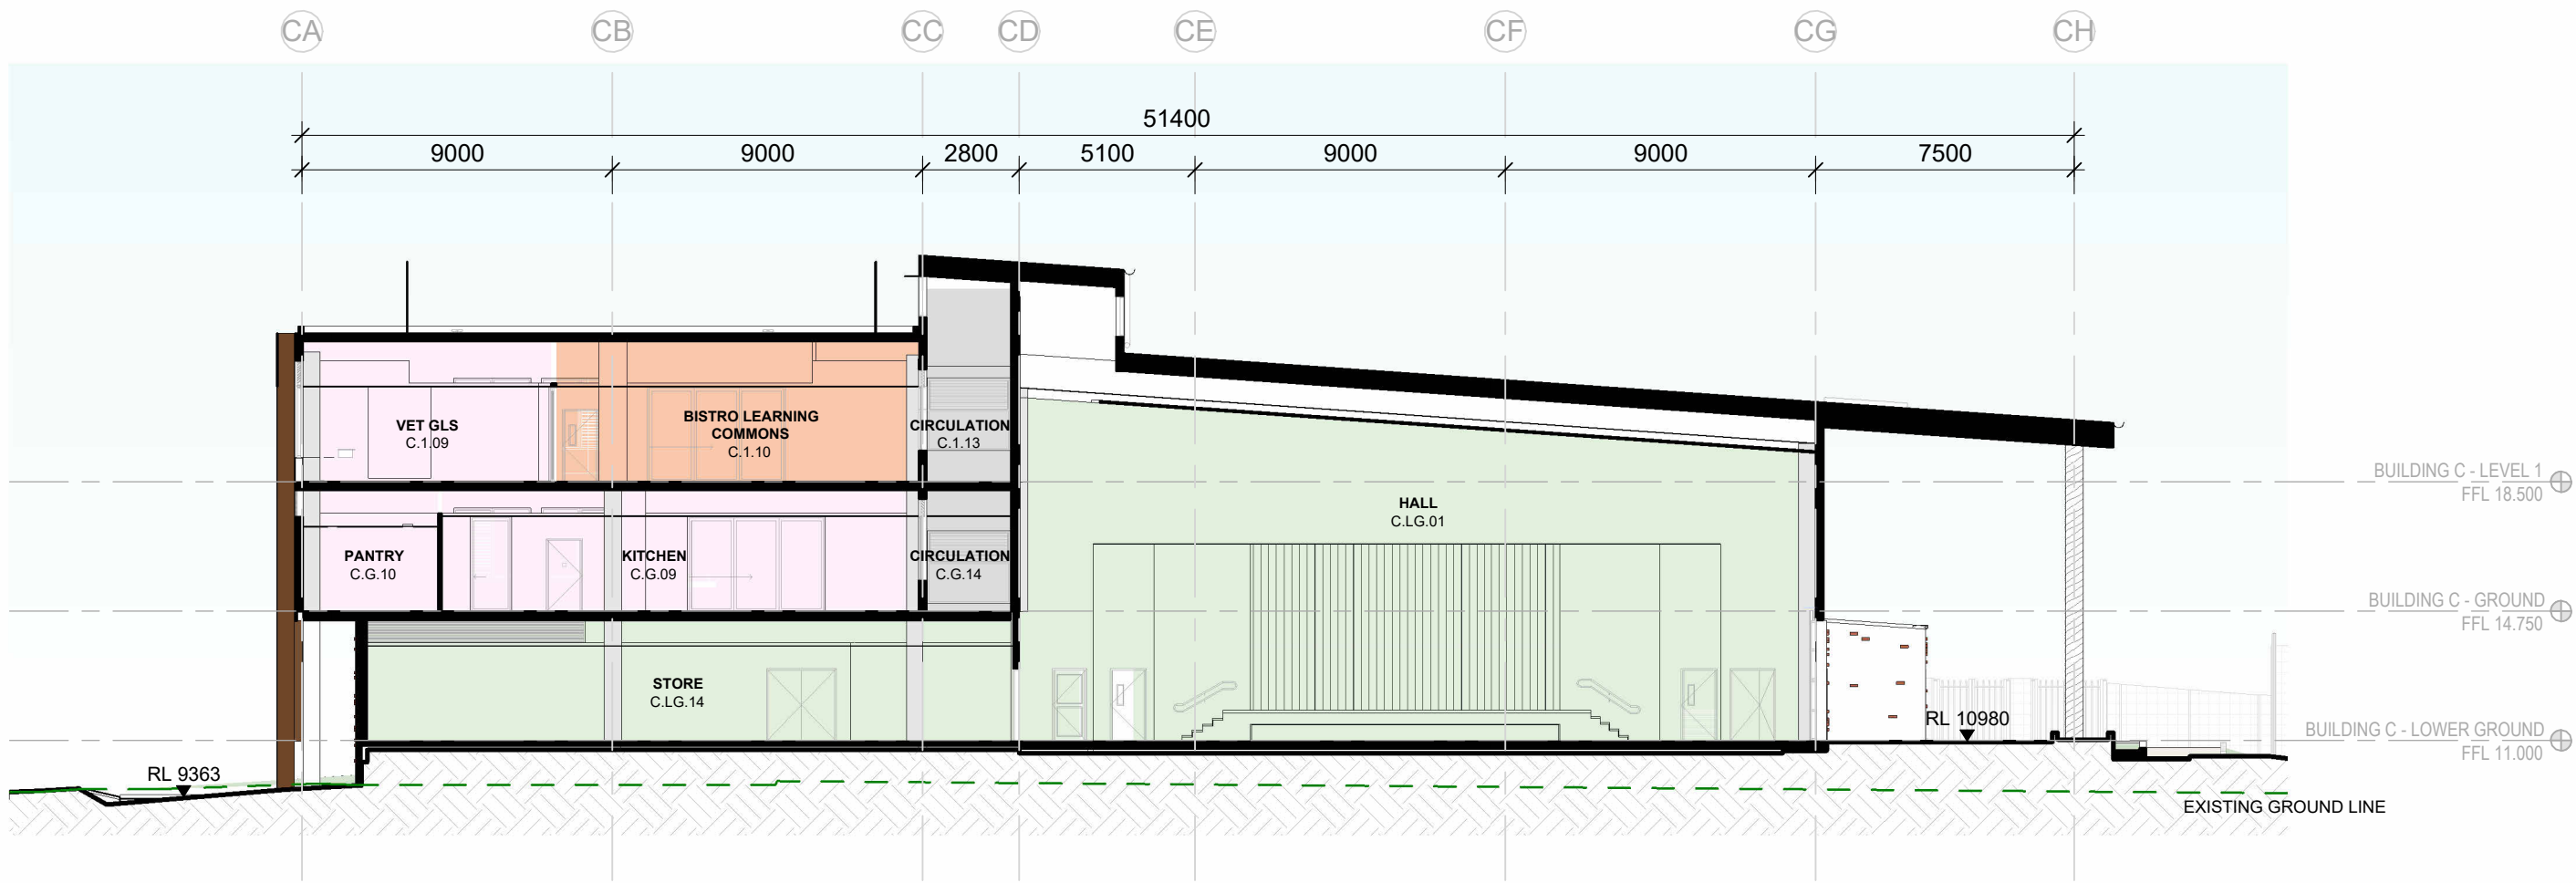

2 BUILDING C - CROSS SECTION 02
1 : 200

LEGEND

- GENERAL LEARNING SPACES (GLS)
- SUPPORT EDUCATION LEARNING UNIT (SELU)
- LEARNING COMMONS
- HEALTH & PE
- ARTS / TECH /FOOD+TEXTILES
- ADDITIONAL LEARNING UNITS
- SCIENCE LEARNING
- GYM & CANTEEN
- LIBRARY/LECTURE
- ADMIN / STAFF HUB / STAFF STUDY
- STORAGE
- SERVICES
- SERVICES COMMS
- CIRCULATION, STAIRS, TRAVEL & ENGINEERING
- LIFTS
- STUDENT AMENITIES
- EXISTING BOUNDARY
- SHEAR CONCRETE WALL

DEVELOPMENT
WITHOUT CONSENT
APPLICATION

Issue No.	Date	Description	Chkd
1	24.10.2024	75% Schematic Design	EK
2	31.01.2025	Draft REF Submission	EK
3	13.02.2025	Final REF Submission	EK

Changes to this Revision

+61 2 9922 2344
Nominated Architects:
Andrew Duffin NSW 5602
Jonathan West NSW 9899
NBRS & Partners Pty Ltd VIC 51197
nbrs.com.au
ABN 16 002 247 565


Project
Liverpool Boys and Girls High School
Upgrade Project
at
Forbes St Liverpool
for
SINSW

Drawing Title
BUILDING C - SECTIONS SHEET 1

Date 13/02/2025 12:46:21 PM
Scale 1:100 @ A1
NBRS Project # 24089
Drawing Reference
Revision
LBGHS-NBRS-B00C-ZZ-DR-A-4301 3

Any form of replication of this drawing in full or in part without the written permission of NBRS+PARTNERS Pty Ltd constitutes an infringement of the copyright.
© 2024

CODE	DESCRIPTION
DP20	SPREADER - 150 OD

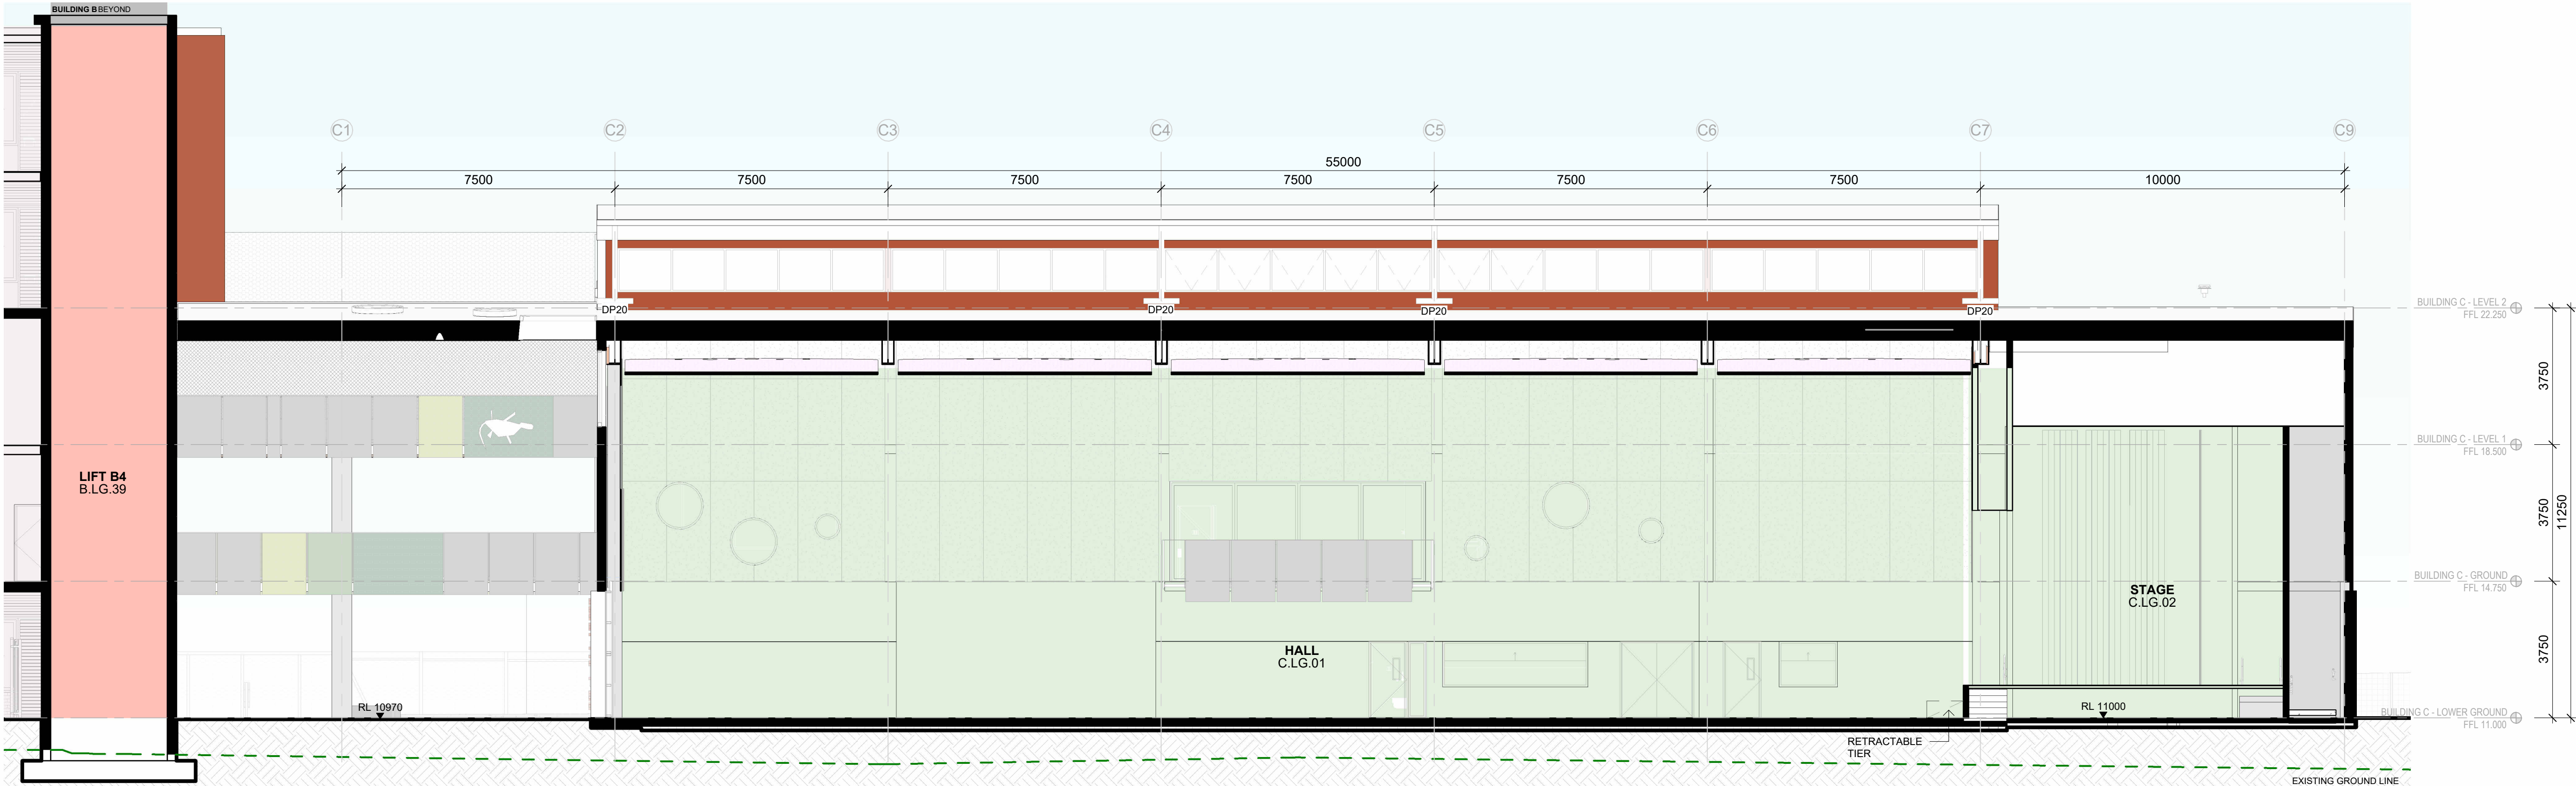

1 BUILDING C - LONGITUDINAL SECTION 01
1 : 100

LEGEND

- GENERAL LEARNING SPACES (GLS)
- SUPPORT EDUCATION LEARNING UNIT (SELU)
- LEARNING COMMONS
- HEALTH & PE
- ARTS / TECH /FOOD+TEXTILES
- ADDITIONAL LEARNING UNITS
- SCIENCE LEARNING
- GYM & CANTEN
- LIBRARY/LECTURE
- ADMIN / STAFF HUB / STAFF STUDY
- STORAGE
- SERVICES
- SERVICES COMMS
- CIRCULATION, STAIRS, TRAVEL & ENGINEERING
- LIFTS
- STUDENT AMENITIES
- EXISTING BOUNDARY
- SHEAR CONCRETE WALL

DEVELOPMENT WITHOUT CONSENT APPLICATION

Issue No.	Date	Description	Chkd
1	24.10.2024	75% Schematic Design	EK
2	31.01.2025	Draft REF Submission	EK
3	13.02.2025	Final REF Submission	EK

Changes to this Revision


+61 2 9922 2344
Nominated Architects:
Andrew Duffin NSW 5602
Jonathan West NSW 9899
NBRS & Partners Pty Ltd VIC 51197
nbrs.com.au
ABN 16 002 247 565

Project
Liverpool Boys and Girls High School Upgrade Project
at
Forbes St Liverpool
for
SINSW


Drawing Title
BUILDING C - SECTIONS SHEET 2

Date	13/02/2025 12:46:30 PM
Scale	1:100 @ A1
NBRS Project #	24089
Drawing Reference	Revision
LBGHS-NBRS-B00C-ZZ-DR-A-4302	3


Any form of replication of this drawing in full or in part without the written permission of NBRS+PARTNERS Pty Ltd constitutes an infringement of the copyright.
© 2024

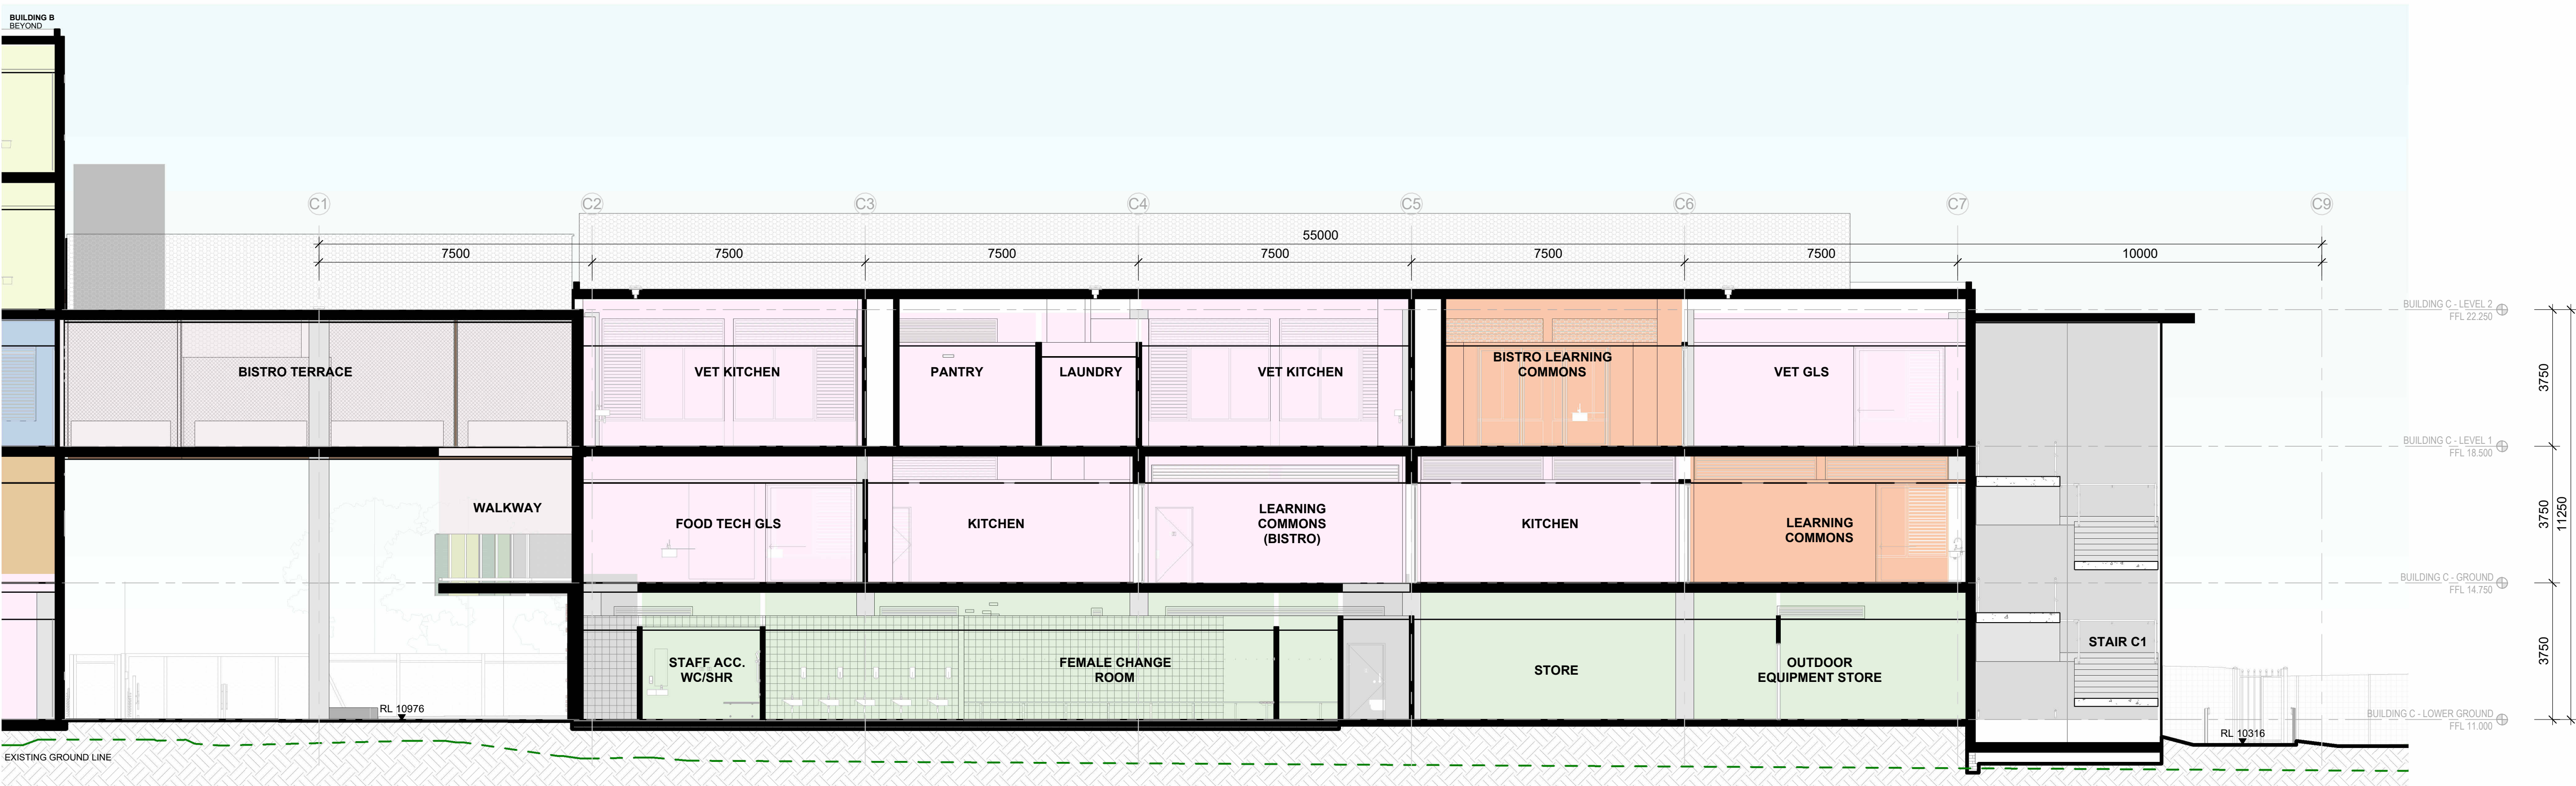

2 BUILDING C - LONGITUDINAL SECTION 02
1 : 100

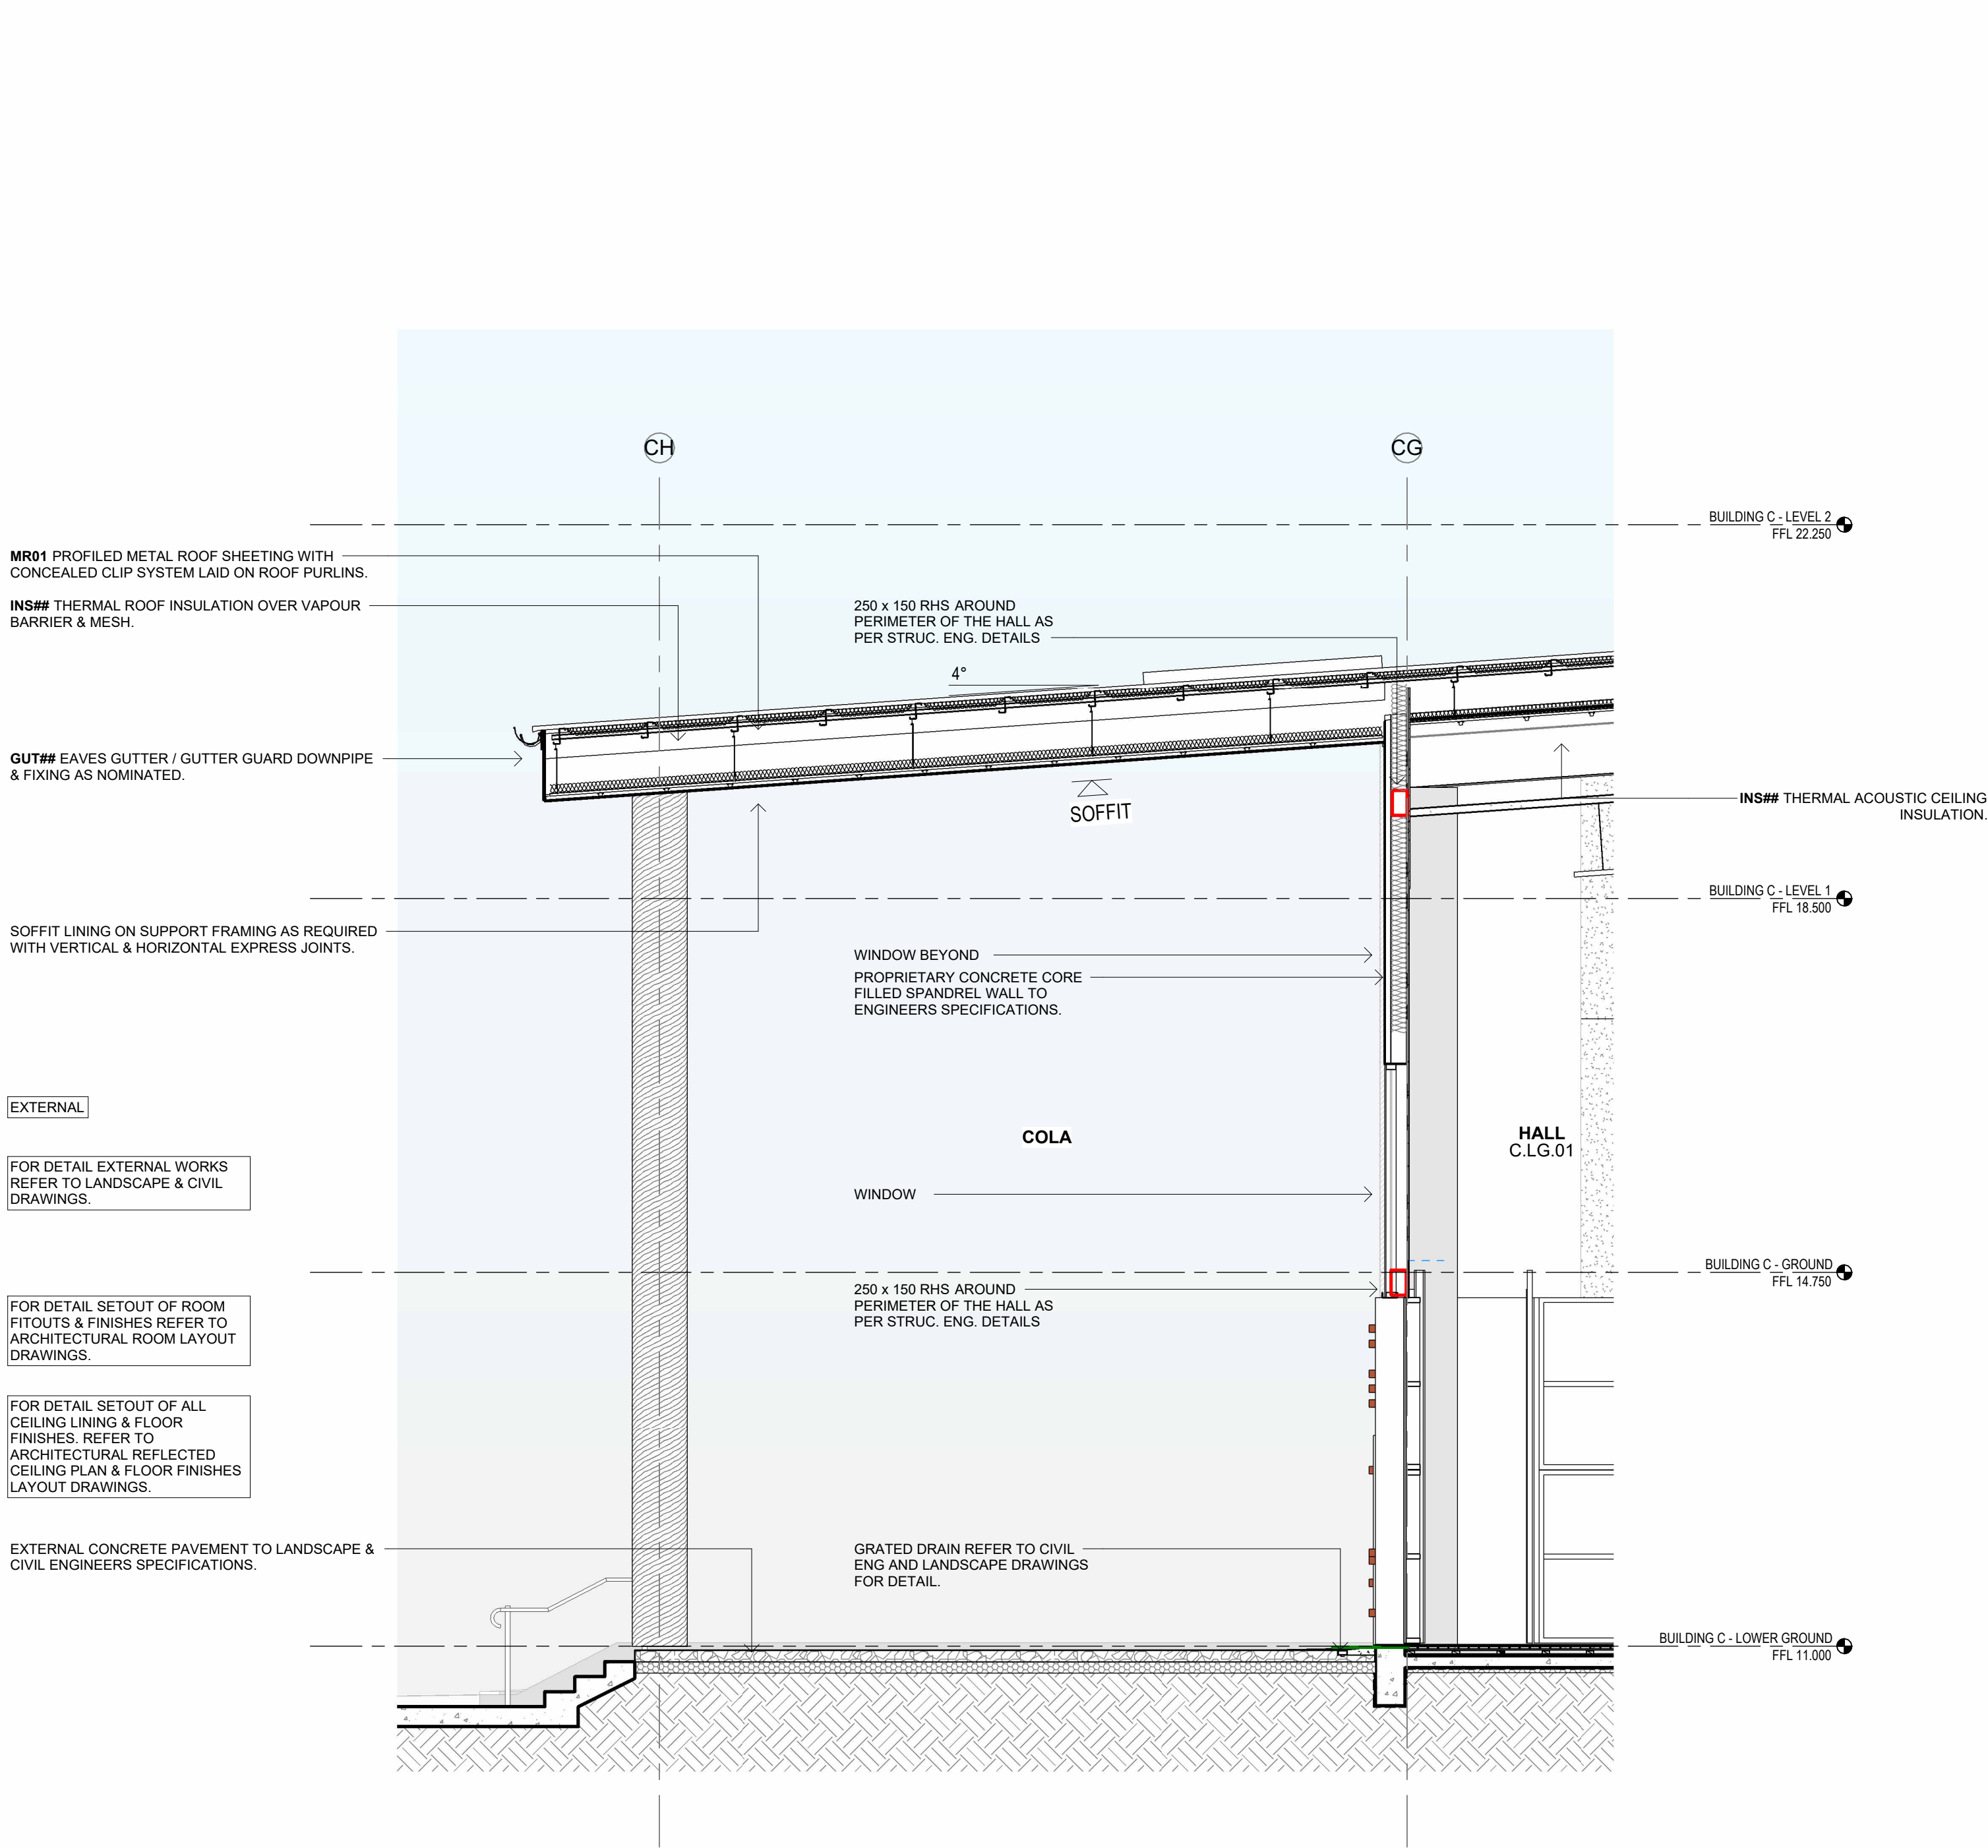

1 BUILDING C - WALL SECTION 1 (COURTYARD)
1 : 50

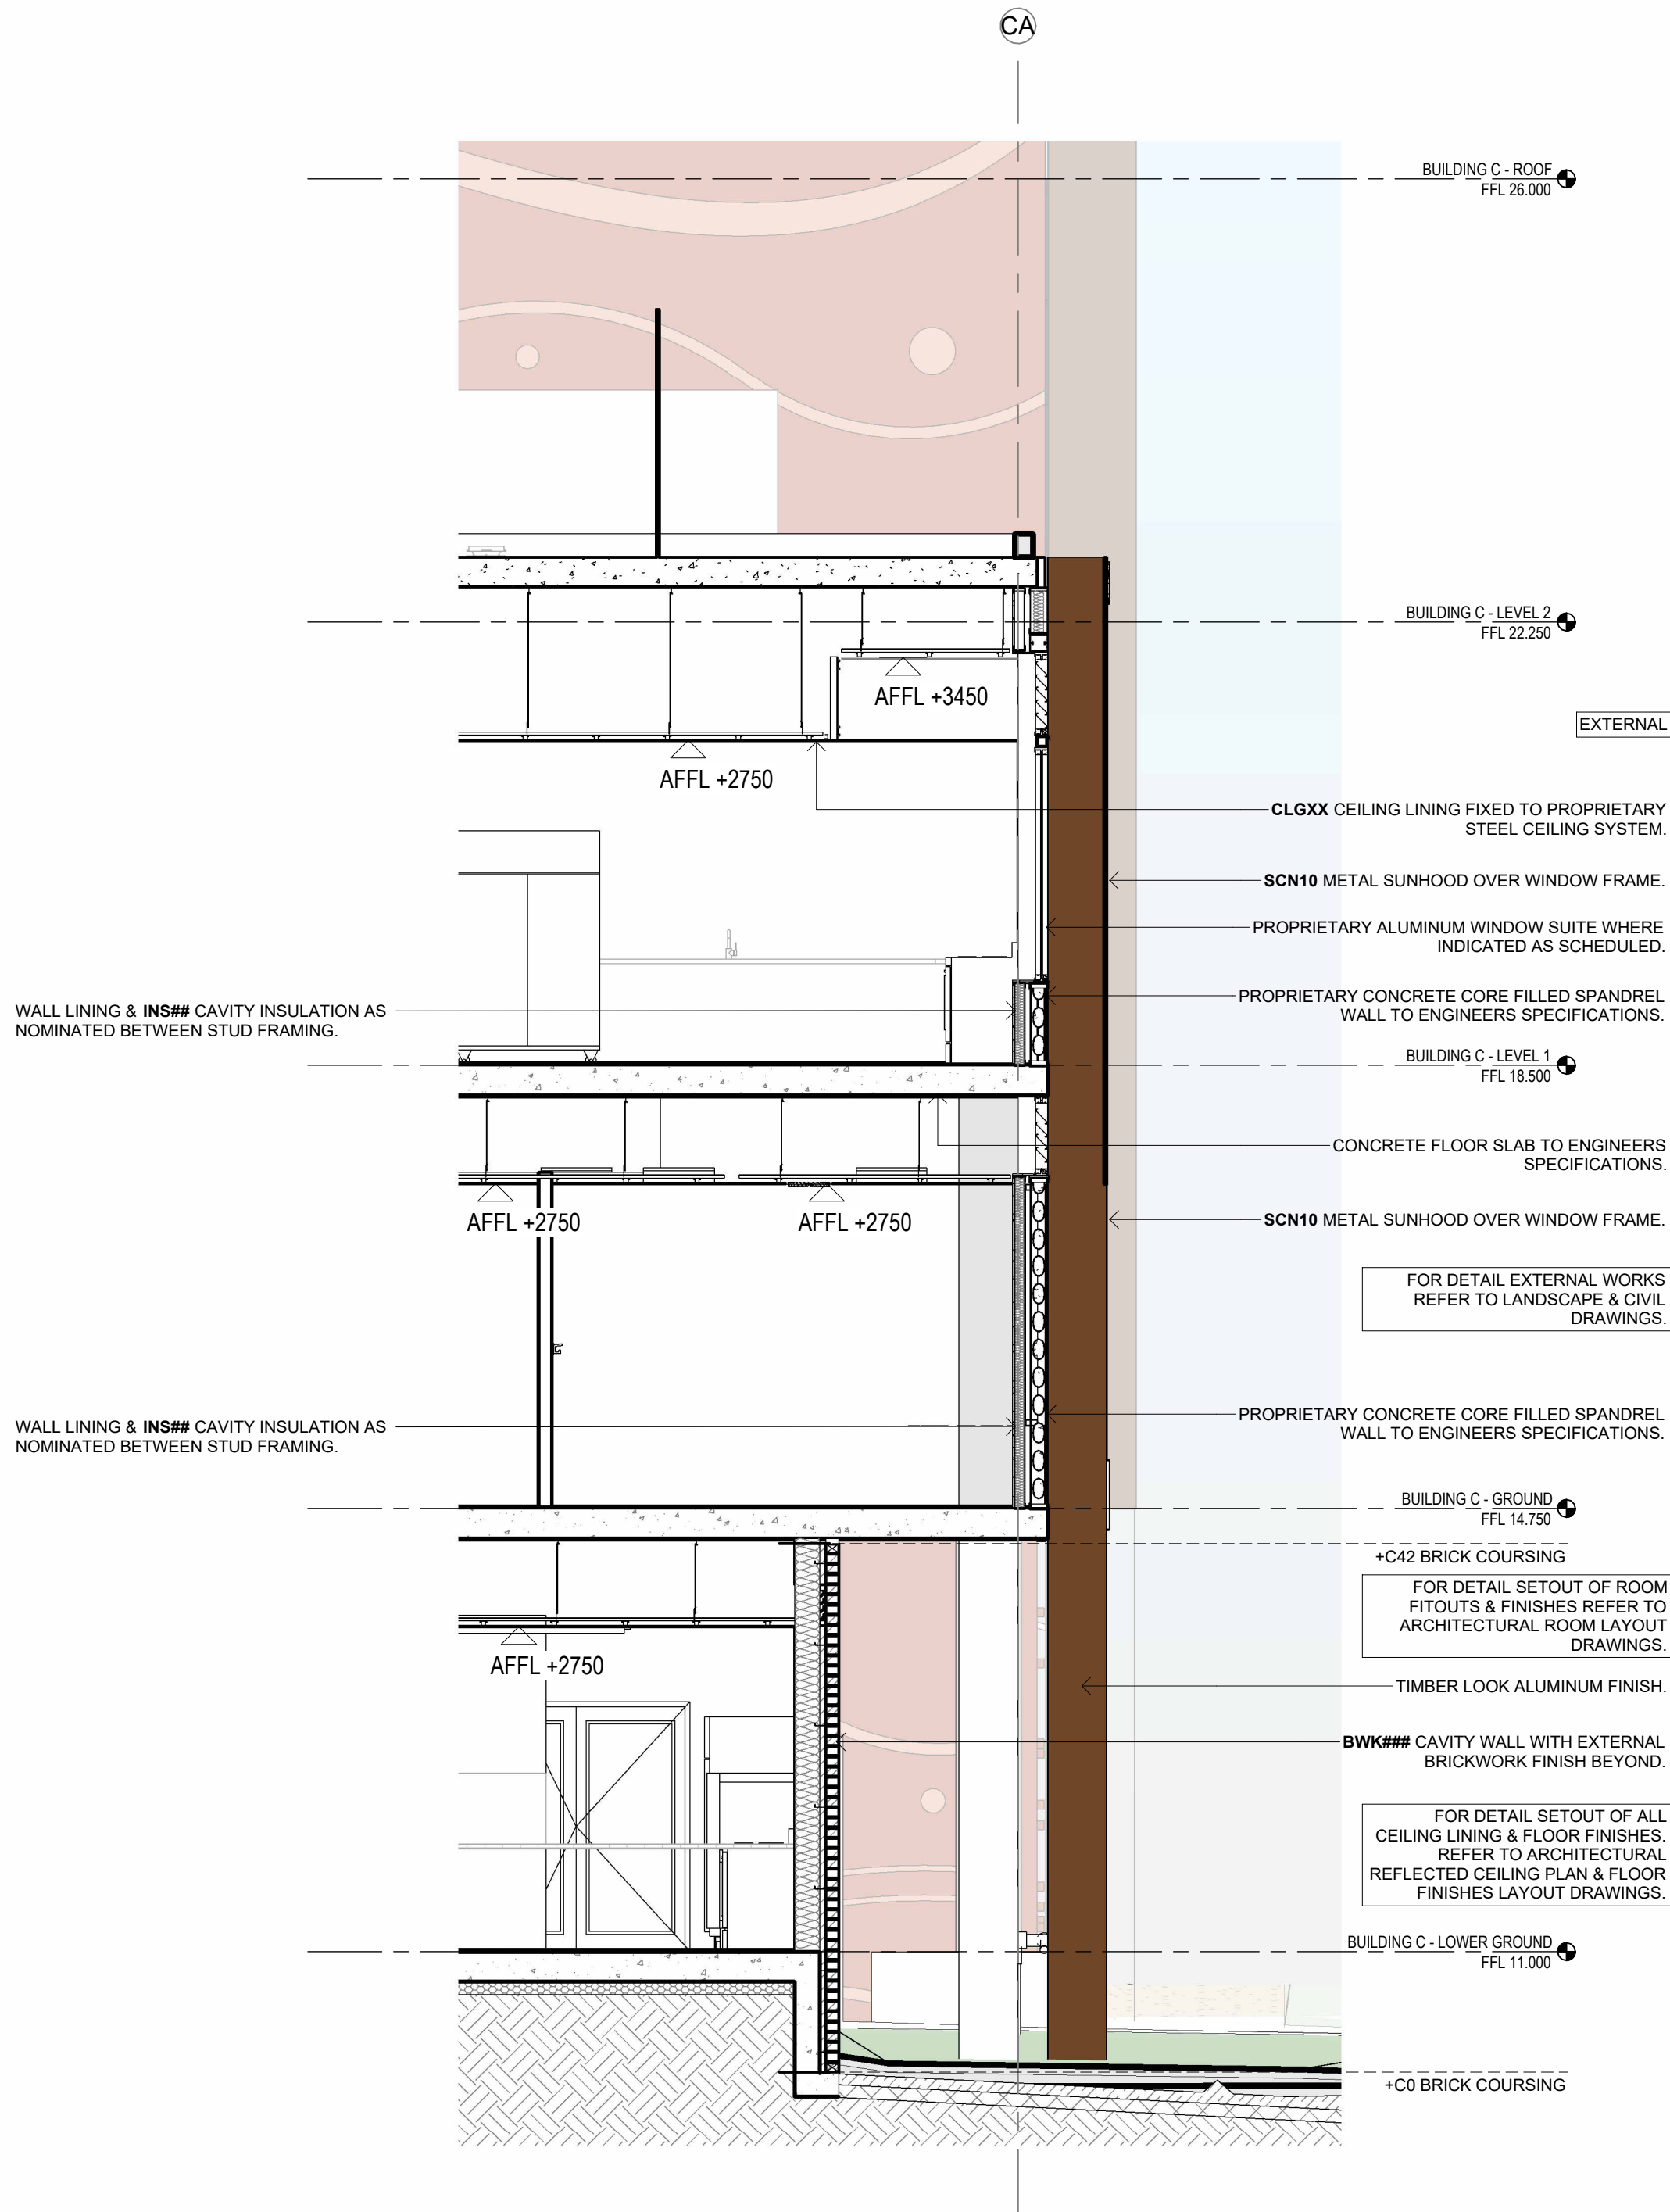

2 BUILDING C - WALL SECTION 2 (STREET SIDE)
1 : 50

DEVELOPMENT WITHOUT CONSENT APPLICATION

Issue No.	Date	Description	Chkd
1	24.10.2024	75% Schematic Design	EK
2	31.01.2025	Draft REF Submission	EK
3	13.02.2025	Final REF Submission	EK

Changes to this Revision

+61 2 9922 2344
Nominated Architects:
Andrew Duffin NSW 5602
Jonathan West NSW 9899
NBRS & Partners Pty Ltd VIC 51197
nbrs.com.au
ABN 16 002 247 565

Project
Liverpool Boys and Girls High School
Upgrade Project
at
Forbes St Liverpool

for
SINSW

Drawing Title
BUILDING C - TYPICAL WALL SECTIONS

Date 13/02/2025 12:46:37 PM
Scale 1:50 @ A1
NBRS Project # 24089
Drawing Reference
Revision
LBGHS-NBRS-B00C-ZZ-DR-A-5003 3

Any form of replication of this drawing in full or in part without the written permission of NBRS+PARTNERS Pty Ltd constitutes an infringement of the copyright.
© 2024