

SITE PLAN LEGEND

- BOUNDARY LINE
- CONTOUR
- EXISTING FENCE LINE
- EXISTING TREE
- DEMOLISHED TREE
- 75 TREE ID & SIGNIFICANCE
L=LOW, M=MED, H=HIGH
- PROPOSED TREE - REFER TO LANDSCAPE ARCHITECT'S DOCUMENTATION
- EXISTING HARD SURFACE
- NEW HARD SURFACE
- PLANTED AREA
- EXISTING BUILDING
- LINE OF ROOF ABOVE
- DEMOLISHED ELEMENT
- GENERAL LEARNING SPACE
- SUPPORT LEARNING UNIT (GROUND FLOOR ONLY)
- ELP ELECTRICAL POLE
- SWP STORM WATER PIT
- SIC SEWER INSPECTION CHAMBER
- CP COMMUNICATIONS PIT

- TREE ID & SIGNIFICANCE
L=LOW, M=MED, H=HIGH
- TREE PROTECTION ZONE (TPZ)
- TREE CANOPY
- STRUCTURAL ROOT ZONE (SRZ)

150mm @ A1

1 PLAN
EXISTING/DEMO SITE PLAN (NORTH)
SCALE: 1:500

NOTE
TEMPORARILY STORE TABLE TENNIS TABLES
DURING CONSTRUCTION UNTIL REINSTATEMENT.

plot date: Monday, 31 March 2025 4:48 PM file location: BIMcloud: FTA-SYD-BIM26 - BIMcloud Basic for Archicad 26/7068V101 Vincentia High School

PRINT IN COLOUR

11	REF ISSUE	31/03/2025	JH
10	REF ISSUE	25/03/2025	JH
09	DRAFT TENDER ISSUE	27/02/2025	JH
08	100% SCHEMATIC DESIGN ISSUE	07/02/2025	JH
07	DRAFT 100% SCHEMATIC DESIGN ISSUE	10/01/2025	JH
06	80% SCHEMATIC DESIGN ISSUE	12/12/2024	JH
05	50% SCHEMATIC DESIGN ISSUE	28/11/2024	JH
04	DRAFT 50% SCHEMATIC DESIGN ISSUE	22/11/2024	JH
03	100% CONCEPT DESIGN ISSUE	10/11/2024	JH
02	CONSULTANT COORDINATION	07/11/2024	JH
01	80% CONCEPT DESIGN ISSUE	18/10/2024	JH
REV.	DESCRIPTION	DATE	INIT.

fulton trotter

ARCHITECTS BRISBANE SYDNEY
www.fultontrotter.com.au

SYDNEY Suite 904, Level 9, 28-36 Foveaux Street, Surry Hills, NSW 2010
L (02) 8383 5151 e. sydney@fultontrotter.com.au

Fulton Trotter Architects ACN 677 264 550 ABN 57 677 264 550
To be used for authorised work only. Not to be copied directly or indirectly,
in whole or in part, nor shall it be used for any other building purposes.

DIRECTORS
Greg Isaac nra QLD 2600
Justin Ewary nra QLD 3313
John Ward nra QLD 3847
Katerina Diacopoulos nra QLD 4528
Paul Siskawa nra QLD 1108
Ryan Loveday nra QLD 4500

SCHEMATIC DESIGN
SCHOOL INFRASTRUCTURE
NSW

VINCENTIA HIGH SCHOOL

142 THE WOOL ROAD,
VINCENTIA, NSW

EXISTING SITE PLAN 01

Figured dimensions take precedence over
scale dimensions. Contractors must verify
all dimensions on site before commencing
any work or making shop drawings.

PROJECT NUMBER 7068V101 DIRECTOR GI CHECKED REVISION
DRAWING NUMBER VHS-FTA-00-00-DR-A-1001 11

[illegible]

PRINT IN COLOUR

11	REF ISSUE	31/03/2025	JH
10	REF ISSUE	25/03/2025	JH
09	DRAFT TENDER ISSUE	27/02/2025	JH
08	100% SCHEMATIC DESIGN ISSUE	07/02/2025	JH
07	DRAFT 100% SCHEMATIC DESIGN ISSUE	10/01/2025	JH
06	90% SCHEMATIC DESIGN ISSUE	12/12/2024	JH
05	50% SCHEMATIC DESIGN ISSUE	28/11/2024	JH
04	DRAFT 50% SCHEMATIC DESIGN ISSUE	22/11/2024	JH
03	100% CONCEPT DESIGN ISSUE	10/11/2024	JH
02	CONSULTANT COORDINATION	07/11/2024	JH
01	80% CONCEPT DESIGN ISSUE	18/10/2024	JH
REV	DESCRIPTION	DATE	INIT.

fulton+trotter
ARCHITECTS BRISBANE SYDNEY
www.fulton+trotter.com.au

SYDNEY Suite 504, Level 5, 28-36 Foveaux Street, Surry Hills, NSW 2010
P 02 9363 5151 E sydney@fulton+trotter.com.au

Fulton Trotter Architects ACN 67 264 550 ABN 57 677 264 550
To be used for authorised work only. Not to be copied directly or indirectly,
in whole or in part, nor shall it be used for any other publishing purposes.

DIRECTORS

Greg Isaac rare	NSW 6855	OLD 2520
Julian Eversley rare	OLD 3313	OLD 3313
John Ward rare	NSW 9371	OLD 3847
Kate & George Francis rare	NSW 7434	OLD 4529
Pail Sekizawa rare	NSW 7180	OLD 3118
Ryan Lovelady rare		OLD 4500

PHASE
SCHEMATIC DESIGN

CLIENT
**SCHOOL INFRASTRUCTURE
NSW**


PROJECT
VINCENTIA HIGH SCHOOL

ADDRESS
**142 THE WOOL ROAD,
VINCENTIA, NSW**

DRAWING	EXISTING SITE PLAN 02 Figured dimensions take precedence over scale dimensions. Contractors must verify all dimensions on site before commencing any work or making shop drawings.			
	PROJECT NUMBER	DIRECTOR	CHECKED	
	7068VI01	GI		
	DRAWING NUMBER	REVISION		
	VHS-FTA-00-00-DR-A-1002	11		



A wide-angle photograph of the Vincentia High School building. The school is a long, single-story structure with a light-colored facade. The words "VINCENTIA HIGH SCHOOL" are prominently displayed in large, dark capital letters on the central part of the building. Below this, the motto "Learning for Life" is written in a smaller, italicized font. To the left of the text is a stylized graphic of a bird or wing, and to the right is a graphic of a tree. The building has several windows and a flat roof. In the foreground, there is a grassy area and a paved road with a metal guardrail. The sky is clear and blue.

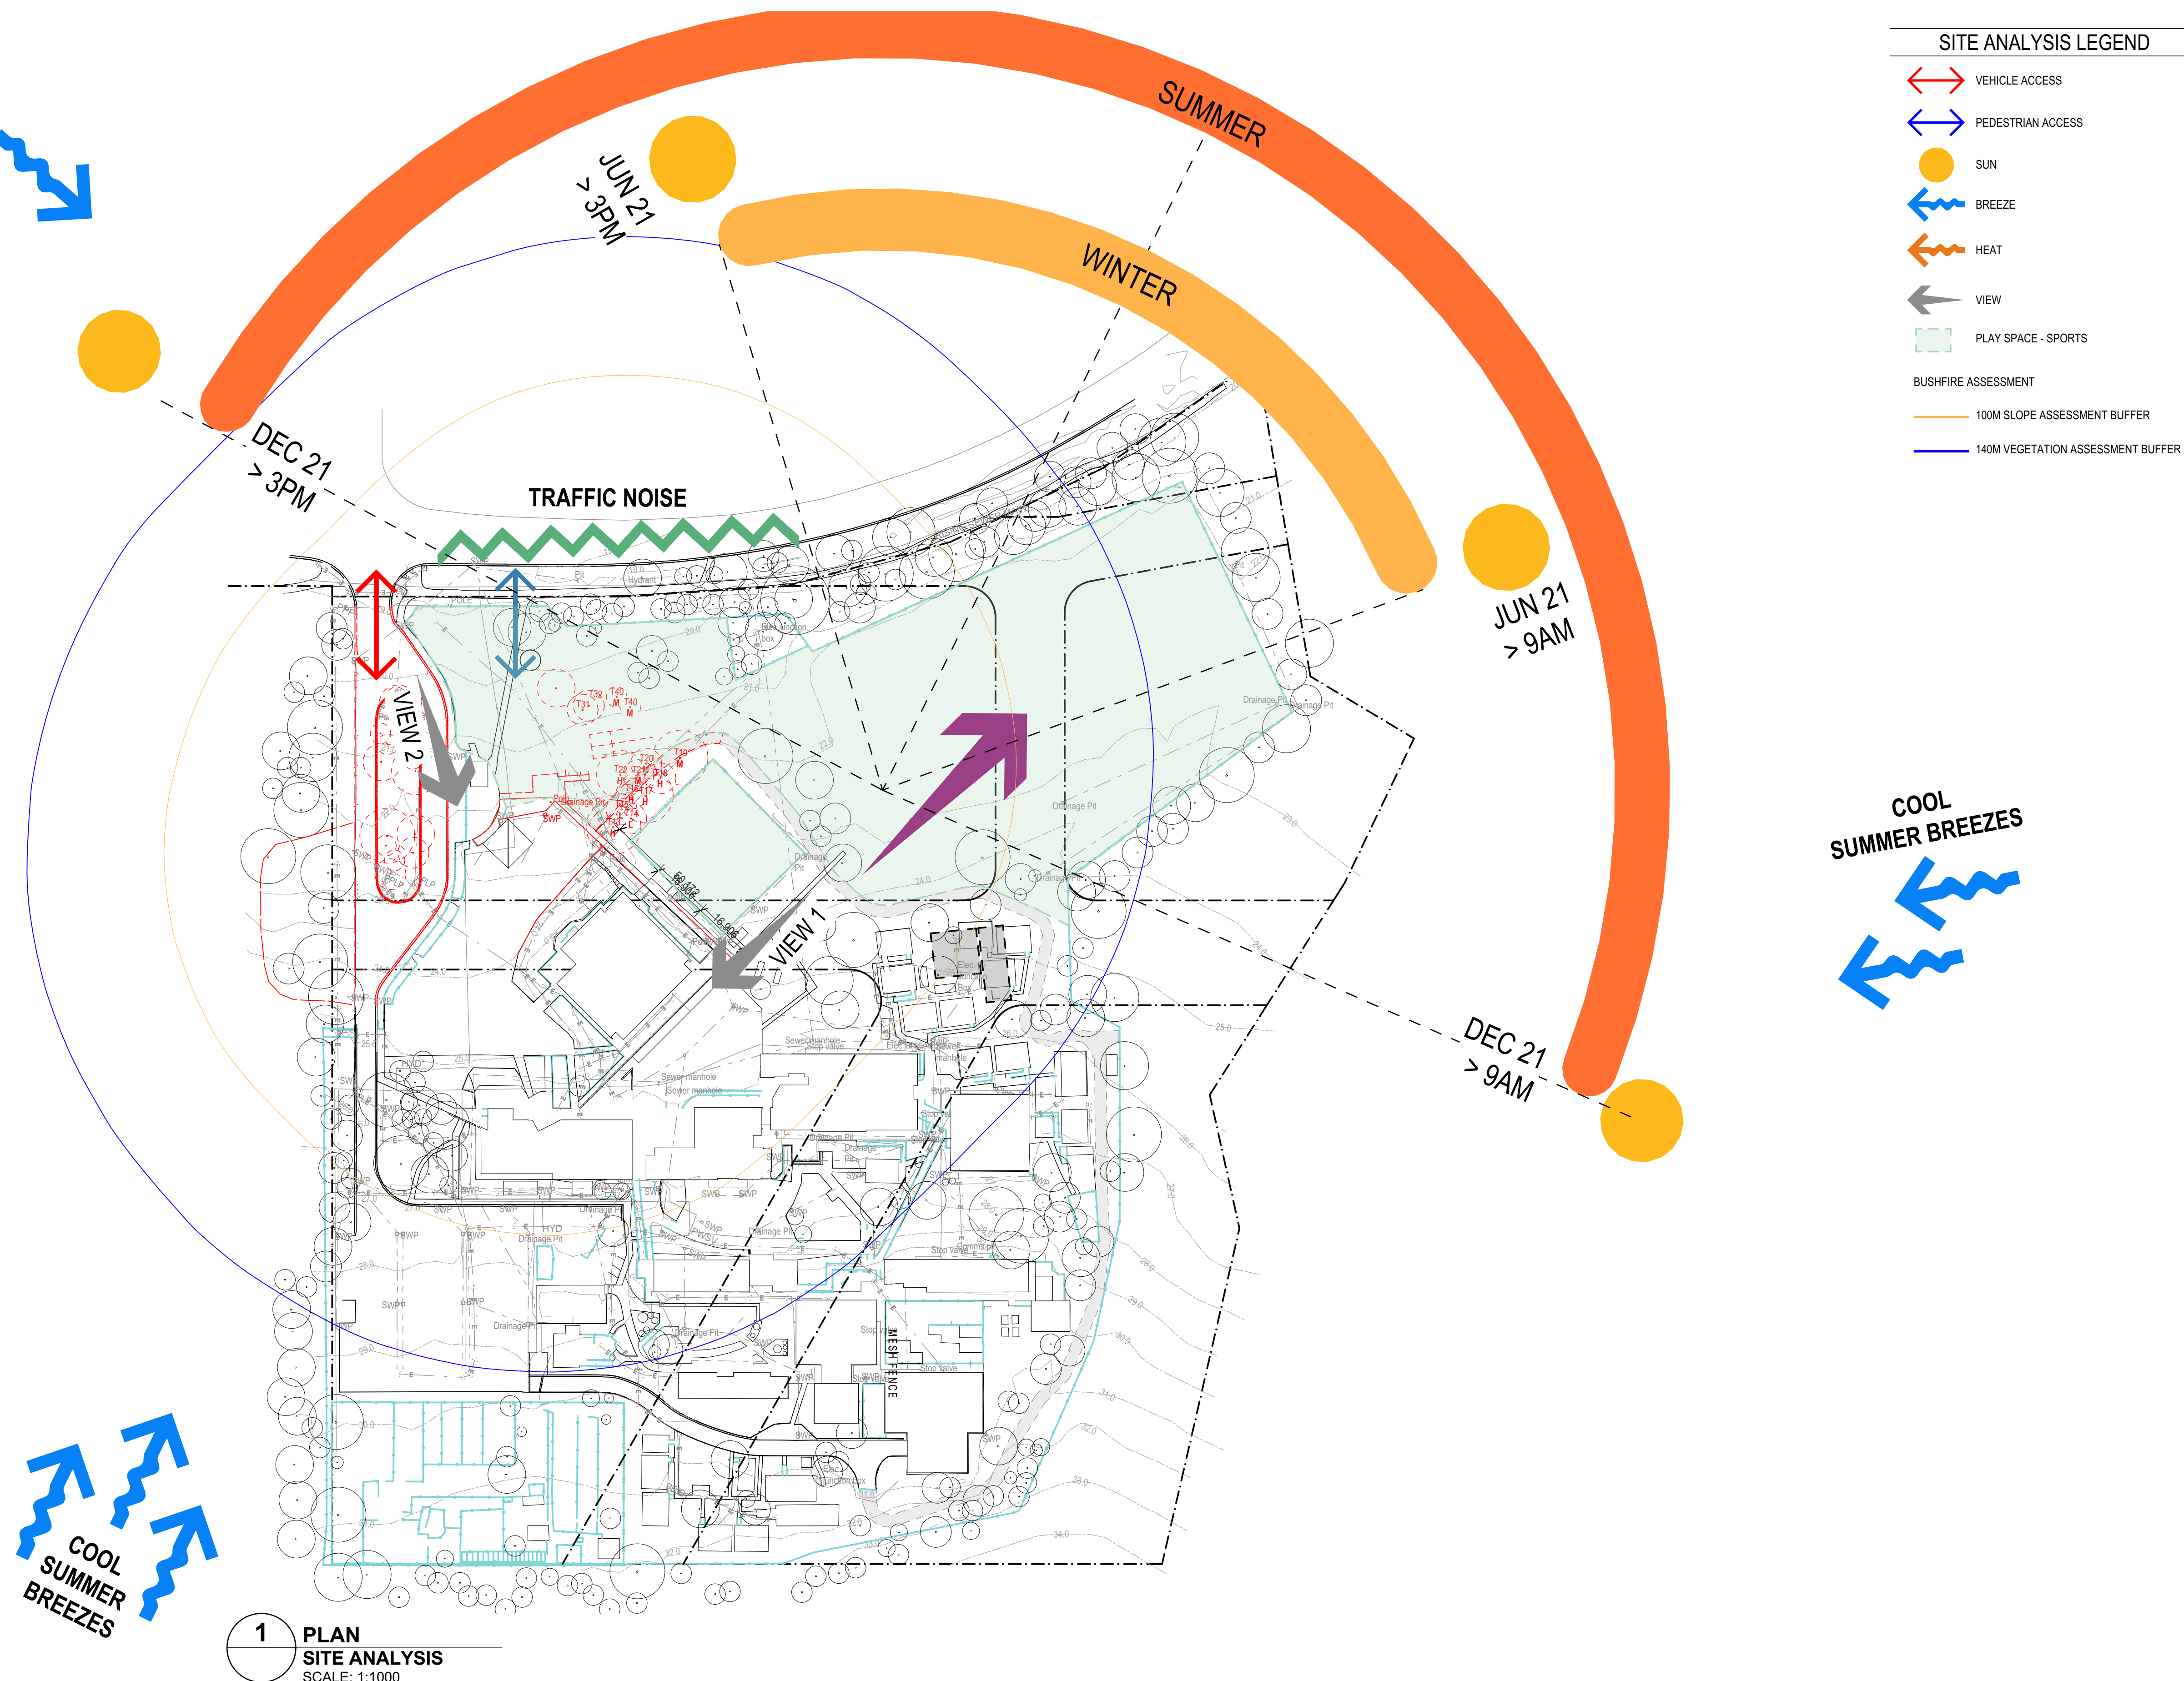

PRINT IN COLOUR

05	REF ISSUE	31/03/2025	JH
04	DRAFT TENDER ISSUE	27/02/2025	JH
03	100% SCHEMATIC DESIGN ISSUE	07/02/2025	JH
02	DRAFT 100% SCHEMATIC DESIGN ISSUE	10/01/2025	JH
01	80% SCHEMATIC DESIGN ISSUE	12/12/2024	JH
REV.	DESCRIPTION	DATE	INIT.

DIRECTORS			
Greg Isaac raia		NSW 6855	QLD 2920
Justine Ebbery fraia			QLD 3313
John Ward raia	VIC 18804	NSW 8371	QLD 3847
Katerina Dracopoulos fraia		NSW 7434	QLD 4529
Paul Sekova fraia		NSW 7180	QLD 3108
Ronan J. coedou fraia			QLD 4500

ADDRESS 142 THE WOOL ROAD,
VINCENTIA, NSW

DRAWING			
SITE ANALYSIS PLAN			
Figured dimensions take precedence over scale dimensions. Contractors must verify all dimensions on site before commencing any work or making shop drawings.			
PROJECT NUMBER		DIRECTOR	CHECKED
7068V101		GI	
DRAWING NUMBER		REVISION	
VHS-FTA-00-00-DR-A-1003		05	

	BOUNDARY LINE
	CONTOUR
	EXISTING FENCE LINE
	EXISTING TREE
	DEMOLISHED TREE
	75 TREE ID & SIGNIFICANCE L=LOW, M=MED, H=HIGH
	PROPOSED TREE - REFER TO LANDSCAPE ARCHITECT'S DOCUMENTATION
	EXISTING HARD SURFACE
	NEW HARD SURFACE
	PLANTED AREA
	EXISTING BUILDING
	LINE OF ROOF ABOVE
	DEMOLISHED ELEMENT
	GENERAL LEARNING SPACE
	SUPPORT LEARNING UNIT (GROUND FLOOR ONLY)
	ELP ELECTRICAL POLE
	SWP STORM WATER PIT
	SIC SEWER INSPECTION CHAMBER
	CP COMMUNICATIONS PIT

1 PLAN
PROPOSED SITE
PLAN (NORTH)
SCALE: 1:500

date: Monday, 31 March 2025 4:48 PM file location: BIMcloud: FTA-SYD-BIM26 - BIMcloud Basic for Archicad 26/7068V101 Vincintia High School



fulton trotter
ARCHITECTS BRISBANE SYDNEY


www.fultontrotter.com.au

SYDNEY Suite 104, Level 2, 28-36 Foveaux Street, Surry Hills, NSW 2010
(02) 8363 5151 e sydney@fultontrotter.com.au

Fulton Trotter Architects ACN 677 264 550 ABN 57 264 550
To be used for authorised work only. Not to be copied directly or indirectly,
in whole or in part, nor shall it be used for any other building purposes.

DIRECTORS		
Greg Hodge (chair)		
Julienne Elsbury (pres)		
John Woodward	VIC 18804	NSW 6855
Katrina Dracopoulos (pres)		
Paul Siskine (pres)		
Ryan Lovelady (pres)		
		QLD 3210
		QLD 3347
		NSW 7434
		NSW 7193
		QLD 4520
		QLD 1108

DRAWING	PROPOSED SITE PLAN 01		
Figured dimensions take precedence over scale dimensions. Contractors must verify all dimensions on site before commencing any work or making shop drawings.			
PROJECT NUMBER	DIRECTOR	CHECKED	
7068V101	GI		
DRAWING NUMBER			REVISION
VHS-FTA-00-00-DR-A-1101			12

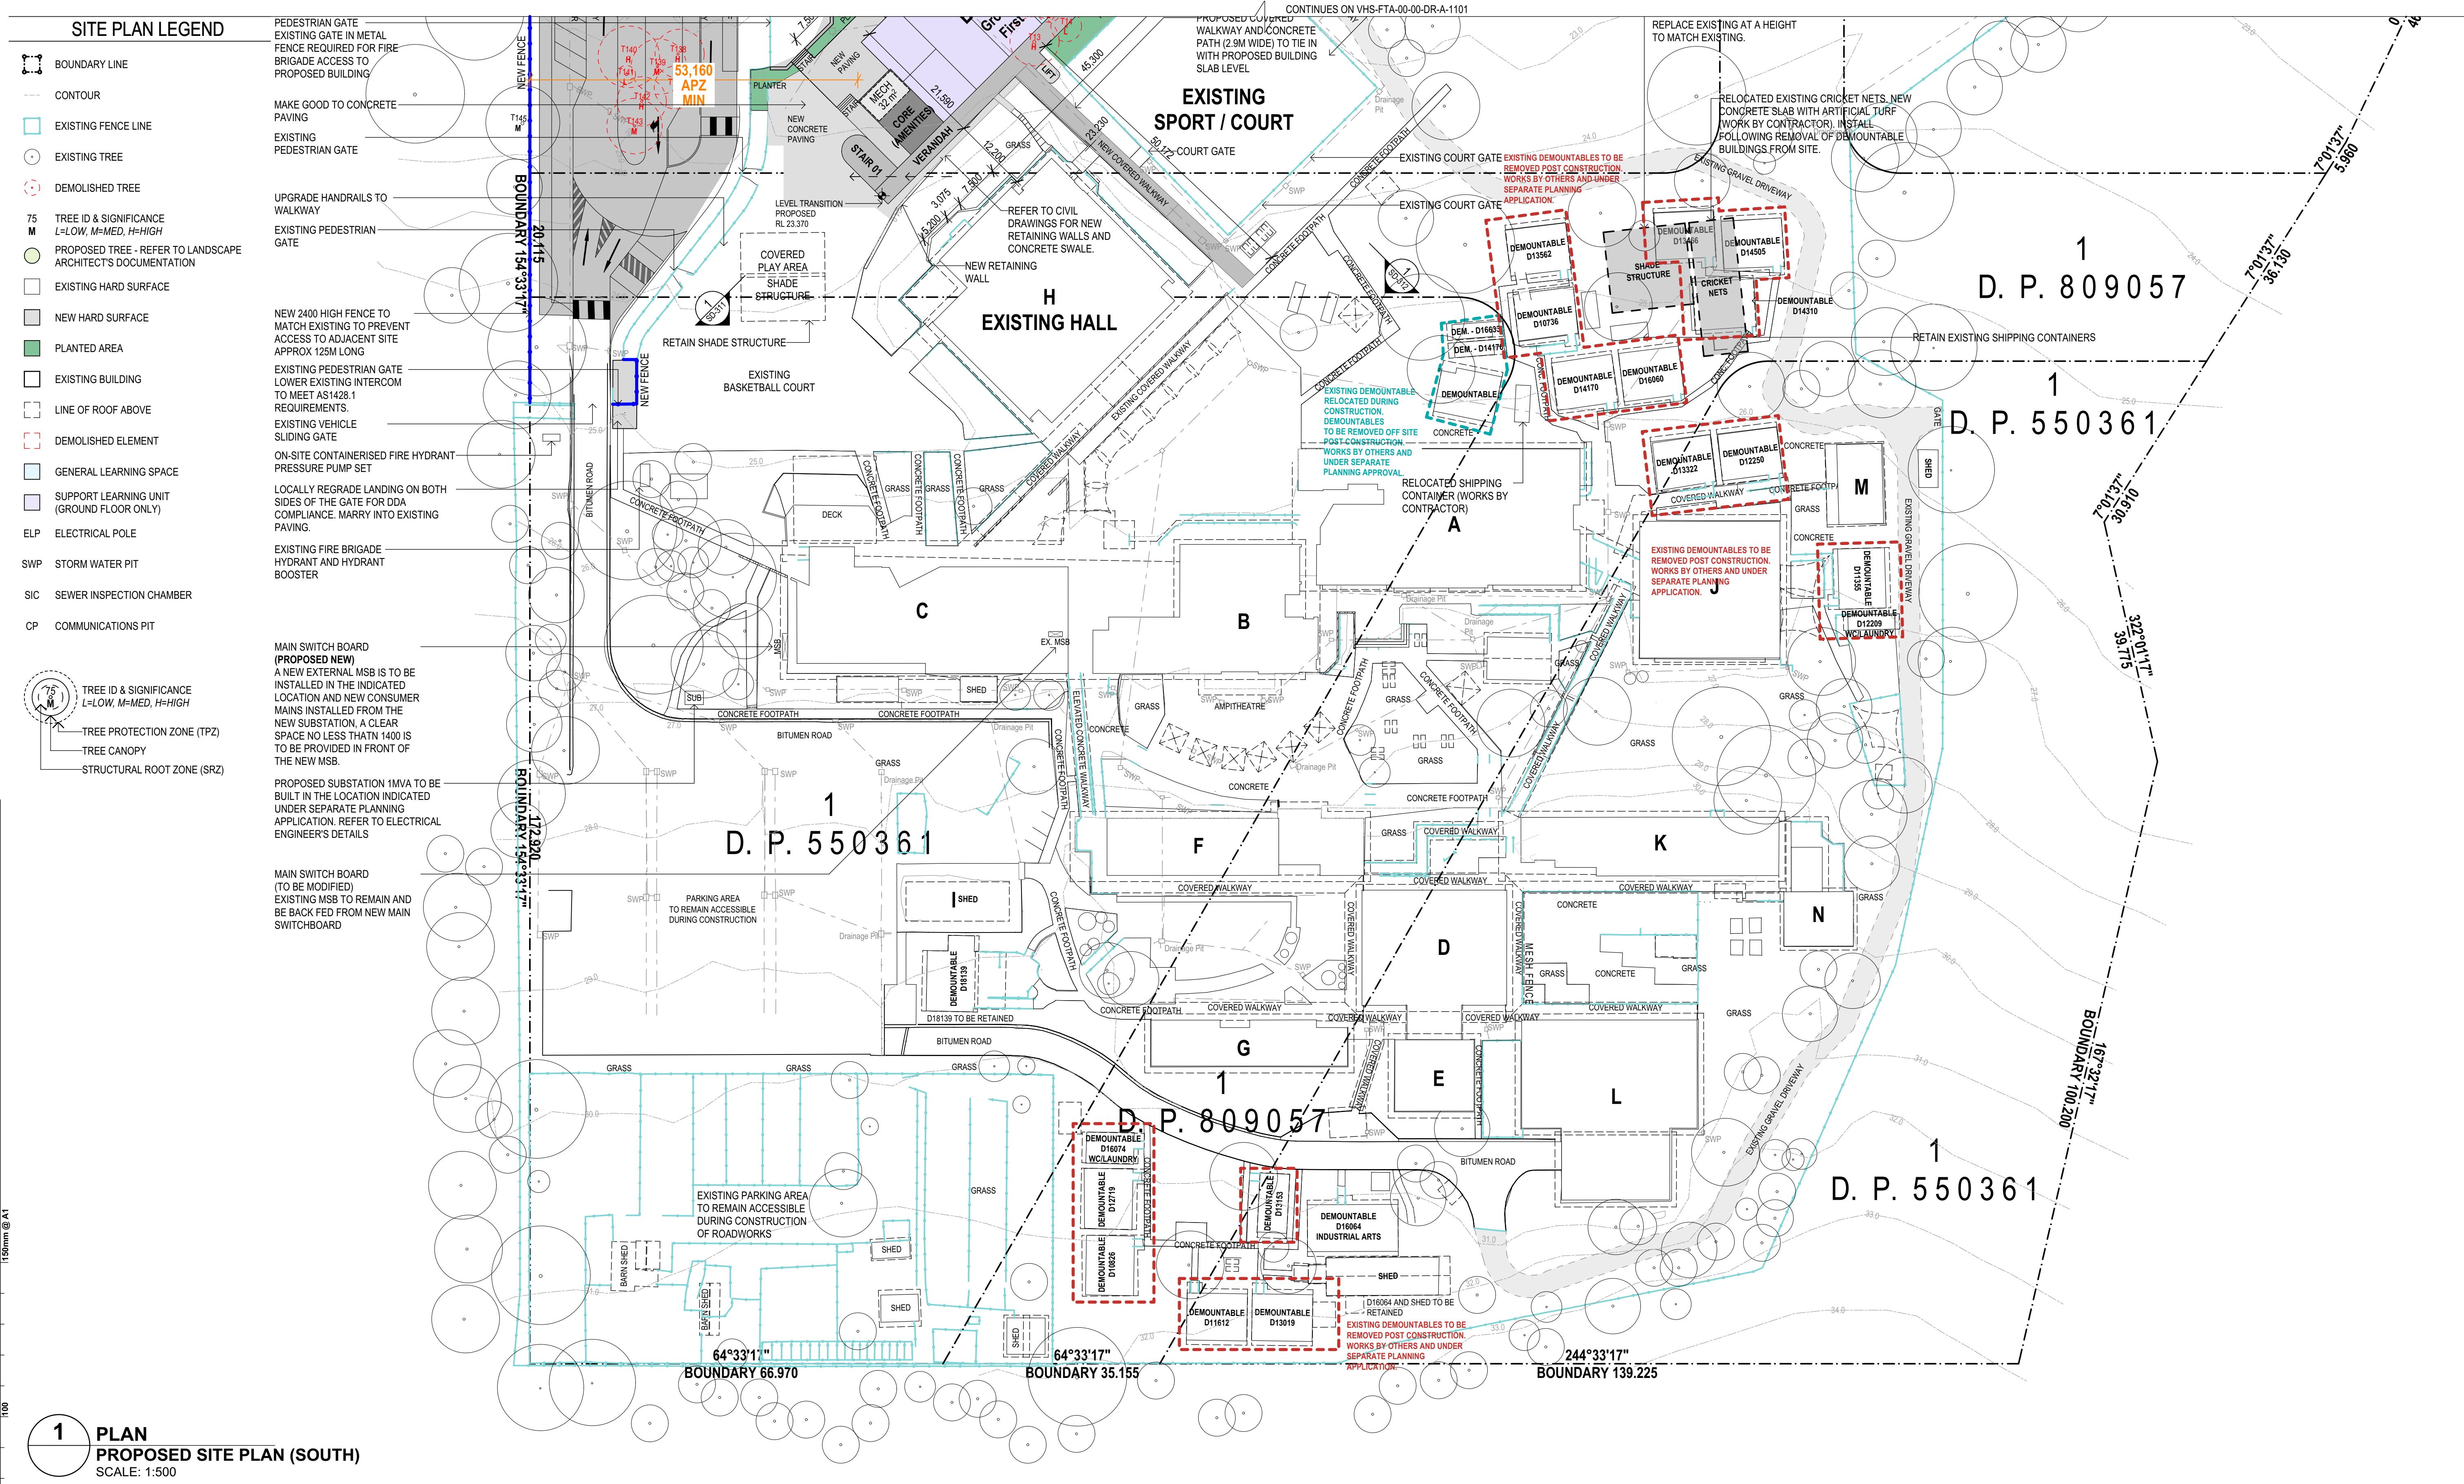

NOTES

DEMOUNTABLE RELOCATIONS AND REMOVALS ARE TO BE INCLUDED IN A SEPARATE PLANNING PATHWAY.

PROVIDE 20 NEW STEEL LOCKERS FOR STAFF END OF TRIP FACILITIES. TO BE SPREAD ACROSS THE SCHOOL NOMINALLY TO BUILDINGS B, C, H AND J. FIX IN POSITION OUTSIDE EXISTING STAFF SHOWER LOCATIONS. PROVIDE VINYL WRAP TO LOCKERS EXTERIOR SURFACES. REFER TO ARCHITECTURAL SPECIFICATIONS.

11	REF ISSUE	31/03/2025	JH
10	REF ISSUE	25/03/2025	JH
09	DRAFT TENDER ISSUE	27/02/2025	JH
08	100% SCHEMATIC DESIGN ISSUE	07/02/2025	JH
07	DRAFT 100% SCHEMATIC DESIGN ISSUE	10/01/2025	JH
06	80% SCHEMATIC DESIGN ISSUE	12/12/2024	JH
05	50% SCHEMATIC DESIGN ISSUE	28/11/2024	JH
04	DRAFT 50% SCHEMATIC DESIGN ISSUE	22/11/2024	JH
03	100% CONCEPT DESIGN ISSUE	10/11/2024	JH
02	CONSULTANT COORDINATION	07/11/2024	JH
01	80% CONCEPT DESIGN ISSUE	18/10/2024	JH
REV.	DESCRIPTION	DATE	INIT.

fulton trotter

ARCHITECTS BRISBANE SYDNEY

www.fultontrotter.com.au

SYDNEY Suite 904, Level 9, 28-36 Foveaux Street, Surry Hills, NSW 2010
L (02) 8383 5151 e. sydney@fultontrotter.com.au

Fulton Trotter Architects ACN 677 264 550 ABN 57 677 264 550
To be used for authorised work only. Not to be copied directly or indirectly, in whole or in part, nor shall it be used for any other building purposes.

DIRECTORS
Greg Isaac NSW 6855 QLD 2920
Justin Eboray QLD 3913
John Ward NSW 8371 QLD 3847
Katerina Diacopoulos NSW 7434 QLD 4528
Paul Siskawa NSW 7180 QLD 4500
Ryan Loveday VIC 18004

SCHEMATIC DESIGN
SCHOOL INFRASTRUCTURE
NSW


VINCENTIA HIGH SCHOOL

142 THE WOOL ROAD,
VINCENTIA, NSW


PROPOSED SITE PLAN 02

Figured dimensions take precedence over scale dimensions. Contractors must verify all dimensions on site before commencing any work or making shop drawings.

PROJECT NUMBER	DIRECTOR	CHECKED
7068V101	GI	
DRAWING NUMBER	REVISION	
VHS-FTA-00-00-DR-A-1102	11	

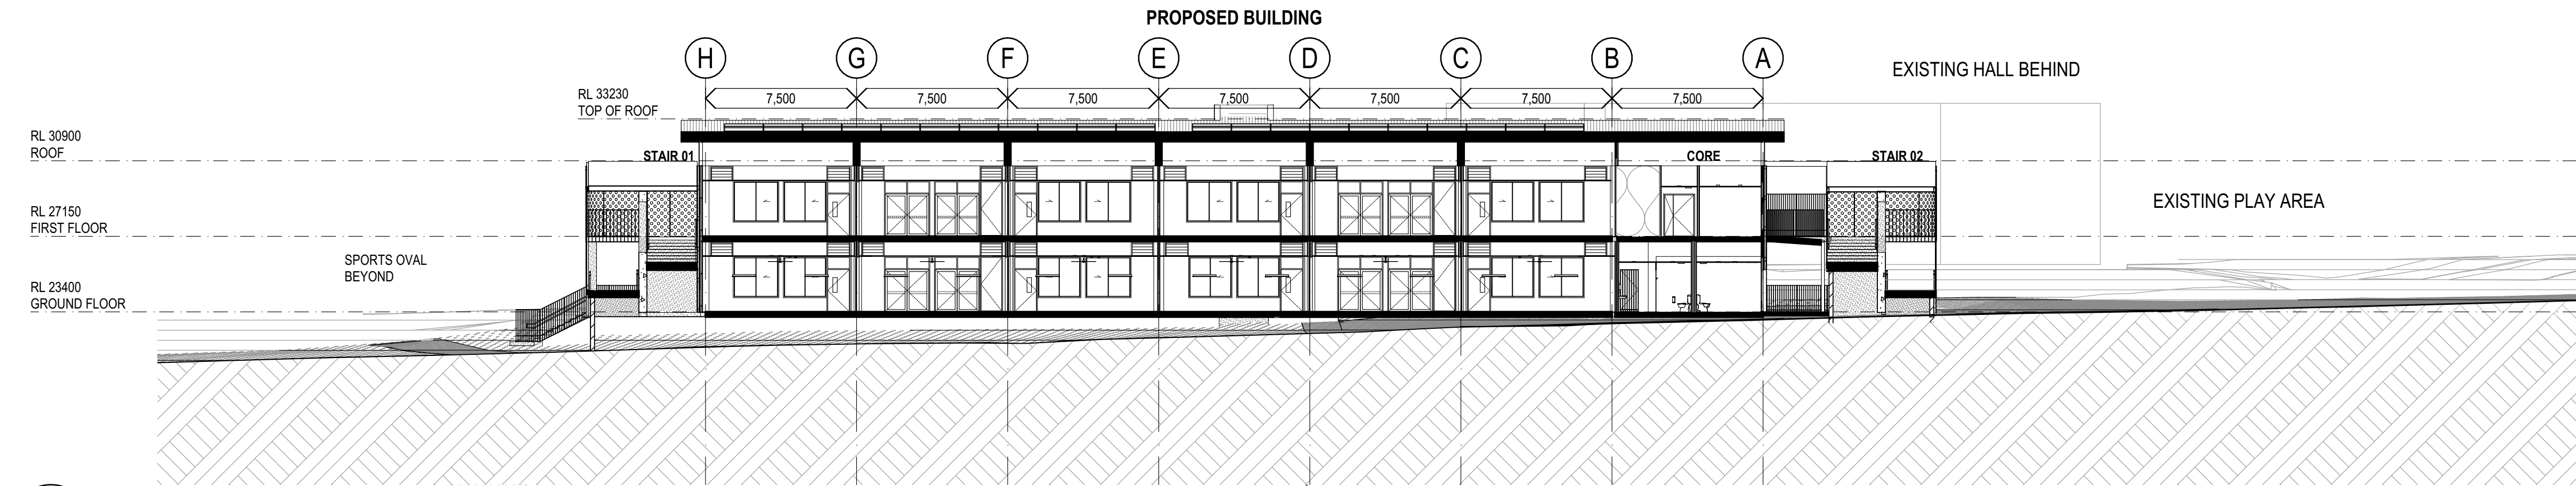

1 SECTION
SITE SECTION A
SCALE: 1:200

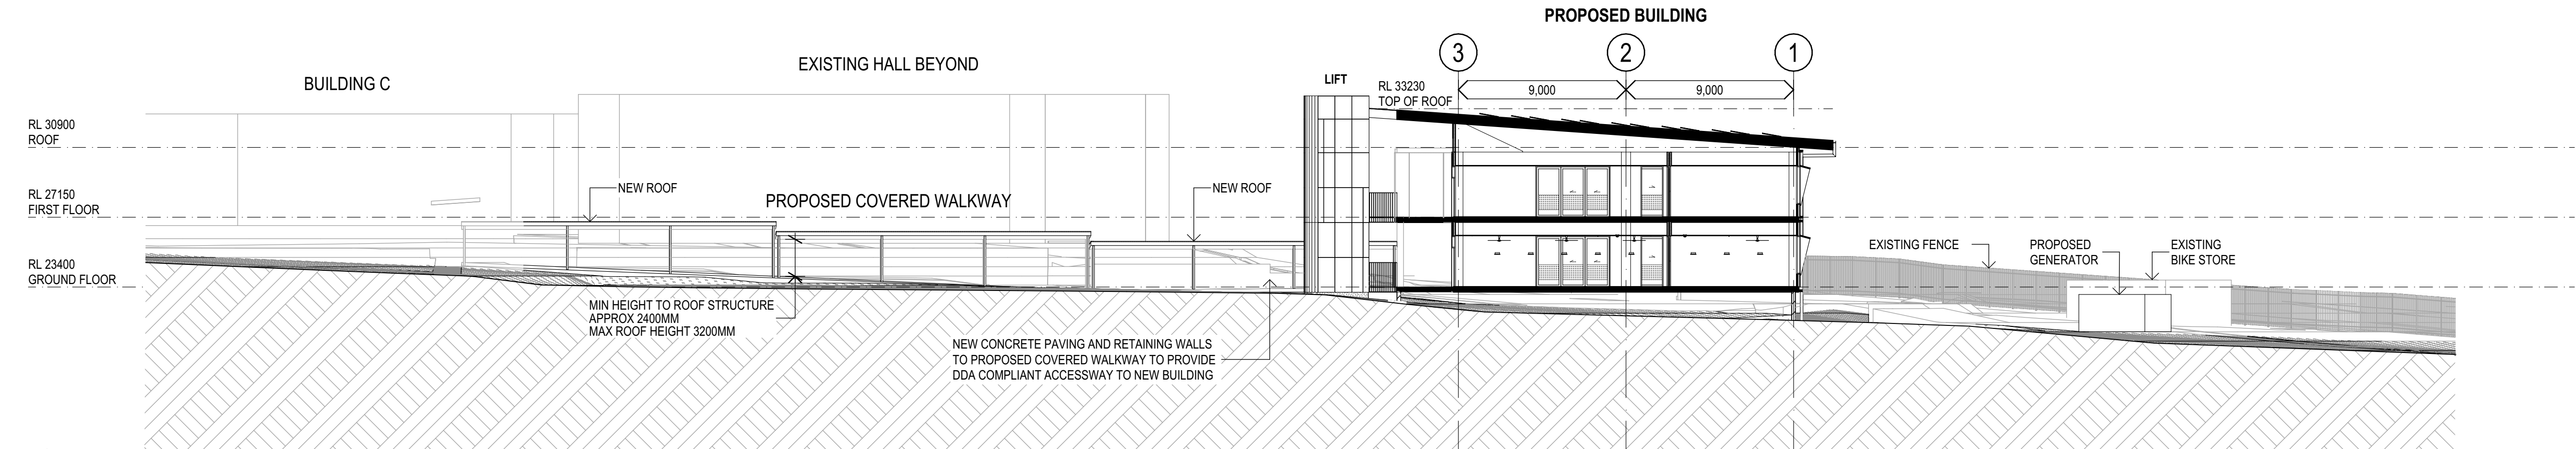

2 SECTION
SITE SECTION B
SCALE: 1:200

150mm @ A1

100

50

150mm @ A1

plot date: Monday, 31 March 2025 4:48 PM file location: BIMcloud: FTA-SYD-BIM26 - BIMcloud Basic for Archicad 26/7068VI01 Vincentia High School

REV.	DESCRIPTION	DATE	INIT.
10	REF ISSUE	31/03/2025	JH
09	DRAFT TENDER ISSUE	27/02/2025	JH
08	100% SCHEMATIC DESIGN ISSUE	07/02/2025	JH
07	DRAFT 100% SCHEMATIC DESIGN ISSUE	10/01/2025	JH
06	80% SCHEMATIC DESIGN ISSUE	12/12/2024	JH
05	50% SCHEMATIC DESIGN ISSUE	28/11/2024	JH
04	DRAFT 50% SCHEMATIC DESIGN ISSUE	22/11/2024	JH
03	100% CONCEPT DESIGN ISSUE	10/11/2024	JH
02	CONSULTANT COORDINATION	07/11/2024	JH
01	80% CONCEPT DESIGN ISSUE	18/10/2024	JH

fulton trotter

ARCHITECTS BRISBANE SYDNEY
www.fultontrotter.com.au

SYDNEY Suite 904, Level 9, 28-36 Foveaux Street, Surry Hills, NSW 2010
L (02) 8383 5151 e. sydney@fultontrotter.com.au

Fulton Trotter Architects ACN 677 264 550 ABN 57 677 264 550
To be used for authorised work only. Not to be copied directly or indirectly,
in whole or in part, nor shall it be used for any other building purposes.

DIRECTORS
Greg Isaac nra QLD 2500
Justine Elzany nra QLD 3313
John Ward nra QLD 3847
Katerina Diacopoulos fra QLD 4528
Paul Spikova fra QLD 3108
Ryan Lovetday fra QLD 4500

PROJECT CLIENT / PHASE
SCHEMATIC DESIGN
SCHOOL INFRASTRUCTURE
NSW

VINCENTIA HIGH SCHOOL

142 THE WOOL ROAD,
VINCENTIA, NSW

SITE SECTIONS



Figured dimensions take precedence over
scale dimensions. Contractors must verify
all dimensions on site before commencing
any work or making shop drawings.

PROJECT NUMBER DIRECTOR CHECKED

7068VI01 **GI**



DRAWING NUMBER REVISION

VHS-FTA-00-00-DR-A-1201 **10**

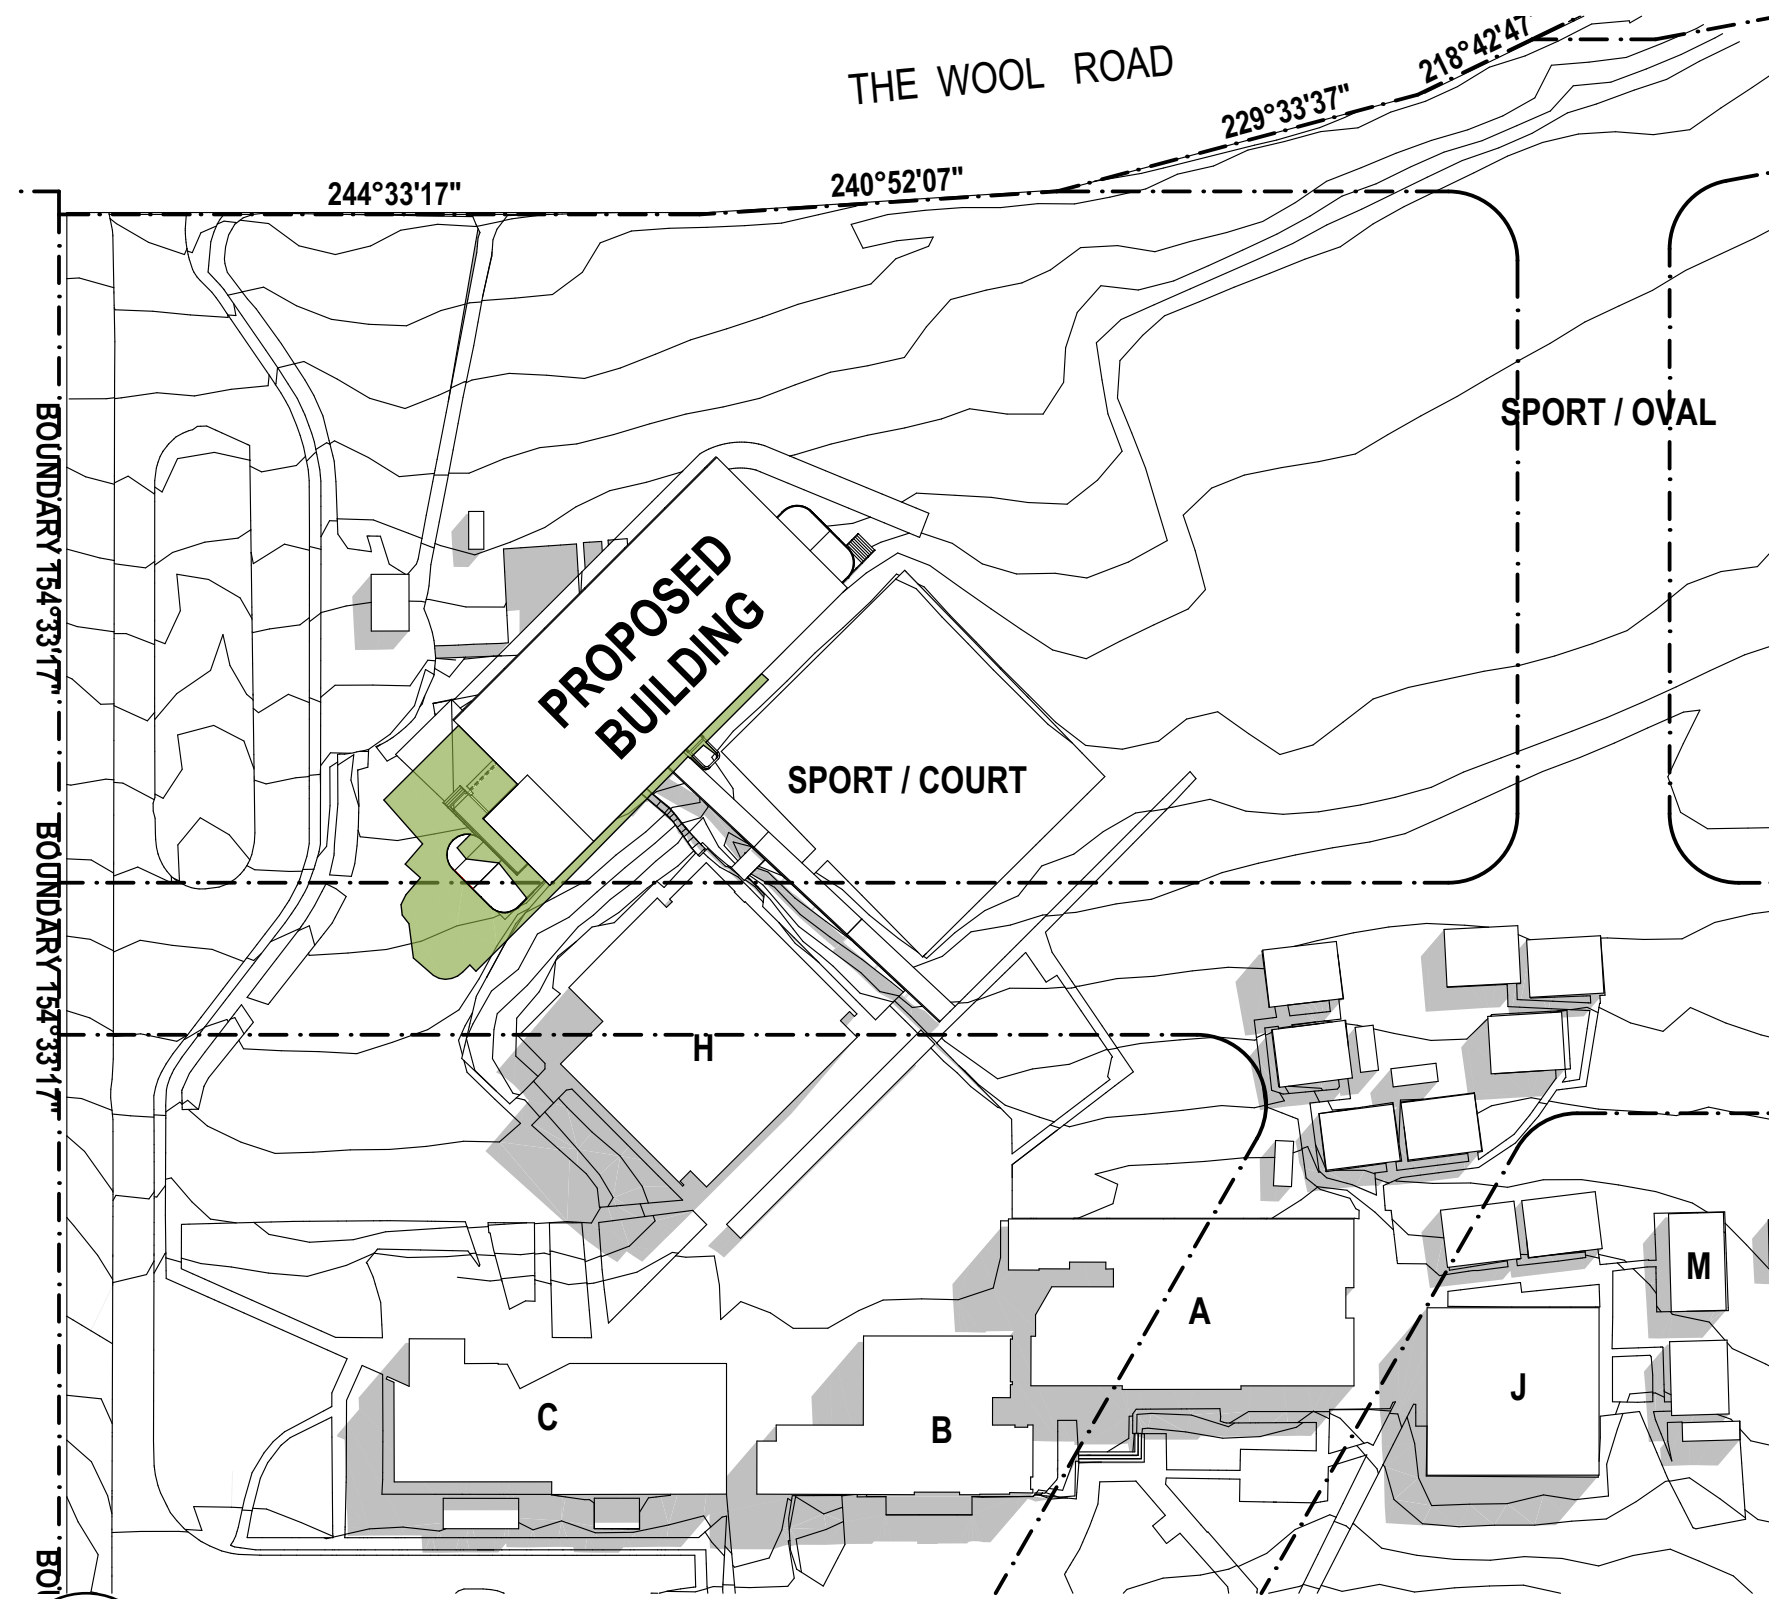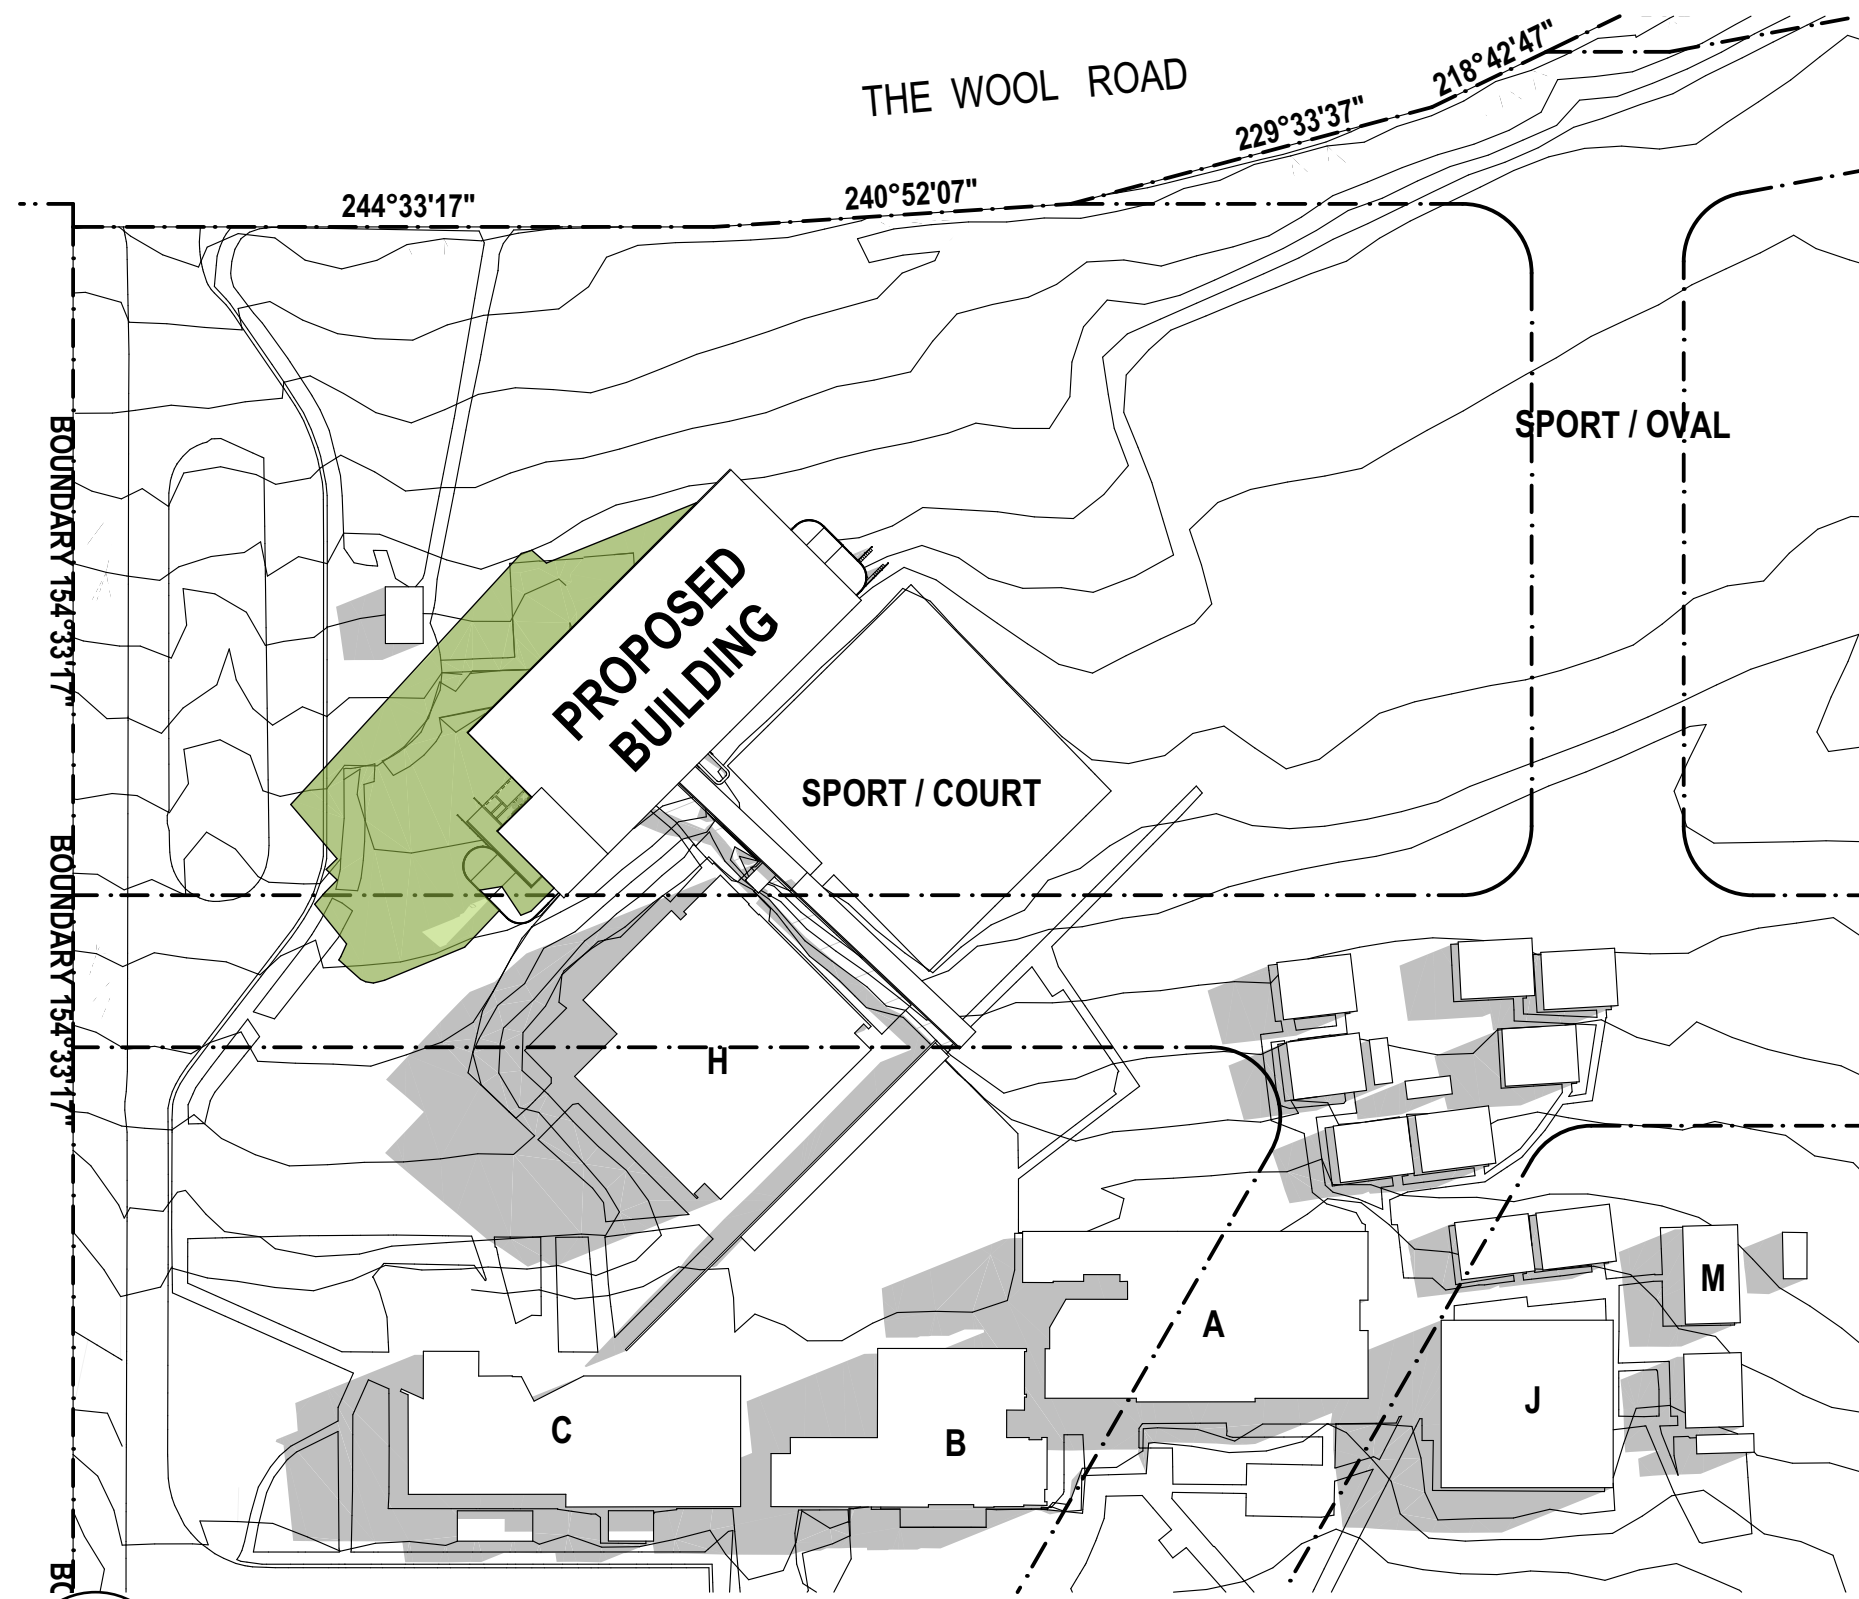

SHADOW DIAGRAM LEGEND

- EXISTING SHADOWED AREA
- NEW SHADOWED AREA

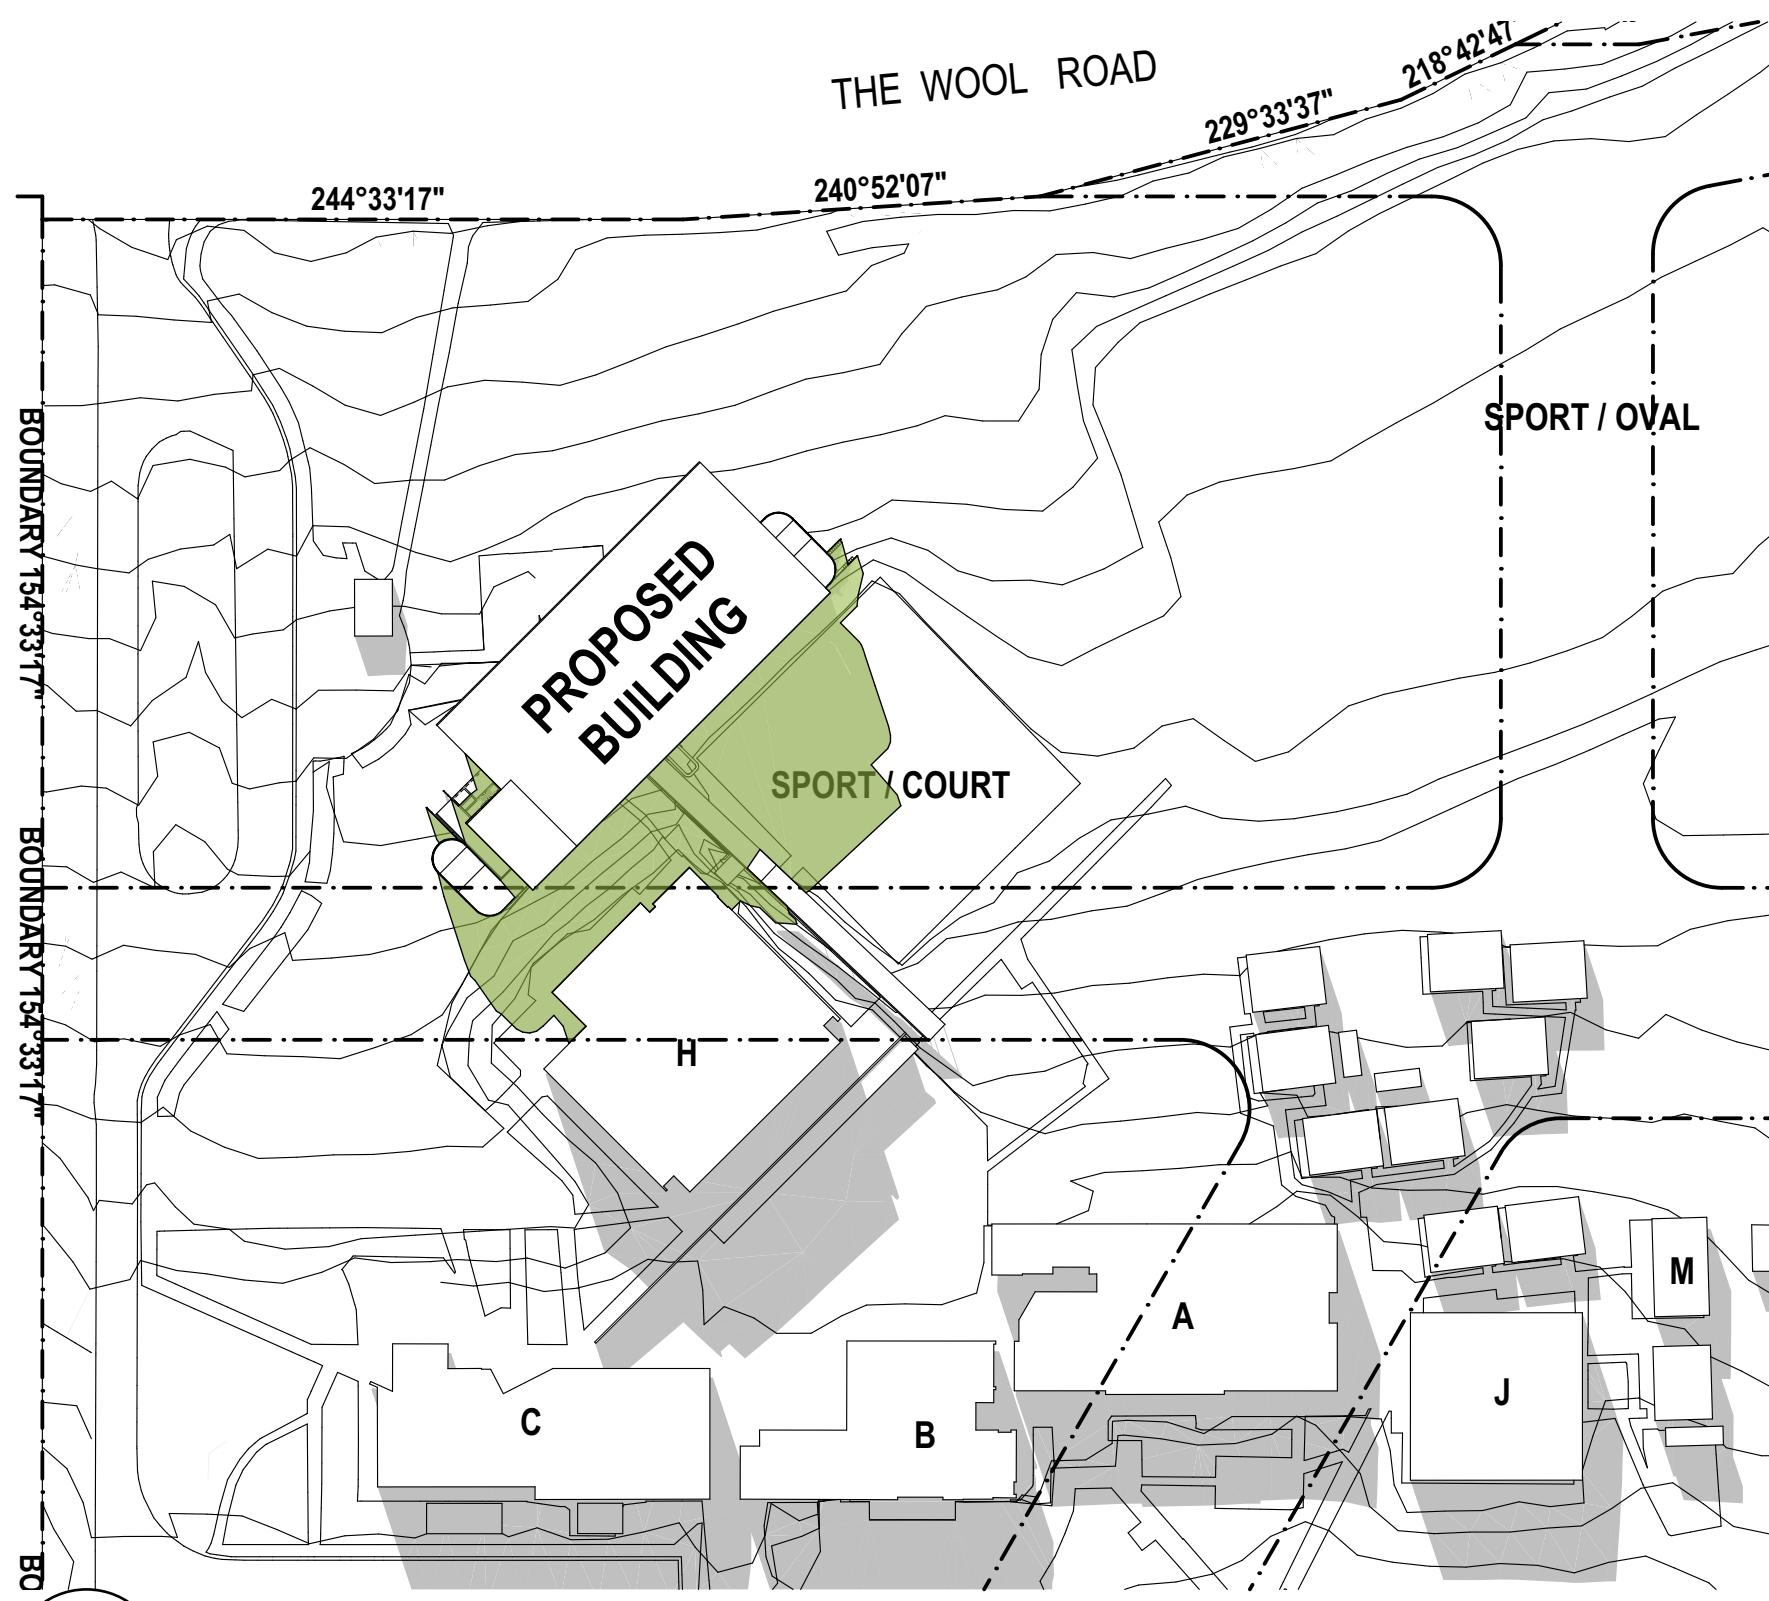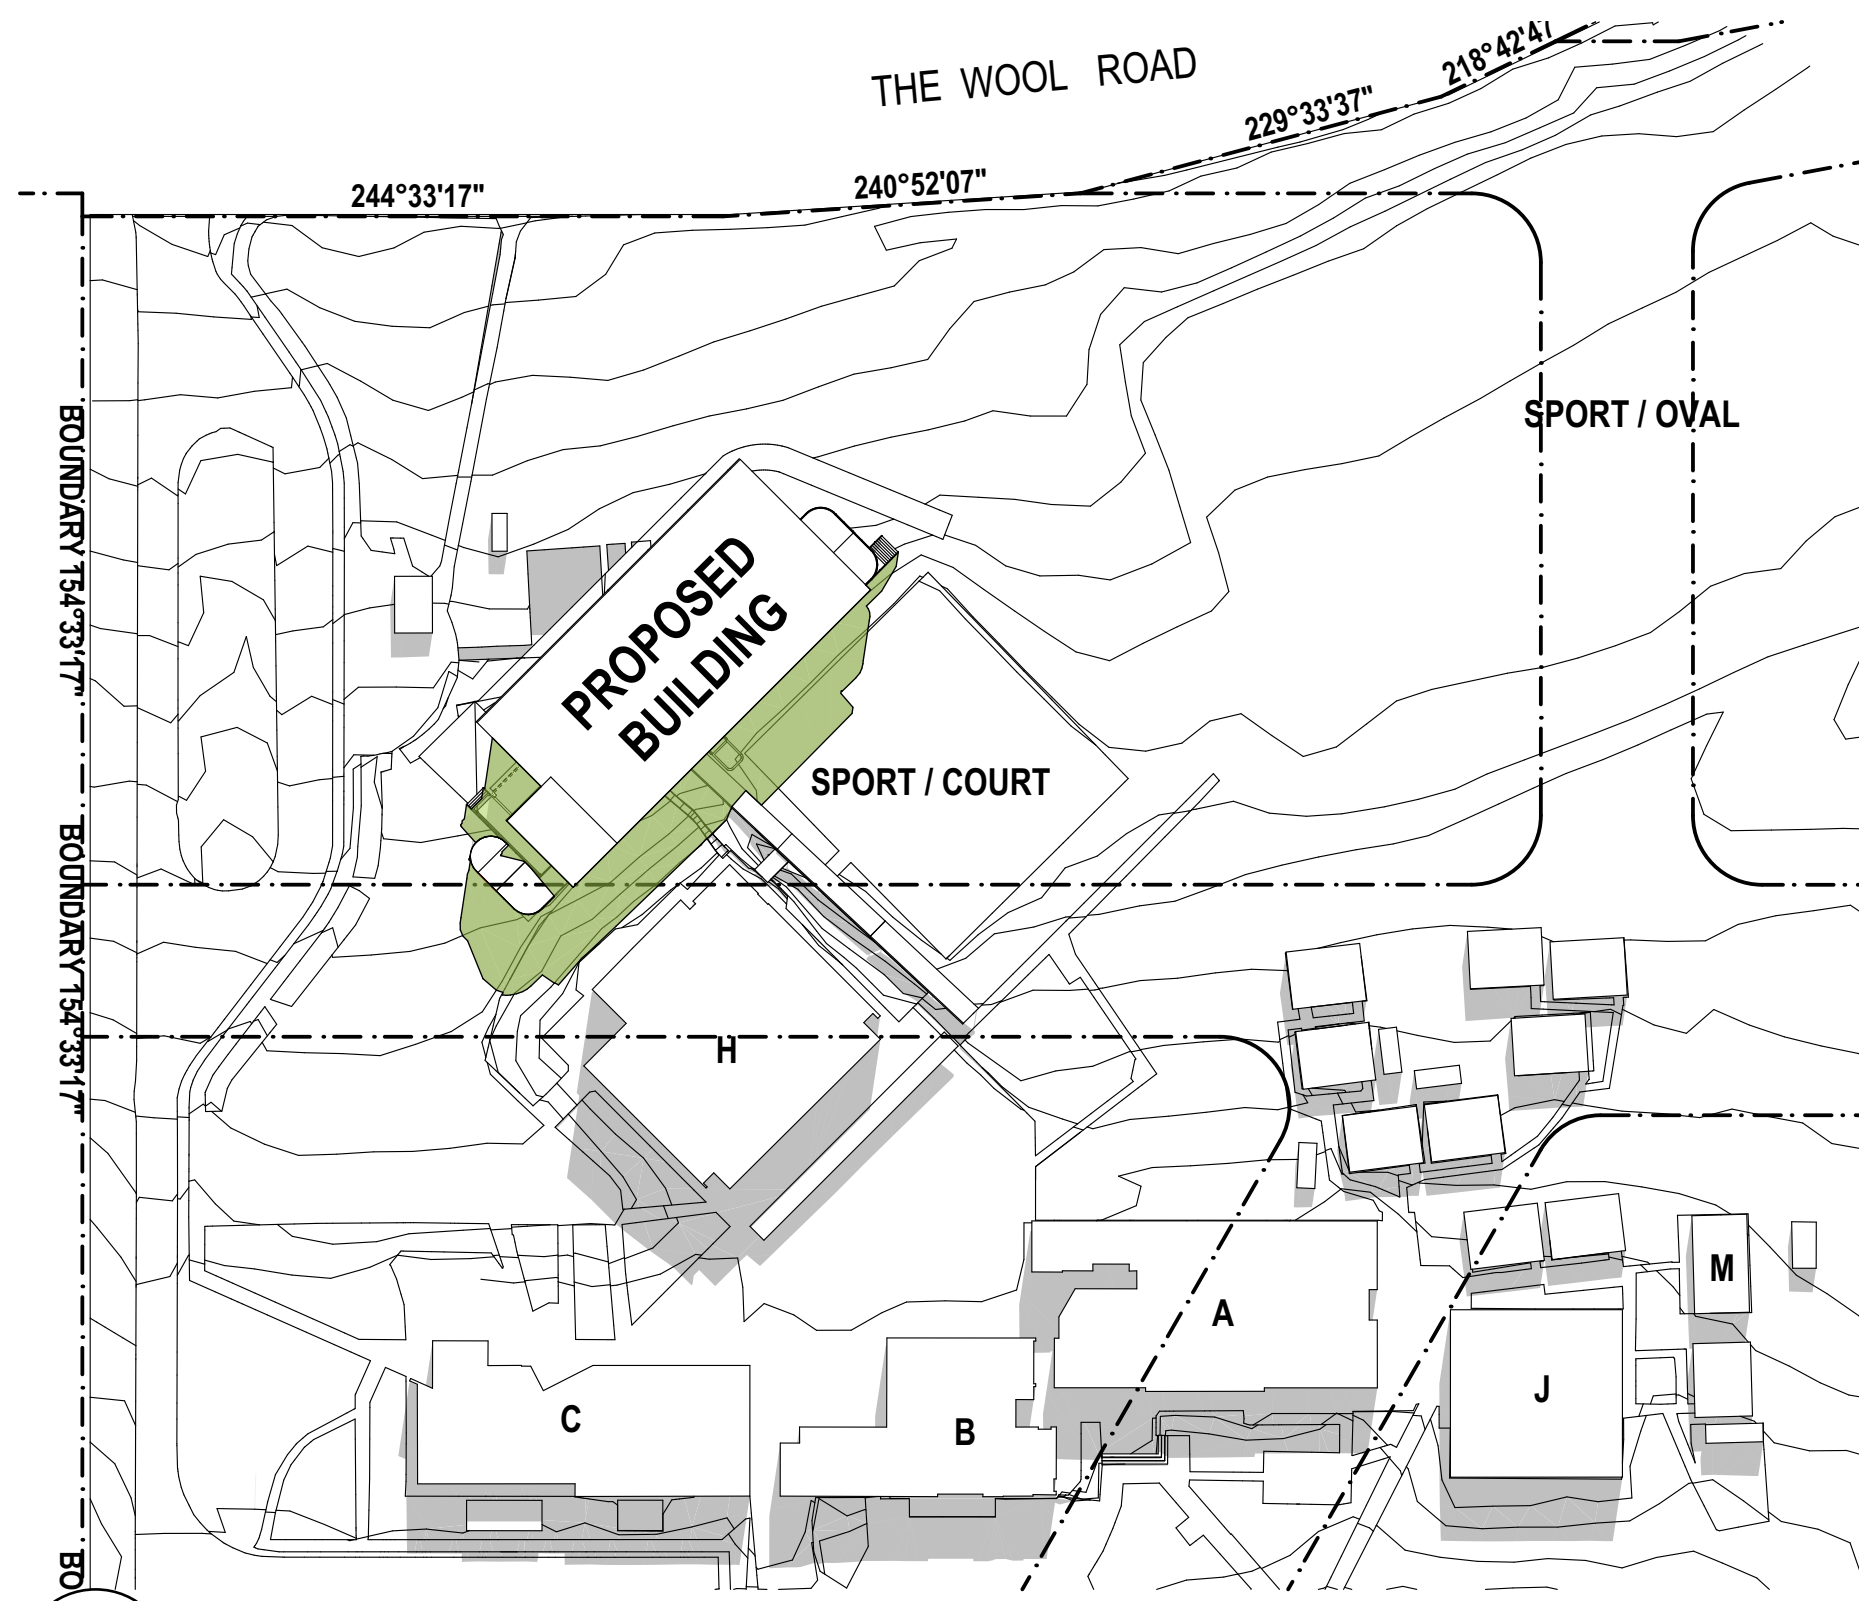

fulton trotter

ARCHITECTS BRISBANE SYDNEY
www.fultontrotter.com.au

SYDNEY Suite 904, Level 9, 28-36 Foveaux Street, Surry Hills, NSW 2010
L (02) 8383 5151 e. sydney@fultontrotter.com.au

Fulton Trotter Architects ACN 677 264 550 ABN 57 677 264 550
To be used for authorised work only. Not to be copied directly or indirectly,
in whole or in part, nor shall it be used for any other building purposes.

DIRECTORS
Greg Isaac nra NSW 6855 QLD 2920
Justine Ezeary nra QLD 3313
John Ward nra NSW 8371 QLD 3847
Katerina Dracopoulos frai NSW 7434 QLD 4528
Paul Skelton frai NSW 7180 QLD 1108
Ryan Lovetday frai QLD 4500

SCHEMATIC DESIGN
SCHOOL INFRASTRUCTURE
NSW

VINCENTIA HIGH SCHOOL

142 THE WOOL ROAD,
VINCENTIA, NSW

SHADOW DIAGRAMS

Figured dimensions take precedence over scale dimensions. Contractors must verify all dimensions on site before commencing any work or making shop drawings.

PROJECT NUMBER
7068VI01

DRAWING NUMBER
VHS-FTA-00-00-DR-A-1301


DIRECTOR

GI


CHECKED

REVISION

05

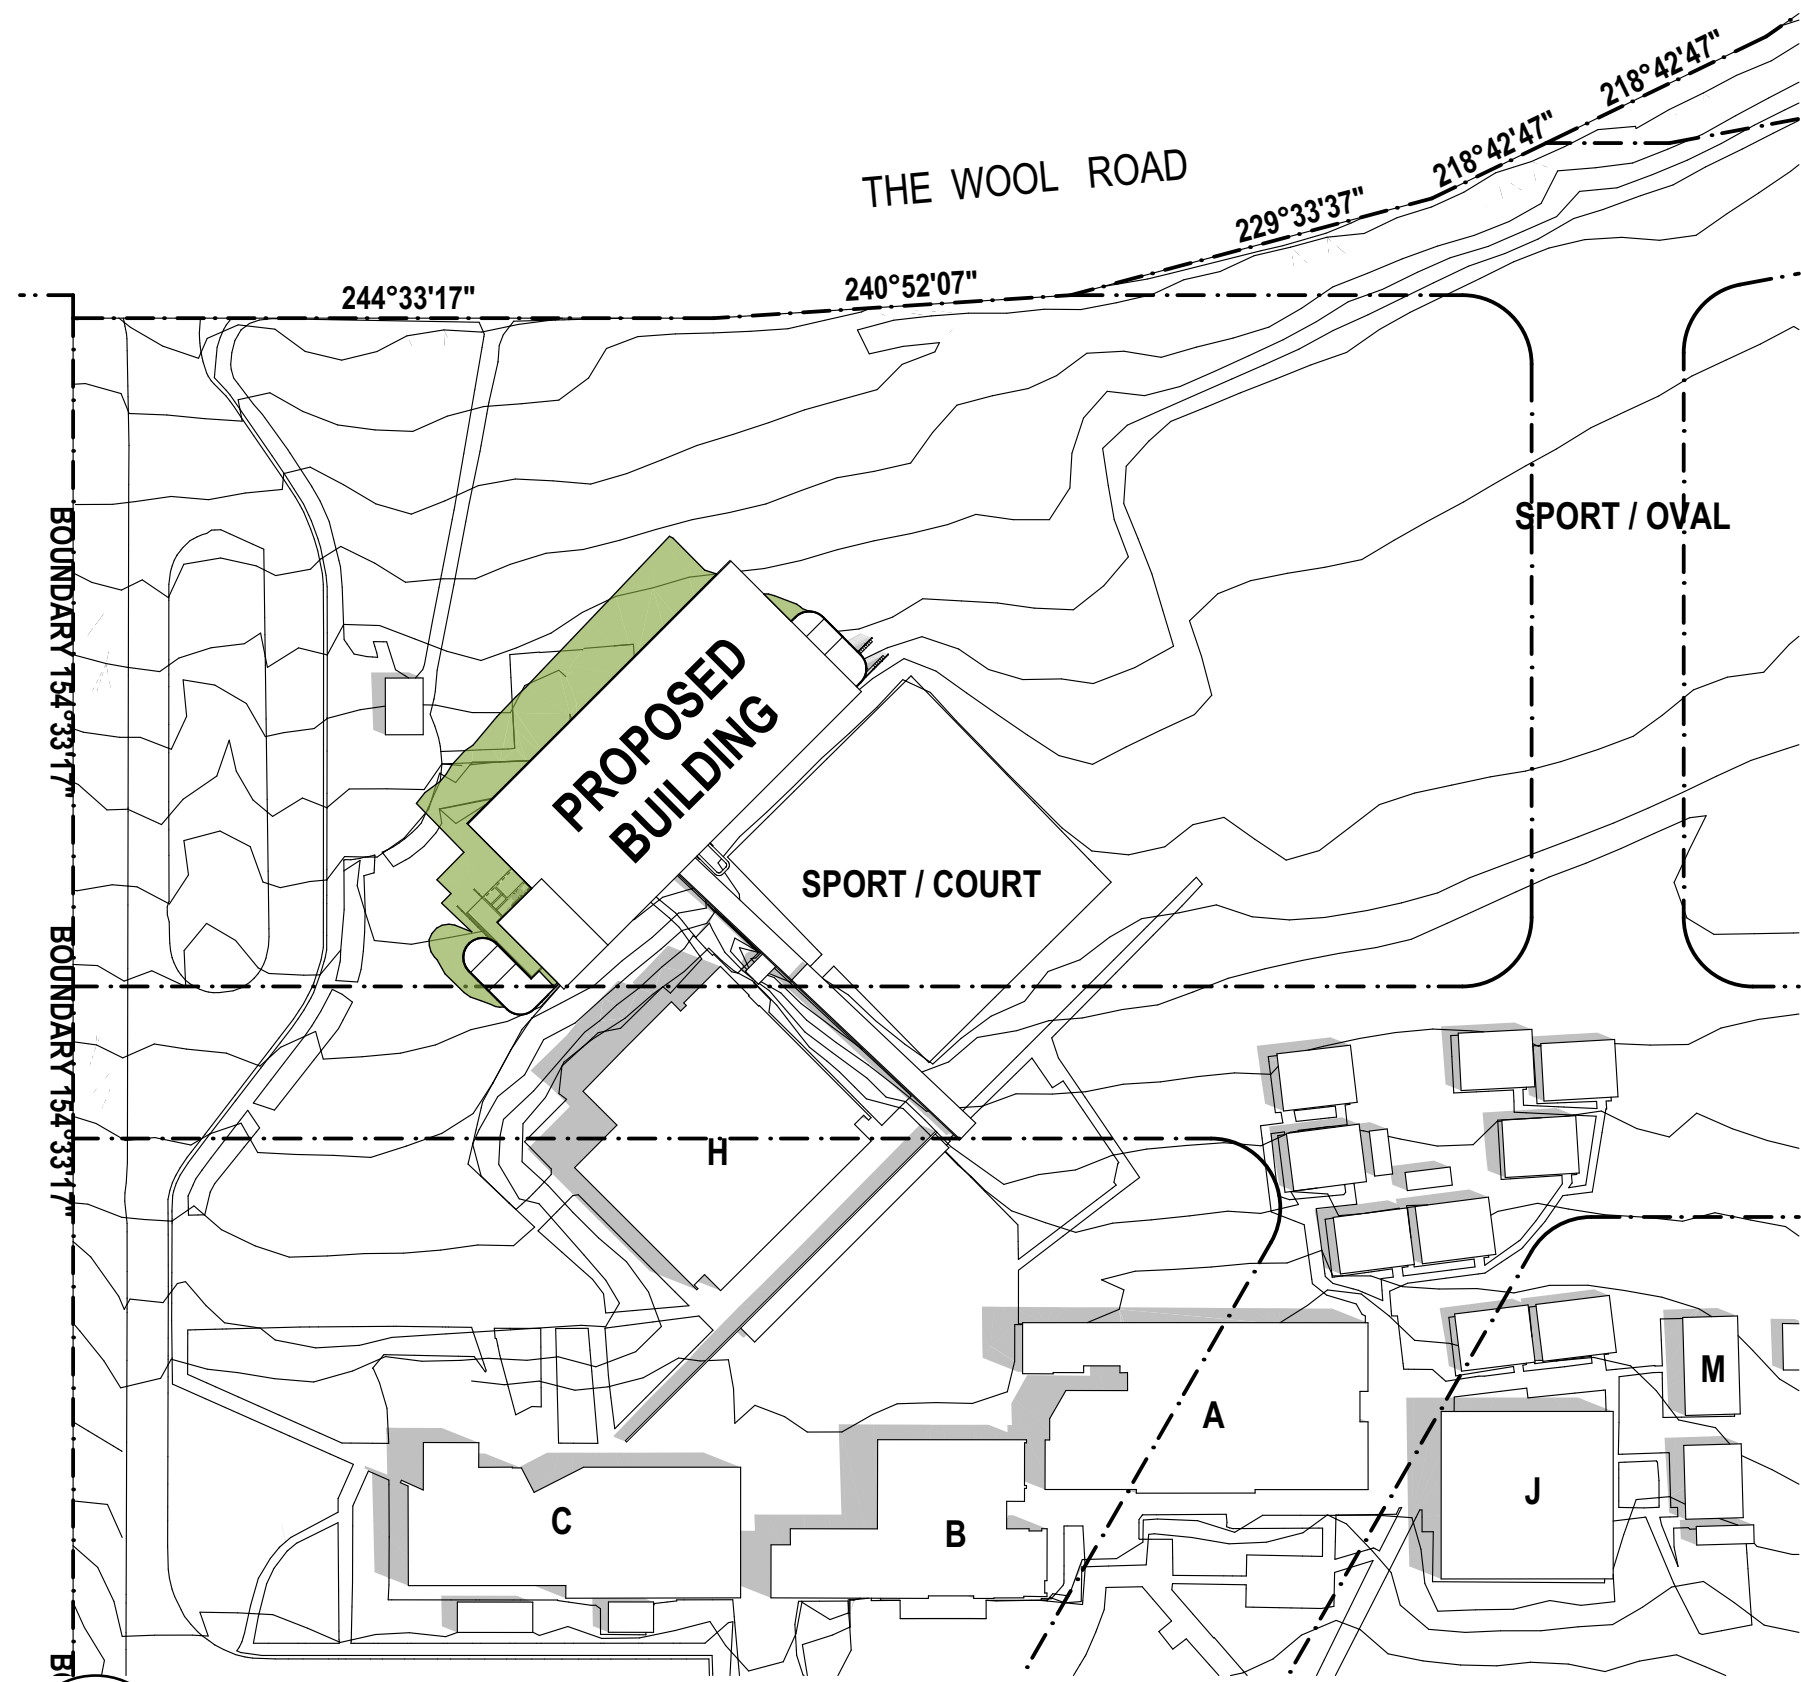


1 PLAN
SHADOW DIAGRAM - DEC 9AM
SCALE: 1:1000

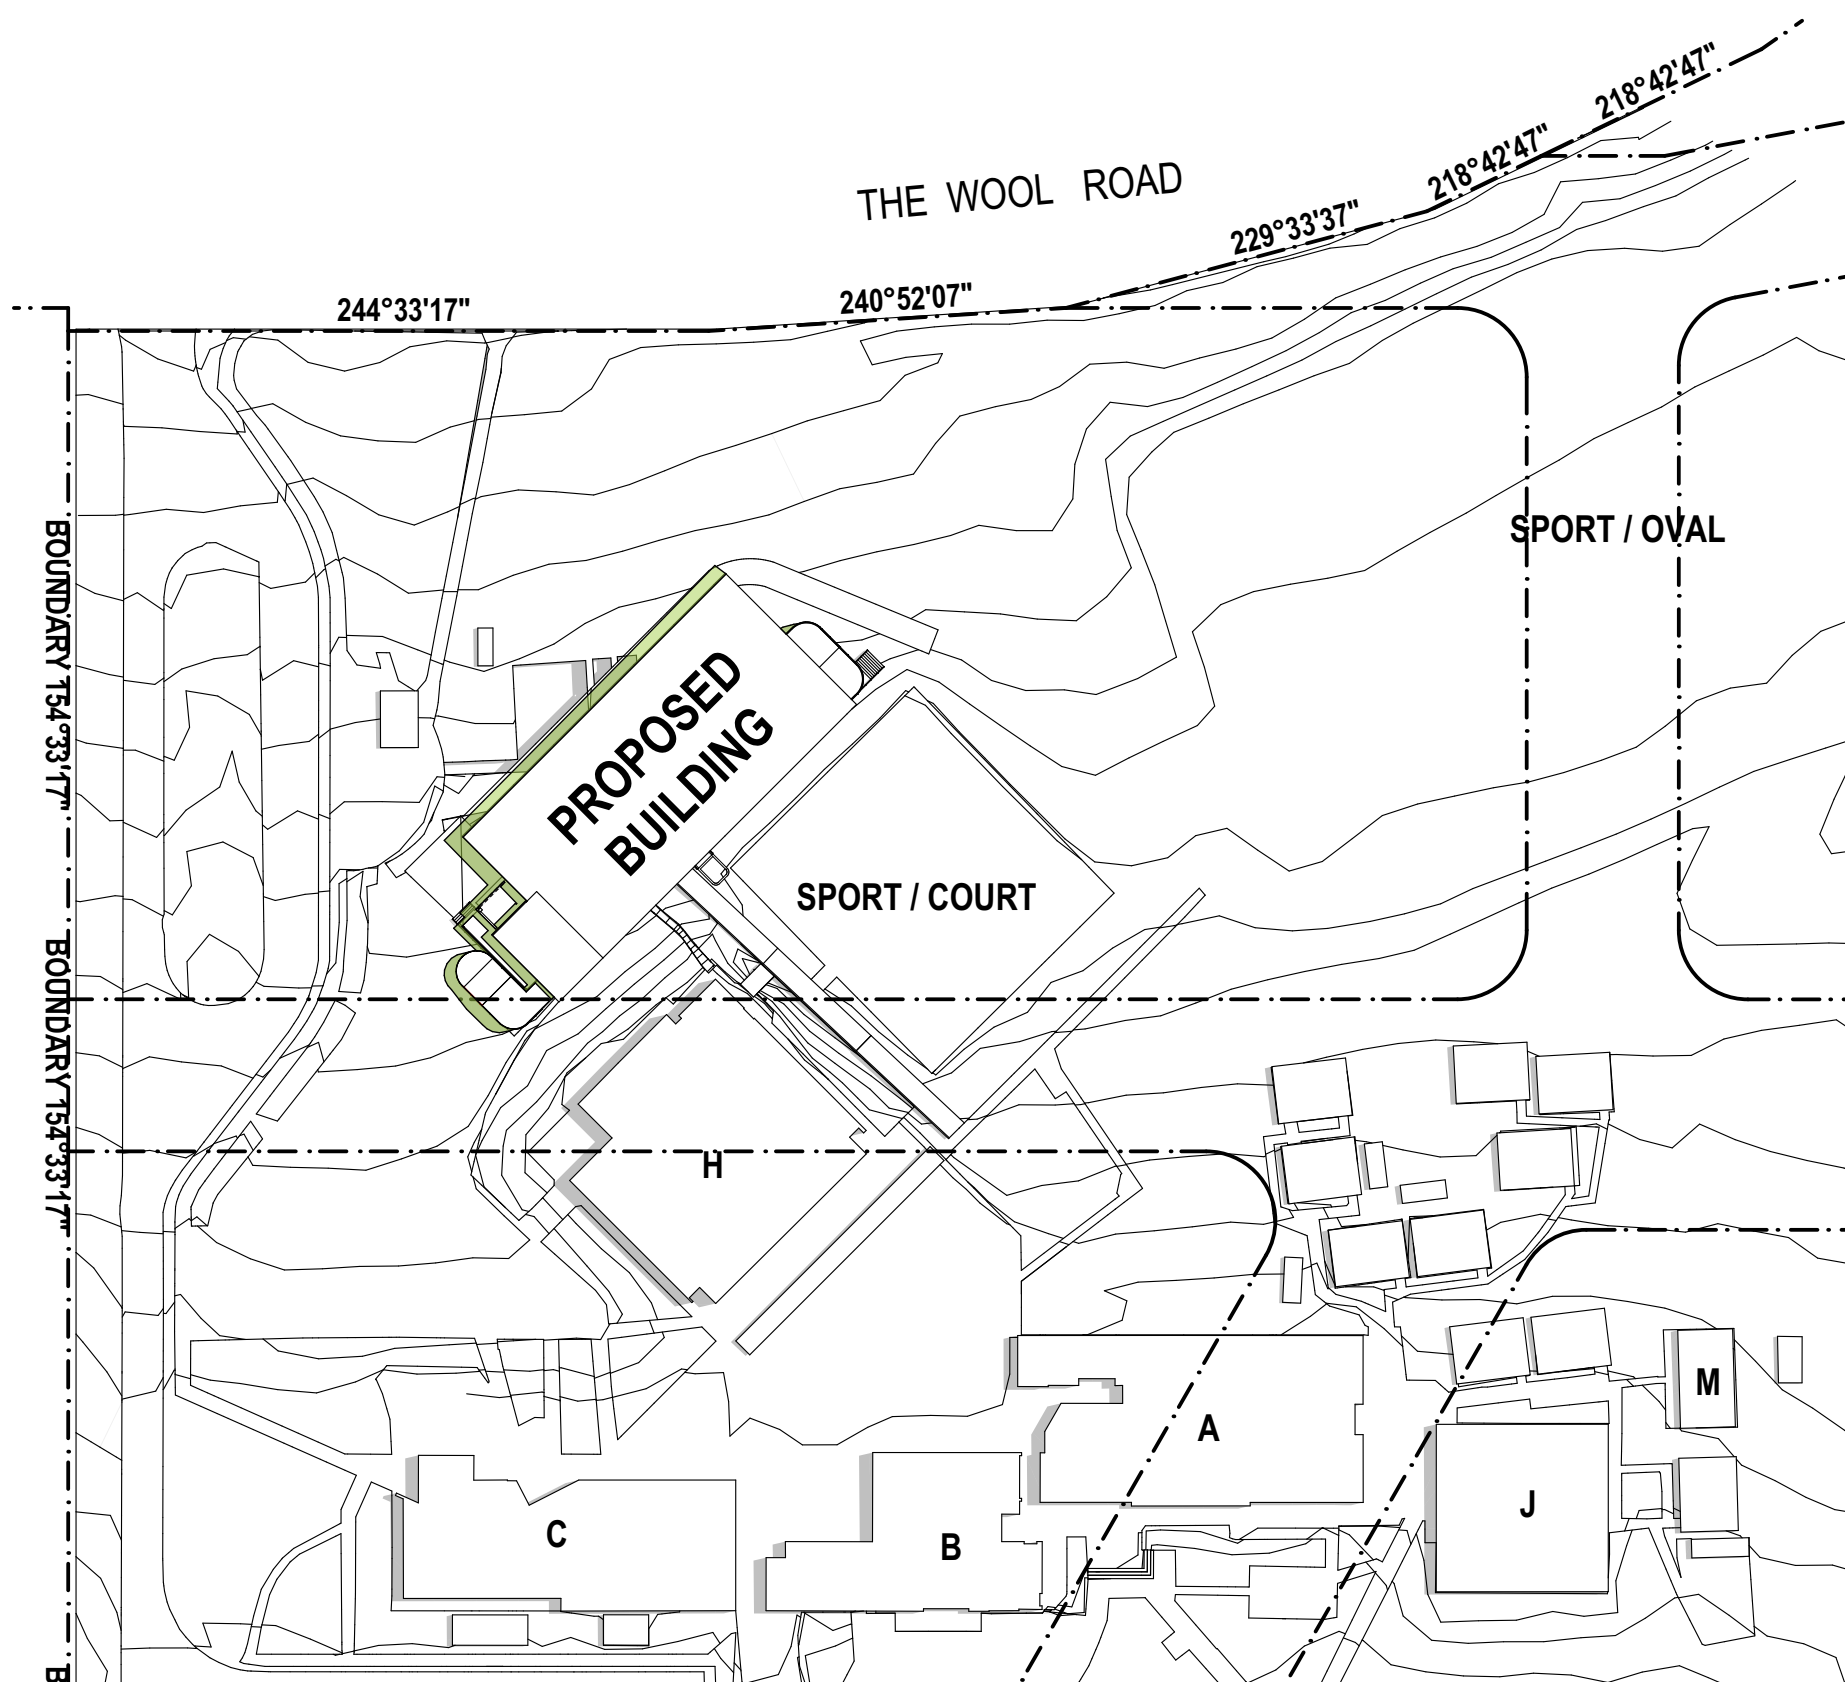


2 PLAN
SHADOW DIAGRAM - DEC 21 11AM
SCALE: 1:1000

SHADOW DIAGRAM LEGEND

- EXISTING SHADOWED AREA
- NEW SHADOWED AREA

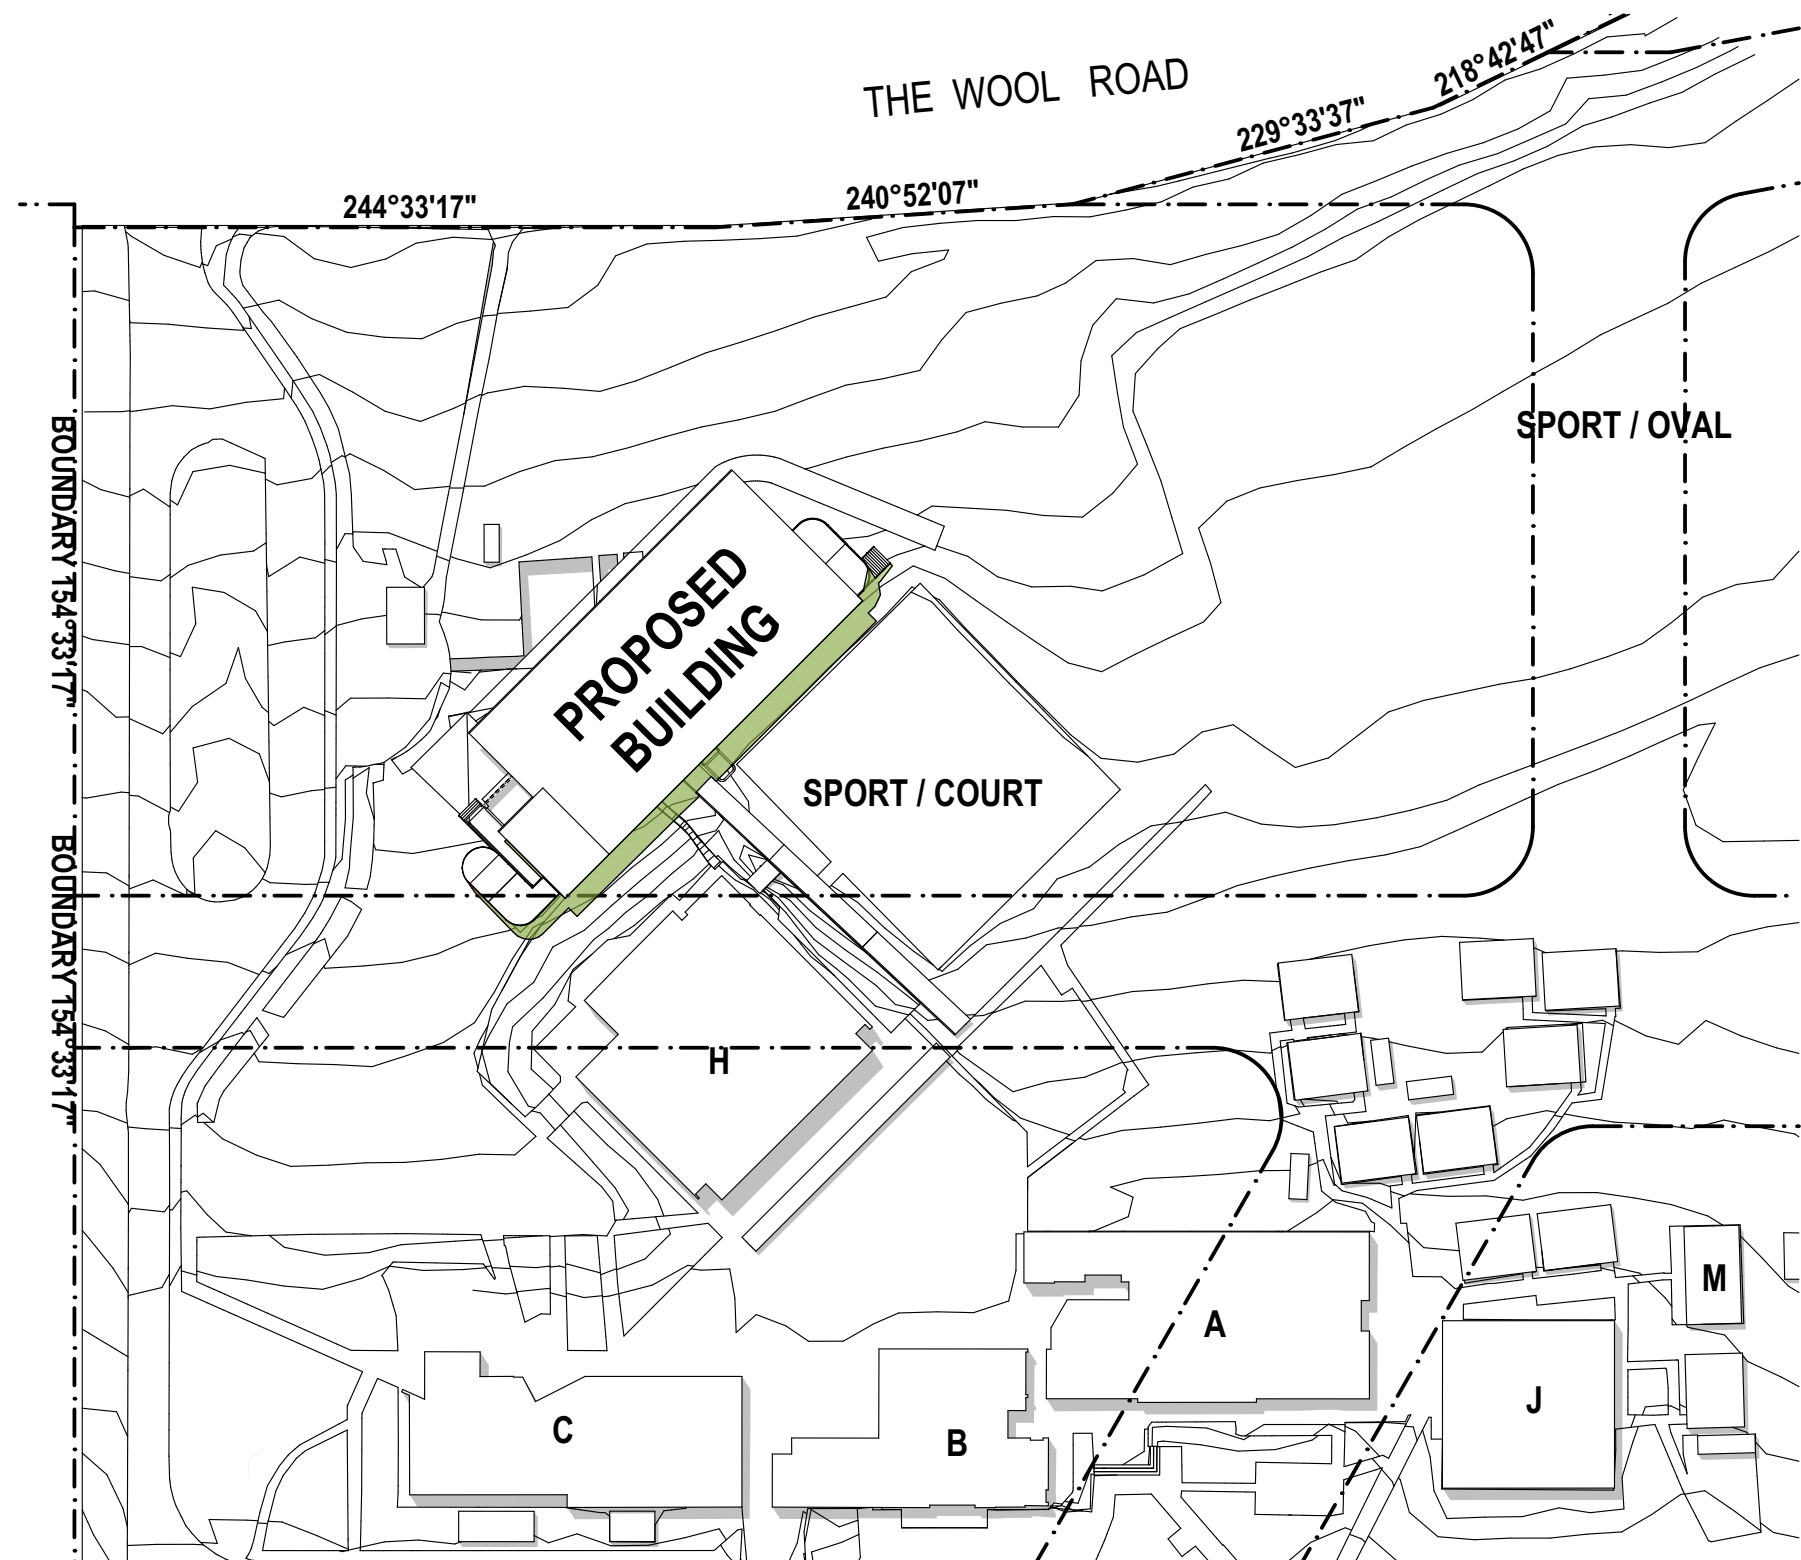

3 PLAN
SHADOW DIAGRAM - DEC 21 1PM
SCALE: 1:1000

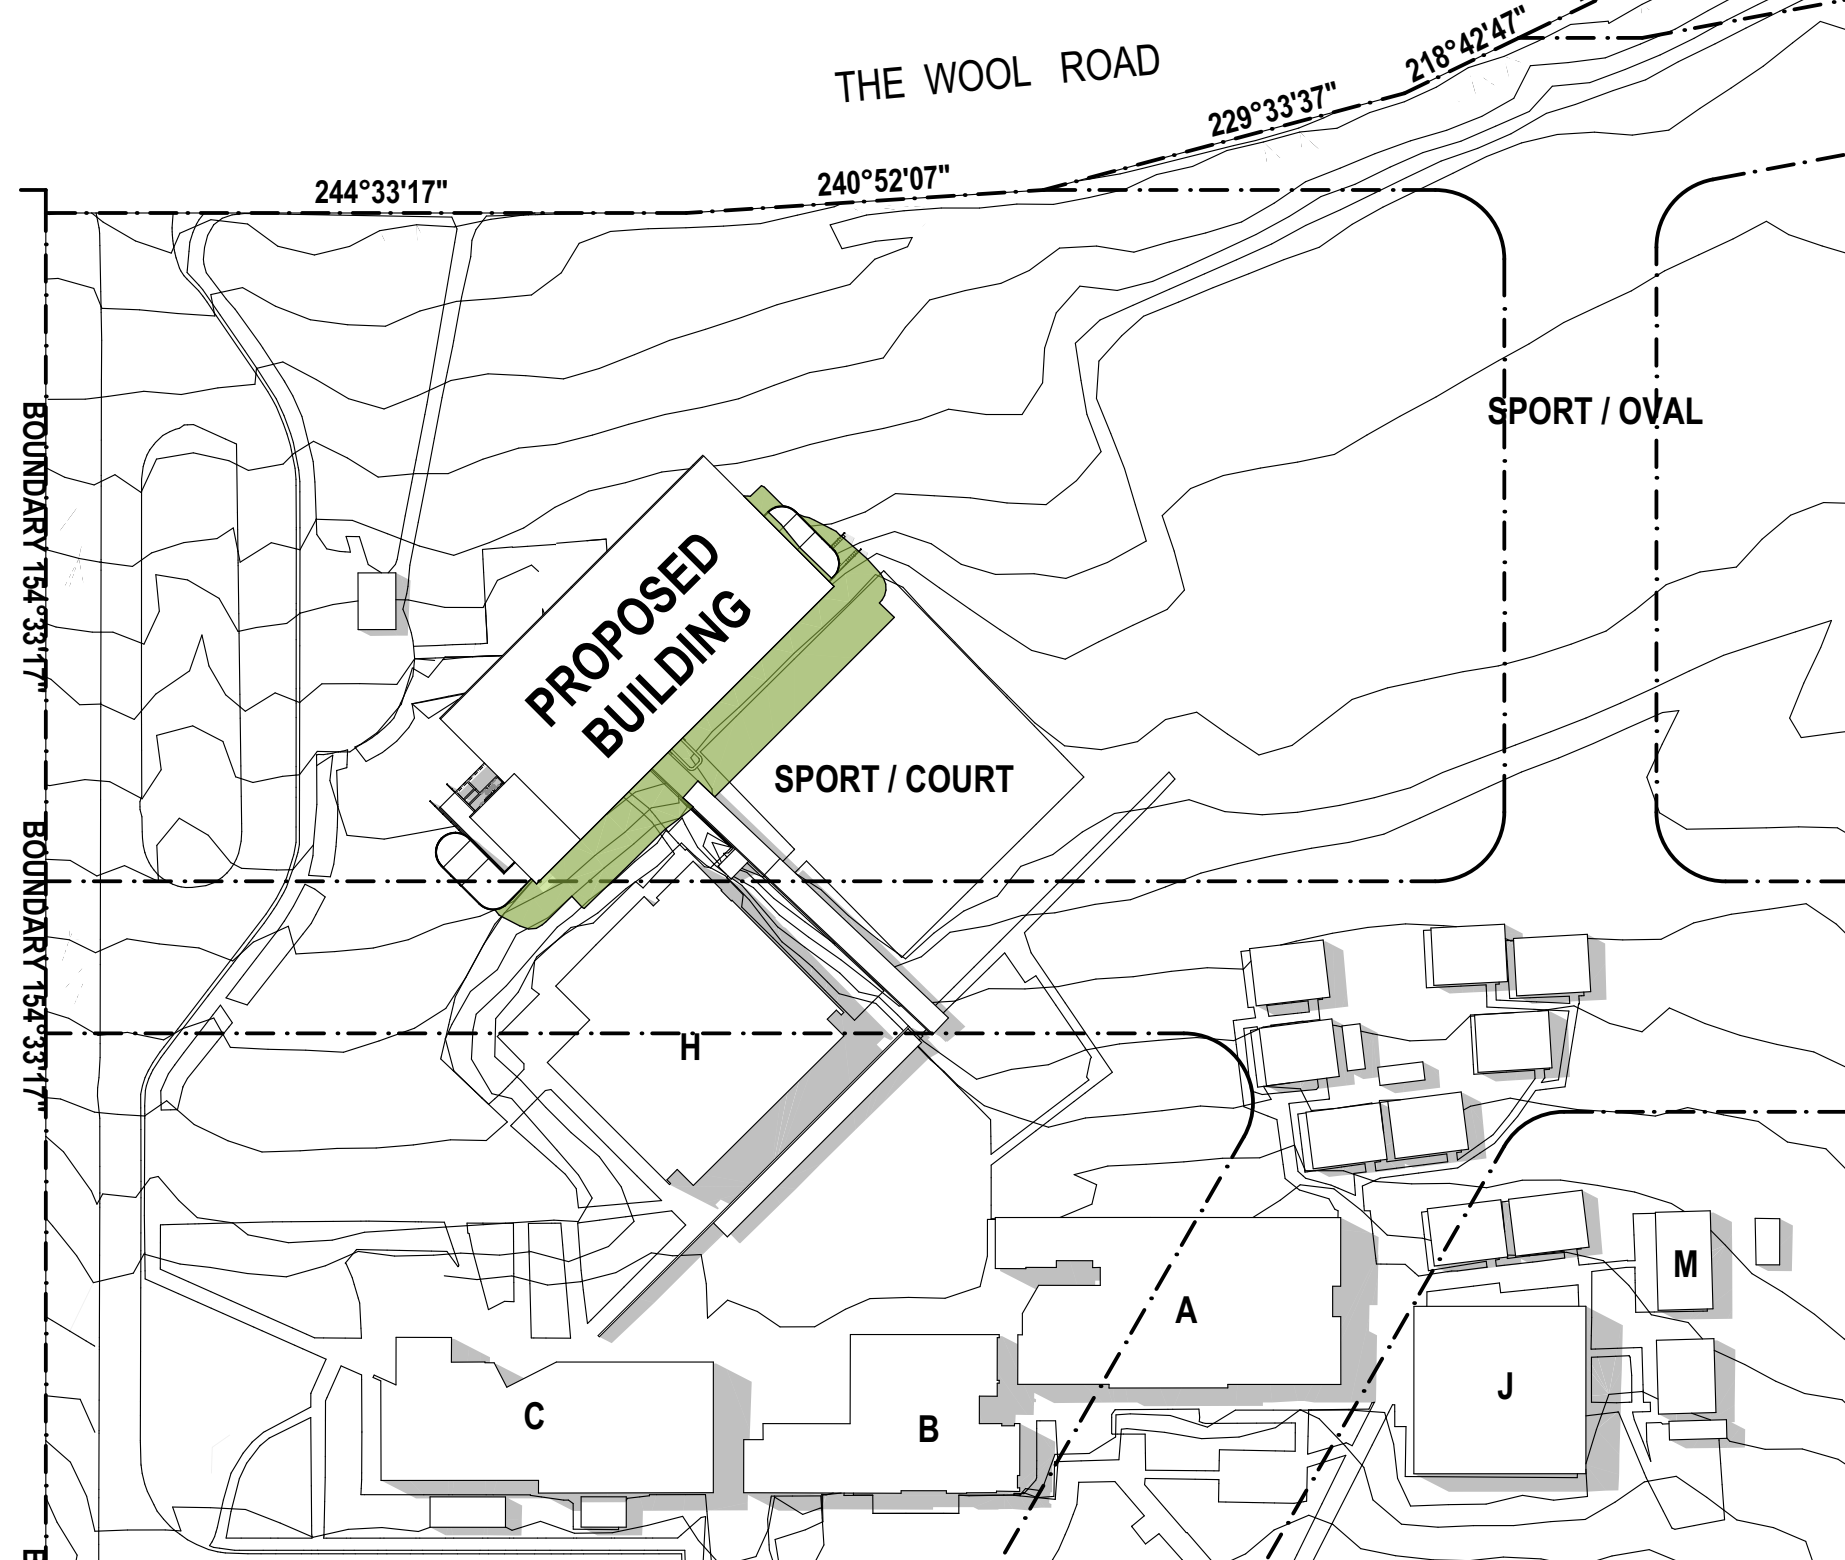

4 PLAN
SHADOW DIAGRAM - DEC 3PM
SCALE: 1:1000


150mm @ A1
100
50
plot date: Monday, 31 March 2025 4:48 PM file location: BIMcloud: FTA-SYD-BIM26 - BIMcloud Basic for Archicad 26/7068VI01 Vincentia High School

REV.	DESCRIPTION	DATE	INIT.
05	REF ISSUE	31/03/2025	JH
04	DRAFT TENDER ISSUE	27/02/2025	JH
03	100% SCHEMATIC DESIGN ISSUE	07/02/2025	JH
02	DRAFT 100% SCHEMATIC DESIGN ISSUE	10/01/2025	JH
01	80% SCHEMATIC DESIGN ISSUE	12/12/2024	JH

fulton trotter
ARCHITECTS BRISBANE SYDNEY
www.fultontrotter.com.au
SYDNEY Suite 904, Level 9, 28-36 Foveaux Street, Surry Hills, NSW 2010
L (02) 8383 5151 e. sydney@fultontrotter.com.au
Fulton Trotter Architects ACN 677 264 550 ABN 57 677 264 550
To be used for authorised work only. Not to be copied directly or indirectly,
in whole or in part, nor shall it be used for any other building purposes.
DIRECTORS
Greg Isaac nra QLD 2500
Justin Ebbury nra QLD 3313
John Ward nra QLD 3847
Katerina Diacopoulos nra QLD 4528
Paul Skene nra QLD 3108
Ryan Lovetday nra QLD 4500

PROJECT / PHASE
SCHEMATIC DESIGN
SCHOOL INFRASTRUCTURE
NSW
VINCENTIA HIGH SCHOOL
142 THE WOOL ROAD,
VINCENTIA, NSW

DRAWING
SHADOW DIAGRAMS
Figured dimensions take precedence over
scale dimensions. Contractors must verify
all dimensions on site before commencing
any work or making shop drawings.
PROJECT NUMBER
7068VI01
DIRECTOR
GI
DRAWING NUMBER
VHS-FTA-00-00-DR-A-1302
CHECKED
REVISION
05

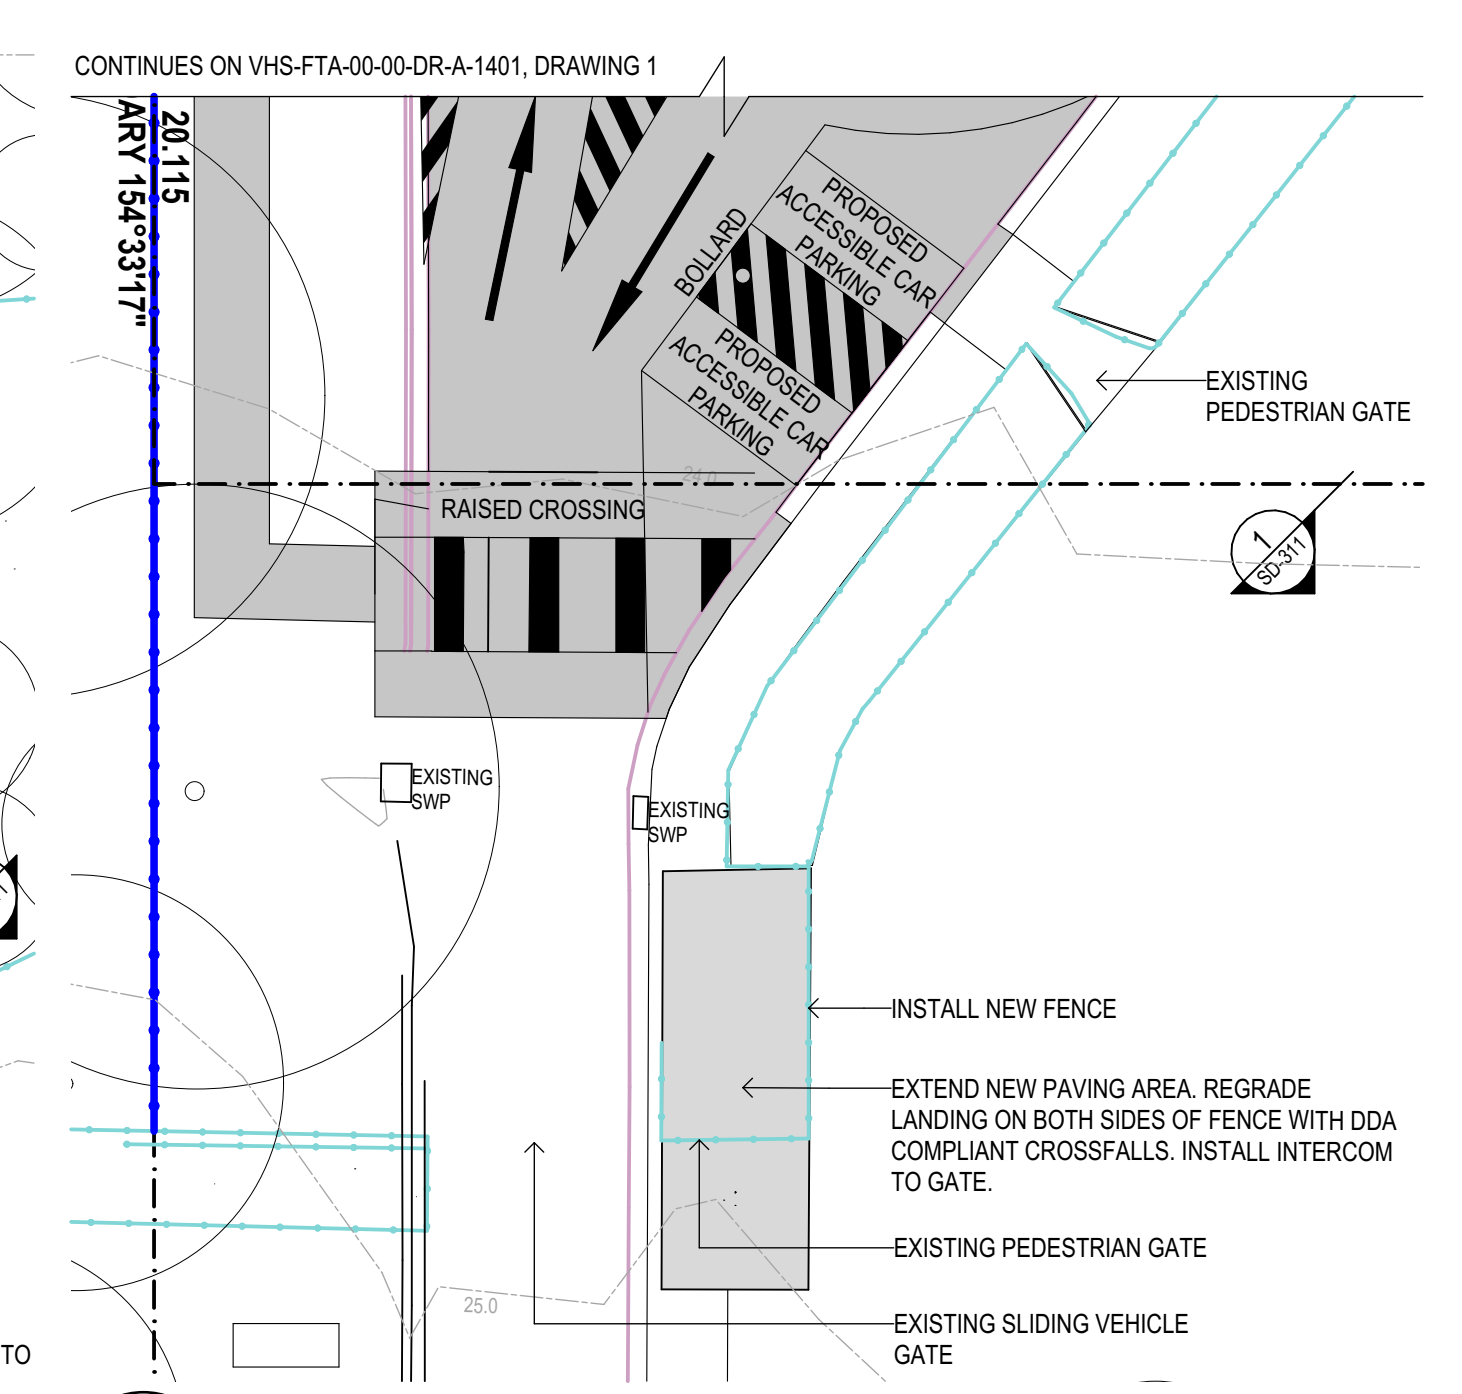

2 PLAN
EXTERNAL WORKS PLAN -
VEHICLE GATE AND MAIN PEDESTRIAN GATE
SCALE: 1:200

04	REF ISSUE	31/03/2025	JH
03	DRAFT TENDER ISSUE	27/02/2025	JH
02	100% SCHEMATIC DESIGN ISSUE	07/02/2025	JH
01	DRAFT 100% SCHEMATIC DESIGN ISSUE	10/01/2025	JH
REV.	DESCRIPTION	DATE	INIT.

fulton trotter

ARCHITECTS BRISBANE SYDNEY

www.fultontrtoter.com.au

SYDNEY Suite 904, Level 9, 28-36 Foveaux Street, Surry Hills, NSW 2010
t. (02) 8383 5151 e. sydney@fultontrtoter.com.au

Fulton Trotter Architects ANU 677 264 550 ANU 57 077 264 550
To be used for authorized work only. Not to be copied directly or indirectly,
in whole or in part, nor shall it be used for any other building purposes.

DIRECTORS

Greg Isaac, irale	NSW 8555	QLD 2020
Jessie Euseby fraisa		QLD 3313
John Ward rale		QLD 3947
Katerina Evangelou fraisa	VIC 18804	NSW 7438
Pai Sekuna fraisa		NSW 7180
Ryen Lowndes fraisa		QLD 4020
		QLD 3108
		QLD 4500

ADDRESS PROJECT CLIENT PHASE	CONCEPT DESIGN
	SCHOOL INFRASTRUCTURE
	NSW
	VINCENTIA HIGH SCHOOL
142 THE WOOL ROAD VINCENTIA, NSW	

EXTERNAL WORKS PLAN 01

Figured dimensions take precedence over scale dimensions. Contractors must verify all dimensions on site before commencing construction, making shop drawings.

PROJECT NUMBER 7068VI01	DIRECTOR GI	CHECKED
DRAWING NUMBER VHS-FTA-00-00-DR-A-1401	REVISION 04	



1 PLAN
FIRST FLOOR PLAN
SCALE: 1:100

NOTES

SPECIFICATIONS FOR ALL STUDENT TOILETS:
- TOILET ROLL DISPENSER
Bradley 5402 Double Toilet Roll Dispenser, Lockable
Satin Stainless Steel | Madken Washroom Accessories
- SOAP DISPENSER
OPS Vandal Proof Soap Dispenser 1-Touch (1) | First
Aid Distributions

NOTES

ALL EXTERNAL GLAZED DOORS TO INCORPORATE
TOUGHENED GLASS WITH MIN 10MM THICKNESS.
INSTALL CRIMS SAFE SECURITY MESH TO ALL OPEN SASHES OF
WINDOWS (TYPE E02) AND BEHIND ALL ADJUSTABLE LOUVRE
WINDOWS (TYPE E12).
EDB CUPBOARDS TO BE 1 HOUR FIRE RATED WITH SMOKE
SEALED DOORS. DOORS TO BE OUTWARD OPENING AND
INCLUDE LATCH TO SECURE IN OPEN POSITION.

NOTES

REFER DRAWING VHS-FTA-XX-XX-DR-A-0001 FOR
WALL FINISH, FLOOR AND JOINERY REFERENCE
DOCUMENTATION.

NOTES

VELCRO RECEPTIVE PINBOARD
LAMINATE (WHITEBOARD)
TILES
ALL NON GLAZED GLA WALLS TO BE AF01 -
UNLESS SPECIFIED.

PRINT IN COLOUR

13	REF ISSUE	31/03/2025	JH
12	FOR INFORMATION	24/03/2025	JH
11	DRAFT TENDER ISSUE	27/02/2025	JH
10	100% SCHEMATIC DESIGN ISSUE	07/02/2025	JH
09	DRAFT 100% SCHEMATIC DESIGN ISSUE	10/01/2025	JH
08	80% SCHEMATIC DESIGN ISSUE	12/12/2024	JH
07	50% SCHEMATIC DESIGN ISSUE	28/11/2024	JH
06	DRAFT 50% SCHEMATIC DESIGN ISSUE	22/11/2024	JH
05	100% CONCEPT DESIGN ISSUE	10/11/2024	JH
04	CONSULTANT COORDINATION	07/11/2024	JH
03	80% CONCEPT DESIGN ISSUE	18/10/2024	JH
02	FOR INFORMATION	14/10/2024	JH
REV.	DESCRIPTION	DATE	INIT.

fulton trotter
ARCHITECTS BRISBANE SYDNEY
www.fultontrotter.com.au

SYDNEY Suite 904, Level 9, 28-36 Foveaux Street, Surry Hills, NSW 2010
L (02) 8383 5151 e. sydney@fultontrotter.com.au

Fulton Trotter Architects ACN 677 264 550 ABN 57 677 264 550
To be used for authorised work only. Not to be copied directly or indirectly,
in whole or in part, nor shall it be used for any other building purposes.

DIRECTORS
Greg Isaac
Julianne Eboray
John Ward
Katerina Dracopoulos
Paul Siskawa
Ryan Lovetday
NSW 6855
QLD 3513
NSW 8371
NSW 7434
QLD 4528
NSW 7180
QLD 4500

SCHEMATIC DESIGN
SCHOOL INFRASTRUCTURE
NSW

VINCENTIA HIGH SCHOOL

142 THE WOOL ROAD,
VINCENTIA, NSW

PROPOSED LEVEL 1 FLOOR
PLAN

Figured dimensions take precedence over
scale dimensions. Contractors must verify
all dimensions on site before commencing
any work or making shop drawings.

PROJECT NUMBER	DIRECTOR	CHECKED
7068VI01	GI	
DRAWING NUMBER	REVISION	
VHS-FTA-B00Q-FF-DR-A-2102	13	



⊕

NOTES

SPECIFICATIONS FOR ALL STUDENT NON-ACCESSIBLE TOILETS:

- **TOILET ROLL DISPENSER**
Bradley 5402 Double Toilet Roll Dispenser, Lockable
Satin Stainless Steel | Madken Washroom Accessories
- **SOAP DISPENSER**
OPS Vandal Proof Soap Dispenser 1-Touch (1) | First Aid Distributions

NOTES

ALL EXTERNAL GLAZED DOORS TO INCORPORATE TOUGHENED GLASS WITH MIN 10MM THICKNESS.

INSTALL CRIMSAFE SECURITY MESH TO ALL OPEN SASHES OF WINDOWS (TYPE E02) AND BEHIND ALL ADJUSTABLE LOUVER WINDOWS (TYPE E12) AND OTHER OPENINGS.

EDB CUPBOARDS TO BE 1 HOUR FIRE RATED WITH SMOKE SEALED DOORS. DOORS TO BE OUTWARD OPENING AND INCLUDE LATCH TO SECURE IN OPEN POSITION.

NOTES

FINISHES APPLYING TO THIS FLOOR OF THE BUILDING ARE INTERIOR CEILING 3 (RAINWALL) UNLESS SPECIFICALLY NOTED OTHERWISE. REFER TO SPECIFICATION SCHEDULE AND MATERIAL SCHEDULE DRAWING FOR SELECTIONS.

ALL NON GLAZED GLA WALLS TO BE AF01 - UNLESS SPECIFIED.

NOTES

- VELCRO RECEPTIVE PINBOARD
- LAMINATE (WHITEBOARD)
- TILES

ALL NON GLAZED GLA WALLS TO BE AF01 - UNLESS SPECIFIED.

PRINT IN COLOUR

13	REF ISSUE	31/03/2025	JH
12	FOR INFORMATION	24/03/2025	JH
11	DRAFT TENDER ISSUE	27/02/2025	JH
10	100% SCHEMATIC DESIGN ISSUE	07/02/2025	JH
09	DRAFT 100% SCHEMATIC DESIGN ISSUE	10/01/2025	JH
08	80% SCHEMATIC DESIGN ISSUE	12/12/2024	JH
07	50% SCHEMATIC DESIGN ISSUE	28/11/2024	JH
06	DRAFT 50% SCHEMATIC DESIGN ISSUE	22/11/2024	JH
05	100% CONCEPT DESIGN ISSUE	10/11/2024	JH
04	CONSULTANT COORDINATION	07/11/2024	JH
03	80% CONCEPT DESIGN ISSUE	18/10/2024	JH
02	FOR INFORMATION	14/10/2024	JH
REV.	DESCRIPTION	DATE	INIT.

PHASE
CLIENT

SCHEMATIC DESIGN

SCHOOL INFRASTRUCTURE
NSW

ADDRESS 142 THE WOOL ROAD,
VINCENTIA, NSW


PROPOSED GROUND FLOOR PLAN

Figured dimensions take precedence over scale dimensions. Contractors must verify all dimensions on site before commencing any work or making shop drawings.

PROJECT NUMBER
7068VI01

DRAWING NUMBER

VHS-FTA-B00Q-GF-DR-A-2101 13

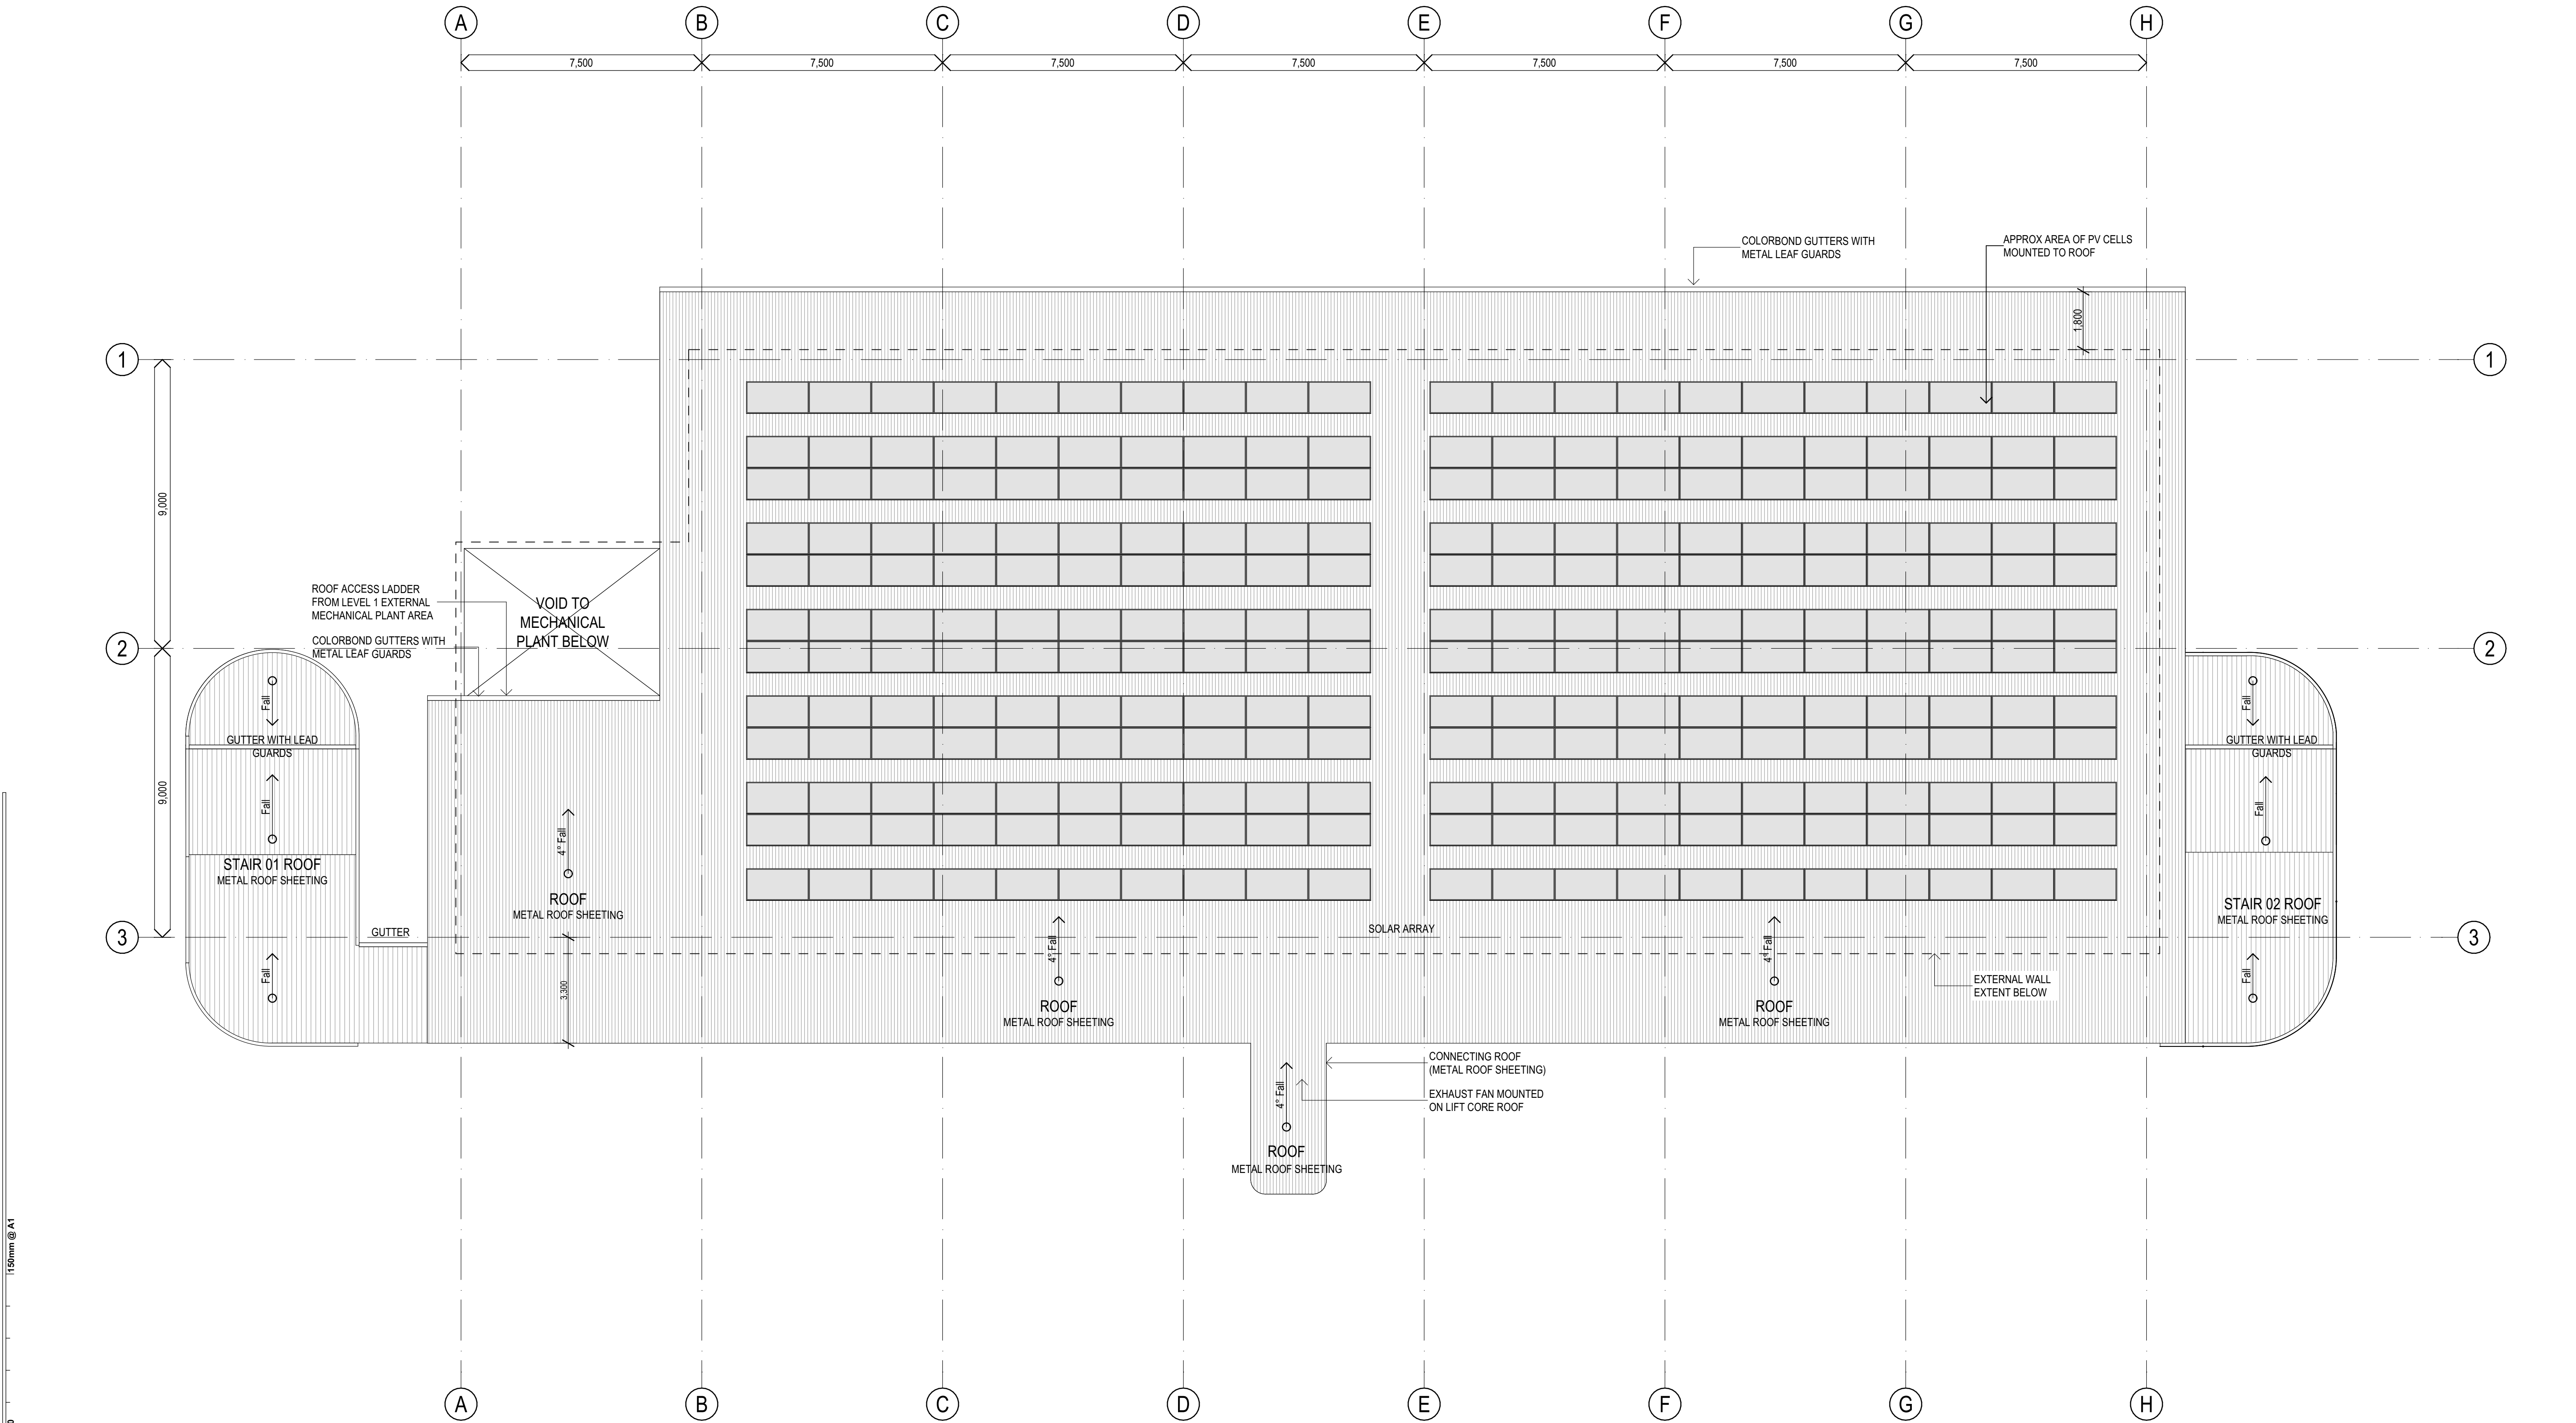

1 PLAN
ROOF PLAN
SCALE: 1:100

12	REF ISSUE	31/03/2025	JH
11	DRAFT TENDER ISSUE	27/02/2025	JH
10	100% SCHEMATIC DESIGN ISSUE	07/02/2025	JH
09	DRAFT 100% SCHEMATIC DESIGN ISSUE	10/01/2025	JH
08	80% SCHEMATIC DESIGN ISSUE	12/12/2024	JH
07	50% SCHEMATIC DESIGN ISSUE	28/11/2024	JH
06	DRAFT 50% SCHEMATIC DESIGN ISSUE	22/11/2024	JH
05	100% CONCEPT DESIGN ISSUE	10/11/2024	JH
04	CONSULTANT COORDINATION	07/11/2024	JH
03	80% CONCEPT DESIGN ISSUE	18/10/2024	JH
02	FOR INFORMATION	14/10/2024	JH
01	FOR INFORMATION	27/09/2024	JH
REV.	DESCRIPTION	DATE	INIT.

fulton trotter
ARCHITECTS BRISBANE SYDNEY
www.fultontrotter.com.au
SYDNEY Suite 904, Level 9, 28-36 Foveaux Street, Surry Hills, NSW 2010
L (02) 8383 5151 e. sydney@fultontrotter.com.au
Fulton Trotter Architects ACN 677 264 550 ABN 57 677 264 550
To be used for authorised work only. Not to be copied directly or indirectly,
in whole or in part, nor shall it be used for any other building purposes.

DIRECTORS
Greg Isaac nra NSW 6855 QLD 2520
Justine Elworthy fraa QLD 3313 QLD 3313
John Ward nra NSW 8371 QLD 3847
Katerina Diacopoulos fraa NSW 7434 QLD 4528
Paul Skelton fraa NSW 7180 QLD 1108
Ryan Loveday fraa QLD 4500

SCHEMATIC DESIGN
SCHOOL INFRASTRUCTURE
NSW
VINCENTIA HIGH SCHOOL
142 THE WOOL ROAD,
VINCENTIA, NSW

DRAWING
PROPOSED ROOF PLAN
Figured dimensions take precedence over
scale dimensions. Contractors must verify
all dimensions on site before commencing
any work or making shop drawings.


PROJECT NUMBER
7068VI01

DIRECTOR
GI


DRAWING NUMBER
VHS-FTA-B00Q-LR-DR-A-2103

CHECKED
12

REVISION

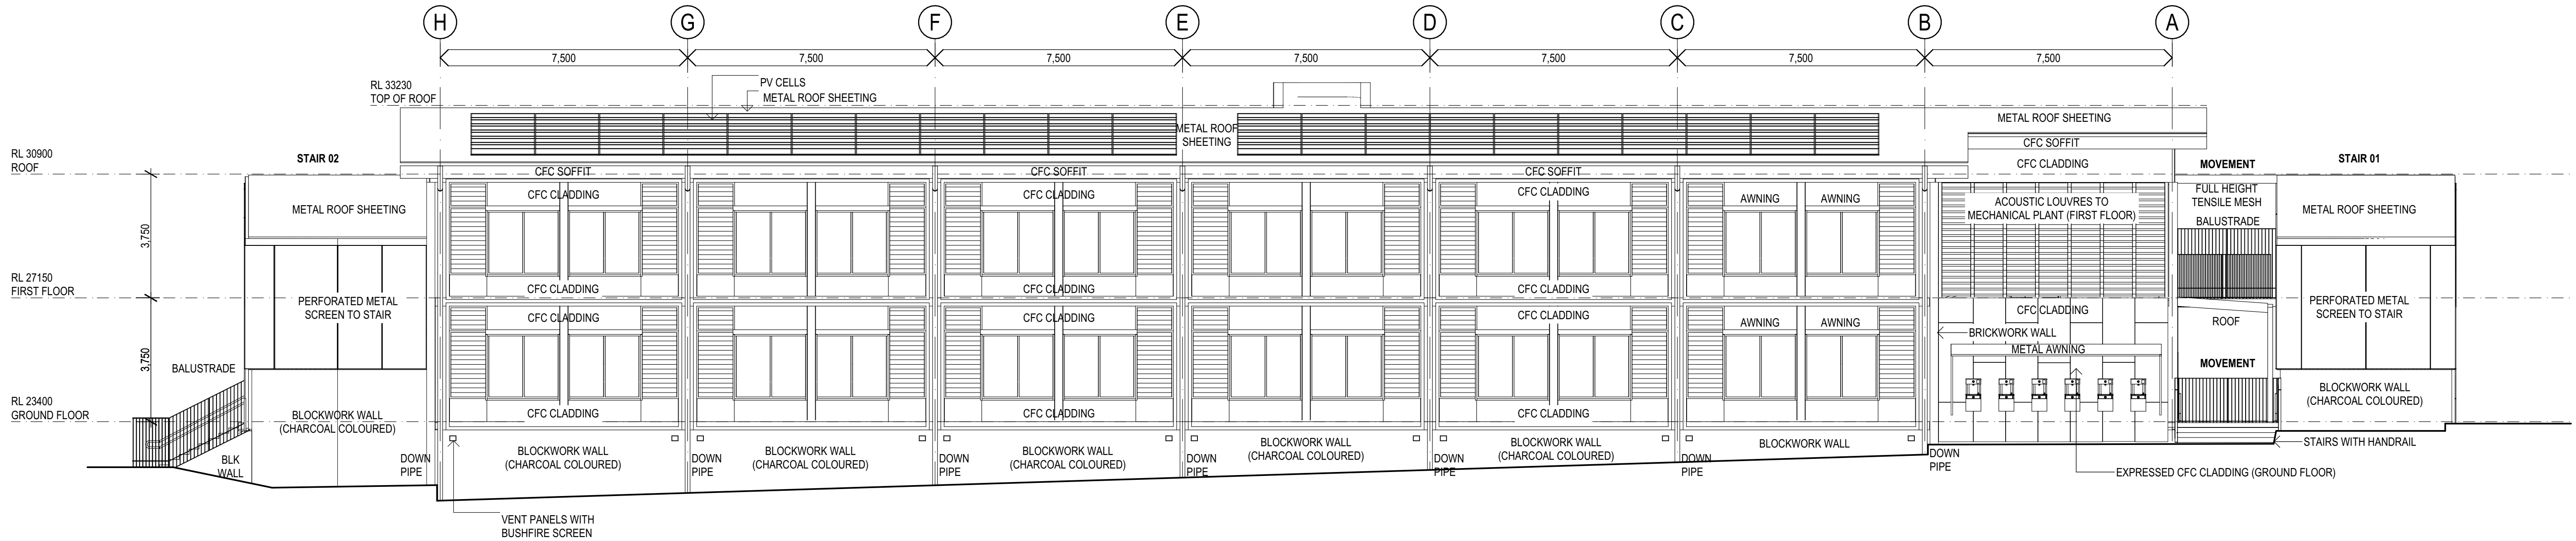

1 ELEVATION
WEST ELEVATION
SCALE: 1:100

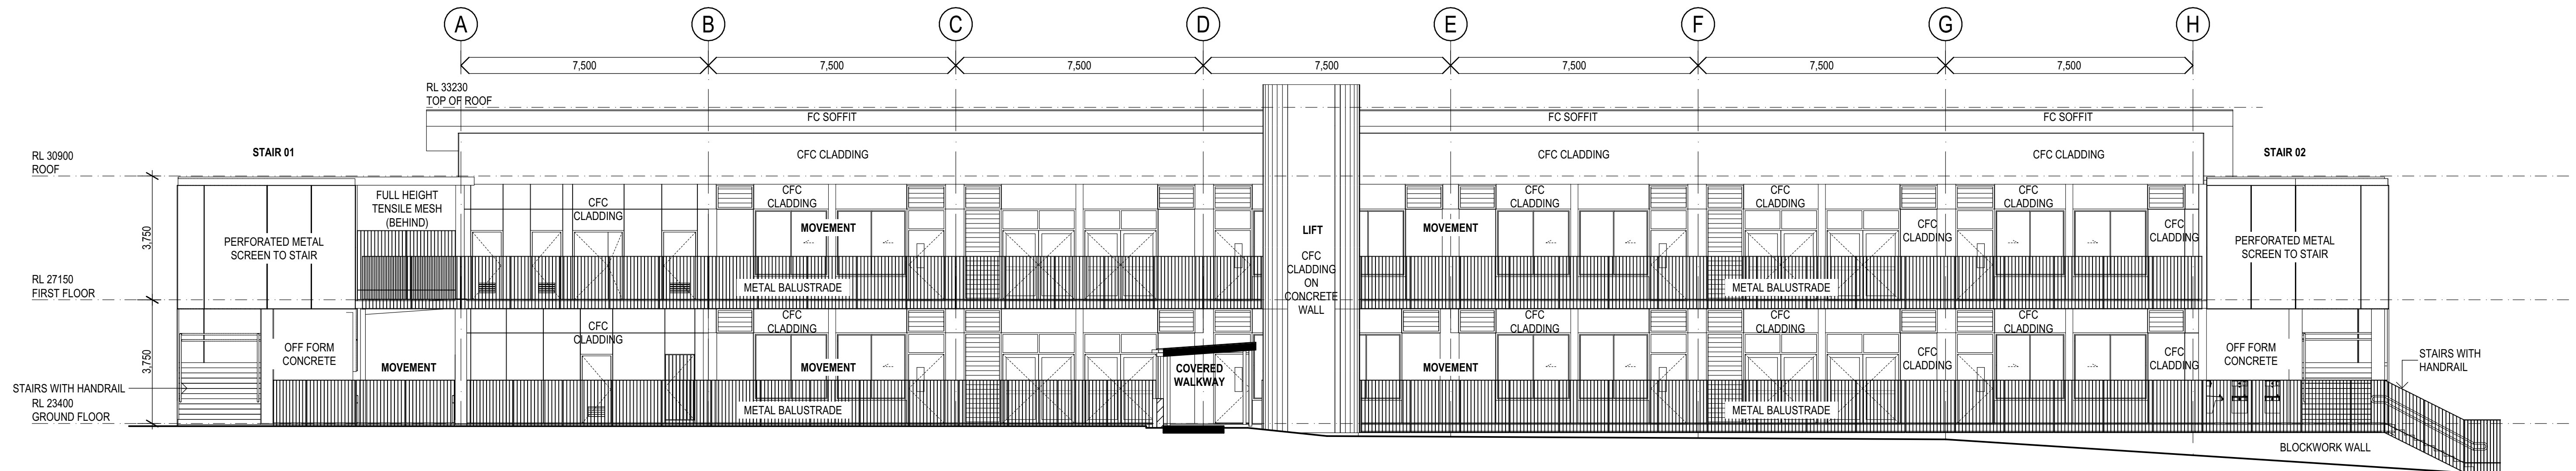

2 ELEVATION
EAST ELEVATION
SCALE: 1:100


150mm @ A1
100
50
plot date: Monday, 31 March 2025 4:48 PM file location: BIMcloud: FTA-SYD-BIM26 - BIMcloud Basic for Archicad 26/7068VI01 Vincentia High School

REV.	DESCRIPTION	DATE	INIT.
07	REF ISSUE	31/03/2025	JH
06	DRAFT TENDER ISSUE	27/02/2025	JH
05	100% SCHEMATIC DESIGN ISSUE	07/02/2025	JH
04	DRAFT 100% SCHEMATIC DESIGN ISSUE	10/01/2025	JH
03	80% SCHEMATIC DESIGN ISSUE	12/12/2024	JH
02	50% SCHEMATIC DESIGN ISSUE	28/11/2024	JH
01	DRAFT 50% SCHEMATIC DESIGN ISSUE	22/11/2024	JH


fulton trotter
ARCHITECTS BRISBANE SYDNEY
www.fultontrotter.com.au
SYDNEY Suite 904, Level 9, 28-36 Foveaux Street, Surry Hills, NSW 2010
L (02) 8383 5151 e. sydney@fultontrotter.com.au
Fulton Trotter Architects ACN 677 264 550 ABN 57 677 264 550
To be used for authorised work only. Not to be copied directly or indirectly,
in whole or in part, nor shall it be used for any other building purposes.
DIRECTORS
Greg Isaac nra QLD 2500
Justine Eborary fra QLD 3313
John Ward nra NSW 8371
Katerina Diacopoulos fra NSW 7434
Paul Spivack fra QLD 4528
Ryan Lovetday fra NSW 7180
QLD 4500

DRAWING
CLIENT / PHASE
PROJECT
VINCENTIA HIGH SCHOOL
142 THE WOOL ROAD,
VINCENTIA, NSW

PROPOSED ELEVATIONS
Figured dimensions take precedence over
scale dimensions. Contractors must verify
all dimensions on site before commencing
any work or making shop drawings.
PROJECT NUMBER
7068VI01
DIRECTOR
GI
DRAWING NUMBER
VHS-FTA-B00Q-ZZ-DR-A-3201
CHECKED
REVISION
07

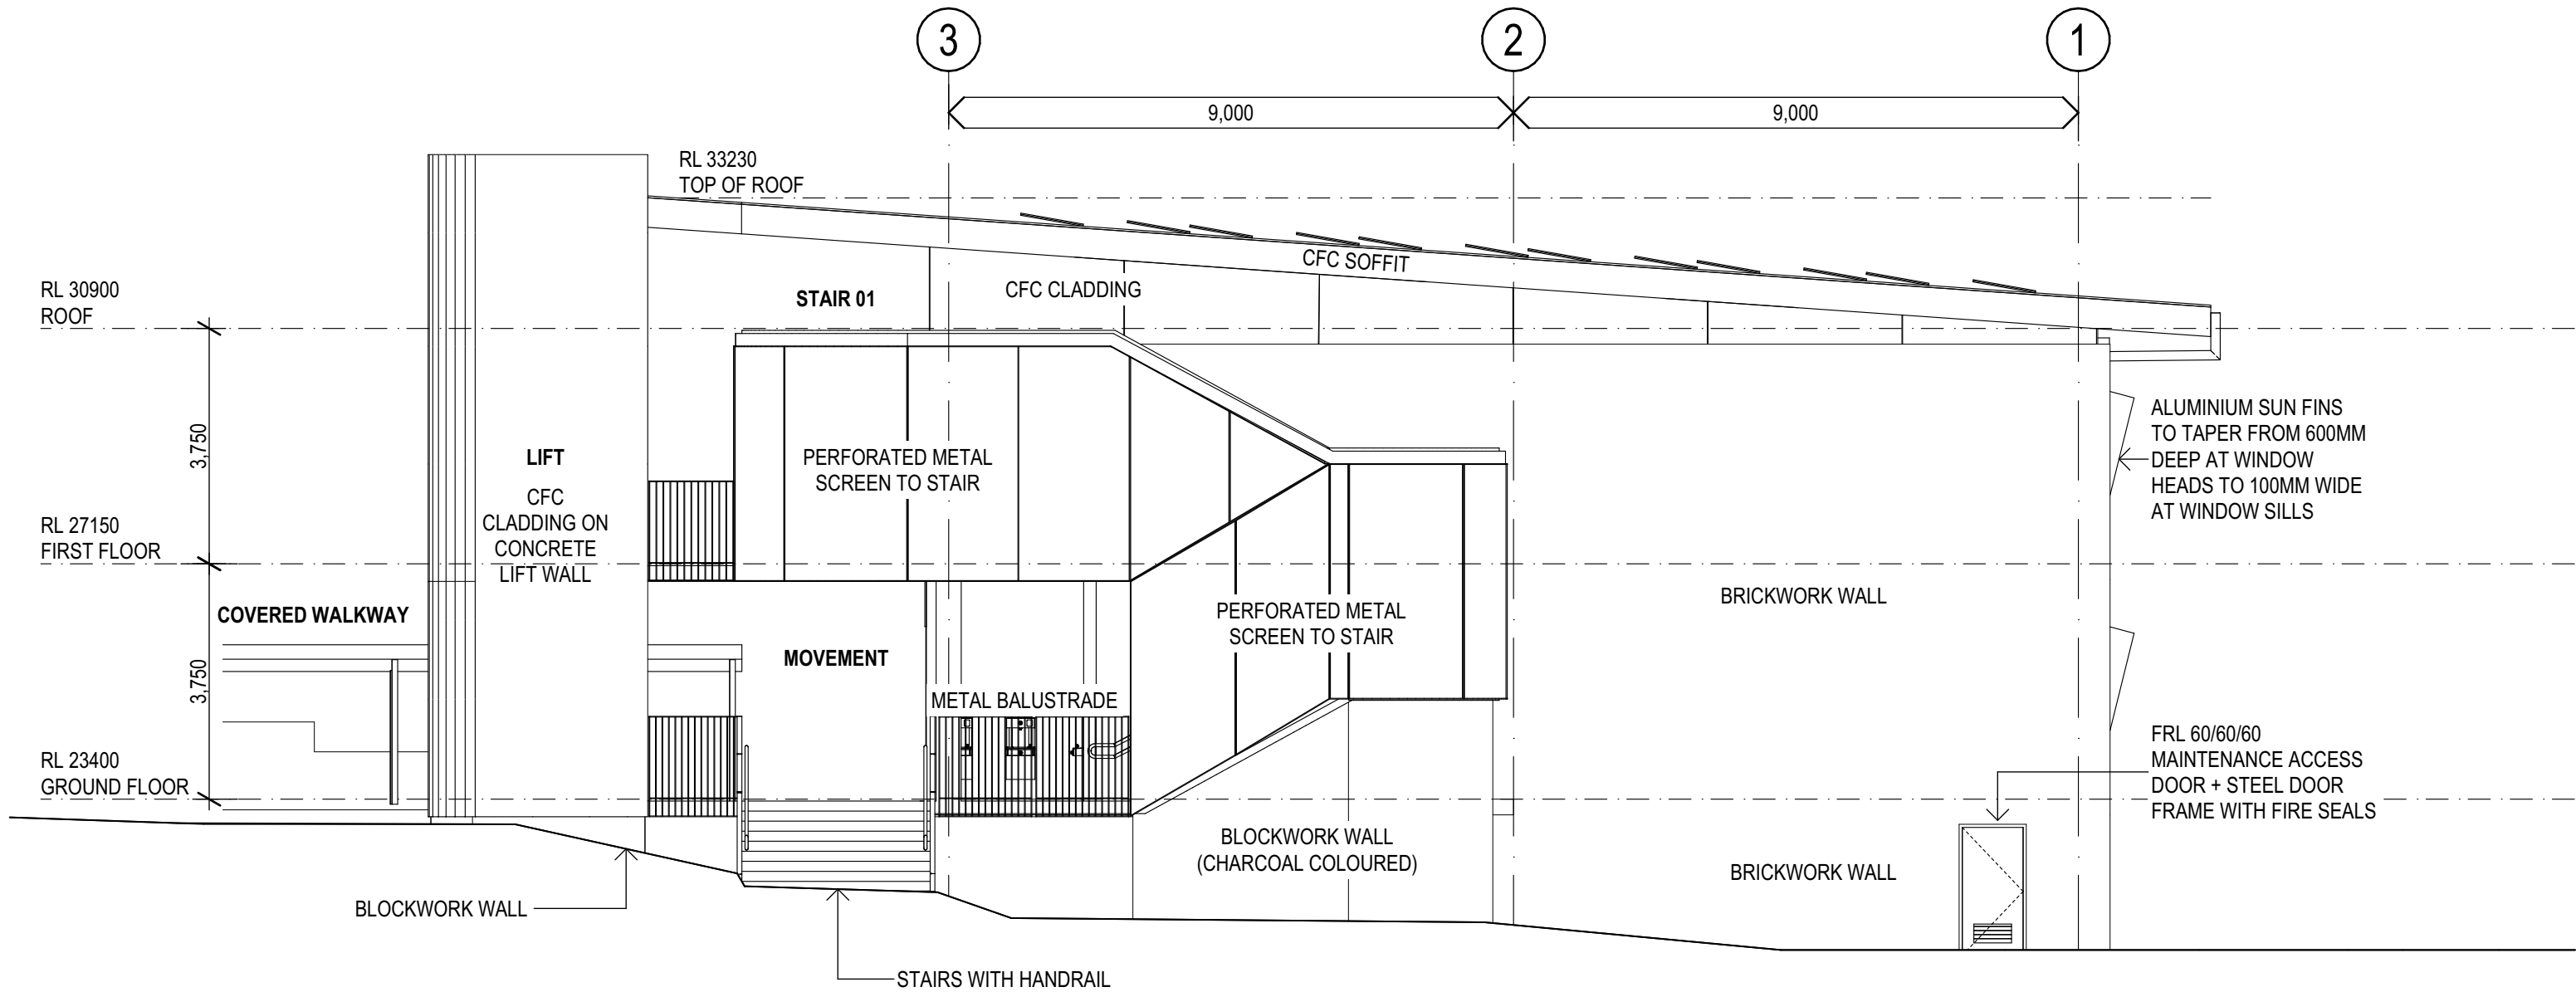

1 ELEVATION
NORTH ELEVATION
SCALE: 1:100

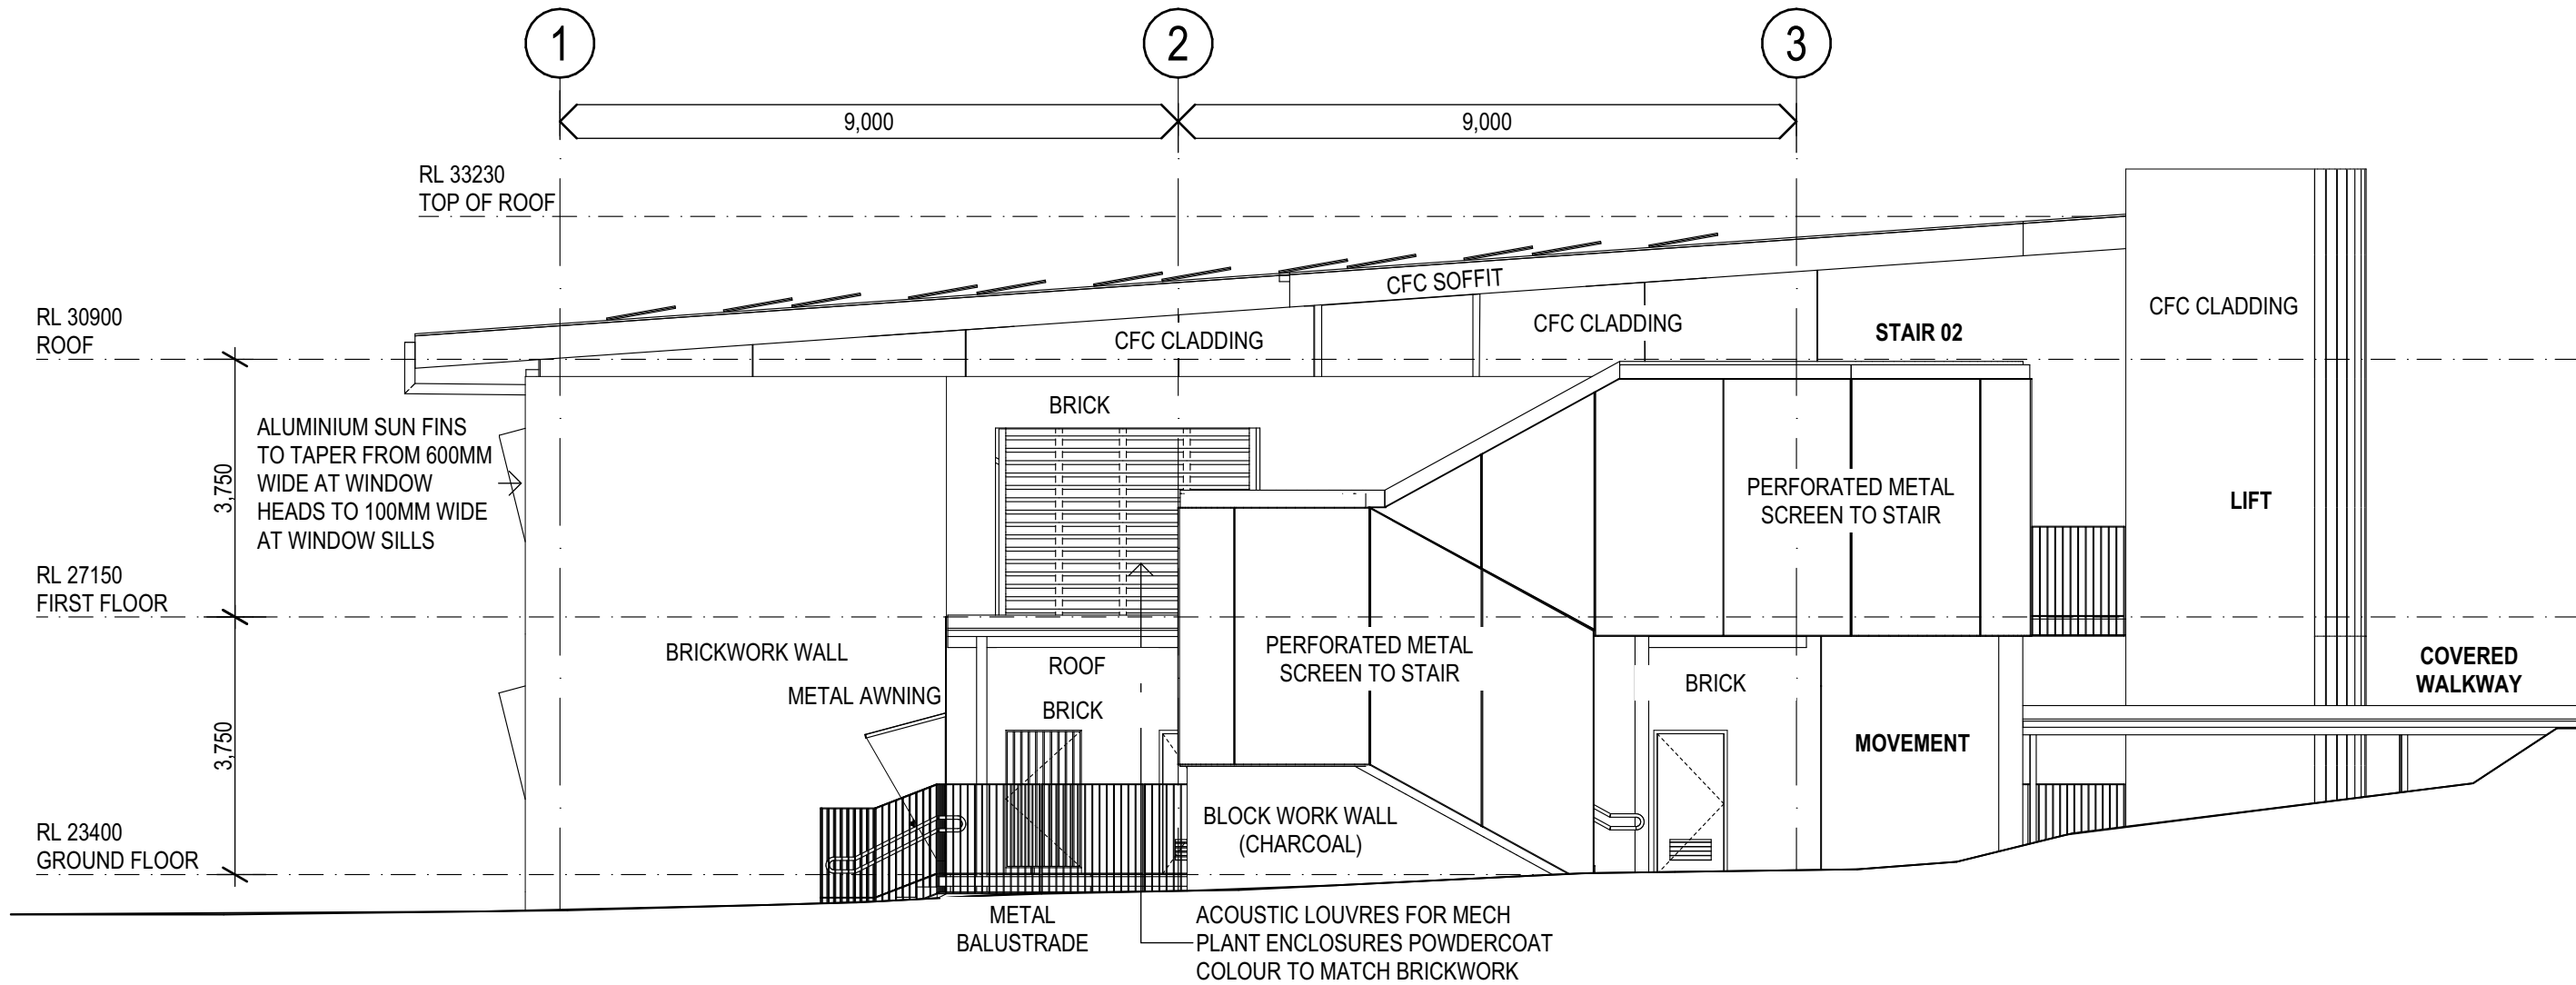

2 ELEVATION
SOUTH ELEVATION
SCALE: 1:100

150mm @ A1
100
50
plot date: Monday, 31 March 2025 4:48 PM file location: BIMcloud: FTA-SYD-BIM26 - BIMcloud Basic for Archicad 26/7068VI01 Vincentia High School

REV.	DESCRIPTION	DATE	INIT.
07	REF ISSUE	31/03/2025	JH
06	DRAFT TENDER ISSUE	27/02/2025	JH
05	100% SCHEMATIC DESIGN ISSUE	07/02/2025	JH
04	DRAFT 100% SCHEMATIC DESIGN ISSUE	10/01/2025	JH
03	80% SCHEMATIC DESIGN ISSUE	12/12/2024	JH
02	50% SCHEMATIC DESIGN ISSUE	28/11/2024	JH
01	DRAFT 50% SCHEMATIC DESIGN ISSUE	22/11/2024	JH

fulton trotter
ARCHITECTS BRISBANE SYDNEY
www.fultontrotter.com.au

SYDNEY Suite 904, Level 9, 28-36 Foveaux Street, Surry Hills, NSW 2010
L (02) 8383 5151 e. sydney@fultontrotter.com.au

Fulton Trotter Architects ACN 677 264 550 ABN 57 677 264 550
To be used for authorised work only. Not to be copied directly or indirectly,
in whole or in part, nor shall it be used for any other building purposes.

DIRECTORS Greg Isaac nra Justine Elworthy nra John Ward nra Katerina Diacopoulos nra Paul Spikova nra Ryan Lovetay nra	NSW 6855 NSW 8371 NSW 7434 NSW 7180	QLD 2520 QLD 3313 QLD 3847 QLD 4528 QLD 3108 QLD 4500
---	--	--

DRAWING PROJECT CLIENT / PHASE
SCHEMATIC DESIGN
SCHOOL INFRASTRUCTURE
NSW

ADDRESS 142 THE WOOL ROAD,
VINCENTIA, NSW

PROJECT NUMBER
7068VI01

DIRECTOR
GI

DRAWING NUMBER
VHS-FTA-B00Q-ZZ-DR-A-3202

CHECKED
07

DRAWING
PROPOSED ELEVATIONS


Figured dimensions take precedence over scale dimensions. Contractors must verify all dimensions on site before commencing any work or making shop drawings.

PROJECT NUMBER
7068VI01


DIRECTOR
GI

DRAWING NUMBER
VHS-FTA-B00Q-ZZ-DR-A-3202


CHECKED
07

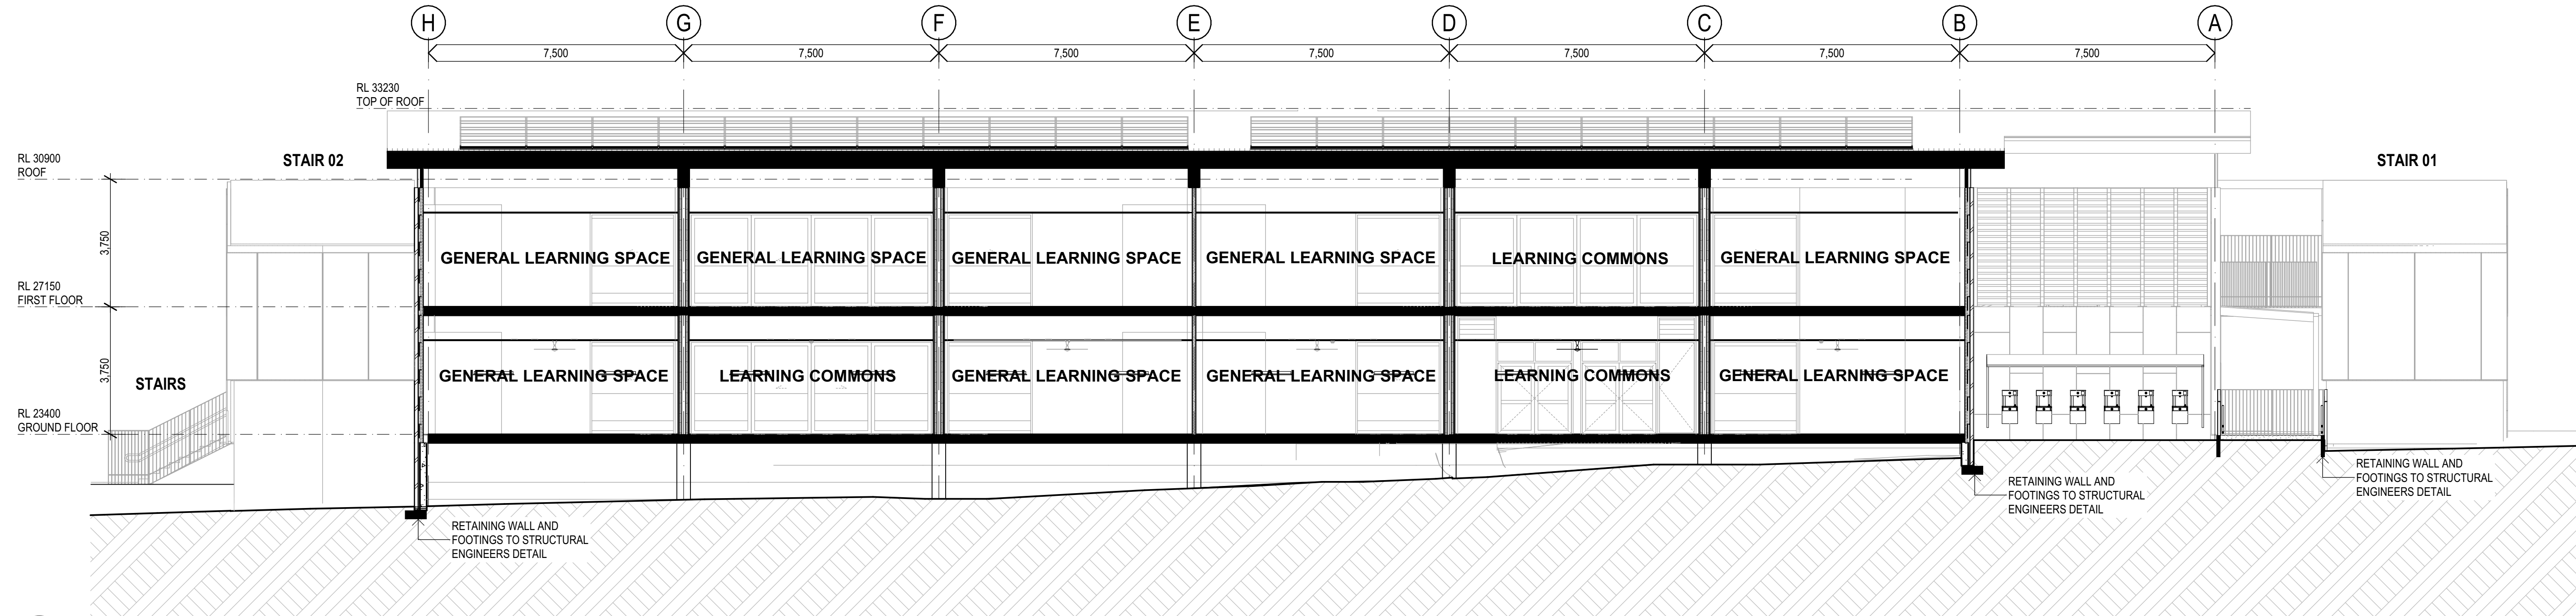

1 SECTION
BUILDING SECTION 01
SCALE: 1:100

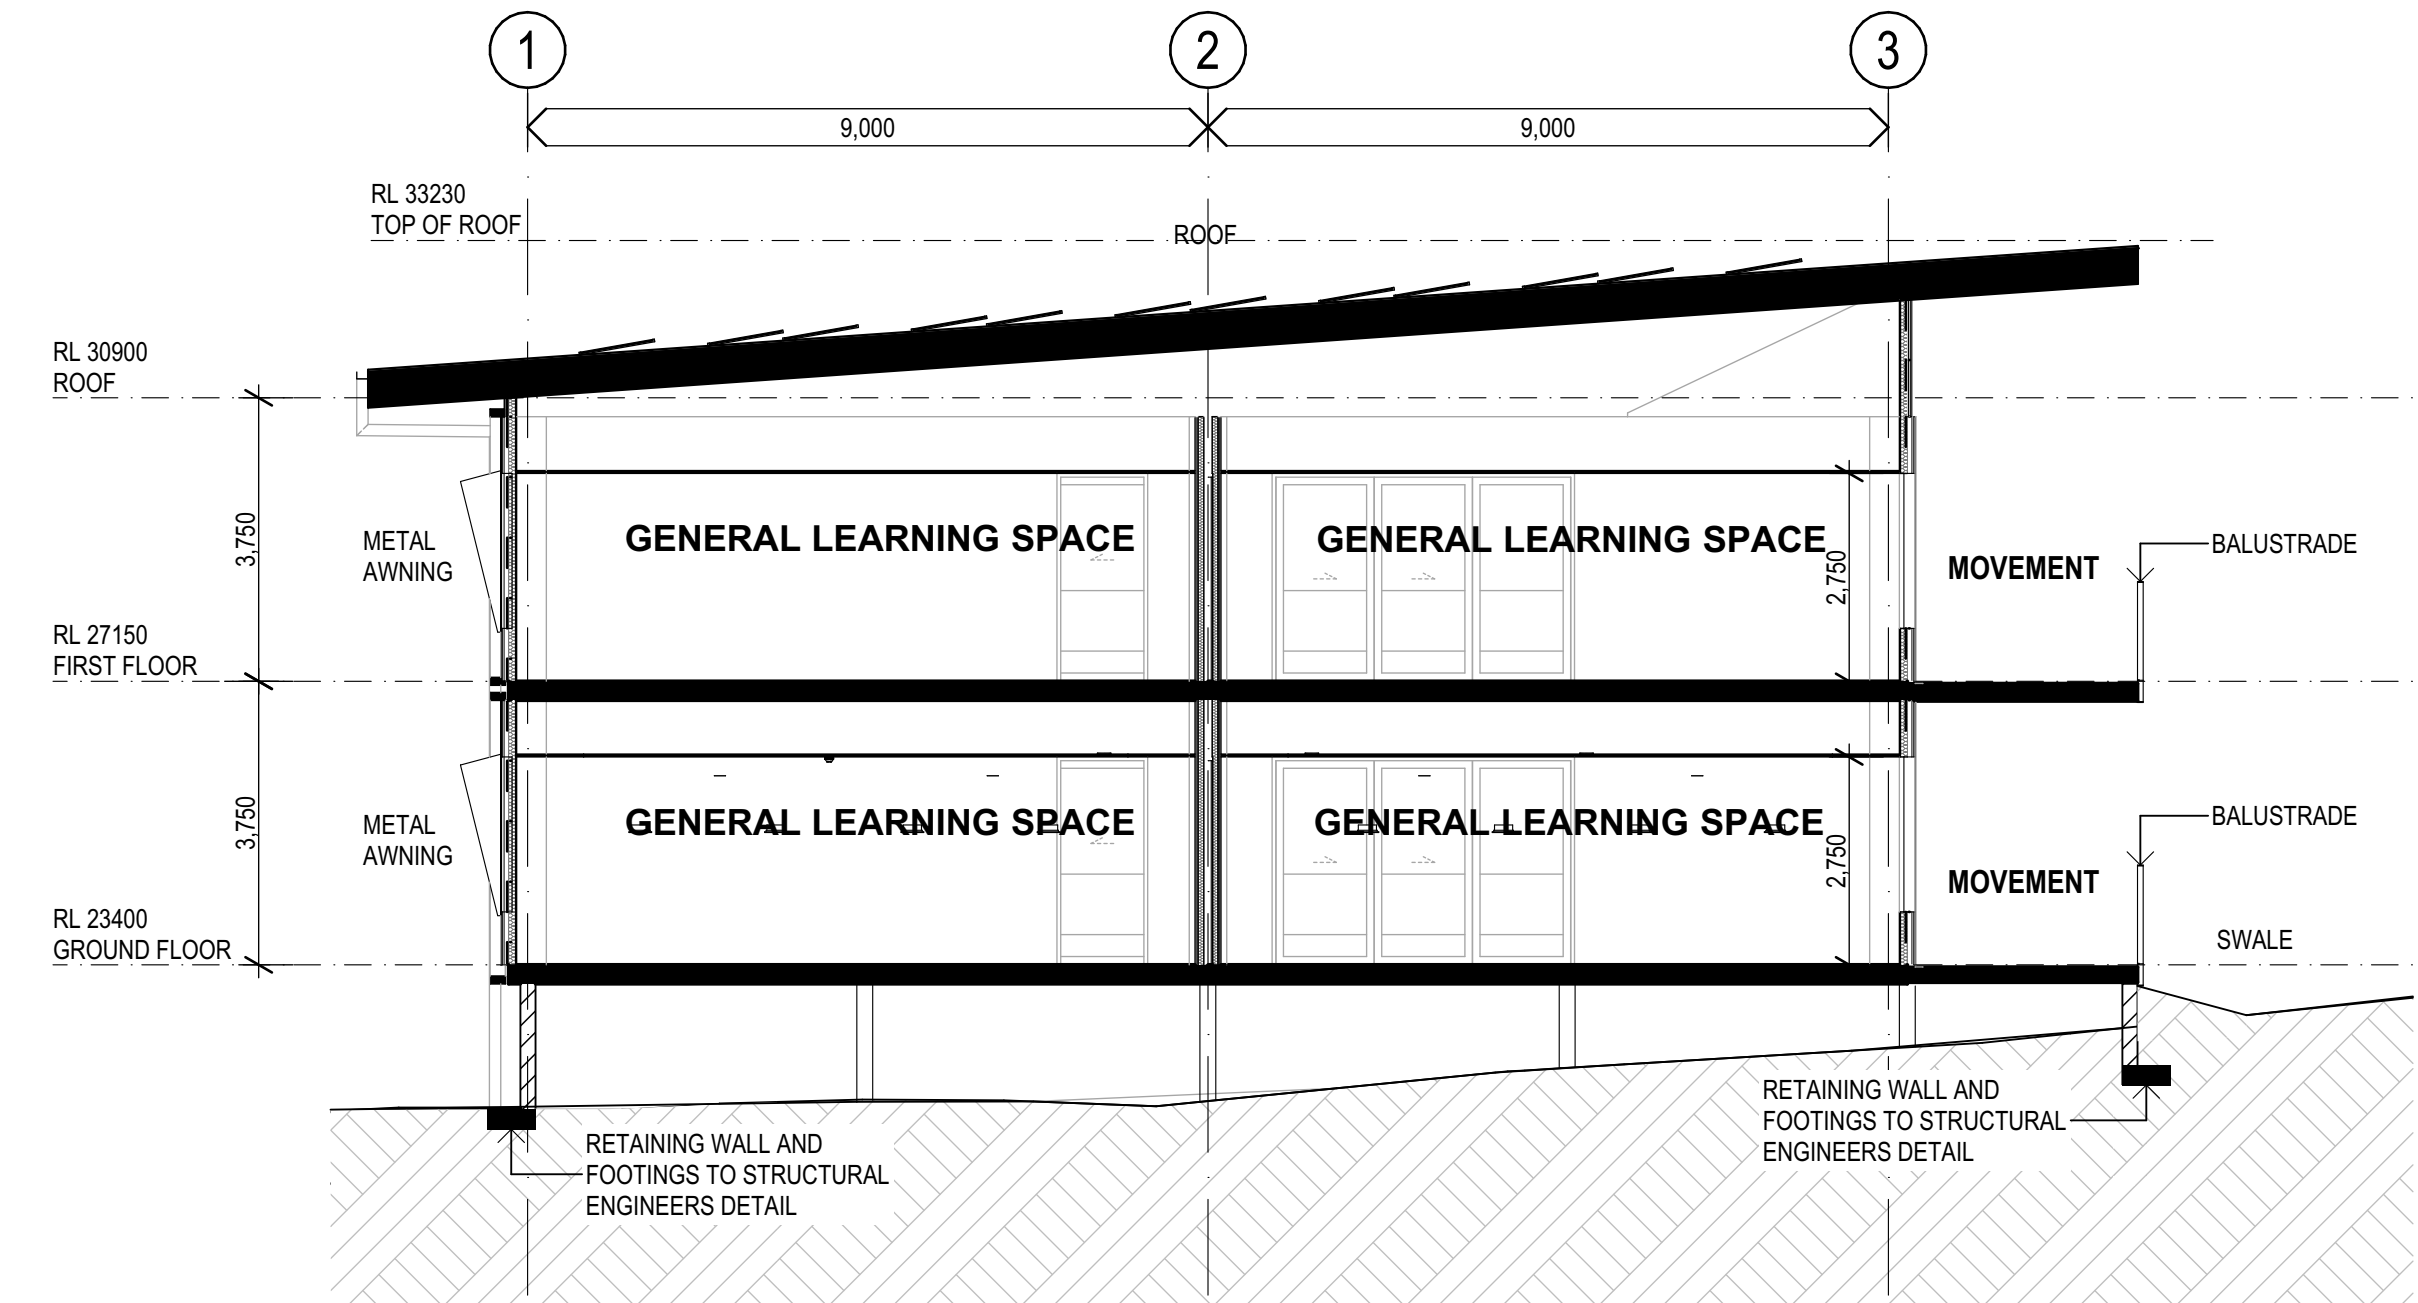

2 SECTION
BUILDING SECTION 02
SCALE: 1:100

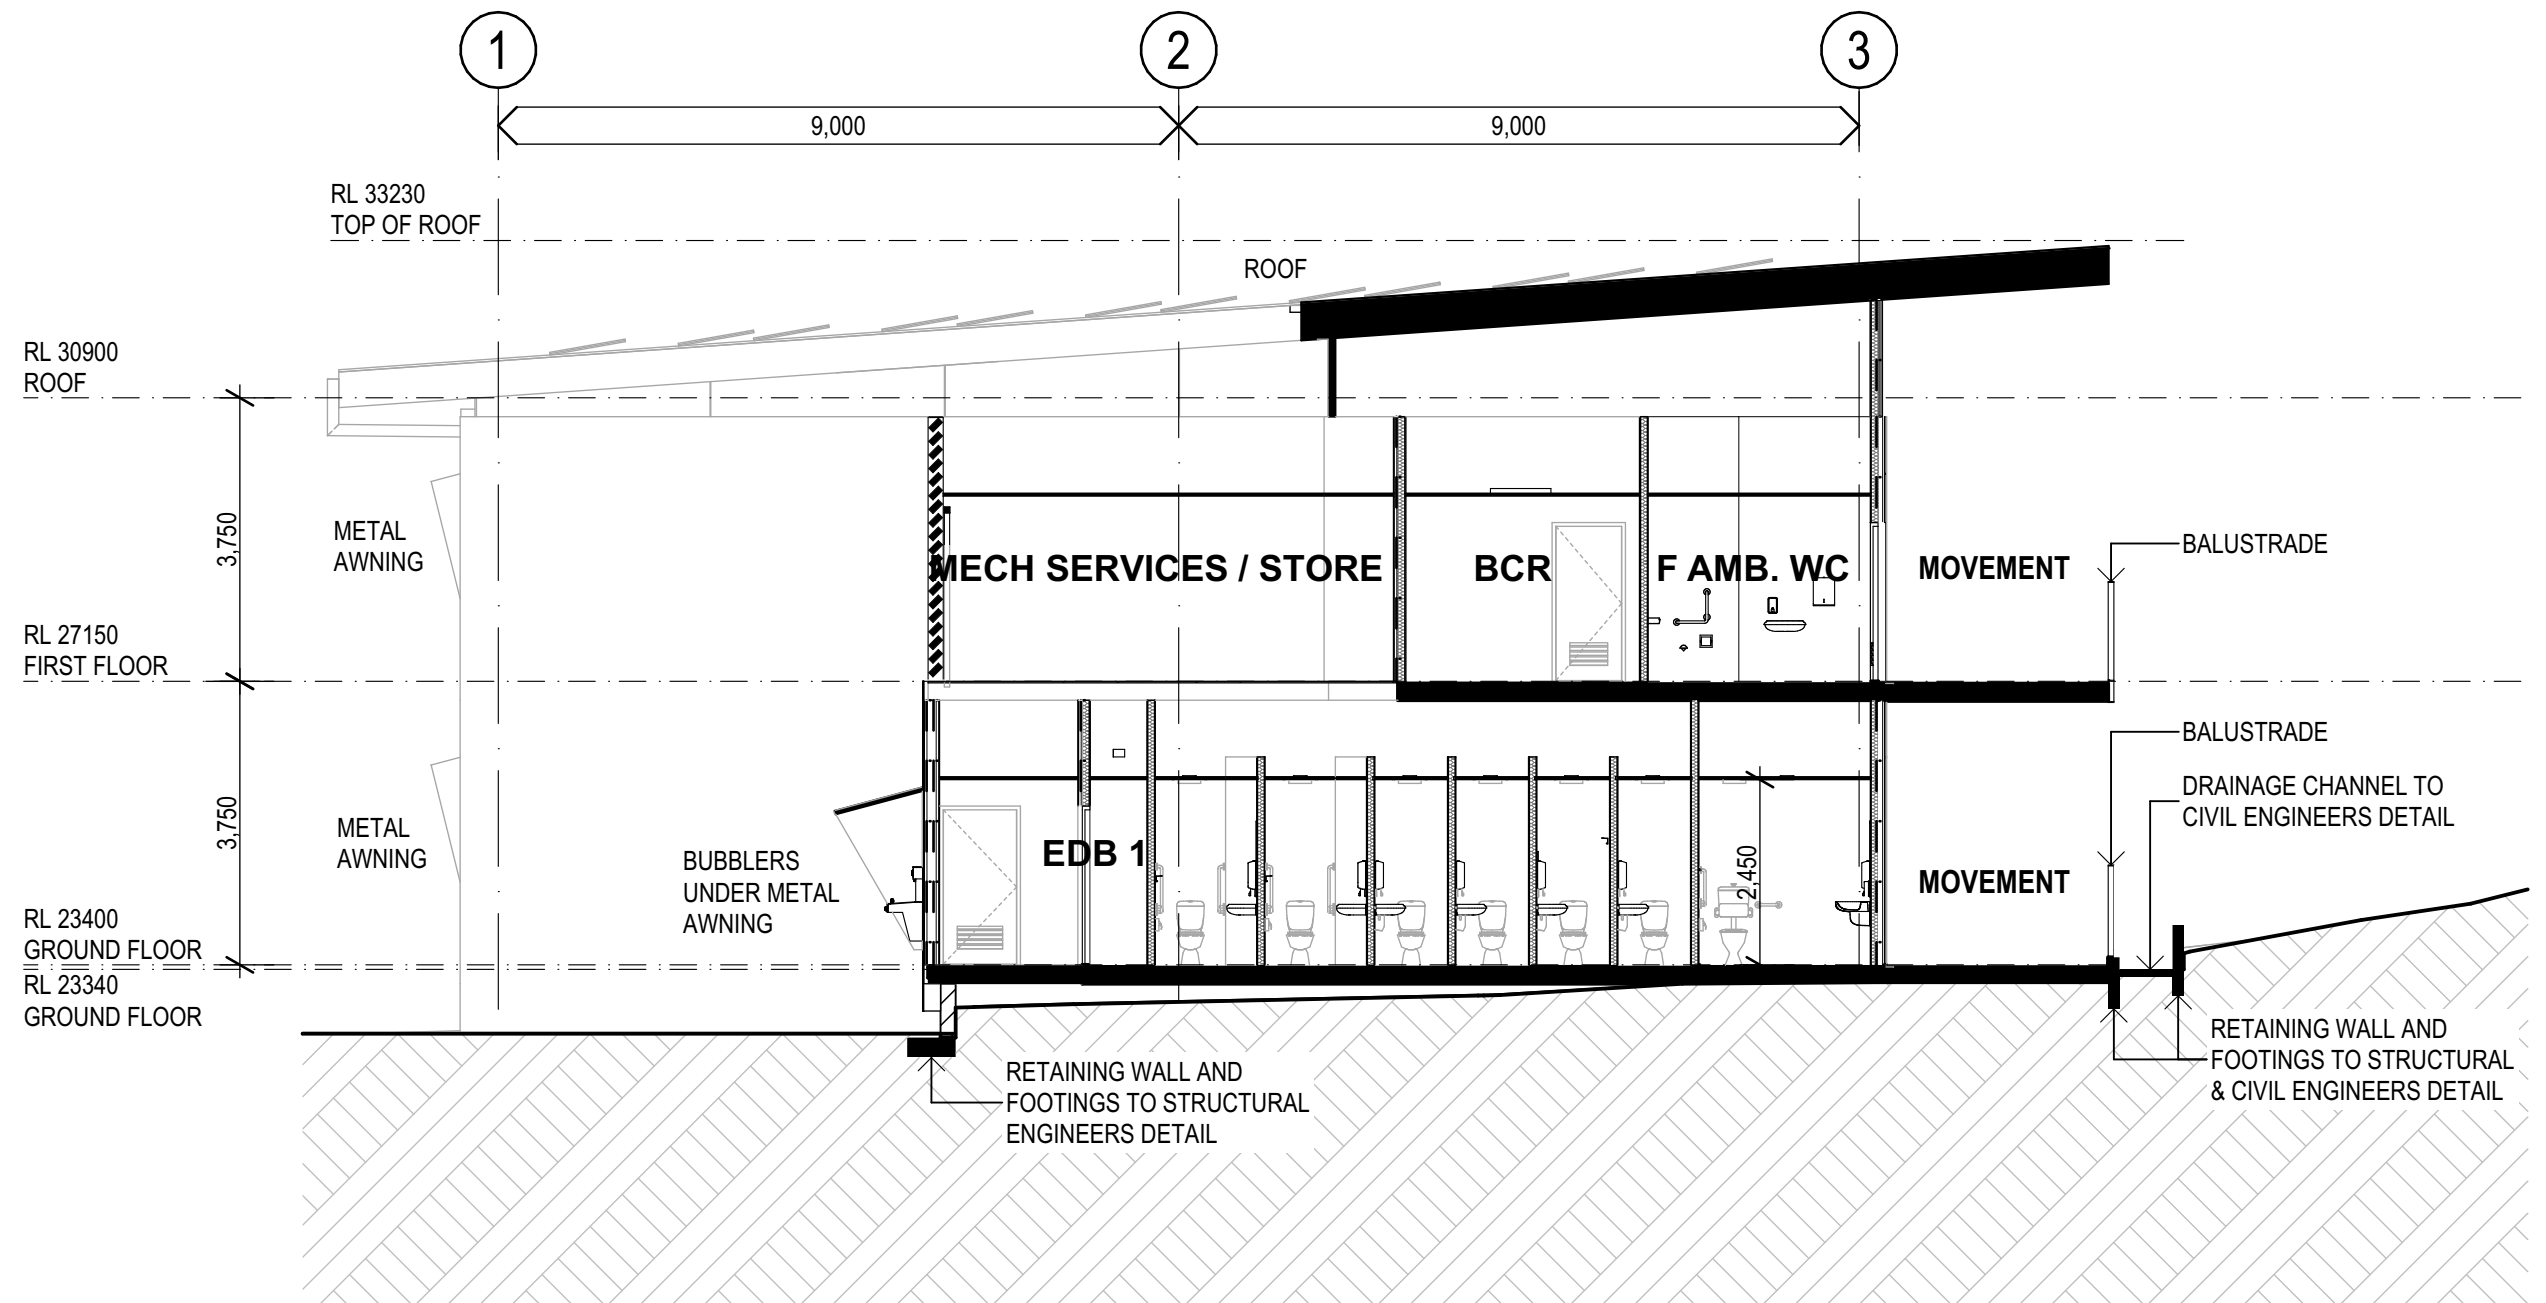

3 SECTION
BUILDING SECTION 03
SCALE: 1:100

150mm @ A1
100
50
plot date: Monday, 31 March 2025 4:59 PM file location: BIMcloud: FTA-SYD-BIM26 - BIMcloud Basic for Archicad 26/7068VI01 Vincentia High School

REV.	DESCRIPTION	DATE	INIT.
07	REF ISSUE	31/03/2025	JH
06	DRAFT TENDER ISSUE	27/02/2025	JH
05	100% SCHEMATIC DESIGN ISSUE	07/02/2025	JH
04	DRAFT 100% SCHEMATIC DESIGN ISSUE	10/01/2025	JH
03	80% SCHEMATIC DESIGN ISSUE	12/12/2024	JH
02	50% SCHEMATIC DESIGN ISSUE	28/11/2024	JH
01	DRAFT 50% SCHEMATIC DESIGN ISSUE	22/11/2024	JH


fulton trotter
ARCHITECTS BRISBANE SYDNEY
www.fultontrotter.com.au
SYDNEY Suite 904, Level 9, 28-36 Foveaux Street, Surry Hills, NSW 2010
L (02) 8383 5151 e. sydney@fultontrotter.com.au
Fulton Trotter Architects ACN 677 264 550 ABN 57 677 264 550
To be used for authorised work only. Not to be copied directly or indirectly,
in whole or in part, nor shall it be used for any other building purposes.
DIRECTORS
Greg Isaac nra NSW 6855 QLD 2920
Justine Elsey nra QLD 3313
John Ward nra NSW 8371 QLD 3847
Katerina Diacopoulos nra NSW 7434 QLD 4528
Paul Spence nra NSW 7180 QLD 4108
Ryan Lovetday nra QLD 4500

SCHEMATIC DESIGN
SCHOOL INFRASTRUCTURE
NSW
VINCENTIA HIGH SCHOOL
142 THE WOOL ROAD,
VINCENTIA, NSW


PROPOSED SECTIONS
Figured dimensions take precedence over scale dimensions. Contractors must verify all dimensions on site before commencing any work or making shop drawings.
PROJECT NUMBER **7068VI01** DIRECTOR **GI** CHECKED
DRAWING NUMBER **VHS-FTA-B00Q-ZZ-DR-A-3301** REVISION **07**



DESIGN INSPIRATION

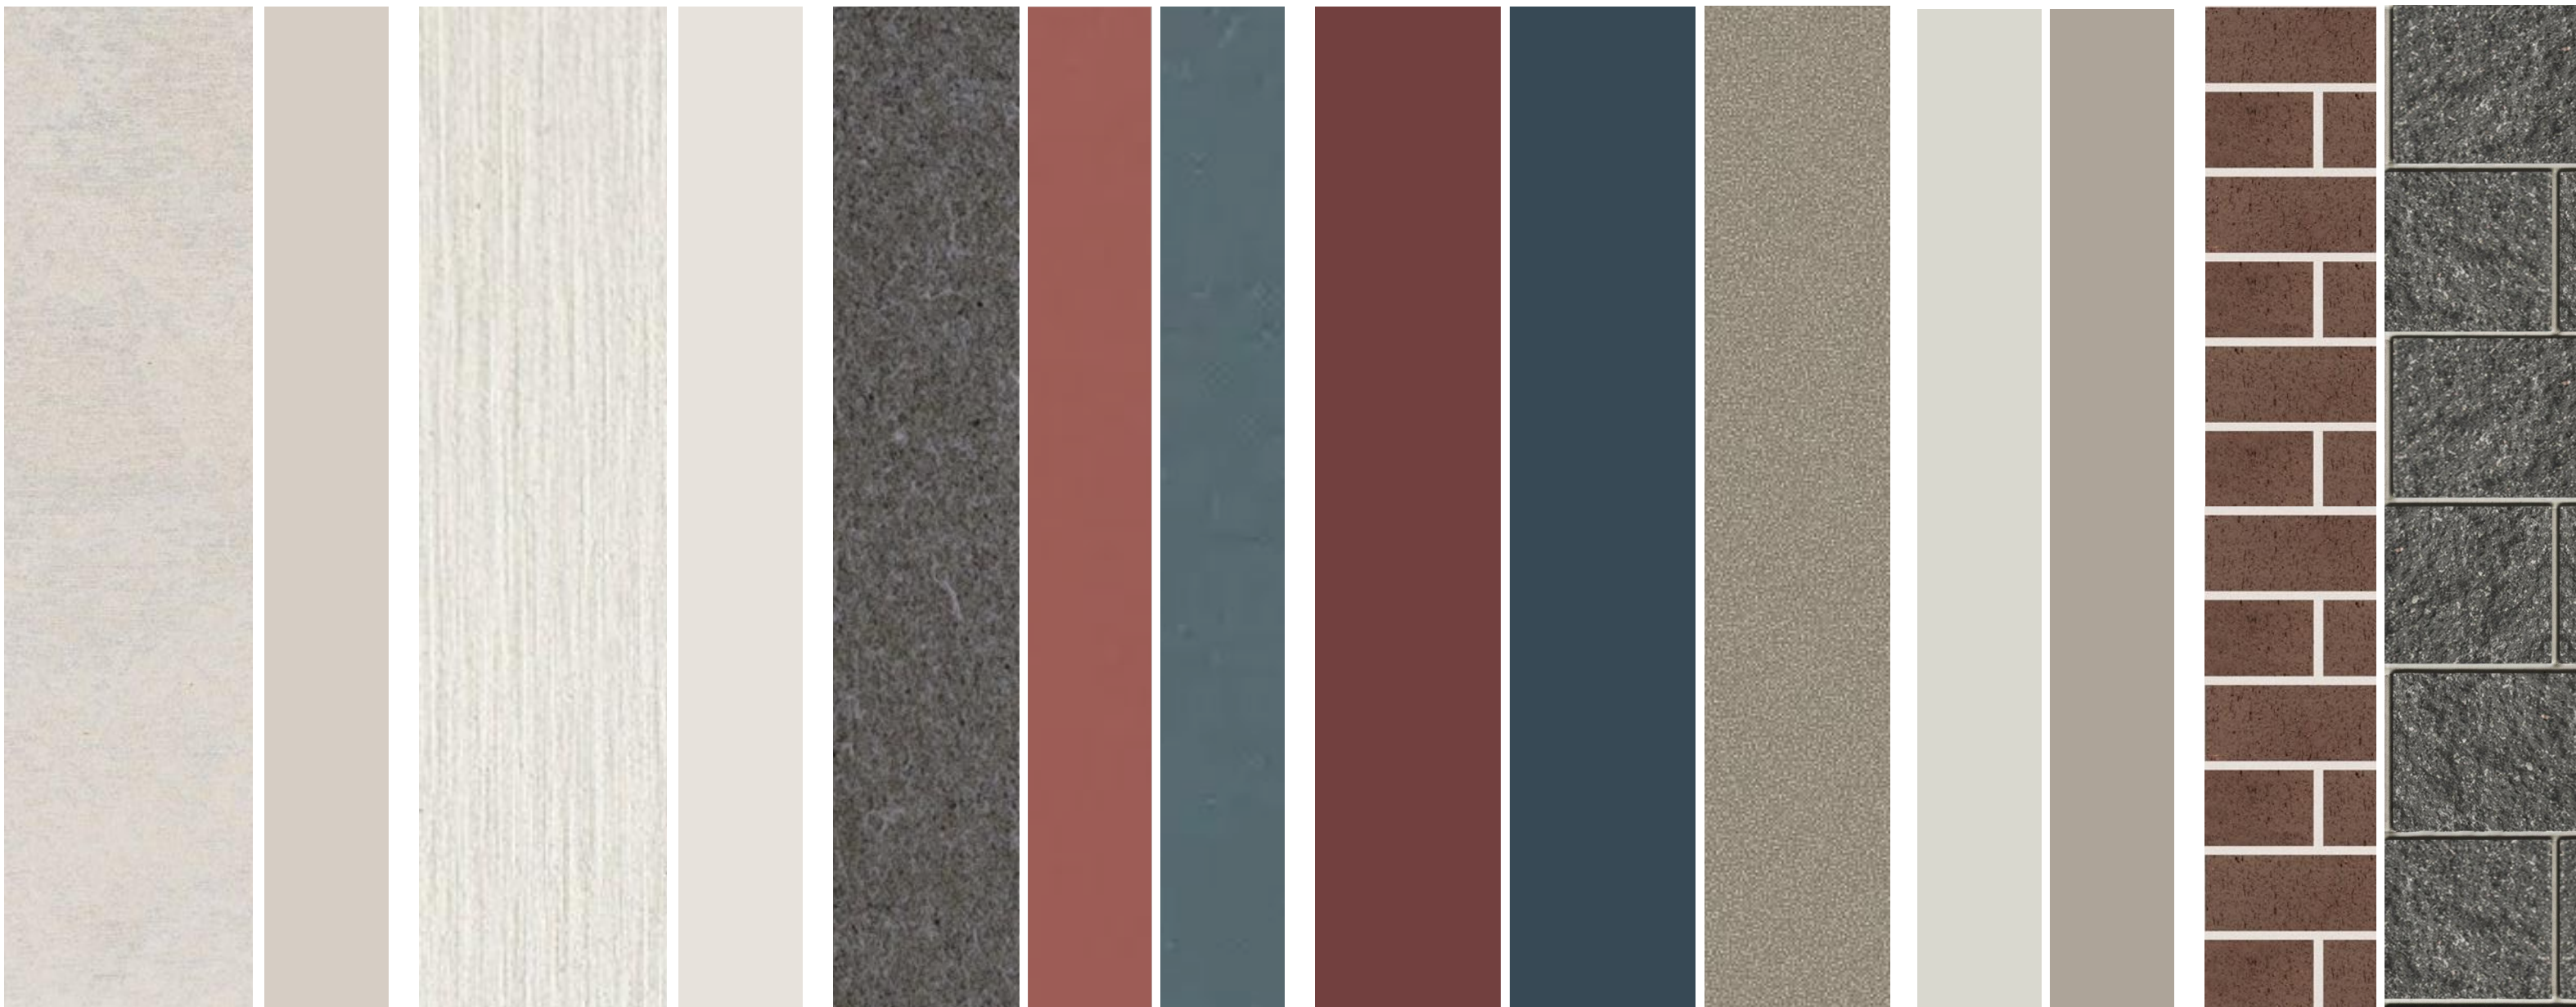


1 2 3 4 5 6 7 8 9 10 11 12 13 14

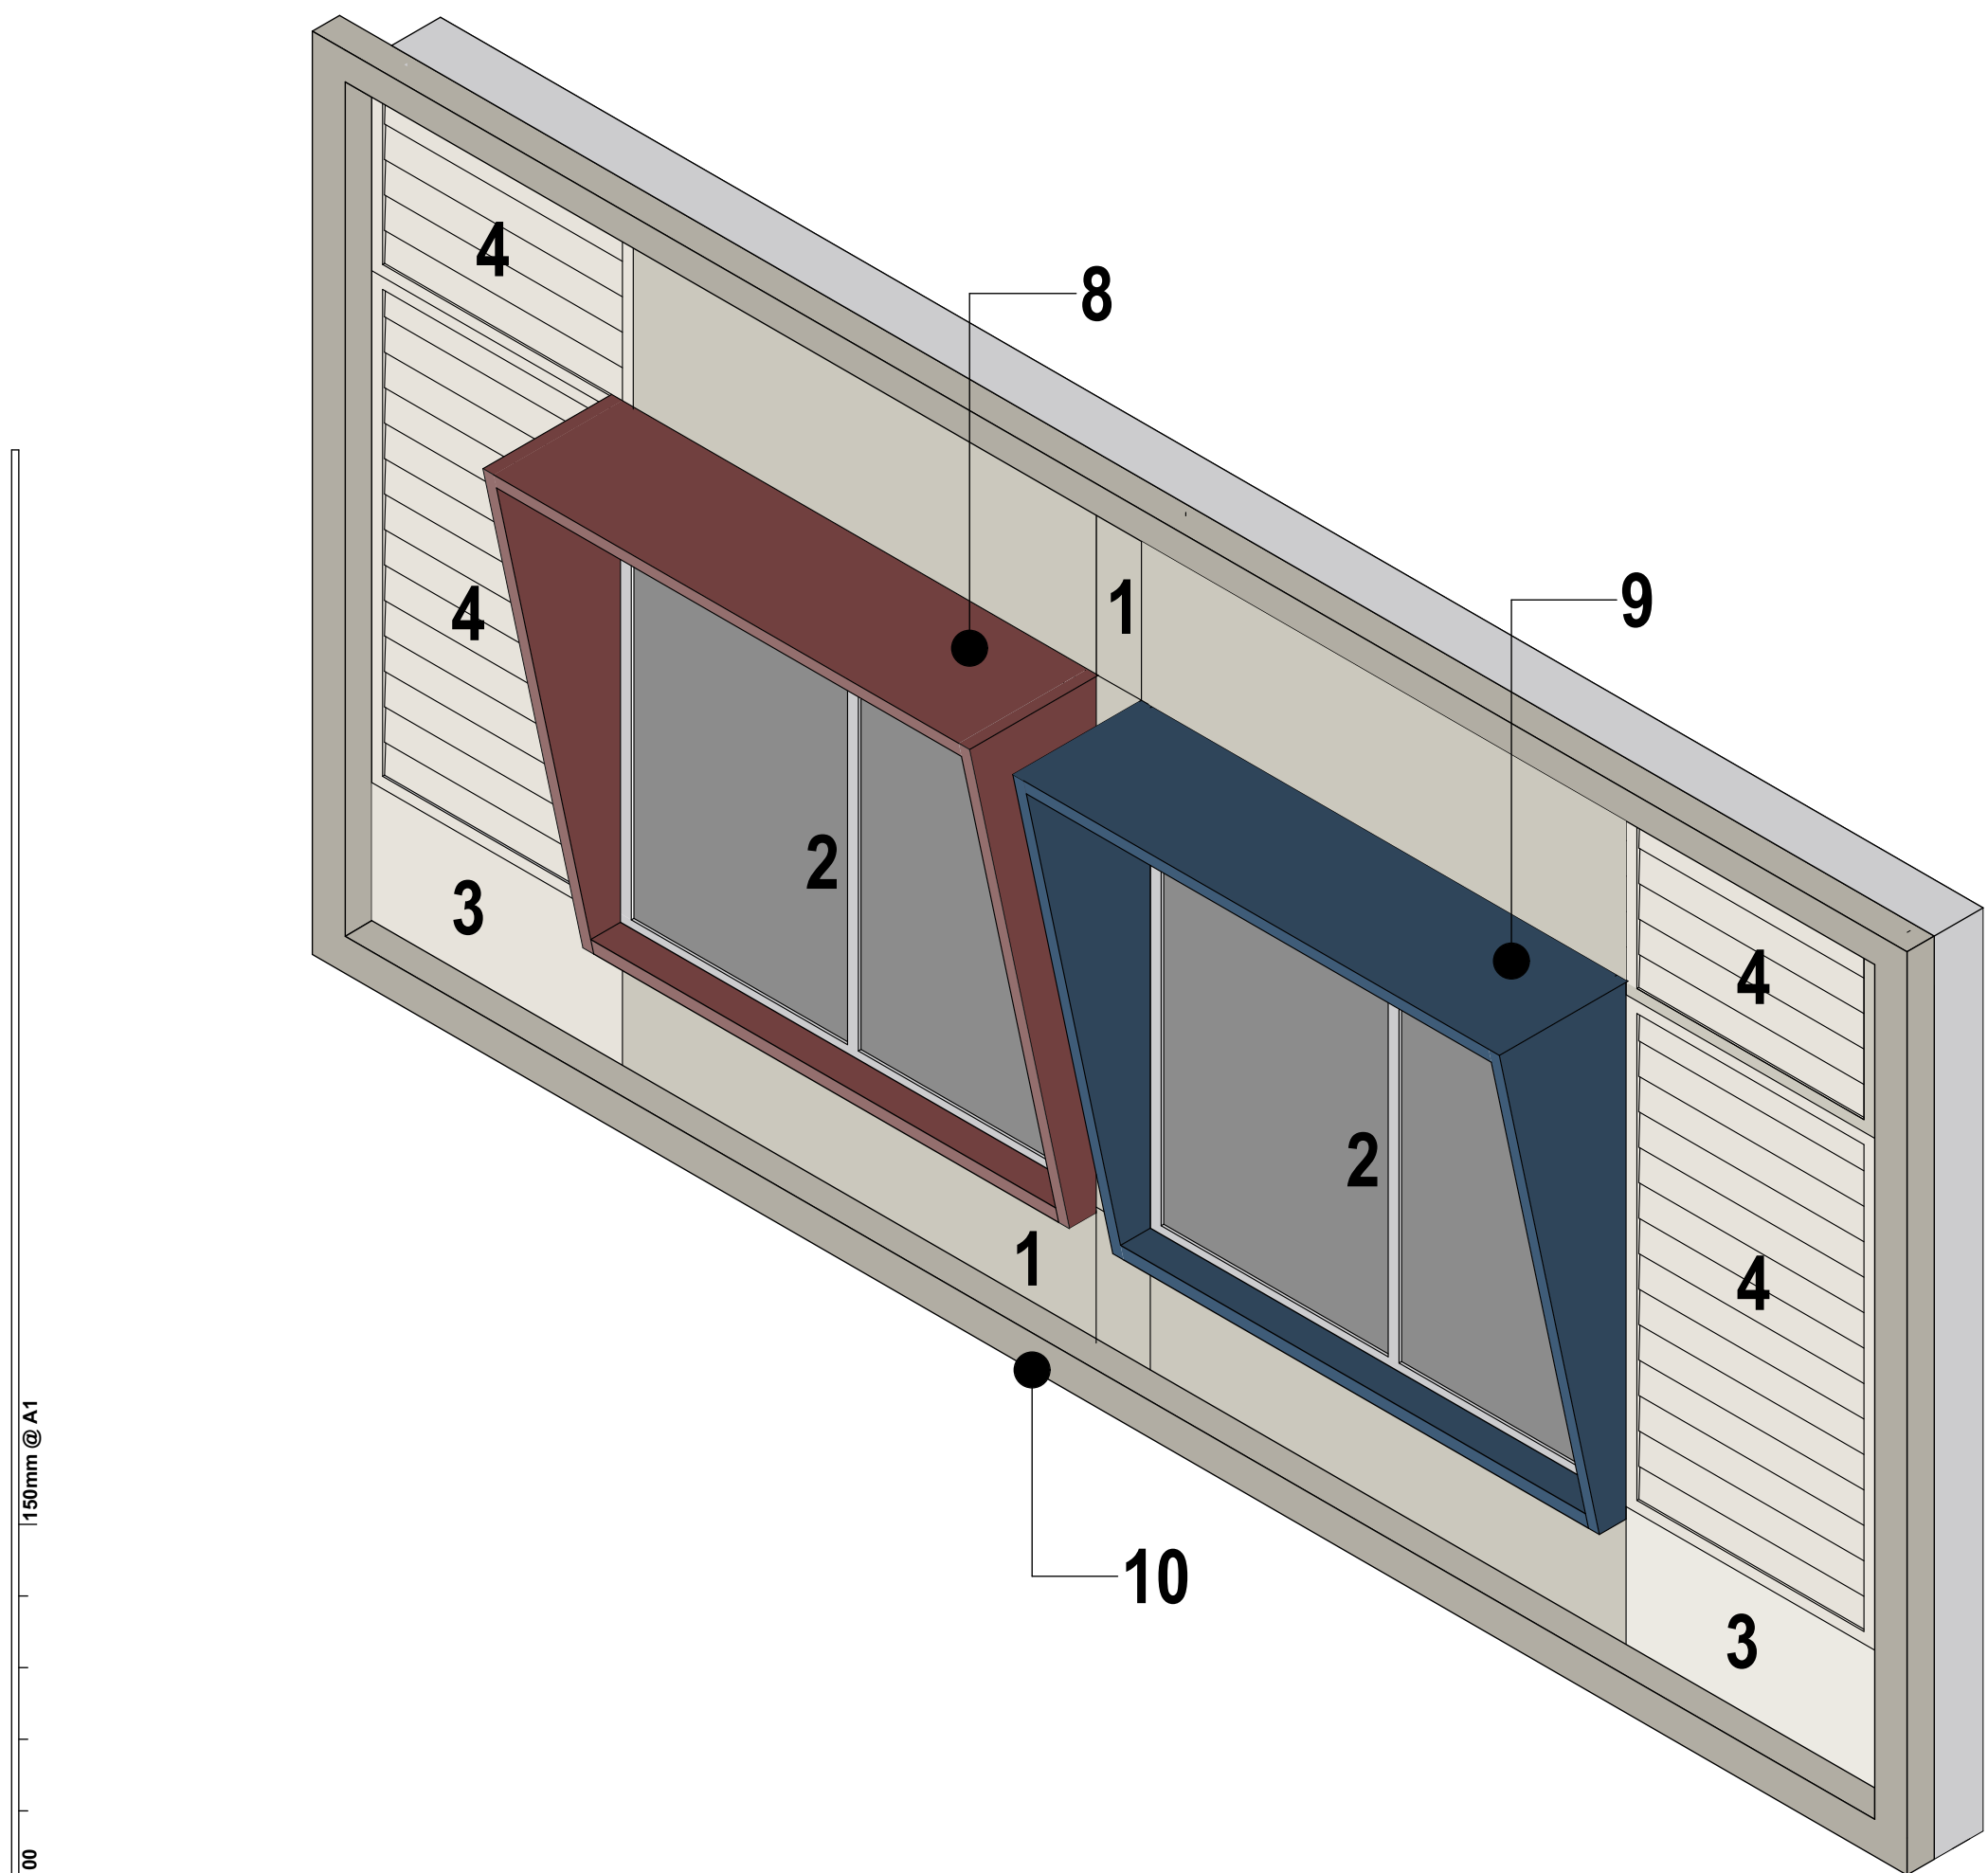

150mm @ A1
100
50
plot date: Monday, 31 March 2025 4:48 PM file location: BIMcloud: FTA-SYD-BIM26 - BIMcloud Basic for Archicad 26/7068VI01 Vincentia High School



WEST ELEVATION

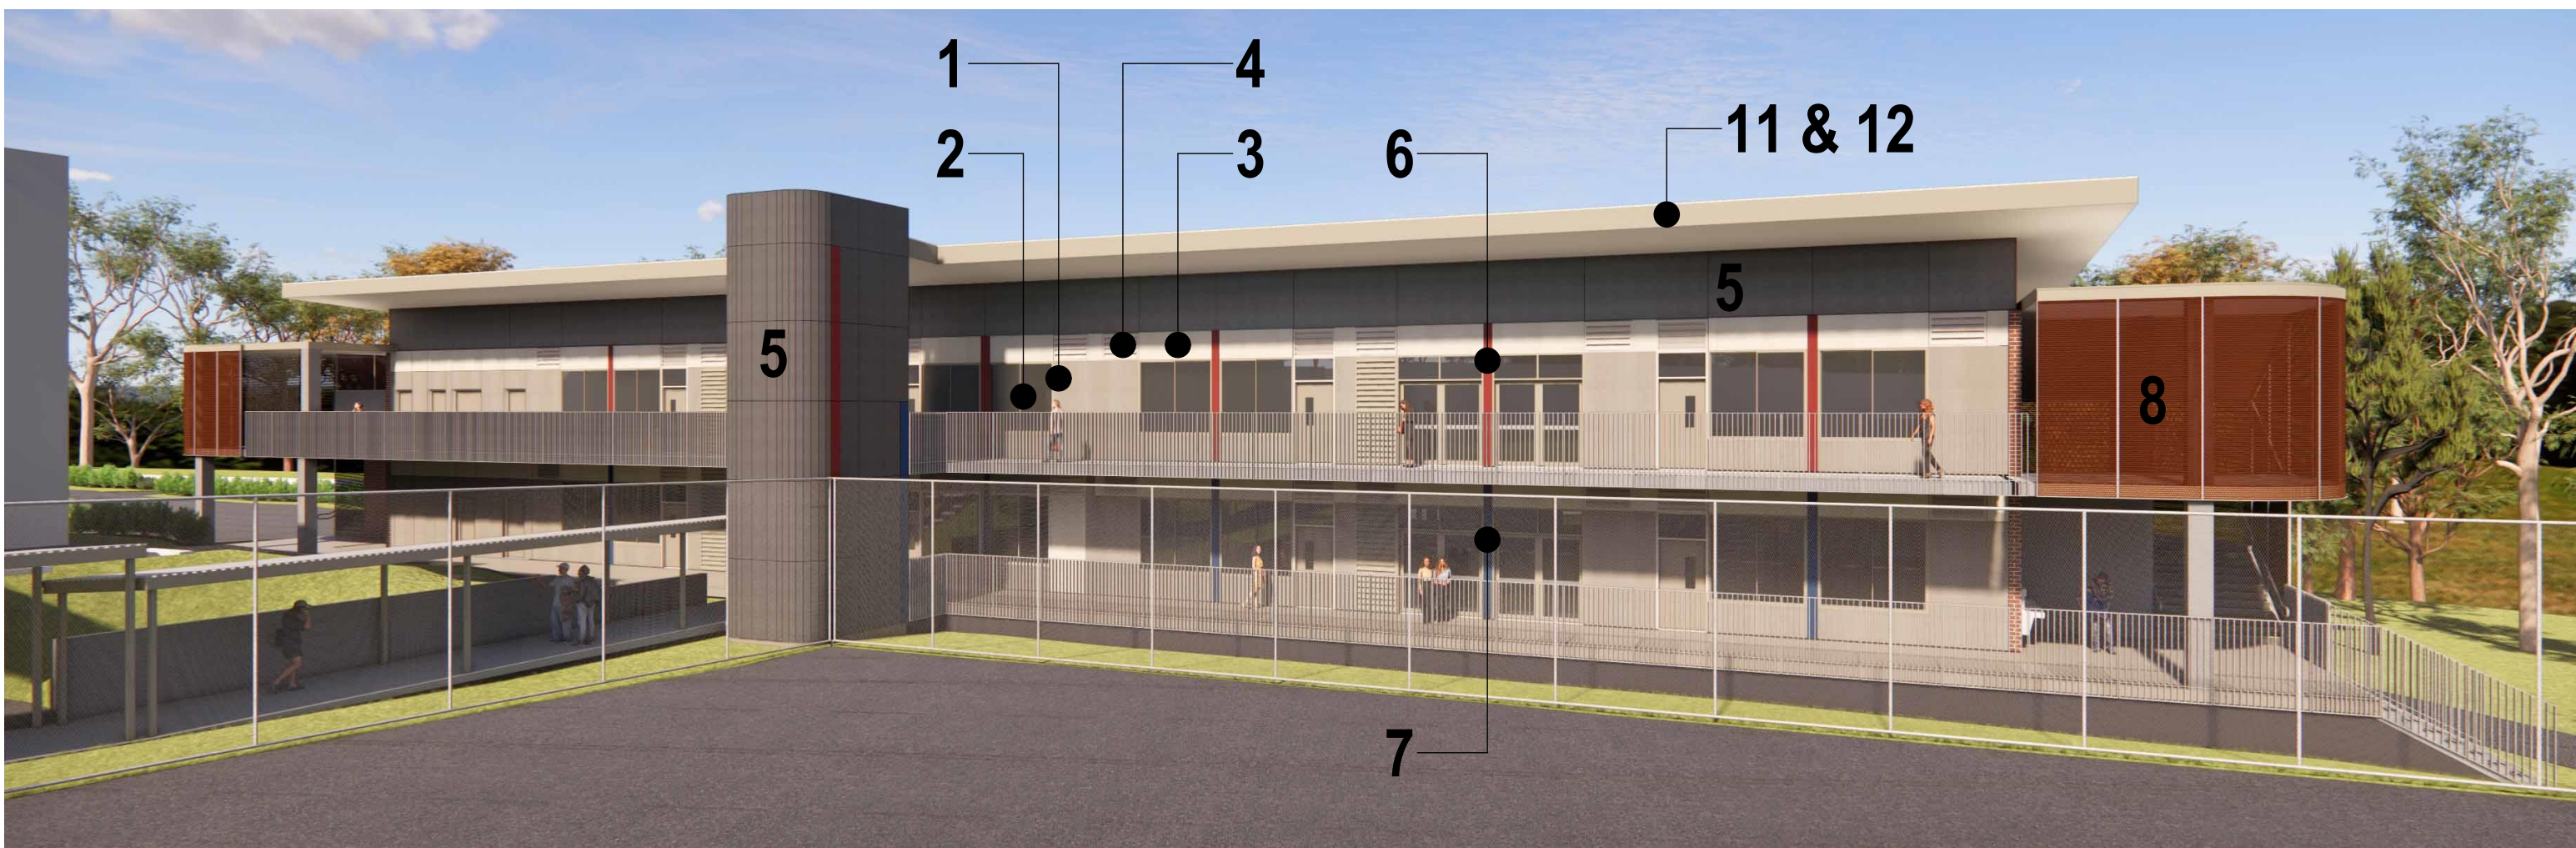

EAST ELEVATION

LEGEND

1. COMPACT FIBRE CEMENT - CEMINTEL BARESTONE EXTERNAL ORIGINAL

2. POWDERCOATED METAL - DULUX DURATEC ZEUS DUNE SATIN

3. COMPACT FIBRE CEMENT - EQUITONE TECTIVA TE00

4. POWDERCOATED METAL - DULUX DURATEC ZEUS CANVAS CLOTH MATT

5. COMPACT FIBRE CEMENT - EQUITONE NATURA N251

6. COMPACT FIBRE CEMENT - GENESIS INFUSE CRIMSON GI-005

7. COMPACT FIBRE CEMENT - GENESIS OASIS SAPPHIRE GSO-041

8. POWDERCOATED METAL - INTERPON D2525 RIO TEXTURE

9. POWDERCOATED METAL - INTERPON D2525 BLEU TEXTURE

10. POWDERCOATED METAL - DULUX ELECTRO SENSATIONAL CHAMPAGNE
11. COLORBOND - SURFMIST (ROOF)

12. COLORBOND - DUNE (GUTTERS & DOWNPIPES)

13. BRICK - PGH BOTANICALS ELDERBERRY

14. CONCRETE BLOCKWORK - AUSTRAL COLOURED CHARCOAL

REV.	DESCRIPTION	DATE	INIT.
10	REF ISSUE	31/03/2025	JH
09	DRAFT TENDER ISSUE	27/02/2025	JH
08	100% SCHEMATIC DESIGN ISSUE	07/02/2025	JH
07	DRAFT 100% SCHEMATIC DESIGN ISSUE	10/01/2025	JH
06	80% SCHEMATIC DESIGN ISSUE	12/12/2024	JH
05	SCHOOL WORKSHOP	11/12/2024	JH
04	SCHOOL WORKSHOP 01	05/12/2024	JH
03	100% CONCEPT DESIGN ISSUE	10/11/2024	JH
02	CONSULTANT COORDINATION	07/11/2024	JH
01	80% CONCEPT DESIGN ISSUE	18/10/2024	JH

fulton trotter

ARCHITECTS BRISBANE SYDNEY
www.fultontrotter.com.au

SYDNEY Suite 904, Level 9, 28-36 Foveaux Street, Surry Hills, NSW 2010
L (02) 8383 5151 e. sydney@fultontrotter.com.au

Fulton Trotter Architects ACN 677 264 550 ABN 57 677 264 550
To be used for authorised work only. Not to be copied directly or indirectly,
in whole or in part, nor shall it be used for any other building purposes.

DIRECTORS Greg Isaac Justin Ezzary John Ward Katerina Diacopoulos Paul Skelton Ryan Loveday	NSW 6855 QLD 2920 QLD 3313 NSW 8371 NSW 7434 NSW 7180	QLD 4500 QLD 3847 QLD 4528 QLD 3108 QLD 4500
--	---	---

SCHEMATIC DESIGN
SCHOOL INFRASTRUCTURE
NSW

VINCENTIA HIGH SCHOOL


142 THE WOOL ROAD,
VINCENTIA, NSW

DRAWING

FACADE STRATEGY

Figured dimensions take precedence over scale dimensions. Contractors must verify all dimensions on site before commencing any work or making shop drawings.

PROJECT NUMBER	DIRECTOR	CHECKED
7068VI01	GI	
DRAWING NUMBER	REVISION	
VHS-FTA-B00Q-ZZ-DR-A-3401	10	

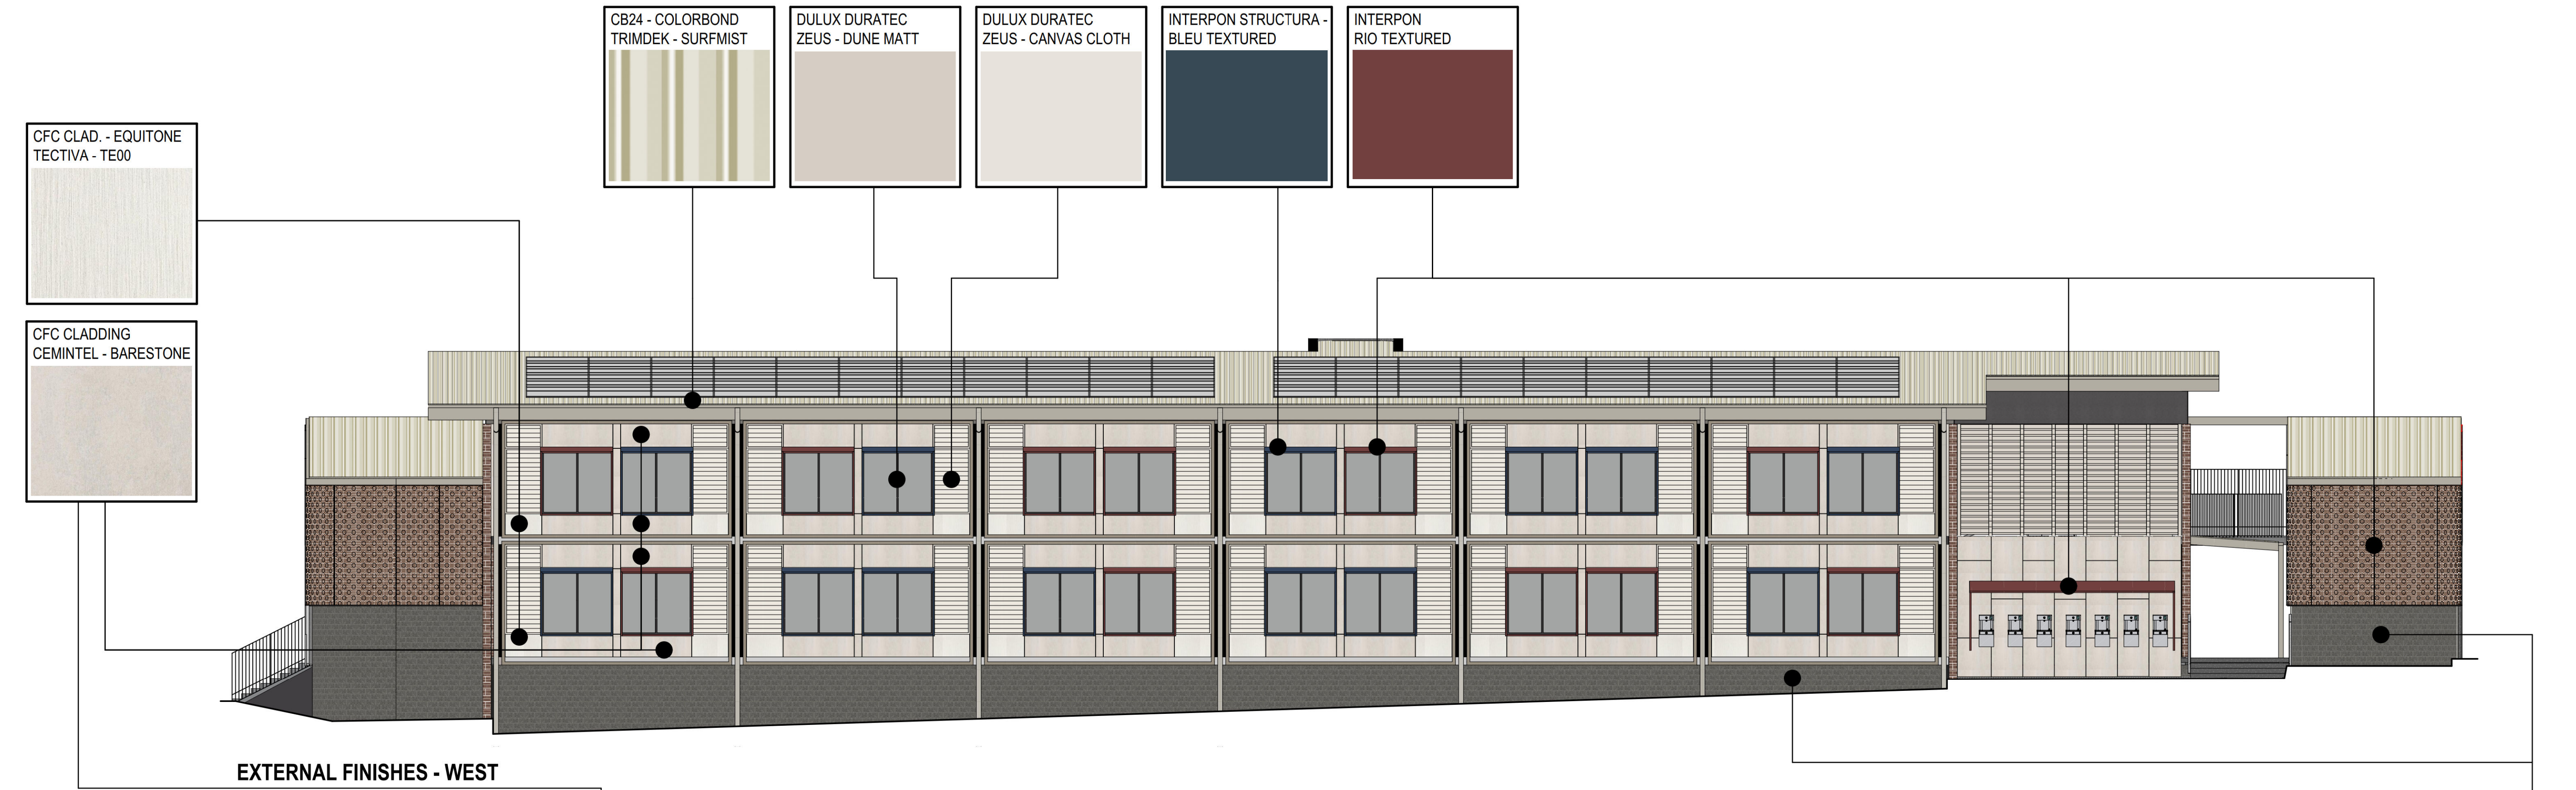

150mm @ A1
100
50

REV.	DESCRIPTION	DATE	INIT.
06	REF ISSUE	31/03/2025	JH
05	DRAFT TENDER ISSUE	27/02/2025	JH
04	100% SCHEMATIC DESIGN ISSUE	07/02/2025	JH
03	DRAFT 100% SCHEMATIC DESIGN ISSUE	10/01/2025	JH
02	80% SCHEMATIC DESIGN ISSUE	12/12/2024	JH
01	SCHOOL WORKSHOP	11/12/2024	JH

fulton trotter
ARCHITECTS BRISBANE SYDNEY
www.fultontrotter.com.au
SYDNEY Suite 904, Level 9, 26-36 Foreaux Street, Surry Hills, NSW 2010
t. (02) 8383 5151 e. sydney@fultontrotter.com.au
Fulton Trotter Architects ACN 677 264 550 ABN 57 677 264 550
To be used for authorised work only. Not to be copied directly or indirectly,
in whole or in part, nor shall it be used for any other building purposes.

DIRECTORS
Greg Isaac raia NSW 6855 QLD 2920
Justin Ebbery raia QLD 3313
John Ward raia QLD 3847
Katerina Dracopoulos raia NSW 7434 QLD 4529
Paul Sakara raia NSW 7180 QLD 3108
Ryan Loveday raia QLD 4500

DRAWING PHASE
CLIENT PROJECT
SCHEMATIC DESIGN
SCHOOL INFRASTRUCTURE
NSW
VINCENTIA HIGH SCHOOL
142 THE WOOL ROAD,
VINCENTIA, NSW

EXTERNAL MATERIALS AND FINISHES
Figured dimensions take precedence over scale dimensions. Contractors must verify all dimensions on site before commencing any work or making shop drawings.

PROJECT NUMBER	DIRECTOR	CHECKED
7068VI01	GI	
DRAWING NUMBER	REVISION	
VHS-FTA-B00Q-ZZ-DR-A-3402	06	



1 PERSPECTIVE VIEW
ARTIST'S IMPRESSION



2 PERSPECTIVE VIEW
ARTIST'S IMPRESSION

150mm @ A1
100
50

REV.	DESCRIPTION	DATE	INIT.
07	DRAFT TENDER ISSUE	27/02/2025	JH
06	100% SCHEMATIC DESIGN ISSUE	07/02/2025	JH
05	DRAFT 100% SCHEMATIC DESIGN ISSUE	10/01/2025	JH
04	80% SCHEMATIC DESIGN ISSUE	12/12/2024	JH
03	100% CONCEPT DESIGN ISSUE	10/11/2024	JH
02	CONSULTANT COORDINATION	07/11/2024	JH
01	80% CONCEPT DESIGN ISSUE	25/10/2024	JH

fulton trotter
ARCHITECTS BRISBANE SYDNEY
www.fultontrotter.com.au

SYDNEY Suite 904, Level 9, 28-36 Foveaux Street, Surry Hills, NSW 2010
L (02) 8383 5151 e. sydney@fultontrotter.com.au

Fulton Trotter Architects ACN 677 264 550 ABN 57 677 264 550
To be used for authorised work only. Not to be copied directly or indirectly,
in whole or in part, nor shall it be used for any other building purposes.

DIRECTORS
Greg Isaac nra QLD 2500
Justine Elzany nra QLD 3313
John Ward nra QLD 3847
Katerina Diacopoulos nra QLD 4528
Paul Sakawa nra QLD 1108
Ryan Loveday nra QLD 4500

VIC 18804 NSW 6855 NSW 8371 NSW 7434 NSW 7180 QLD 4500

SCHEMATIC DESIGN
SCHOOL INFRASTRUCTURE
NSW

VINCENTIA HIGH SCHOOL

142 THE WOOL ROAD,
VINCENTIA, NSW

PERSPECTIVES 01

Figured dimensions take precedence over scale dimensions. Contractors must verify all dimensions on site before commencing any work or making shop drawings.

PROJECT NUMBER	DIRECTOR	CHECKED
7068VI01	GI	

DRAWING NUMBER	REVISION
VHS-FTA-B00Q-ZZ-DR-A-9001	07

PERSPECTIVE VIEW ARTIST'S IMPRESSION

plot date: Friday, 28 February 2025 7:37 AM file location: BIMcloud: FTA-SYD-BIM26 - BIMcloud Basic for Archicad 26/7068VI01 Vincentia High School

01	DRAFT TENDER ISSUE	27/02/2025	JH
REV.	DESCRIPTION	DATE	INIT.

fulton trottter

ARCHITECTS BRISBANE SYDNEY

www.fultontritter.com.au

SYDNEY Suite 904, Level 9, 28-36 Foveaux Street, Sunny Hills, NSW 2150
t (02) 8383 5151 e sydney@fultontritter.com.au

Fulton Trottter Architects ABN 67 264 550 ABN 57 67 264 550
To be used for authorised work only. Not to be copied directly or indirectly
in whole or in part, nor shall it be used for any other building purposes.

DIRECTORS

Greg Isaac	NSW 0655	QLD 2250
Justine Elzebery	NSW 3313	QLD 3313
John Ward	NSW 8371	QLD 3847
Katerina Christopoulos	NSW 7434	QLD 4520
Paul Seakwaia	NSW 7180	QLD 3108
Robert Loundes		QLD 3108

PHASE
TOILET
PROJECT
ADDRESS

SCHEMATIC DESIGN

SCHOOL INFRASTRUCTURE NSW

VINCENTIA HIGH SCHOOL

142 THE WOOL ROAD,
VINCENTIA, NSW

DRAWING

PERSPECTIVES 02

Figured dimensions take precedence over scale dimensions. Contractors must verify all dimensions on site before commencing any work or making shop drawings.

PROJECT NUMBER

7068VI01

DIRECTOR

GI

CHECKED

DRAWING NUMBER

VHS-FTA-B00Q-ZZ-DR-A-9002

REVISION

01