


SITE PLAN LEGEND	
	BOUNDARY LINE
	EXISTING CONTOUR
	FENCE LINE
	EXISTING TREE
	DEMOLISHED TREE
	PROPOSED TREE - REFER TO LANDSCAPE ARCHITECT'S DOCUMENTATION
	EXISTING HARD SURFACE
	NEW HARD SURFACE
	EXISTING BUILDING
	LINE OF ROOF ABOVE
	DEMOLISHED BUILDING
	GENERAL LEARNING SPACE
	SUPPORT LEARNING UNIT (FIRST FLOOR ONLY)
	ELP ELECTRICAL POLE
	SWP STORM WATER PIT
	SIC SEWER INSPECTION CHAMBER
	CP COMMUNICATIONS PIT

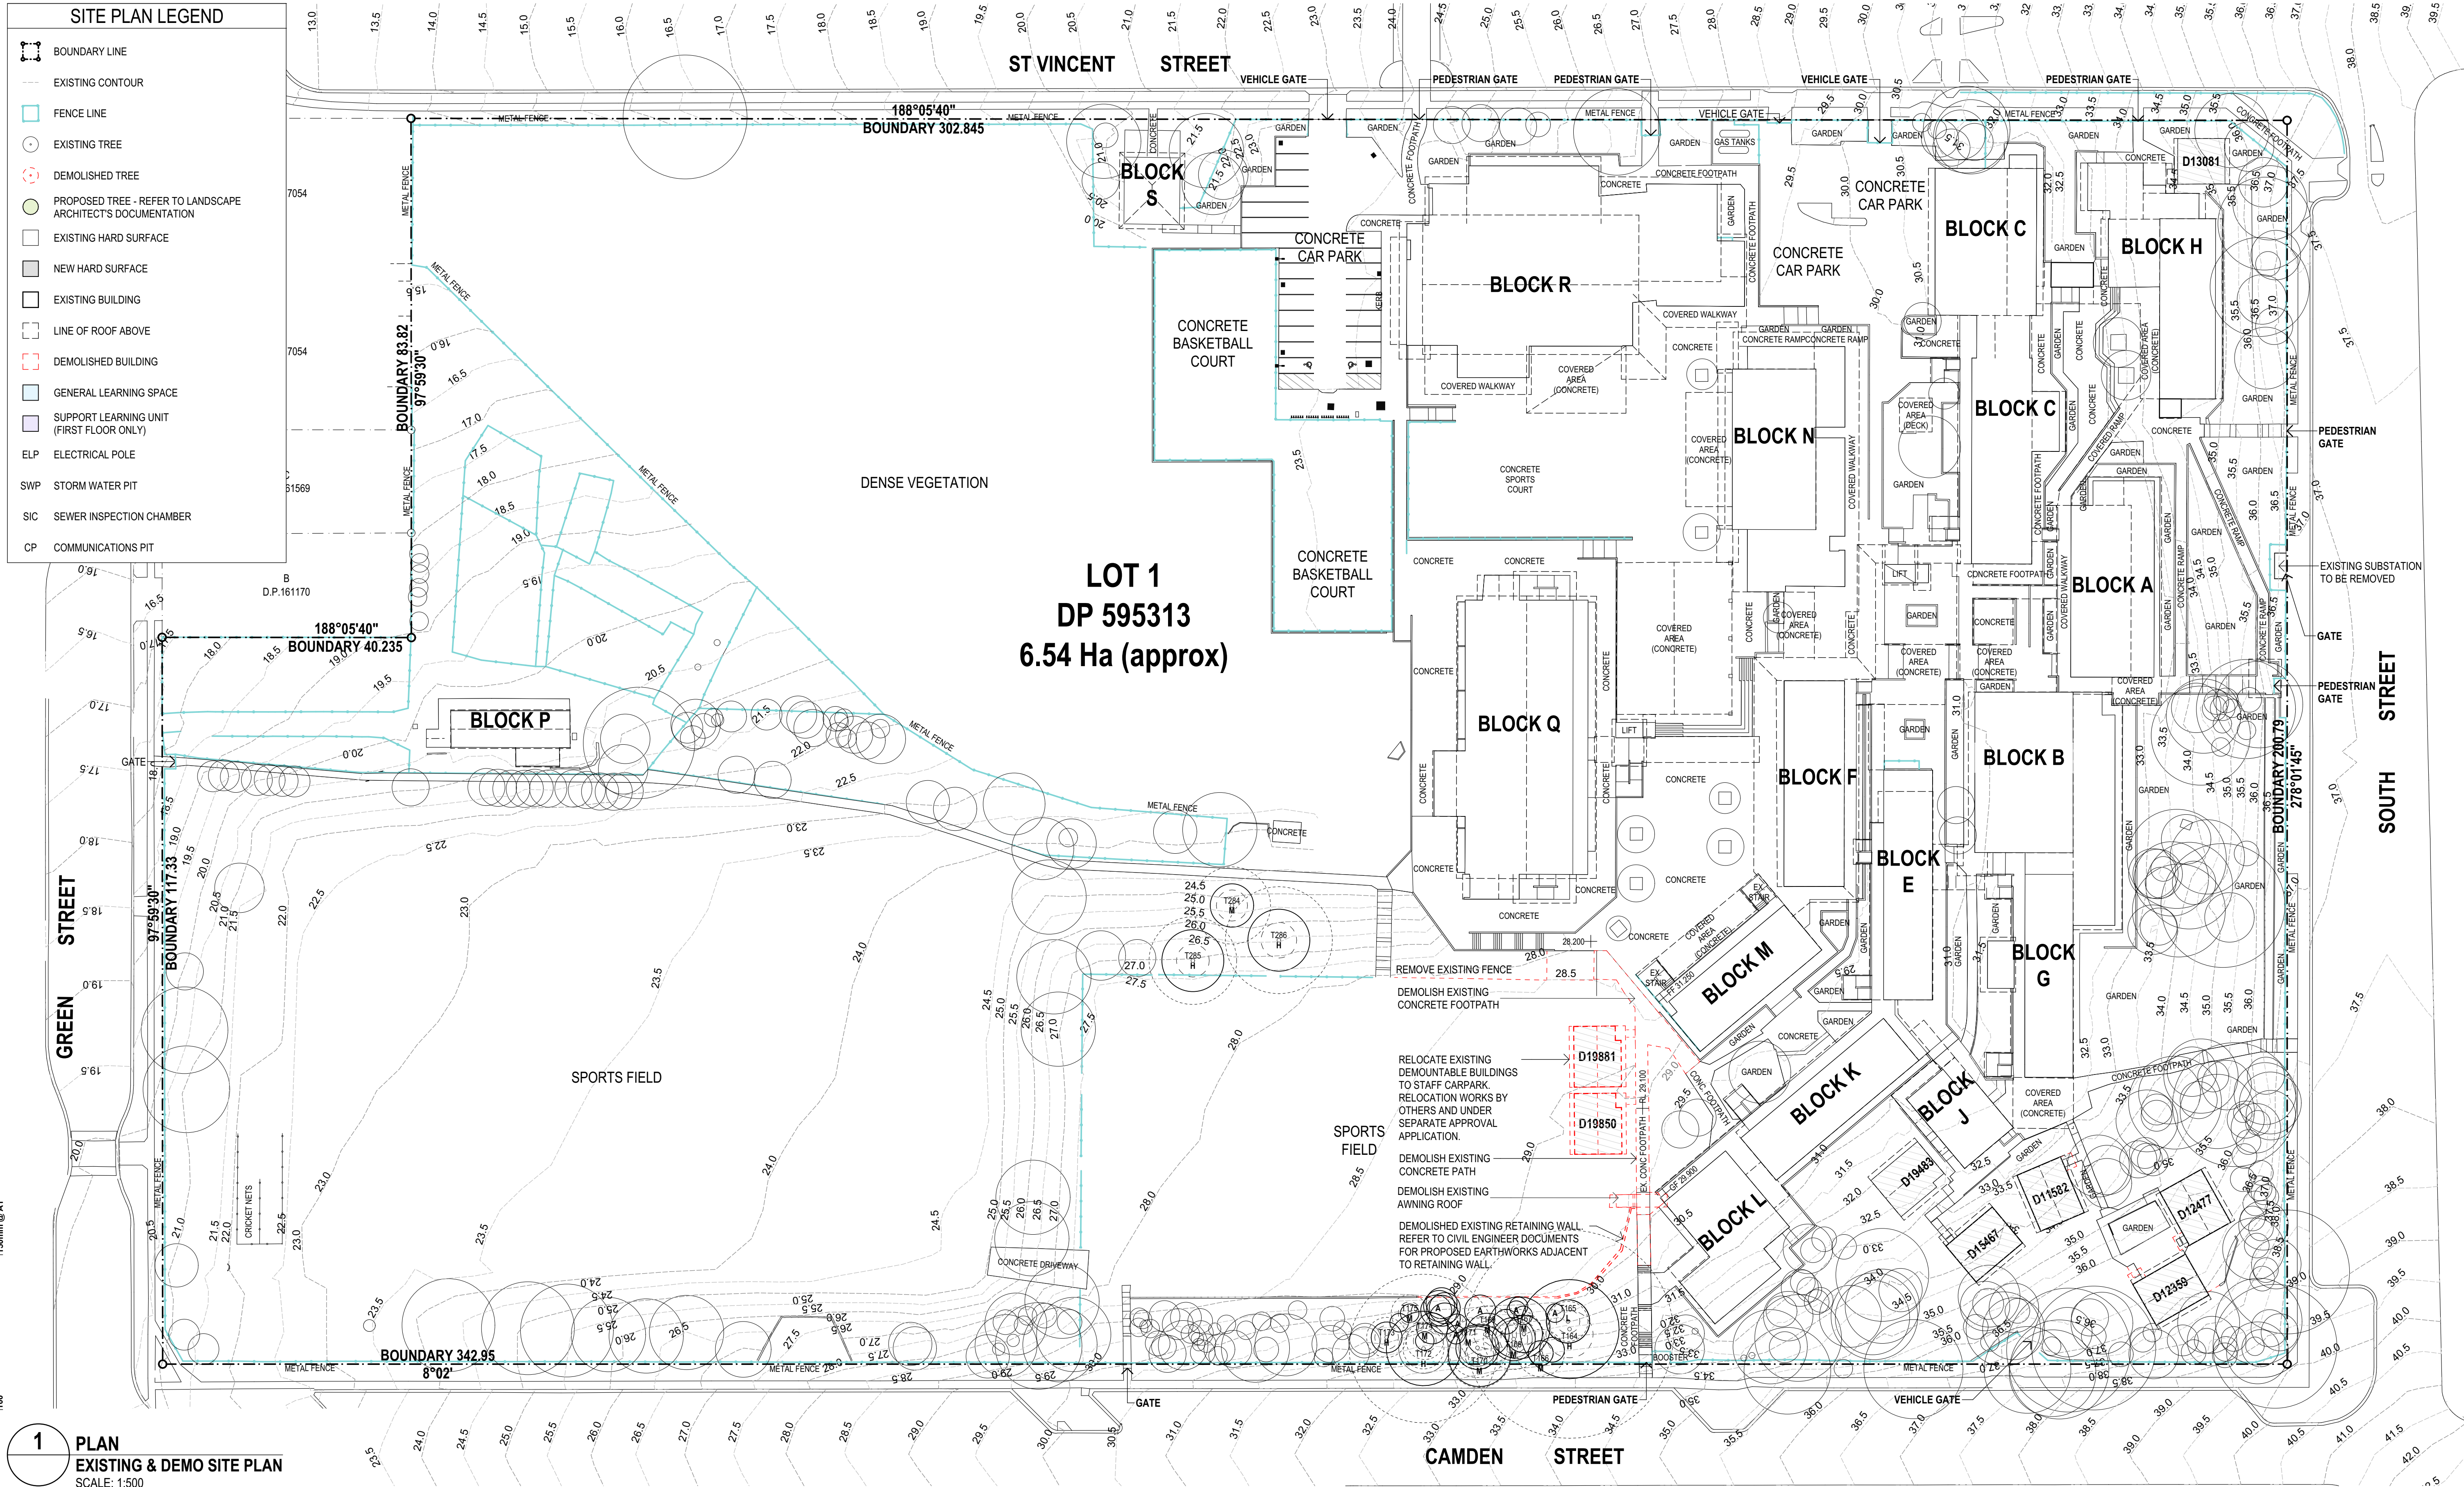

1 PLAN
EXISTING & DEMO SITE PLAN
SCALE: 1:500


	TREE ID & SIGNIFICANCE L=LOW, M=MED, H=HIGH A = EXEMPT STATUS, REFER TO ARBORIST REPORT TREE PROTECTION ZONE (TPZ) TREE CANOPY STRUCTURAL ROOT ZONE (SRZ)
--	--


REV.	DESCRIPTION	DATE	INIT.
11	REF ISSUE	24/03/2025	JH
10	DRAFT TENDER ISSUE	27/02/2025	JH
09	100% SCHEMATIC DESIGN ISSUE	12/02/2025	JH
08	DRAFT 100% SCHEMATIC DESIGN ISSUE	10/01/2025	JH
07	80% SCHEMATIC DESIGN ISSUE	12/12/2024	JH
06	50% SCHEMATIC DESIGN ISSUE	28/11/2024	JH
05	DRAFT 50% SCHEMATIC DESIGN ISSUE	22/11/2024	JH
04	100% CONCEPT DESIGN ISSUE	11/11/2024	JH
03	CONSULTANT COORDINATION	07/11/2024	JH
02	80% CONCEPT DESIGN ISSUE	18/10/2024	JH
01	FOR INFORMATION	16/10/2024	JH

fulton trotter
ARCHITECTS BRISBANE SYDNEY
www.fultontrotter.com.au
SYDNEY Suite 904, Level 9, 28-36 Foveaux Street, Surry Hills, NSW 2010
L (02) 8383 5151 e. sydney@fultontrotter.com.au
Fulton Trotter Architects ACN 677 264 550 ABN 57 677 264 550
To be used for authorised work only. Not to be copied directly or indirectly, in whole or in part, nor shall it be used for any other building purposes.
DIRECTORS
Greg Isaac nra NSW 6855 QLD 2920
Justin Ewary nra QLD 3313
John Ward nra NSW 8371 QLD 3847
Katerina Diacopoulos nra NSW 7434 QLD 4528
Paul Schone nra VIC 18004 NSW 7180 QLD 4500
Ryan Loveland nra


SCHEMATIC DESIGN
SCHOOL INFRASTRUCTURE
NSW
ULLADULLA HIGH SCHOOL
55 SOUTH STREET,
ULLADULLA, NSW

EXISTING & DEMOLITION SITE PLAN
Figured dimensions take precedence over scale dimensions. Contractors must verify all dimensions on site before commencing any work or making shop drawings.
PROJECT NUMBER: **7068UH01**
DIRECTOR: **GI**
DRAWING NUMBER: **UHS-FTA-00-00-DR-A-1001**
CHECKED: **11**

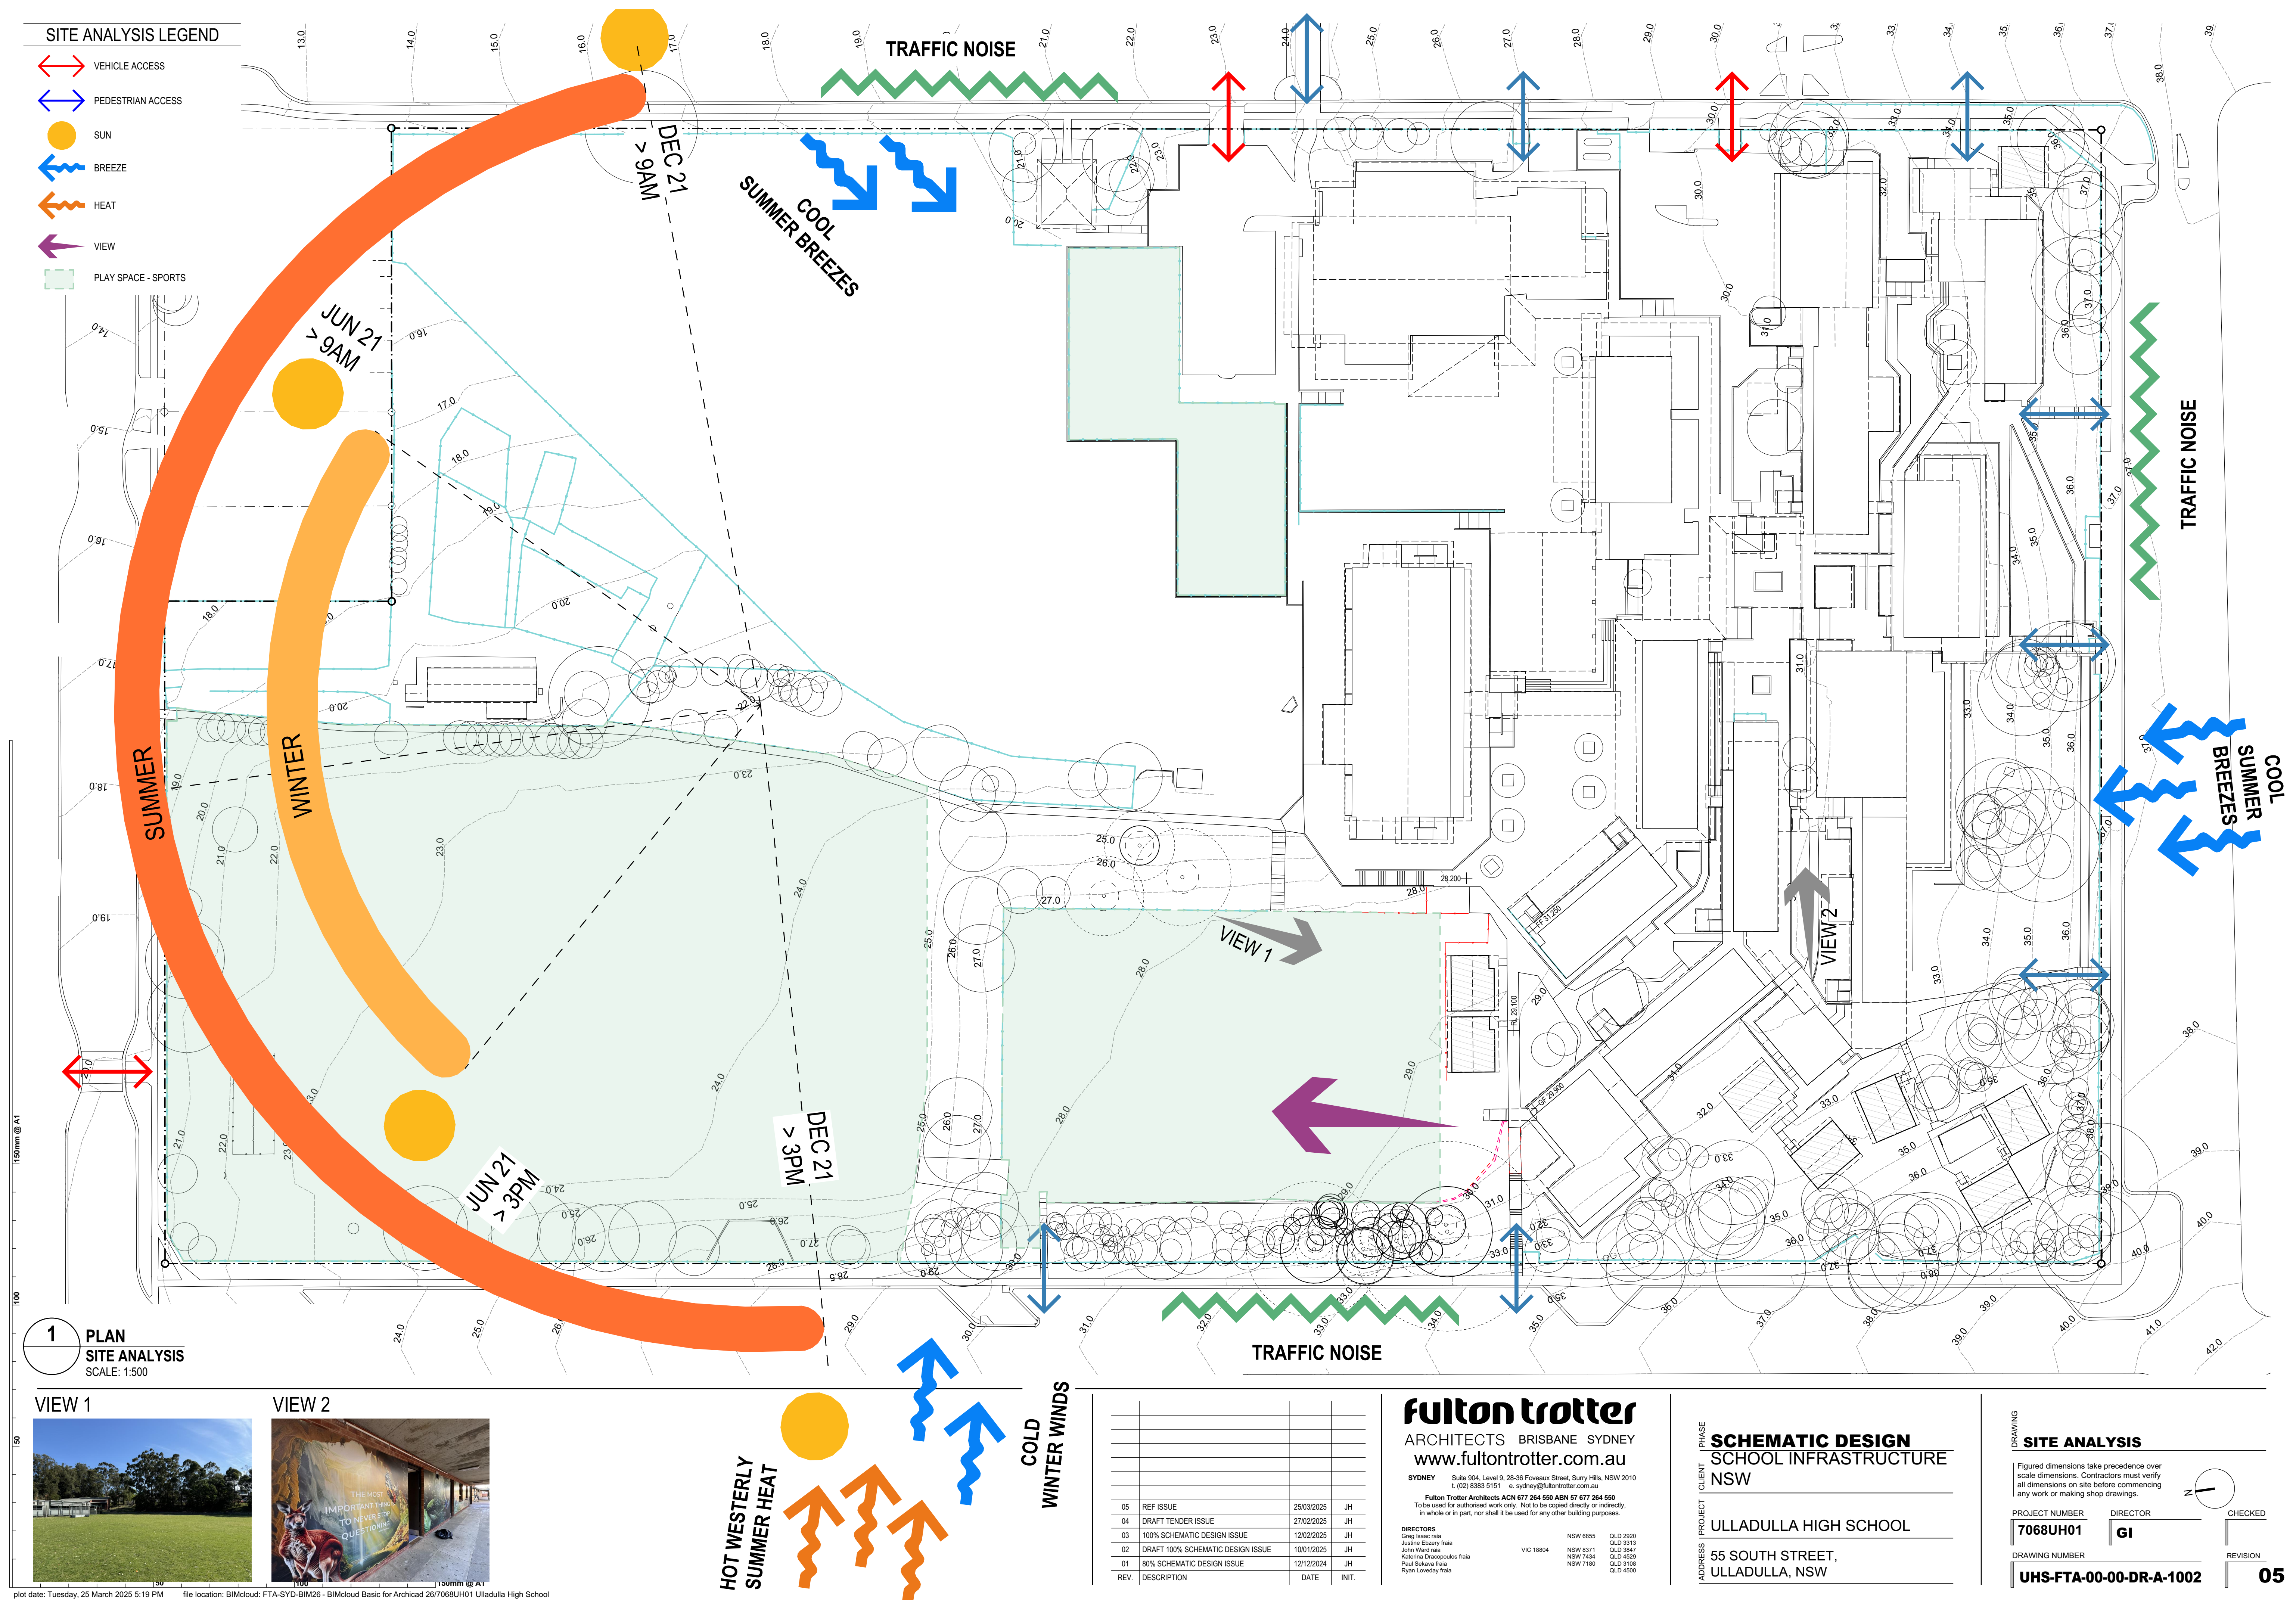

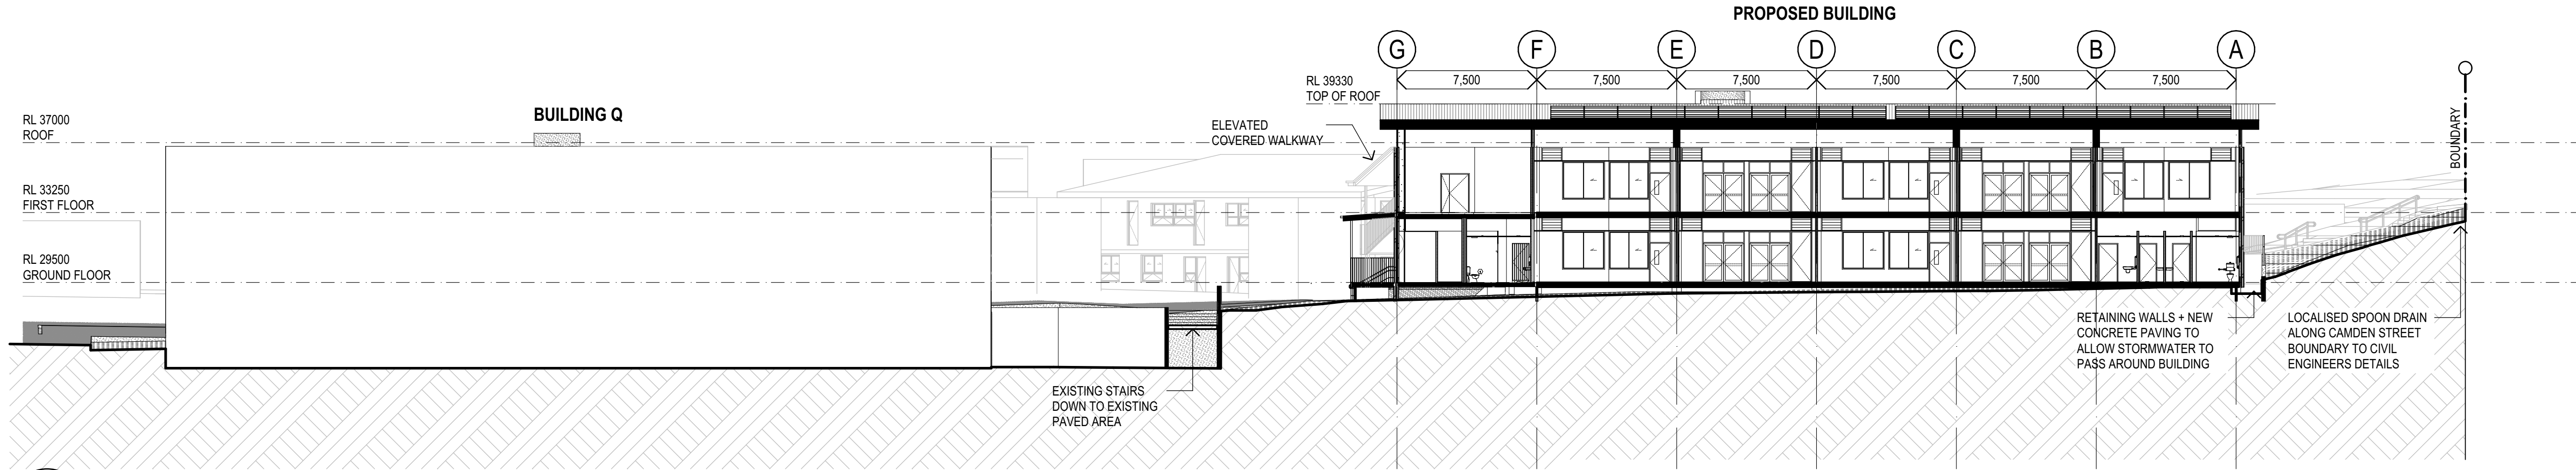

1 SECTION
SITE SECTION A
SCALE: 1:200

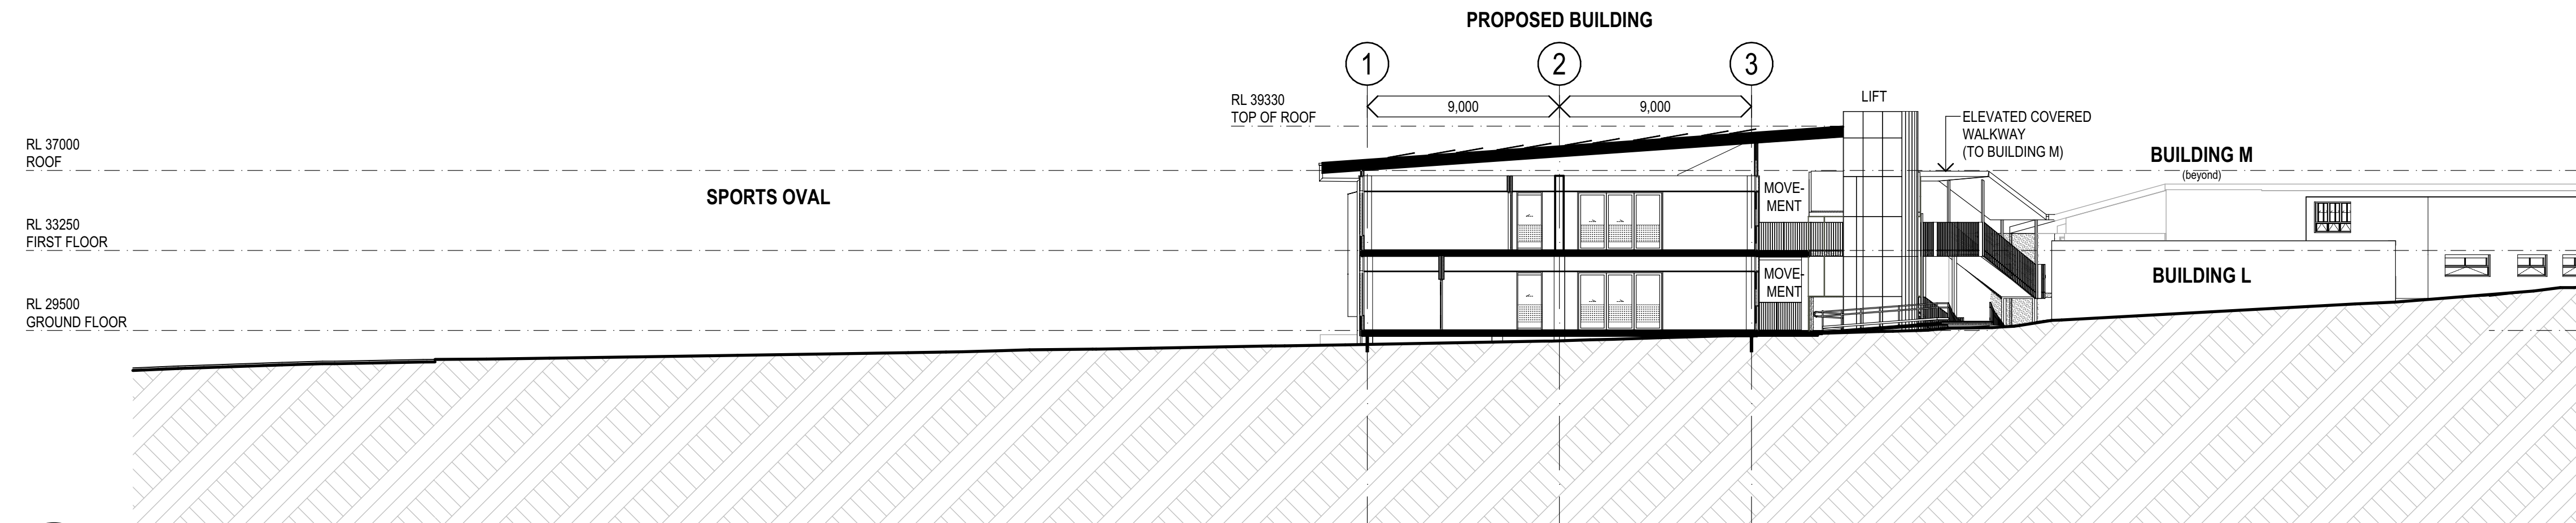

2 SECTION
SITE SECTION B
SCALE: 1:200

150mm @ A1
100
50

REV.	DESCRIPTION	DATE	INIT.
10	REF ISSUE	25/03/2025	JH
09	DRAFT TENDER ISSUE	27/02/2025	JH
08	100% SCHEMATIC DESIGN ISSUE	12/02/2025	JH
07	DRAFT 100% SCHEMATIC DESIGN ISSUE	10/01/2025	JH
06	80% SCHEMATIC DESIGN ISSUE	12/12/2024	JH
05	50% SCHEMATIC DESIGN ISSUE	28/11/2024	JH
04	DRAFT 50% SCHEMATIC DESIGN ISSUE	22/11/2024	JH
03	100% CONCEPT DESIGN ISSUE	11/11/2024	JH
02	CONSULTANT COORDINATION	07/11/2024	JH
01	80% CONCEPT DESIGN ISSUE	18/10/2024	JH

fulton trotter
ARCHITECTS BRISBANE SYDNEY
www.fultontrotter.com.au

SYDNEY Suite 904, Level 9, 28-36 Foveaux Street, Surry Hills, NSW 2010
L (02) 8383 5151 e. sydney@fultontrotter.com.au

Fulton Trotter Architects ACN 677 264 550 ABN 57 677 264 550
To be used for authorised work only. Not to be copied directly or indirectly,
in whole or in part, nor shall it be used for any other building purposes.

DIRECTORS
Greg Isaac nra QLD 2500
Justine Elzary nra QLD 3313
John Ward nra QLD 3847
Katerina Diacopoulos fra QLD 4528
Paul Spivack fra QLD 1108
Ryan Lovetday fra QLD 4500

NSW 6855
NSW 8371
NSW 7434
NSW 7180

VIC 18804

SCHEMATIC DESIGN
SCHOOL INFRASTRUCTURE
NSW


ULLADULLA HIGH SCHOOL

55 SOUTH STREET,
ULLADULLA, NSW


SITE SECTIONS

Figured dimensions take precedence over scale dimensions. Contractors must verify all dimensions on site before commencing any work or making shop drawings.


PROJECT NUMBER	DIRECTOR	CHECKED
7068UH01	GI	
DRAWING NUMBER	REVISION	
UHS-FTA-00-00-DR-A-1201		

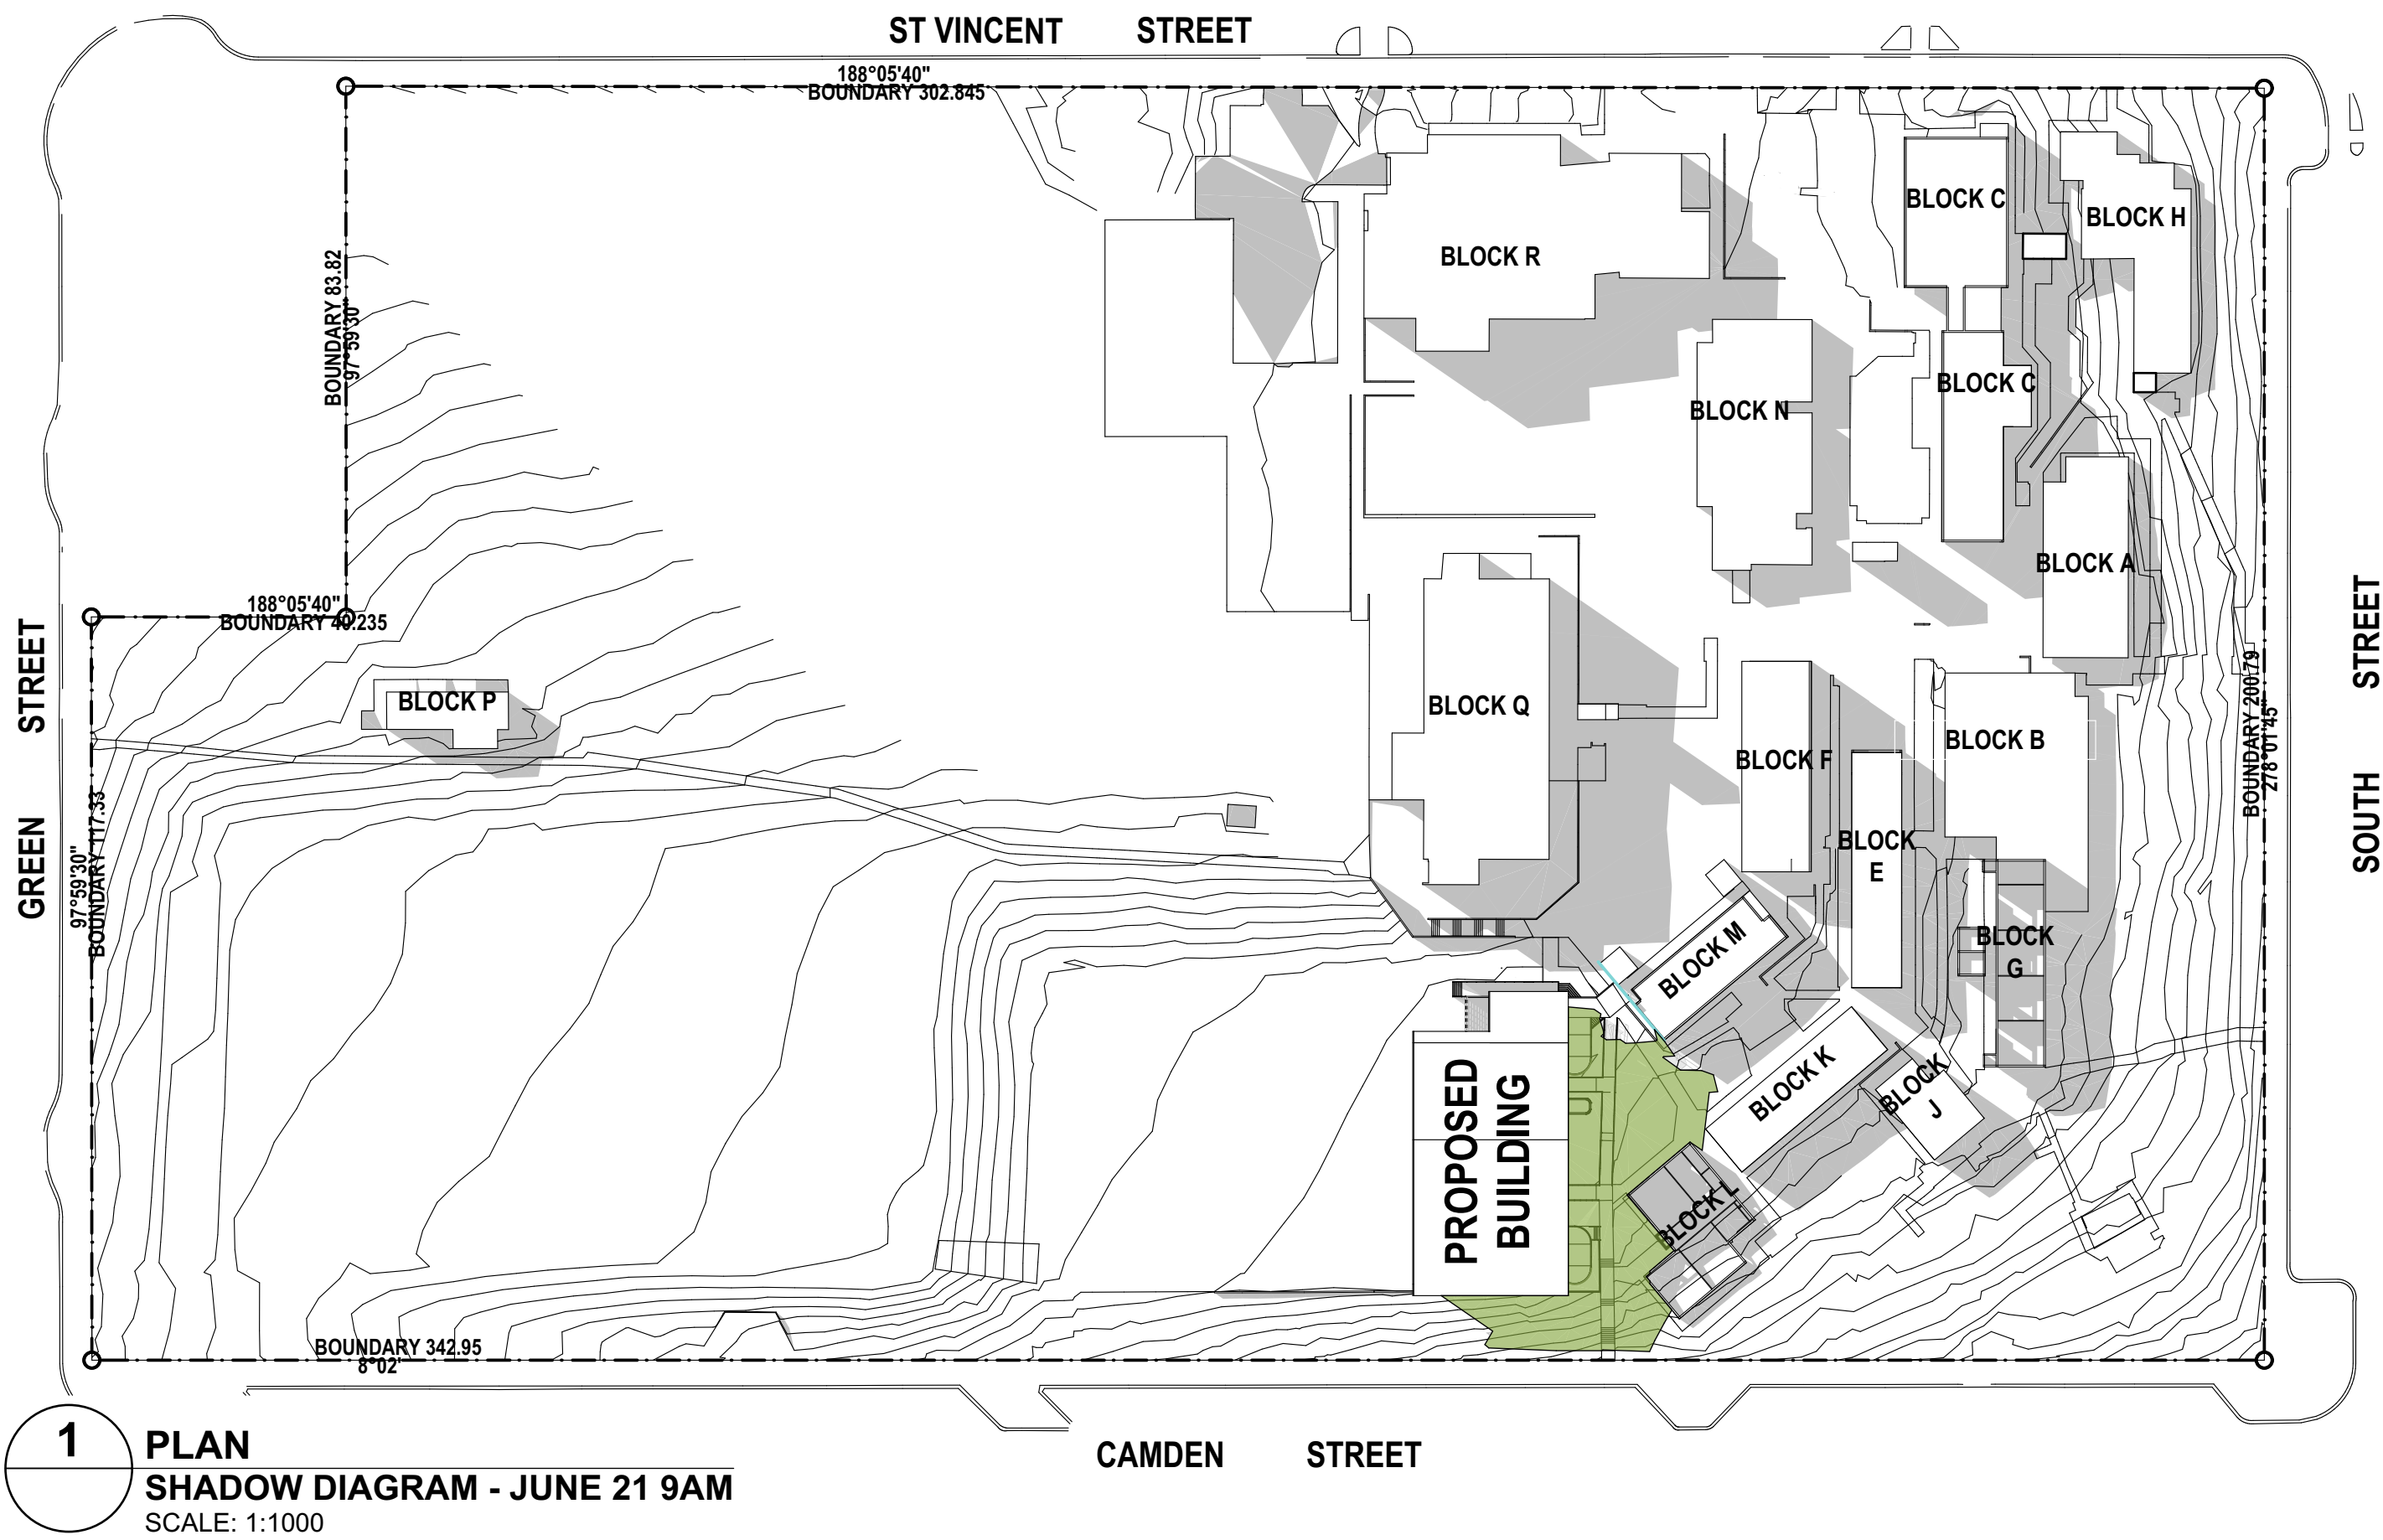


1 **PLAN**
SHADOW DIAGRAM - JUNE 21 9AM
SCALE: 1:1000

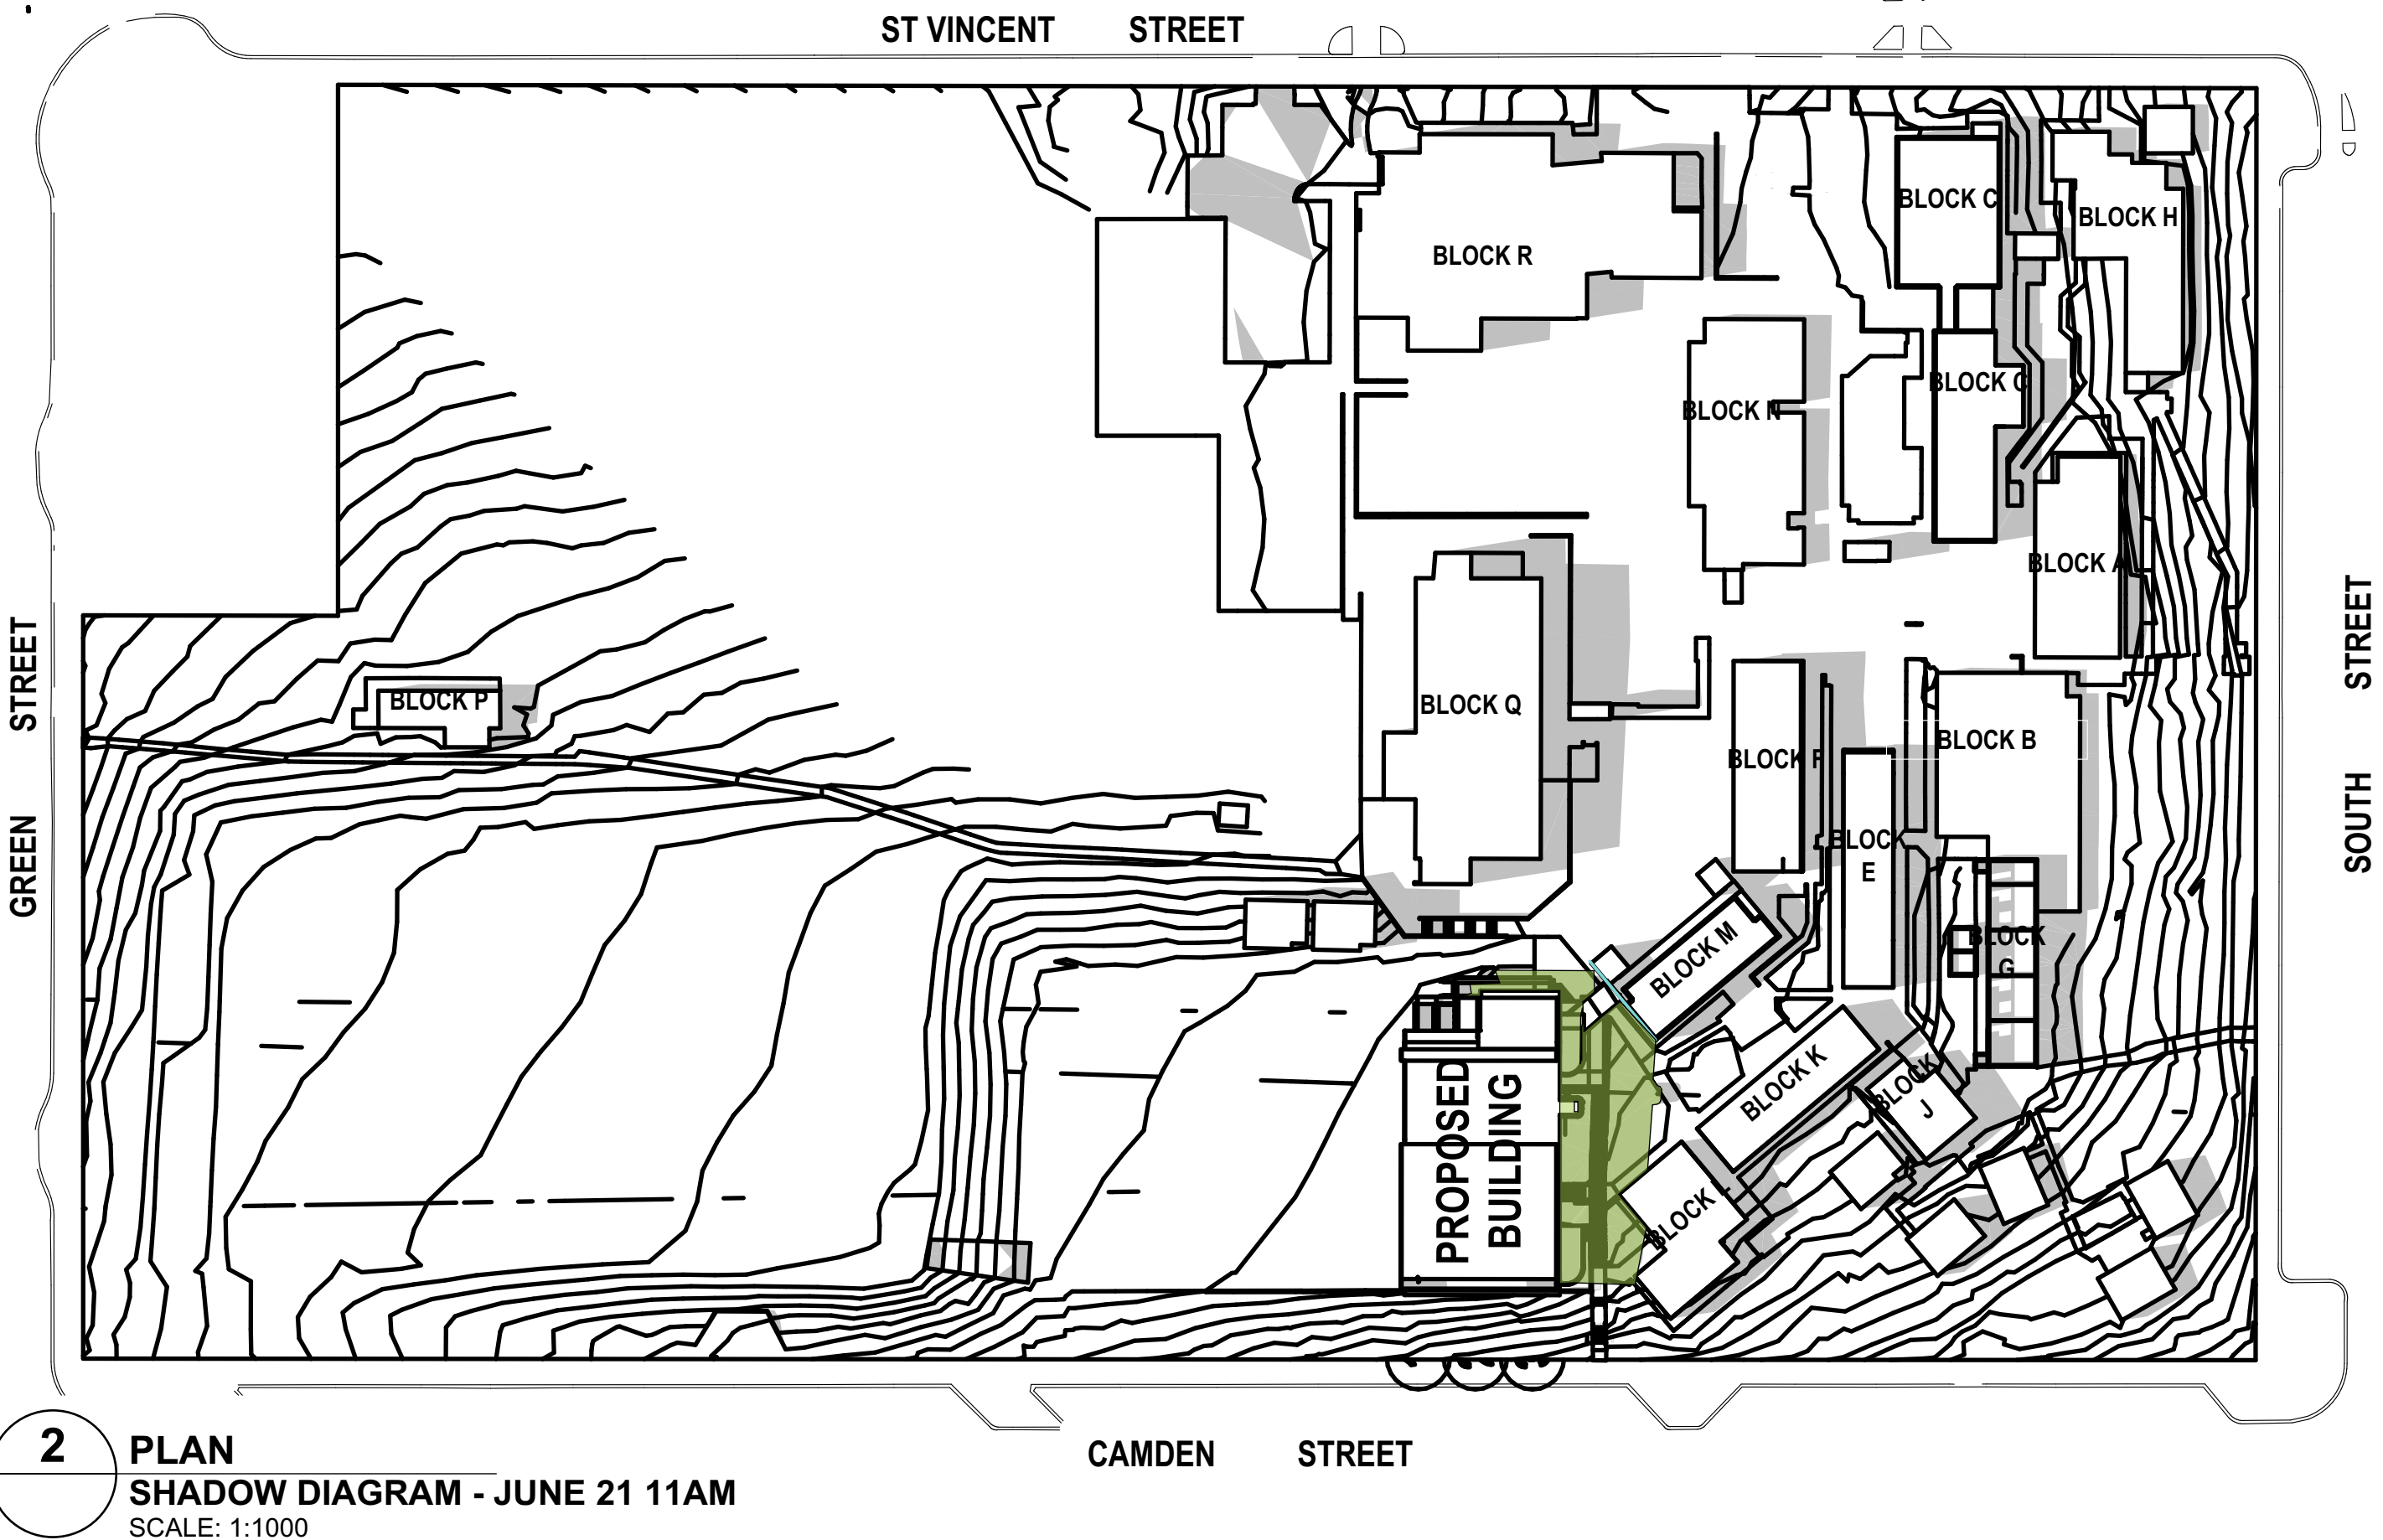

2 **PLAN**
SHADOW DIAGRAM - JUNE 21 11AM
SCALE: 1:1000

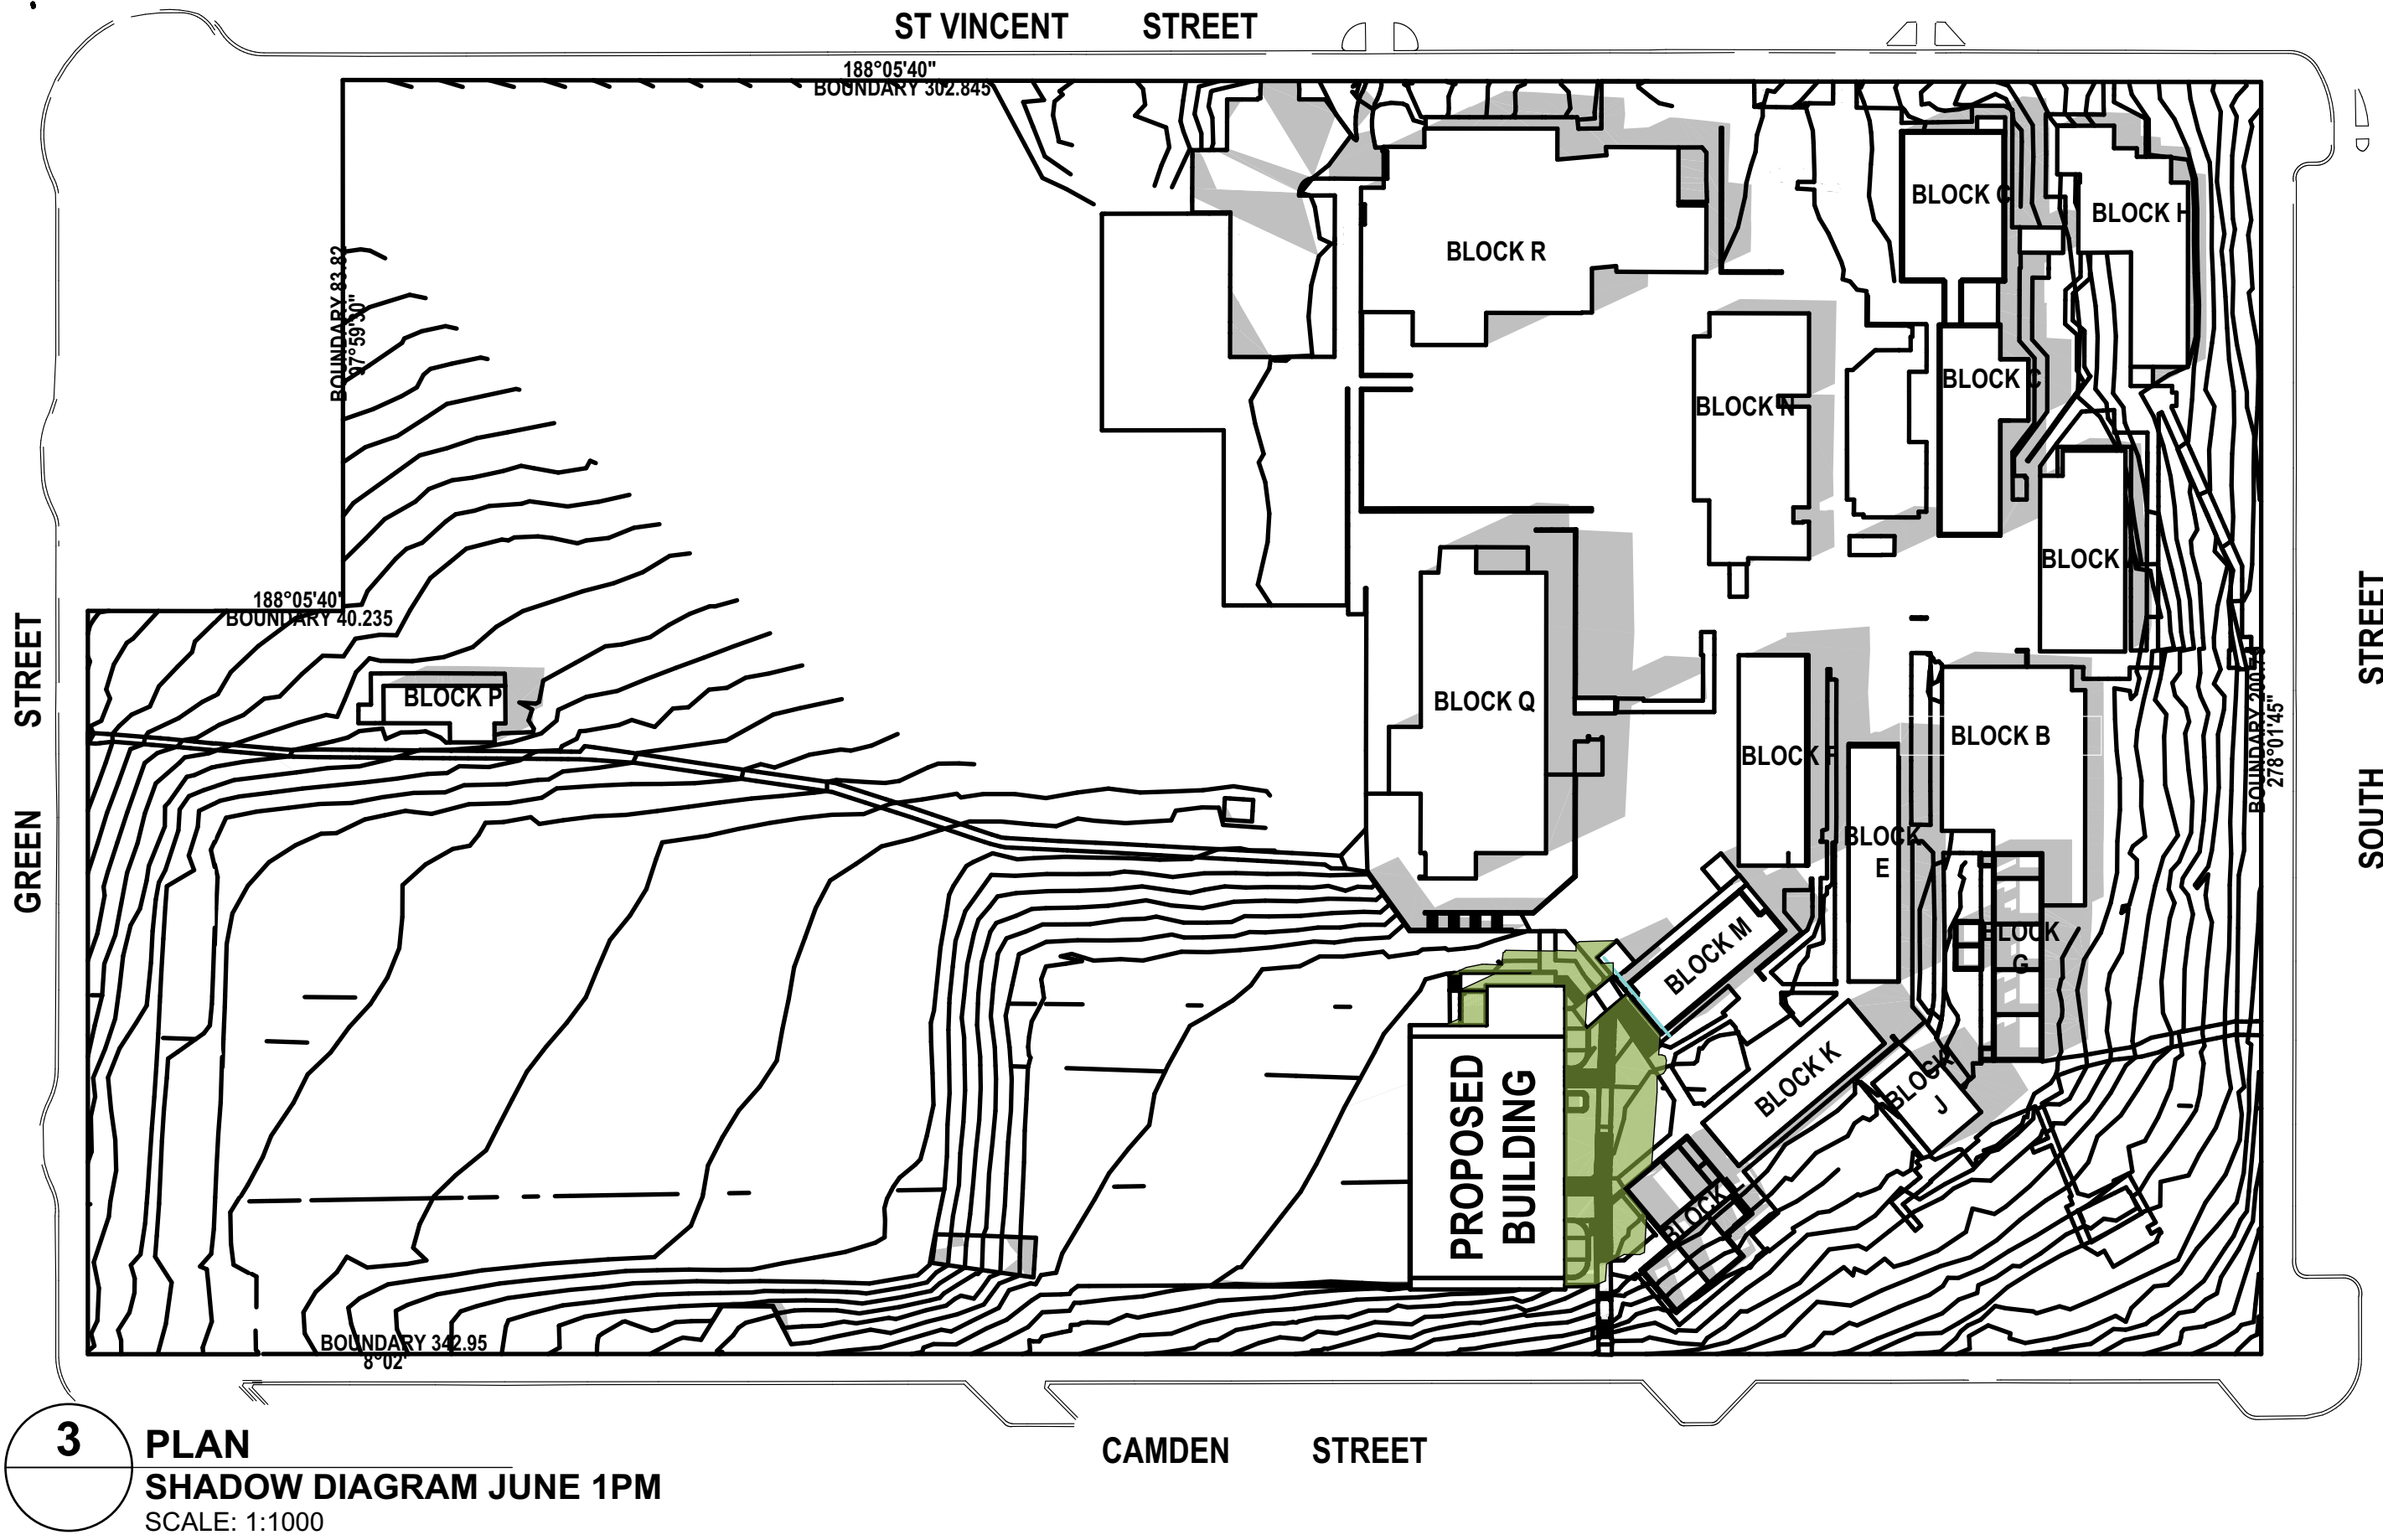

3 **PLAN**
SHADOW DIAGRAM JUNE 1PM
SCALE: 1:1000

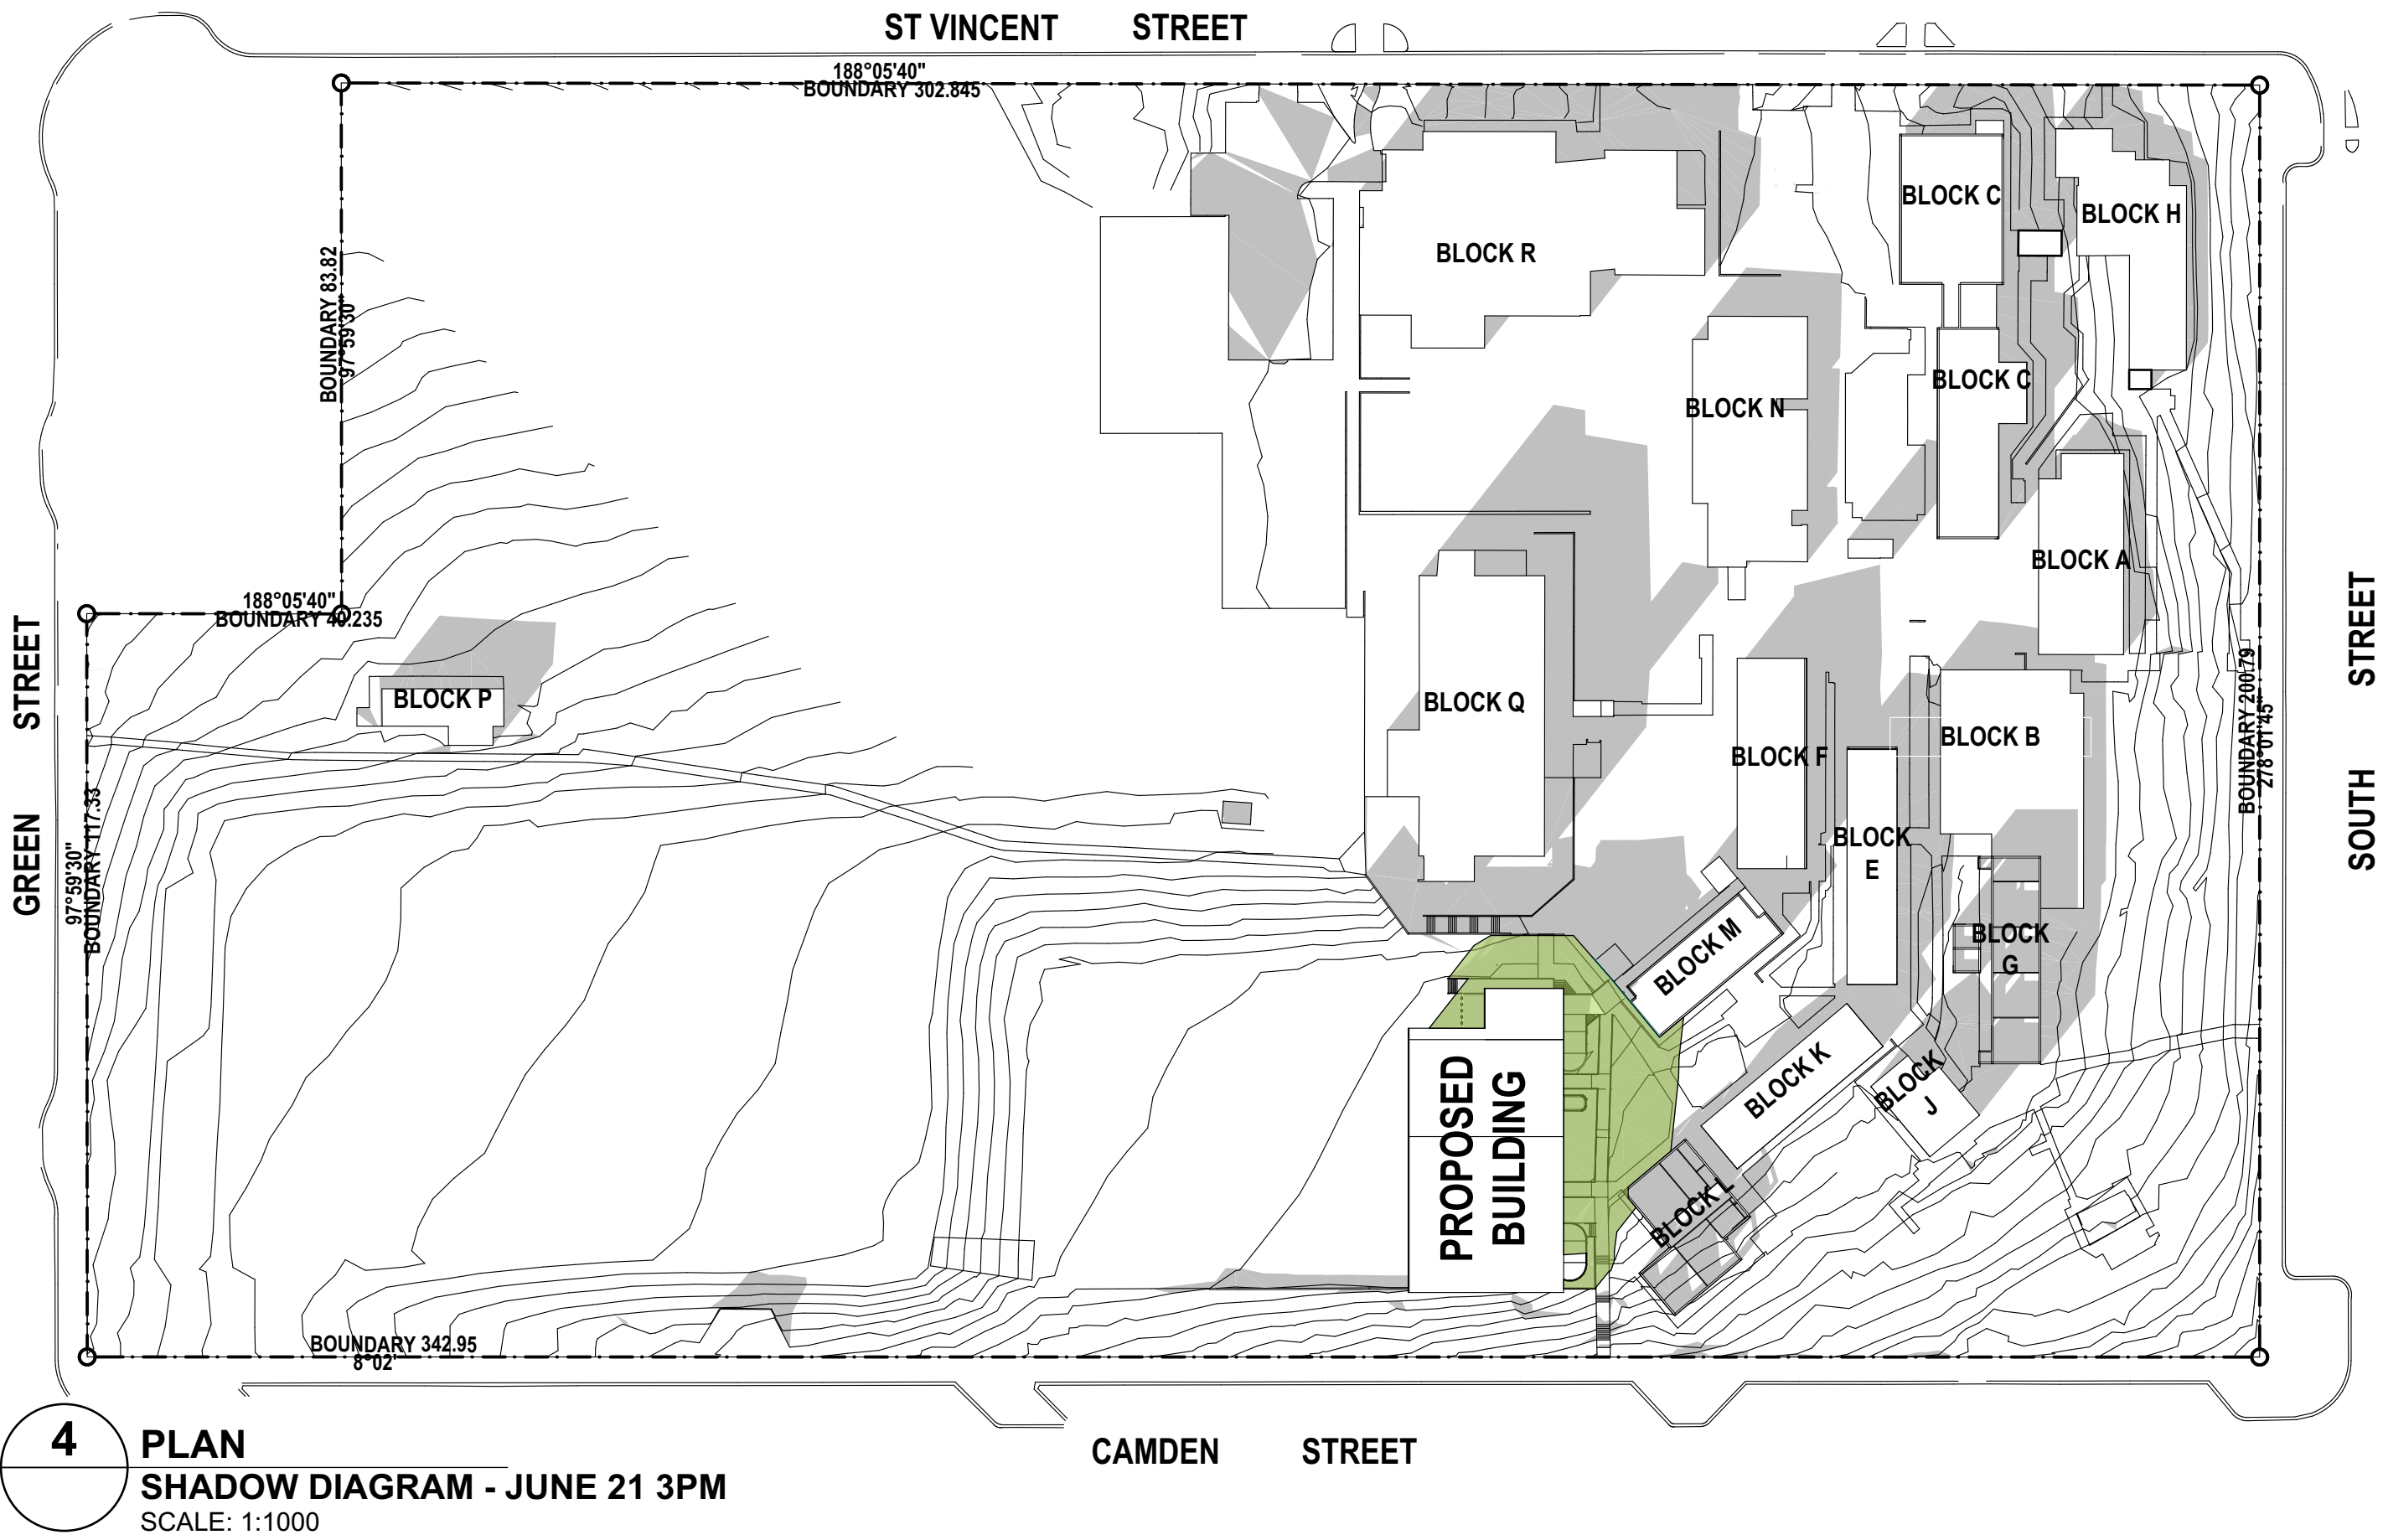

4 **PLAN**
SHADOW DIAGRAM - JUNE 21 3PM
SCALE: 1:1000

SHADOW DIAGRAM LEGEND

- EXISTING SHADOWED AREA
- NEW SHADOWED AREA

REV.	DESCRIPTION	DATE	INIT.
05	REF ISSUE	25/03/2025	JH
04	DRAFT TENDER ISSUE	27/02/2025	JH
03	100% SCHEMATIC DESIGN ISSUE	12/02/2025	JH
02	DRAFT 100% SCHEMATIC DESIGN ISSUE	10/01/2025	JH
01	80% SCHEMATIC DESIGN ISSUE	12/12/2024	JH

fulton trotter

ARCHITECTS BRISBANE SYDNEY
www.fultontrotter.com.au

SYDNEY Suite 904, Level 9, 28-36 Foveaux Street, Surry Hills, NSW 2010
L (02) 8383 5151 e. sydney@fultontrotter.com.au

Fulton Trotter Architects ACN 677 264 550 ABN 57 677 264 550
To be used for authorised work only. Not to be copied directly or indirectly,
in whole or in part, nor shall it be used for any other building purposes.

DIRECTORS
Greg Isaac nra QLD 2920
Justine Eboray nra QLD 3313
John Ward nra QLD 3847
Katerina Diacopoulos fra QLD 4528
Paul Siskawa fra QLD 1108
Ryan Lovetday fra QLD 4500

SCHEMATIC DESIGN SCHOOL INFRASTRUCTURE NSW

ULLADULLA HIGH SCHOOL

55 SOUTH STREET,
ULLADULLA, NSW

SHADOW DIAGRAMS

Figured dimensions take precedence over scale dimensions. Contractors must verify all dimensions on site before commencing any work or making shop drawings.

PROJECT NUMBER
7068UH01





DIRECTOR
GI

DRAWING NUMBER
UHS-FTA-00-00-DR-A-1301

CHECKED

REVISION

05

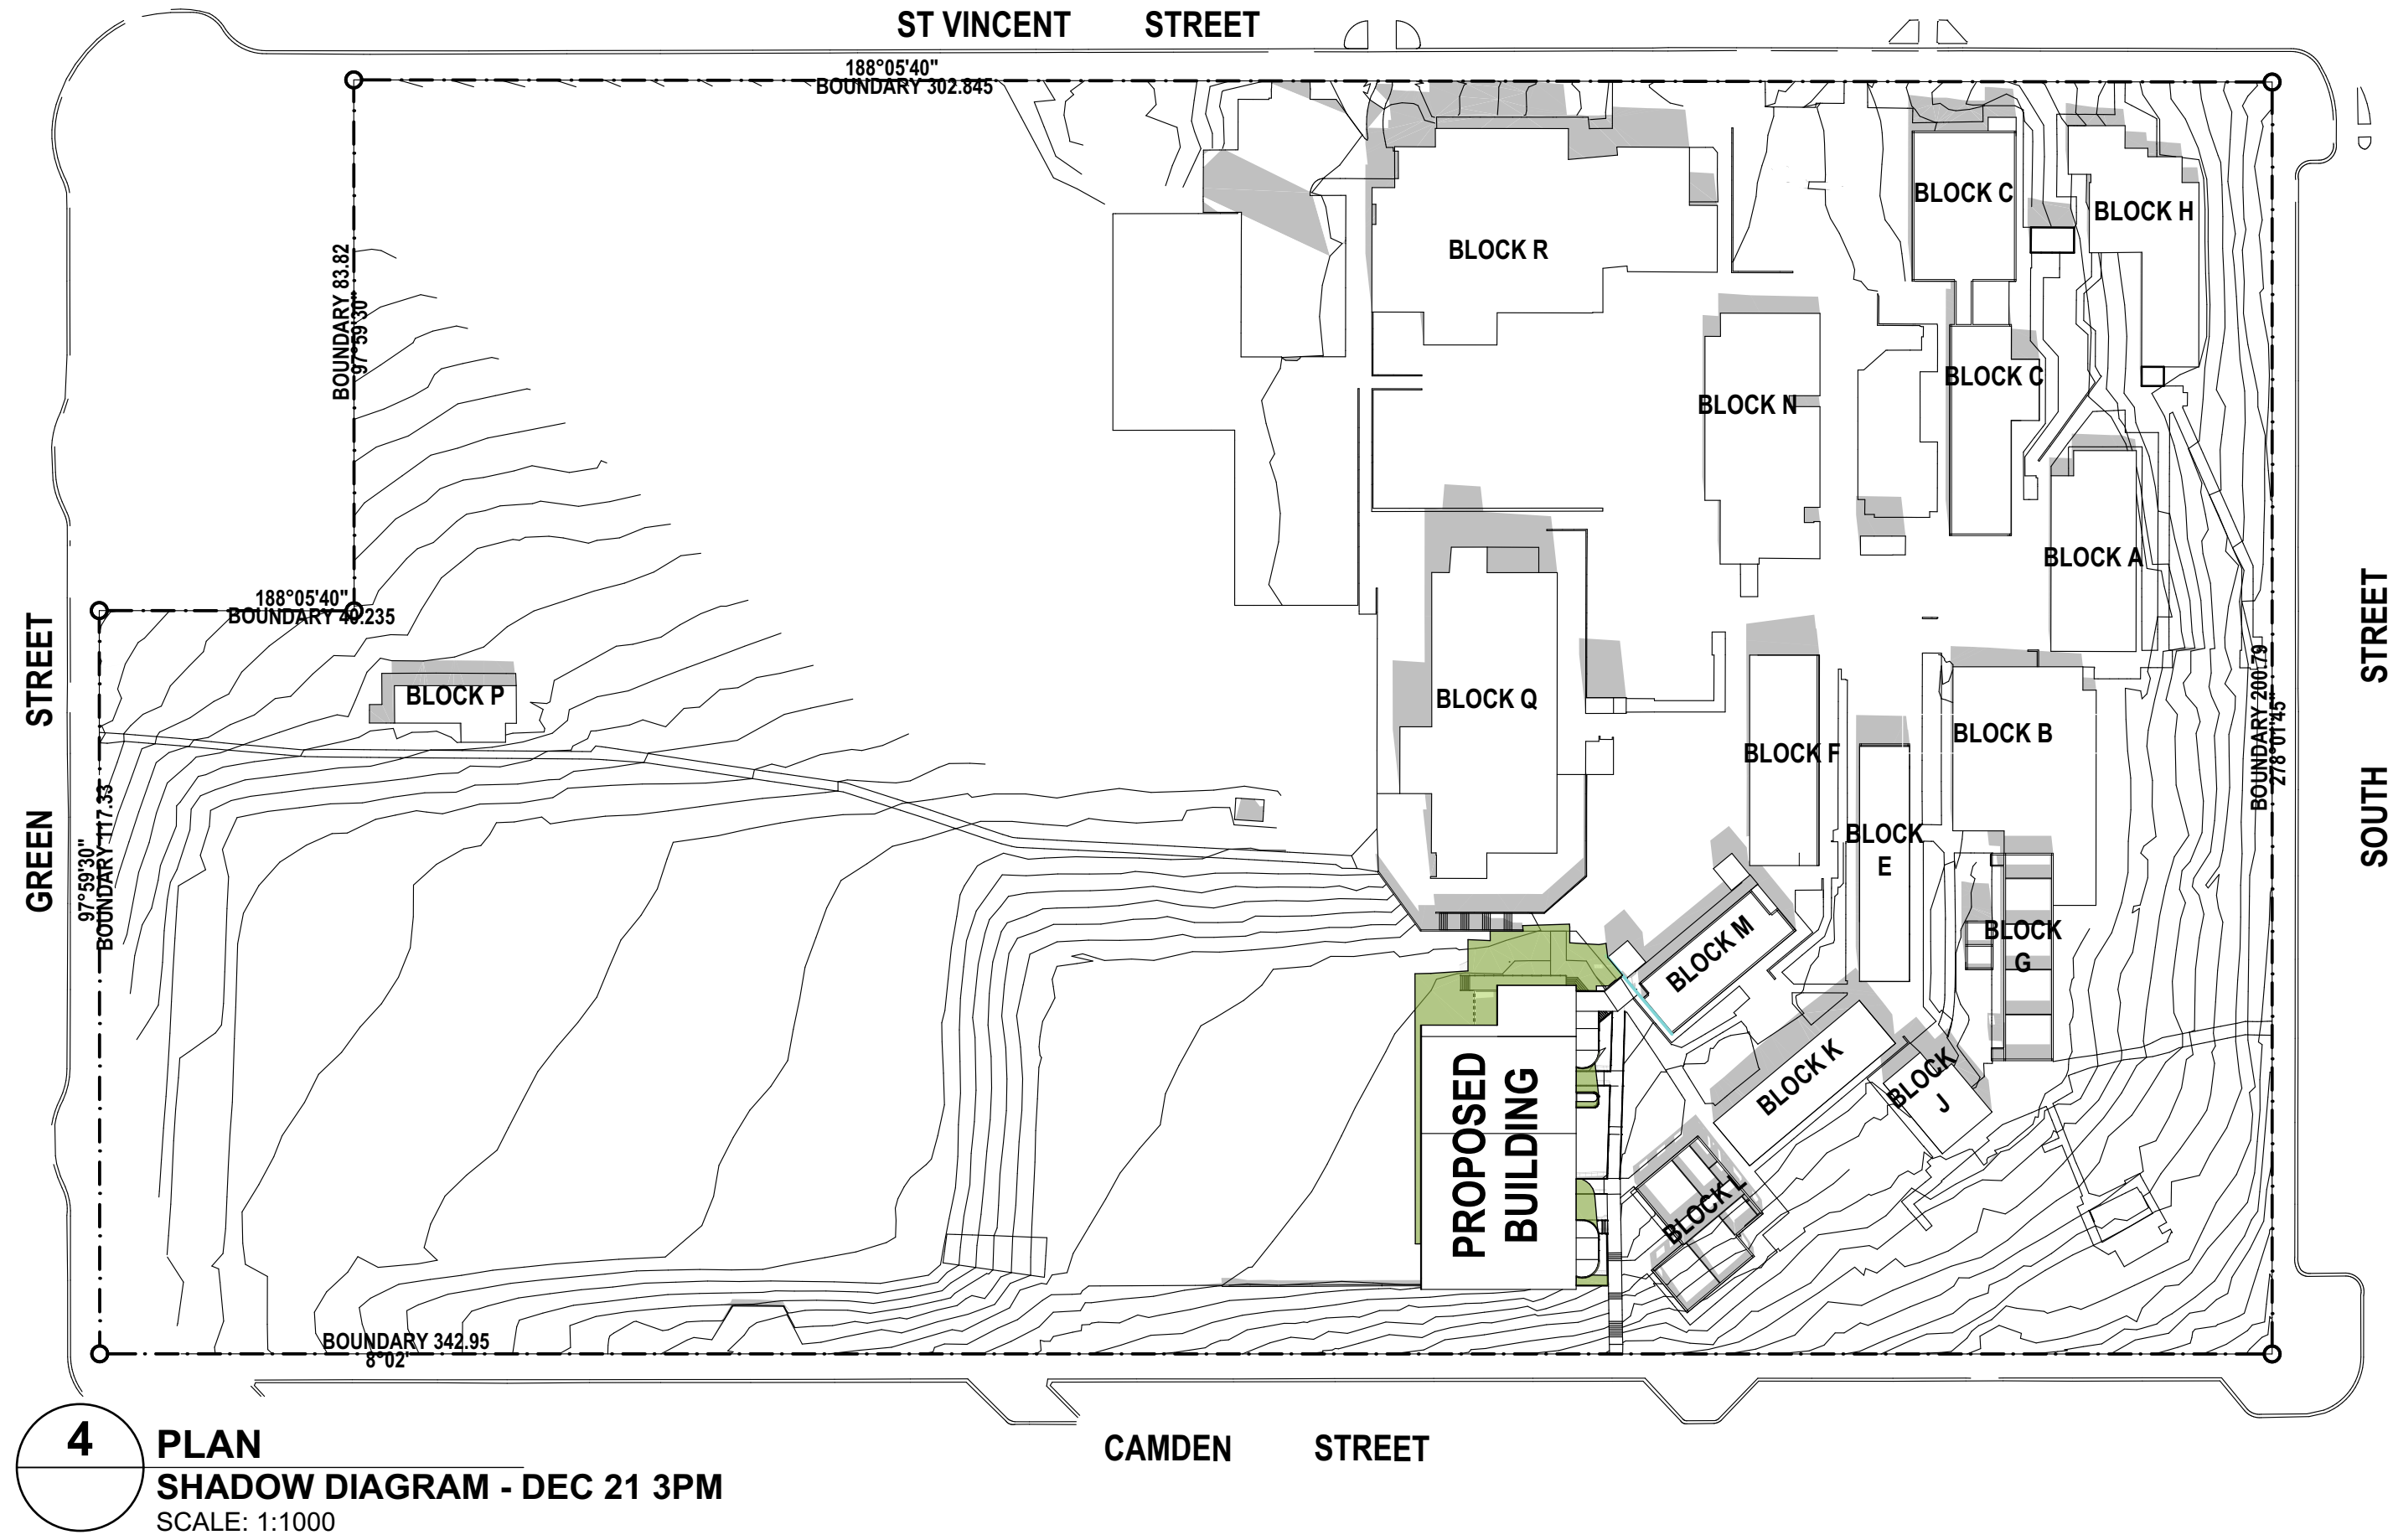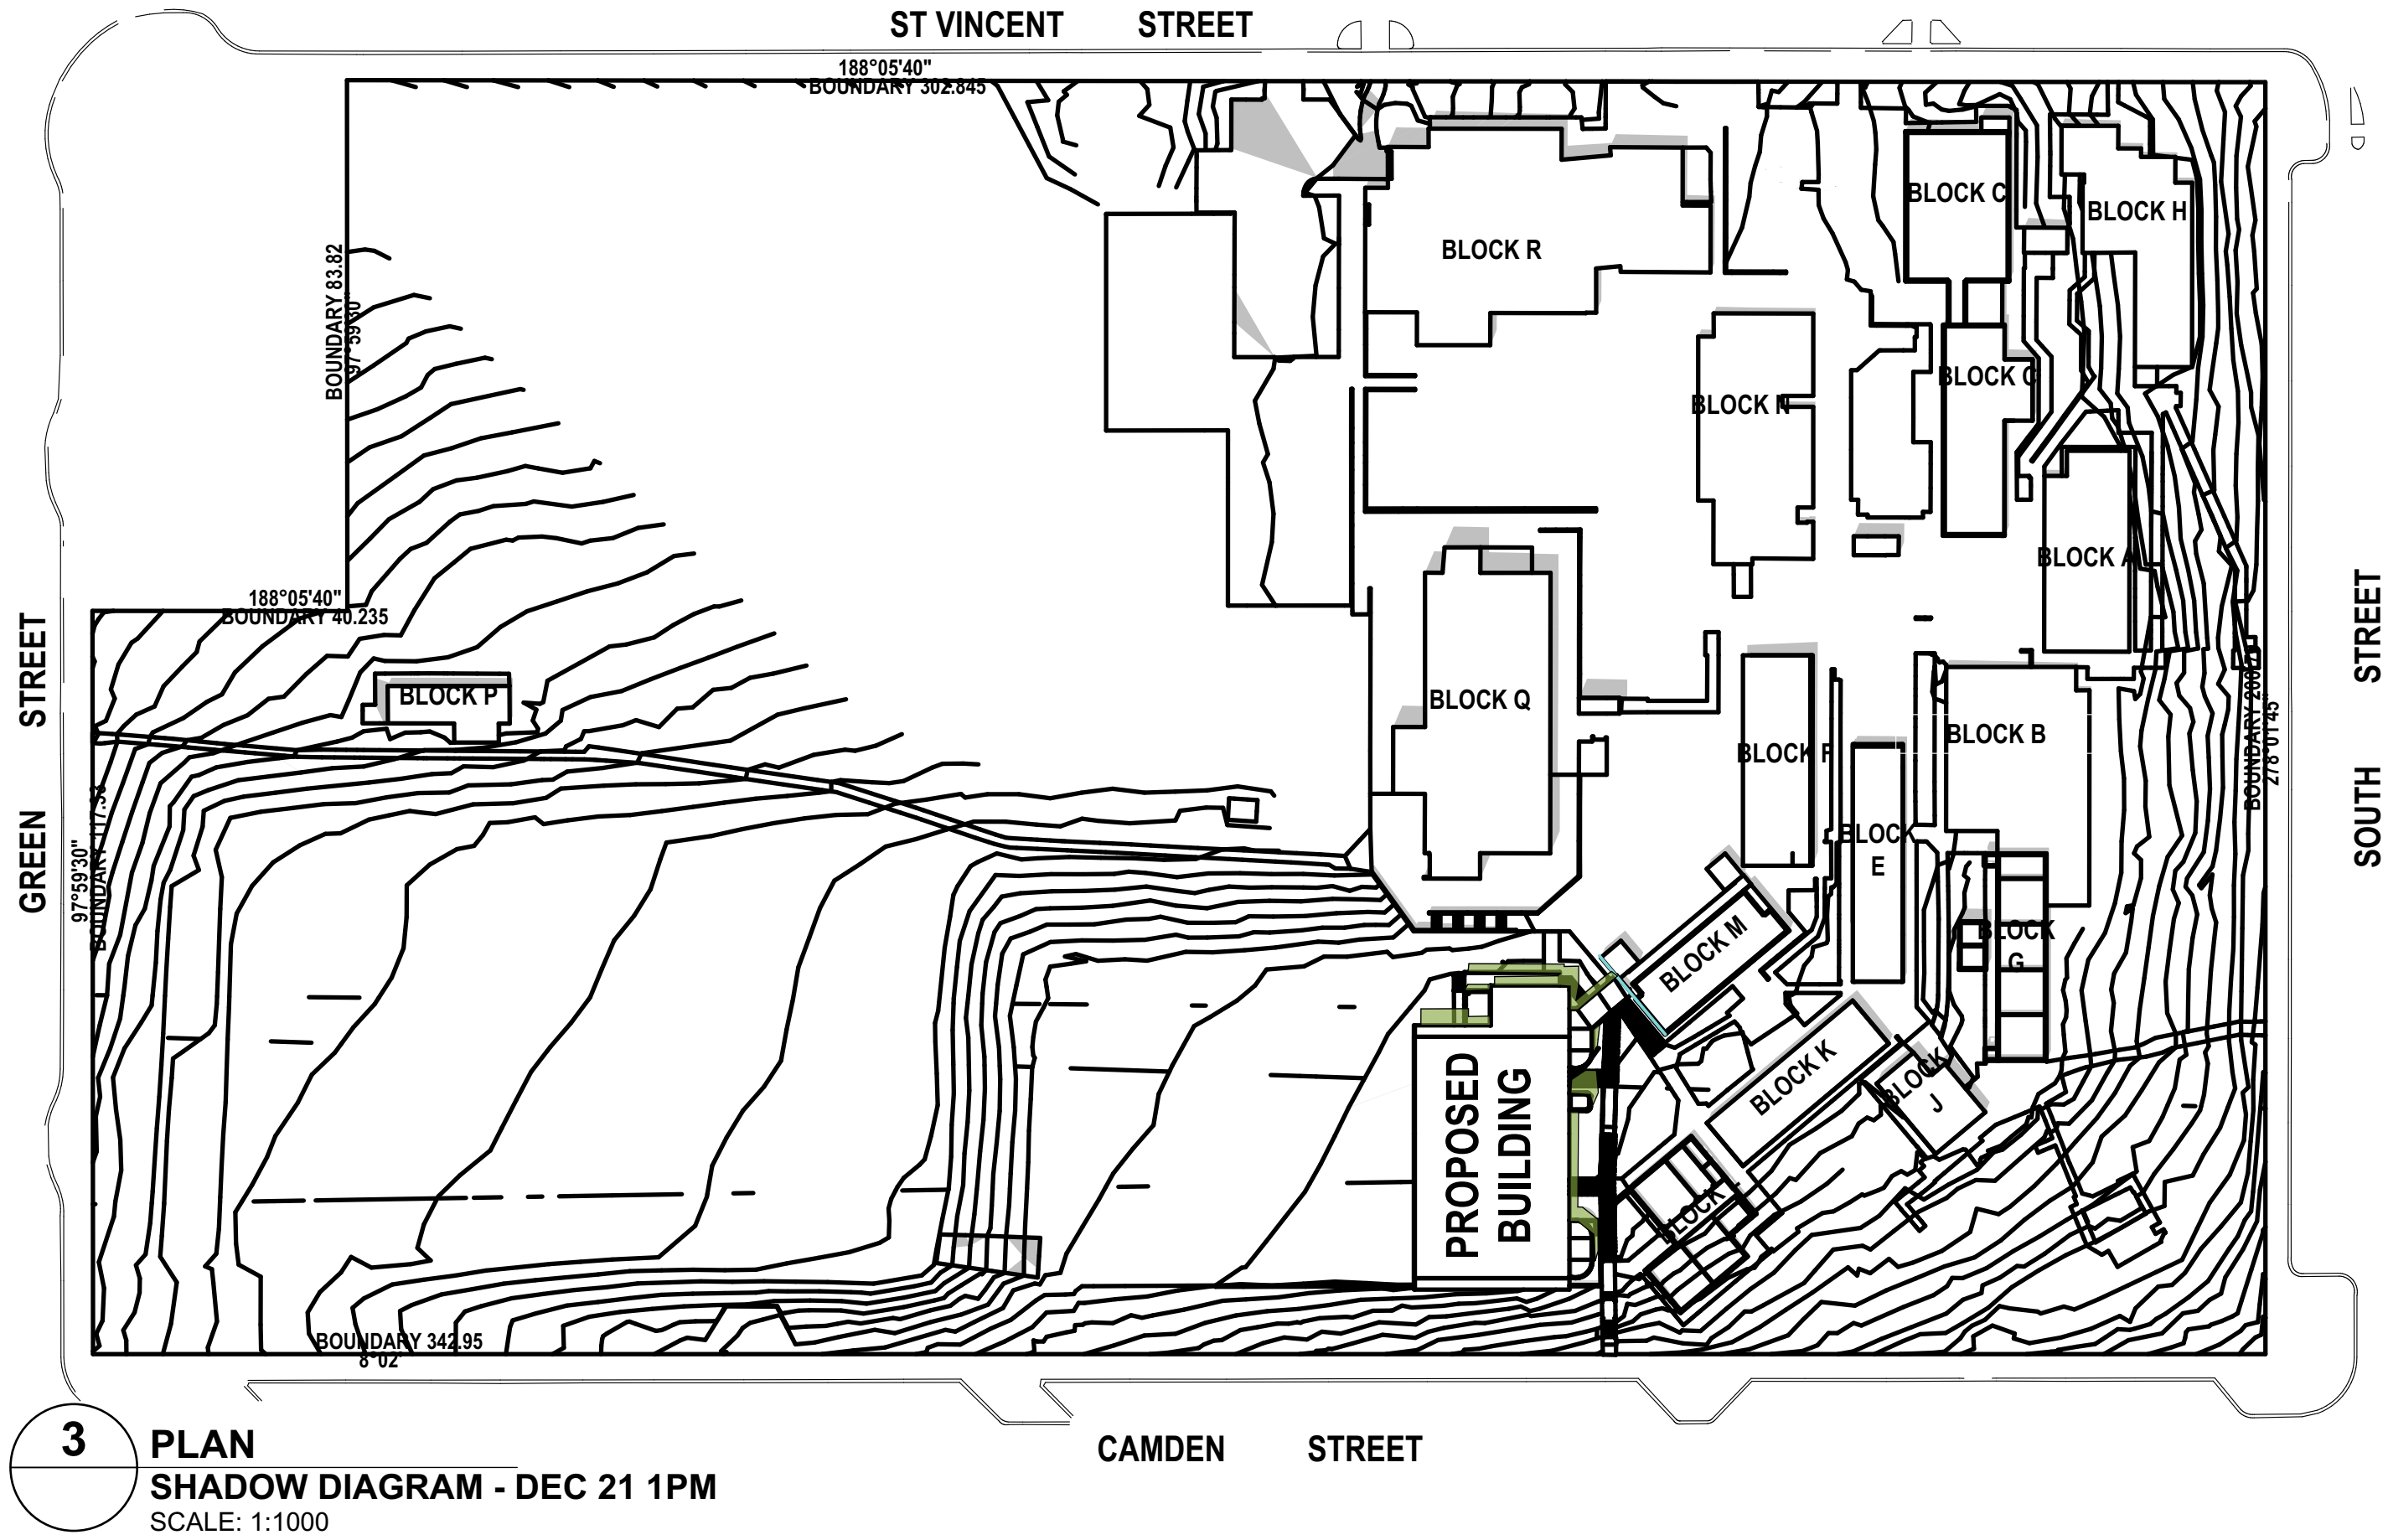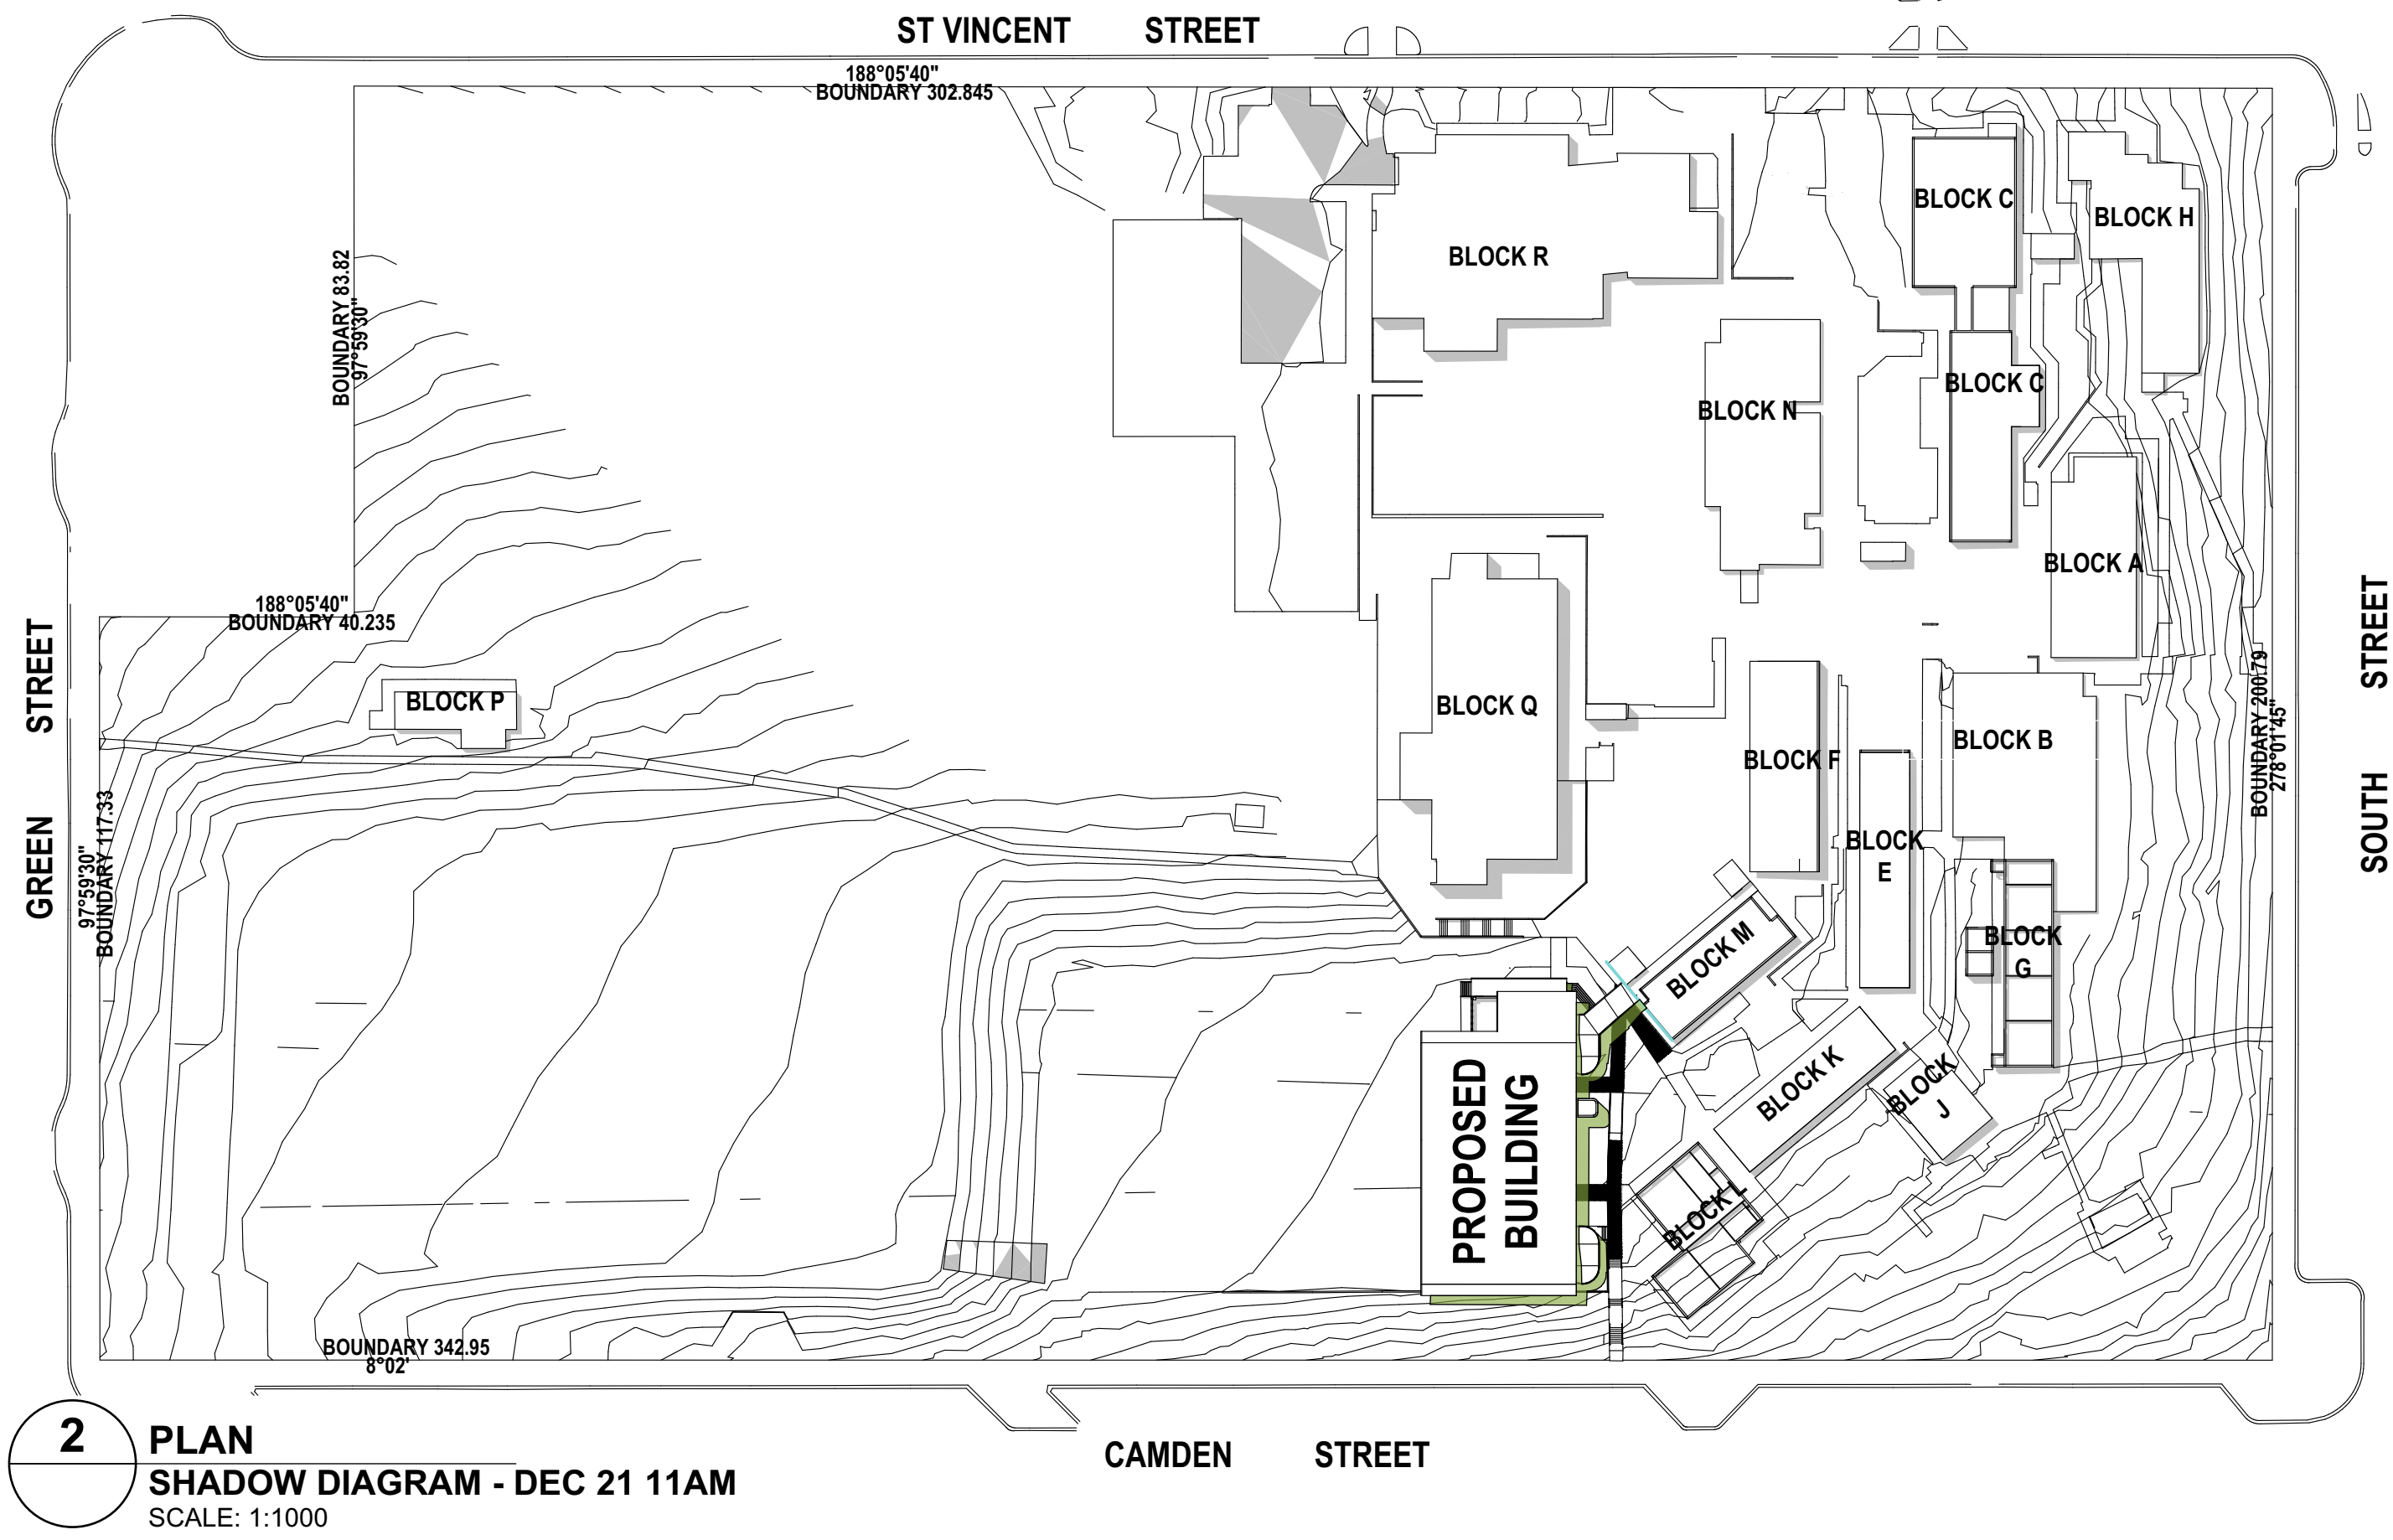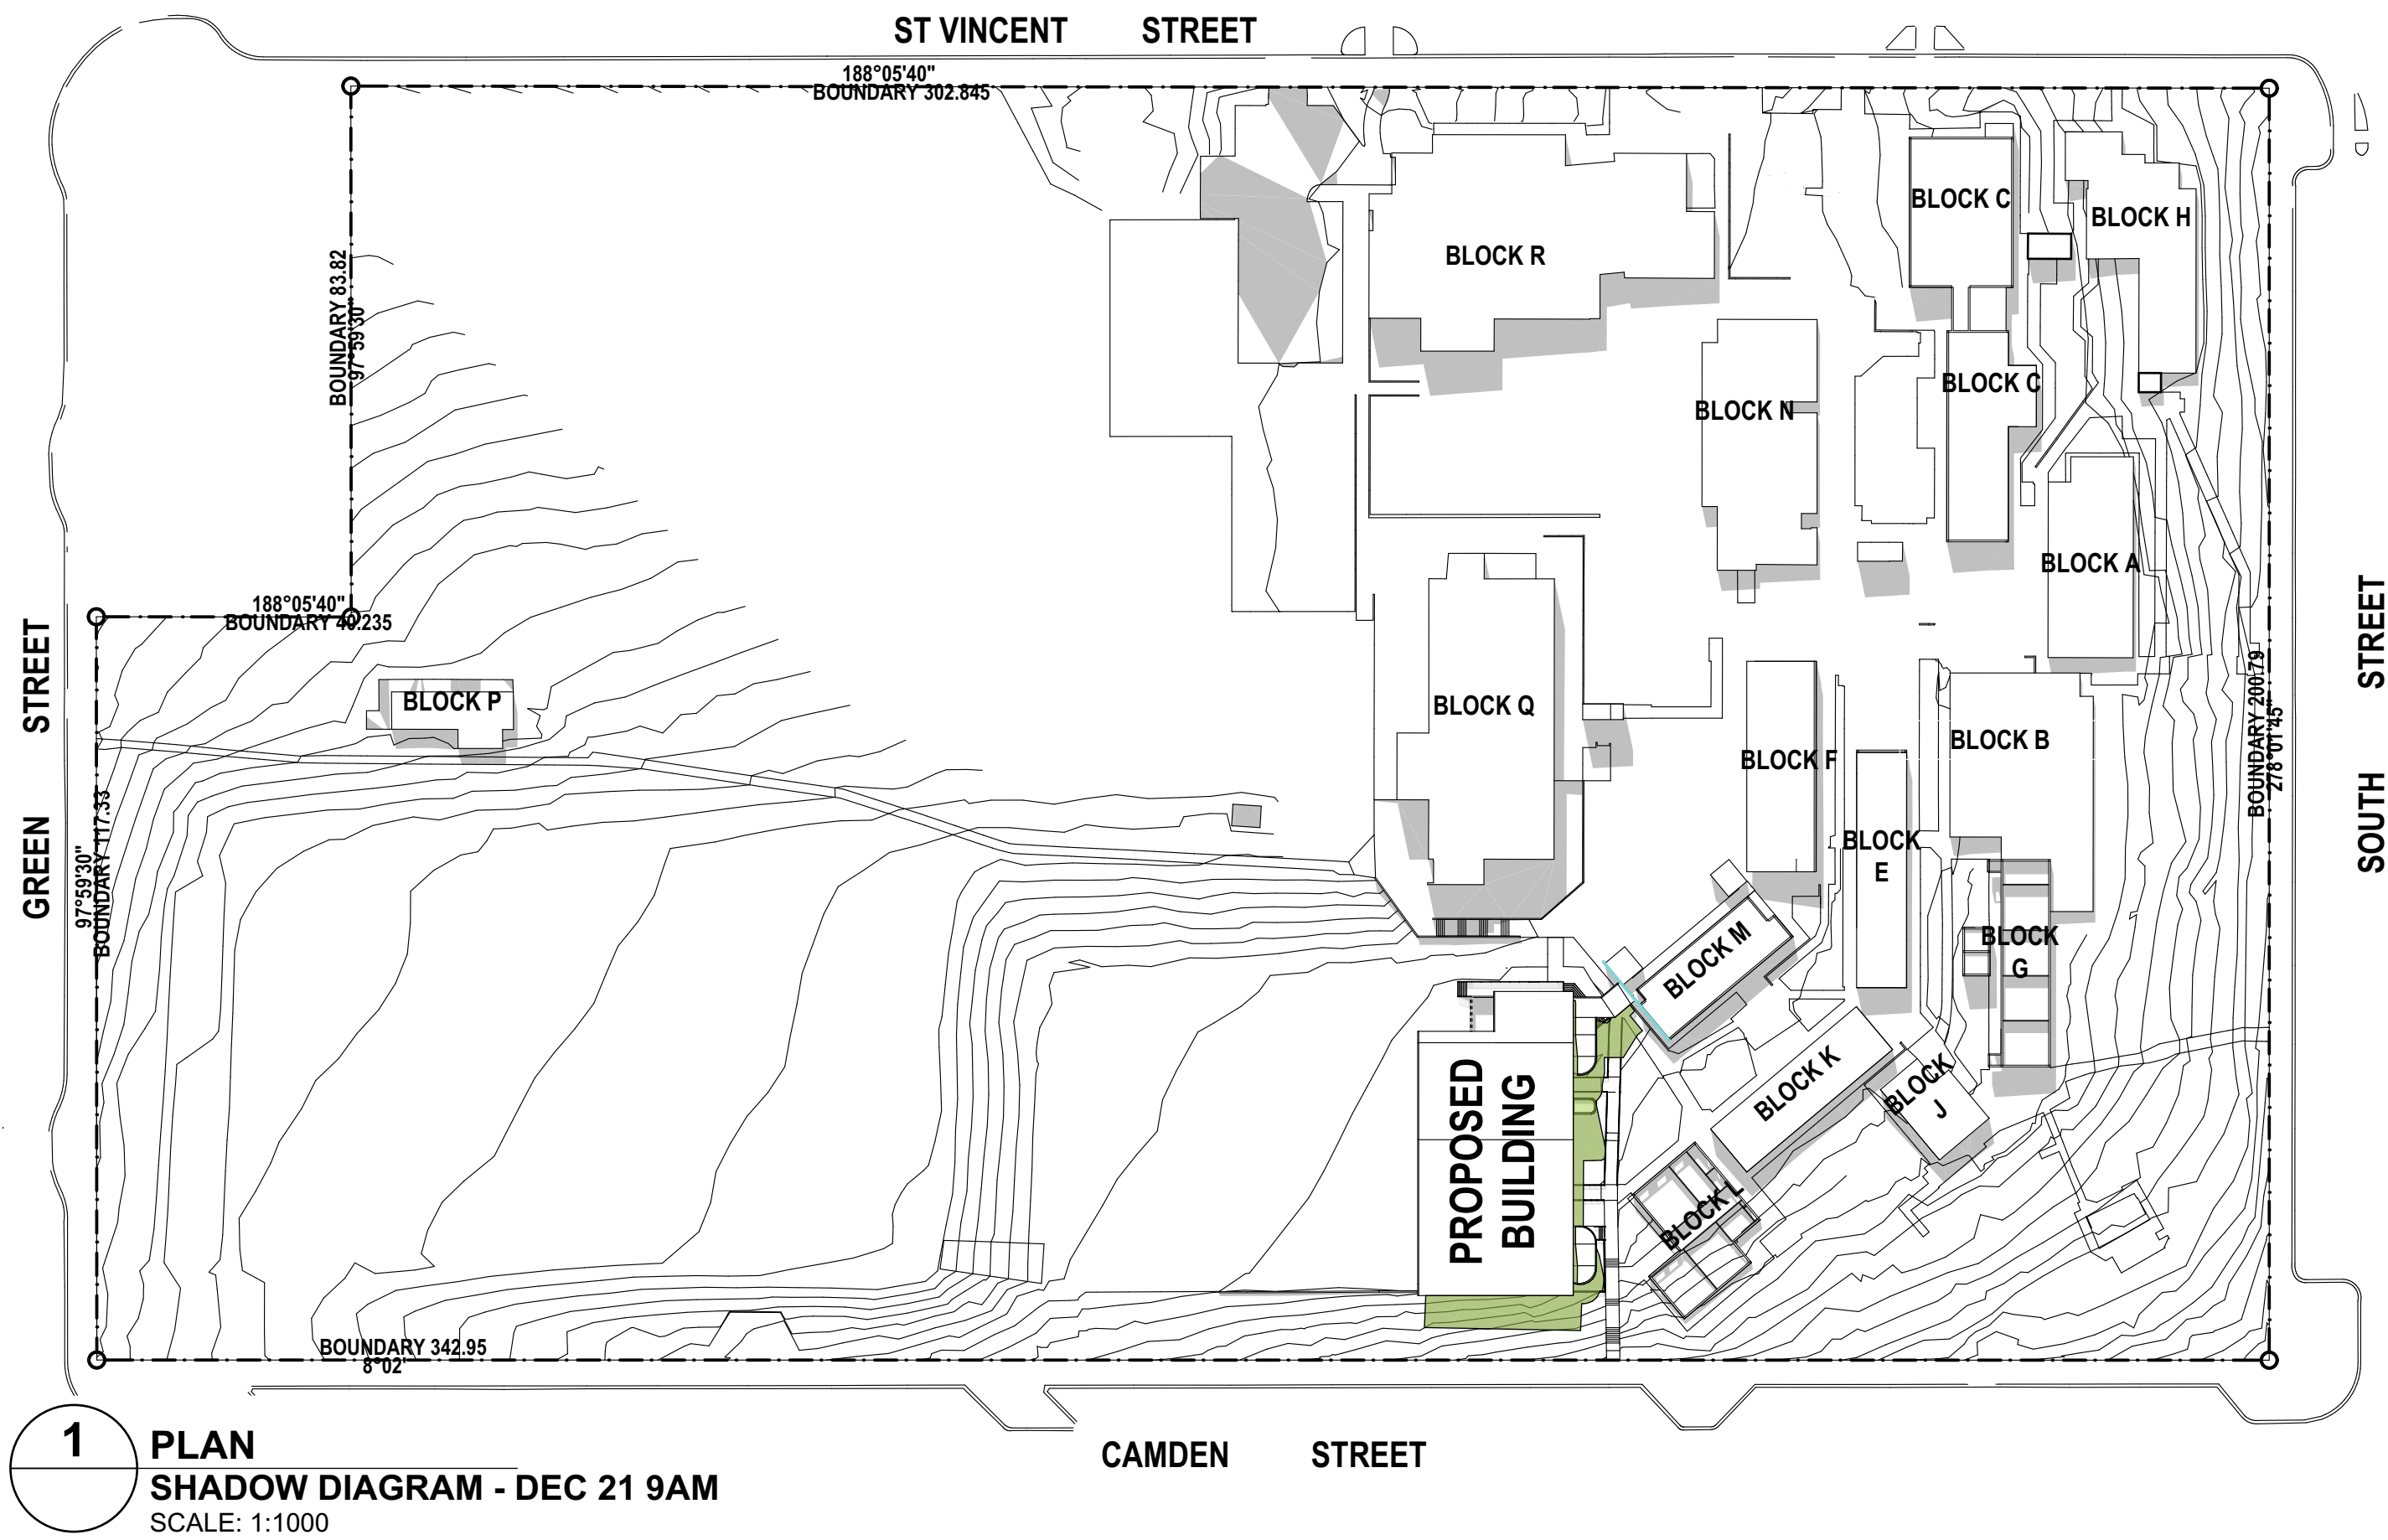

SHADOW DIAGRAM LEGEND

- EXISTING SHADOWED AREA
NEW SHADOWED AREA

REV.	DESCRIPTION	DATE	INIT.
05	REF ISSUE	25/03/2025	JH
04	DRAFT TENDER ISSUE	27/02/2025	JH
03	100% SCHEMATIC DESIGN ISSUE	12/02/2025	JH
02	DRAFT 100% SCHEMATIC DESIGN ISSUE	10/01/2025	JH
01	80% SCHEMATIC DESIGN ISSUE	12/12/2024	JH

fulton trotter

ARCHITECTS BRISBANE SYDNEY
www.fultontrotter.com.au

SYDNEY Suite 904, Level 9, 28-36 Foveaux Street, Surry Hills, NSW 2010
L (02) 8383 5151 e. sydney@fultontrotter.com.au

Fulton Trotter Architects ACN 677 264 550 ABN 57 677 264 550
To be used for authorised work only. Not to be copied directly or indirectly,
in whole or in part, nor shall it be used for any other building purposes.

DIRECTORS
Greg Isaac rae NSW 6855 QLD 2920
Justine Ewary fraa QLD 3313
John Ward rae NSW 8371 QLD 3847
Katerina Diacopoulos fraa NSW 7434 QLD 4528
Paul Schone fraa VIC 1804 NSW 7180 QLD 1108
Ryan Lovetay fraa QLD 4500

SCHEMATIC DESIGN
SCHOOL INFRASTRUCTURE
NSW

ULLADULLA HIGH SCHOOL

55 SOUTH STREET,
ULLADULLA, NSW


SHADOW DIAGRAMS

Figured dimensions take precedence over
scale dimensions. Contractors must verify
all dimensions on site before commencing
any work or making shop drawings.

PROJECT NUMBER DIRECTOR
7068UH01 GI

DRAWING NUMBER
UHS-FTA-00-00-DR-A-1302

SITE PLAN LEGEND	
	BOUNDARY LINE
	EXISTING CONTOUR
	FENCE LINE
	EXISTING TREE
	DEMOLISHED TREE
	PROPOSED TREE - REFER TO LANDSCAPE ARCHITECTS DOCUMENTATION
	EXISTING HARD SURFACE
	NEW HARD SURFACE
	EXISTING BUILDING
	LINE OF ROOF ABOVE
	DEMOLISHED BUILDING
	GENERAL LEARNING SPACE
	SUPPORT LEARNING UNIT (FIRST FLOOR ONLY)
	ELP ELECTRICAL POLE
	SWP STORM WATER PIT
	SIC SEWER INSPECTION CHAMBER
	CP COMMUNICATIONS PIT

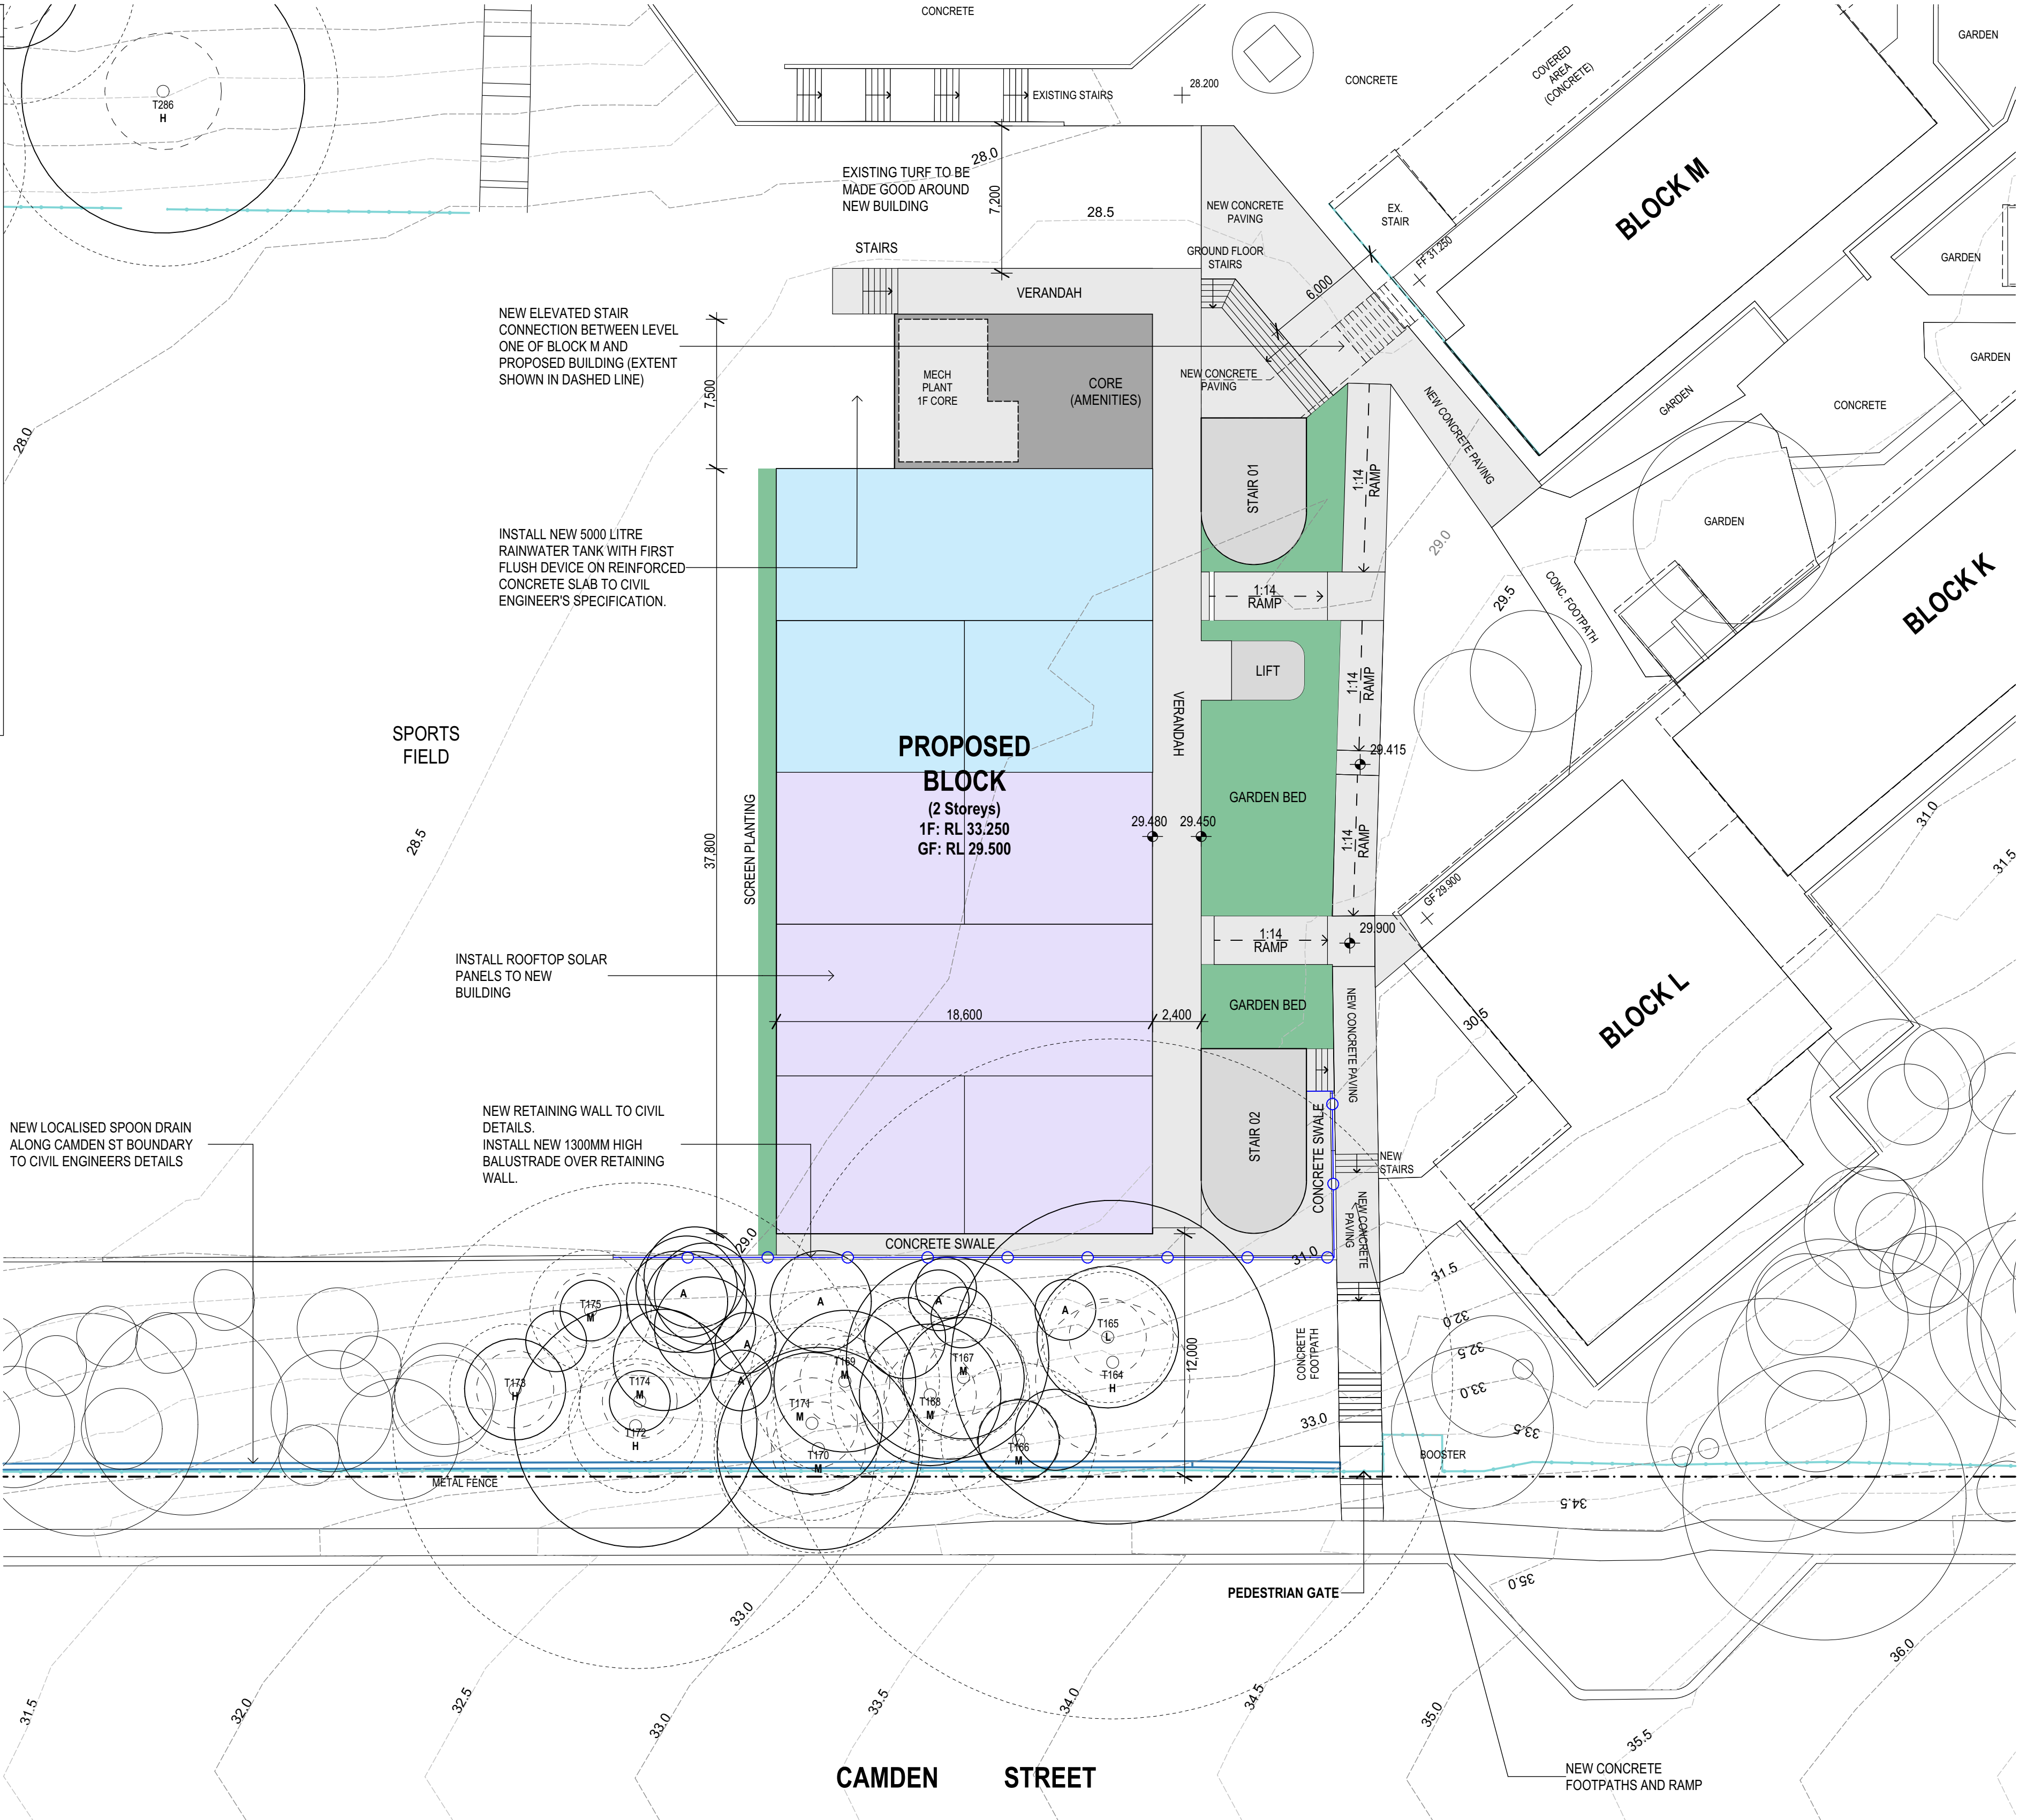

1 PLAN
EXTERNAL WORKS SITE PLAN
SCALE: 1:200

	TREE ID & SIGNIFICANCE L=LOW, M=MED, H=HIGH A = EXEMPT STATUS. REFER TO ARBORIST REPORT
	TREE PROTECTION ZONE (TPZ)
	TREE CANOPY
	STRUCTURAL ROOT ZONE (SRZ)

REV.	DESCRIPTION	DATE	INIT.
04	REF ISSUE	25/03/2025	JH
03	DRAFT TENDER ISSUE	27/02/2025	JH
02	100% SCHEMATIC DESIGN ISSUE	12/02/2025	JH
01	DRAFT 100% SCHEMATIC DESIGN ISSUE	10/01/2025	JH


fulton trotter
ARCHITECTS BRISBANE SYDNEY
www.fultontrotter.com.au
SYDNEY Suite 904, Level 9, 28-36 Foveaux Street, Surry Hills, NSW 2010
L (02) 8383 5151 e. sydney@fultontrotter.com.au
Fulton Trotter Architects ACN 677 264 550 ABN 57 677 264 550
To be used for authorised work only. Not to be copied directly or indirectly, in whole or in part, nor shall it be used for any other building purposes.

DIRECTORS
Greg Isaac nra QLD 2500
Justine Eccary nra QLD 3313
John Ward nra NSW 8371
Katerina Diacopoulos nra NSW 7434
Paul Siskawa nra NSW 7180
Ryan Lovetday nra QLD 4500

SCHEMATIC DESIGN
SCHOOL INFRASTRUCTURE
NSW
ULLADULLA HIGH SCHOOL
55 SOUTH STREET,
ULLADULLA, NSW

EXTERNAL WORKS PLAN
Figured dimensions take precedence over scale dimensions. Contractors must verify all dimensions on site before commencing any work or making shop drawings.

PROJECT NUMBER	DIRECTOR	CHECKED
7068UH01	GI	
DRAWING NUMBER	REVISION	
UHS-FTA-00-00-DR-A-1401		04

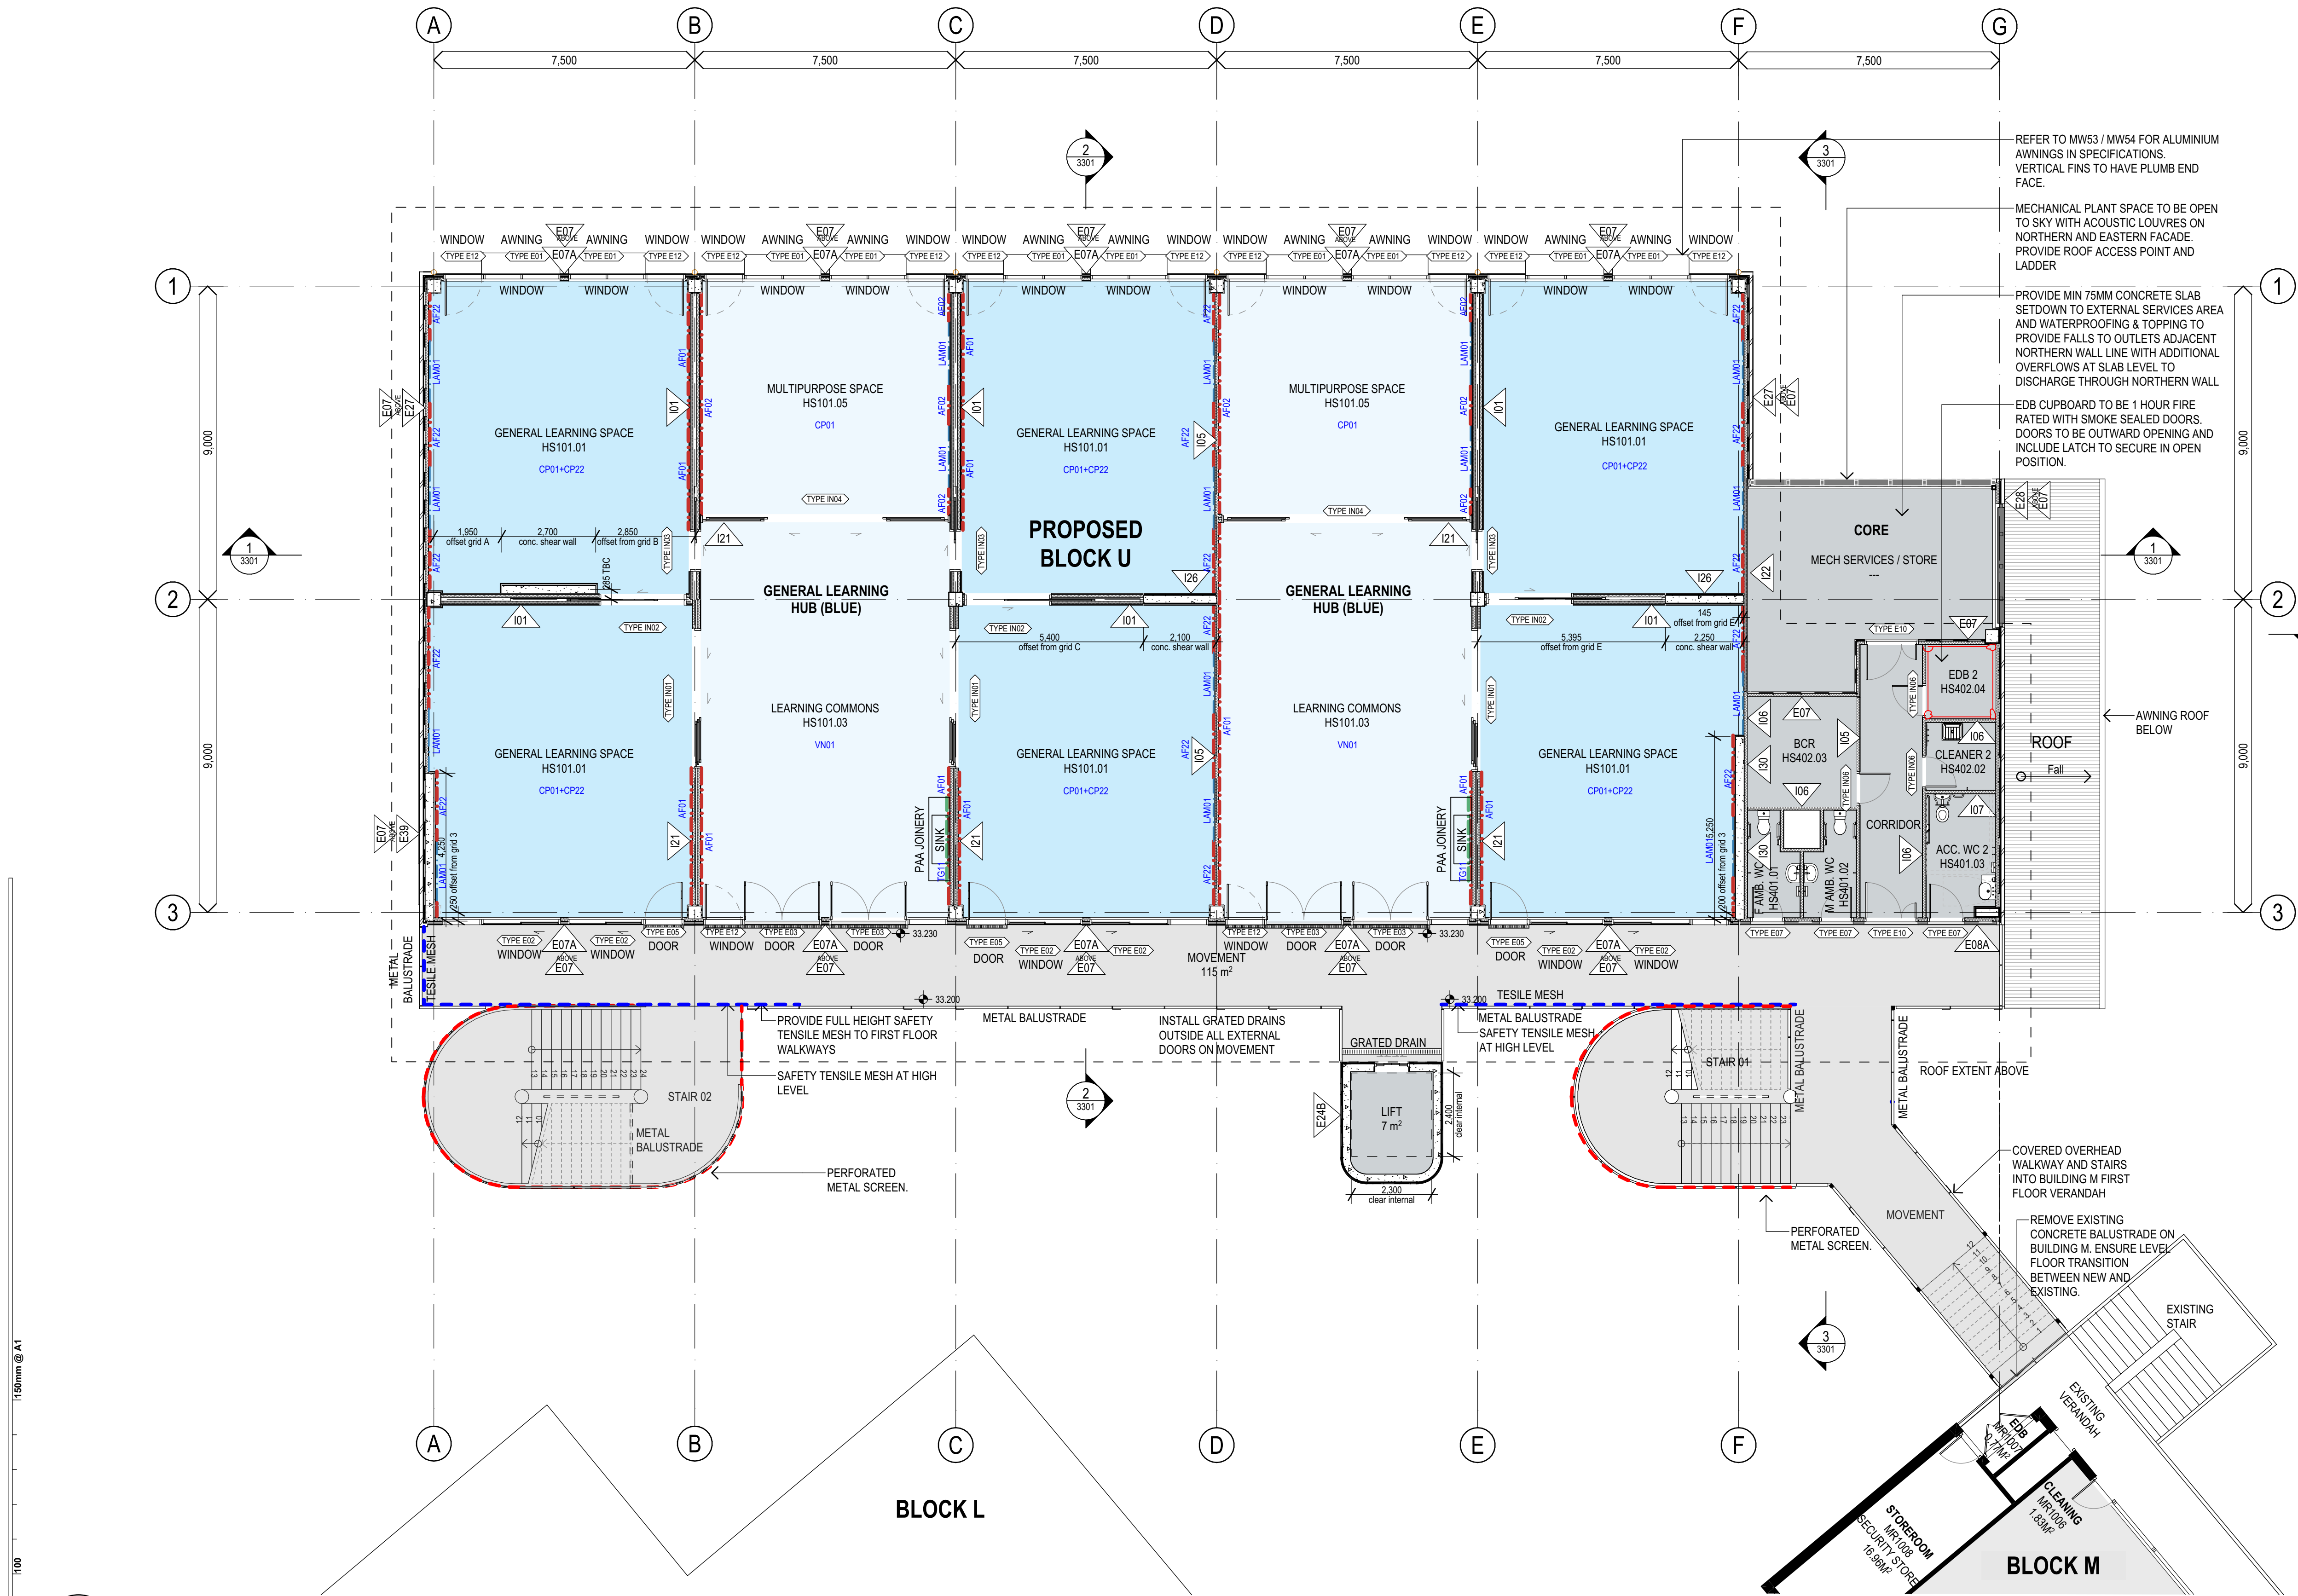

1 PLAN
BLOCK U - FLOOR PLAN PROPOSED - FIRST FLOOR
SCALE: 1:100

NOTES

INSTALL CRIMS SAFE SECURITY MESH IN FRONT OF ALL FIXED WINDOWS (TYPE E01) ON NORTHERN ELEVATION.

EDB CUPBOARDS TO BE 1 HOUR FIRE RATED WITH SMOKE SEALED DOORS. DOORS TO BE OUTWARD OPENING AND INCLUDE LATCH TO SECURE IN OPEN POSITION.

FINISHES APPLYING TO THIS BUILDING ARE INTERIOR SCHEME 2 ("FOREST CANOPY"), UNLESS SPECIFICALLY NOTED OTHERWISE.
REFER TO SPECIFICATION SCHEDULE AND MATERIAL SCHEDULE DRAWING FOR SELECTIONS.

PRINT IN COLOUR

13	REF ISSUE	25/03/2025	JH
12	DRAFT TENDER ISSUE	27/02/2025	JH
11	100% SCHEMATIC DESIGN ISSUE	12/02/2025	JH
10	DRAFT 100% SCHEMATIC DESIGN ISSUE	10/01/2025	JH
09	80% SCHEMATIC DESIGN ISSUE	12/12/2024	JH
08	SCHOOL WORKSHOP	09/12/2024	JH
07	50% SCHEMATIC DESIGN ISSUE	28/11/2024	JH
06	DRAFT 50% SCHEMATIC DESIGN ISSUE	22/11/2024	JH
05	100% CONCEPT DESIGN ISSUE	11/11/2024	JH
04	CONSULTANT COORDINATION	07/11/2024	JH
03	80% CONCEPT DESIGN ISSUE	18/10/2024	JH
02	FOR INFORMATION	16/10/2024	JH
REV.	DESCRIPTION	DATE	INIT.

fulton trotter
ARCHITECTS BRISBANE SYDNEY
www.fultontrotter.com.au

SYDNEY Suite 904, Level 9, 28-36 Foveaux Street, Surry Hills, NSW 2010
L (02) 8383 5151 e. sydney@fultontrotter.com.au
Fulton Trotter Architects ACN 677 264 550 ABN 57 677 264 550
To be used for authorised work only. Not to be copied directly or indirectly,
in whole or in part, nor shall it be used for any other building purposes.

DIRECTORS
Greg Isaac
Justin Ewary
John Ward
Katerina Diacopoulos
Paul Schone
Ryan Lovelady
NSW 6855 QLD 2500
QLD 3513 QLD 3847
NSW 7434 QLD 4528
VIC 18804 QLD 1108
QLD 4500

SCHEMATIC DESIGN
SCHOOL INFRASTRUCTURE
NSW

ULLADULLA HIGH SCHOOL

55 SOUTH STREET,
ULLADULLA, NSW

PROPOSED LEVEL 1 FLOOR
PLAN

Figured dimensions take precedence over scale dimensions. Contractors must verify all dimensions on site before commencing any work or making shop drawings.

PROJECT NUMBER	DIRECTOR	CHECKED
7068UH01	GI	
DRAWING NUMBER	REVISION	
UHS-FTA-B00U-FF-DR-A-2102		



1 PLAN
BLOCK U - FLOOR PLAN PROPOSED - GROUND FLOOR
SCALE: 1:100


NOTES
INSTALL CRIMS SAFE SECURITY MESH IN FRONT OF ALL FIXED WINDOWS (TYPE E01) ON NORTHERN ELEVATION.
EDB CUPBOARDS TO BE 1 HOUR FIRE RATED WITH SMOKE SEALED DOORS. DOORS TO BE OUTWARD OPENING AND INCLUDE LATCH TO SECURE IN OPEN POSITION.
FINISHES APPLYING TO THIS BUILDING ARE INTERIOR SCHEME 2 ("FOREST CANOPY"), UNLESS SPECIFICALLY NOTED OTHERWISE.
REFER TO SPECIFICATION SCHEDULE AND MATERIAL SCHEDULE DRAWING FOR SELECTIONS.

13	REF ISSUE	25/03/2025	JH
12	DRAFT TENDER ISSUE	27/02/2025	JH
11	100% SCHEMATIC DESIGN ISSUE	12/02/2025	JH
10	DRAFT 100% SCHEMATIC DESIGN ISSUE	10/01/2025	JH
09	80% SCHEMATIC DESIGN ISSUE	12/12/2024	JH
08	SCHOOL WORKSHOP	09/12/2024	JH
07	50% SCHEMATIC DESIGN ISSUE	28/11/2024	JH
06	DRAFT 50% SCHEMATIC DESIGN ISSUE	22/11/2024	JH
05	100% CONCEPT DESIGN ISSUE	11/11/2024	JH
04	CONSULTANT COORDINATION	07/11/2024	JH
03	80% CONCEPT DESIGN ISSUE	18/10/2024	JH
02	FOR INFORMATION	16/10/2024	JH
REV.	DESCRIPTION	DATE	INIT.

fulton trotter
ARCHITECTS BRISBANE SYDNEY
www.fultontrotter.com.au
SYDNEY Suite 904, Level 9, 28-36 Foveaux Street, Surry Hills, NSW 2010
L (02) 8383 5151 e. sydney@fultontrotter.com.au
Fulton Trotter Architects ACN 677 264 550 ABN 57 677 264 550
To be used for authorised work only. Not to be copied directly or indirectly, in whole or in part, nor shall it be used for any other building purposes.
DIRECTORS
Greg Isaac nra QLD 3913
Justin Ebbay nra NSW 8371
John Ward nra NSW 7434
Katerina Diacopoulos nra QLD 4528
Paul Siskawa nra NSW 7180
Ryan Lovetday nra QLD 4500
VIC 18004

SCHEMATIC DESIGN
SCHOOL INFRASTRUCTURE
NSW
ULLADULLA HIGH SCHOOL
55 SOUTH STREET,
ULLADULLA, NSW

PROPOSED GROUND FLOOR
PLAN
Figured dimensions take precedence over scale dimensions. Contractors must verify all dimensions on site before commencing any work or making shop drawings.
PROJECT NUMBER 7068UH01
DIRECTOR GI
DRAWING NUMBER UHS-FTA-B00U-GF-DR-A-2101
CHECKED
REVISION
13

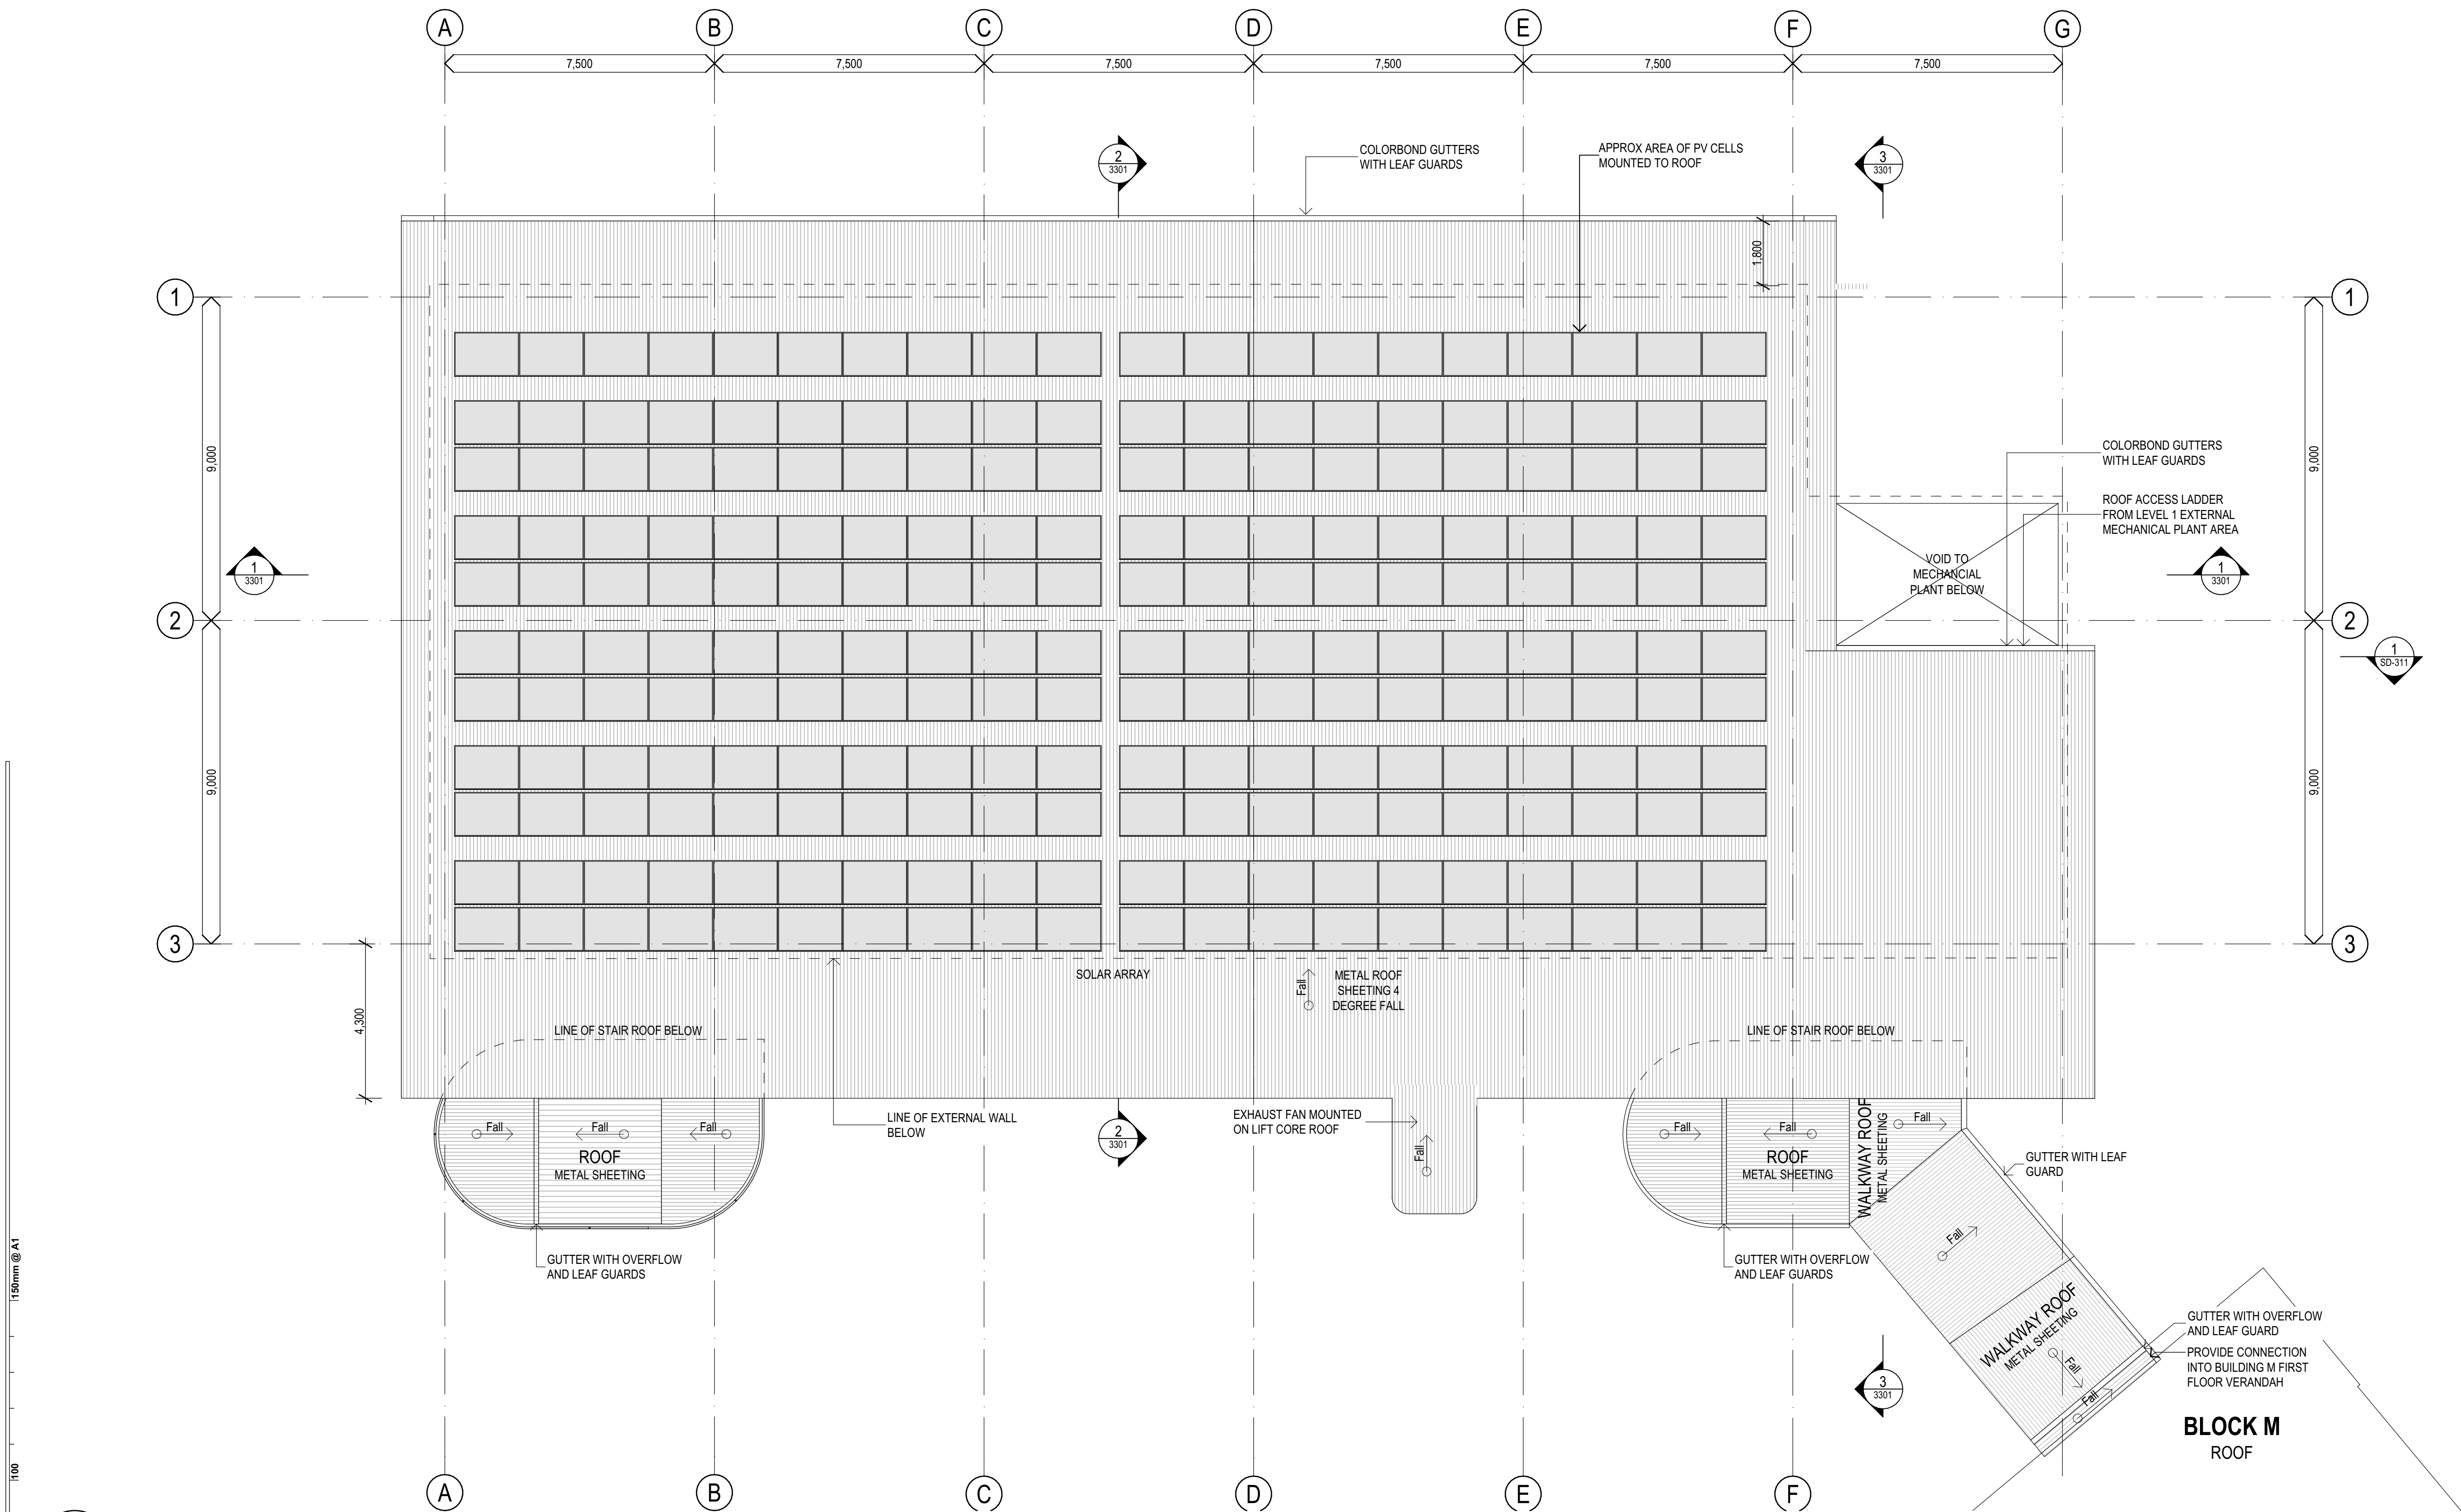

1 PLAN
ROOF PLAN
SCALE: 1:100


150mm @ A1
100
50
plot date: Tuesday, 25 March 2025 5:19 PM file location: BIMcloud: FTA-SYD-BIM26 - BIMcloud Basic for Archicad 26/7068UH01 Ulladulla High School

12	REF ISSUE	25/03/2025	JH
11	DRAFT TENDER ISSUE	27/02/2025	JH
10	100% SCHEMATIC DESIGN ISSUE	12/02/2025	JH
09	DRAFT 100% SCHEMATIC DESIGN ISSUE	10/01/2025	JH
08	80% SCHEMATIC DESIGN ISSUE	12/12/2024	JH
07	50% SCHEMATIC DESIGN ISSUE	28/11/2024	JH
06	DRAFT 50% SCHEMATIC DESIGN ISSUE	22/11/2024	JH
05	100% CONCEPT DESIGN ISSUE	11/11/2024	JH
04	CONSULTANT COORDINATION	07/11/2024	JH
03	80% CONCEPT DESIGN ISSUE	18/10/2024	JH
02	FOR INFORMATION	16/10/2024	JH
01	FOR INFORMATION	27/09/2024	JH
REV.	DESCRIPTION	DATE	INIT.


fulton trotter
ARCHITECTS BRISBANE SYDNEY
www.fultontrotter.com.au
SYDNEY Suite 904, Level 9, 28-36 Foveaux Street, Surry Hills, NSW 2010
L (02) 8383 5151 e. sydney@fultontrotter.com.au
Fulton Trotter Architects ACN 677 264 550 ABN 57 677 264 550
To be used for authorised work only. Not to be copied directly or indirectly,
in whole or in part, nor shall it be used for any other building purposes.
DIRECTORS
Greg Isaac nra QLD 2500
Justine Elsey nra QLD 3313
John Ward nra QLD 3847
Katerina Diacopoulos fra QLD 4528
Paul Siskawa fra QLD 4108
Ryan Loveday fra QLD 4500
VIC 18804 NSW 8855 NSW 8371 NSW 7434 NSW 7180

SCHEMATIC DESIGN
SCHOOL INFRASTRUCTURE
NSW
ULLADULLA HIGH SCHOOL
55 SOUTH STREET,
ULLADULLA, NSW

DRAWING
PROPOSED ROOF PLAN
Figured dimensions take precedence over scale dimensions. Contractors must verify all dimensions on site before commencing any work or making shop drawings.
PROJECT NUMBER 7068UH01 DIRECTOR GI
DRAWING NUMBER UHS-FTA-B00U-LR-DR-A-2103
CHECKED
REVISION
12

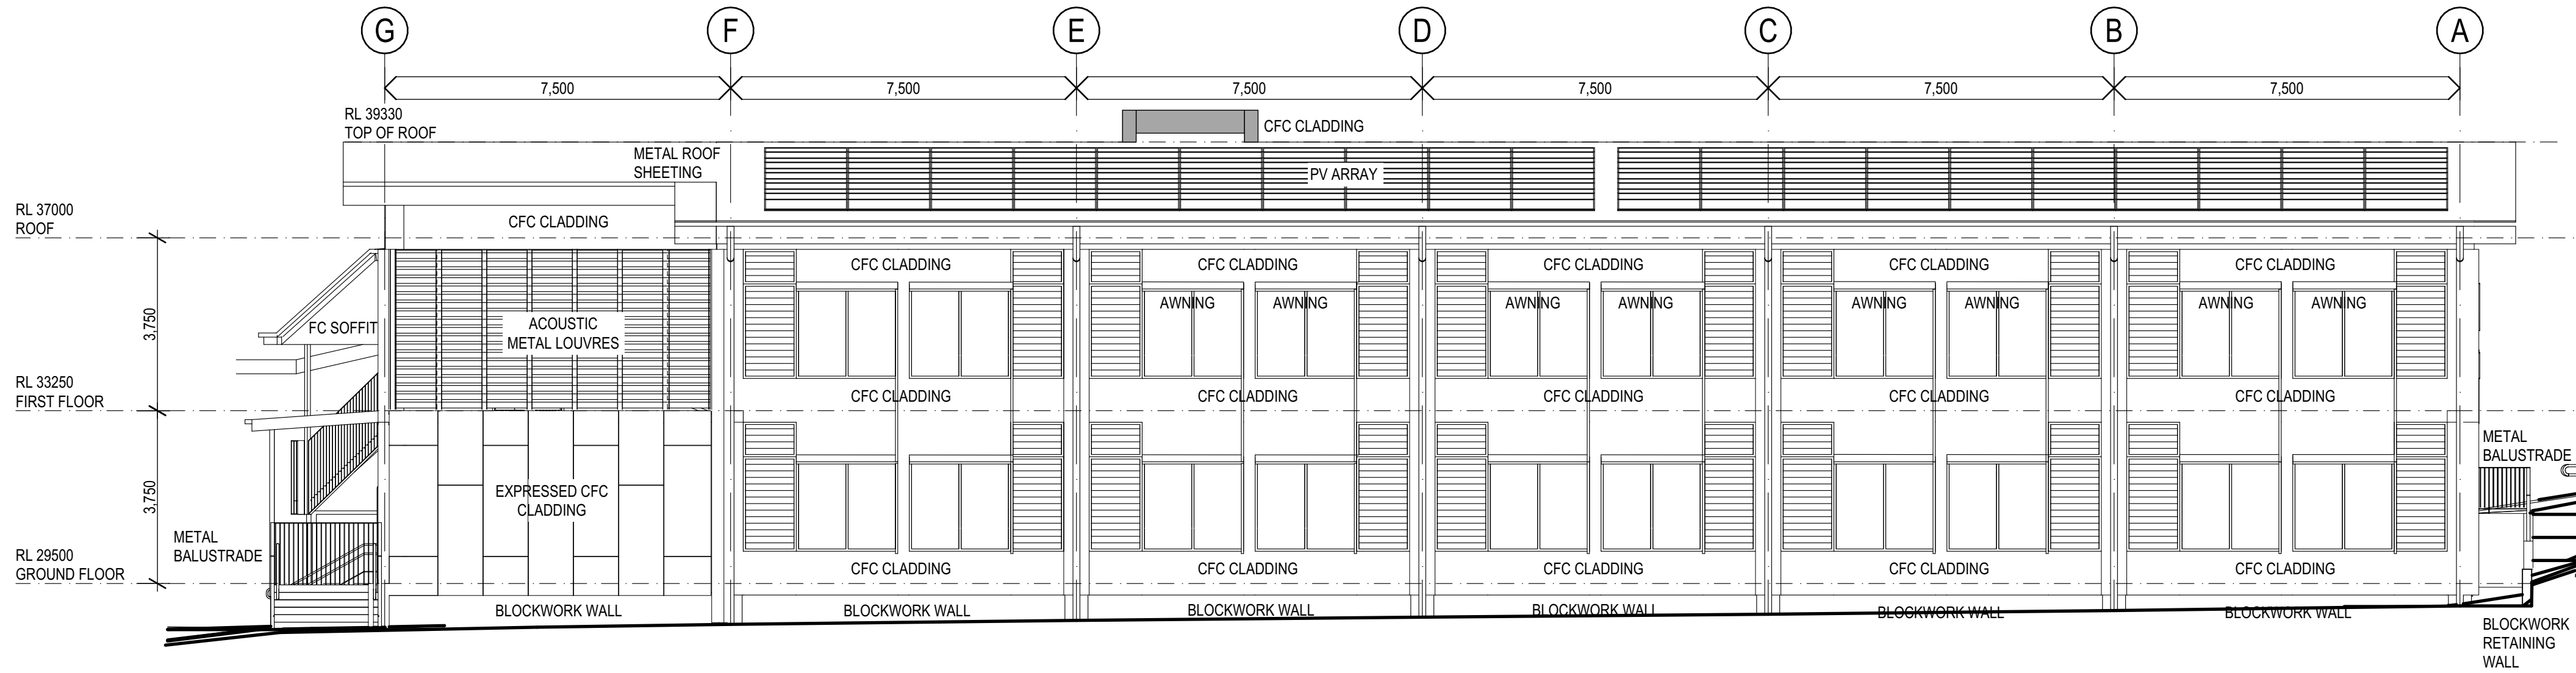

1 ELEVATION
NORTH ELEVATION
SCALE: 1:100

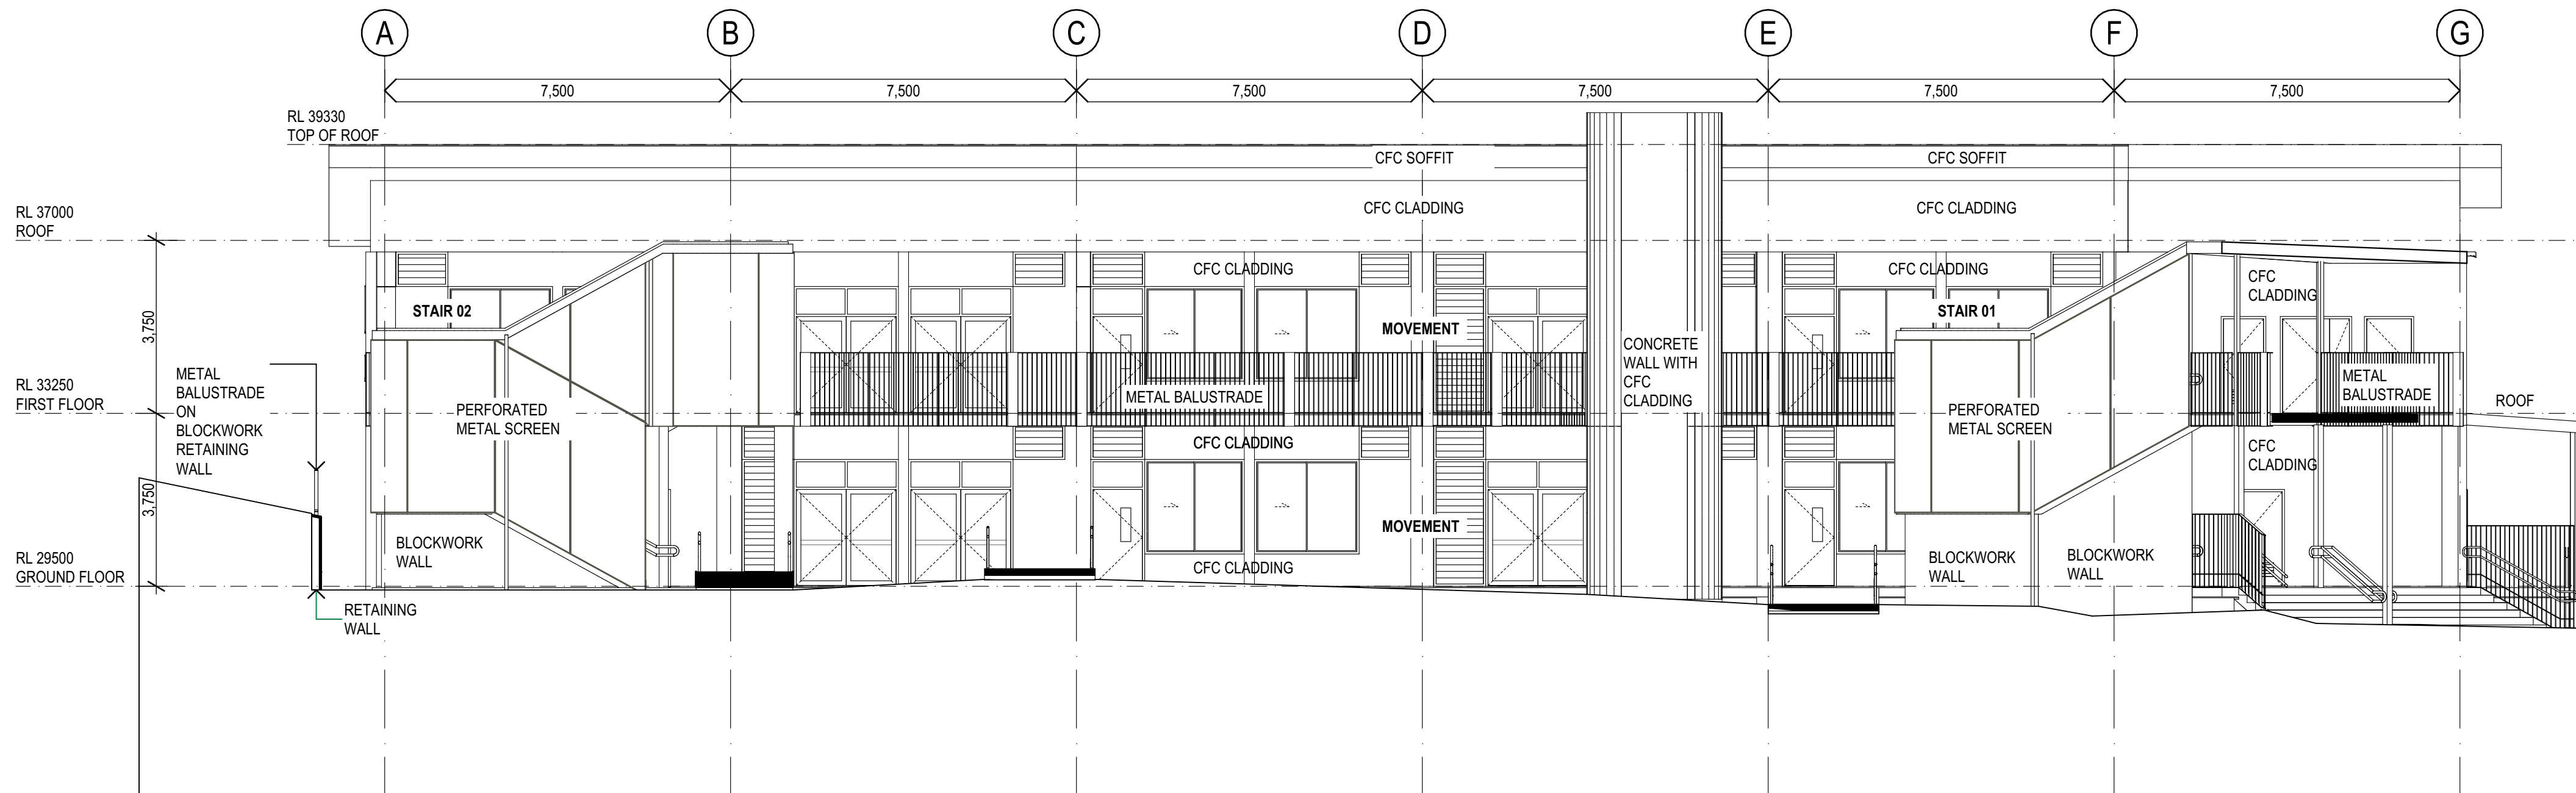

2 ELEVATION
SOUTH ELEVATION
SCALE: 1:100


REV.	DESCRIPTION	DATE	INIT.
07	REF ISSUE	25/03/2025	JH
06	DRAFT TENDER ISSUE	27/02/2025	JH
05	100% SCHEMATIC DESIGN ISSUE	12/02/2025	JH
04	DRAFT 100% SCHEMATIC DESIGN ISSUE	10/01/2025	JH
03	80% SCHEMATIC DESIGN ISSUE	12/12/2024	JH
02	50% SCHEMATIC DESIGN ISSUE	28/11/2024	JH
01	DRAFT 50% SCHEMATIC DESIGN ISSUE	22/11/2024	JH

fulton trotter
ARCHITECTS BRISBANE SYDNEY
www.fultontrotter.com.au
SYDNEY Suite 904, Level 9, 28-36 Foveaux Street, Surry Hills, NSW 2010
L (02) 8383 5151 e. sydney@fultontrotter.com.au
Fulton Trotter Architects ACN 677 264 550 ABN 57 677 264 550
To be used for authorised work only. Not to be copied directly or indirectly,
in whole or in part, nor shall it be used for any other building purposes.
DIRECTORS
Greg Isaac nra QLD 2500
Justine Euseby nra QLD 3313
John Ward nra NSW 8371
Katerina Diacopoulos fra NSW 7434
Paul Skelton fra NSW 7180
Ryan Loveday fra QLD 4500


DRAWING
PROJECT CLIENT PHASE
SCHEMATIC DESIGN
SCHOOL INFRASTRUCTURE
NSW
ULLADULLA HIGH SCHOOL
55 SOUTH STREET,
ULLADULLA, NSW

DRAWING
PROJECT CLIENT PHASE
SCHEMATIC DESIGN
SCHOOL INFRASTRUCTURE
NSW
ULLADULLA HIGH SCHOOL
55 SOUTH STREET,
ULLADULLA, NSW

PROPOSED ELEVATIONS 01
Figured dimensions take precedence over
scale dimensions. Contractors must verify
all dimensions on site before commencing
any work or making shop drawings.
PROJECT NUMBER DIRECTOR CHECKED
7068UH01 GI
DRAWING NUMBER REVISION
UHS-FTA-B00U-ZZ-DR-A-3201 07

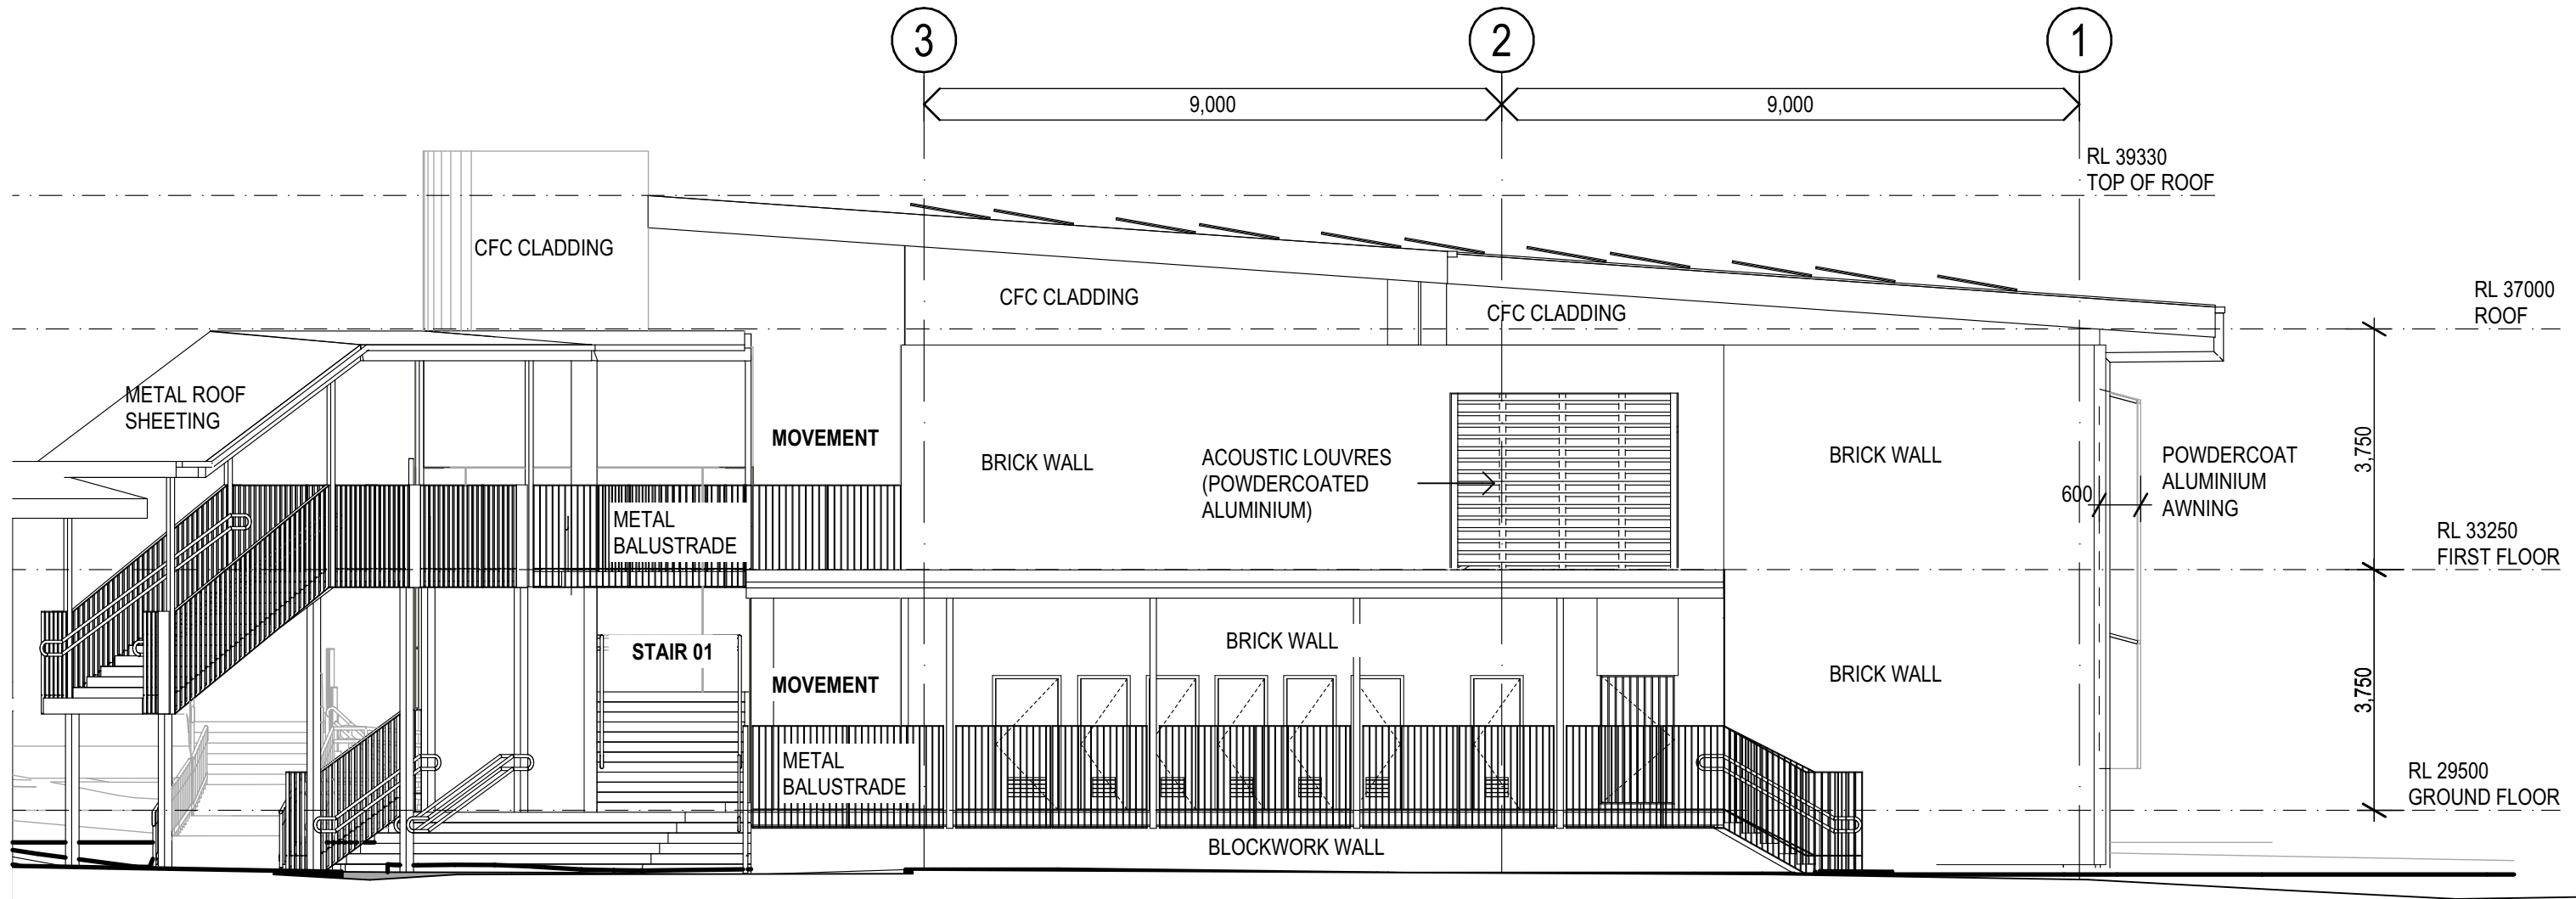

1
ELEVATION
EAST ELEVATION
SCALE: 1:100

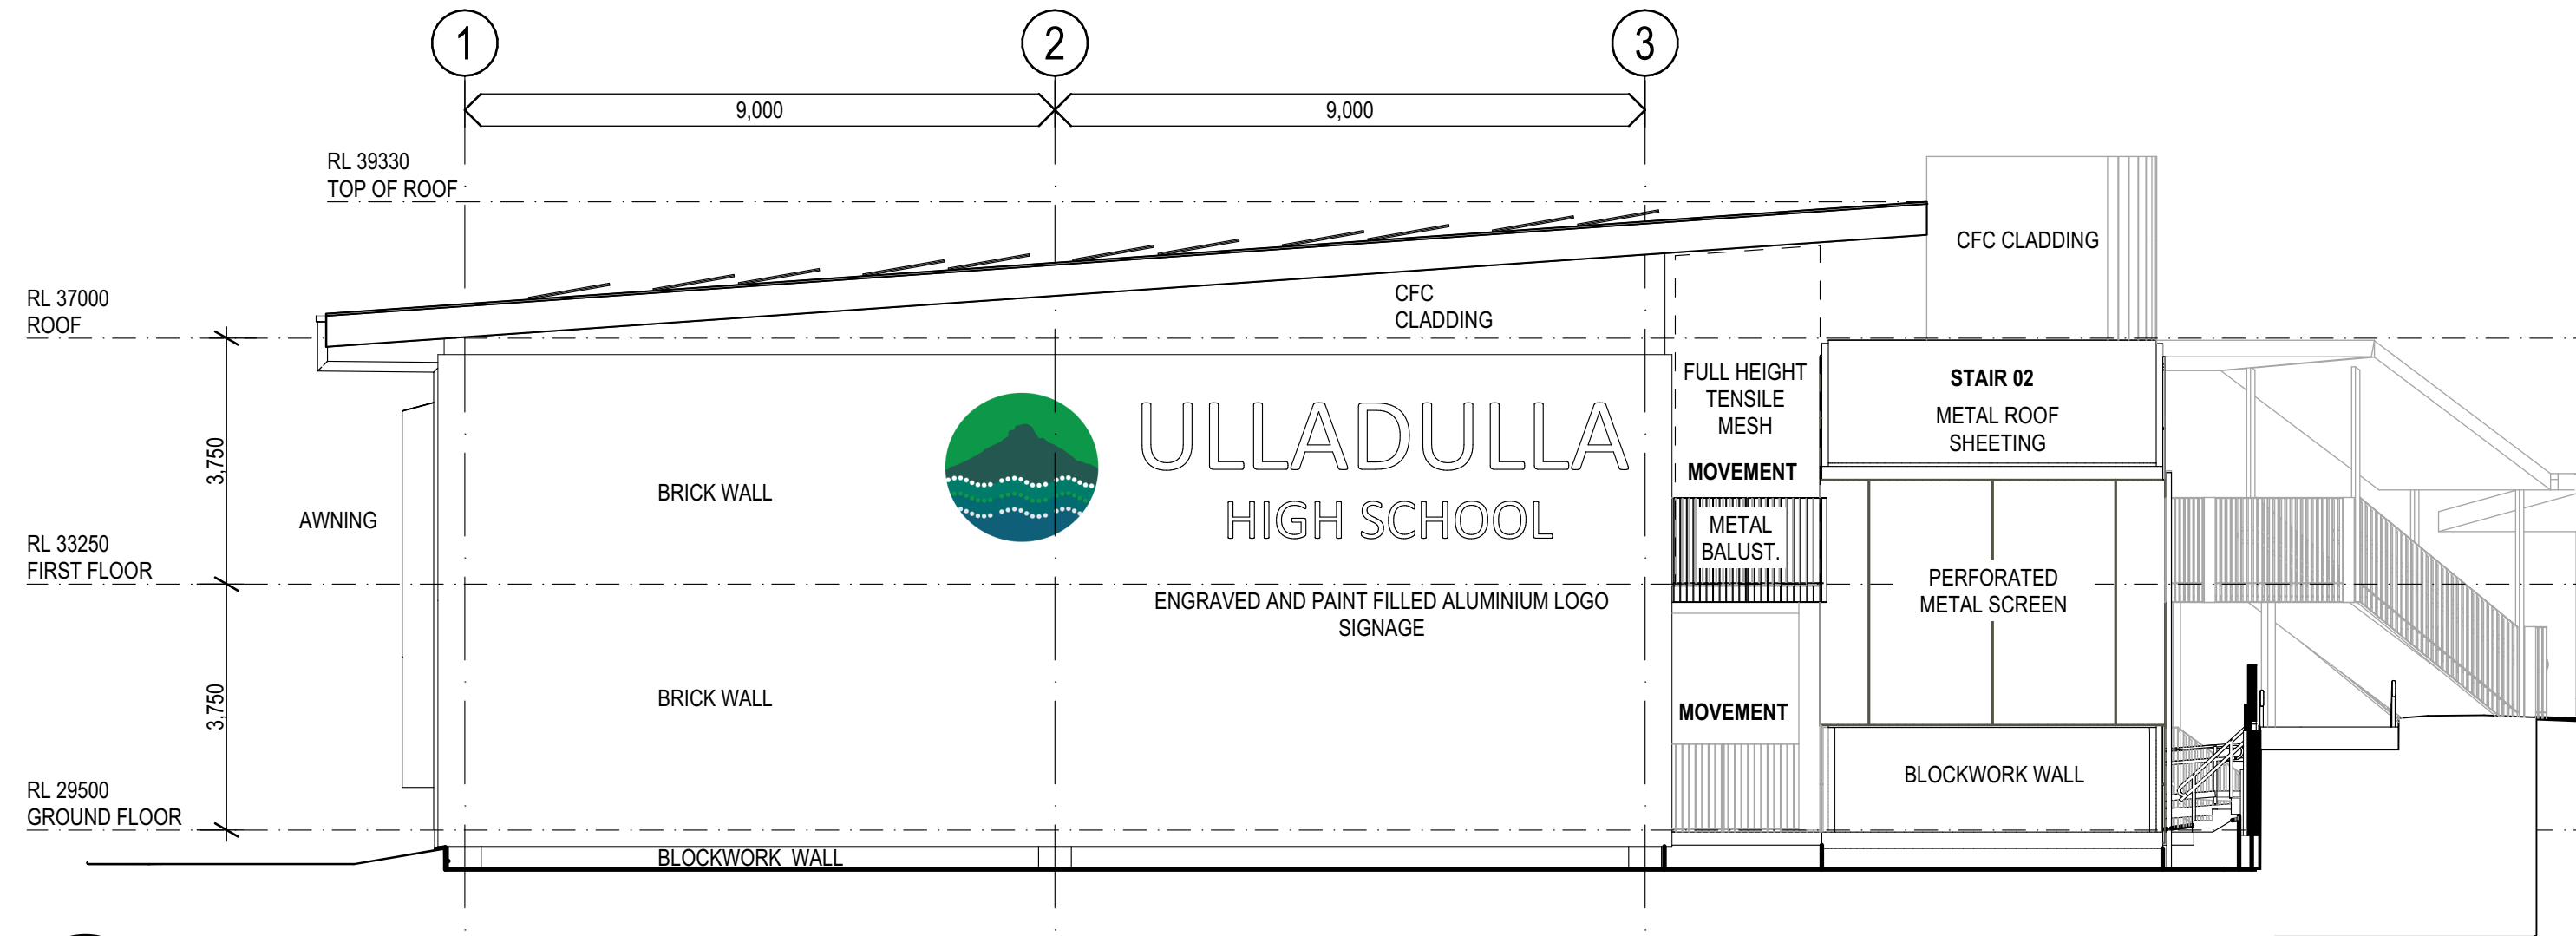

2
ELEVATION
WEST ELEVATION
SCALE: 1:100

fulton trotter

ARCHITECTS BRISBANE SYDNEY
www.fultontrotter.com.au

SYDNEY Suite 904, Level 9, 28-36 Foveaux Street, Surry Hills, NSW 2010
L (02) 8383 5151 e. sydney@fultontrotter.com.au

Fulton Trotter Architects ACN 677 264 550 ABN 57 677 264 550
To be used for authorised work only. Not to be copied directly or indirectly,
in whole or in part, nor shall it be used for any other building purposes.

DIRECTORS			
Greg Isaac nra	NSW 6855	QLD 2500	
Justine Elworthy nra		QLD 3313	
John Ward nra	NSW 8371	QLD 3847	
Katerina Diacopoulos nra	NSW 7434	QLD 4528	
Paul Spikova nra	NSW 7180	QLD 3108	
Ryan Lovetday nra		QLD 4500	

PROJECT / PHASE
SCHEMATIC DESIGN
SCHOOL INFRASTRUCTURE
NSW

ULLADULLA HIGH SCHOOL


55 SOUTH STREET,
ULLADULLA, NSW

PROPOSED ELEVATIONS 02


Figured dimensions take precedence over
scale dimensions. Contractors must verify
all dimensions on site before commencing
any work or making shop drawings.

PROJECT NUMBER	DIRECTOR	CHECKED
7068UH01	GI	


DRAWING NUMBER	REVISION
UHS-FTA-B00U-ZZ-DR-A-3202	07

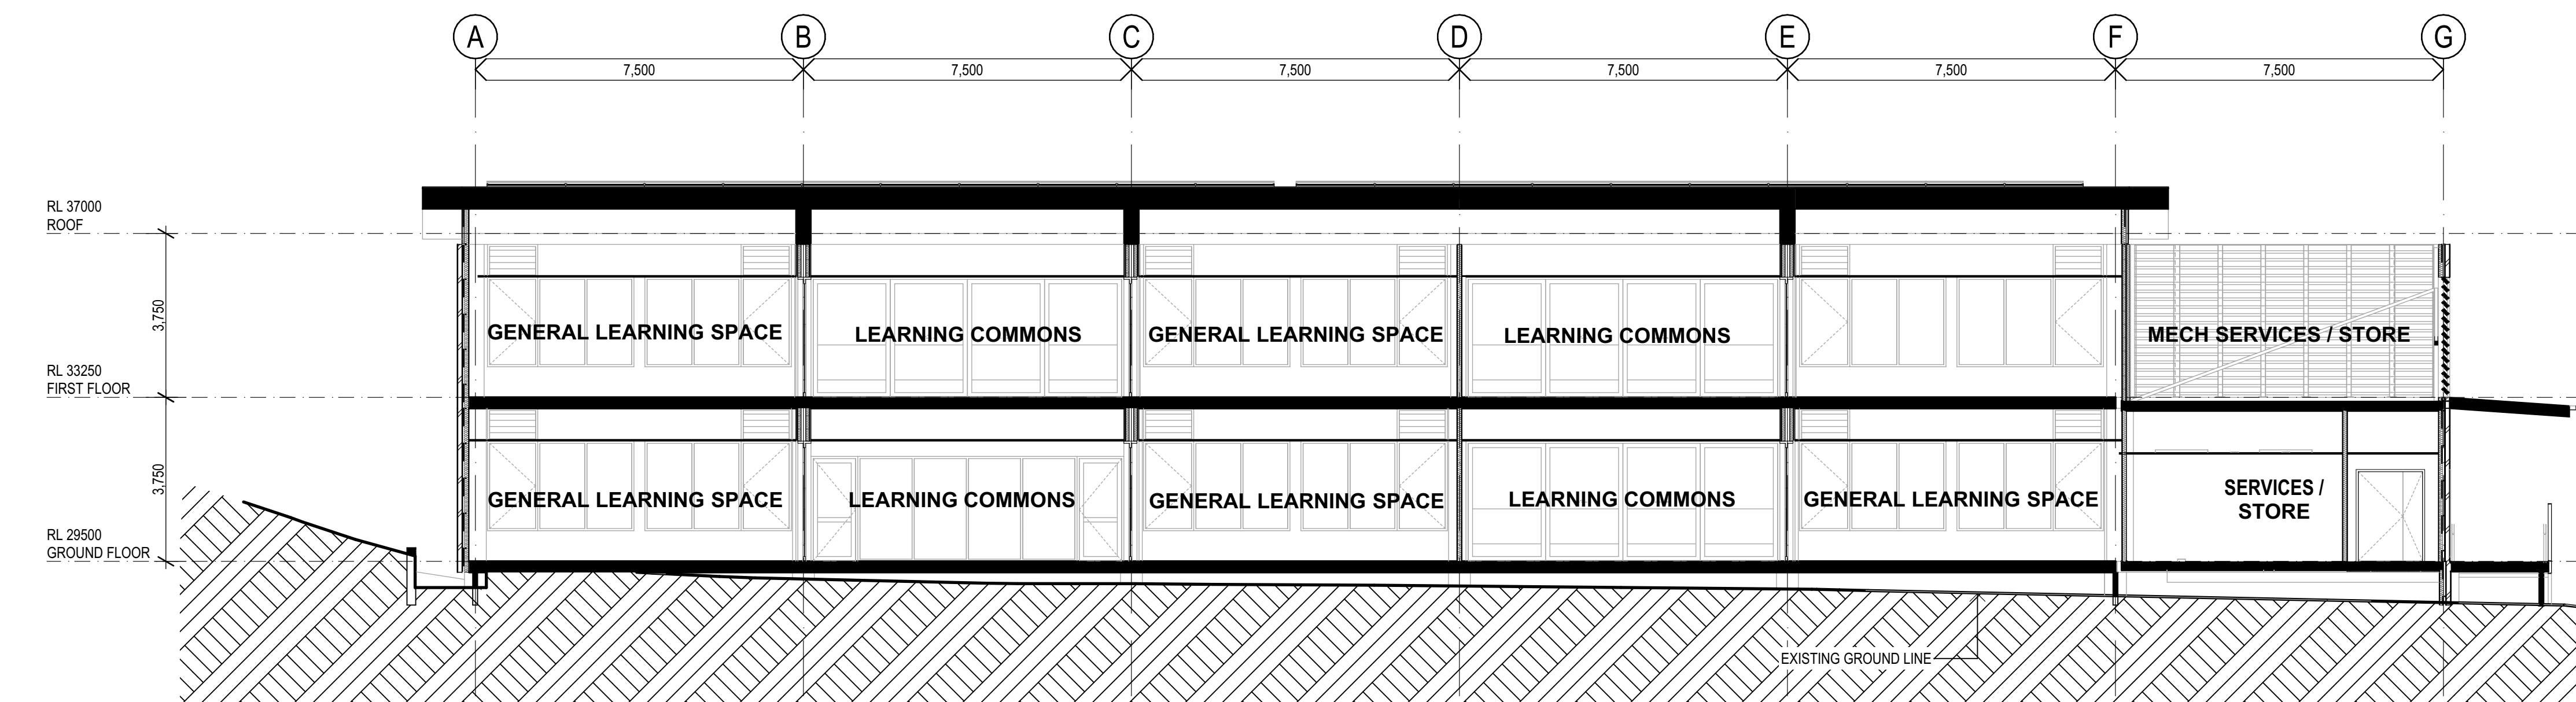

1 SECTION
BUILDING SECTION 01
SCALE: 1:100

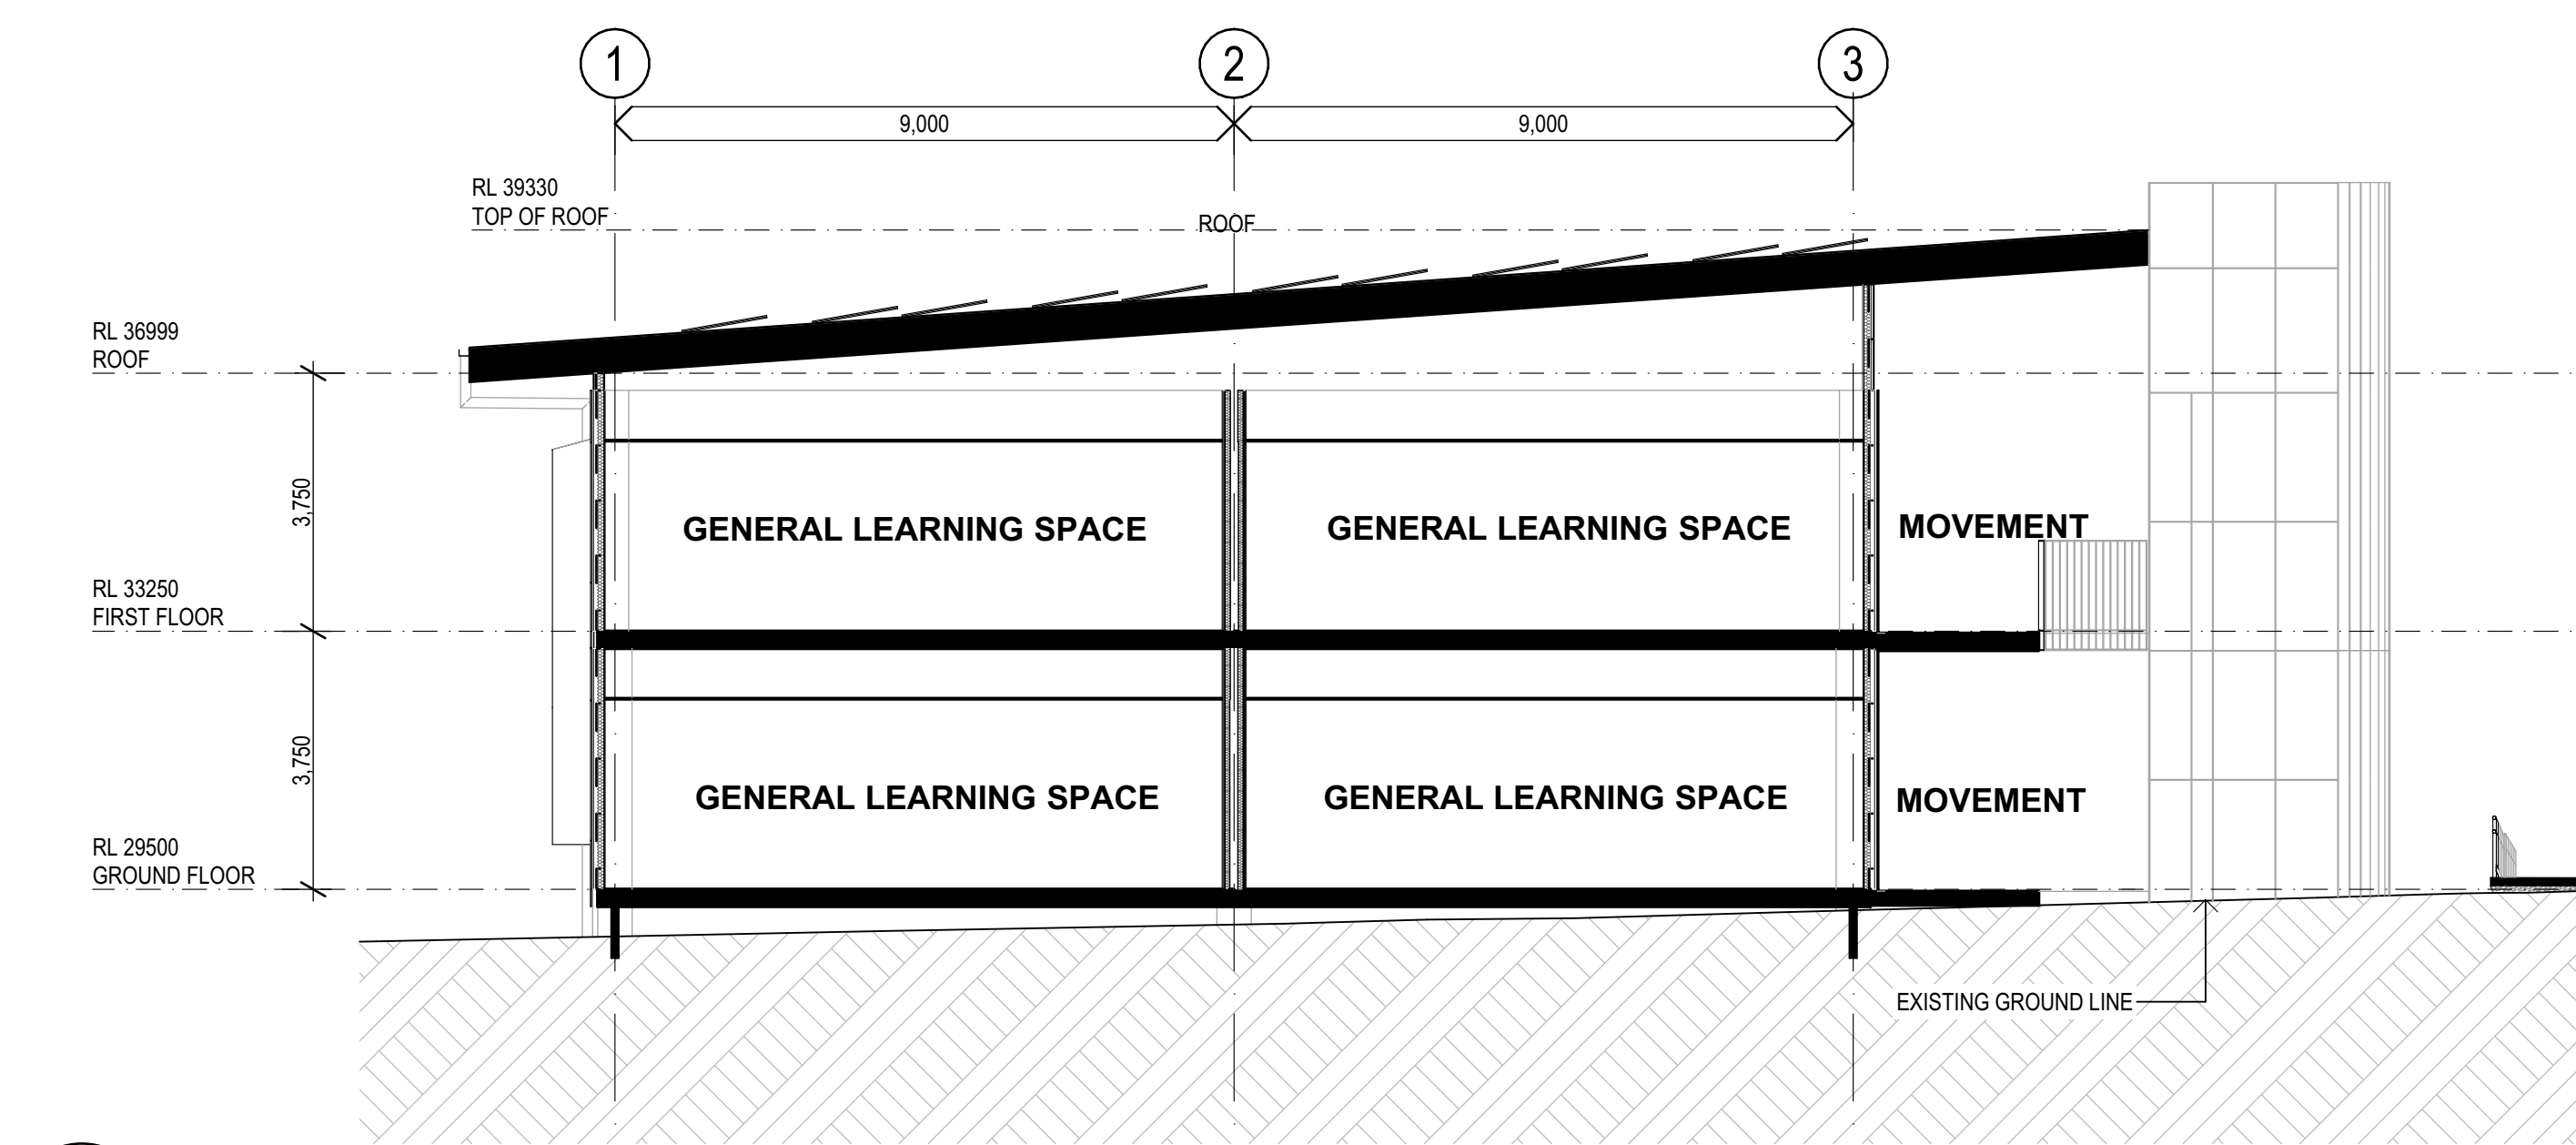

2 SECTION
BUILDING SECTION 02
SCALE: 1:100

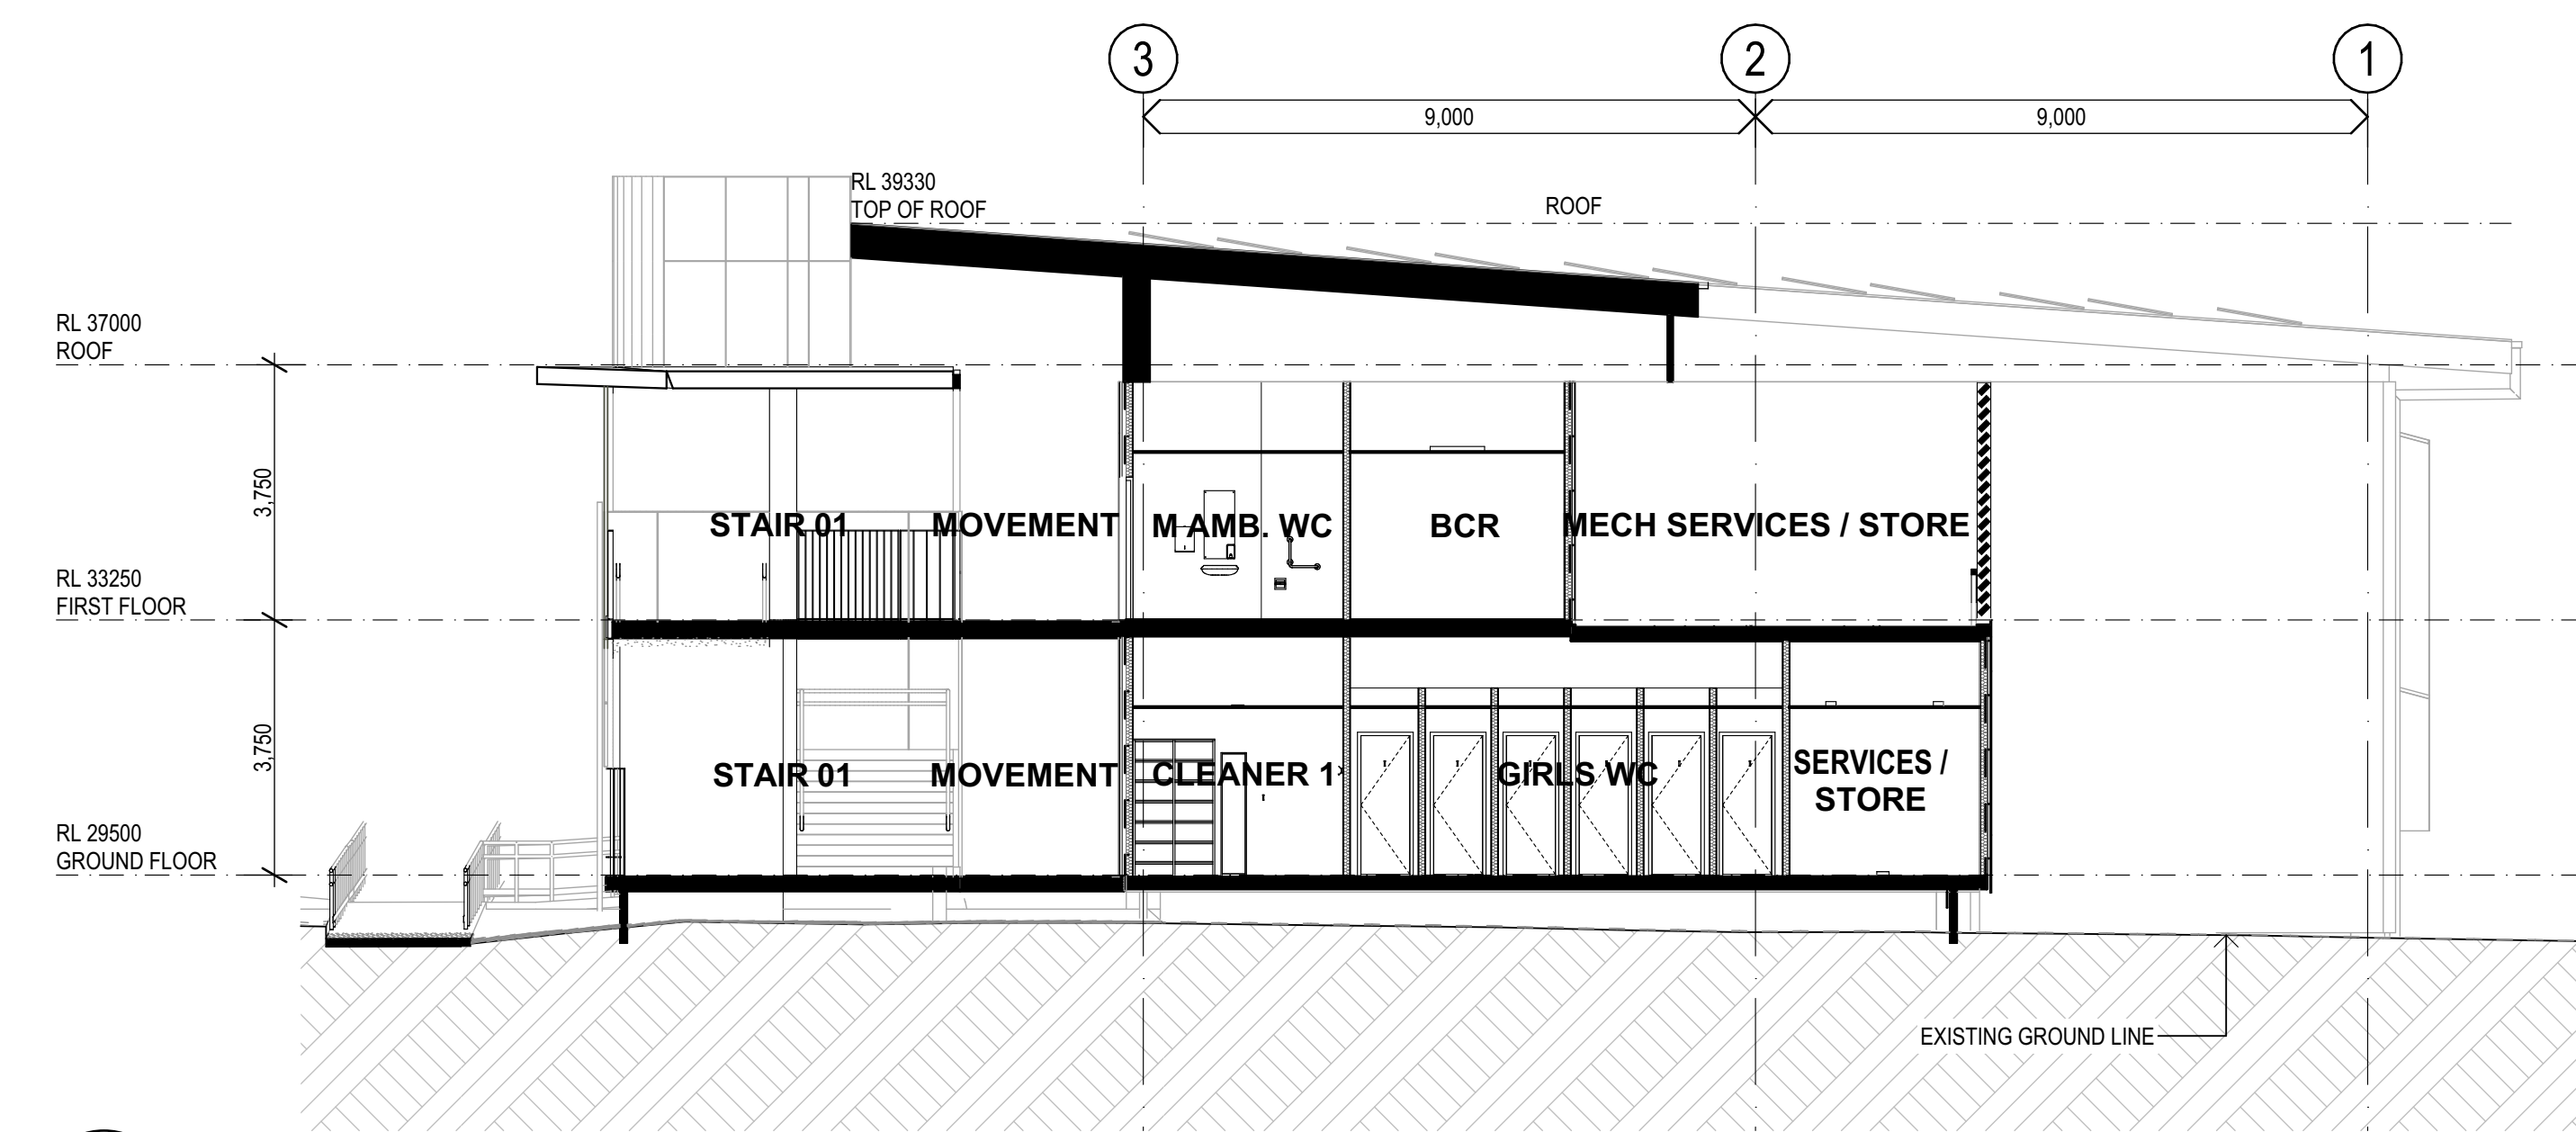

3 SECTION
BUILDING SECTION 03
SCALE: 1:100

150mm @ A1
100
50
plot date: Tuesday, 25 March 2025 5:20 PM file location: BIMcloud: FTA-SYD-BIM26 - BIMcloud Basic for Archicad 26/7068UH01 Ulladulla High School

REV.	DESCRIPTION	DATE	INIT.
07	REF ISSUE	25/03/2025	JH
06	DRAFT TENDER ISSUE	27/02/2025	JH
05	100% SCHEMATIC DESIGN ISSUE	12/02/2025	JH
04	DRAFT 100% SCHEMATIC DESIGN ISSUE	10/01/2025	JH
03	80% SCHEMATIC DESIGN ISSUE	12/12/2024	JH
02	50% SCHEMATIC DESIGN ISSUE	28/11/2024	JH
01	DRAFT 50% SCHEMATIC DESIGN ISSUE	22/11/2024	JH


fulton trotter
ARCHITECTS BRISBANE SYDNEY
www.fultontrotter.com.au
SYDNEY Suite 904, Level 9, 28-36 Foveaux Street, Surry Hills, NSW 2010
L (02) 8383 5151 e. sydney@fultontrotter.com.au
Fulton Trotter Architects ACN 677 264 550 ABN 57 677 264 550
To be used for authorised work only. Not to be copied directly or indirectly,
in whole or in part, nor shall it be used for any other building purposes.
DIRECTORS
Greg Isaac nra QLD 2500
Justin Elworthy nra QLD 3313
John Ward nra QLD 3847
Katerina Diacopoulos fra QLD 4528
Paul Spikova fra QLD 3108
Ryan Loveday fra QLD 4500
NSW 6855
VIC 18804

SCHEMATIC DESIGN
SCHOOL INFRASTRUCTURE
NSW
ULLADULLA HIGH SCHOOL
55 SOUTH STREET,
ULLADULLA, NSW


PROPOSED SECTIONS
Figured dimensions take precedence over
scale dimensions. Contractors must verify
all dimensions on site before commencing
any work or making shop drawings.
PROJECT NUMBER 7068UH01 DIRECTOR GI CHECKED
DRAWING NUMBER UHS-FTA-B00U-ZZ-DR-A-3301 REVISION
07



DESIGN INSPIRATION

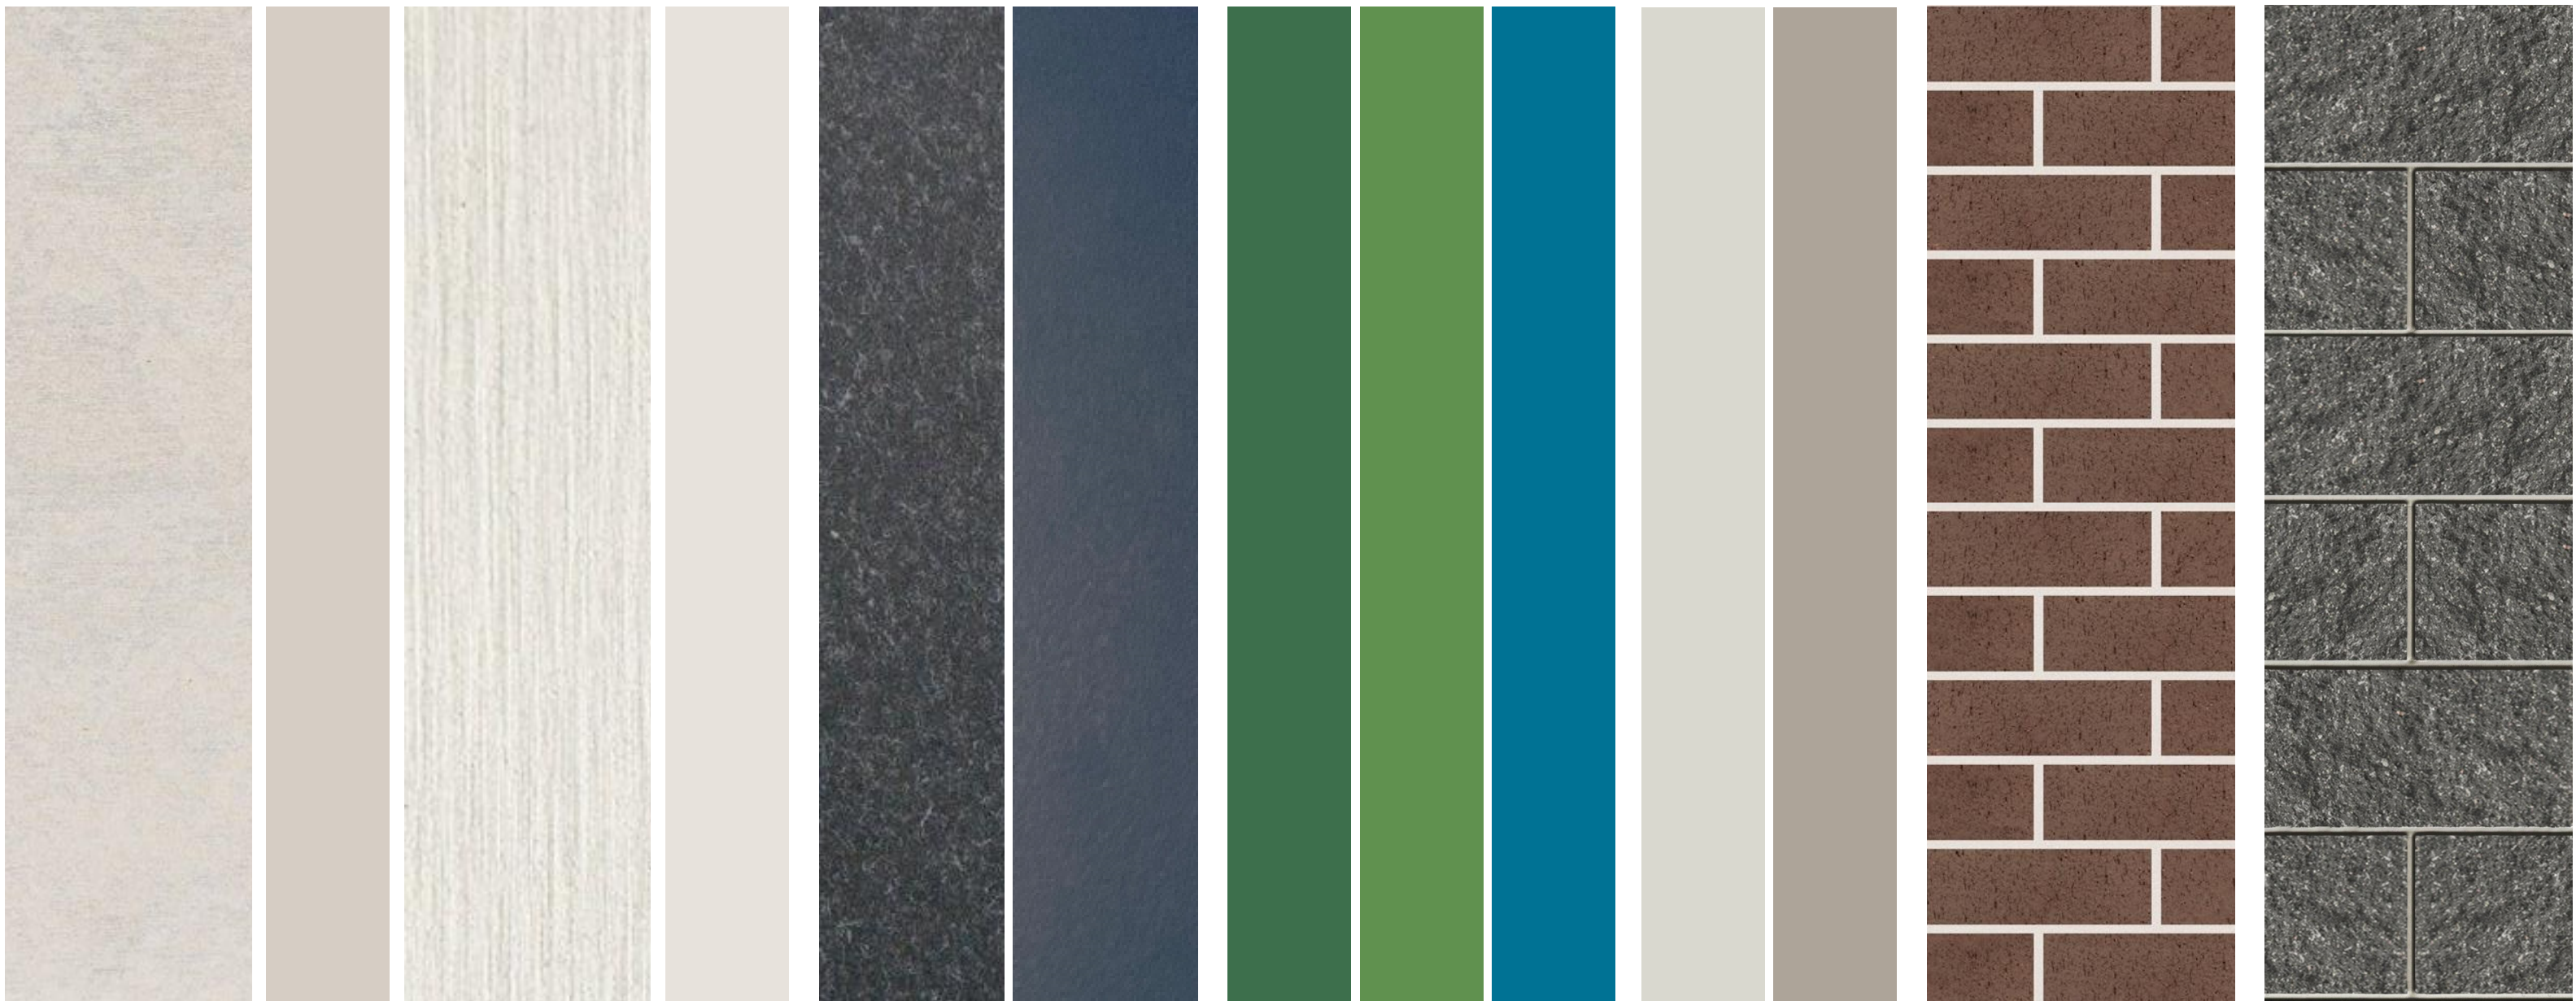

1 2 3 4 5 6 7 8 9 10 11 12 13

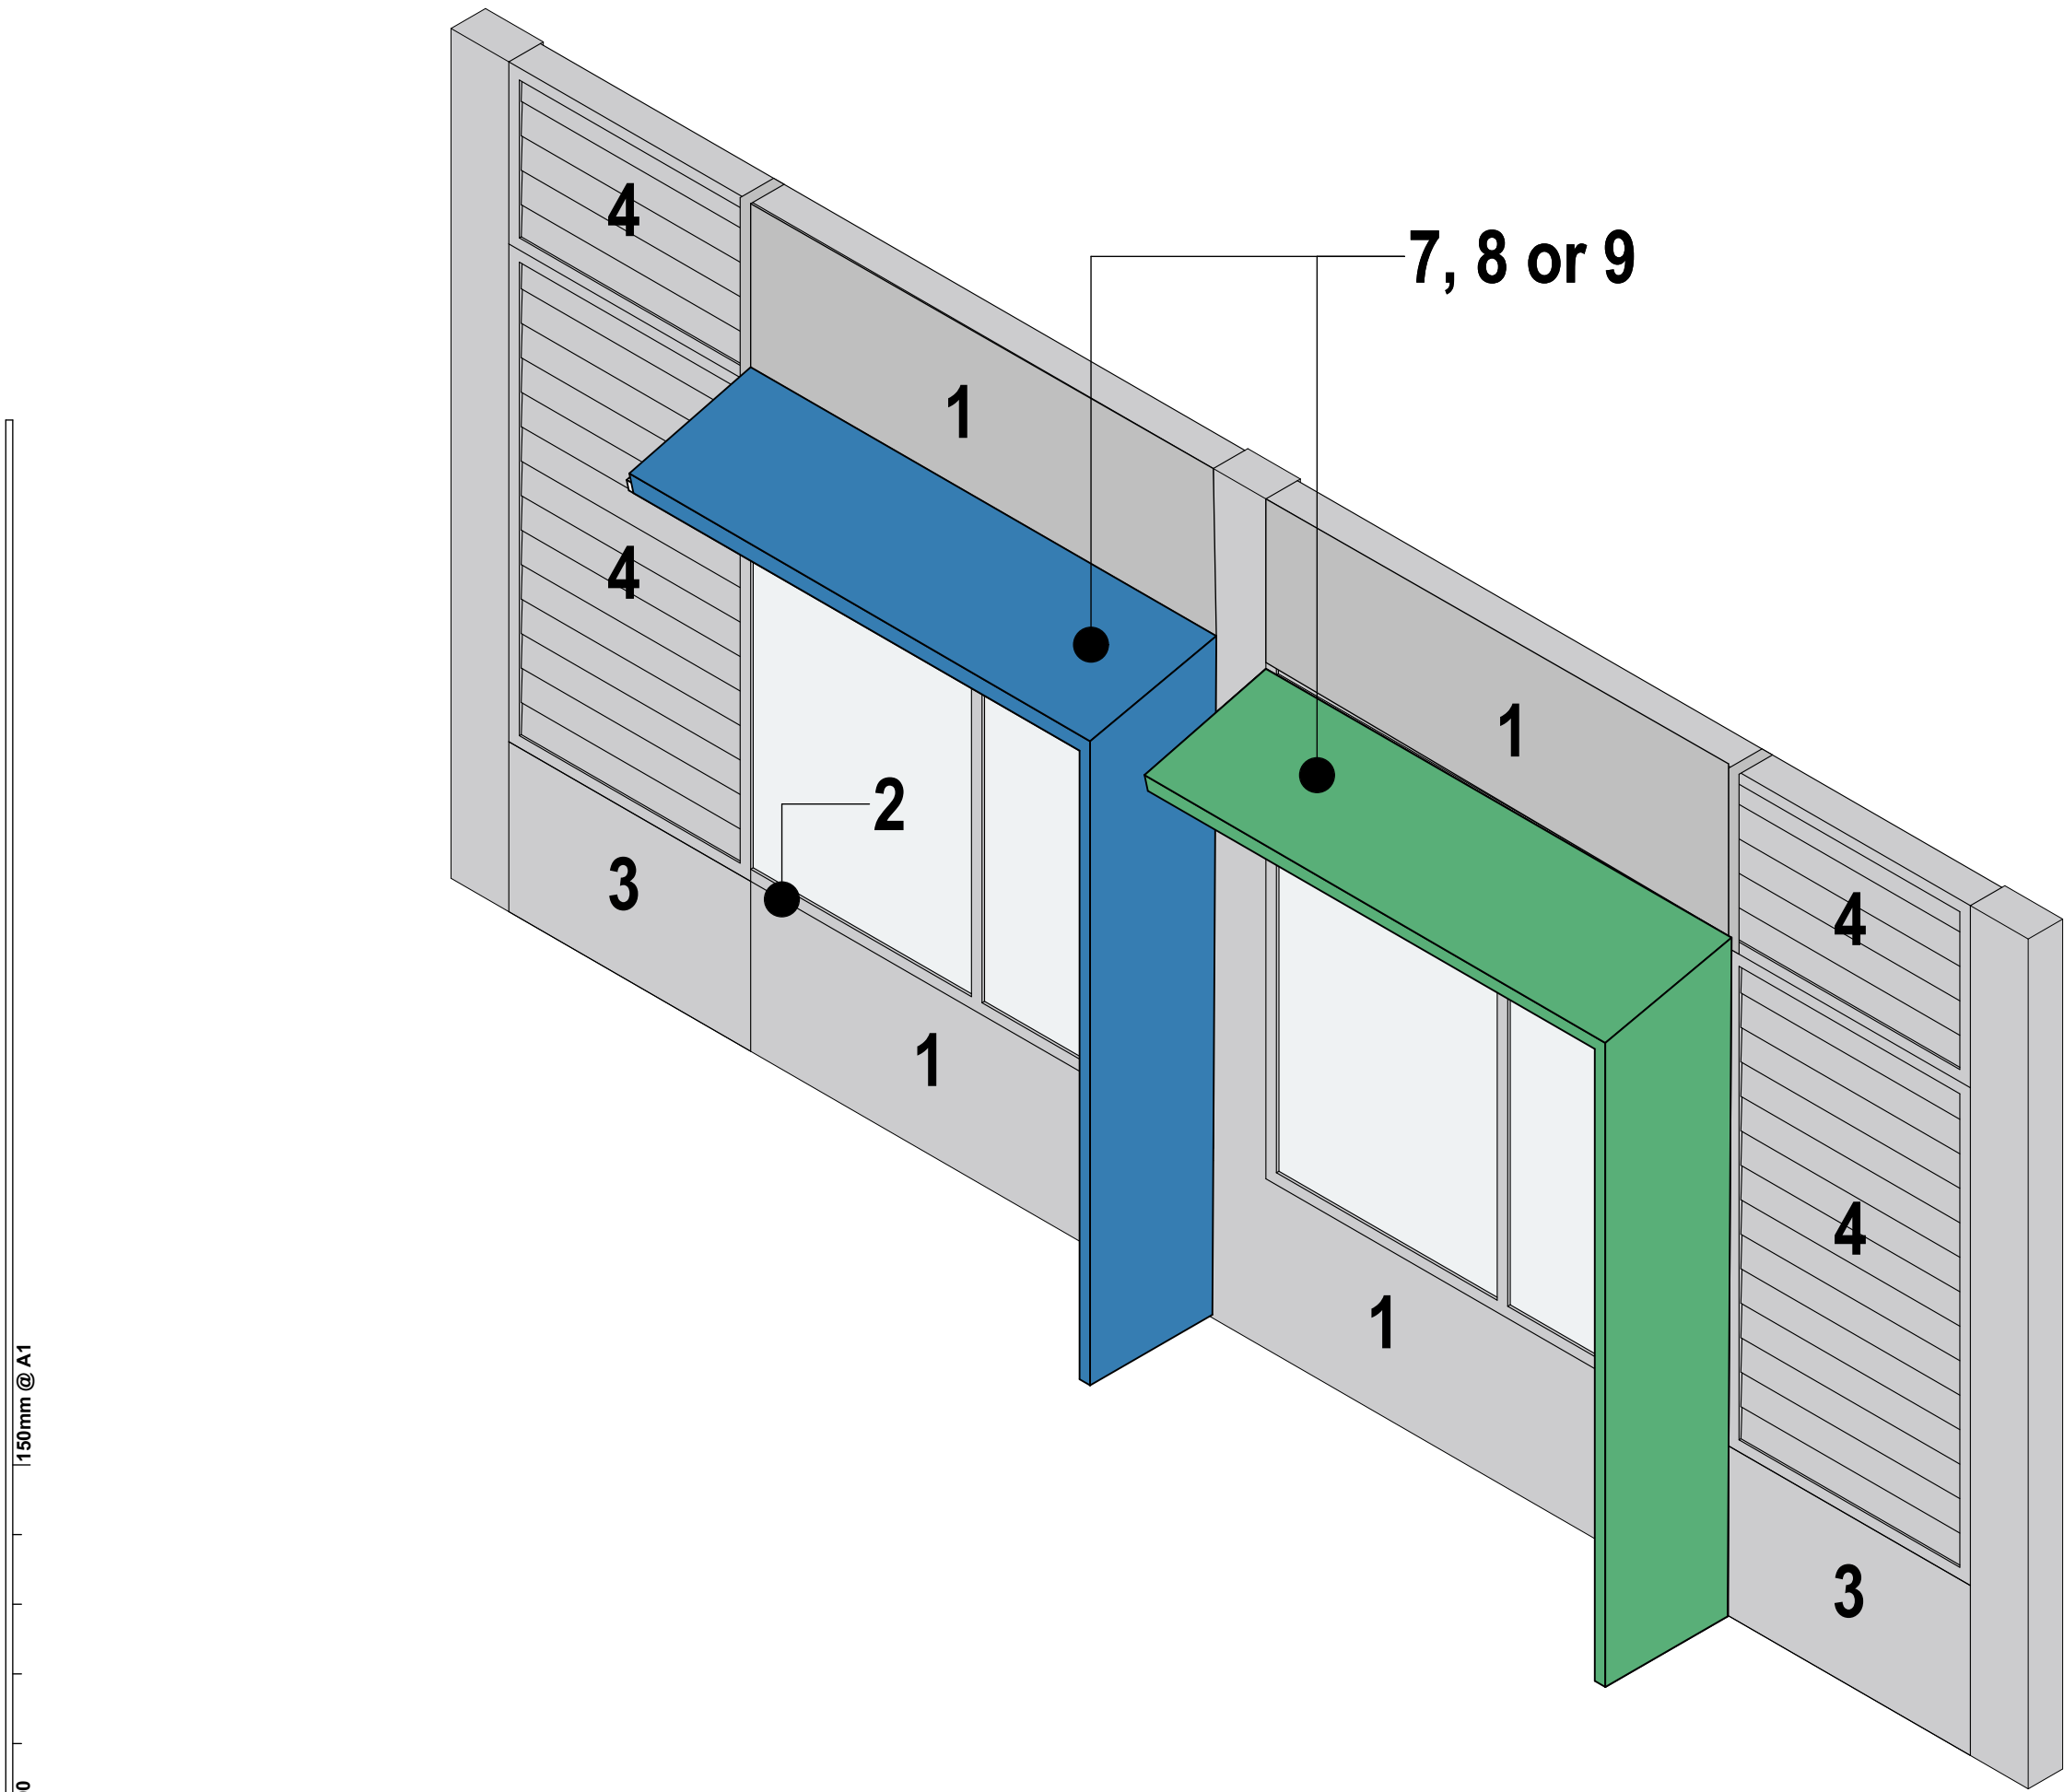

1 PERSPECTIVE VIEW
ARTIST'S IMPRESSION - VIEW FROM NORTH WEST

LEGEND	
1. COMPACT FIBRE CEMENT - CEMINTEL BARESTONE EXTERNAL ORIGINAL	10. COLORBOND - SURFMIST (ROOF SHEETING)
2. POWDERCOATED METAL - DULUX DURATEC ZEUS DUNE MATT	11. COLORBOND - DUNE (GUTTERS & DOWNPIPES)
3. COMPACT FIBRE CEMENT - EQUITONE TECTIVA TE00	12. BRICK - PGH BOTANICALS ELDERBERRY
4. POWDERCOATED METAL - DULUX DURATEC ZEUS CANVAS CLOTH MATT	13. CONCRETE BLOCKWORK - AUSTRAL COLOURED CHARCOAL
5. COMPACT FIBRE CEMENT - EQUITONE NATURA N251	
6. COMPACT FIBRE CEMENT - GENESIS SIGNATURE - OASIS SAPPHIRE GSO-041	
7. POWDERCOATED METAL - DURATEC INTENSITY EVERGREEN SATIN	
8. POWDERCOATED METAL - DURATEC INTENSITY LEAF SATIN	
9. POWDERCOATED METAL - DURATEC INTENSITY COAST SATIN	


plot date: Tuesday, 25 March 2025 5:20 PM file location: BIMcloud: FTA-SYD-BIM26 - BIMcloud Basic for Archicad 26/7068UH01 Ulladulla High School

REV.	DESCRIPTION	DATE	INIT.
10	REF ISSUE	25/03/2025	JH
09	DRAFT TENDER ISSUE	27/02/2025	JH
08	100% SCHEMATIC DESIGN ISSUE	12/02/2025	JH
07	DRAFT 100% SCHEMATIC DESIGN ISSUE	10/01/2025	JH
06	80% SCHEMATIC DESIGN ISSUE	12/12/2024	JH
05	SCHOOL WORKSHOP	09/12/2024	JH
04	WORKSHOP 01	25/11/2024	JH
03	100% CONCEPT DESIGN ISSUE	11/11/2024	JH
02	CONSULTANT COORDINATION	07/11/2024	JH
01	80% CONCEPT DESIGN ISSUE	18/10/2024	JH

fulton trotter
ARCHITECTS BRISBANE SYDNEY
www.fultontrotter.com.au
SYDNEY Suite 904, Level 9, 28-36 Foveaux Street, Surry Hills, NSW 2010
L (02) 8383 5151 e. sydney@fultontrotter.com.au
Fulton Trotter Architects ACN 677 264 550 ABN 57 677 264 550
To be used for authorised work only. Not to be copied directly or indirectly,
in whole or in part, nor shall it be used for any other building purposes.
DIRECTORS
Greg Isaac nra NSW 9855 QLD 2920
Justine Ezzary fraa QLD 3313
John Ward nra NSW 8371 QLD 3847
Katerina Diacopoulos fraa NSW 7434 QLD 4528
Paul Sokova fraa VIC 18804 QLD 3108
Ryan Loveday fraa NSW 7180 QLD 4500

PROJECT CLIENT / PHASE
SCHEMATIC DESIGN
SCHOOL INFRASTRUCTURE
NSW
ADDRESS PROJECT
ULLADULLA HIGH SCHOOL
55 SOUTH STREET,
ULLADULLA, NSW

DRAWING
FACADE STRATEGY
Figured dimensions take precedence over scale dimensions. Contractors must verify all dimensions on site before commencing any work or making shop drawings.
PROJECT NUMBER DIRECTOR CHECKED
7068UH01 **GI**
DRAWING NUMBER REVISION
UHS-FTA-B00U-ZZ-DR-A-3401 **10**

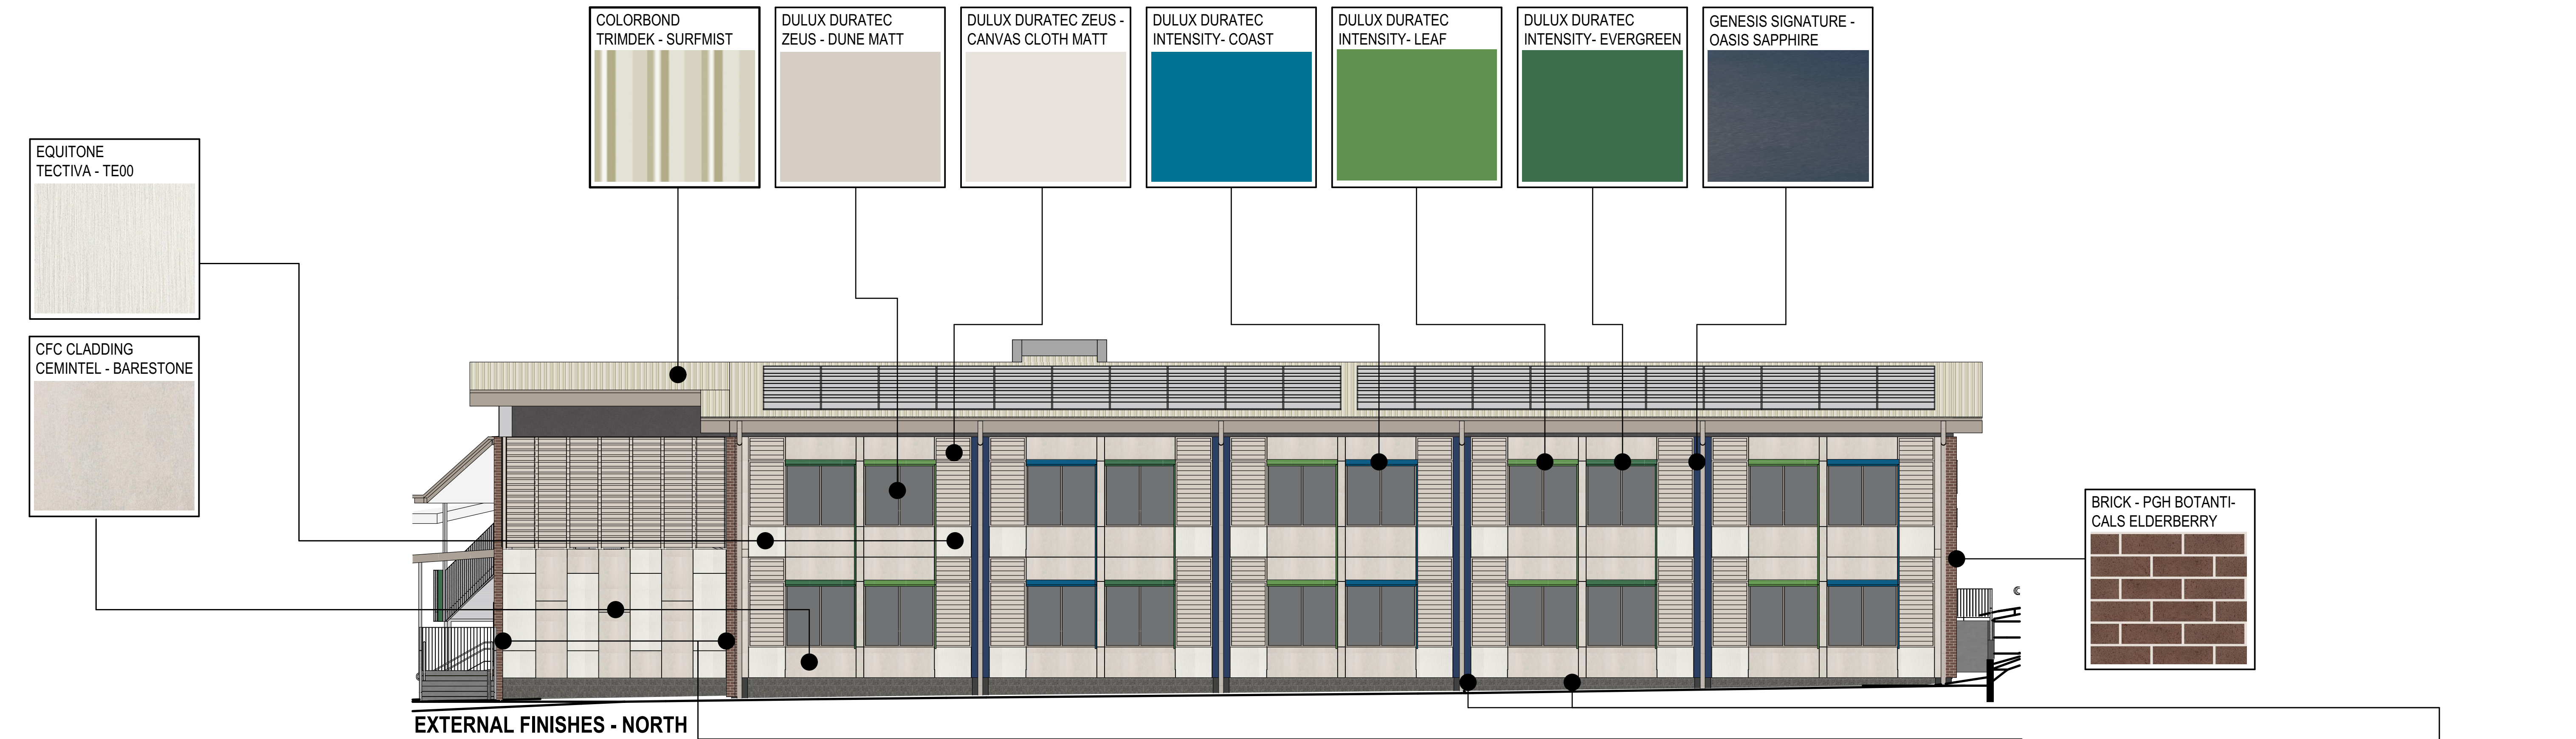

REV.	DESCRIPTION	DATE	INIT.
06	REF ISSUE	25/03/2025	JH
05	DRAFT TENDER ISSUE	27/02/2025	JH
04	100% SCHEMATIC DESIGN ISSUE	12/02/2025	JH
03	DRAFT 100% SCHEMATIC DESIGN ISSUE	10/01/2025	JH
02	80% SCHEMATIC DESIGN ISSUE	12/12/2024	JH
01	SCHOOL WORKSHOP	09/12/2024	JH

fulton trotter
ARCHITECTS BRISBANE SYDNEY
www.fultontrotter.com.au
SYDNEY Suite 904, Level 9, 28-36 Foveaux Street, Surry Hills, NSW 2010
L (02) 8383 5151 e. sydney@fultontrotter.com.au
Fulton Trotter Architects ACN 677 264 550 ABN 57 677 264 550
To be used for authorised work only. Not to be copied directly or indirectly,
in whole or in part, nor shall it be used for any other building purposes.
DIRECTORS
Greg Isaac nra QLD 2500
Justine Elzany nra QLD 3313
John Ward nra QLD 3847
Katerina Diacopoulos nra QLD 4528
Paul Spikova nra QLD 3108
Ryan Loveday nra QLD 4500

DRAWING PROJECT CLIENT / PHASE
SCHEMATIC DESIGN
SCHOOL INFRASTRUCTURE
NSW
ULLADULLA HIGH SCHOOL
55 SOUTH STREET,
ULLADULLA, NSW

DRAWING
EXTERNAL MATERIALS AND FINISHES
Figured dimensions take precedence over scale dimensions. Contractors must verify all dimensions on site before commencing any work or making shop drawings.
PROJECT NUMBER 7068UH01 DIRECTOR GI
DRAWING NUMBER UHS-FTA-B00U-ZZ-DR-A-3402 REVISION
06



1 PERSPECTIVE
VIEW OF PROPOSED BUILDING FROM SPORTS FIELD
SCALE: 1:2.83



3 PERSPECTIVE
VIEW OF PROPOSED BUILDING FROM BLOCK M
SCALE: 1:3.56



2 PERSPECTIVE
VIEW OF PROPOSED BUILDING FROM BLOCK L
SCALE: 1:3.56

150mm @ A1
100
50

REV.	DESCRIPTION	DATE	INIT.
08	DRAFT TENDER ISSUE	27/02/2025	JH
07	100% SCHEMATIC DESIGN ISSUE	12/02/2025	JH
06	DRAFT 100% SCHEMATIC DESIGN ISSUE	10/01/2025	JH
05	80% SCHEMATIC DESIGN ISSUE	12/12/2024	JH
04	WORKSHOP 01	25/11/2024	JH
03	100% CONCEPT DESIGN ISSUE	11/11/2024	JH
02	CONSULTANT COORDINATION	07/11/2024	JH
01	80% CONCEPT DESIGN ISSUE	25/10/2024	JH

fulton trotter
ARCHITECTS BRISBANE SYDNEY
www.fultontrotter.com.au
SYDNEY Suite 904, Level 9, 28-36 Foveaux Street, Surry Hills, NSW 2010
L (02) 8383 5151 e. sydney@fultontrotter.com.au
Fulton Trotter Architects ACN 677 264 550 ABN 57 677 264 550
To be used for authorised work only. Not to be copied directly or indirectly,
in whole or in part, nor shall it be used for any other building purposes.
DIRECTORS
Greg Isaac nra NSW 6855 QLD 2500
Justin Elworthy nra QLD 3313
John Ward nra NSW 8371 QLD 3847
Katerina Diacopoulos nra NSW 7434 QLD 4528
Paul Skovron nra NSW 7180 QLD 4500
Ryan Lovelady nra

SCHEMATIC DESIGN
SCHOOL INFRASTRUCTURE
NSW
ULLADULLA HIGH SCHOOL
55 SOUTH STREET,
ULLADULLA, NSW

PERSPECTIVES 01

Figured dimensions take precedence over scale dimensions. Contractors must verify all dimensions on site before commencing any work or making shop drawings.

PROJECT NUMBER	DIRECTOR	CHECKED
7068UH01	GI	
DRAWING NUMBER	REVISION	
UHS-FTA-B00U-ZZ-DR-A-9001		