


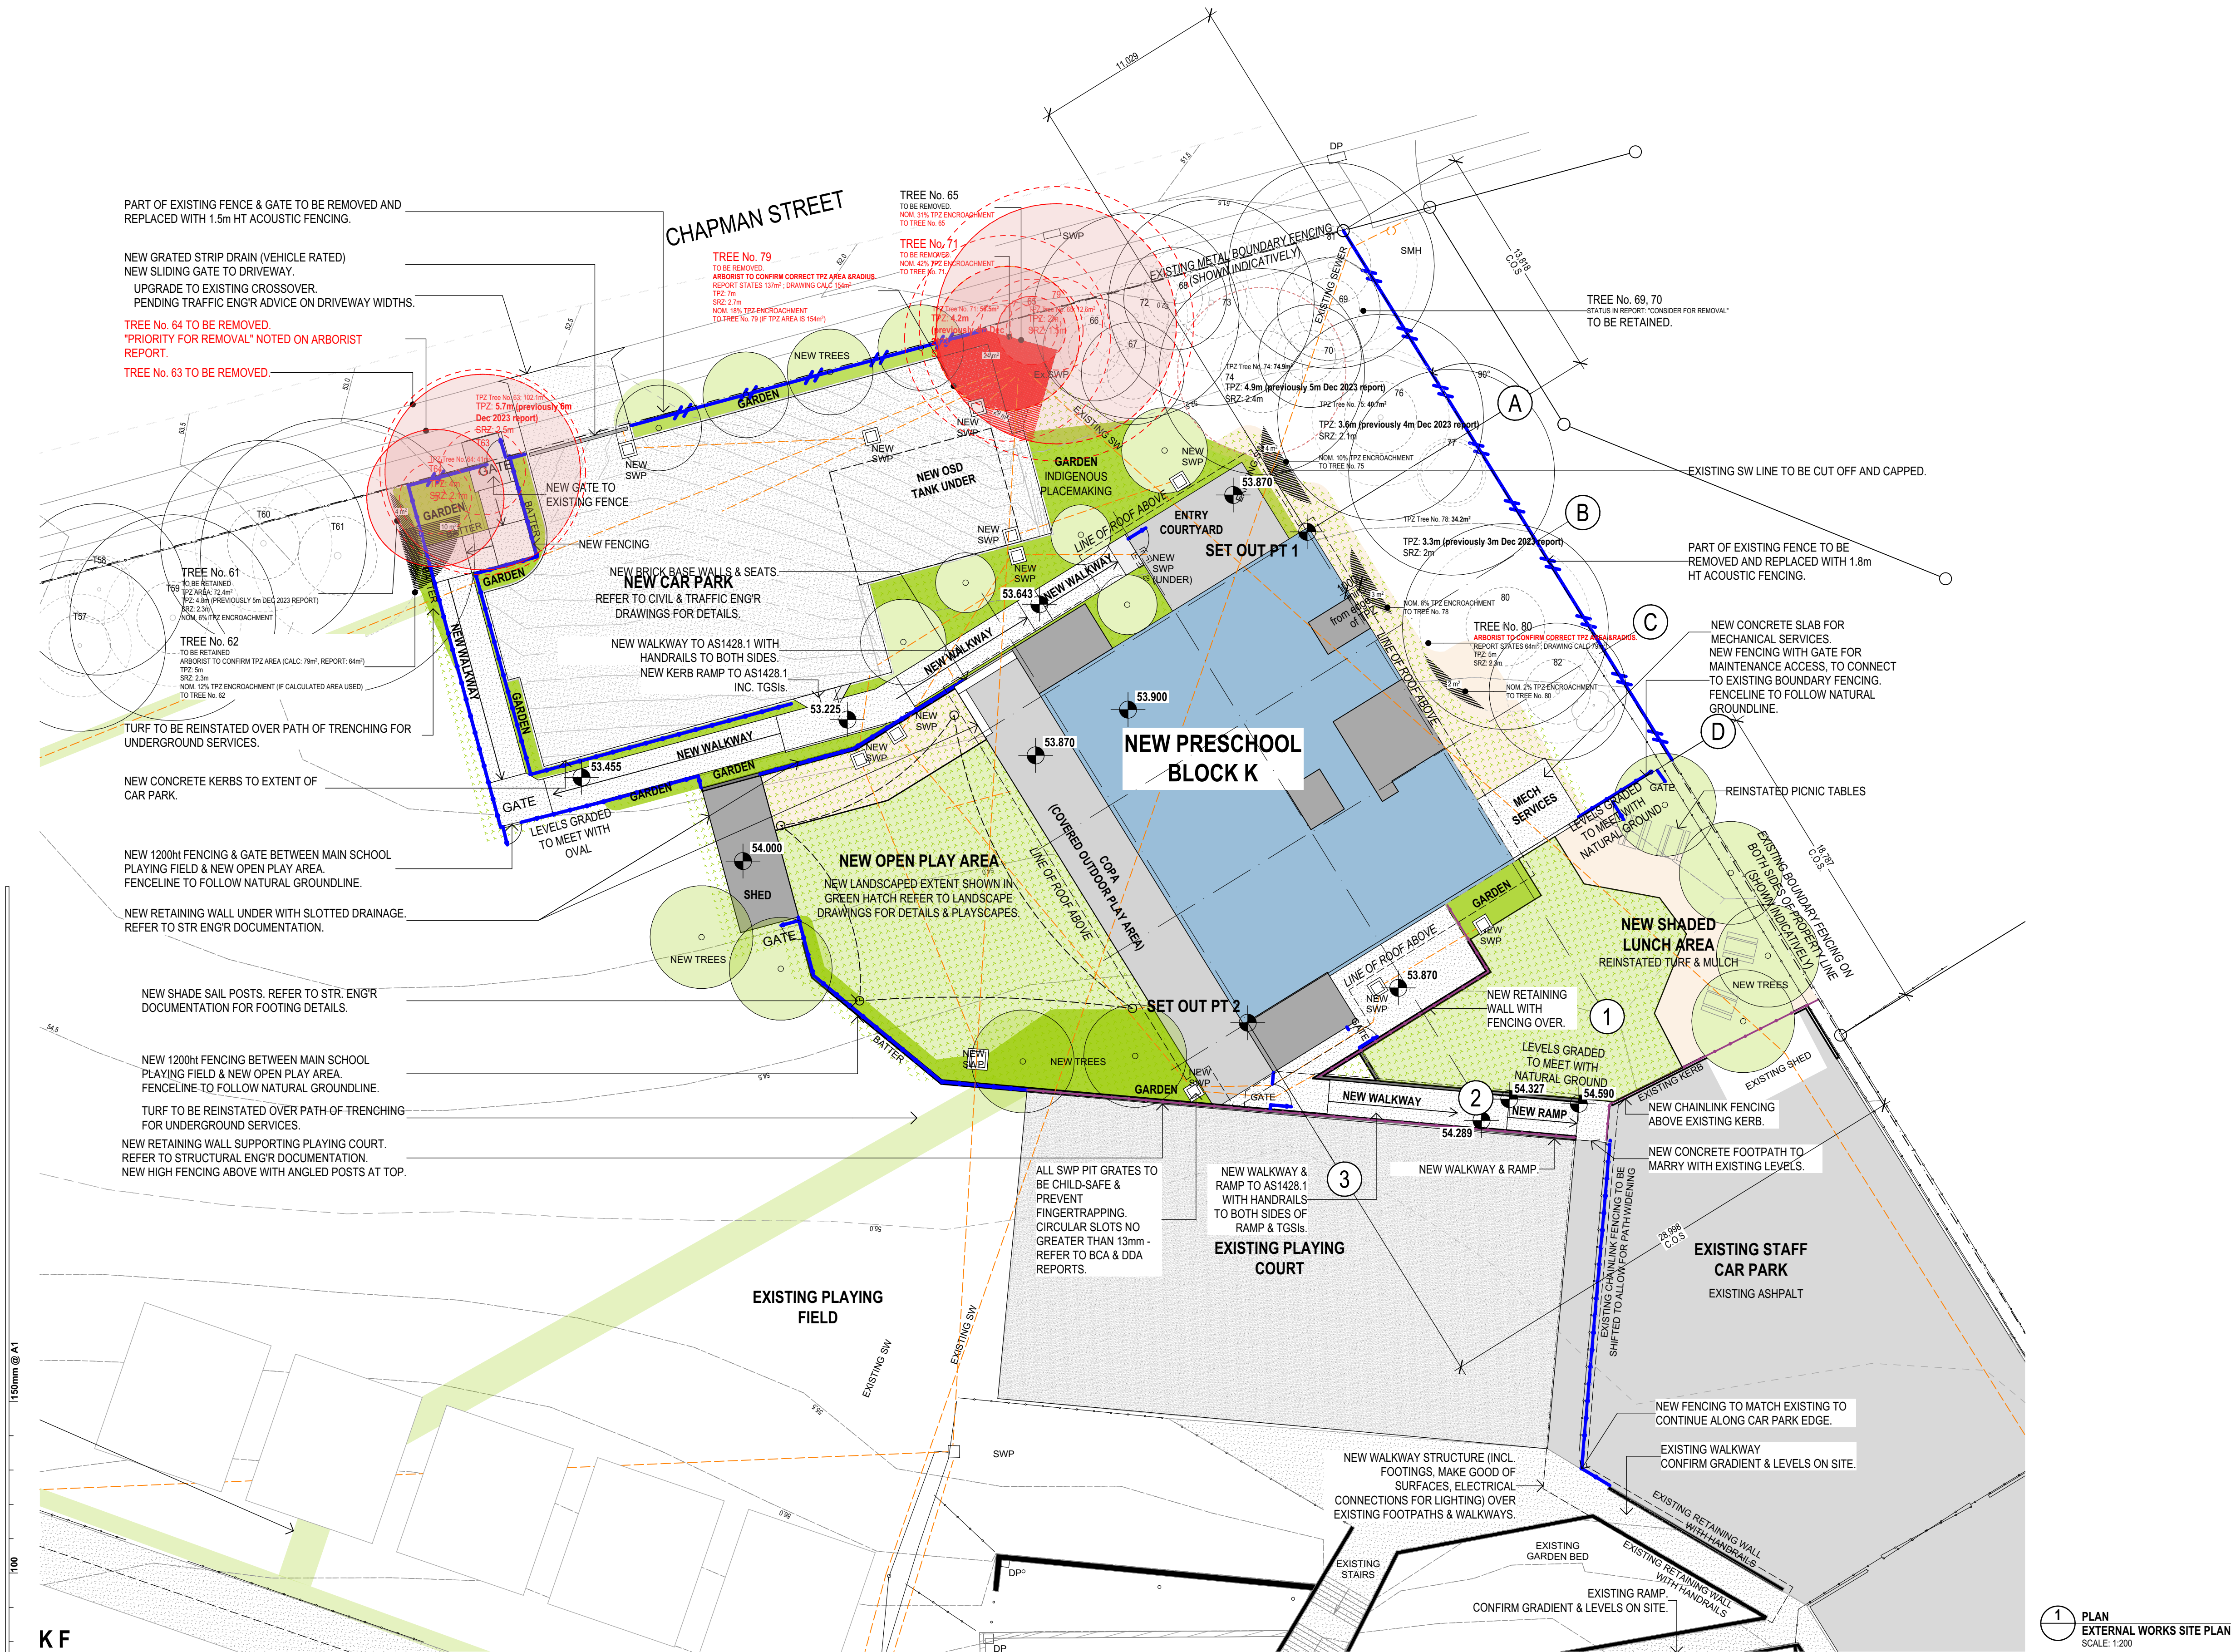

NOTE: SETOUT POINTS & DIMENSIONS TO BE CONFIRMED ON SITE. REFER TO SURVEY.

fulton trotter
ARCHITECTS BRISBANE SYDNEY
www.fultontrotter.com.au

SYDNEY Suite 904, Level 9, 28-36 Foveaux Street, Surry Hills, NSW 2010
L (02) 8383 5151 e. sydney@fultontrotter.com.au

Fulton Trotter Architects ACN 677 264 550 ABN 57 677 264 550
To be used for authorised work only. Not to be copied directly or indirectly,
in whole or in part, nor shall it be used for any other building purposes.

DIRECTORS
Greg Isaac rata NSW 6855 QLD 2520
Justin Eboray rata QLD 3313
John Ward rata QLD 3847
Katerina Diacopoulos rata NSW 7434 QLD 4528
Paul Siskawa rata VIC 18004 NSW 7180 QLD 4500
Ryan Lovetady rata

1 PLAN
EXTERNAL WORKS SITE PLAN
SCALE: 1:200

PHASE
SCHEMATIC DESIGN

PROJECT CLIENT
Department of Education
GREENWAY PARK PUBLIC
SCHOOL


ADDRESS PROJECT
WYATTVILLE DRIVE,
CARNES HILL, NSW

DRAWING
**EXTERNAL WORKS PLAN
PRESCHOOL**

Figured dimensions take precedence over
scale dimensions. Contractors must verify
all dimensions on site before commencing
any work or making shop drawings.

PROJECT NUMBER DIRECTOR CHECKED
7068GR01 JW LN

DRAWING NUMBER REVISION
GPPS-FTA-B00K-00-DR-A-1402 04

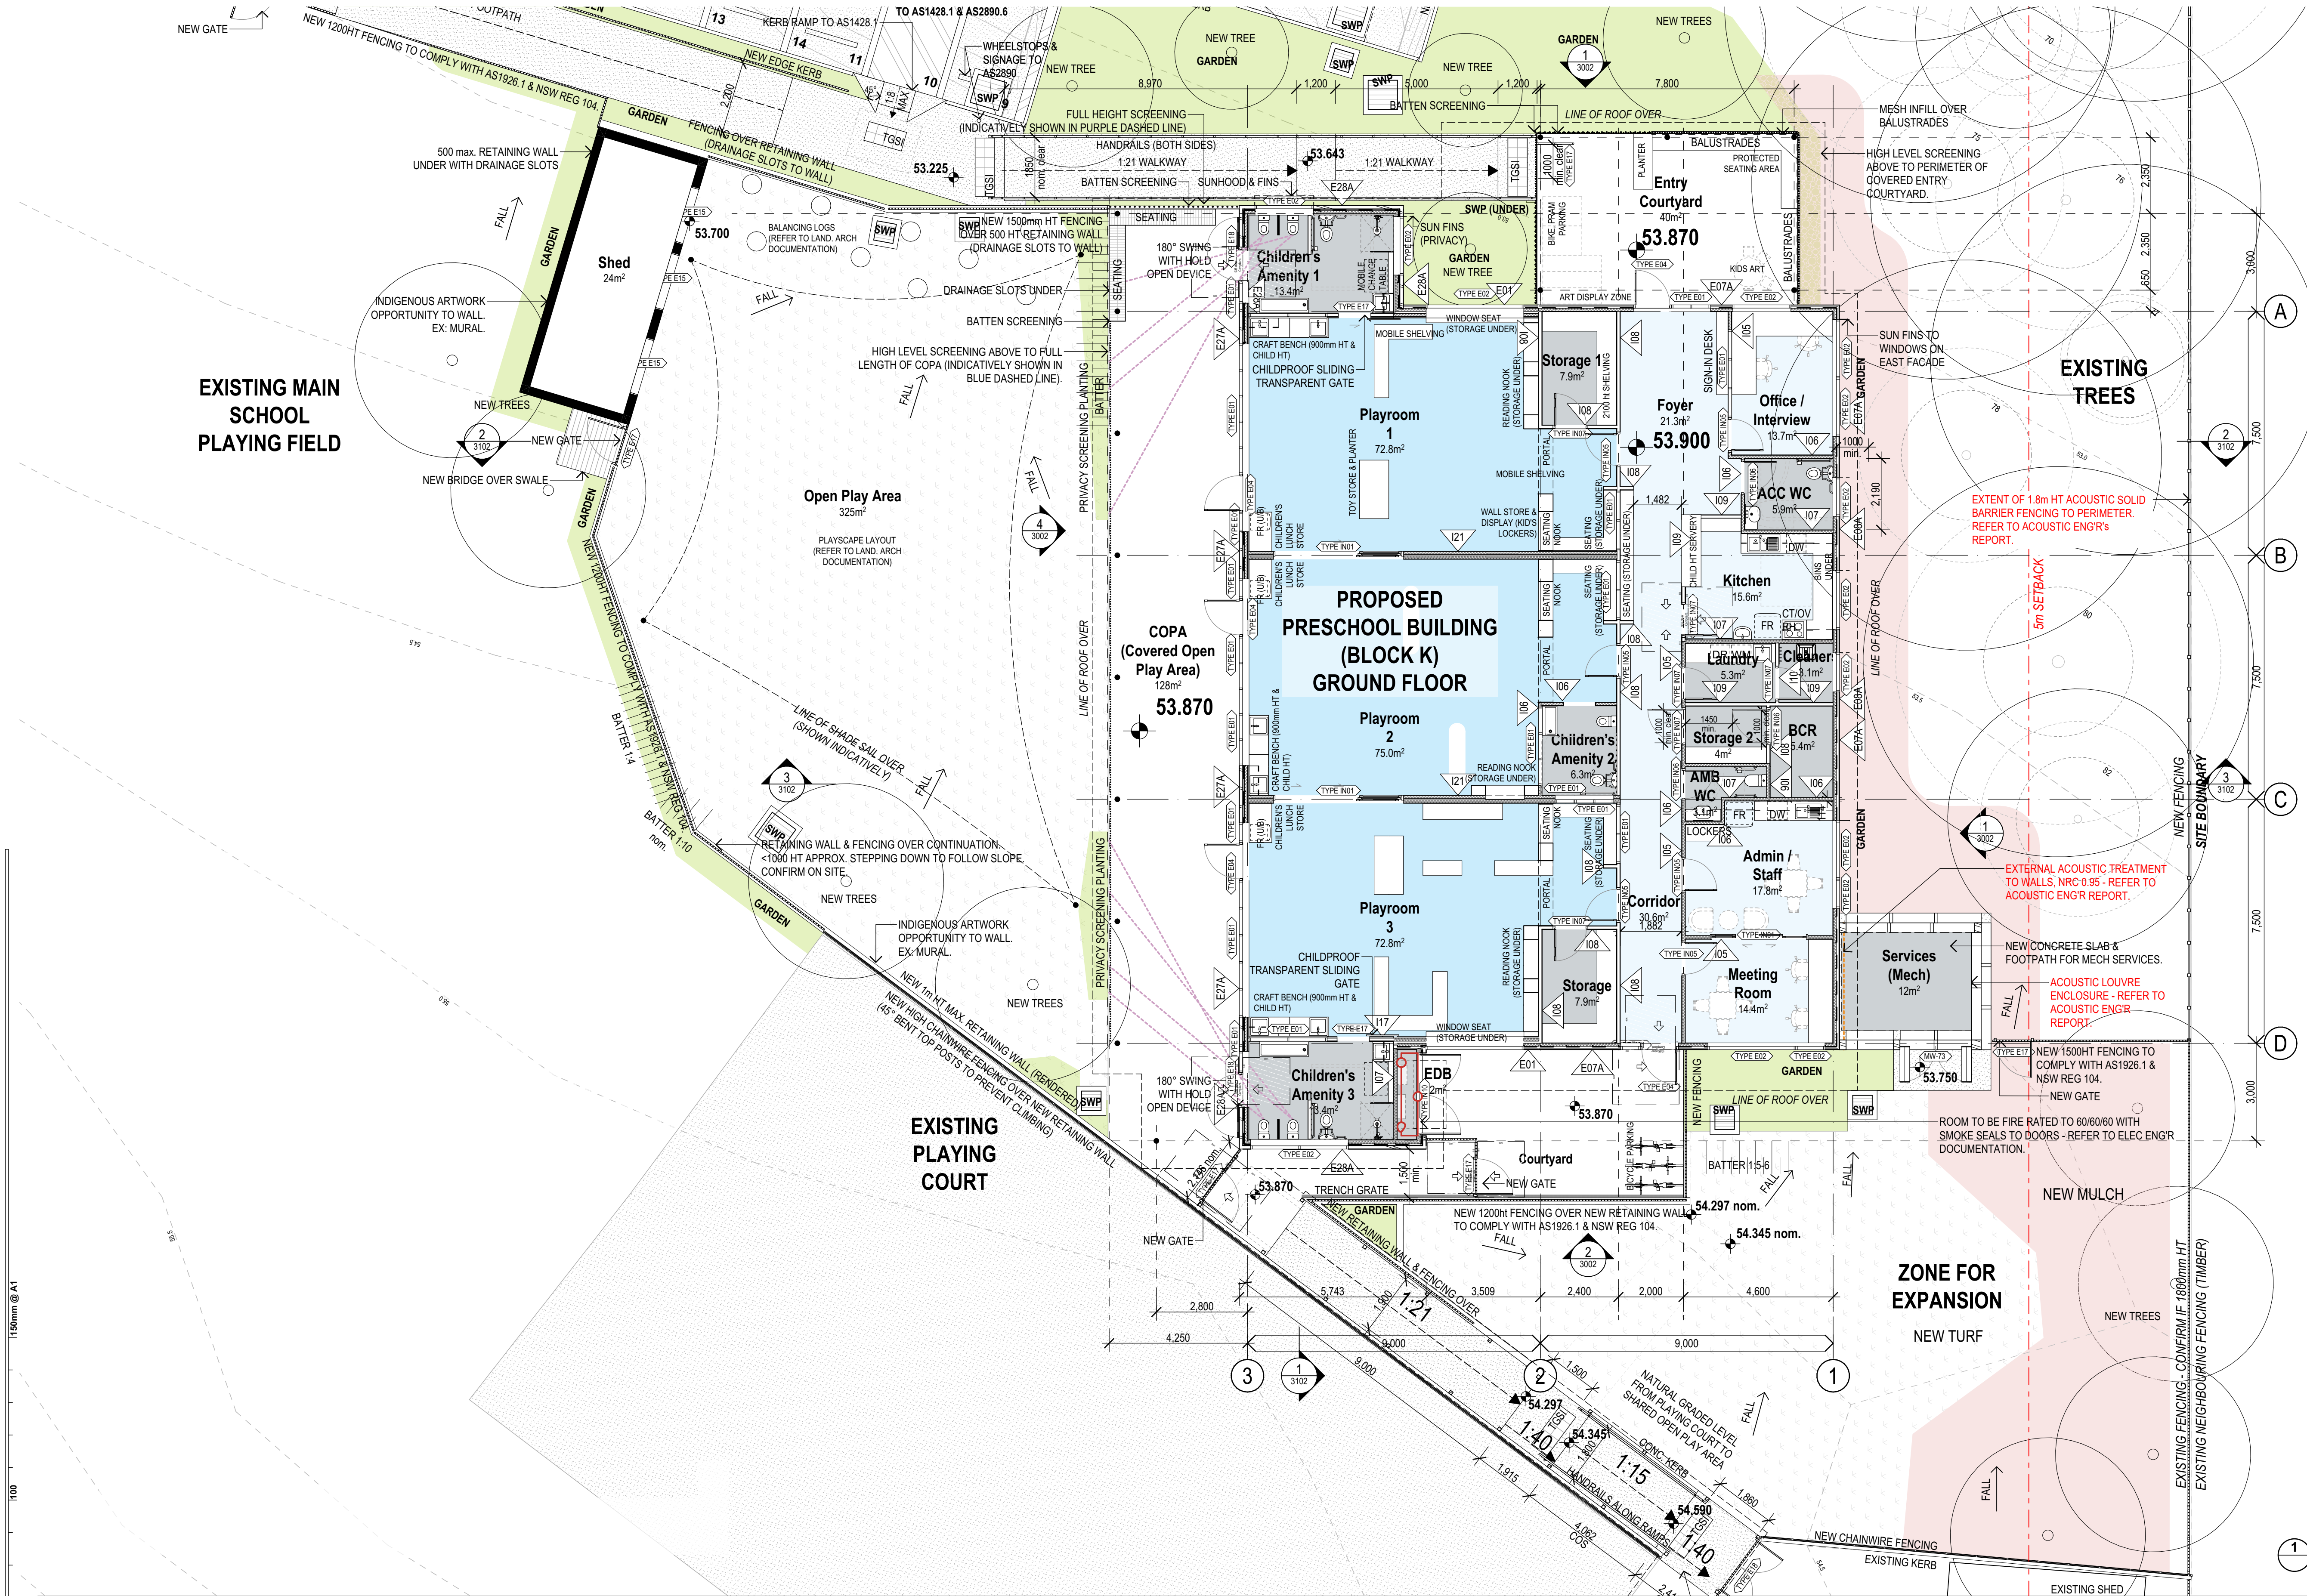

1 PLAN
FLOOR PLAN GROUND FLOOR - PRE SCHOOL
SCALE: 1:100

TYPE	TYPE DESCRIPTION
TYPE E03	GLAZED DOUBLE DOOR
TYPE E04	GLAZED SINGLE DOOR
TYPE E05	SOLID DOOR WITH VISION PANEL
TYPE E07	SOLID DOOR (NO VISION PANEL, NO FANLIGHT)
TYPE E15	ROLLER DOOR
TYPE E17	GATE (SINGLE LEAF)
TYPE E18	GATE (DOUBLE LEAF)
TYPE IN01	GLS ENTRY LARGE SLIDING DOOR
TYPE IN02	INTER-GLS SLIDING DOOR
TYPE IN03	GLS ENTRY SMALL SLIDING DOOR
TYPE IN04	MULTIPURPOSE SLIDING DOOR
TYPE IN05	GLAZED SINGLE DOOR

TYPE IN06	SINGLE LEAF HINGED DOOR
TYPE IN07	SINGLE LEAF HINGED DOOR WITH VISION PANEL
TYPE IN09	FIRE DOOR (SINGLE LEAF)
TYPE IN10	FIRE DOOR (DOUBLE LEAF)

PLAN LEGEND	
D101	DOOR LABEL
W101	WINDOW LABEL
E01	EXTERNAL WALL TYPE LABEL
I01	INTERNAL WALL TYPE LABEL


Finishes applying to the Preschool Building are Scheme x, unless specifically noted otherwise.
Refer to Specification Schedule and Material Schedule Drawing for selections.

REV.	DESCRIPTION	DATE	INIT.
11	TENDER ISSUE	14/03/2025	SZ
10	100% SD ISSUE REVISED	06/03/2025	LN
09	100% SD ISSUE	14/02/2025	SZ
08	50% SD ISSUE UPDATE	24/01/2025	LN
07	SD COORDINATION	29/11/2024	LN
06	50% SD ISSUE	15/11/2024	SZLN
05	100% CONCEPT DESIGN ISSUE	31/10/2024	LN
04	80% CONCEPT DESIGN ISSUE	18/10/2024	LN
03	CONSULTANT COORDINATION	17/10/2024	LN
02	CONSULTANT COORDINATION	15/10/2024	LN
01	PRG ISSUE	23/09/2024	SZ


fulton trotter
ARCHITECTS BRISBANE SYDNEY
www.fultontrotter.com.au
SYDNEY Suite 904, Level 9, 28-36 Foveaux Street, Surry Hills, NSW 2010
L (02) 8383 5151 e. sydney@fultontrotter.com.au
Fulton Trotter Architects ACN 677 264 550 ABN 57 677 264 550
To be used for authorised work only. Not to be copied directly or indirectly,
in whole or in part, nor shall it be used for any other building purposes.
DIRECTORS
Greg Isaac rate QLD 2900
Justin Ewary frae QLD 3313
John Ward rate QLD 3847
Katerina Diacopoulos frae QLD 4528
Paul Seneva frae QLD 3108
Ryan Loveday frae QLD 4500
VIC 18804 NSW 8655 NSW 8371 NSW 7434 NSW 7180

PHASE
SCHEMATIC DESIGN
PROJECT CLIENT
Department of Education
GREENWAY PARK PUBLIC
SCHOOL
ADDRESS
WYATTVILLE DRIVE,
CARNES HILL, NSW

DRAWING
**PROPOSED PRESCHOOL FLOOR
PLAN**
Figured dimensions take precedence over
scale dimensions. Contractors must verify
all dimensions on site before commencing
any work or making shop drawings.
PROJECT NUMBER
7068GR01
DIRECTOR
JW
CHECKED
LN
DRAWING NUMBER
GPPS-FTA-B00K-GF-DR-A-2102
REVISION
11

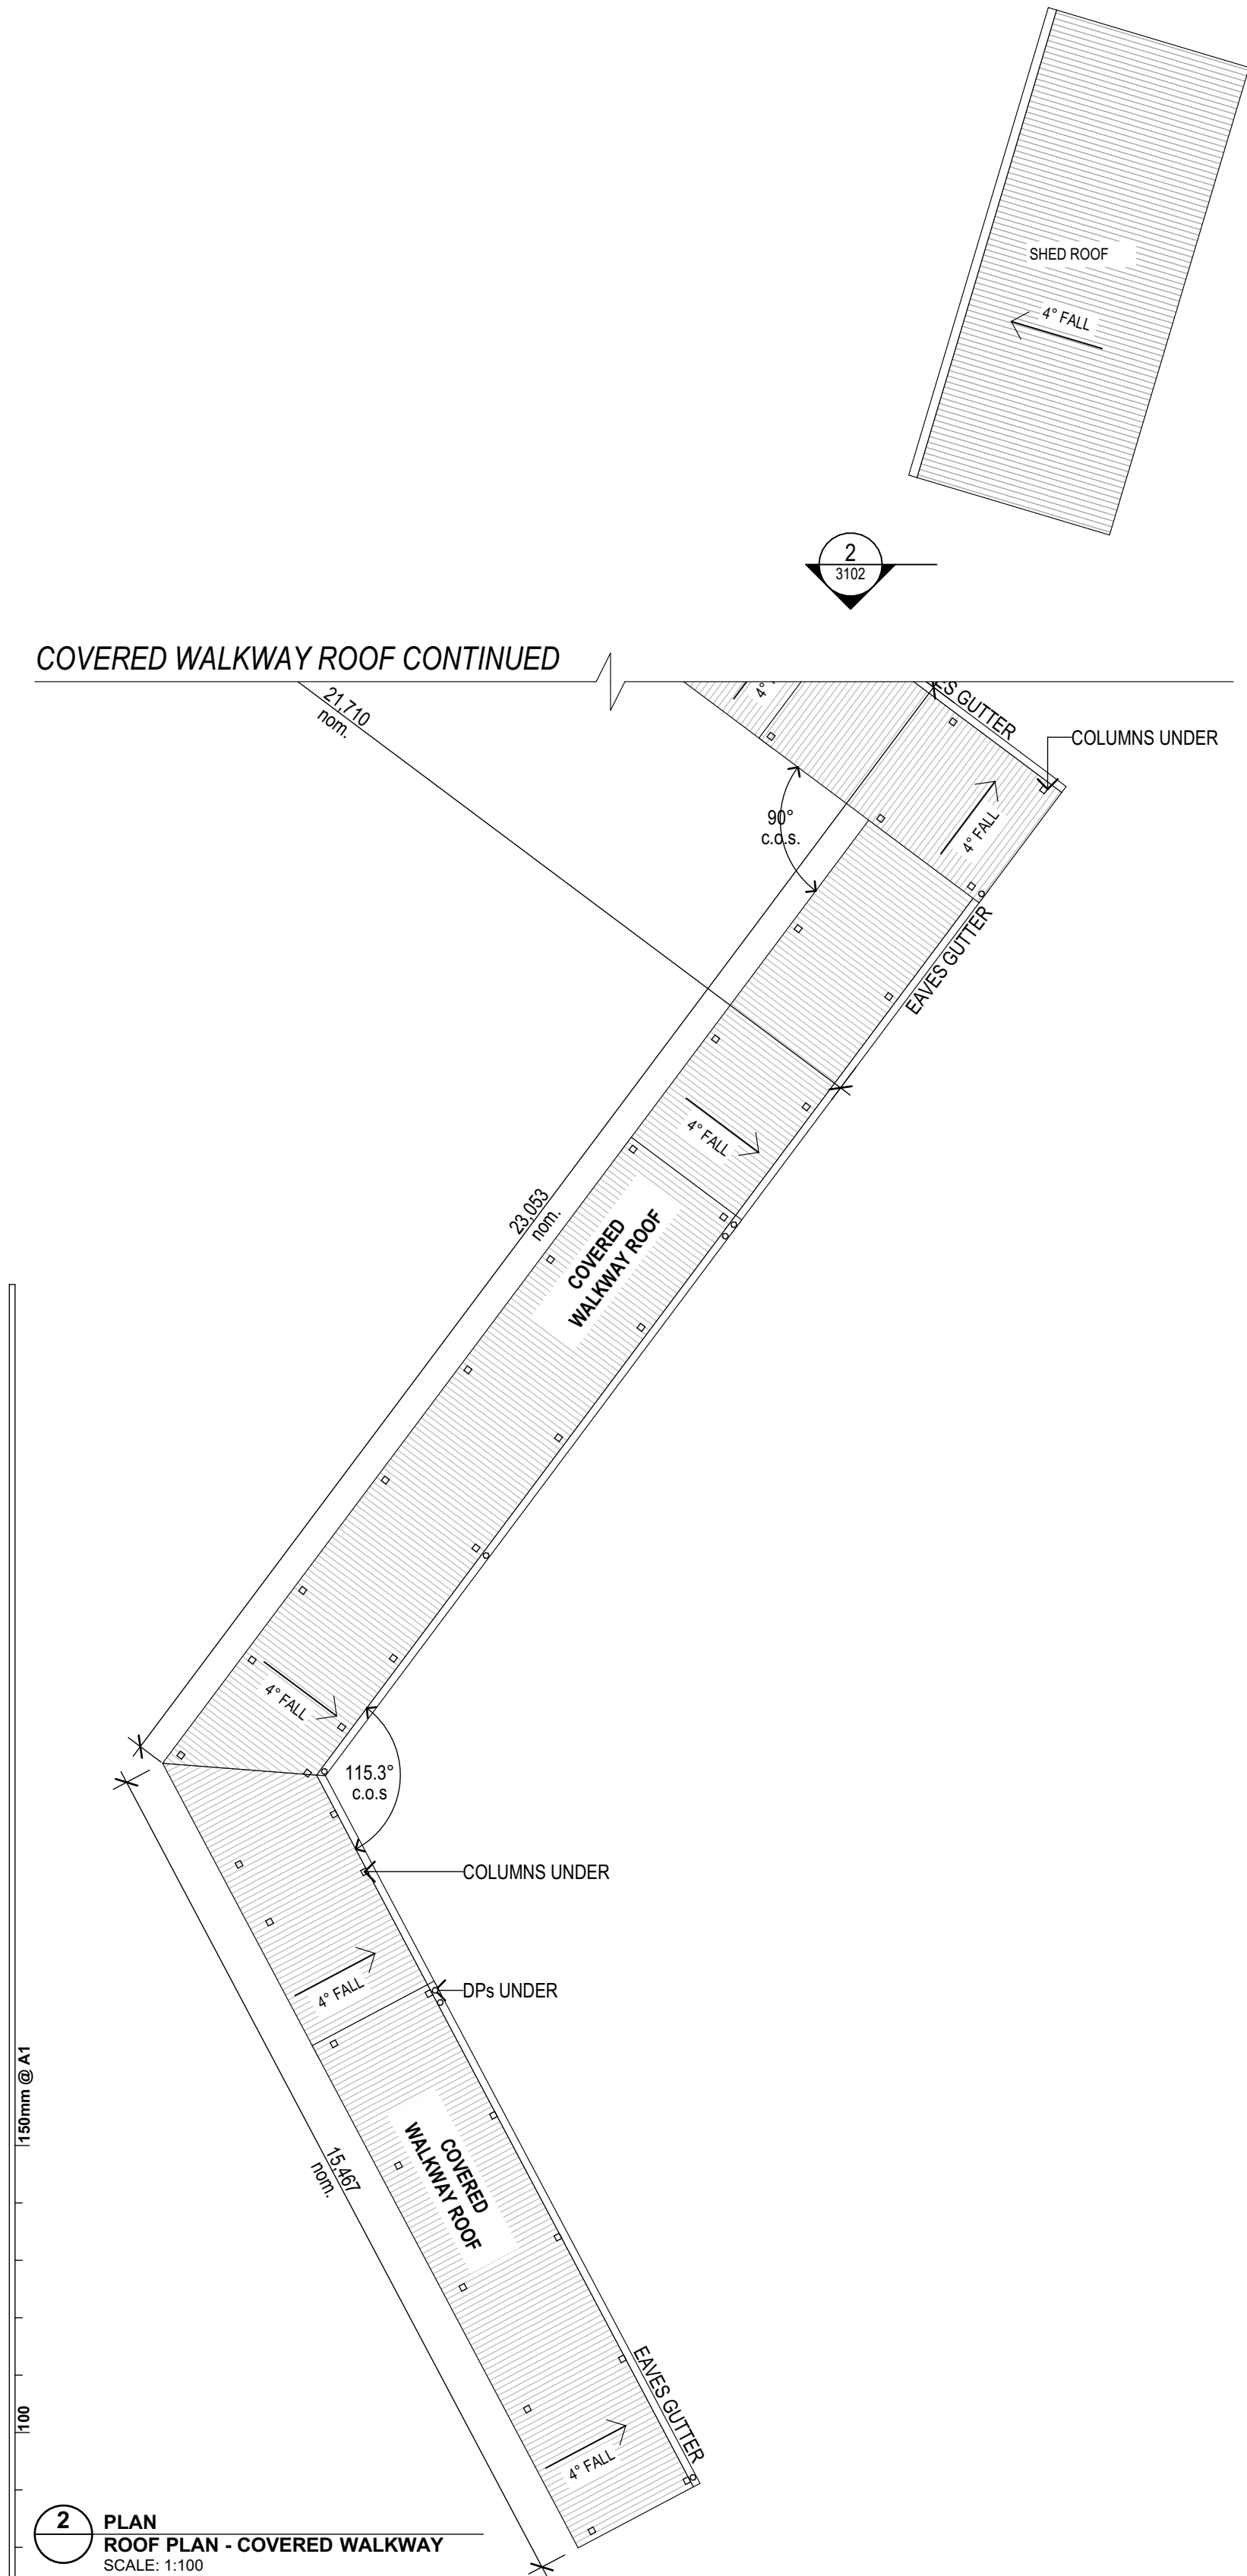

2 PLAN
ROOF PLAN - COVERED WALKWAY
SCALE: 1:100

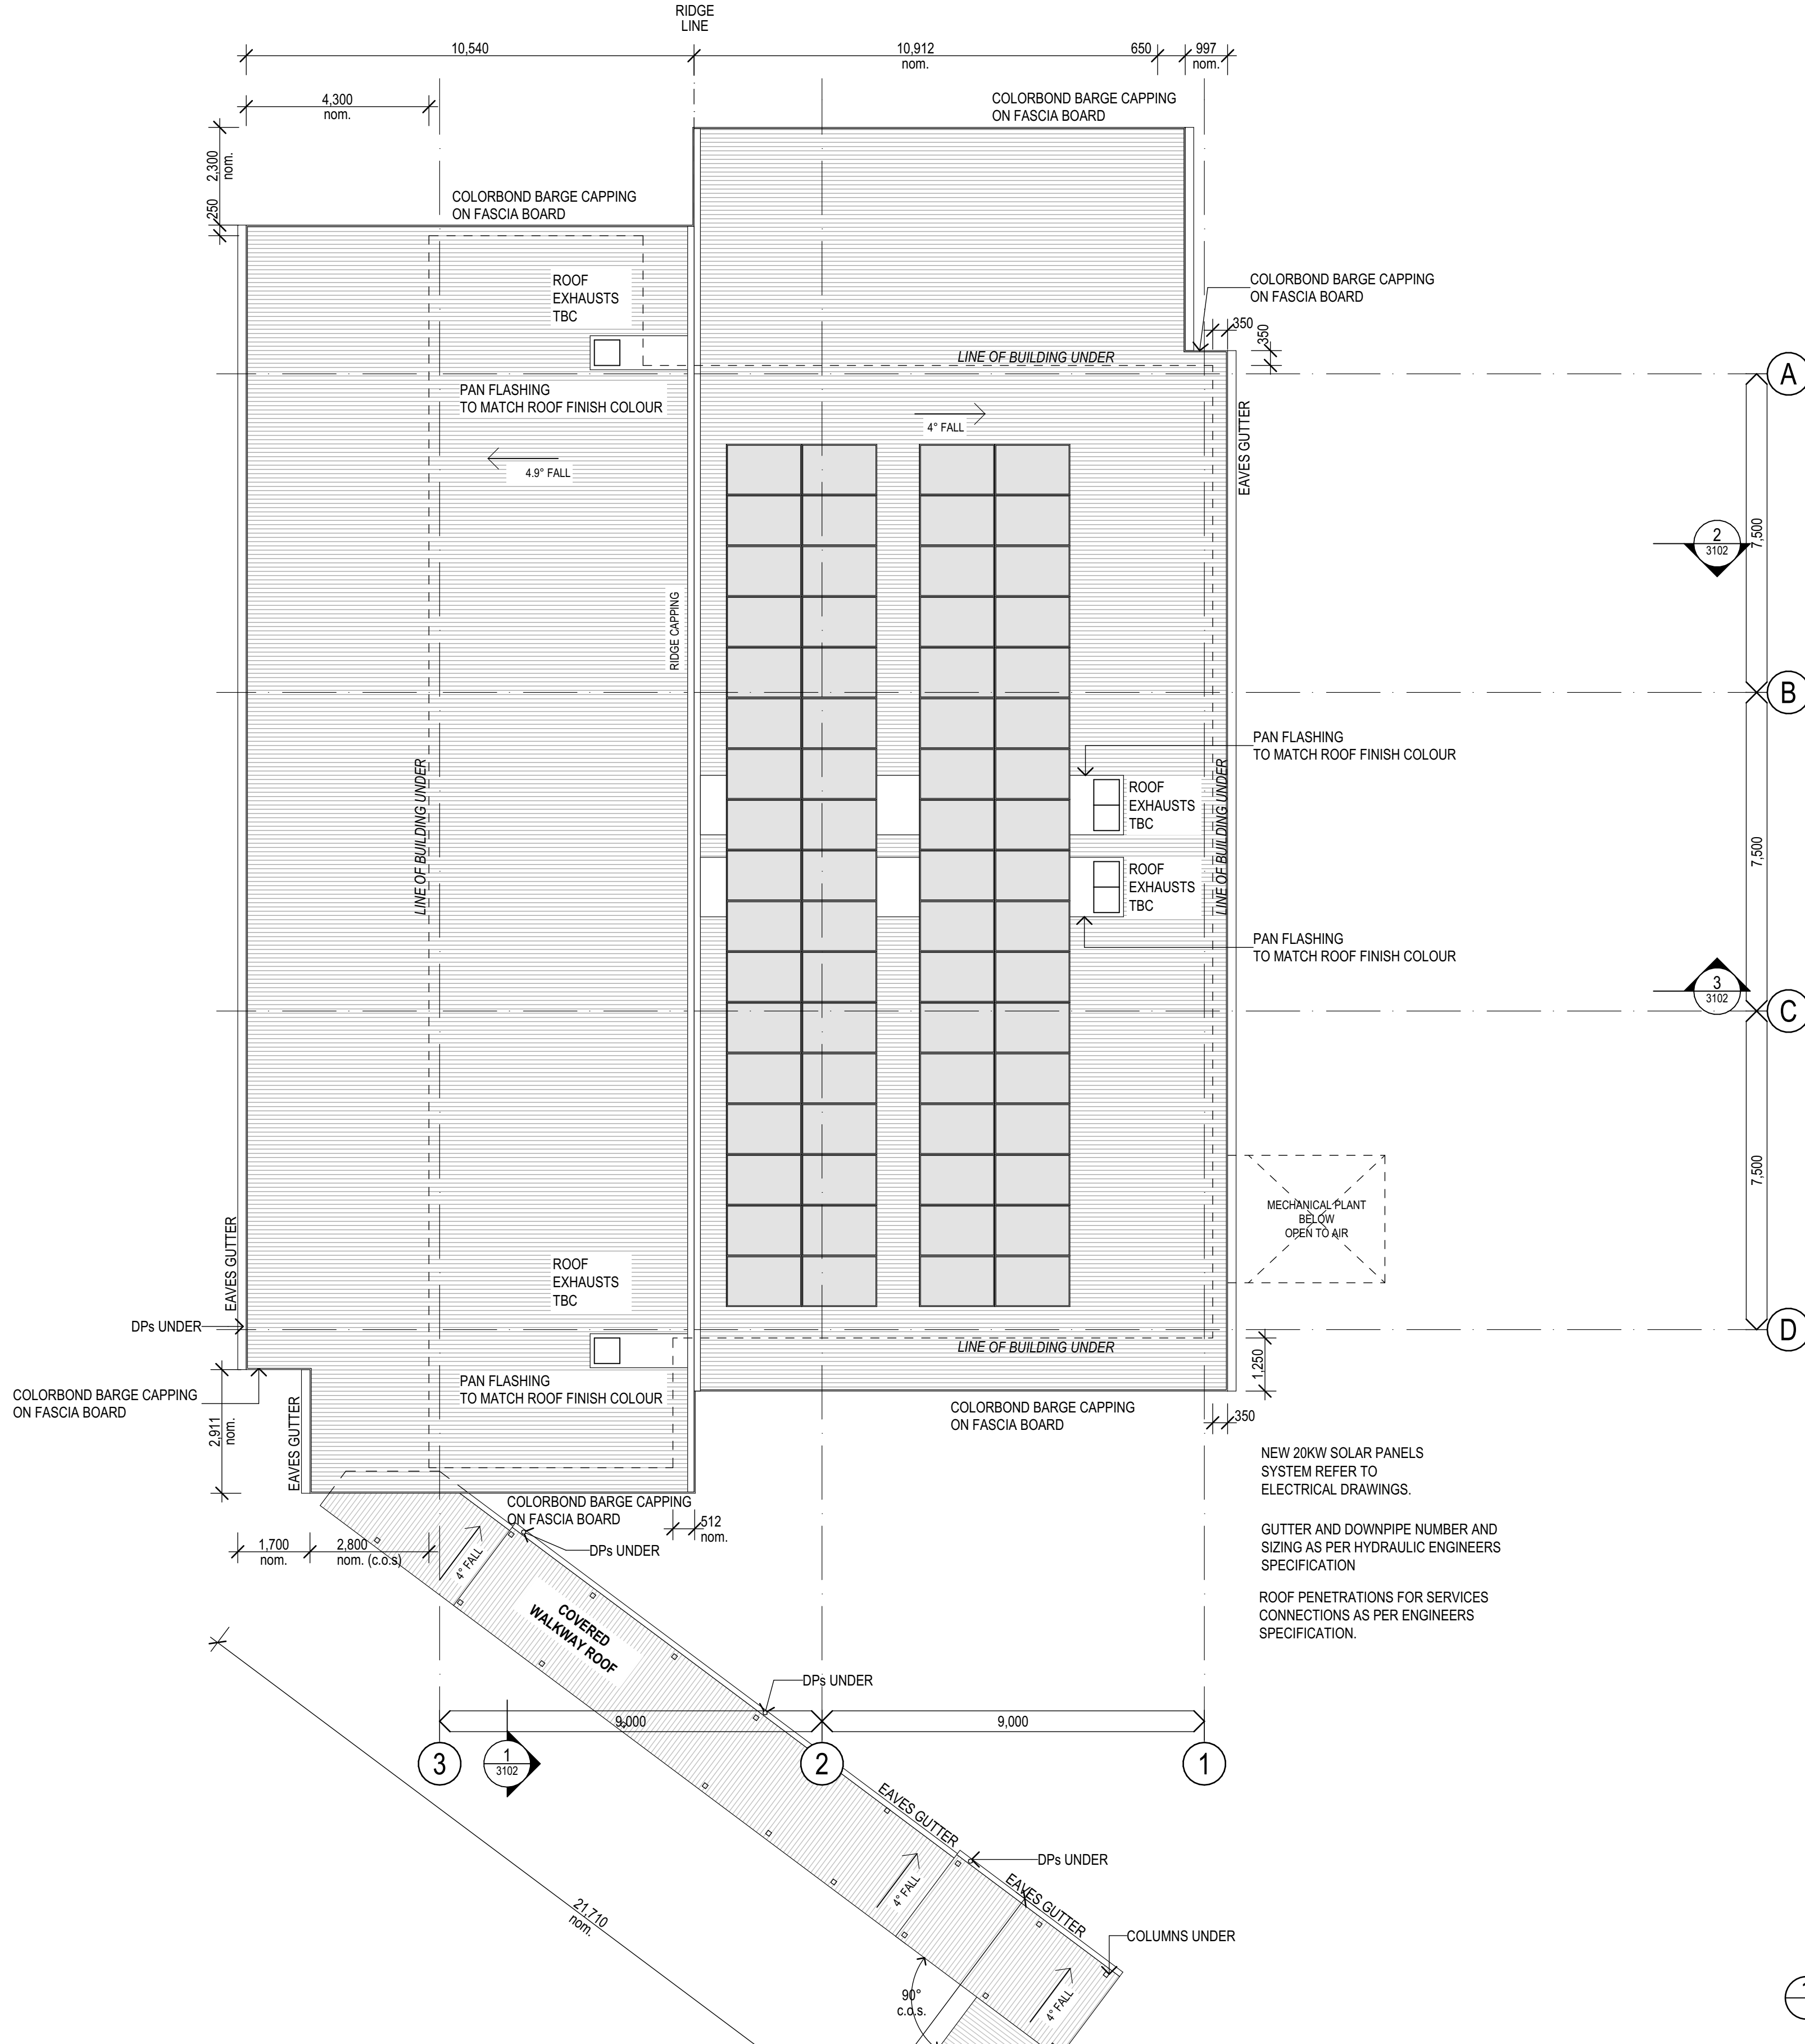

1 PLAN
ROOF PLAN - PRESCHOOL
SCALE: 1:100


ROOF PLAN LEGEND	
ROOF LABEL	
XX00 : XX00	FINISH CODE (REFER TO FINISHES LEGEND)
↖	MATERIAL CODE (REFER TO MATERIAL LEGEND)
↘	FALL IN ROOF

REV.	DESCRIPTION	DATE	INIT.
09	TENDER ISSUE	14/03/2025	SZ
08	100% SD ISSUE REVISED	06/03/2025	LN
07	100% SD ISSUE	14/02/2025	SZ
06	50% SD ISSUE UPDATE	24/01/2025	LN
05	50% SD ISSUE	15/11/2024	SZLN
04	100% CONCEPT DESIGN ISSUE	31/10/2024	LN
03	80% CONCEPT DESIGN ISSUE	18/10/2024	LN
02	CONSULTANT COORDINATION	17/10/2024	LN
01	CONSULTANT COORDINATION	15/10/2024	LN

fulton trotter
ARCHITECTS BRISBANE SYDNEY
www.fultontrotter.com.au
SYDNEY Suite 904, Level 9, 28-36 Foveaux Street, Surry Hills, NSW 2010
L (02) 8383 5151 e. sydney@fultontrotter.com.au
Fulton Trotter Architects ACN 677 264 550 ABN 57 677 264 550
To be used for authorised work only. Not to be copied directly or indirectly,
in whole or in part, nor shall it be used for any other building purposes.
DIRECTORS
Greg Isaac nra QLD 3513
Justin Ebbury nra NSW 8371
John Ward nra NSW 7434
Katerina Diacopoulos nra QLD 4528
Paul Siskawa nra QLD 3108
Ryan Lovetday nra QLD 4500

PHASE
SCHEMATIC DESIGN
CLIENT
Department of Education
PROJECT
GREENWAY PARK PUBLIC SCHOOL
ADDRESS
WYATTVILLE DRIVE,
CARNES HILL, NSW

DRAWING
PROPOSED PRESCHOOL ROOF PLAN
Figured dimensions take precedence over scale dimensions. Contractors must verify all dimensions on site before commencing any work or making shop drawings.
PROJECT NUMBER
7068GR01
DRAWING NUMBER
GPPS-FTA-B00K-LR-DR-A-2104
DIRECTOR
JW
CHECKED
LN
REVISION
09

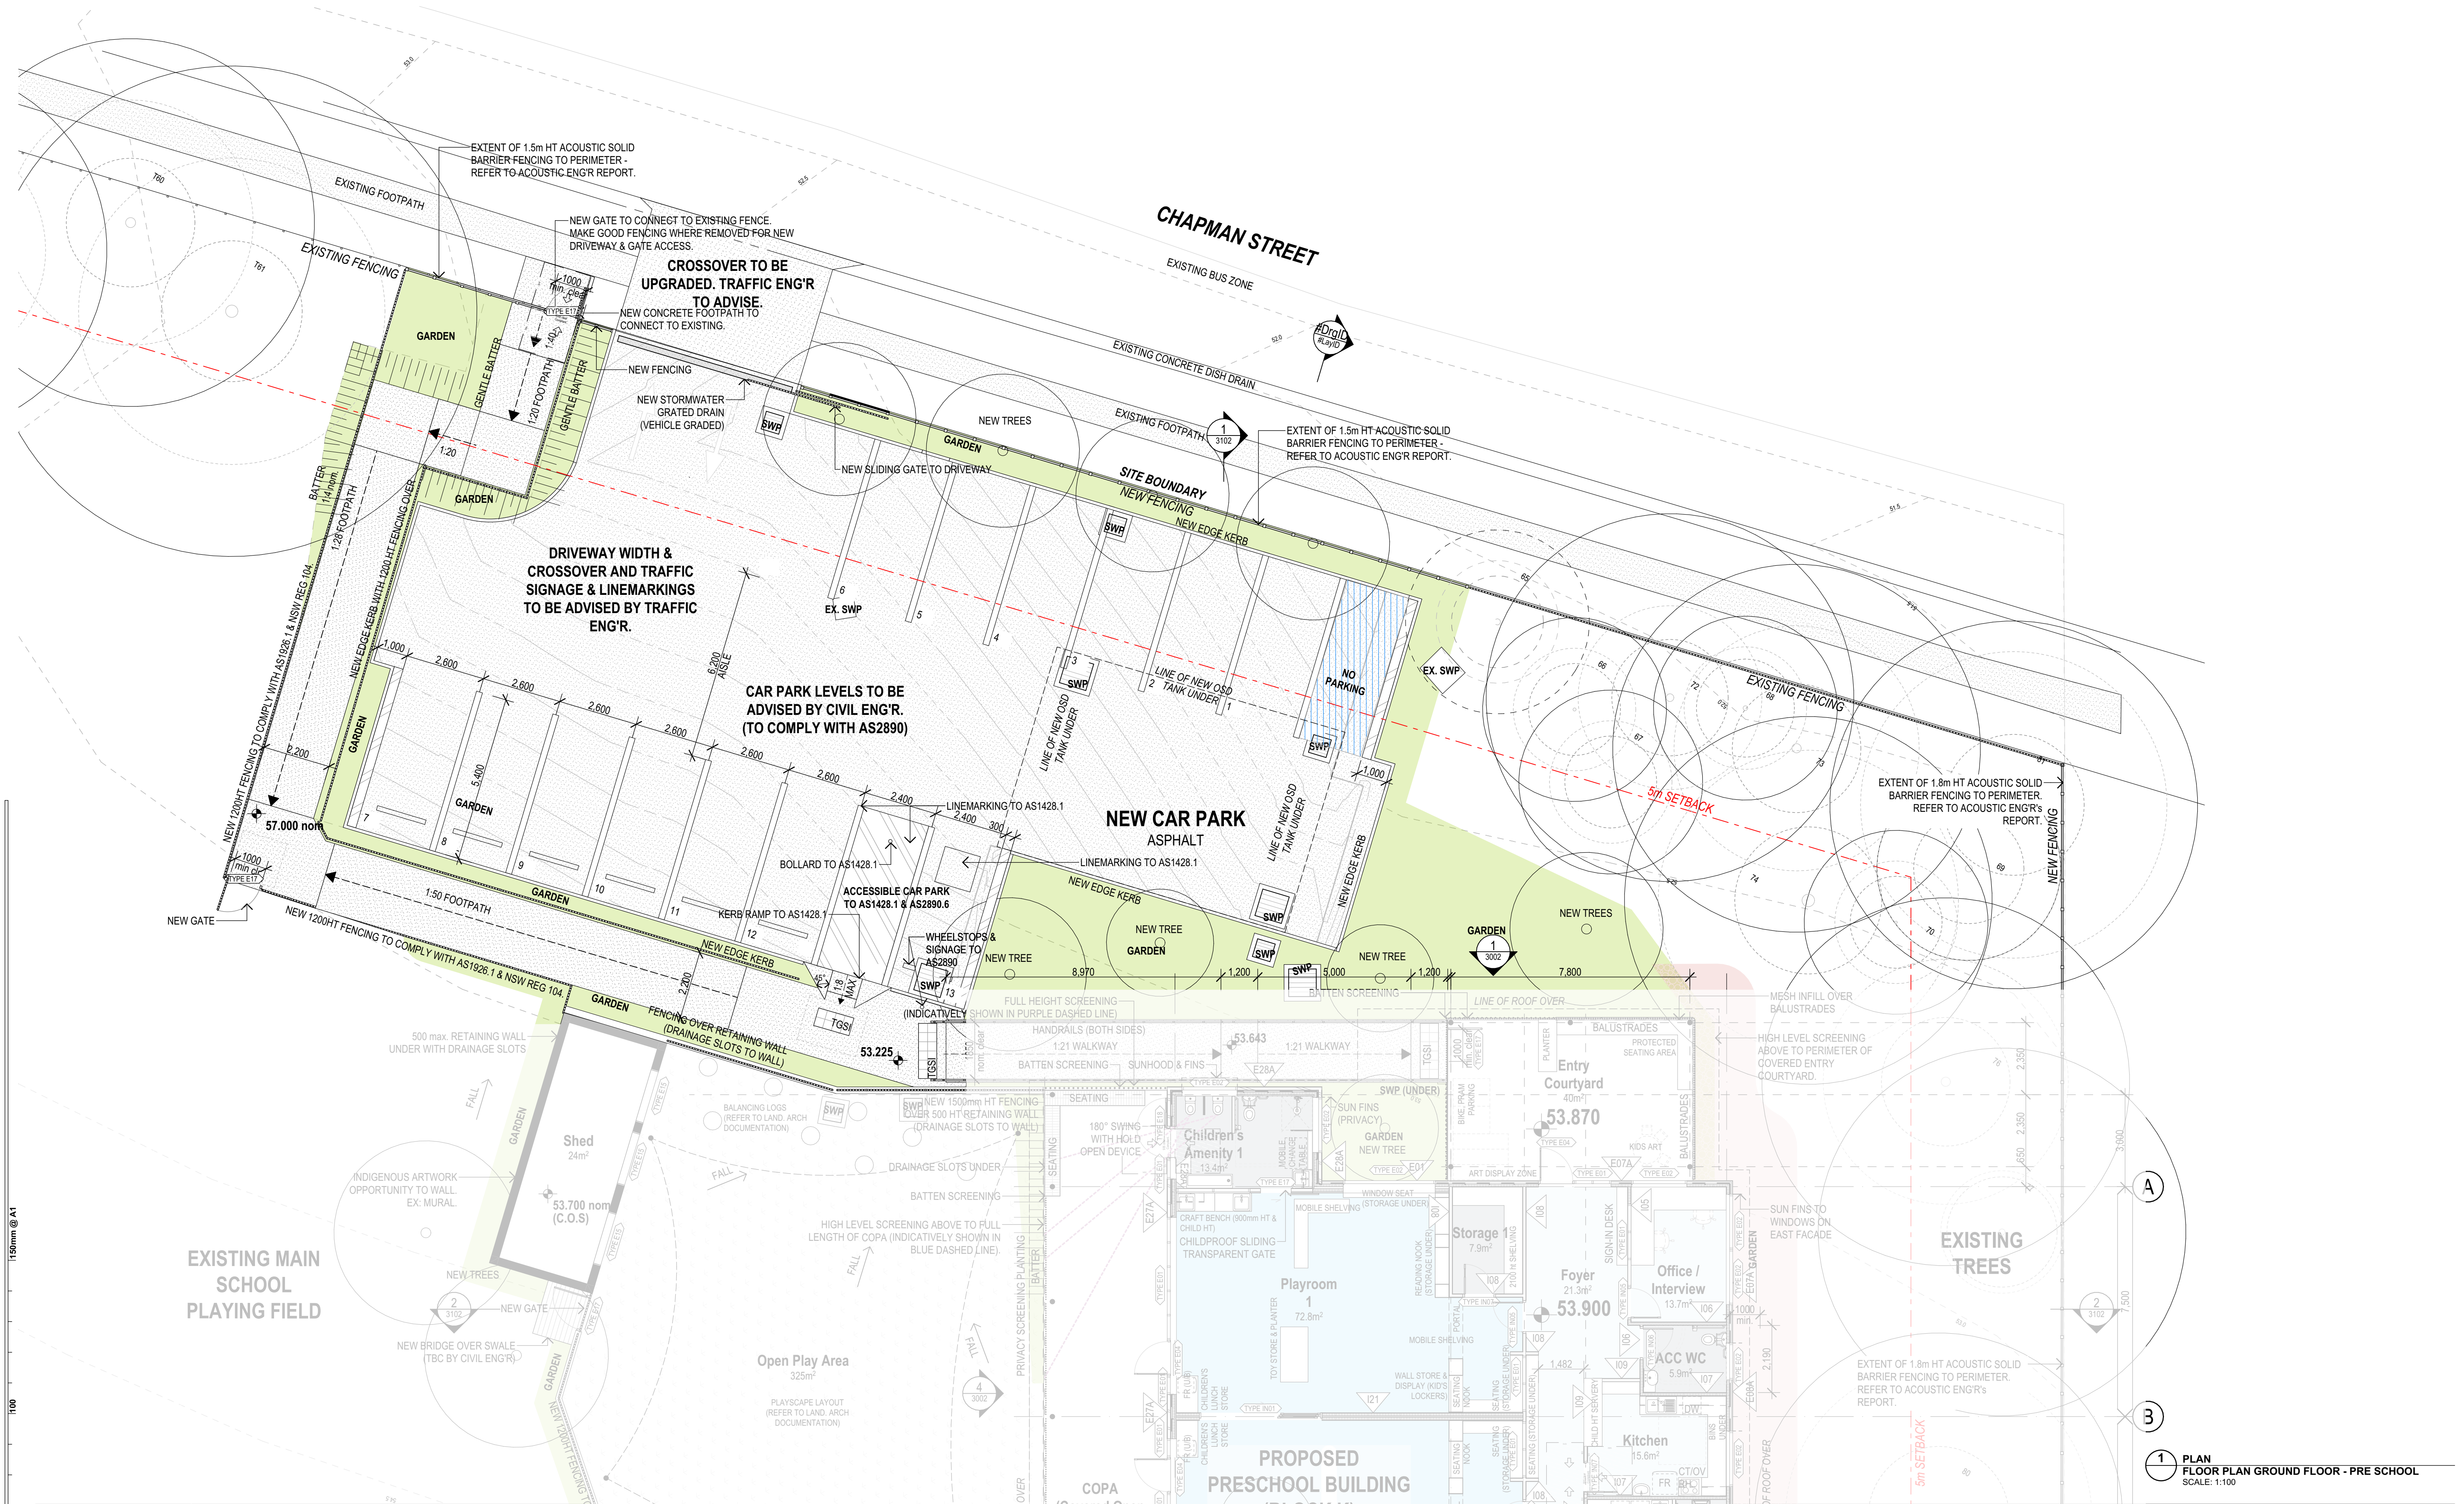

1 PLAN
FLOOR PLAN GROUND FLOOR - PRE SCHOOL
SCALE: 1:100

fulton trotter

ARCHITECTS BRISBANE SYDNEY
www.fultontrotter.com.au

SYDNEY Suite 904, Level 9, 28-36 Foveaux Street, Surry Hills, NSW 2010
L (02) 8383 5151 e. sydney@fultontrotter.com.au

Fulton Trotter Architects ACN 677 264 550 ABN 57 677 264 550
To be used for authorised work only. Not to be copied directly or indirectly,
in whole or in part, nor shall it be used for any other building purposes.

DIRECTORS
Greg Isaac nra NSW 6855 QLD 2920
Justine Eboray nra QLD 3313
John Ward nra QLD 3847
Katerina Diacopoulos nra NSW 7434 QLD 4528
Paul Sakawa nra VIC 18804 QLD 1198
Ryan Lovetady nra NSW 7180 QLD 4500

PHASE
SCHEMATIC DESIGN

CLIENT
Department of Education
PROJECT
GREENWAY PARK PUBLIC
SCHOOL

ADDRESS
WYATTVILLE DRIVE,
CARNES HILL, NSW

**PROPOSED PRESCHOOL CAR
PARK**

Figured dimensions take precedence over
scale dimensions. Contractors must verify
all dimensions on site before commencing
any work or making shop drawings.





PROJECT NUMBER
7068GR01

DIRECTOR
JW

CHECKED
LN

DRAWING NUMBER
GPPS-FTA-B00K-XX-DR-A-2105

REVISION
03

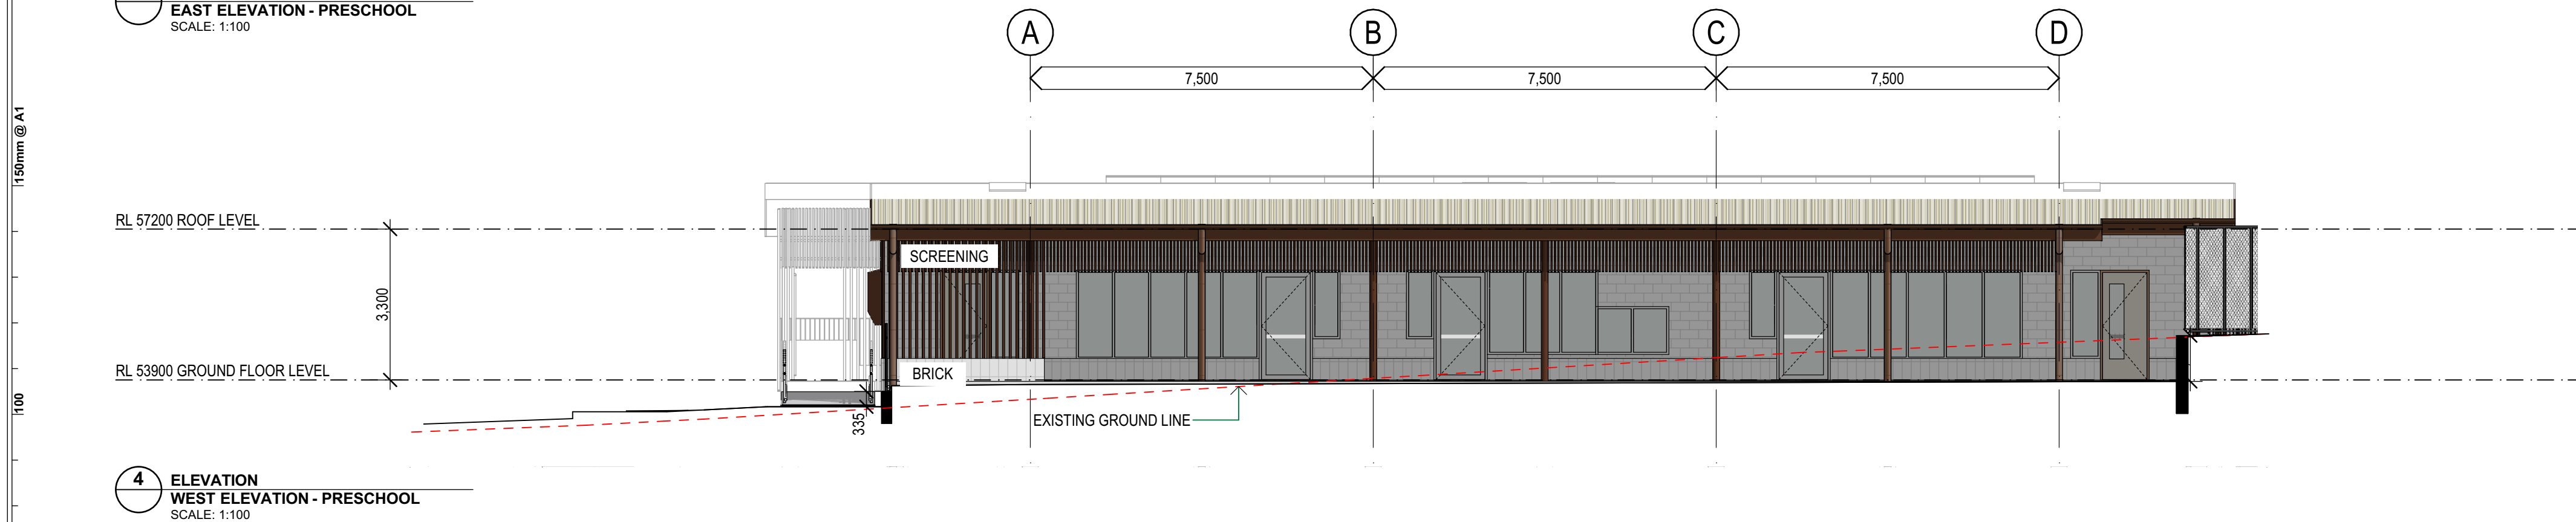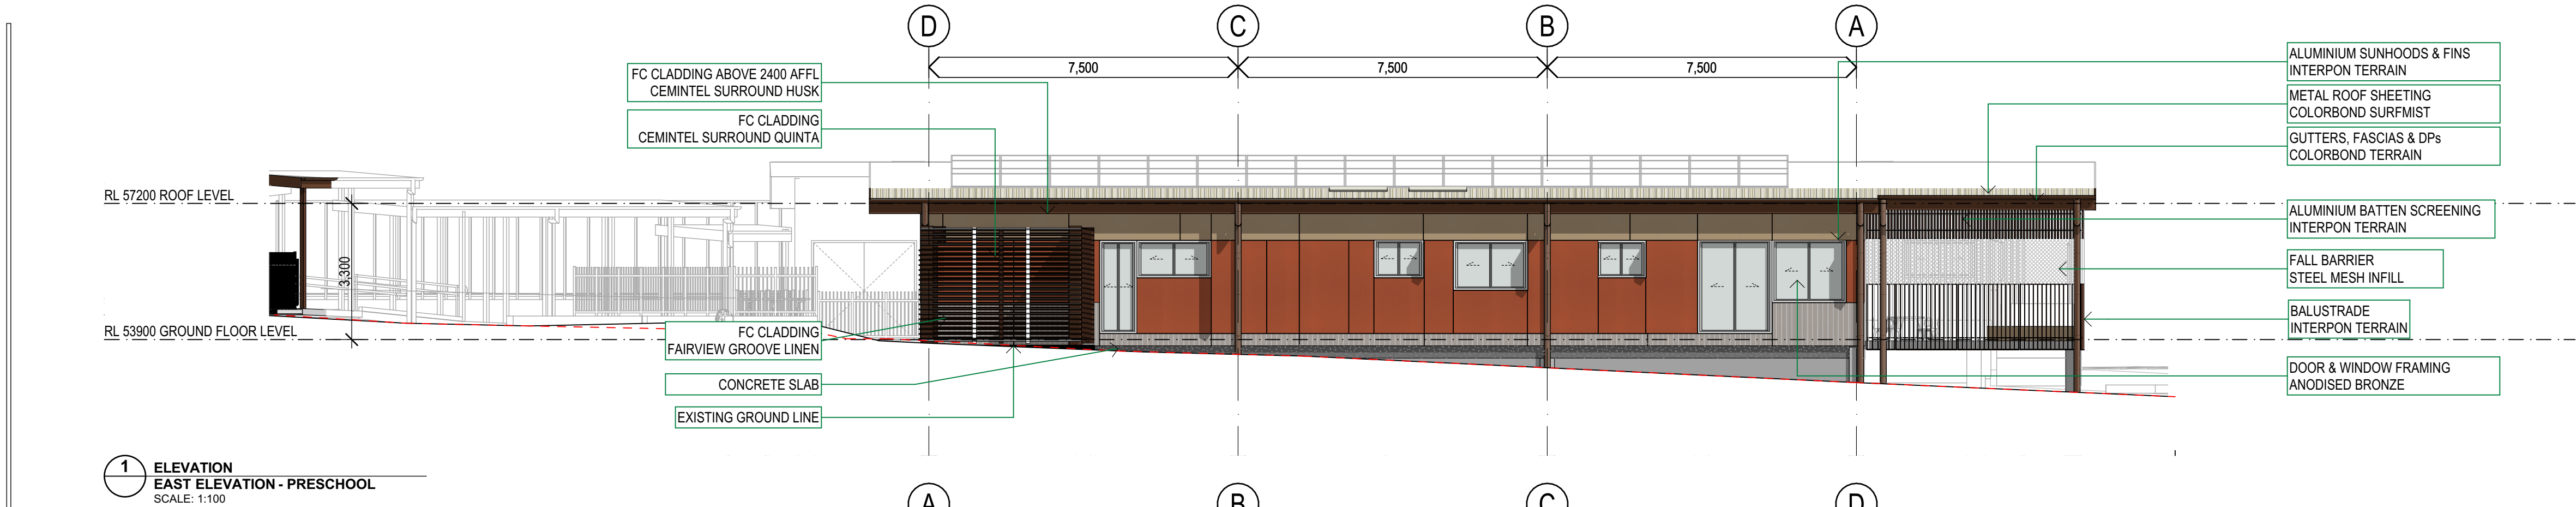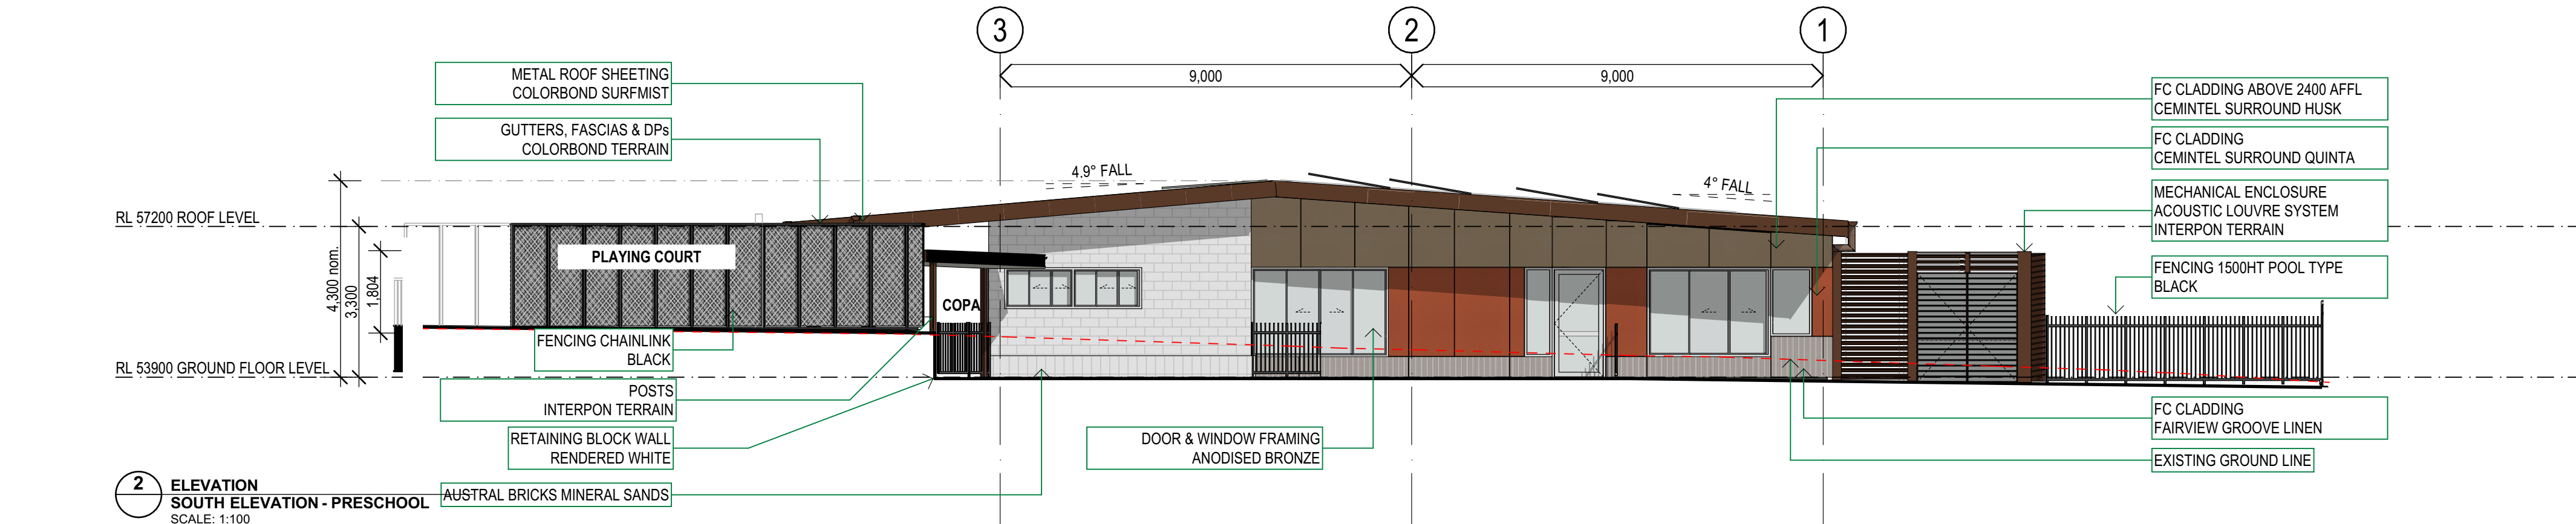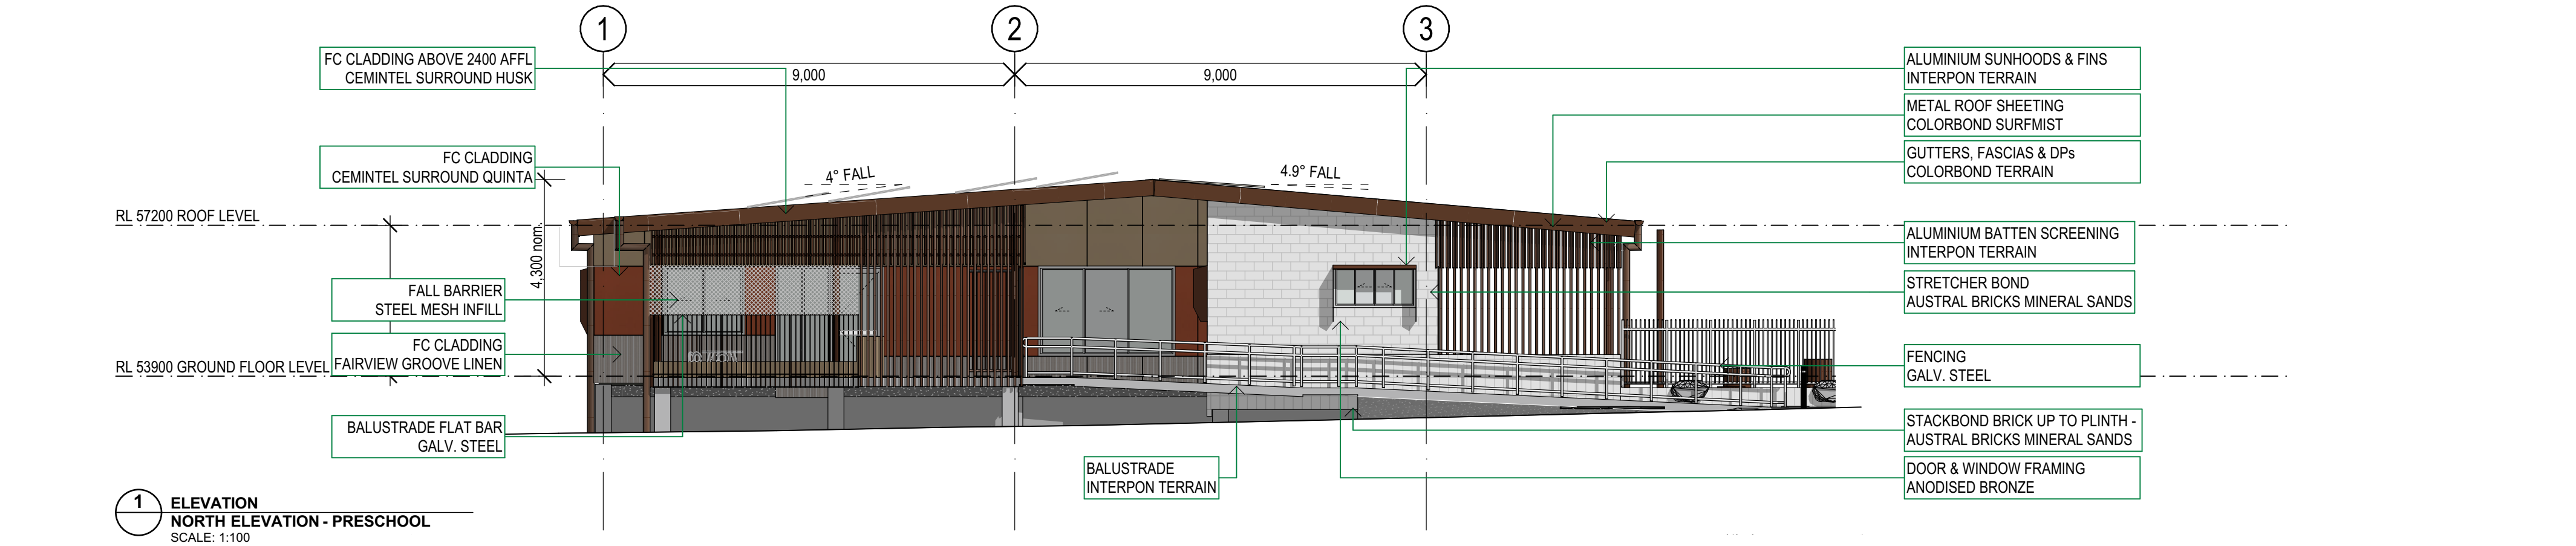

150mm @ A1
100
50
plot date: Friday, 14 March 2025 4:49 PM file location: BIMcloud: FTA-SYD-BIM26 - BIMcloud Basic for Archicad 26/7068GR01 Greenway Park Public School

REV.	DESCRIPTION	DATE	INIT.
07	TENDER ISSUE	14/03/2025	SZ
06	100% SD ISSUE	14/02/2025	SZ
05	SD PRG PACK	29/11/2024	LN
04	50% SD ISSUE	15/11/2024	SZ/LN
03	PRELIMINARY SCHEMATIC DESIGN ISSUE	18/10/2024	MK
02	CONSULTANT COORDINATION	17/10/2024	LN
01	CONSULTANT COORDINATION	15/10/2024	LN

fulton trotter
ARCHITECTS BRISBANE SYDNEY
www.fultontrotter.com.au

SYDNEY Suite 904, Level 9, 28-36 Foveaux Street, Surry Hills, NSW 2010
L (02) 8383 5151 e. sydney@fultontrotter.com.au

Fulton Trotter Architects ACN 677 264 550 ABN 57 677 264 550
To be used for authorised work only. Not to be copied directly or indirectly, in whole or in part, nor shall it be used for any other building purposes.

DIRECTORS
Greg Isaac rata QLD 2500
Justine Eboray Itala QLD 3313
John Ward rata QLD 3847
Katerina Diacopoulos Itala QLD 4528
Paul Spikova Itala QLD 3108
Ryan Loveday Itala QLD 4500

NSW 6855
NSW 8371
NSW 7434
VIC 18804
VIC 7180
QLD 2500
QLD 3313
QLD 3847
QLD 4528
QLD 3108
QLD 4500

SCHEMATIC DESIGN

Department of Education
GREENWAY PARK PUBLIC SCHOOL


WYATTVILLE DRIVE,
CARNES HILL, NSW

ELEVATIONS - PRESCHOOL


Figured dimensions take precedence over scale dimensions. Contractors must verify all dimensions on site before commencing any work or making shop drawings.

PROJECT NUMBER **7068GR01** DIRECTOR **JW** CHECKED **LN**


DRAWING NUMBER **GPPS-FTA-B00K-ZZ-DR-A-3002** REVISION **07**

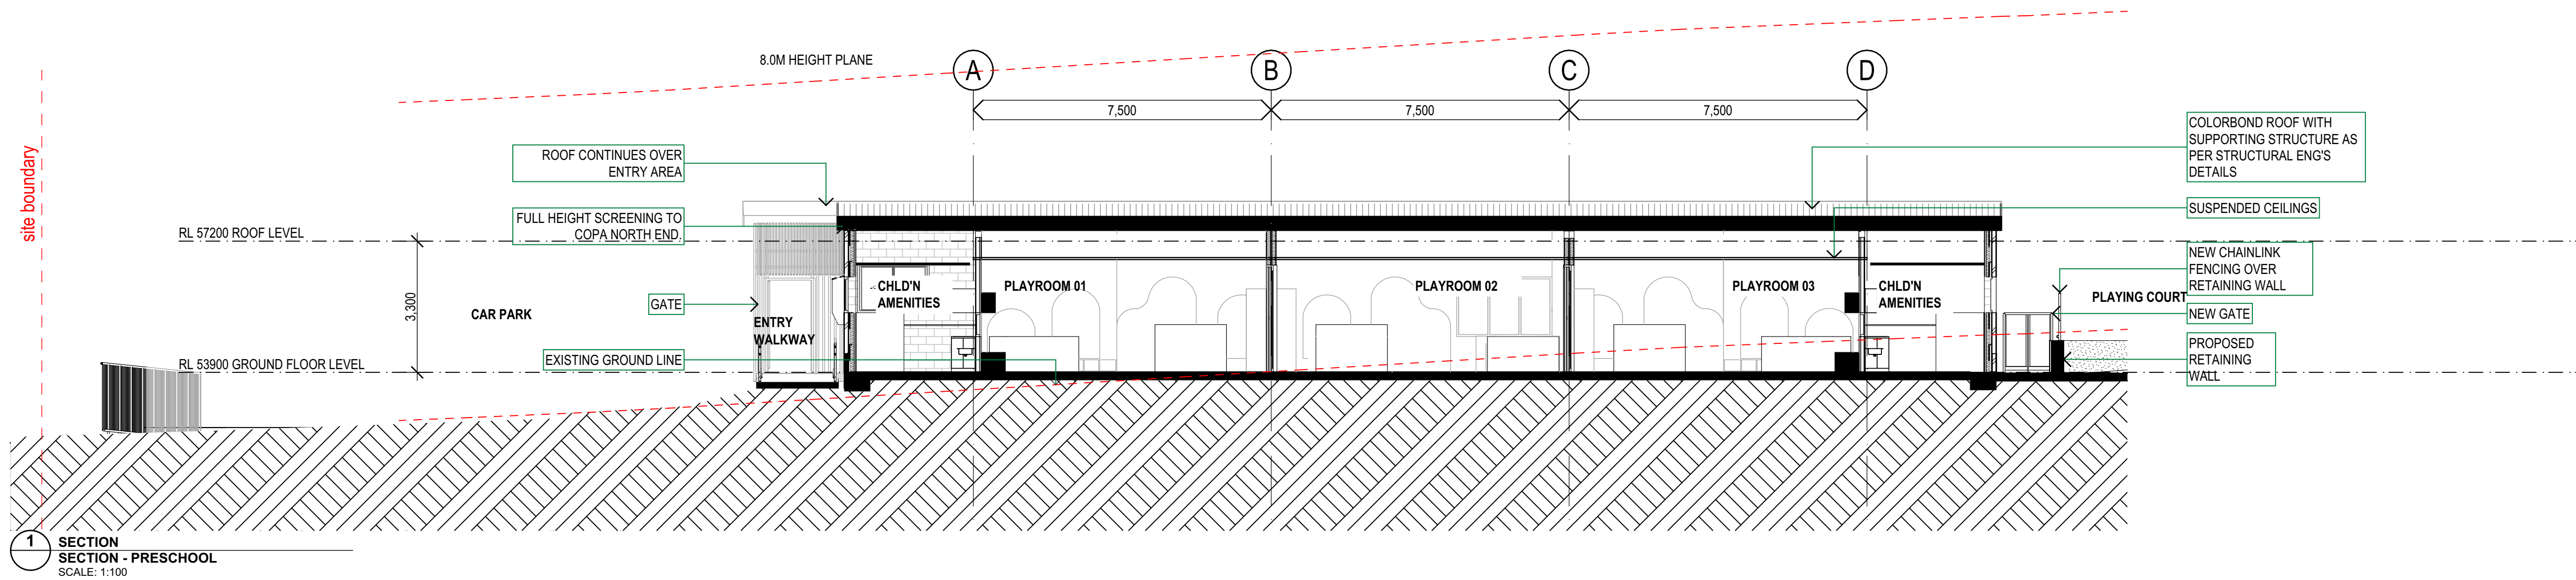

1 SECTION
SECTION - PRESCHOOL
SCALE: 1:100

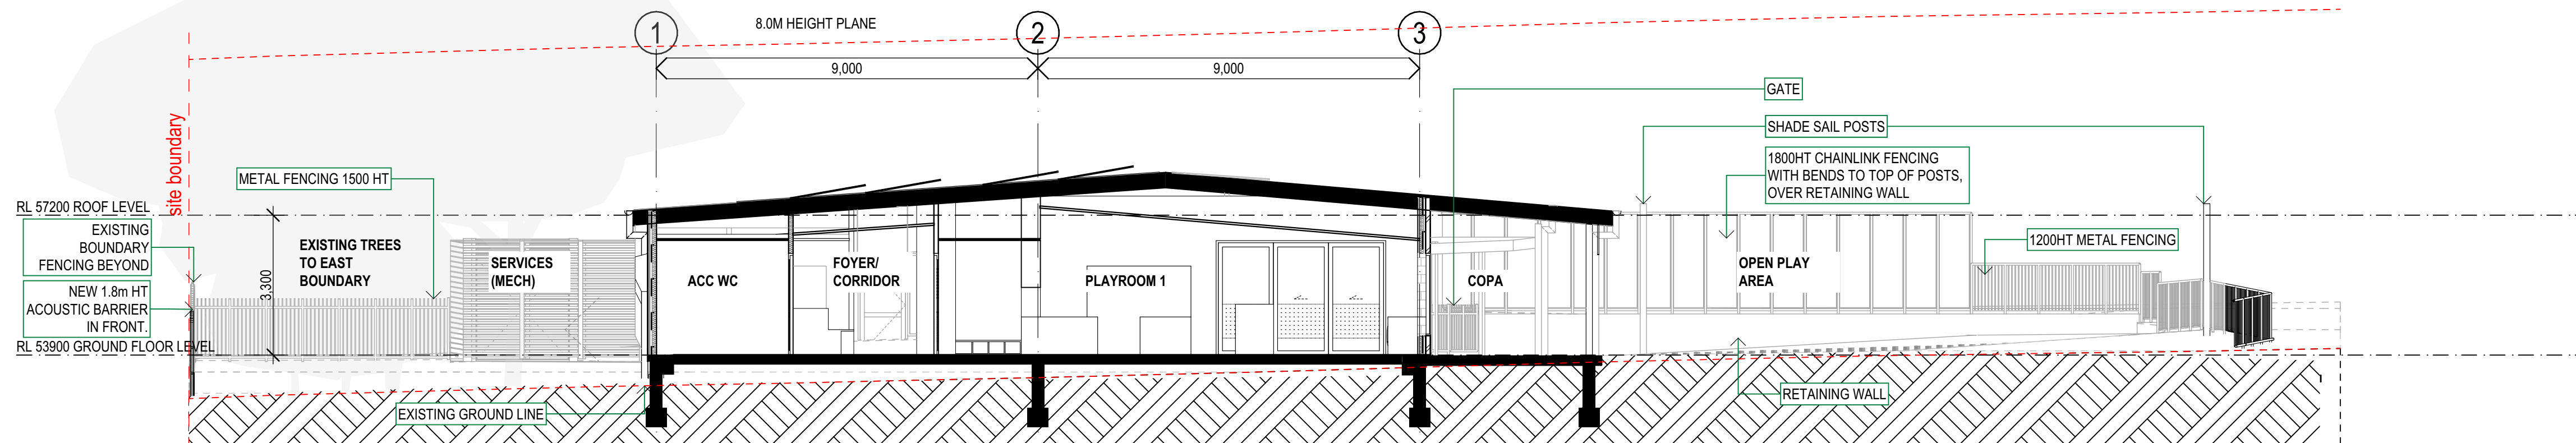

2 SECTION
SECTION - PRESCHOOL
SCALE: 1:100

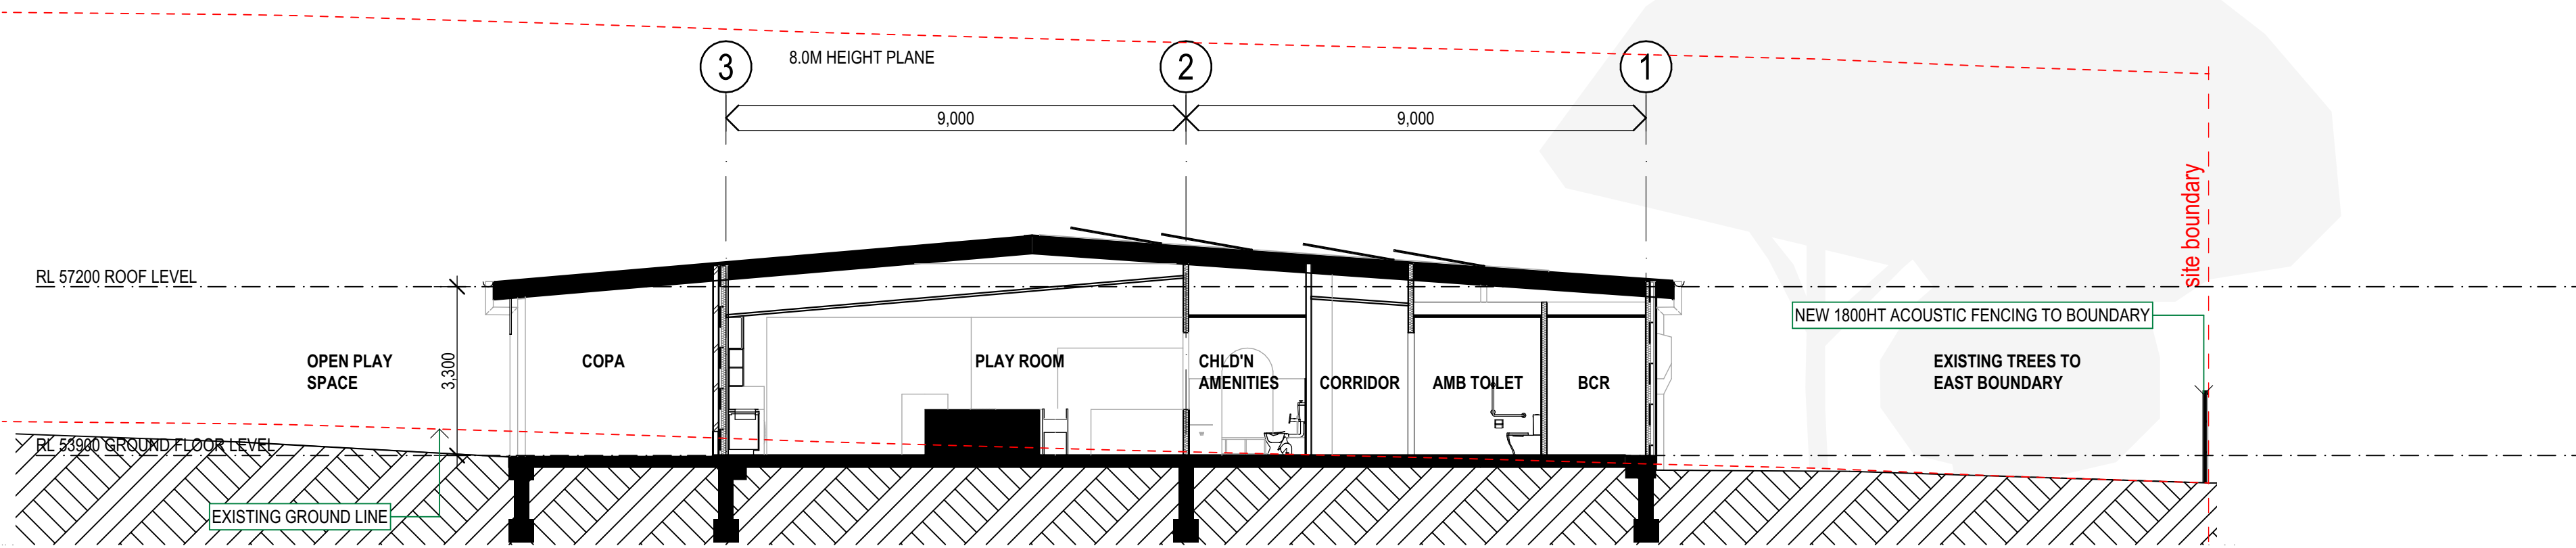

3 SECTION
SECTION - PRESCHOOL SOUTH FACADE
SCALE: 1:100

NOTE: STRUCTURAL SLAB & FOOTINGS SHOWN INDICATIVELY. REFER TO STRUCTURAL DRAWINGS FOR FOOTING DETAILS.

REV.	DESCRIPTION	DATE	INIT.
08	TENDER ISSUE	14/03/2025	SZ
07	100% SD ISSUE	14/02/2025	SZ
06	50% SD ISSUE	15/11/2024	SZLN
05	100% CONCEPT DESIGN ISSUE	31/10/2024	LN
04	PRELIMINARY SCHEMATIC DESIGN ISSUE	18/10/2024	MK
03	CONSULTANT COORDINATION	17/10/2024	LN
02	CONSULTANT COORDINATION	15/10/2024	LN
01	CONSULTANT COORDINATION PRESCHOOL	10/10/2024	LN

fulton trotter
ARCHITECTS BRISBANE SYDNEY
www.fultontrotter.com.au
SYDNEY Suite 904, Level 9, 28-36 Foveaux Street, Surry Hills, NSW 2010
L (02) 8383 5151 e. sydney@fultontrotter.com.au
Fulton Trotter Architects ACN 677 264 550 ABN 57 677 264 550
To be used for authorised work only. Not to be copied directly or indirectly,
in whole or in part, nor shall it be used for any other building purposes.
DIRECTORS
Greg Isaac nra QLD 2500
Justine Eboray nra QLD 3513
John Ward nra NSW 8371
Katerina Diacopoulos nra NSW 7434
Paul Skelton nra NSW 7180
Ryan Lovetday nra QLD 4500

PHASE
SCHEMATIC DESIGN
CLIENT
Department of Education
PROJECT
GREENWAY PARK PUBLIC SCHOOL
ADDRESS
WYATTVILLE DRIVE,
CARNES HILL, NSW

DRAWING
SECTIONS - PRESCHOOL

Figured dimensions take precedence over scale dimensions. Contractors must verify all dimensions on site before commencing any work or making shop drawings.

PROJECT NUMBER	DIRECTOR	CHECKED
7068GR01	JW	LN
DRAWING NUMBER	REVISION	
GPPS-FTA-B00K-ZZ-DR-A-3102		