


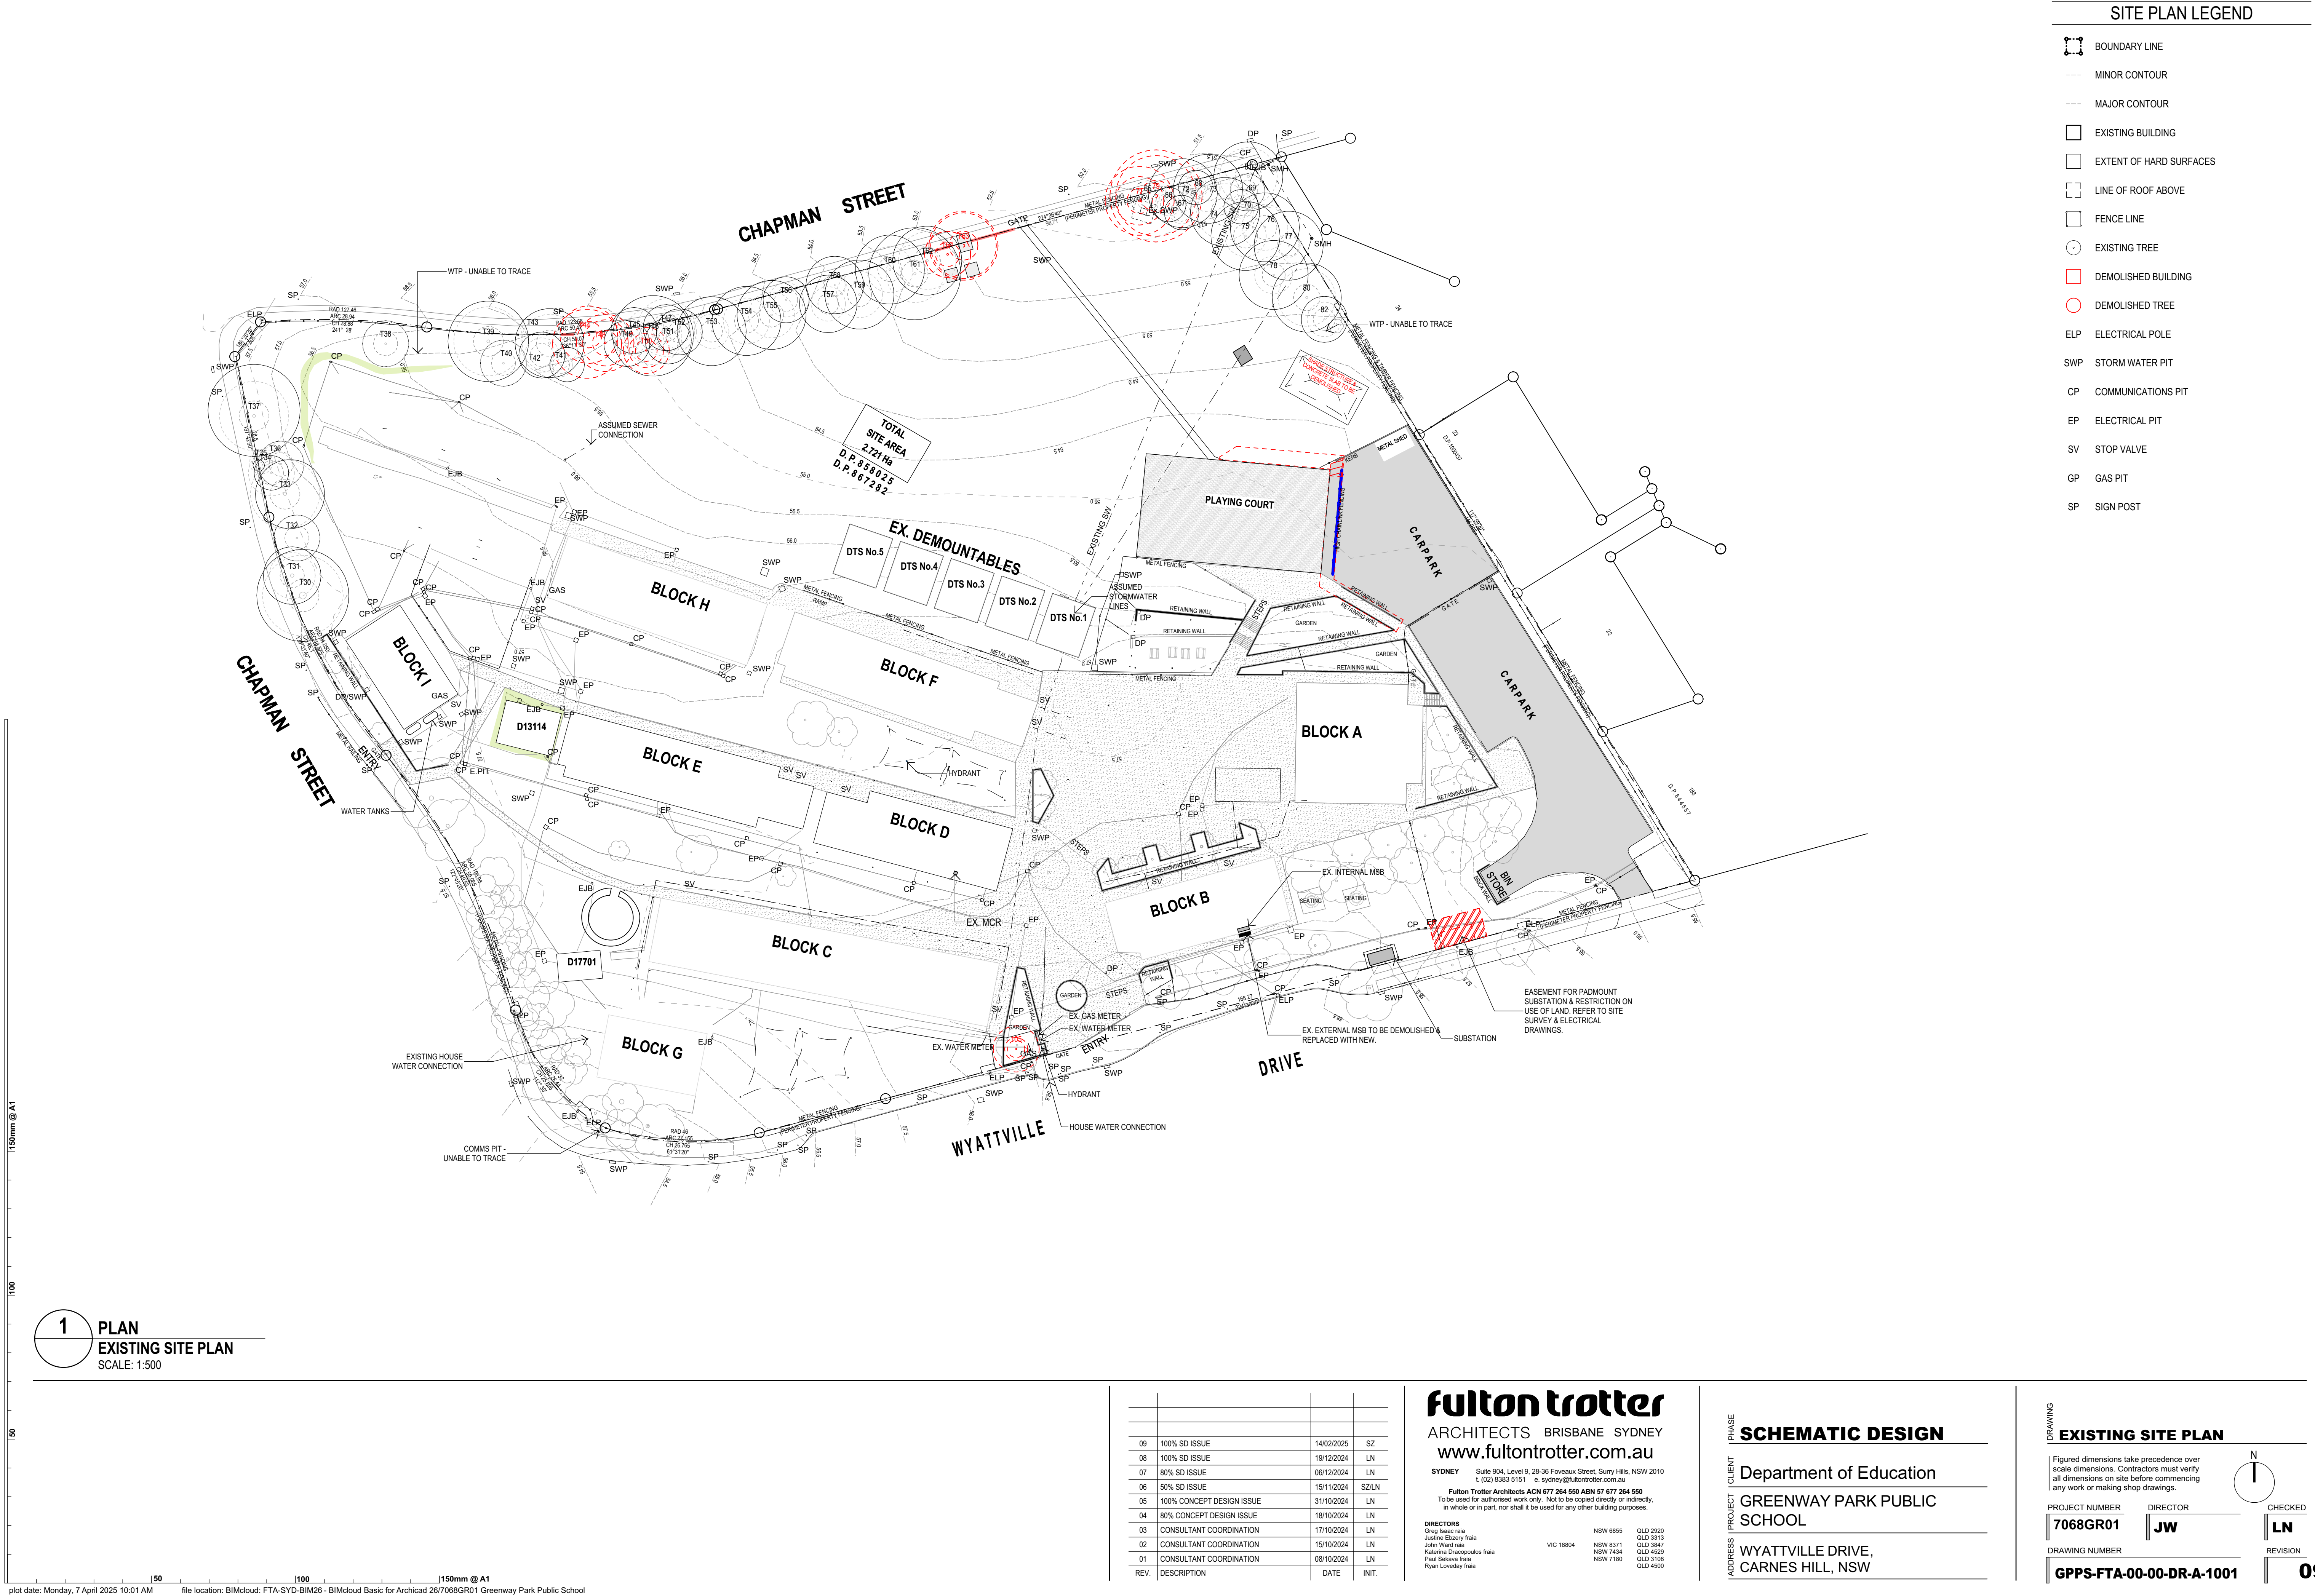

1 PLAN
EXISTING SITE PLAN
SCALE: 1:500

09	100% SD ISSUE	14/02/2025	SZ
08	100% SD ISSUE	19/12/2024	LN
07	80% SD ISSUE	09/12/2024	LN
06	50% SD ISSUE	15/11/2024	SZLN
05	100% CONCEPT DESIGN ISSUE	31/10/2024	LN
04	80% CONCEPT DESIGN ISSUE	18/10/2024	LN
03	CONSULTANT COORDINATION	17/10/2024	LN
02	CONSULTANT COORDINATION	15/10/2024	LN
01	CONSULTANT COORDINATION	08/10/2024	LN
REV.	DESCRIPTION	DATE	INIT.

fulton trotter
ARCHITECTS BRISBANE SYDNEY
www.fultontrotter.com.au

SYDNEY Suite 904, Level 9, 28-36 Foveaux Street, Surry Hills, NSW 2010
L (02) 8383 5151 e. sydney@fultontrotter.com.au

Fulton Trotter Architects ACN 677 264 550 ABN 57 677 264 550
To be used for authorised work only. Not to be copied directly or indirectly, in whole or in part, nor shall it be used for any other building purposes.

DIRECTORS
Greg Isaac nra
Justine Eboray nra
John Ward nra
Katerina Diacopoulos nra
Paul Siskawa nra
Ryan Lovetday nra

NSW 6855 QLD 2500
QLD 3313 QLD 3847
NSW 8371 NSW 7434
NSW 7180 QLD 1108
QLD 4500

PHASE
SCHEMATIC DESIGN

CLIENT
Department of Education

PROJECT
GREENWAY PARK PUBLIC SCHOOL

ADDRESS
WYATTVILLE DRIVE,
CARNES HILL, NSW

DRAWING
EXISTING SITE PLAN

Figured dimensions take precedence over scale dimensions. Contractors must verify all dimensions on site before commencing any work or making shop drawings.

PROJECT NUMBER	DIRECTOR	CHECKED
7068GR01	JW	LN
DRAWING NUMBER		REVISION
GPPS-FTA-00-00-DR-A-1001		09



	ARTIFICIAL TURF		EX. SOFT LANDSCAPING		REMOVE / PHASE OUT DEMOUNTABLES AFTER CONSTRUCTION		EXISTING ARTIFICIAL TURF TO BE REMOVED
	DEMOUNTABLE BUILDING TO BE DEMOLISHED AFTER CONSTRUCTION		EX. BITUMEN		DEMOLISHED CONCRETE PAVING PRIOR TO CONSTRUCTION		EX. UNDERGROUND WATER SERVICE
	EXISTING CONCRETE PAVING		EX. GLS BUILDINGS		DEMOLISHED CONCRETE PAVING AFTER CONSTRUCTION		EX. UNDERGROUND SEWER / SEWER INSPECTION PIT
	EX. STORMWATER PIT		REMOVE DEMOUNTABLE PRIOR TO CONSTRUCTION		SERVICES TO BE DEMOLISHED OR MADE REDUNDANT OR REPLACED		EX. UNDERGROUND COMMS LINE

05	100% SD ISSUE REVISED	06/03/2025	LN
04	100% SD ISSUE	14/02/2025	SZ
03	100% SD ISSUE	19/12/2024	LN
02	80% SD ISSUE	06/12/2024	LN
01	50% SD ISSUE	15/11/2024	SZLN
REV.	DESCRIPTION	DATE	INIT

Fulton Trotter Architects ACN 67 264 550 ABN 57 677 264 550
To be used for authorised work only. Not to be copied directly or indirectly,
in whole or in part, nor shall it be used for any other building purposes.

DIRECTORS


Greg Isaac raia	NSW 6855	QLD 2920
Justine Ebzery fraia		QLD 3313
John Ward raia	VIC 18804	QLD 3847
Katerina Dercopoulos fraia	NSW 8371	QLD 4529
Paul Sokone fraia	NSW 7434	QLD 3139
Ryan Loredavay fraia	NSW 7180	QLD 4500

ADDRESS WYATTVILLE DRIVE,
CARNES HILL, NSW

DRAWING NUMBER

GPPS-FTA-00-00-DR-A-1002

05

 

plot date: Thursday, 17 April 2025 3:29 PM file location: BIMcloud: FTA-SYD-BIM26 - BIMcloud Basic for Archicad 26/7068GR01 Greenway Park Public School



FULTON TROTTER
ARCHITECTS BRISBANE SYDNEY

www.fultontrtoter.com.au

SYDNEY Suite 904, Level 9, 28-36 Foveaux Street, Surry Hills, NSW 2010
T: (02) 8383 5151 E: eseyne@fultontrtoter.com.au


Fulton Trotter Architects, ANU 677 264 550 A&S 677 264 550
To be used for authorised work only. Not to be copied directly or indirectly
in whole or in part, nor shall it be used for any other building purposes.

DIRECTORS

Greg Isaac	NSW 8655	02 6260
Justine Ebbett	NSW 8655	02 6260
John Ward	NSW 8371	02 8487
Katerina Dimitrakou	NSW 7454	02 6260
Paul Seiviera	NSW 7180	02 3108
Robert Lounders	NSW 7180	02 3108

ADDRESS PROJECT CLIENT BUASE

LN
REVISION

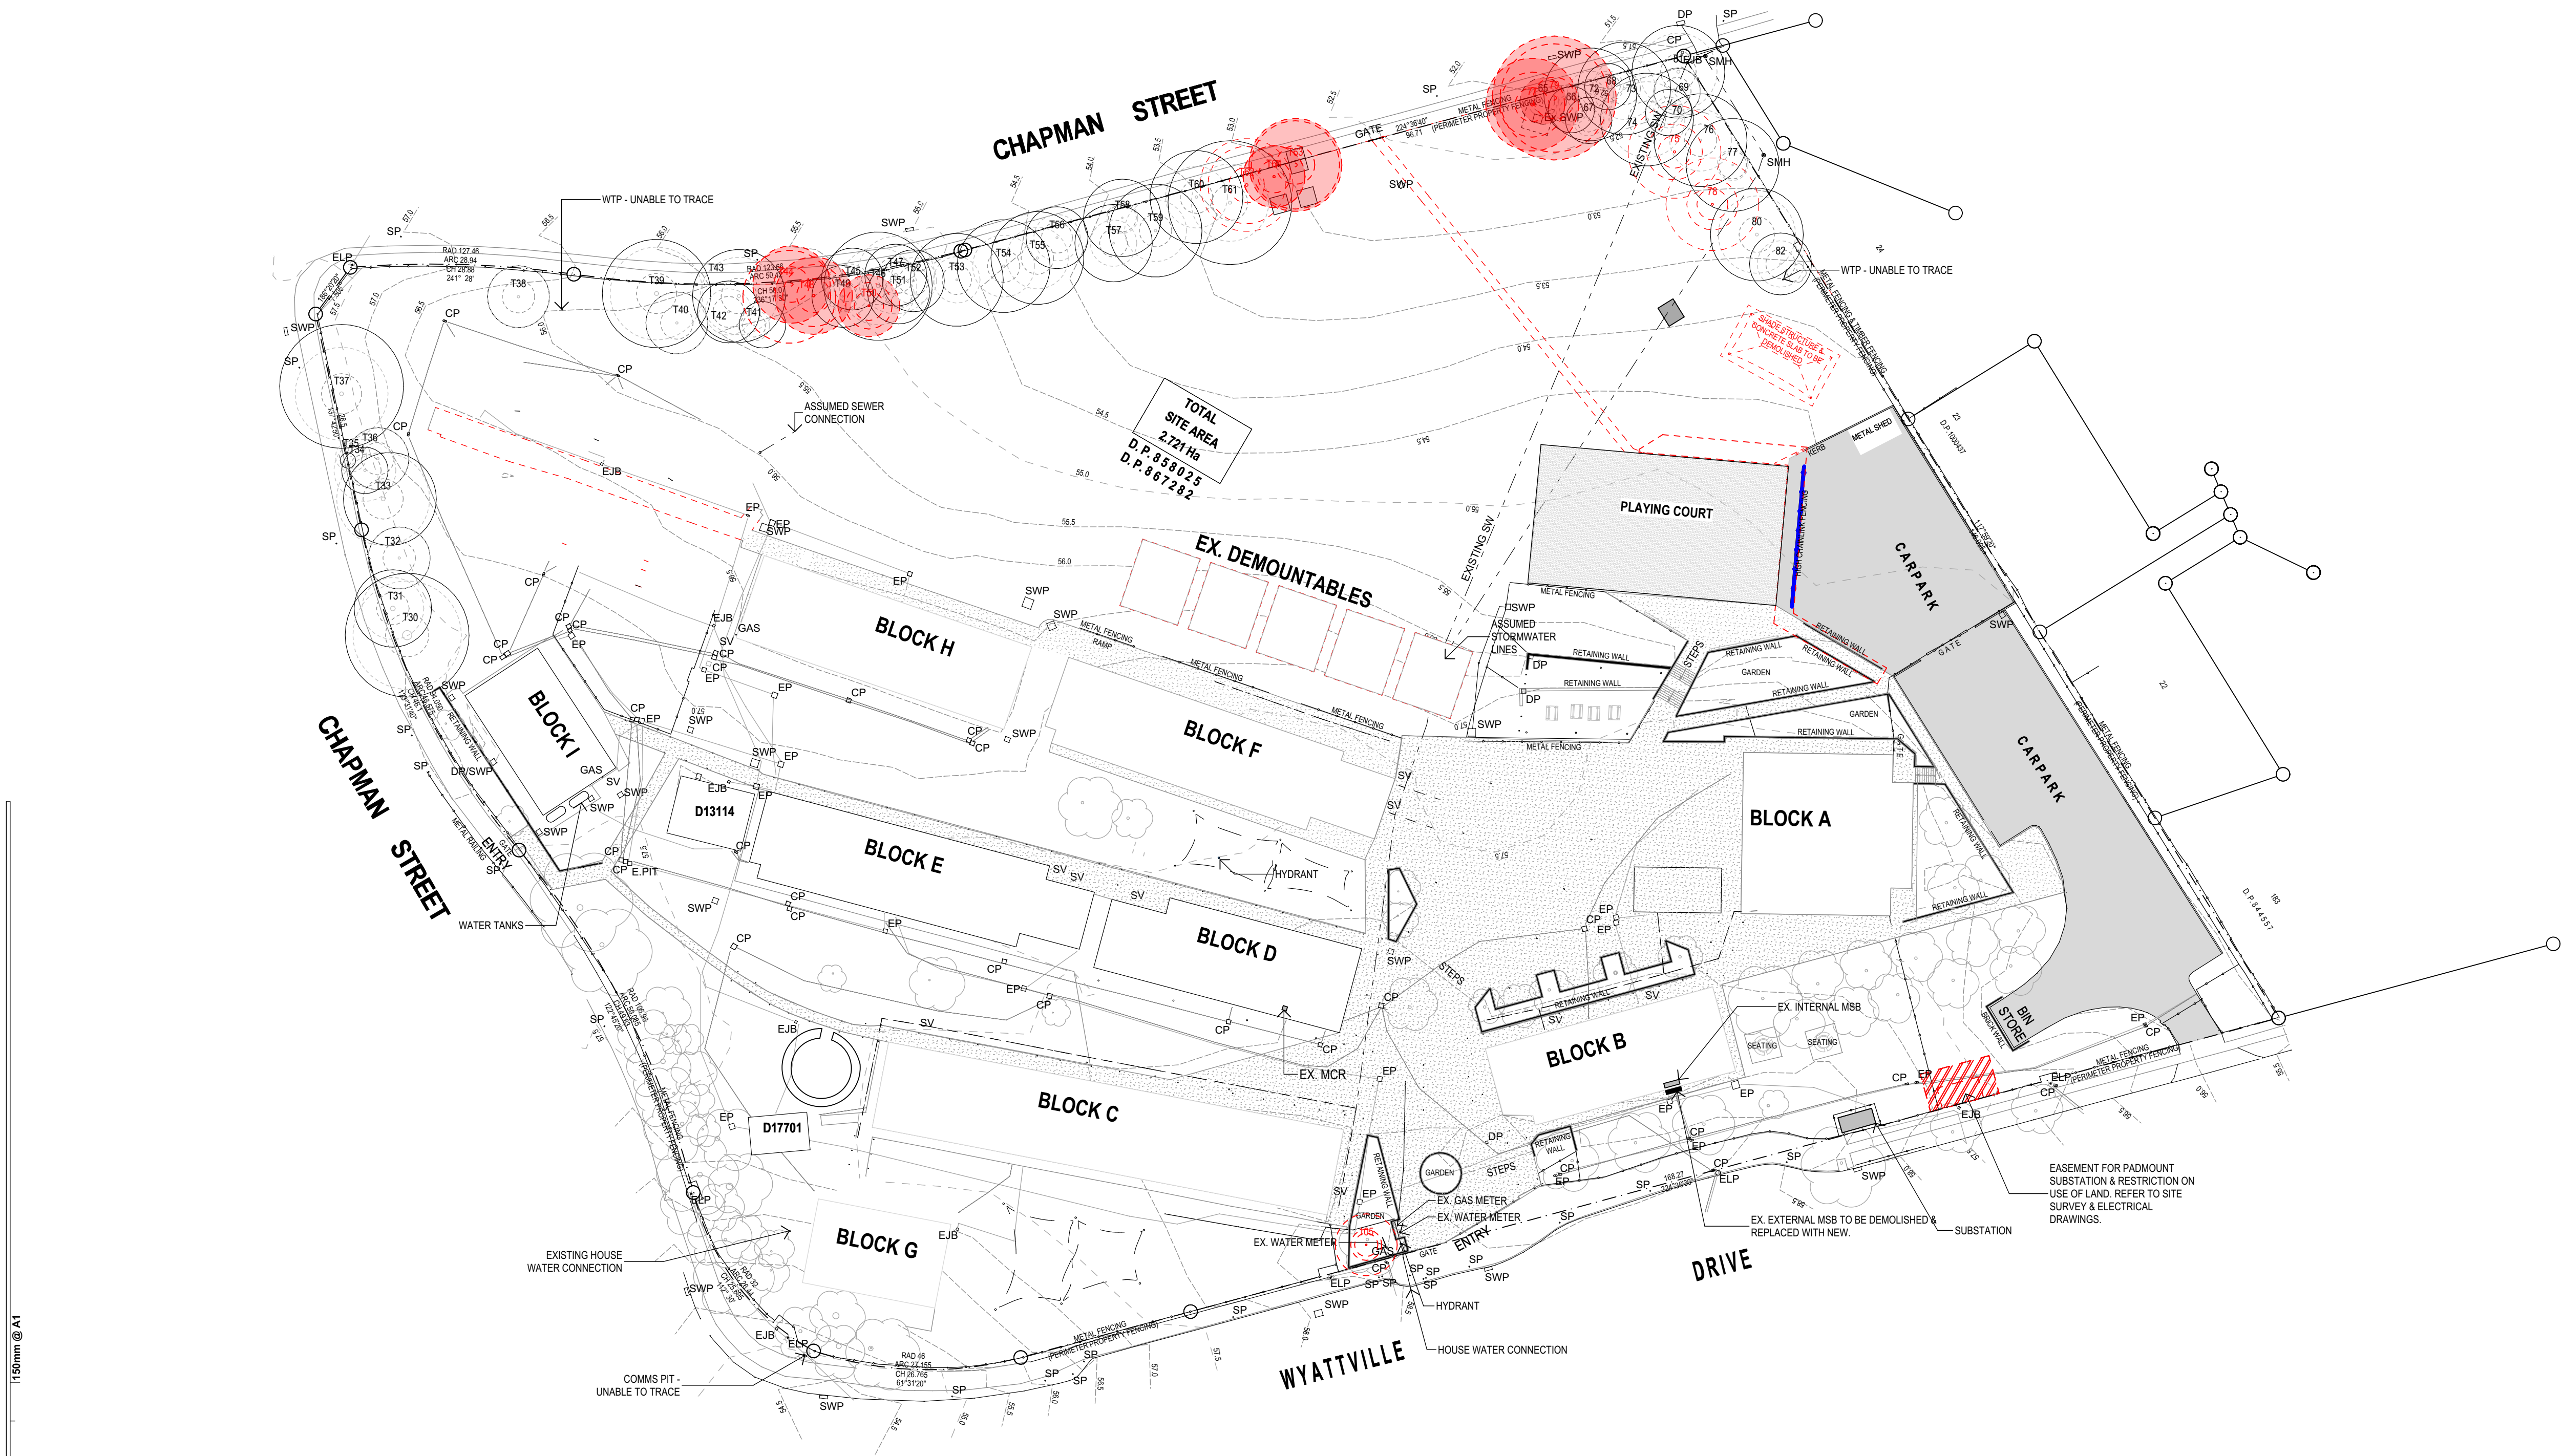

1 PLAN
TREE REMOVAL PLAN
SCALE: 1:500

REV.	DESCRIPTION	DATE	INIT.
04	TENDER ISSUE	14/03/2025	SZ
03	100% SD ISSUE REVISED	06/03/2025	LN
02	100% SD ISSUE	14/02/2025	SZ
01	50% SD ISSUE	15/11/2024	SZLN

fulton trotter
ARCHITECTS BRISBANE SYDNEY
www.fultontrotter.com.au

SYDNEY Suite 904, Level 9, 28-36 Foveaux Street, Surry Hills, NSW 2010
L (02) 8383 5151 e. sydney@fultontrotter.com.au

Fulton Trotter Architects ACN 677 264 550 ABN 57 677 264 550
To be used for authorised work only. Not to be copied directly or indirectly,
in whole or in part, nor shall it be used for any other building purposes.

DIRECTORS
Greg Isaac nra NSW 6855 QLD 2500
Justine Eboray nra QLD 3313
John Ward nra NSW 8371 QLD 3847
Katerina Diacopoulos nra NSW 7434 QLD 4528
Paul Siskawa nra VIC 18804 NSW 7180 QLD 1108
Ryan Lovetday nra QLD 4500

SCHEMATIC DESIGN


Department of Education
GREENWAY PARK PUBLIC
SCHOOL

WYATTVILLE DRIVE,
CARNES HILL, NSW


TREE REMOVAL PLAN

Figured dimensions take precedence over
scale dimensions. Contractors must verify
all dimensions on site before commencing
any work or making shop drawings.

PROJECT NUMBER	DIRECTOR	CHECKED
7068GR01	JW	LN
DRAWING NUMBER	REVISION	
GPPS-FTA-00-ZZ-DR-A-1301		04

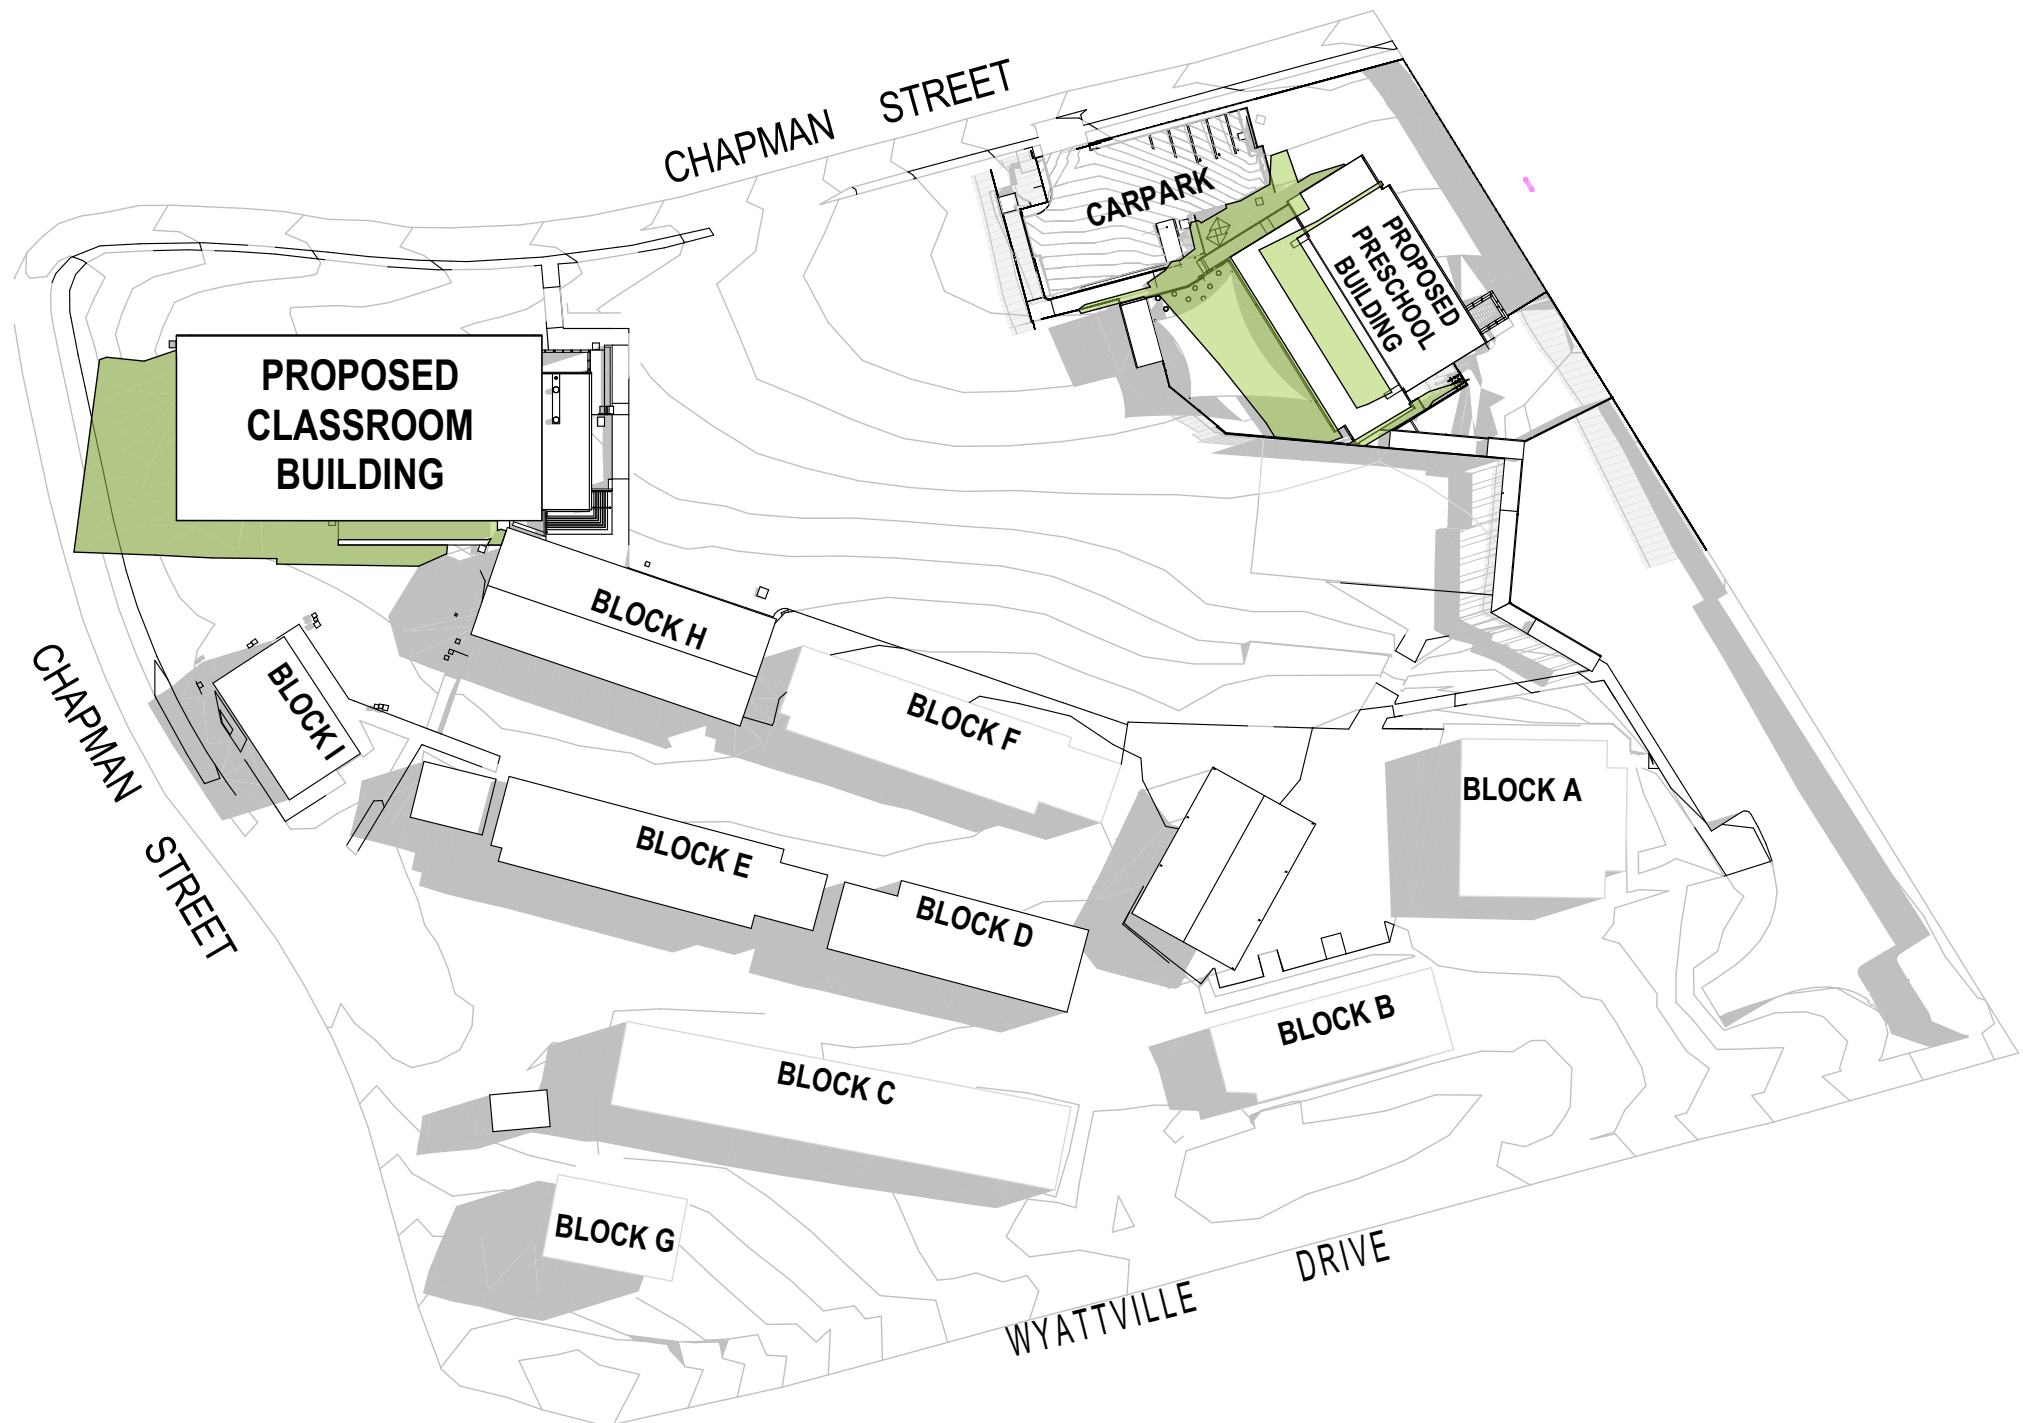


1 PLAN
SHADOW DIAGRAM - JUNE 9AM
SCALE: 1:1000

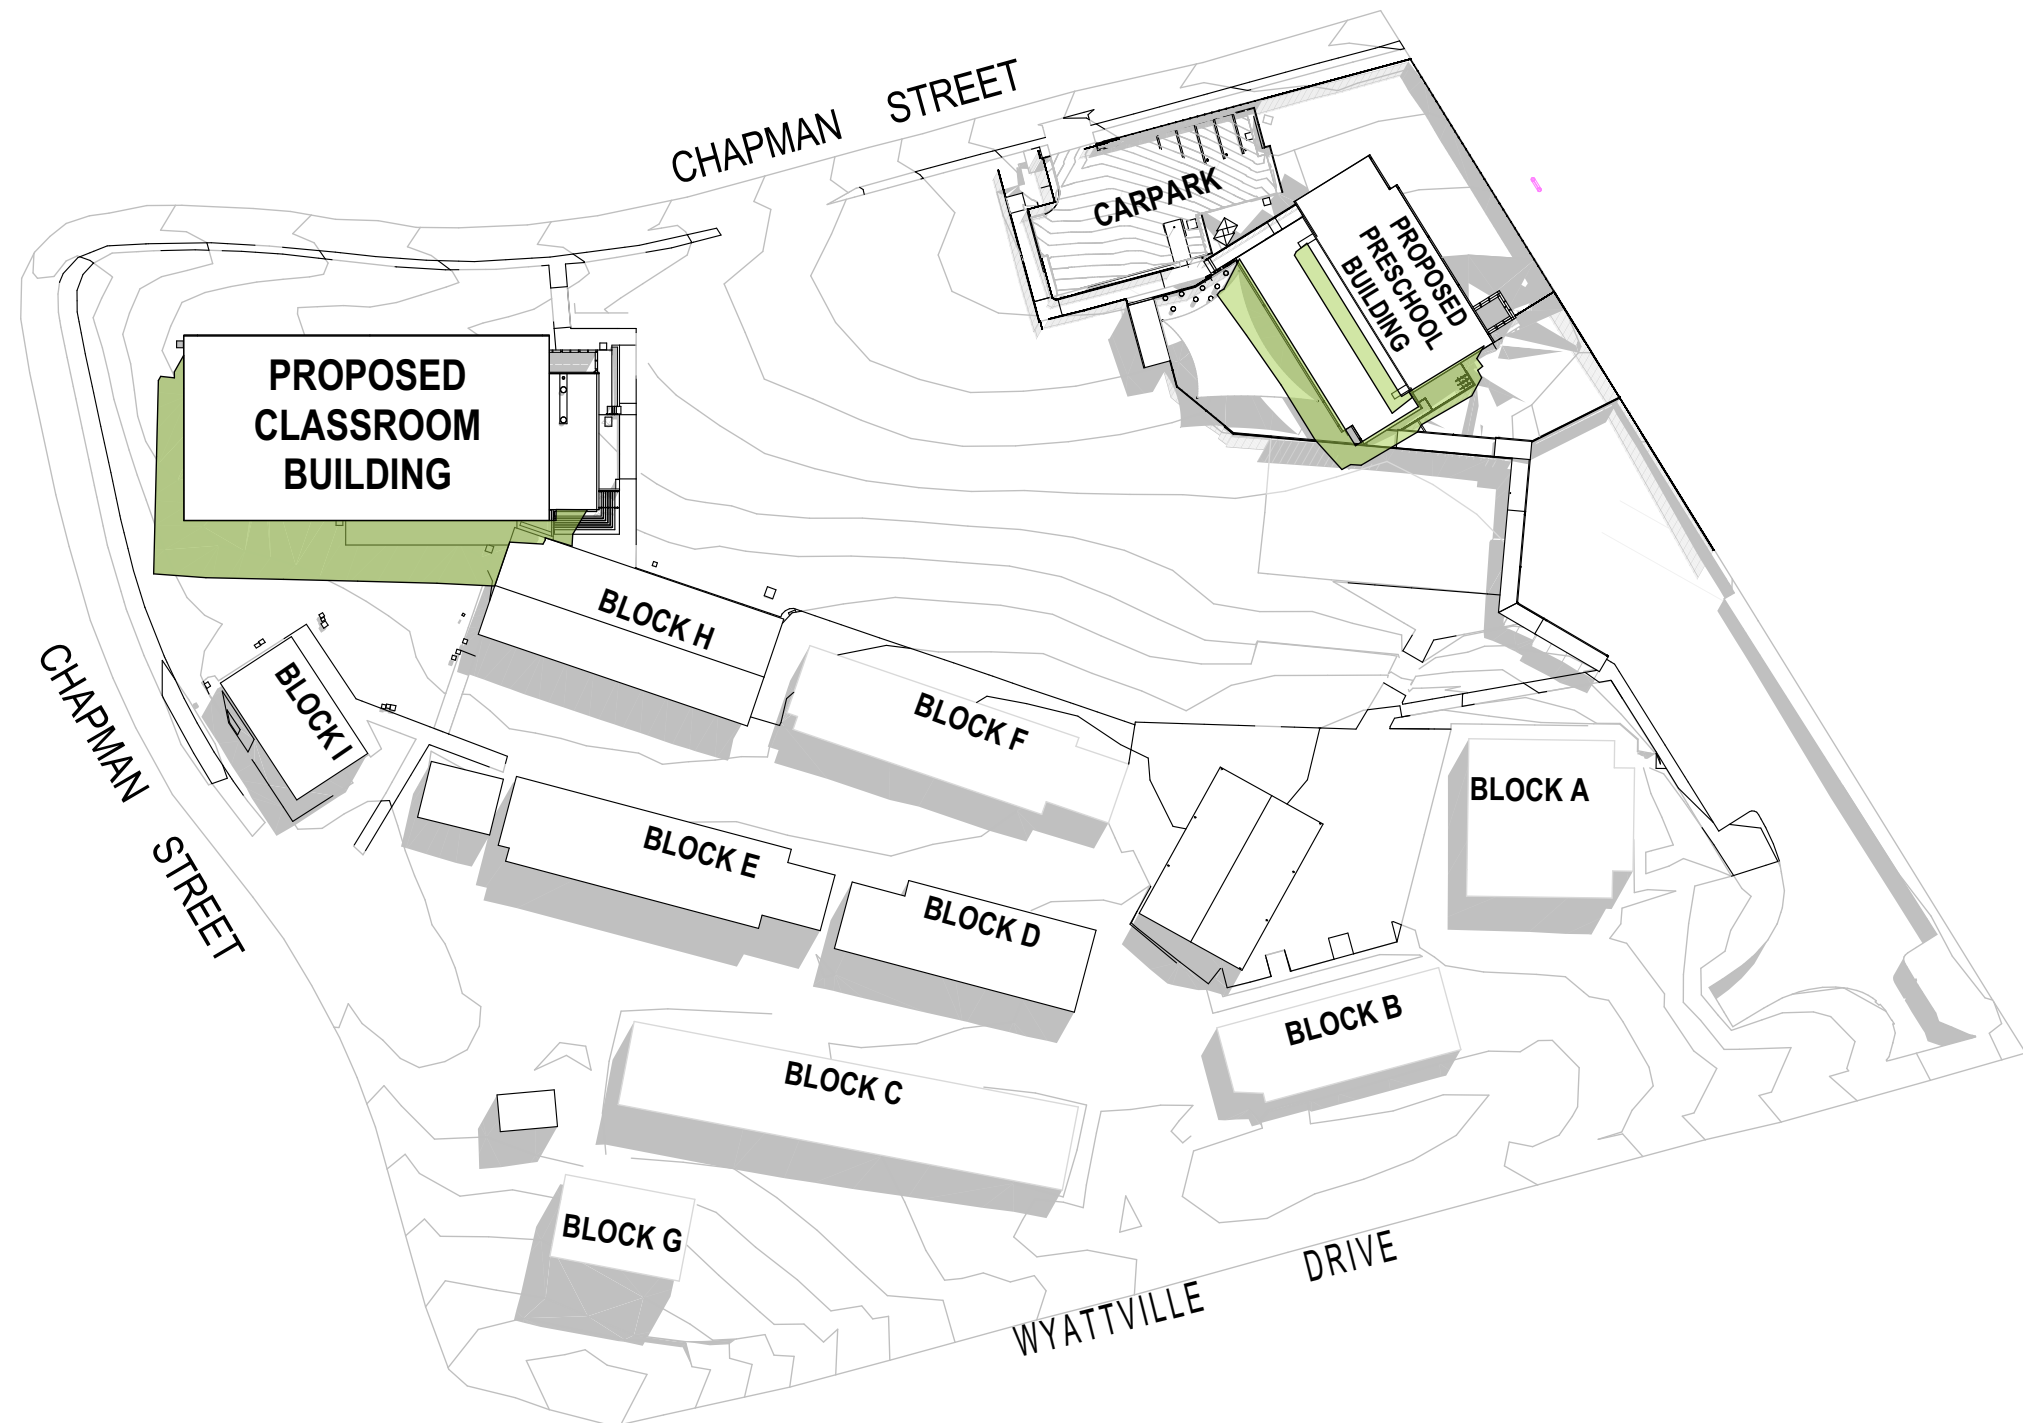

1 PLAN
SHADOW DIAGRAM - JUNE 12PM
SCALE: 1:1000

SHADOW DIAGRAM LEGEND

- EXISTING SHADOWED AREA
NEW SHADOWED AREA

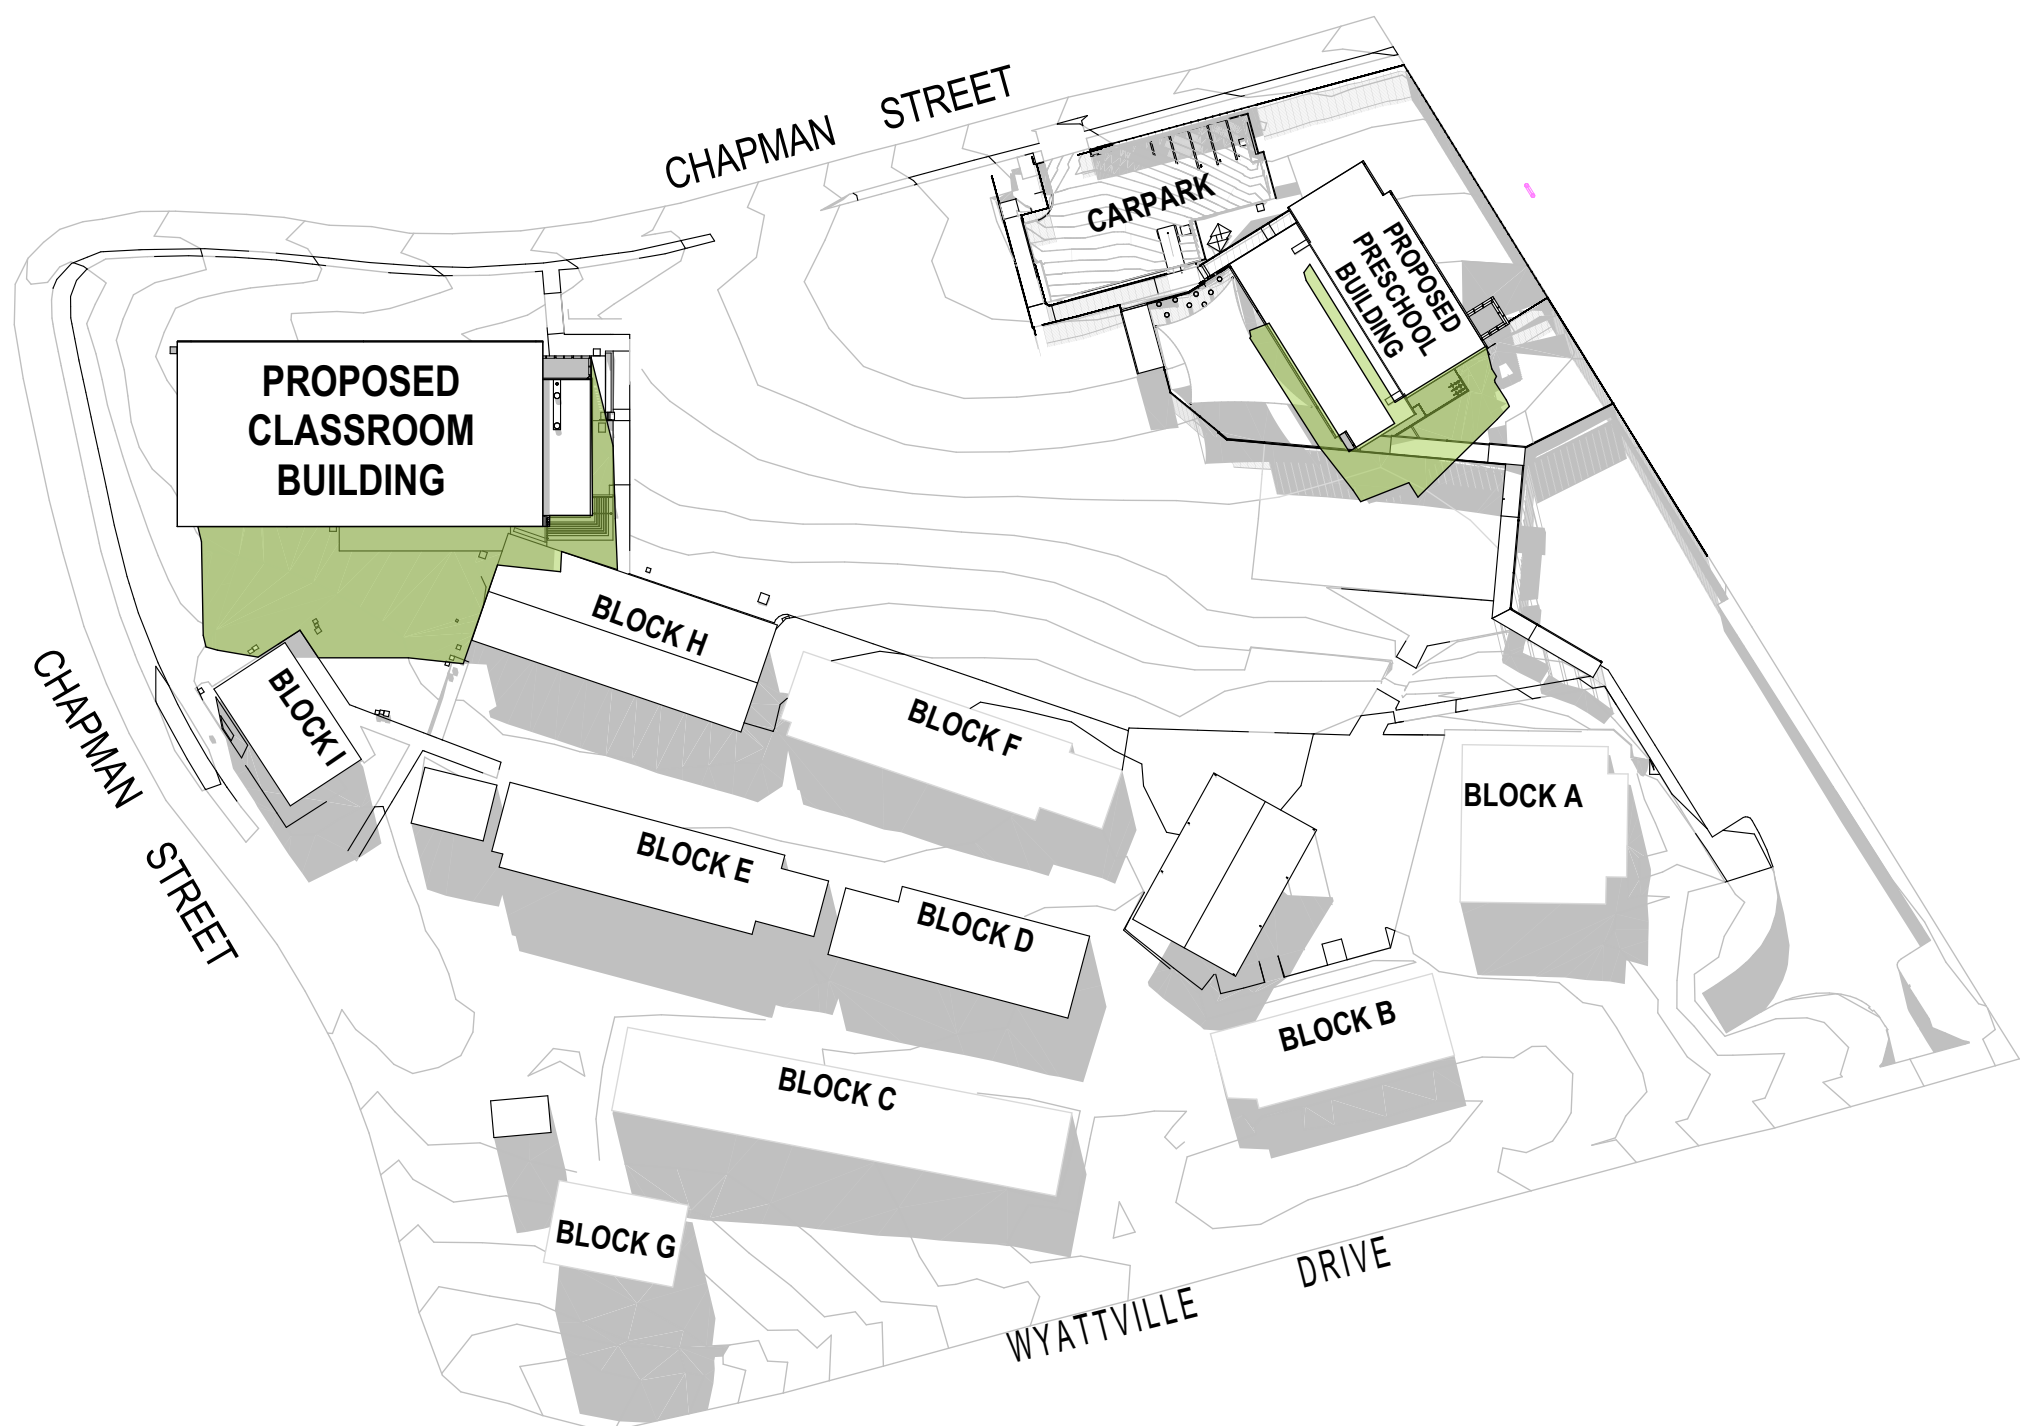

1 PLAN
SHADOW DIAGRAM - JUNE 3PM
SCALE: 1:1000


150mm @ A1
100
50
plot date: Friday, 14 March 2025 4:48 PM file location: BIMcloud: FTA-SYD-BIM26 - BIMcloud Basic for Archicad 26/7068GR01 Greenway Park Public School

REV.	DESCRIPTION	DATE	INIT.
03	TENDER ISSUE	14/03/2025	SZ
02	100% SD ISSUE	14/02/2025	SZ
01	100% SD ISSUE	19/12/2024	LN


fulton trotter
ARCHITECTS BRISBANE SYDNEY
www.fultontrotter.com.au
SYDNEY Suite 904, Level 9, 28-36 Foveaux Street, Surry Hills, NSW 2010
L (02) 8383 5151 e. sydney@fultontrotter.com.au
Fulton Trotter Architects ACN 677 264 550 ABN 57 677 264 550
To be used for authorised work only. Not to be copied directly or indirectly,
in whole or in part, nor shall it be used for any other building purposes.
DIRECTORS
Greg Isaac nra NSW 6855 QLD 2520
Justine Elzany fraa QLD 3313
John Ward nra NSW 8371 QLD 3847
Katerina Diacopoulos fraa NSW 7434 QLD 4528
Paul Skelton fraa NSW 7180 QLD 1108
Ryan Lovetday fraa QLD 4500

PHASE
SCHEMATIC DESIGN
PROJECT CLIENT
Department of Education
GREENWAY PARK PUBLIC SCHOOL
ADDRESS
WYATTVILLE DRIVE,
CARNES HILL, NSW

DRAWING
SHADOW DIAGRAMS
I Figured dimensions take precedence over scale dimensions. Contractors must verify all dimensions on site before commencing any work or making shop drawings.
PROJECT NUMBER
7068GR01
DRAWING NUMBER
GPPS-FTA-00-ZZ-DR-A-1302
DIRECTOR
JW
CHECKED
LN
REVISION

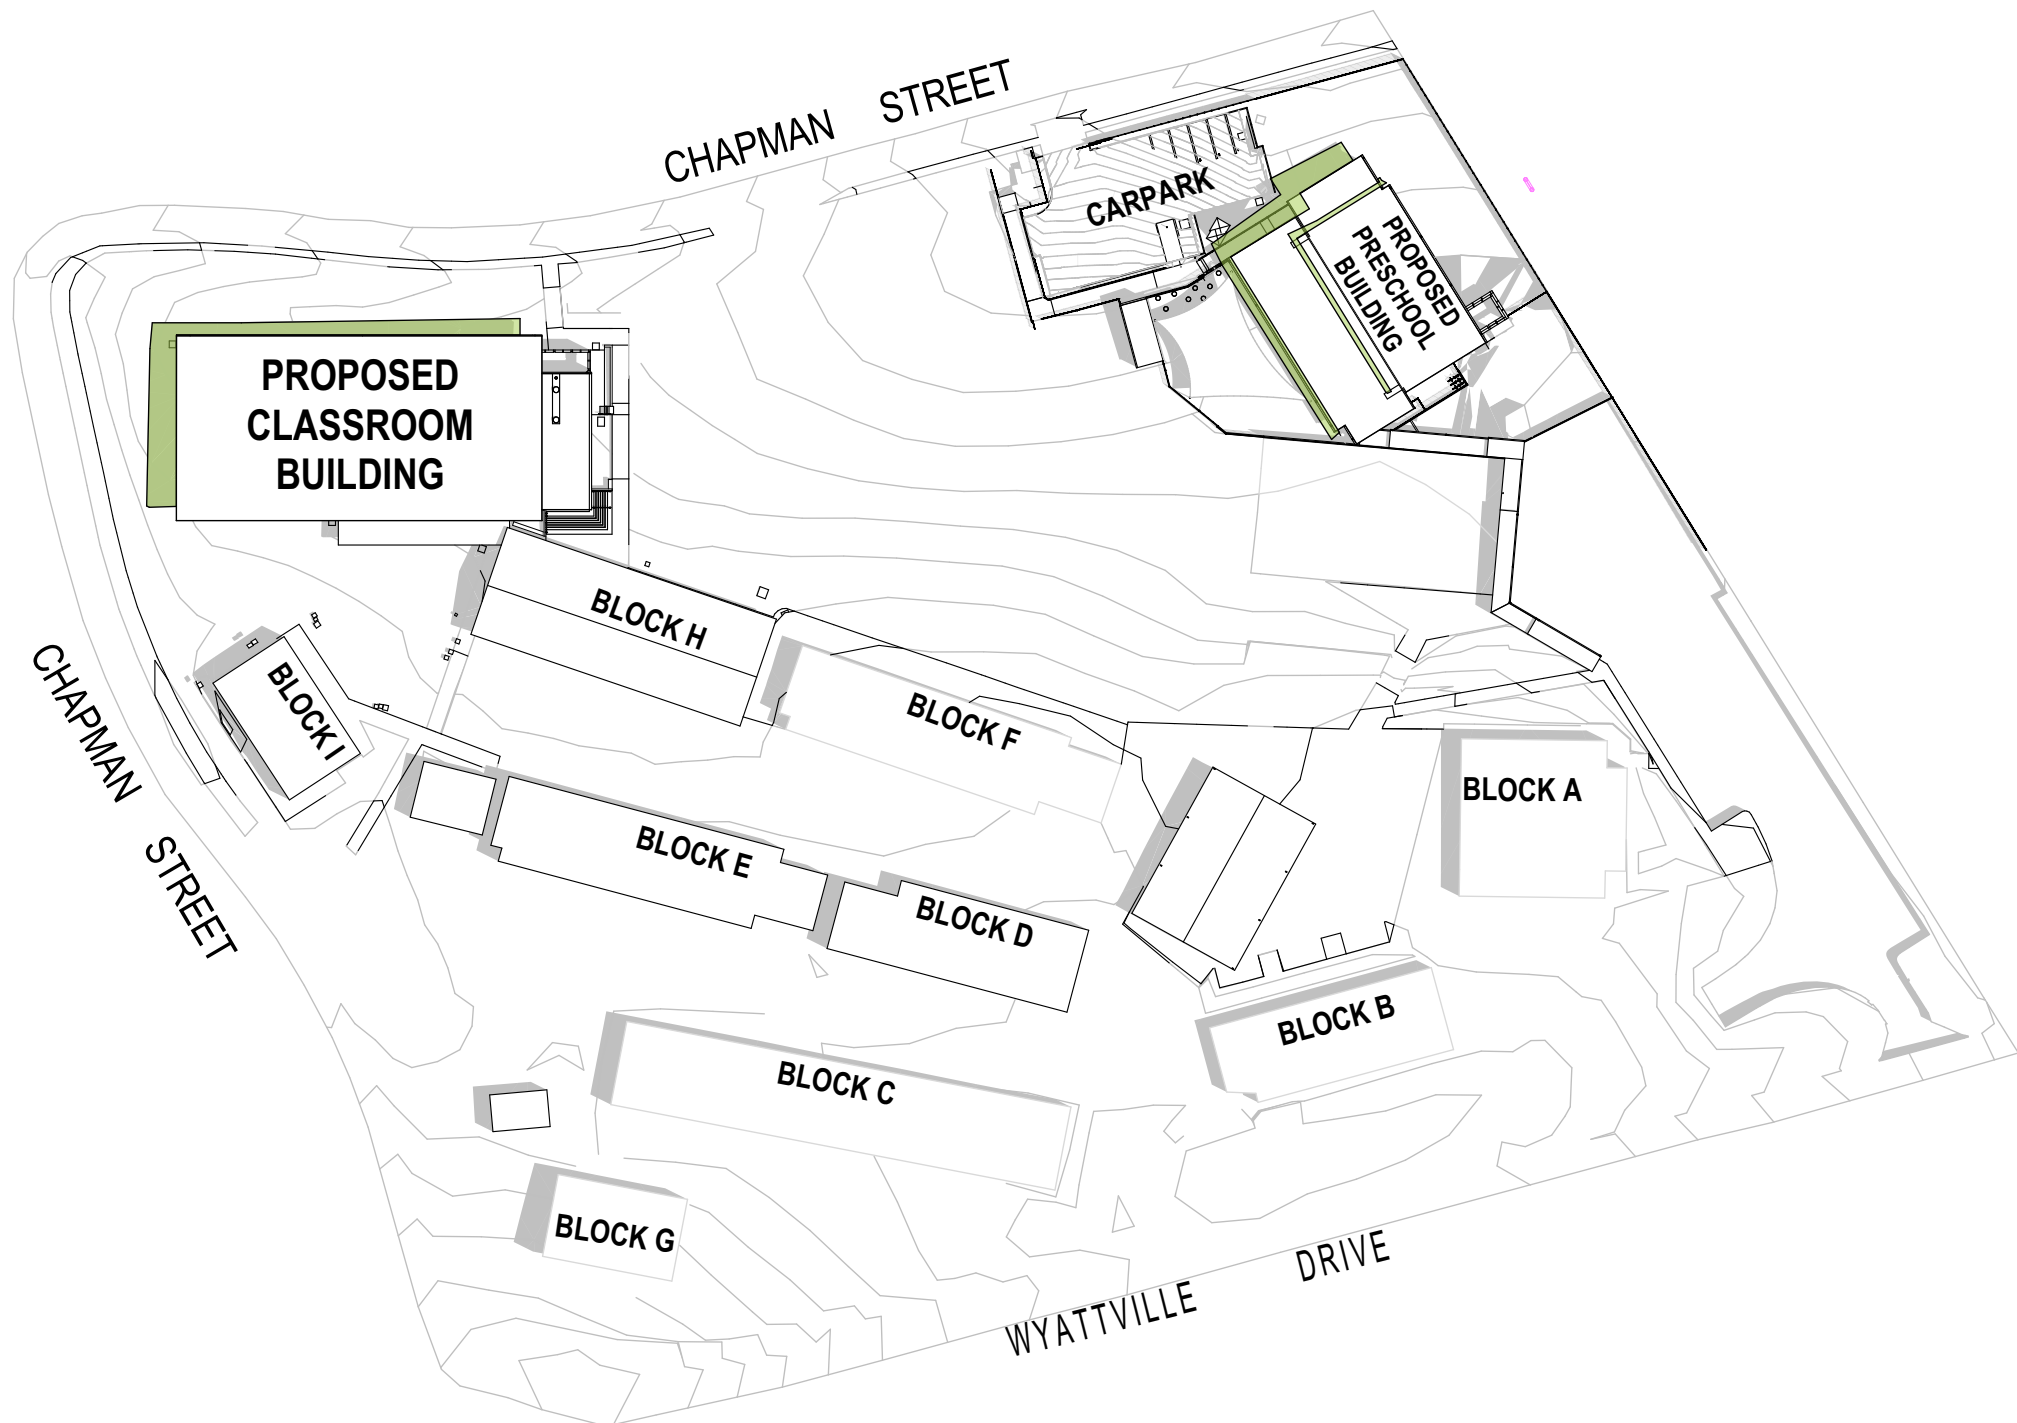


1 PLAN
SHADOW DIAGRAM - DEC 9AM
SCALE: 1:1000

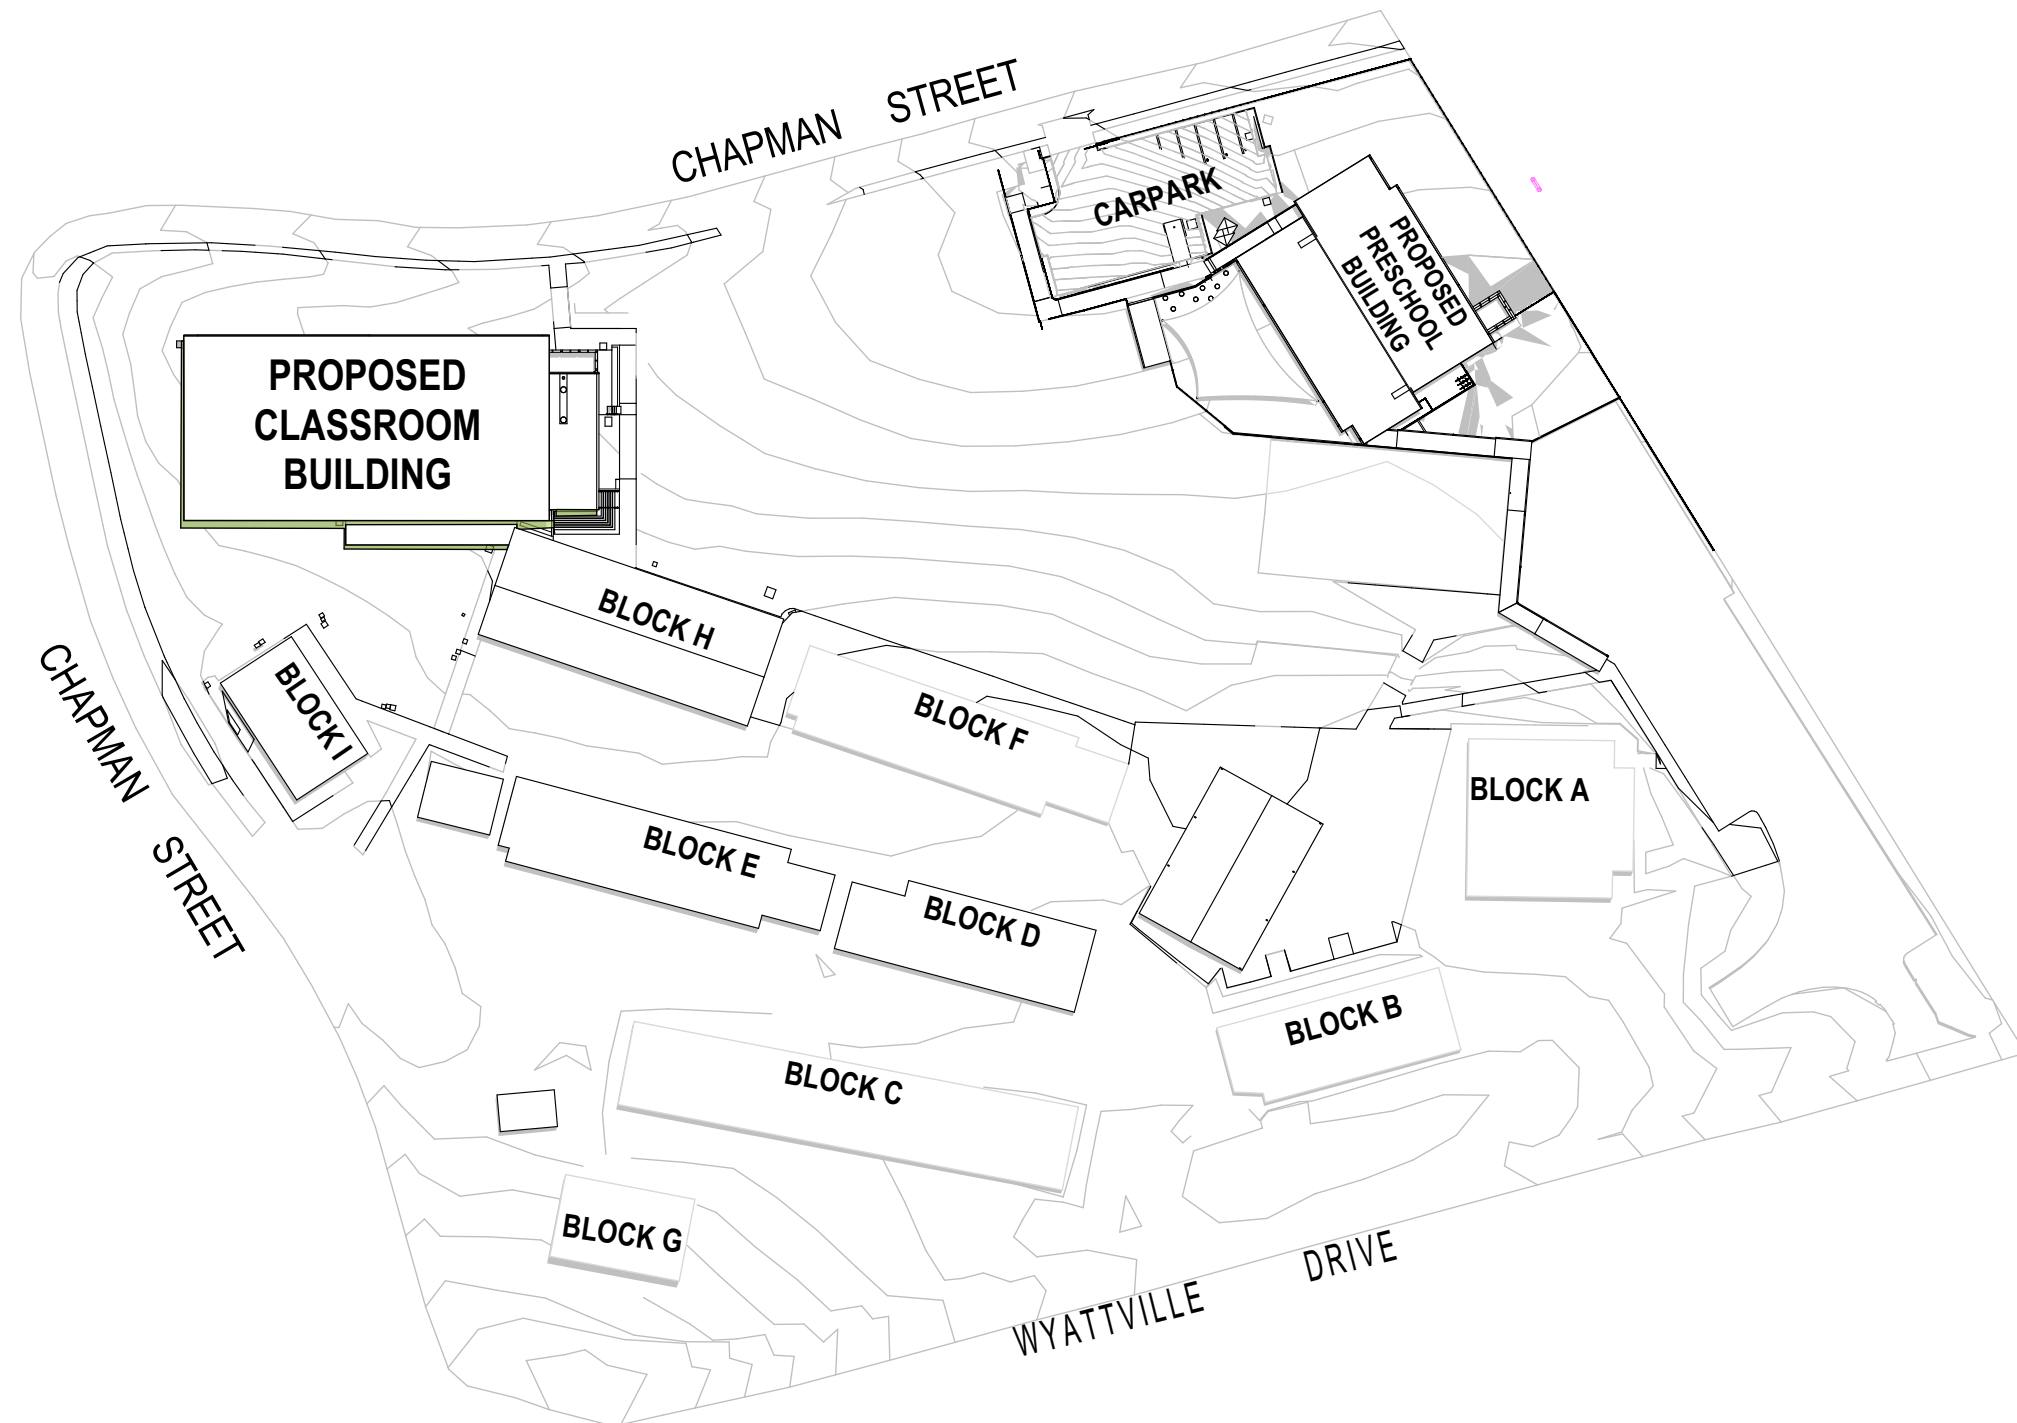

1 PLAN
SHADOW DIAGRAM - DEC 12PM
SCALE: 1:1000

SHADOW DIAGRAM LEGEND

- EXISTING SHADOWED AREA
- NEW SHADOWED AREA

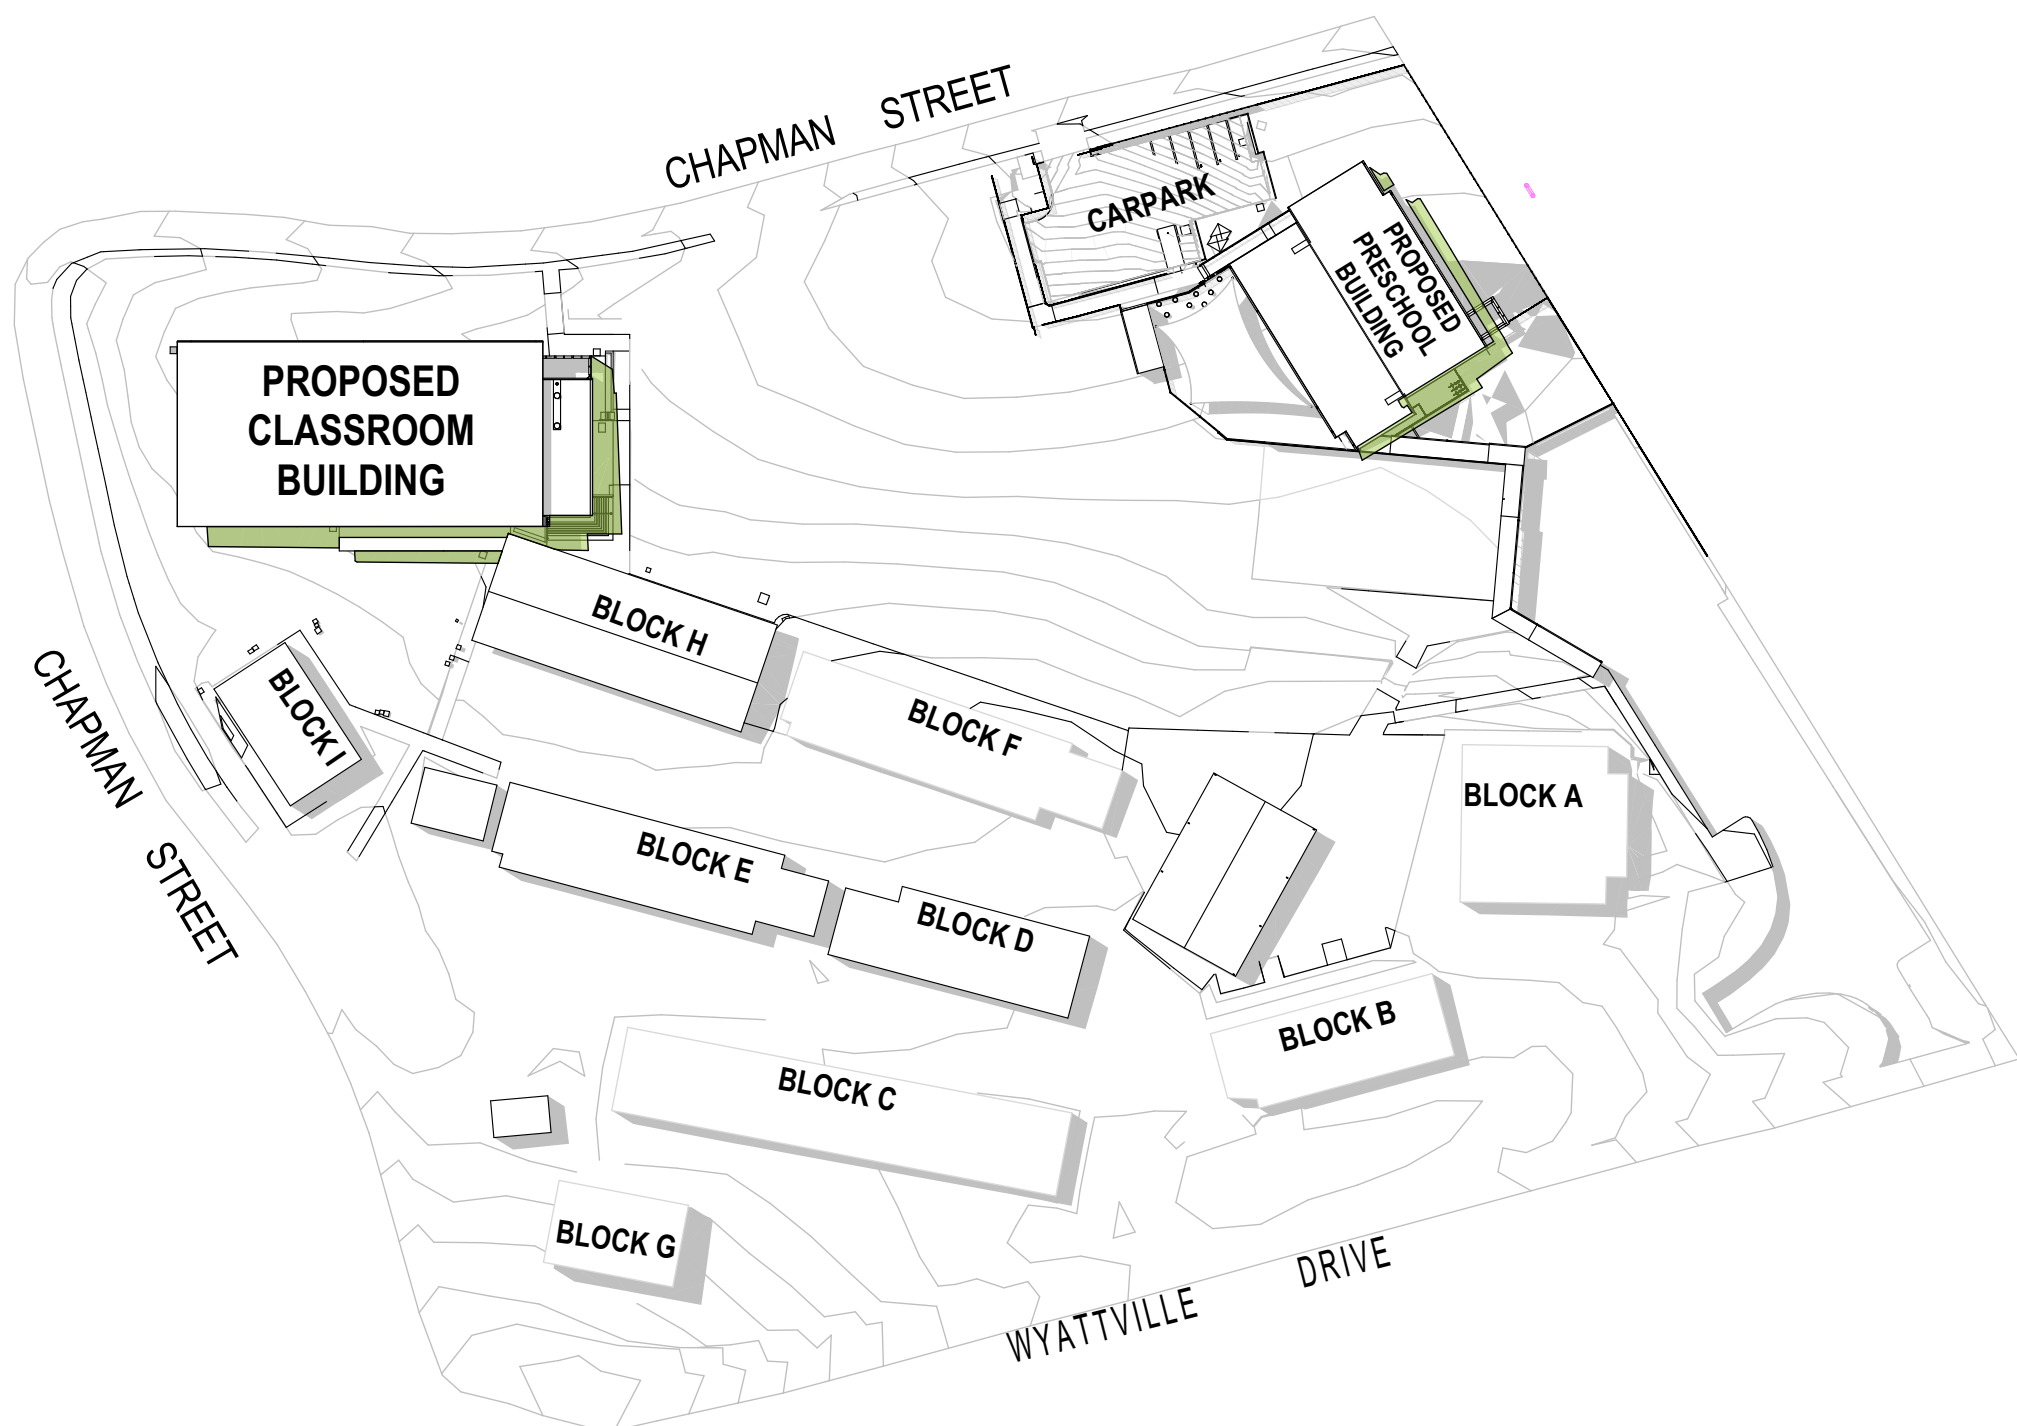

1 PLAN
SHADOW DIAGRAM - DEC 3PM
SCALE: 1:1000


150mm @ A1
100
50
plot date: Friday, 14 March 2025 4:48 PM file location: BIMcloud: FTA-SYD-BIM26 - BIMcloud Basic for Archicad 26/7068GR01 Greenway Park Public School

REV.	DESCRIPTION	DATE	INIT.
03	TENDER ISSUE	14/03/2025	SZ
02	100% SD ISSUE	14/02/2025	SZ
01	100% SD ISSUE	19/12/2024	LN

fulton trotter
ARCHITECTS BRISBANE SYDNEY
www.fultontrotter.com.au
SYDNEY Suite 904, Level 9, 28-36 Foveaux Street, Surry Hills, NSW 2010
L (02) 8383 5151 e. sydney@fultontrotter.com.au
Fulton Trotter Architects ACN 677 264 550 ABN 57 677 264 550
To be used for authorised work only. Not to be copied directly or indirectly,
in whole or in part, nor shall it be used for any other building purposes.
DIRECTORS
Greg Isaac nra QLD 2500
Justine Elzany fraa QLD 3313
John Ward nra QLD 3847
Katerina Diacopoulos fraa NSW 7434
Paul Skovron fraa NSW 7180
Ryan Lovetday fraa QLD 4500

PHASE
SCHEMATIC DESIGN
PROJECT CLIENT
Department of Education
GREENWAY PARK PUBLIC SCHOOL
ADDRESS
WYATTVILLE DRIVE,
CARNES HILL, NSW

DRAWING
SHADOW DIAGRAMS
I Figured dimensions take precedence over scale dimensions. Contractors must verify all dimensions on site before commencing any work or making shop drawings.
PROJECT NUMBER
7068GR01
DRAWING NUMBER
GPPS-FTA-00-ZZ-DR-A-1303
DIRECTOR
JW
CHECKED
LN
REVISION

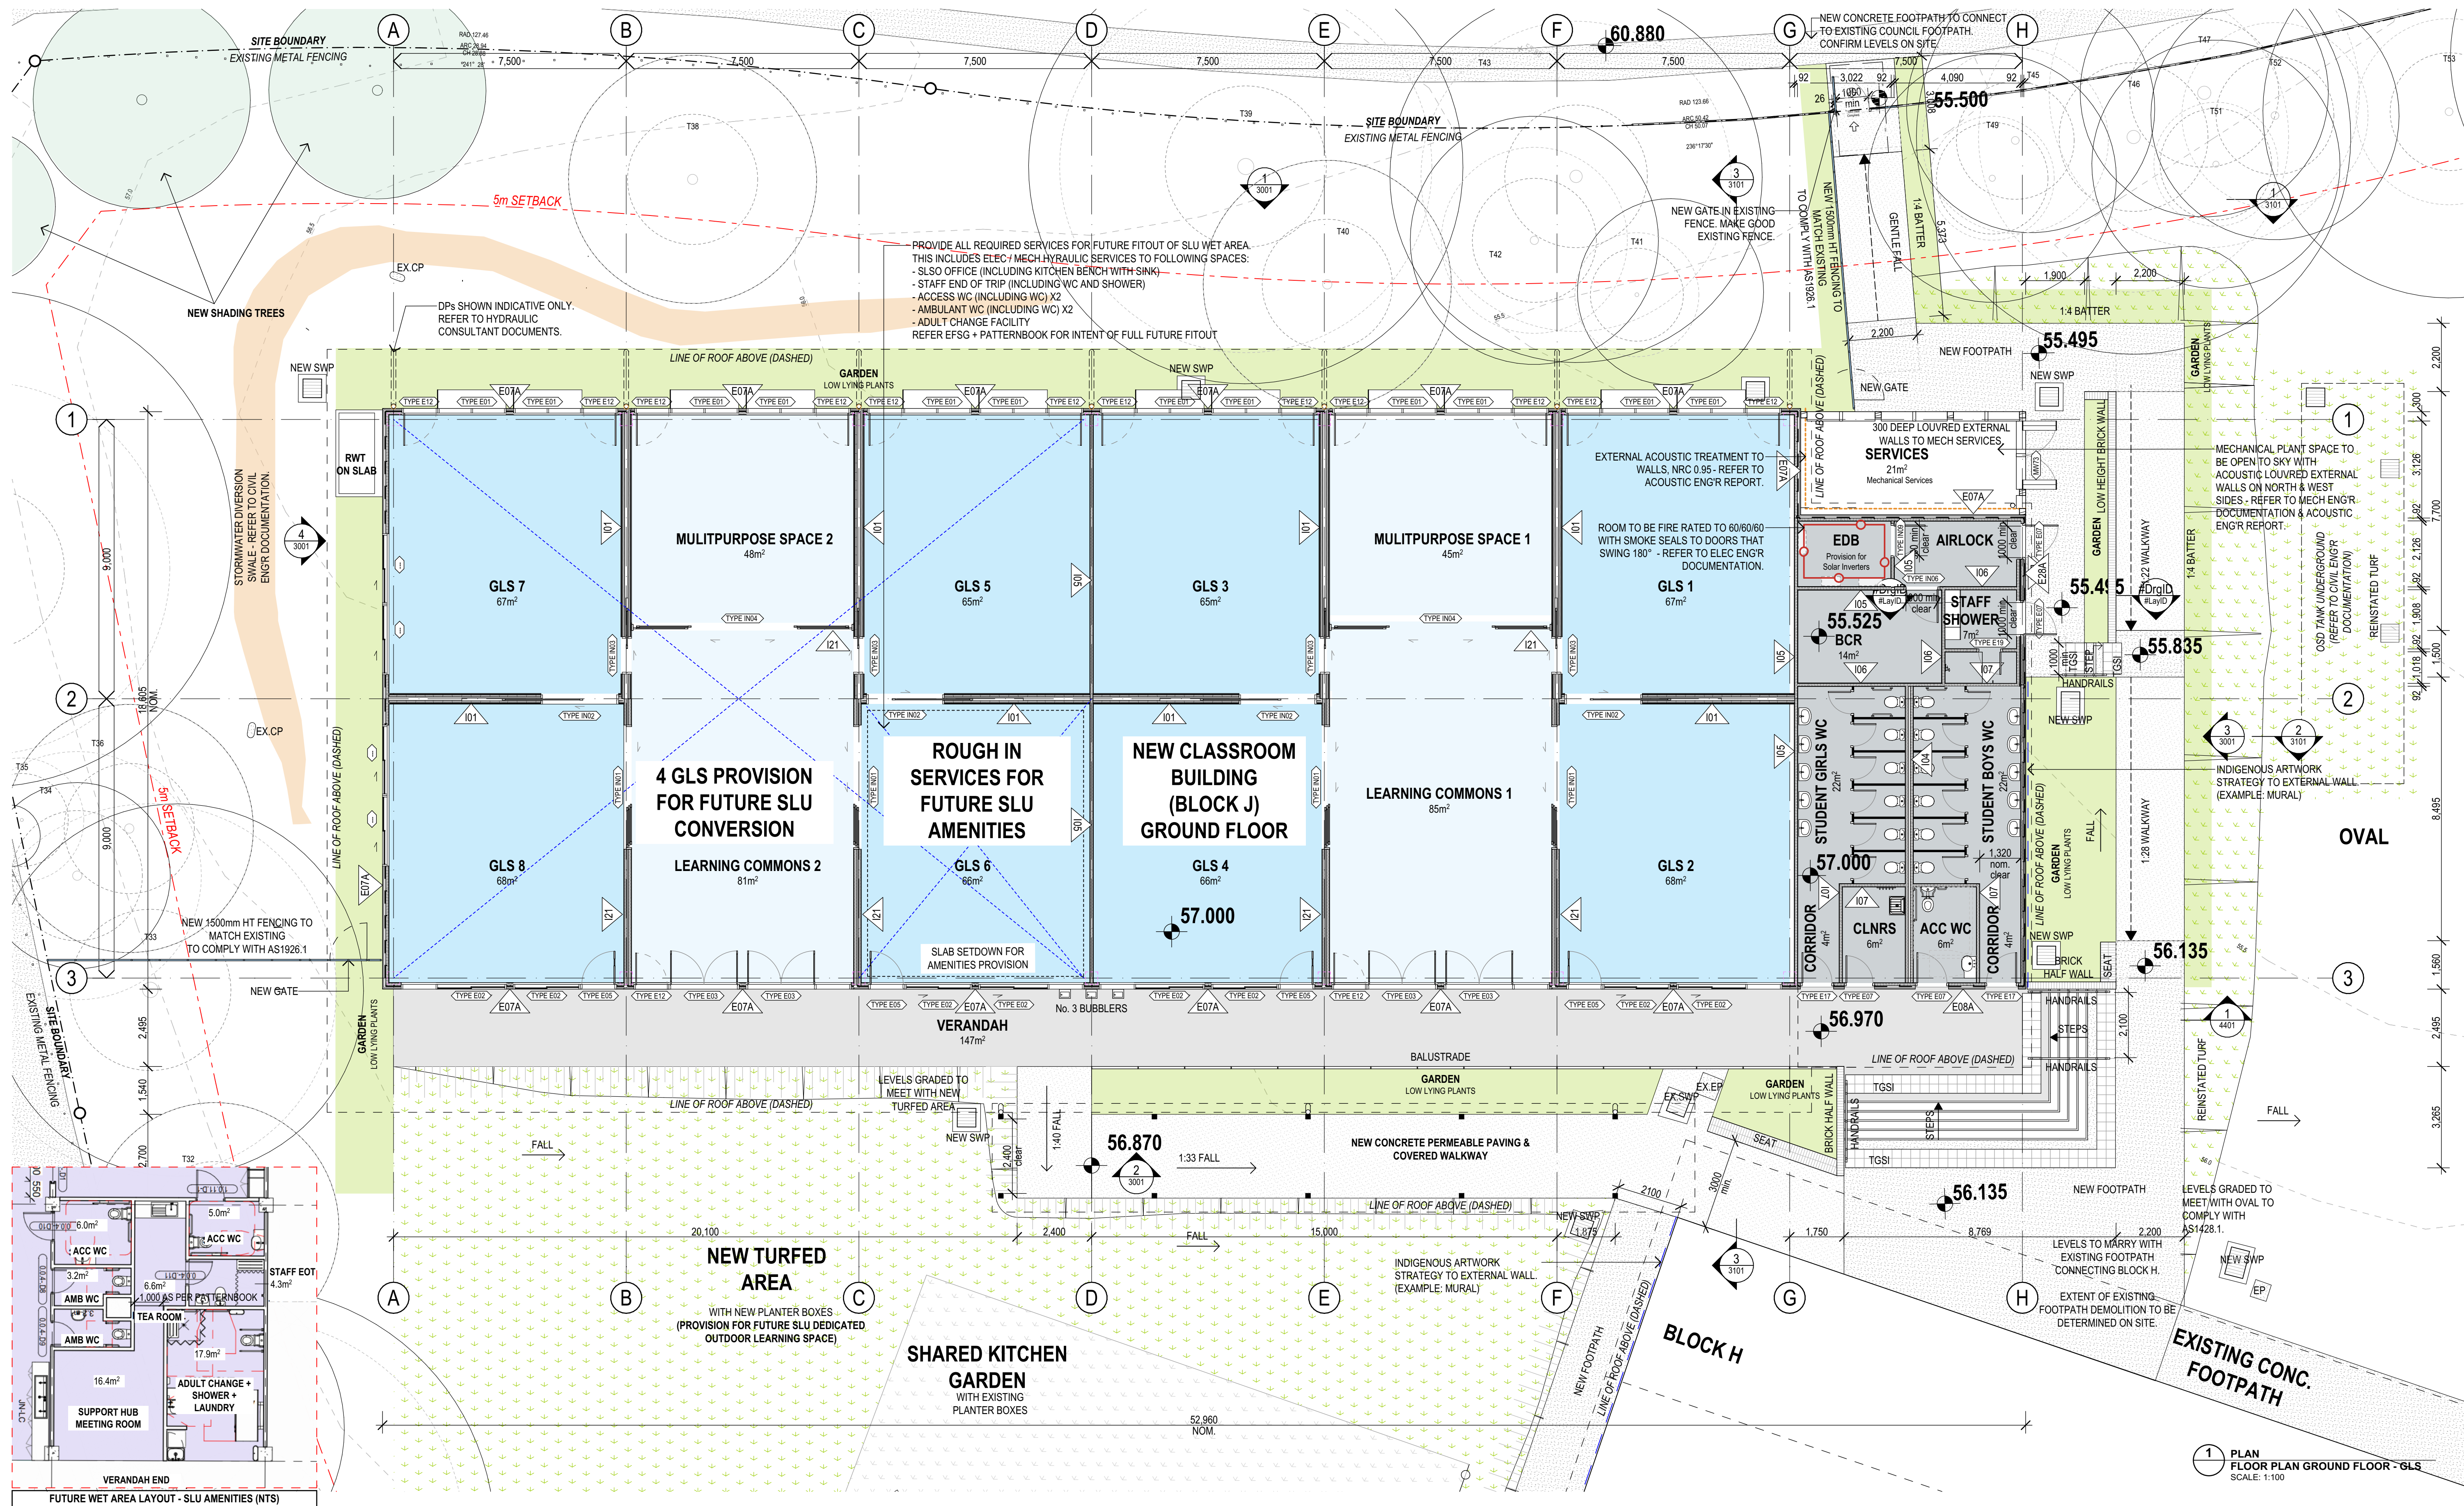

TYPE TYPE DESCRIPTION

TYPE E03 GLAZED DOUBLE DOOR
TYPE E04 GLAZED SINGLE DOOR
TYPE E05 SOLID DOOR WITH VISION PANEL
TYPE E07 SOLID DOOR (NO VISION PANEL, NO FANLIGHT)
TYPE E15 ROLLER DOOR
TYPE E17 GATE (SINGLE LEAF)
TYPE E18 GATE (DOUBLE LEAF)
TYPE IN01 GLS ENTRY LARGE SLIDING DOOR
TYPE IN02 INTER-GLS SLIDING DOOR
TYPE IN03 GLS ENTRY SMALL SLIDING DOOR
TYPE IN04 MULTIPURPOSE SLIDING DOOR
TYPE IN05 GLAZED SINGLE DOOR


TYPE IN06 SINGLE LEAF HINGED DOOR
TYPE IN07 SINGLE LEAF HINGED DOOR WITH VISION PANEL
TYPE IN09 FIRE DOOR (SINGLE LEAF)
TYPE IN10 FIRE DOOR (DOUBLE LEAF)

PLAN LEGEND

D101 DOOR LABEL
W101 WINDOW LABEL
E01 EXTERNAL WALL TYPE LABEL
I01 INTERNAL WALL TYPE LABEL

Finishes applying to the Classroom Building are Scheme x, unless specifically noted otherwise.
Refer to Specification Schedule and Material Schedule Drawing for selections.

1 PLAN FLOOR PLAN GROUND FLOOR - GLS
SCALE: 1:100

 


plot date: Friday, 14 March 2025 4:49 PM file location: BIMcloud: FTA-SYD-BIM26 - BIMcloud Basic for Archicad 26/7068GR01 Greenway Park Public School

12	TENDER ISSUE	14/03/2025	SZ
11	100% SD ISSUE REVISED	06/03/2025	LN
10	100% SD ISSUE	14/02/2025	SZ
09	100% SD ISSUE	19/12/2024	LN
08	80% SD ISSUE	06/12/2024	LN
07	50% SD ISSUE	15/11/2024	SZ/LN
06	100% CONCEPT DESIGN ISSUE	31/10/2024	LN
05	80% CONCEPT DESIGN ISSUE	18/10/2024	LN
04	CONSULTANT COORDINATION	17/10/2024	LN
03	CONSULTANT COORDINATION	15/10/2024	LN
02	CONSULTANT COORDINATION	09/10/2024	LN
01	CONSULTANT COORDINATION	08/10/2024	LN
REV.	DESCRIPTION	DATE	INIT.

PHASE	SCHEMATIC DESIGN
CLIENT	Department of Education
PROJECT	GREENWAY PARK PUBLIC SCHOOL
ADDRESS	WYATTVILLE DRIVE, CARNES HILL, NSW

DRAWING	PROPOSED GLS ROOF PLAN		
	Figured dimensions take precedence over scale dimensions. Contractors must verify all dimensions on site before commencing any work or making shop drawings.		
PROJECT NUMBER	DIRECTOR	CHECKED	
7068GR01	JW	LN	
DRAWING NUMBER	REVISION		
GPPS-FTA-B00J-LR-DR-A-2103			




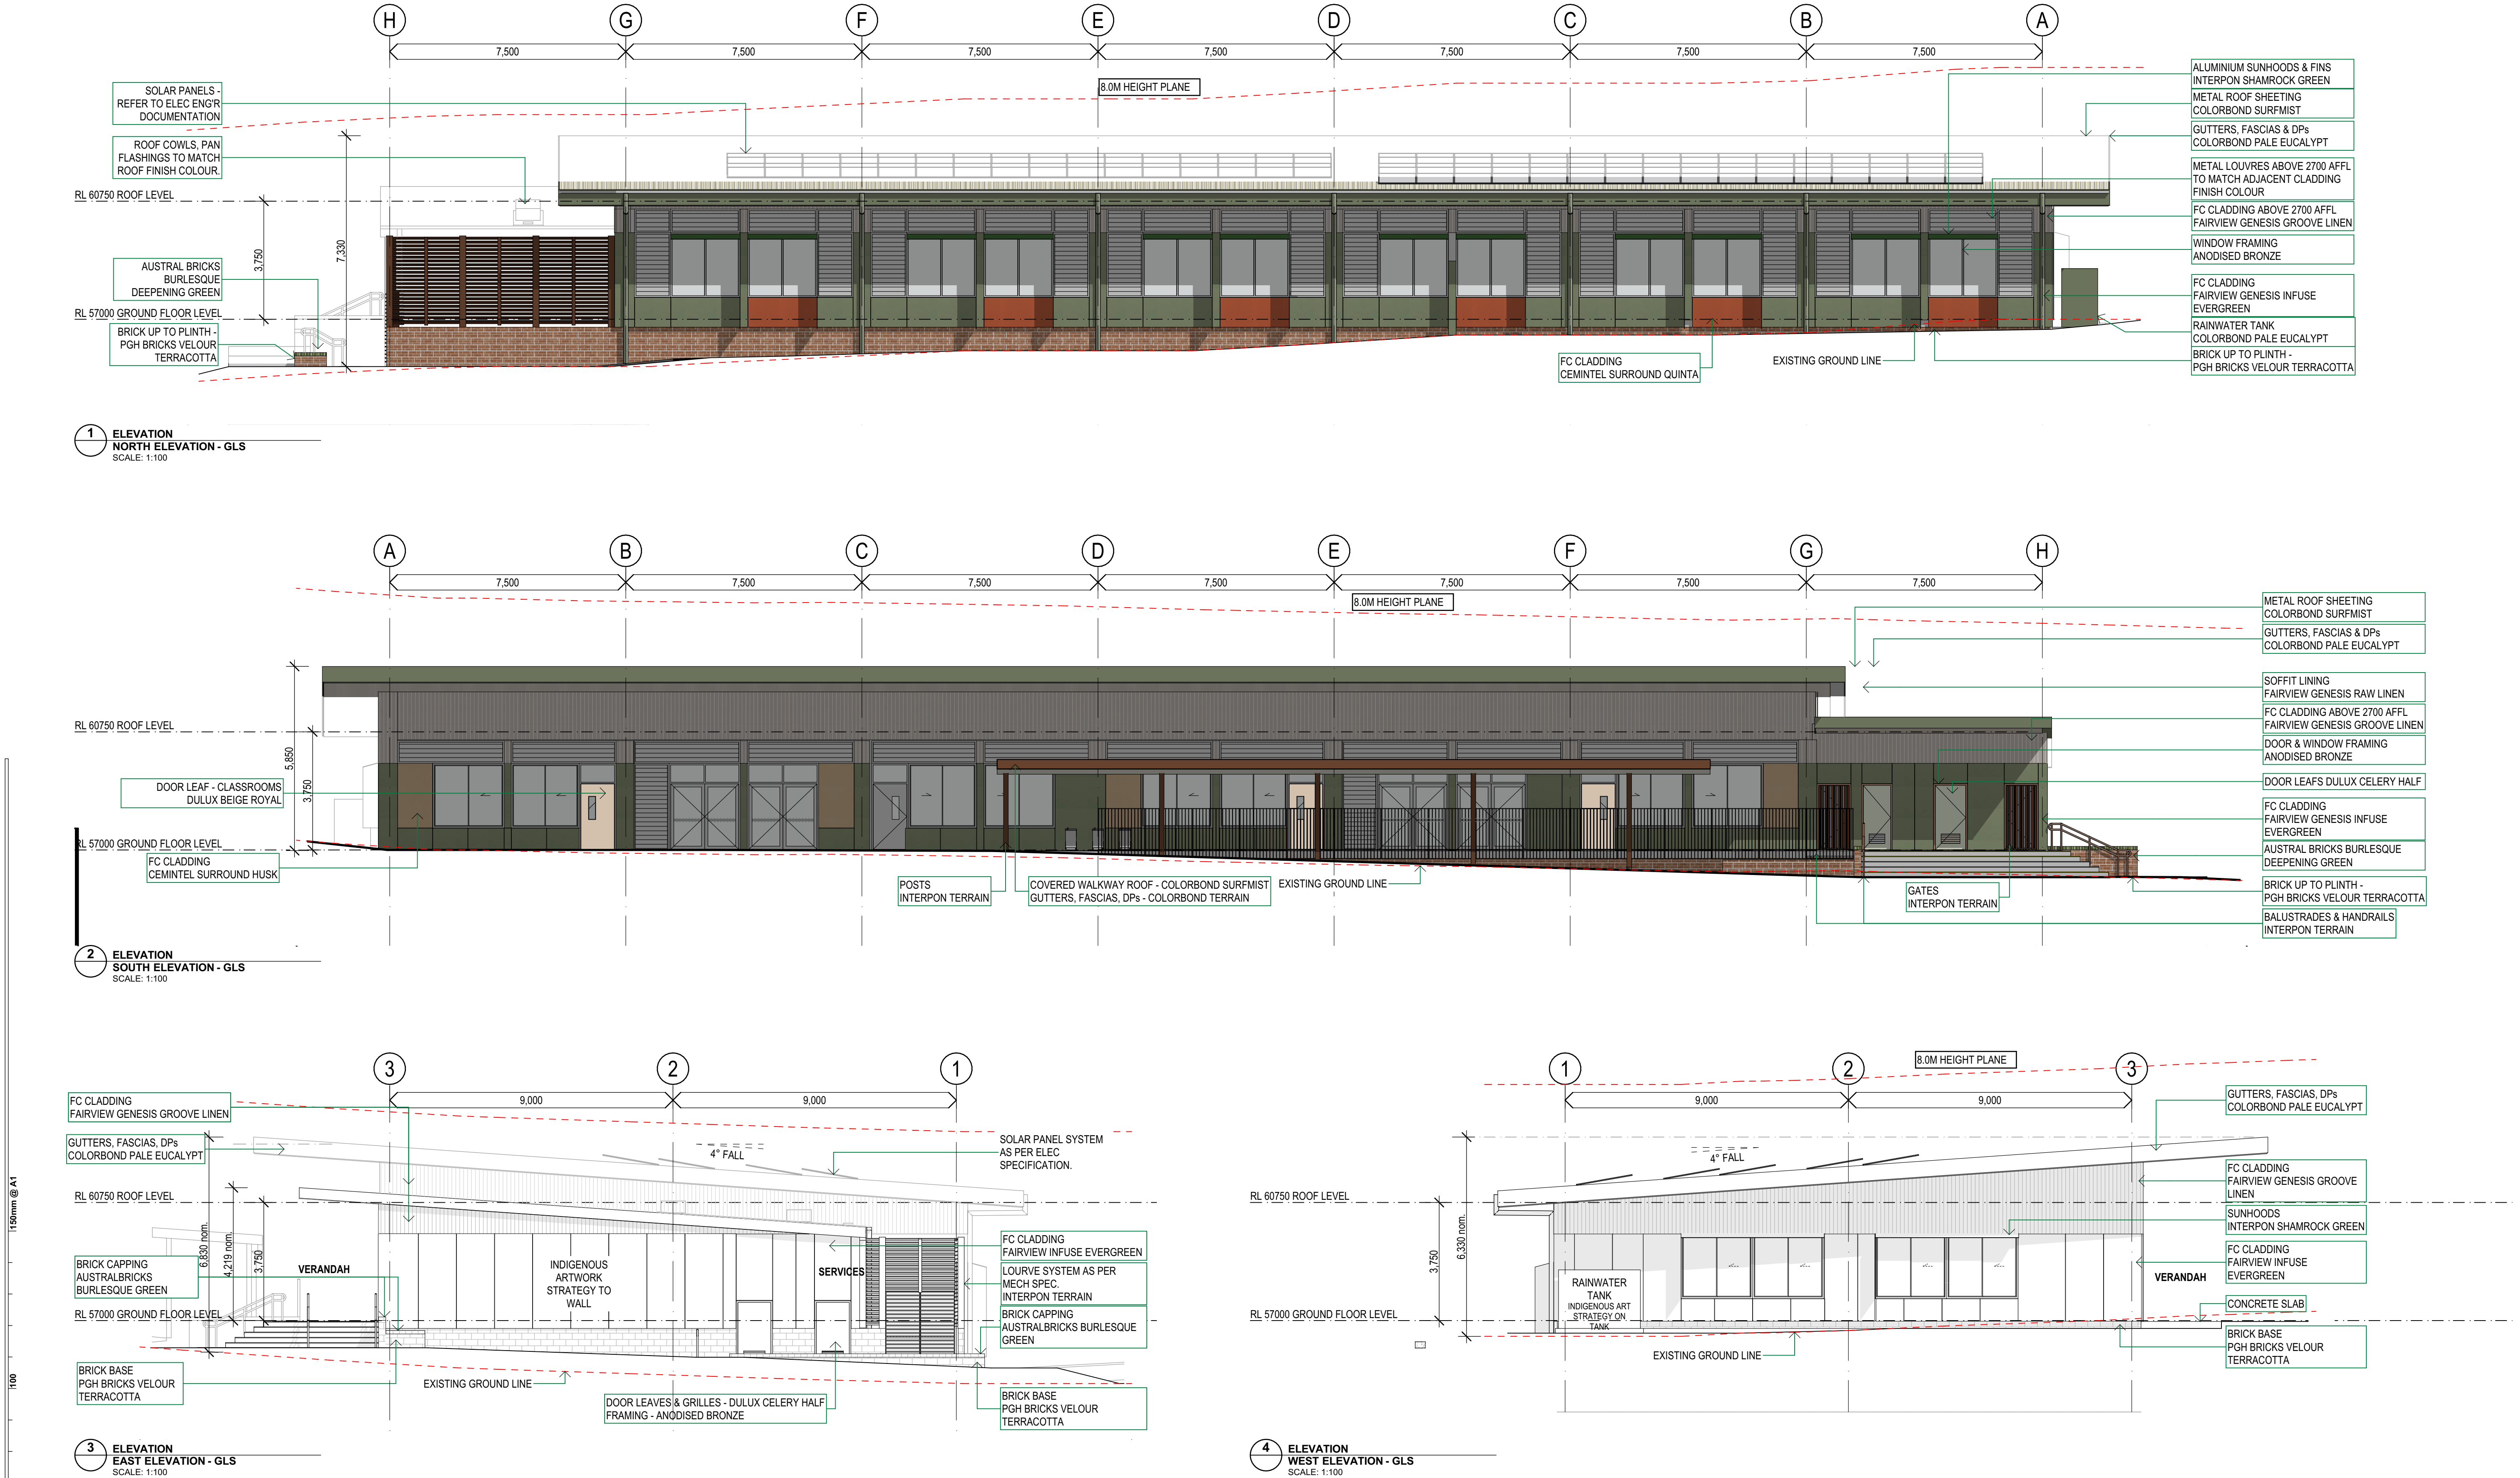


REV.	DESCRIPTION	DATE	INIT.
10	TENDER ISSUE	14/03/2025	SZ
09	100% SD ISSUE REVISED	06/03/2025	LN
08	100% SD ISSUE	14/02/2025	SZ
07	100% SD ISSUE	19/12/2024	LN
06	80% SD ISSUE	06/12/2024	LN
05	SD PRG PACK	29/11/2024	LN
04	50% SD ISSUE	15/11/2024	SZLN
03	PRELIMINARY SCHEMATIC DESIGN ISSUE	18/10/2024	MK
02	CONSULTANT COORDINATION	17/10/2024	LN
01	CONSULTANT COORDINATION	15/10/2024	LN

fulton trotter
ARCHITECTS BRISBANE SYDNEY
www.fultontrotter.com.au
SYDNEY Suite 904, Level 9, 28-36 Foveaux Street, Surry Hills, NSW 2010
L (02) 8383 5151 e. sydney@fultontrotter.com.au
Fulton Trotter Architects ACN 677 264 550 ABN 57 677 264 550
To be used for authorised work only. Not to be copied directly or indirectly,
in whole or in part, nor shall it be used for any other building purposes.
DIRECTORS
Greg Isaac nra QLD 3313
Justin Ewary nra QLD 3847
John Ward nra QLD 4528
Katerina Diacopoulos fra QLD 1108
Paul Siskova fra QLD 4500
VIC 18804 NSW 6855 NSW 8371 NSW 7180

PHASE
PROJECT CLIENT
ADDRESS
SCHEMATIC DESIGN
Department of Education
GREENWAY PARK PUBLIC SCHOOL
WYATTVILLE DRIVE,
CARNES HILL, NSW

DRAWING
ELEVATIONS - GLS
Figured dimensions take precedence over scale dimensions. Contractors must verify all dimensions on site before commencing any work or making shop drawings.
PROJECT NUMBER
7068GR01
DIRECTOR
JW
CHECKED
LN
DRAWING NUMBER
GPPS-FTA-B00J-ZZ-DR-A-3001
REVISION
10

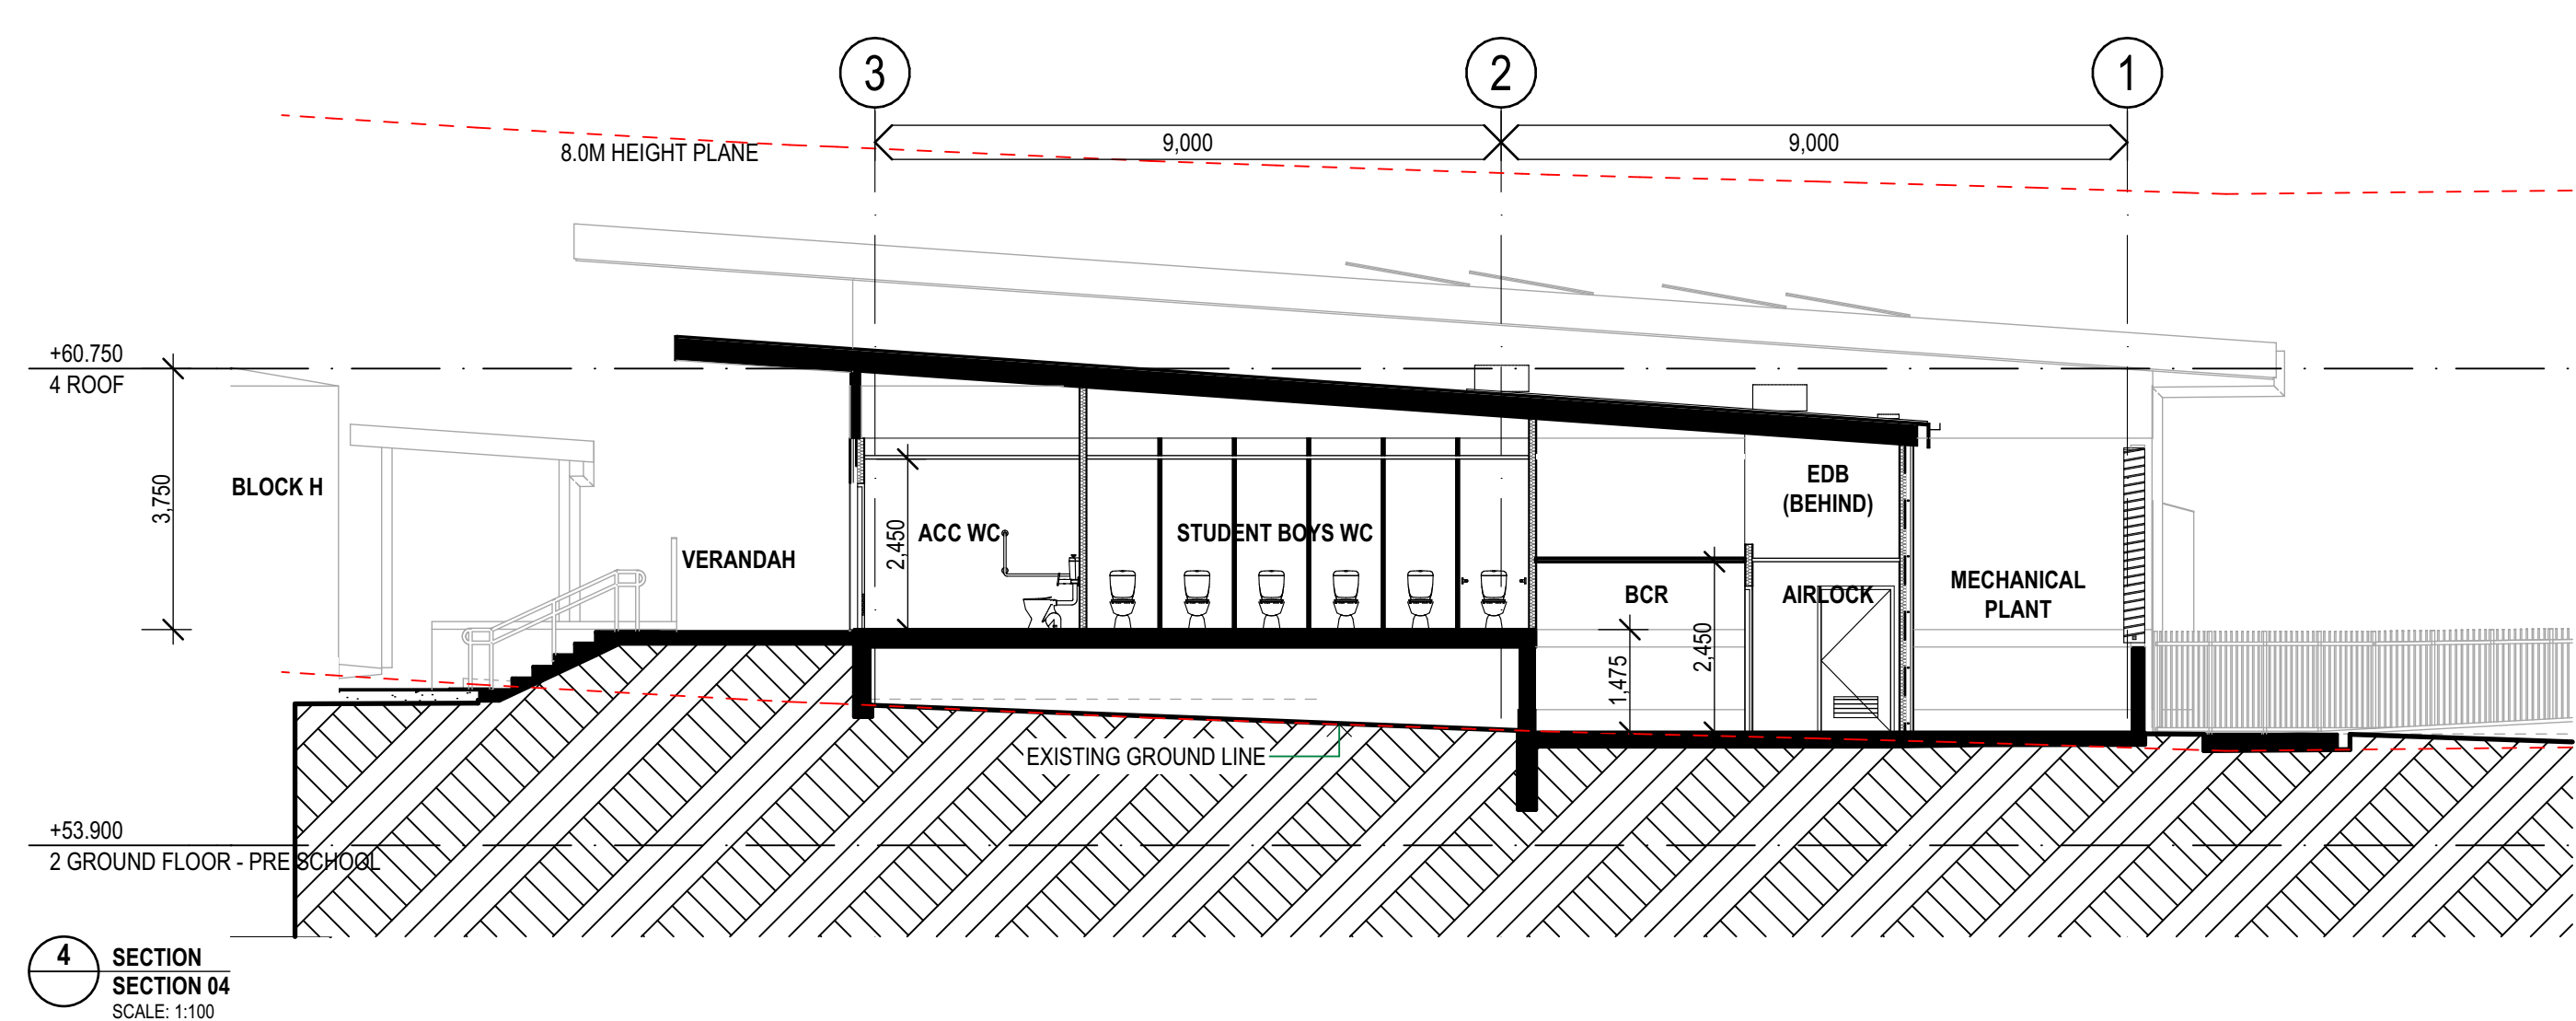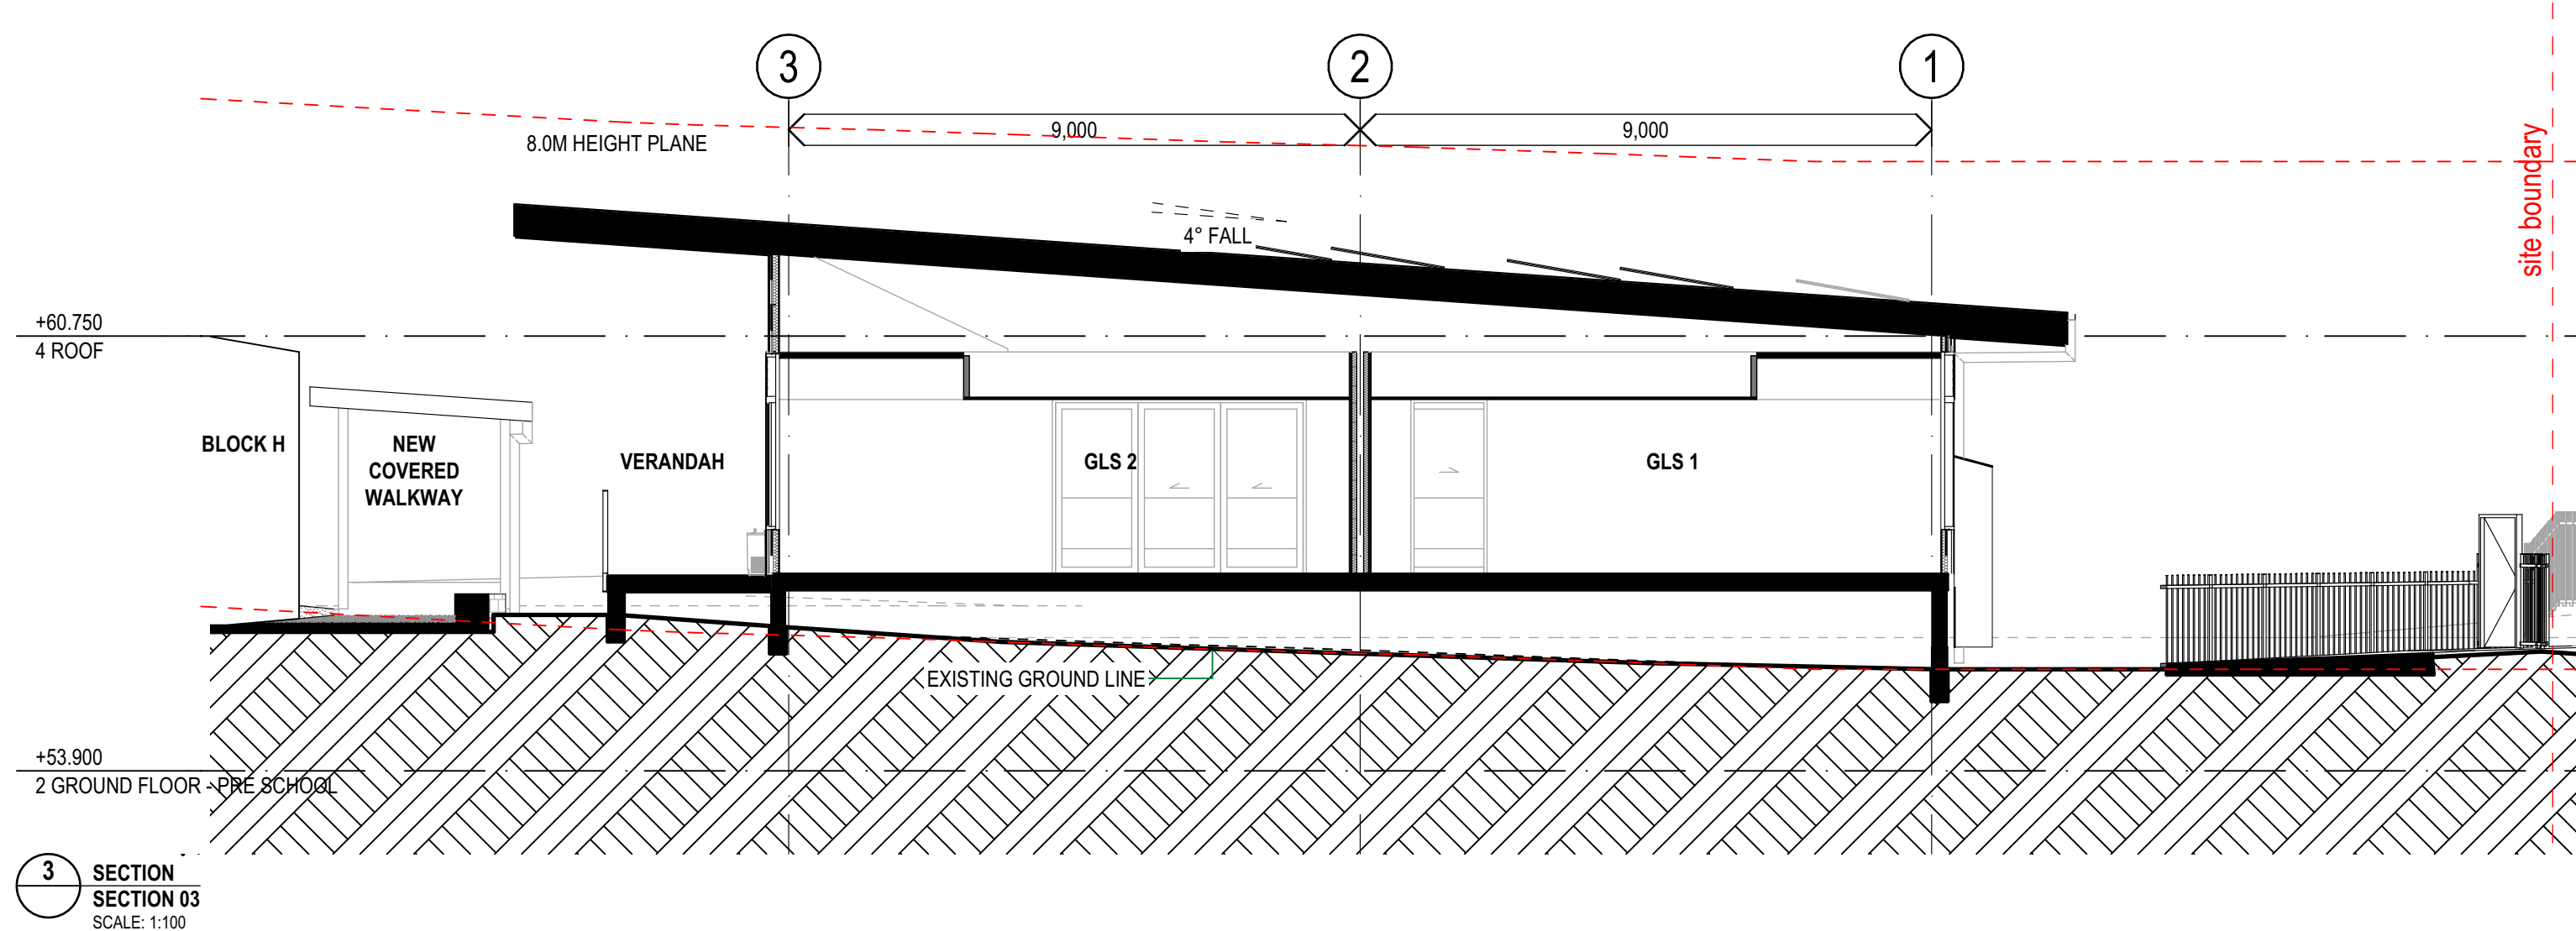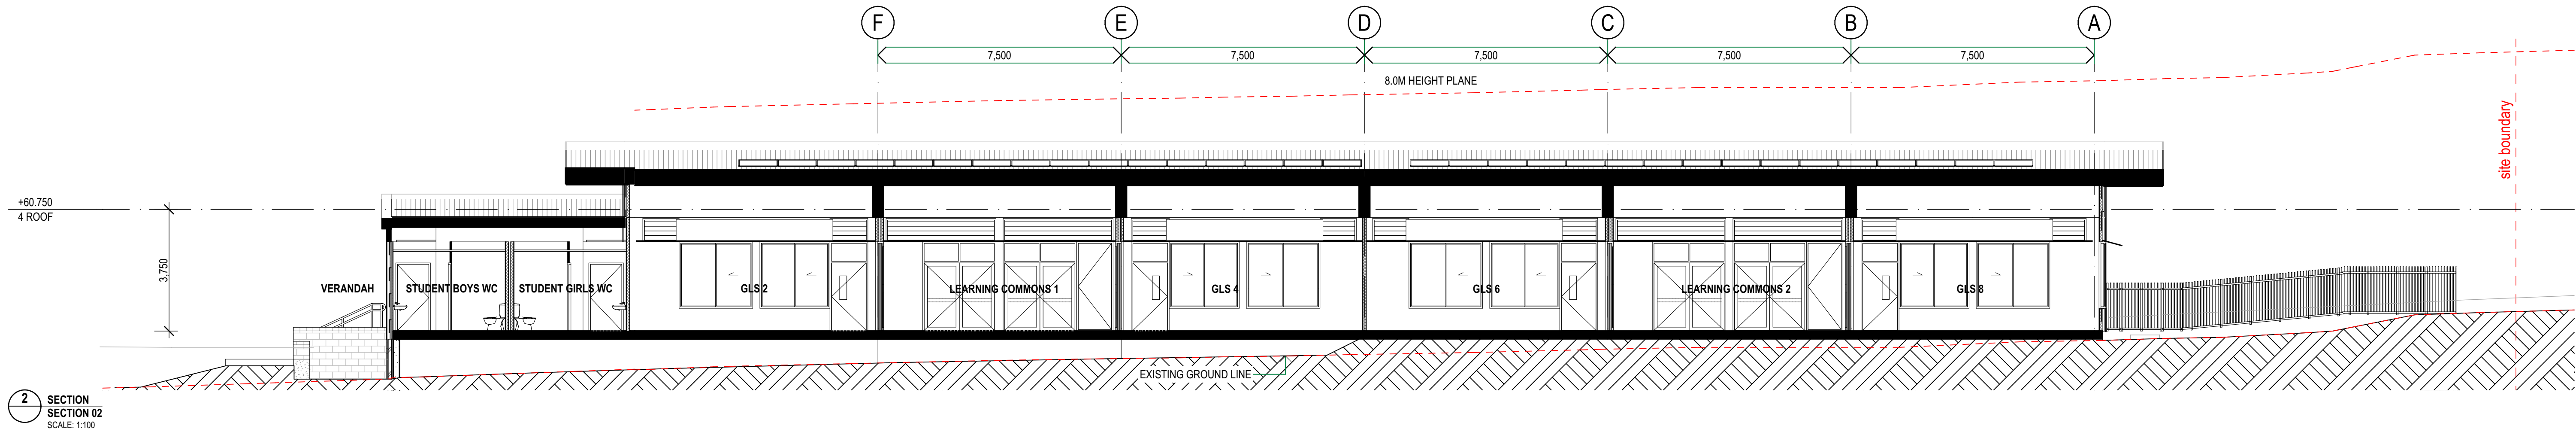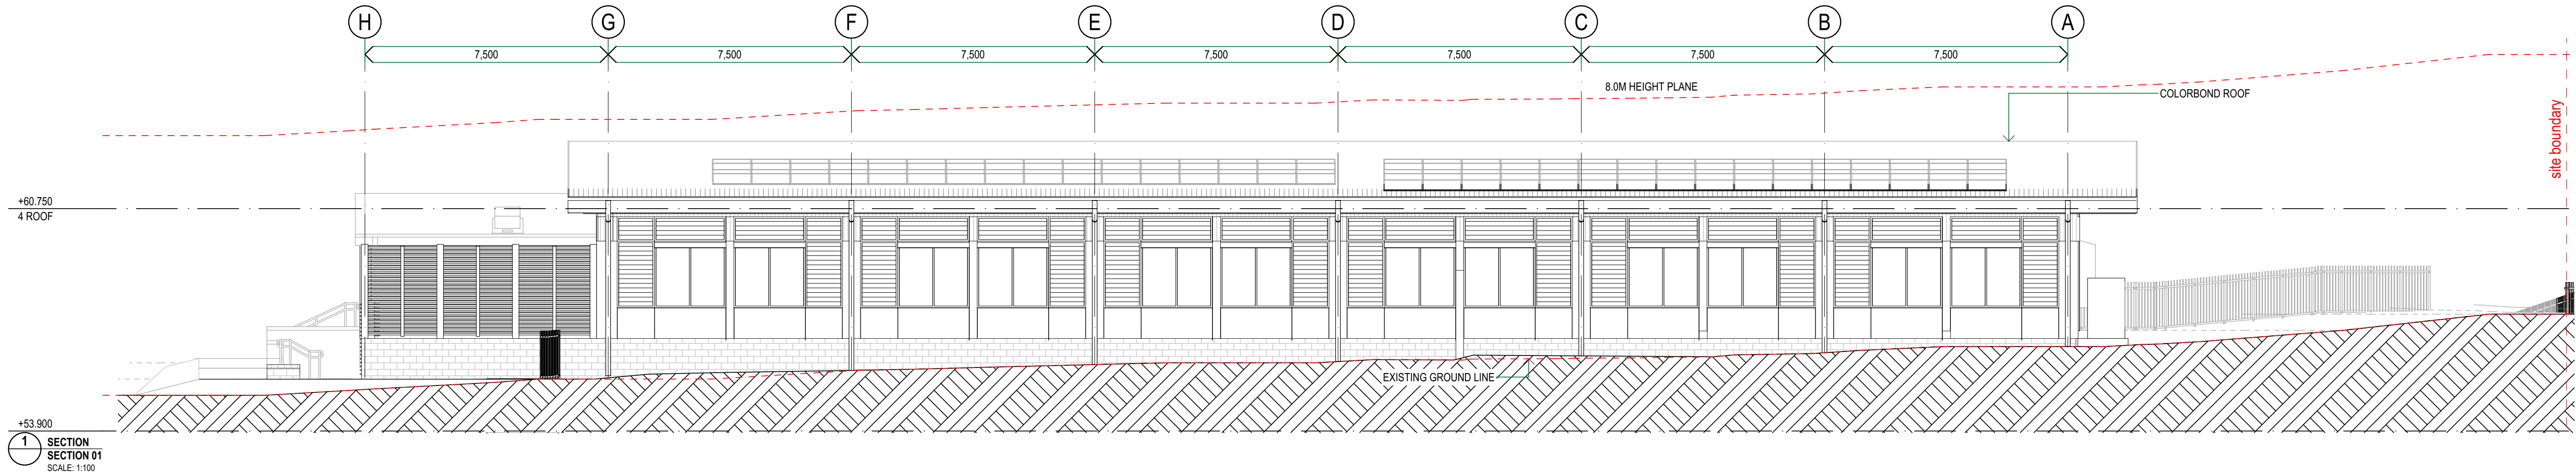

NOTE: STRUCTURAL SLAB & FOOTINGS SHOWN INDICATIVELY. REFER TO STRUCTURAL DRAWINGS FOR FOOTING DETAILS.

REV.	DESCRIPTION	DATE	INIT.
10	TENDER ISSUE	14/03/2025	SZ
09	100% SD ISSUE	14/02/2025	SZ
08	100% SD ISSUE	19/12/2024	LN
07	80% SD ISSUE	09/12/2024	LN
06	50% SD ISSUE	15/11/2024	SZLN
05	100% CONCEPT DESIGN ISSUE	31/10/2024	LN
04	PRELIMINARY SCHEMATIC DESIGN ISSUE	18/10/2024	MK
03	CONSULTANT COORDINATION	17/10/2024	LN
02	CONSULTANT COORDINATION	15/10/2024	LN
01	CONSULTANT COORDINATION	09/10/2024	LN










fulton trotter
ARCHITECTS BRISBANE SYDNEY
www.fultontrotter.com.au
SYDNEY Suite 904, Level 9, 28-36 Foveaux Street, Surry Hills, NSW 2010
L (02) 8383 5151 e. sydney@fultontrotter.com.au
Fulton Trotter Architects ACN 677 264 550 ABN 57 677 264 550
To be used for authorised work only. Not to be copied directly or indirectly,
in whole or in part, nor shall it be used for any other building purposes.
DIRECTORS
Greg Isaac nra QLD 2500
Justin Eboray nra QLD 3313
John Ward nra QLD 3847
Katerina Diacopoulos fra NSW 7434
Paul Sokawa fra QLD 4528
Ryan Lovelady fra NSW 7180 QLD 4500

PHASE
SCHEMATIC DESIGN
PROJECT CLIENT
Department of Education
GREENWAY PARK PUBLIC
SCHOOL
ADDRESS
WYATTVILLE DRIVE,
CARNES HILL, NSW

DRAWING
SECTIONS - GLS

Figured dimensions take precedence over
scale dimensions. Contractors must verify
all dimensions on site before commencing
any work or making shop drawings.

PROJECT NUMBER	DIRECTOR	CHECKED
7068GR01	JW	LN
DRAWING NUMBER	REVISION	
GPPS-FTA-B00J-ZZ-DR-A-3101		

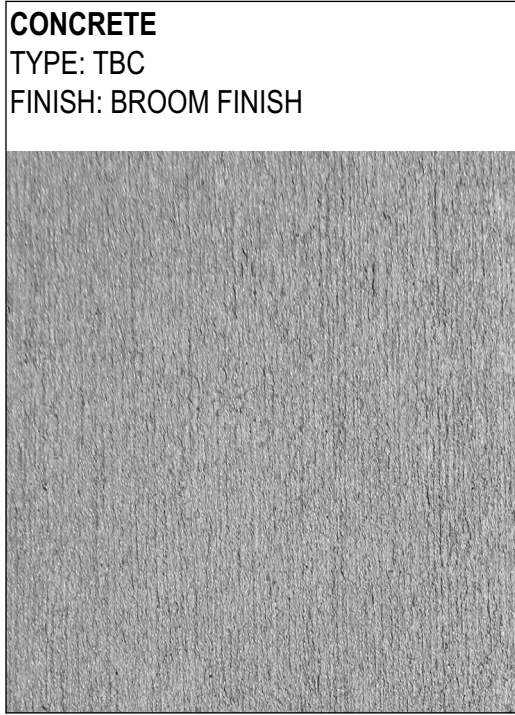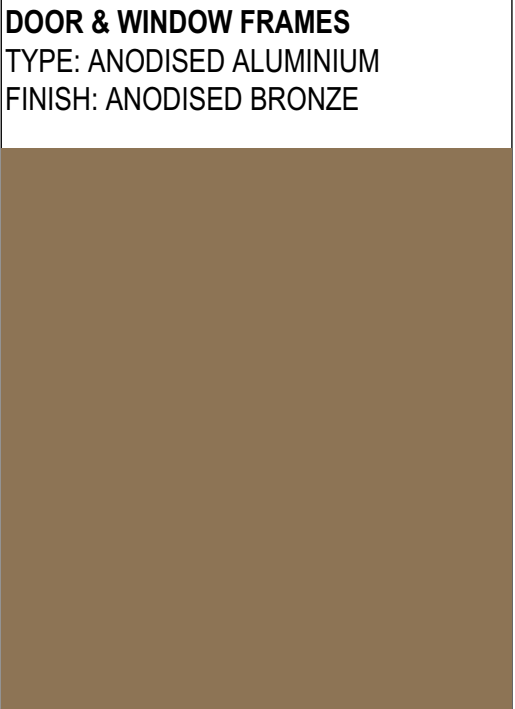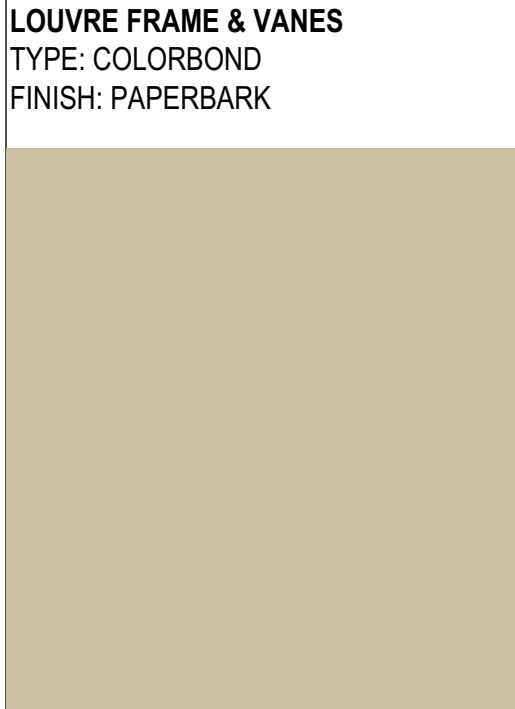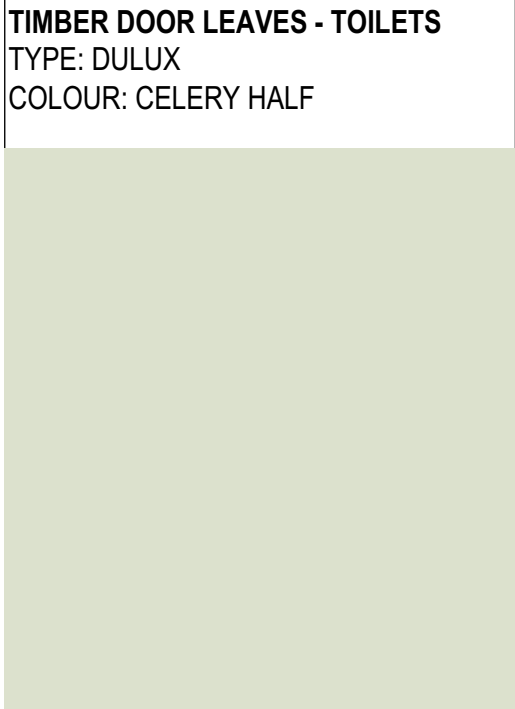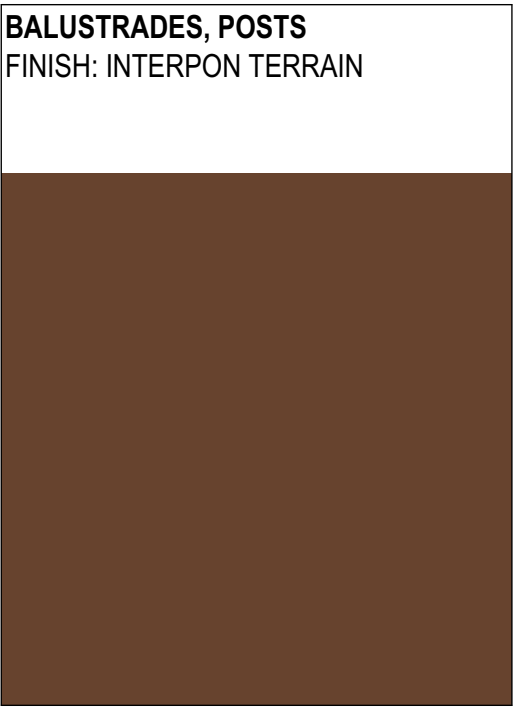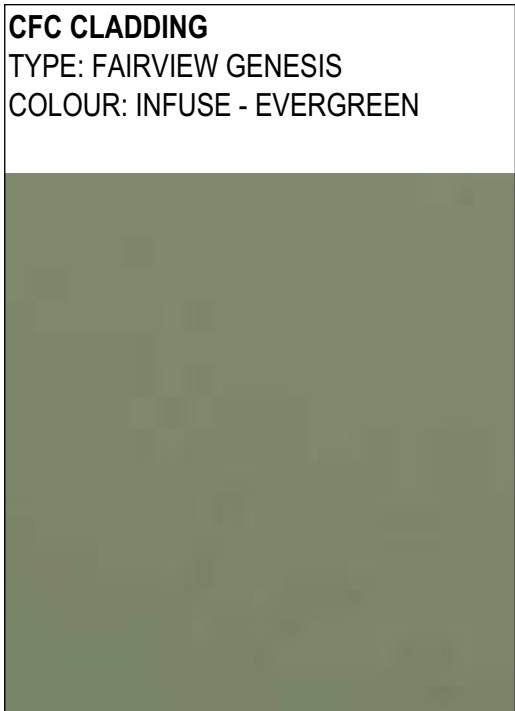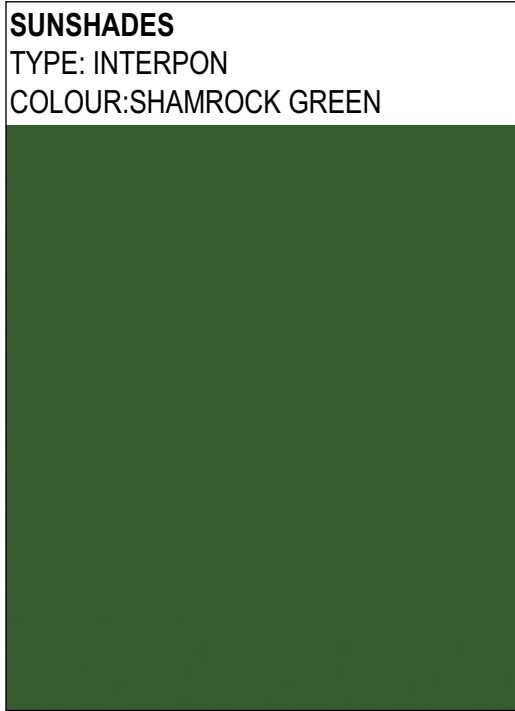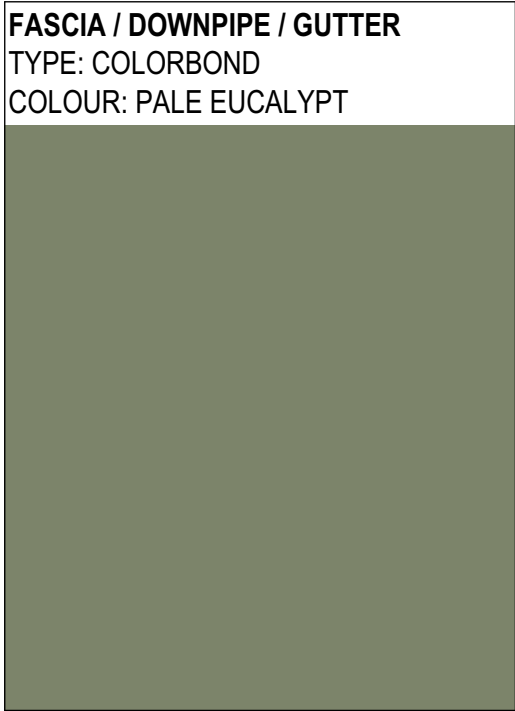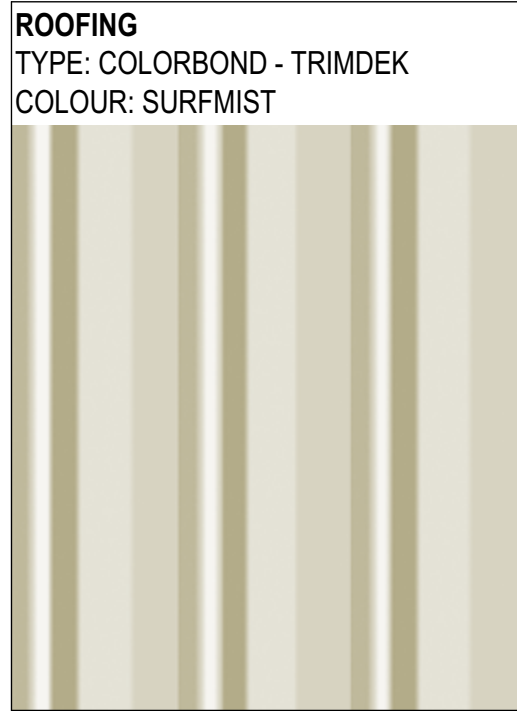

150mm @ A1
100
50

REV.	DESCRIPTION	DATE	INIT.
04	TENDER ISSUE	14/03/2025	SZ
03	100% SD ISSUE	14/02/2025	SZ
02	100% SD ISSUE	19/12/2024	LN
01	80% SD ISSUE	06/12/2024	LN

fulton trotter
ARCHITECTS BRISBANE SYDNEY
www.fultontrotter.com.au

SYDNEY Suite 904, Level 9, 28-36 Foveaux Street, Surry Hills, NSW 2010
L (02) 8383 5151 e. sydney@fultontrotter.com.au

Fulton Trotter Architects ACN 677 264 550 ABN 57 677 264 550
To be used for authorised work only. Not to be copied directly or indirectly,
in whole or in part, nor shall it be used for any other building purposes.

DIRECTORS
Greg Isaac nra NSW 6855 QLD 2920
Justine Ezeary fraa QLD 3313
John Ward nra NSW 8371 QLD 3847
Katerina Diacopoulos fraa NSW 7434 QLD 4528
Paul Skelton fraa VIC 18804 NSW 7180 QLD 1108
Ryan Loveday fraa QLD 4500

SCHEMATIC DESIGN

Department of Education

GREENWAY PARK PUBLIC SCHOOL

WYATTVILLE DRIVE,
CARNES HILL, NSW

**FACADE STRATEGY -
EXTERNAL MATERIALS AND
FINISHES**

Figured dimensions take precedence over
scale dimensions. Contractors must verify
all dimensions on site before commencing
any work or making shop drawings.

PROJECT NUMBER
7068GR01

DIRECTOR
JW

CHECKED
LN

DRAWING NUMBER
GPPS-FTA-B00J-ZZ-DR-A-3201

REVISION
04



150mm @ A1

100

50

150mm @ A1

plot date: Friday, 14 March 2025 4:51 PM file location: BIMcloud: FTA-SYD-BIM26 - BIMcloud Basic for Archicad 26/7068GR01 Greenway Park Public School

REV.	DESCRIPTION	DATE	INIT.
08	TENDER ISSUE	14/03/2025	SZ
07	100% SD ISSUE	14/02/2025	SZ
06	100% SD ISSUE UPDATE	24/01/2025	LN
05	100% SD ISSUE	19/12/2024	LN
04	80% SD ISSUE	06/12/2024	LN
03	SD PRG PACK	29/11/2024	LN
02	100% CONCEPT DESIGN ISSUE	31/10/2024	LN
01	80% CONCEPT DESIGN ISSUE	18/10/2024	LN

fulton trotter
ARCHITECTS BRISBANE SYDNEY
www.fultontrotter.com.au

SYDNEY Suite 904, Level 9, 28-36 Foveaux Street, Surry Hills, NSW 2010
L (02) 8383 5151 e. sydney@fultontrotter.com.au

Fulton Trotter Architects ACN 677 264 550 ABN 57 677 264 550
To be used for authorised work only. Not to be copied directly or indirectly,
in whole or in part, nor shall it be used for any other building purposes.

DIRECTORS Greg Isaac nra Justine Elzany nra John Ward nra Katerina Diacopoulos nra Paul Sokoro nra Ryan Loveday nra	NSW 6855 NSW 8371 NSW 7434 NSW 7180	QLD 2920 QLD 3313 QLD 3847 QLD 4528 QLD 3108 QLD 4500
--	--	--

SCHEMATIC DESIGN
Department of Education
GREENWAY PARK PUBLIC SCHOOL
WYATTVILLE DRIVE,
CARNES HILL, NSW

PERSPECTIVES 01 - GLS
Figured dimensions take precedence over
scale dimensions. Contractors must verify
all dimensions on site before commencing
any work or making shop drawings.
PROJECT NUMBER **7068GR01** DIRECTOR **JW** CHECKED **LN**
DRAWING NUMBER **GPPS-FTA-B00J-ZZ-DR-A-9001** REVISION **08**



150mm @ A1

100

50

150 100 150mm @ A1

plot date: Friday, 14 March 2025 4:51 PM file location: BIMcloud: FTA-SYD-BIM26 - BIMcloud Basic for Archicad 26/7068GR01 Greenway Park Public School

REV.	DESCRIPTION	DATE	INIT.
08	TENDER ISSUE	14/03/2025	SZ
07	100% SD ISSUE	14/02/2025	SZ
06	100% SD ISSUE UPDATE	24/01/2025	LN
05	100% SD ISSUE	19/12/2024	LN
04	80% SD ISSUE	06/12/2024	LN
03	SD PRG PACK	29/11/2024	LN
02	100% CONCEPT DESIGN ISSUE	31/10/2024	LN
01	80% CONCEPT DESIGN ISSUE	18/10/2024	LN

fulton trotter
ARCHITECTS BRISBANE SYDNEY
www.fultontrotter.com.au

SYDNEY Suite 904, Level 9, 28-36 Foveaux Street, Surry Hills, NSW 2010
L (02) 8383 5151 e. sydney@fultontrotter.com.au

Fulton Trotter Architects ACN 677 264 550 ABN 57 677 264 550
To be used for authorised work only. Not to be copied directly or indirectly,
in whole or in part, nor shall it be used for any other building purposes.

DIRECTORS
Greg Isaac nra QLD 2500
Justine Elzany fraa QLD 3313
John Ward nra NSW 8371
Katerina Diacopoulos fraa NSW 7434
Paul Sokawa fraa QLD 3108
Ryan Loveday fraa NSW 7180
VIC 18804 QLD 4500

SCHEMATIC DESIGN

Department of Education
**GREENWAY PARK PUBLIC
SCHOOL**

WYATTVILLE DRIVE,
CARNES HILL, NSW

PERSPECTIVES 02 - GLS

Figured dimensions take precedence over
scale dimensions. Contractors must verify
all dimensions on site before commencing
any work or making shop drawings.

PROJECT NUMBER **7068GR01** DIRECTOR **JW** CHECKED **LN**

DRAWING NUMBER **GPPS-FTA-B00J-ZZ-DR-A-9002** REVISION **08**