

Mt Druitt Hospital

Landscape REF

75 Railway St, Mount Druitt, NSW 2770

Health Infrastructure



Determined
Approval


REF Approval No: 08/2026
Date: 23/06/2026

Drawing Schedule

Drawing Number	Drawing Title	Scale
000	Landscape Coversheet	N/A
001	Landscape Site Plan	1:200
101	Landscape Plan	1:150
501	Landscape Details	As shown
701	Existing Tree Plan	1:200
702	Tree Replacement Plan	1:1000
703	Canopy Cover Plan	1:1000

Plant Schedule

	Botanic Name	Common Name	Mature Size (HxW)	Pot Size	Density	Qty	Cumberland Plain Woodland Species
GROUND FLOOR							
TREES							
Ad	Acacia decurrens	Black Wattle	10 x 4	100L	As Shown	254	x
Ap	Acacia parramattensis	Parramatta Wattle	3-10 x 2-5	100L	As Shown		x
Afr	Angophora floribunda	Rough-barked Apple	15 x 8	200L	As Shown		x
Cm	Corymbia maculata	Spotted Gum	30 x 8	200L	As Shown		x
Ea	Eucalyptus amplifolia	Cabbage Gum	30 x 8	200L	As Shown		x
Ec	Eucalyptus crebra	Narrow Leaved Ironbark	15 x 6	100L	As Shown		x
Ef	Eucalyptus fibrosa	Red Ironbark	30 x 5	100L	As Shown		x
Em	Eucalyptus moluccana	Grey Box	25 x 7	100L	As Shown		x
Es	Eucalyptus sparsifolia	Narrow-leaved Stringybark	10-12 x 20	100L	As Shown		x
Et	Eucalyptus tereticornis	Forest Red Gum	20 x 8	200L	As Shown		x
UNDERSTORY PLANTING							
			Area	161 sqm			
SHRUBS & ACCENTS							
Af	Acacia falcata	Sickle wattle	2 x 2	tube	1/Sqm	161	
Bs	Bursaria spinosa	Sweet Bursaria	2-4 x 1-3	tube			
Du	Daviesia ulicifolia	Gorse Bitter-pea	2 x 1	tube			x
GRASSES & GROUND COVERS							
Lf	Lomandra filiformis		.6 x .6	150mm	5/sqm	805	x
Hv	Hardenbergia violacea	False Sasparella	.4 x .5	150mm			x
Ju	Juncus usitatus	Common Rush	.3 x .4	150mm			x
Dr	Dichondra repens	Kidney Weed	.1 x .3	150mm			x
Ms	Microlaena stipoides	Weeping grass	.6 x spreading	150mm			x
Gt	Glycine tabacina	Glycine Pea	.3 x 1.5	150mm			x
Tt	Themeda triandra	Kangaroo grass	1.5 x .5	150mm			x

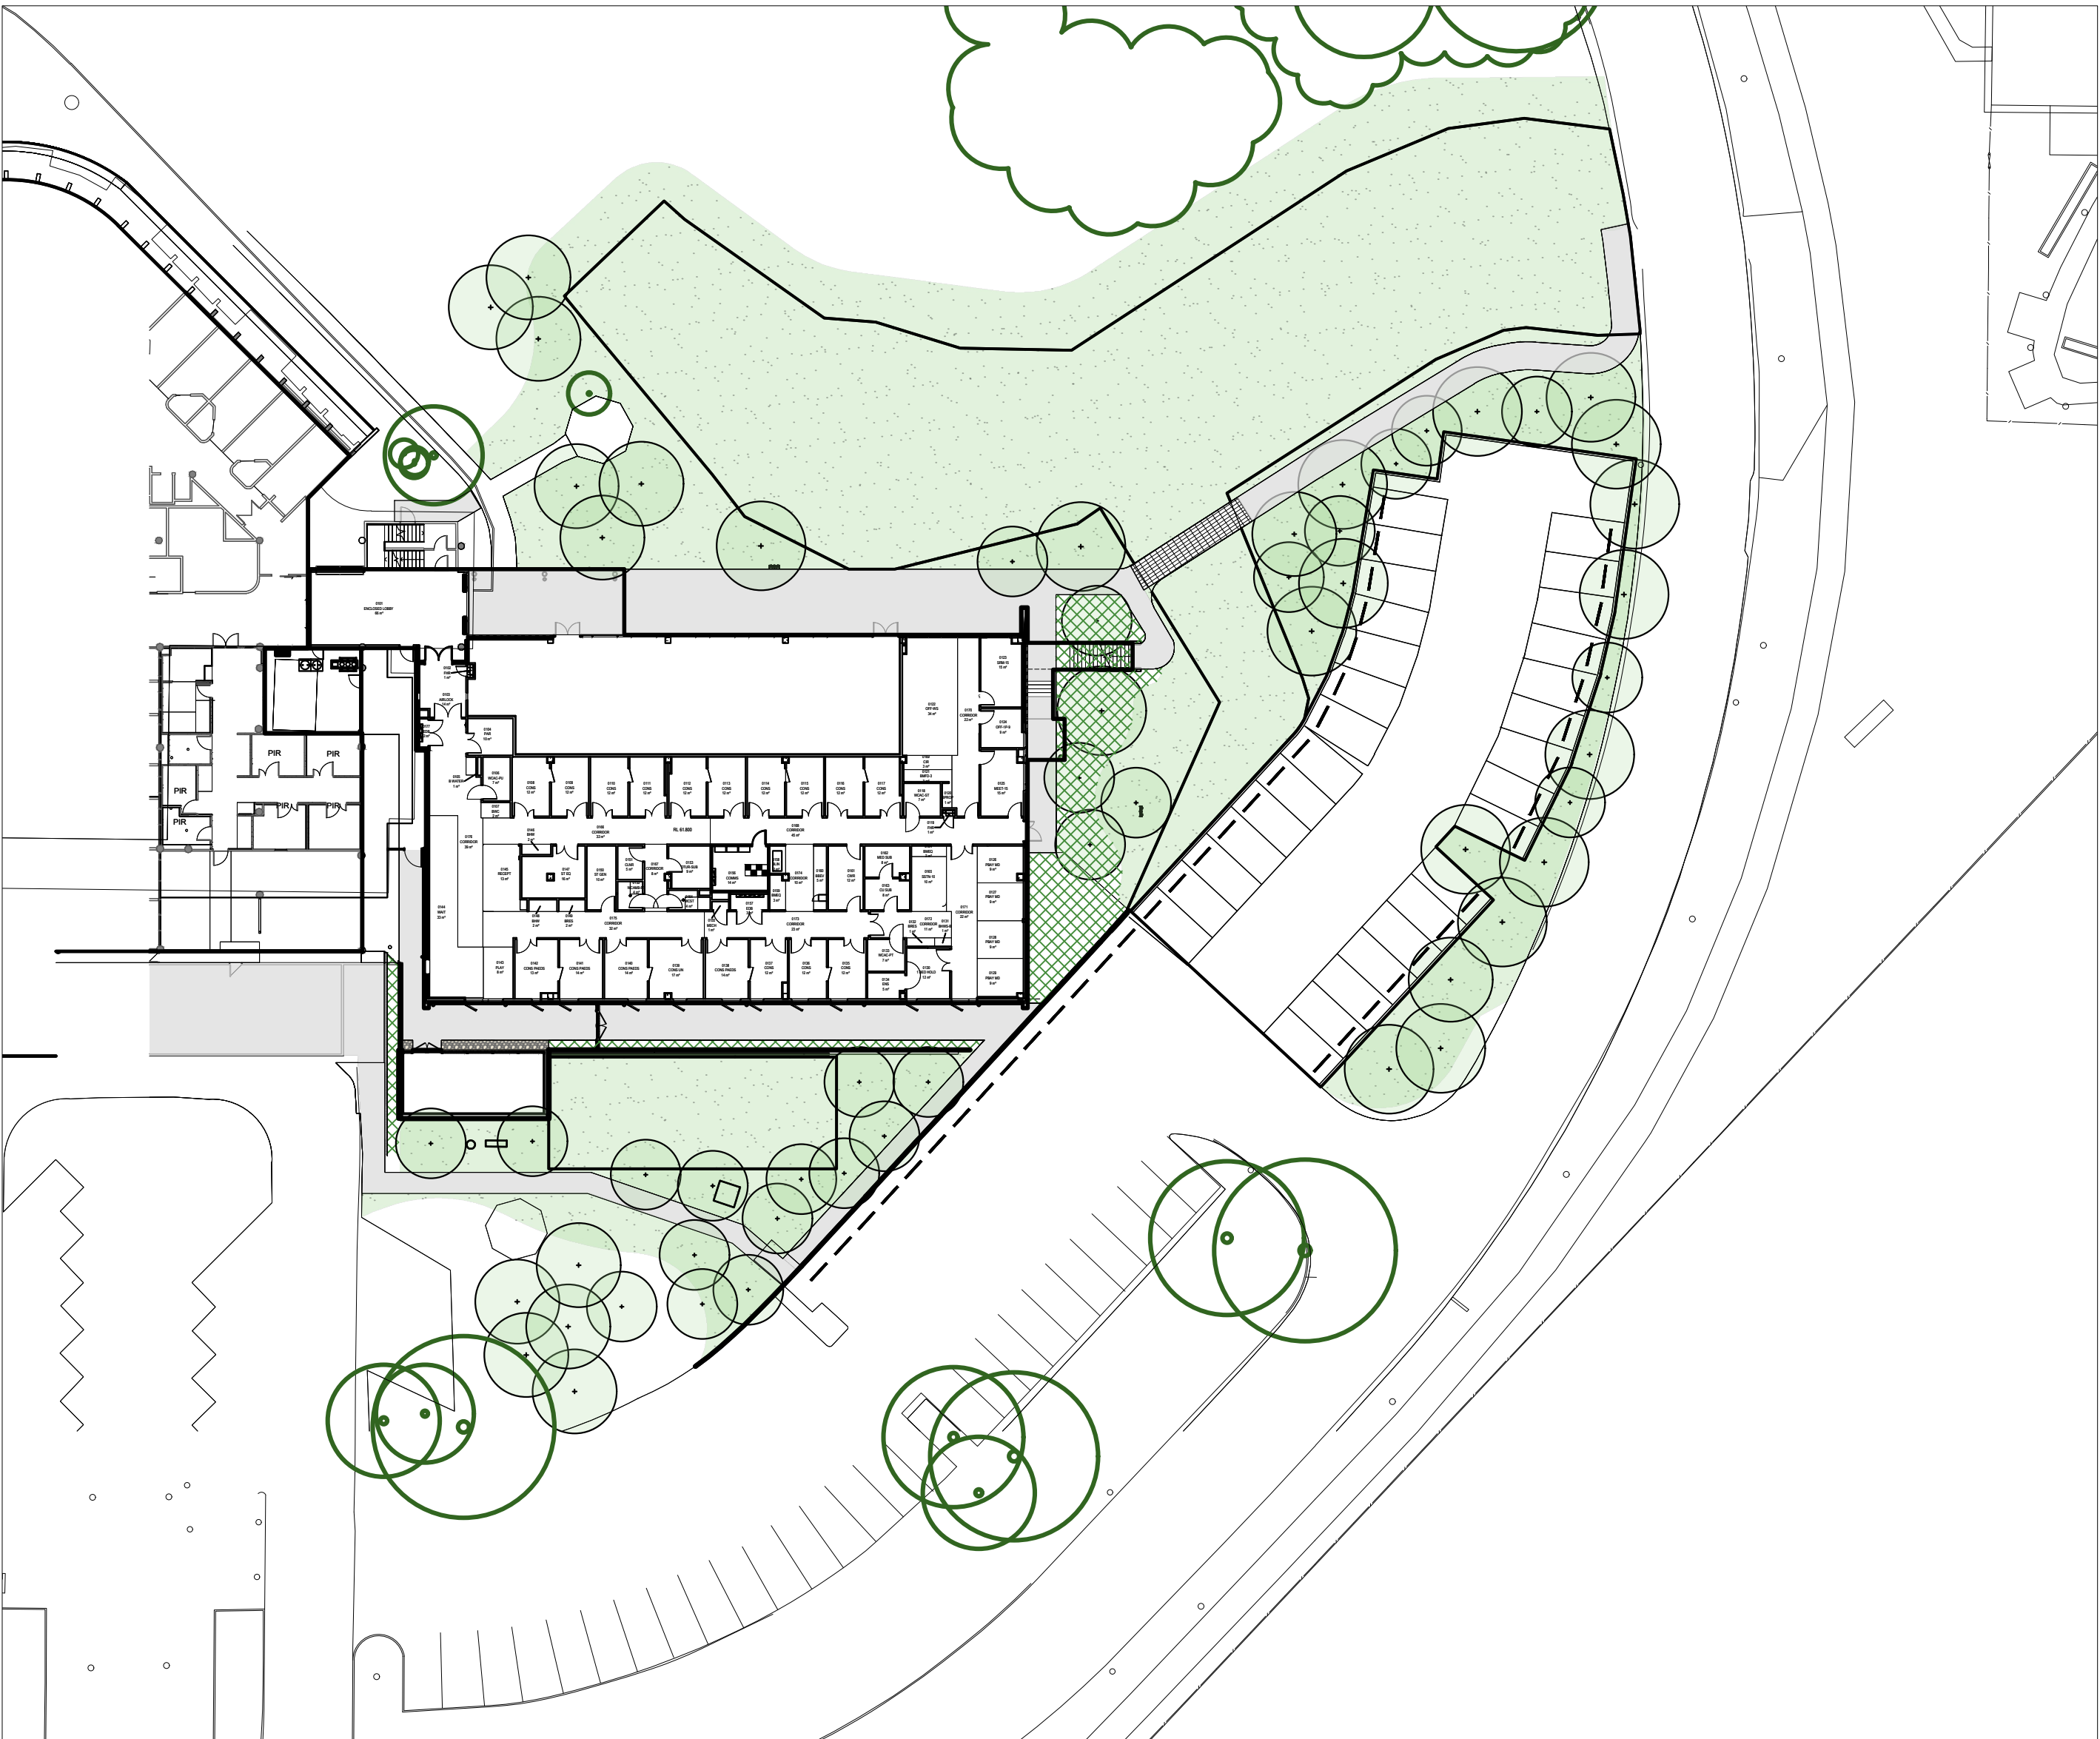

Site Plan | 1:400


NOT FOR CONSTRUCTION

© 2021 Site Image (NSW) Pty Ltd. ABN 44 801 262 380 as agent for Site Image NSW Partnership. All rights reserved. This drawing is copyright and shall not be reproduced or copied in any form or by any means (graphic, electronic or mechanical including photocopy) without the written permission of Site Image (NSW) Pty Ltd. Any license, expressed or implied, to use this document for any purpose what so ever is restricted to the terms of the written agreement between Site Image (NSW) Pty Ltd and the instructing party.

The contractor shall check and verify all work on site (including work by others) before commencing the landscape installation. Any discrepancies are to be reported to the Project Manager or Landscape Architect prior to commencing work. Do not scale this drawing. Any required dimensions not shown shall be referred to the Landscape Architect for confirmation.

C	Response to comments	JD	NM	31.10.2025
B	Response to comments	VF	NM	19.08.2025
A	For Comment	VF	NM	14.08.2025
Issue	Revision Description	Drawn	Check	Date

Jacobs

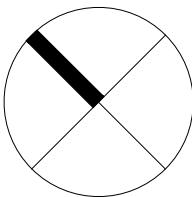

SITE IMAGE



Landscape Architects
Level 1, 3-5 Baptist Street
Redfern NSW 2016
Australia

Tel: (61 2) 8332 5600
Fax: (61 2) 9698 2877
www.siteimage.com.au

Client



Health
Western Sydney
Local Health District

Project

Mt Druitt Hospital,
Mount Druitt, NSW 2770

Drawing Name

Landscape Coversheet

LANDSCAPE REF

Scale As Shown @ A1

Job Number

SS24-5313

Drawing Number

Issue


000 C



The contractor shall check and verify all work on site (including work by others) before commencing the landscape installation. Any discrepancies are to be reported to the Project Manager or Landscape Architect prior to commencing work. Do not scale this drawing. Any required dimensions not shown shall be referred to the Landscape Architect for confirmation.

Legend

	Existing Tree to be retained		Turf
	Proposed Tree		Refer Landscape Details
	Proposed Massed Understory Planting		Proposed Pathway

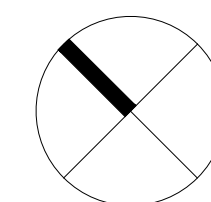

Landscape Architects
Level 1, 3-5 Baptist Street
Redfern NSW 2016
Australia
Tel: (61 2) 8332 5600
Fax: (61 2) 9698 2877
www.siteimage.com.au

Project
Mt Druitt Hospital,
Mount Druitt, NSW 2770

Drawing Name
Landscape Site Plan

LANDSCAPE REF

Scale 1:200 @ A1

Job Number SS24-5313

Drawing Number 001

Issue C

0 1 2 4 6 10m



NOT FOR CONSTRUCTION

© 2021 Site Image (NSW) Pty Ltd. ABN 44 801 262 380 as agent for Site Image NSW Partnership. All rights reserved. This drawing is copyright and shall not be reproduced or copied in any form or by any means (graphic, electronic or mechanical including photocopy) without the written permission of Site Image (NSW) Pty Ltd. Any license, expressed or implied, to use this document for any purpose what so ever is restricted to the terms of the written agreement between Site Image (NSW) Pty Ltd and the instructing party.


The contractor shall check and verify all work on site (including work by others) before commencing the landscape installation. Any discrepancies are to be reported to the Project Manager or Landscape Architect prior to commencing work. Do not scale this drawing. Any required dimensions not shown shall be referred to the Landscape Architect for confirmation.

C	Response to comments	JD	NM	31.10.2025
B	Response to comments	VF	NM	19.08.2025
A	For Comment	VF	NM	14.08.2025
Issue	Revision Description	Drawn	Check	Date

Legend	
	Proposed Grasses and Groundcovers
	Proposed Tree
	Proposed Shrubs and Accents
	Turf Refer Landscape Details
	Proposed Pathway
	Proposed Gravel

	Existing Tree to be retained
	Proposed Garden Edging

Jacobs

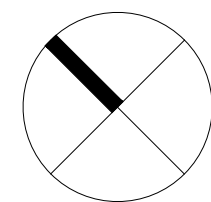

SITE IMAGE
Landscape Architects
Level 1, 3-5 Baptist Street
Redfern NSW 2016
Australia
Tel: (61 2) 8332 5600
Fax: (61 2) 9698 2877
www.siteimage.com.au


Client

Project
Mt Druitt Hospital,
Mount Druitt, NSW 2770


Drawing Name
Landscape Plan

Scale 1:100 @ A1
Job Number
SS24-5313


LANDSCAPE REF
0 1 2 3 4 5m
Drawing Number
101 C

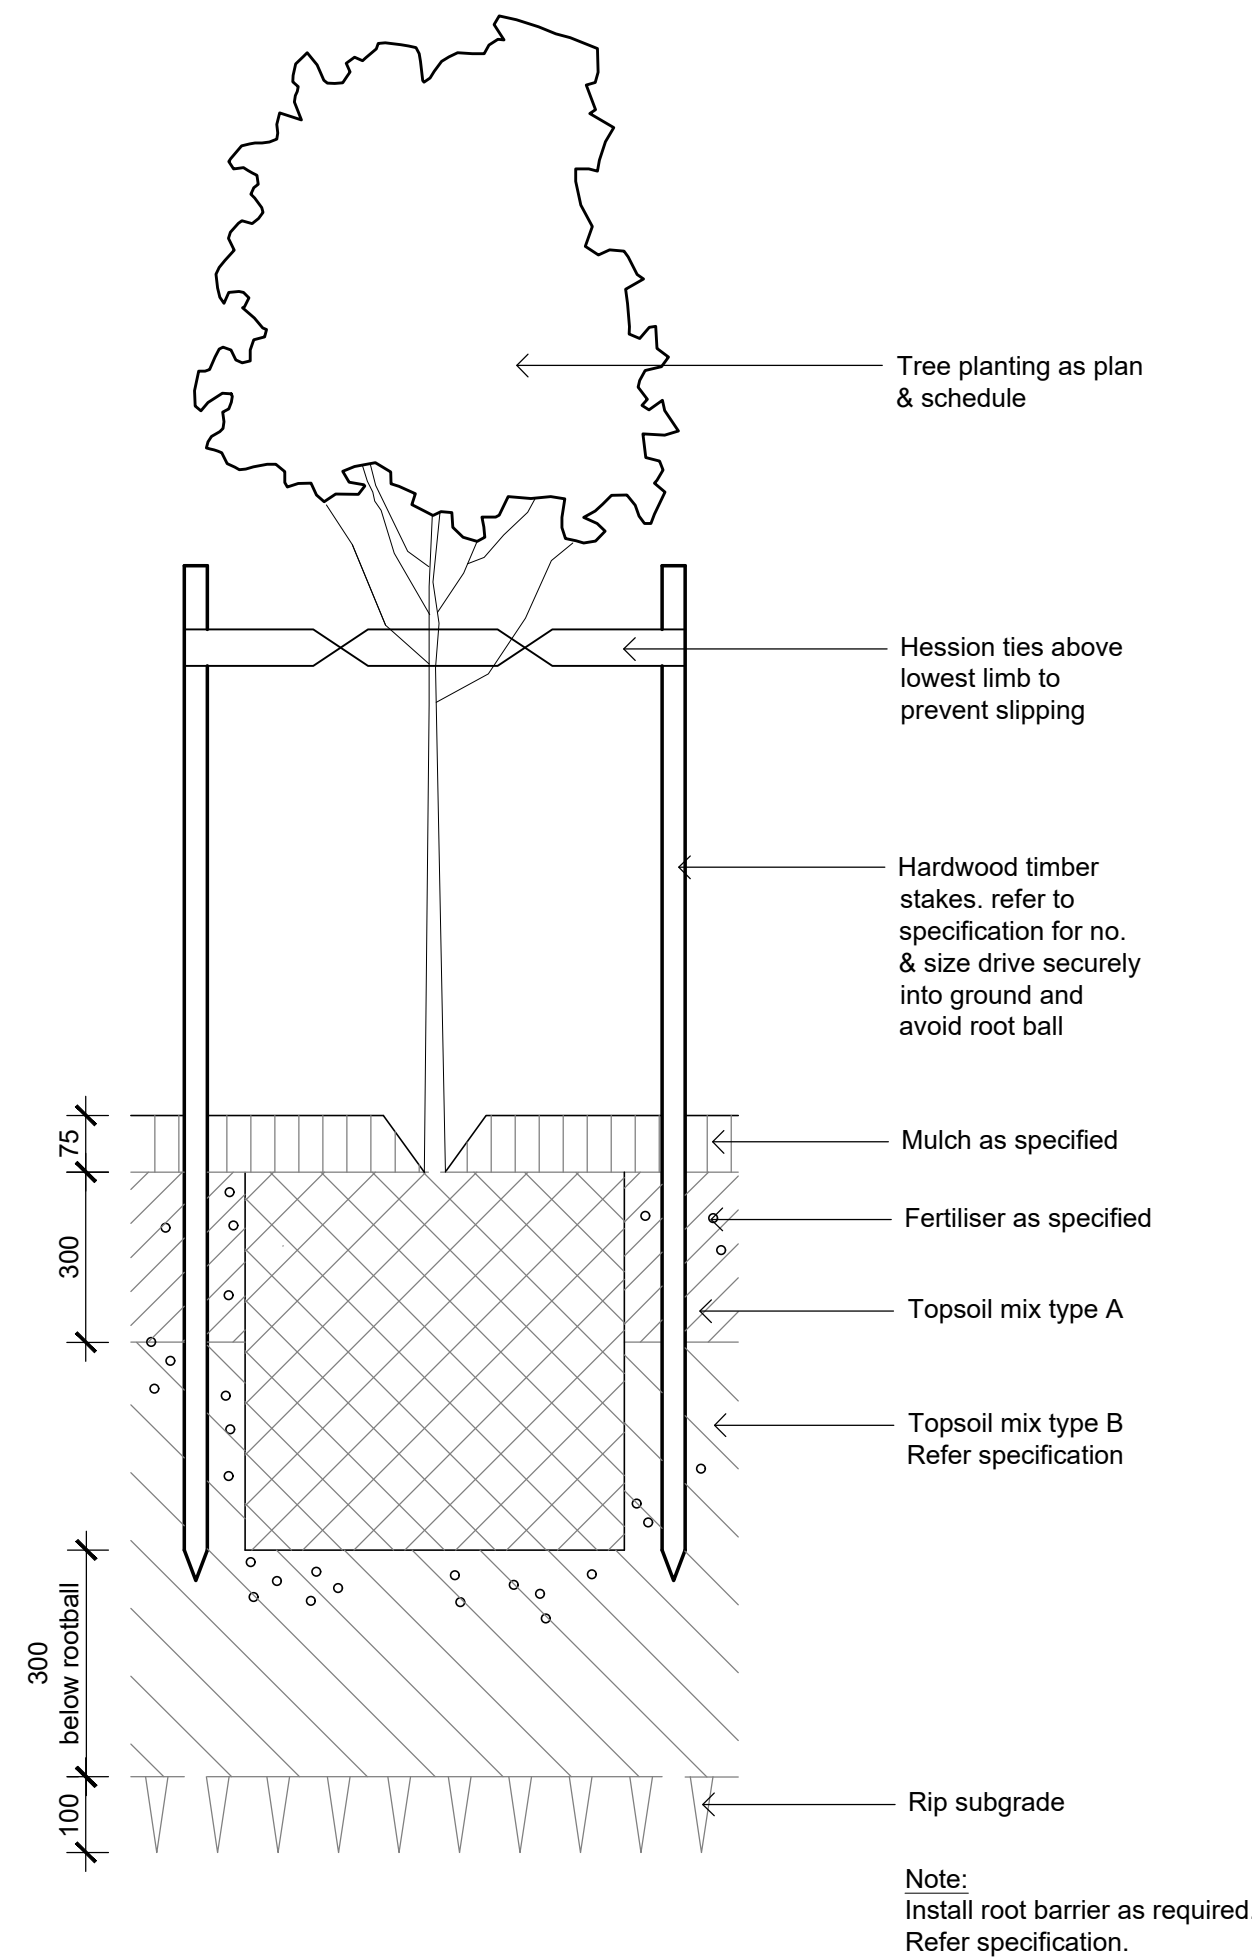

Detail 75-200L Tree Planting on Grade
1:10

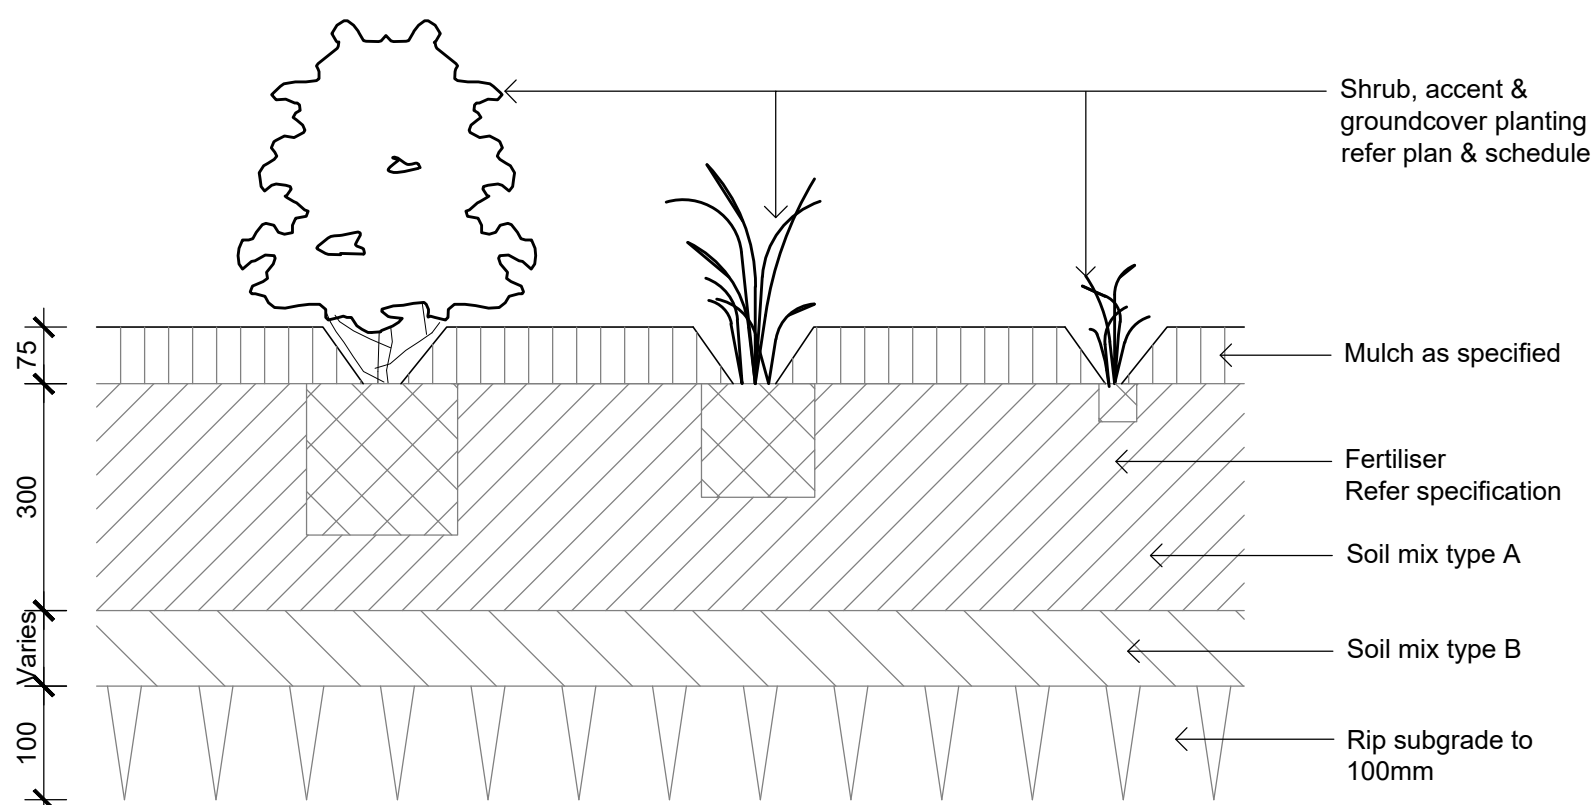

Detail Shrub Accent & Groundcover Planting on Grade
1:10

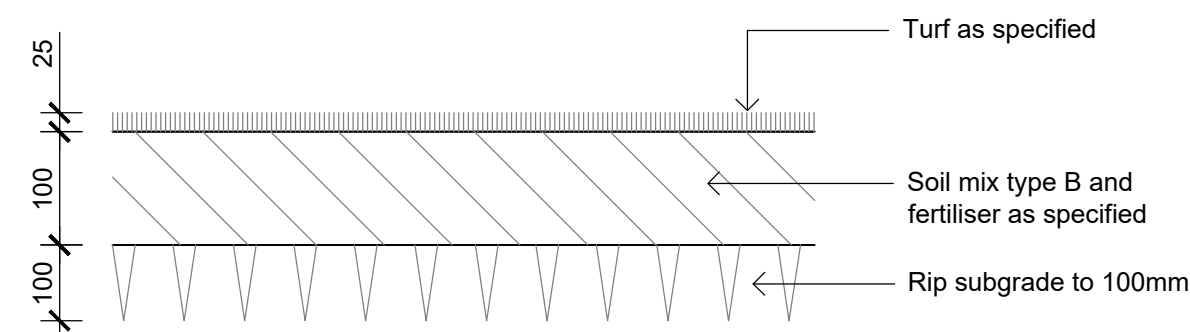

Detail Turf on Even Grade
1:10

NOT FOR CONSTRUCTION

© 2021 Site Image (NSW) Pty Ltd. ABN 44 801 262 380 as agent for Site Image NSW Partnership. All rights reserved. This drawing is copyright and shall not be reproduced or copied in any form or by any means (graphic, electronic or mechanical including photocopy) without the written permission of Site Image (NSW) Pty Ltd. Any license, expressed or implied, to use this document for any purpose what so ever is restricted to the terms of the written agreement between Site Image (NSW) Pty Ltd and the instructing party.

The contractor shall check and verify all work on site (including work by others) before commencing the landscape installation. Any discrepancies are to be reported to the Project Manager or Landscape Architect prior to commencing work. Do not scale this drawing. Any required dimensions not shown shall be referred to the Landscape Architect for confirmation.

C	Response to comments	JD	NM	31.10.2025
B	Response to comments	VF	NM	19.08.2025
A	For Comment	VF	NM	14.08.2025
Issue	Revision Description	Drawn	Check	Date

Jacobs

SITE IMAGE
Landscape Architects
Level 1, 3-5 Baptist Street
Redfern NSW 2016
Australia
Tel: (61 2) 8332 5600
Fax: (61 2) 9698 2877
www.siteimage.com.au

Client
NSW GOVERNMENT | **Health**
Western Sydney
Local Health District

Project
Mt Druitt Hospital,
Mount Druitt, NSW 2770

Drawing Name
Landscape Details


LANDSCAPE REF

Scale As Shown @ A1

Job Number
SS24-5313

Drawing Number
501

Issue
C

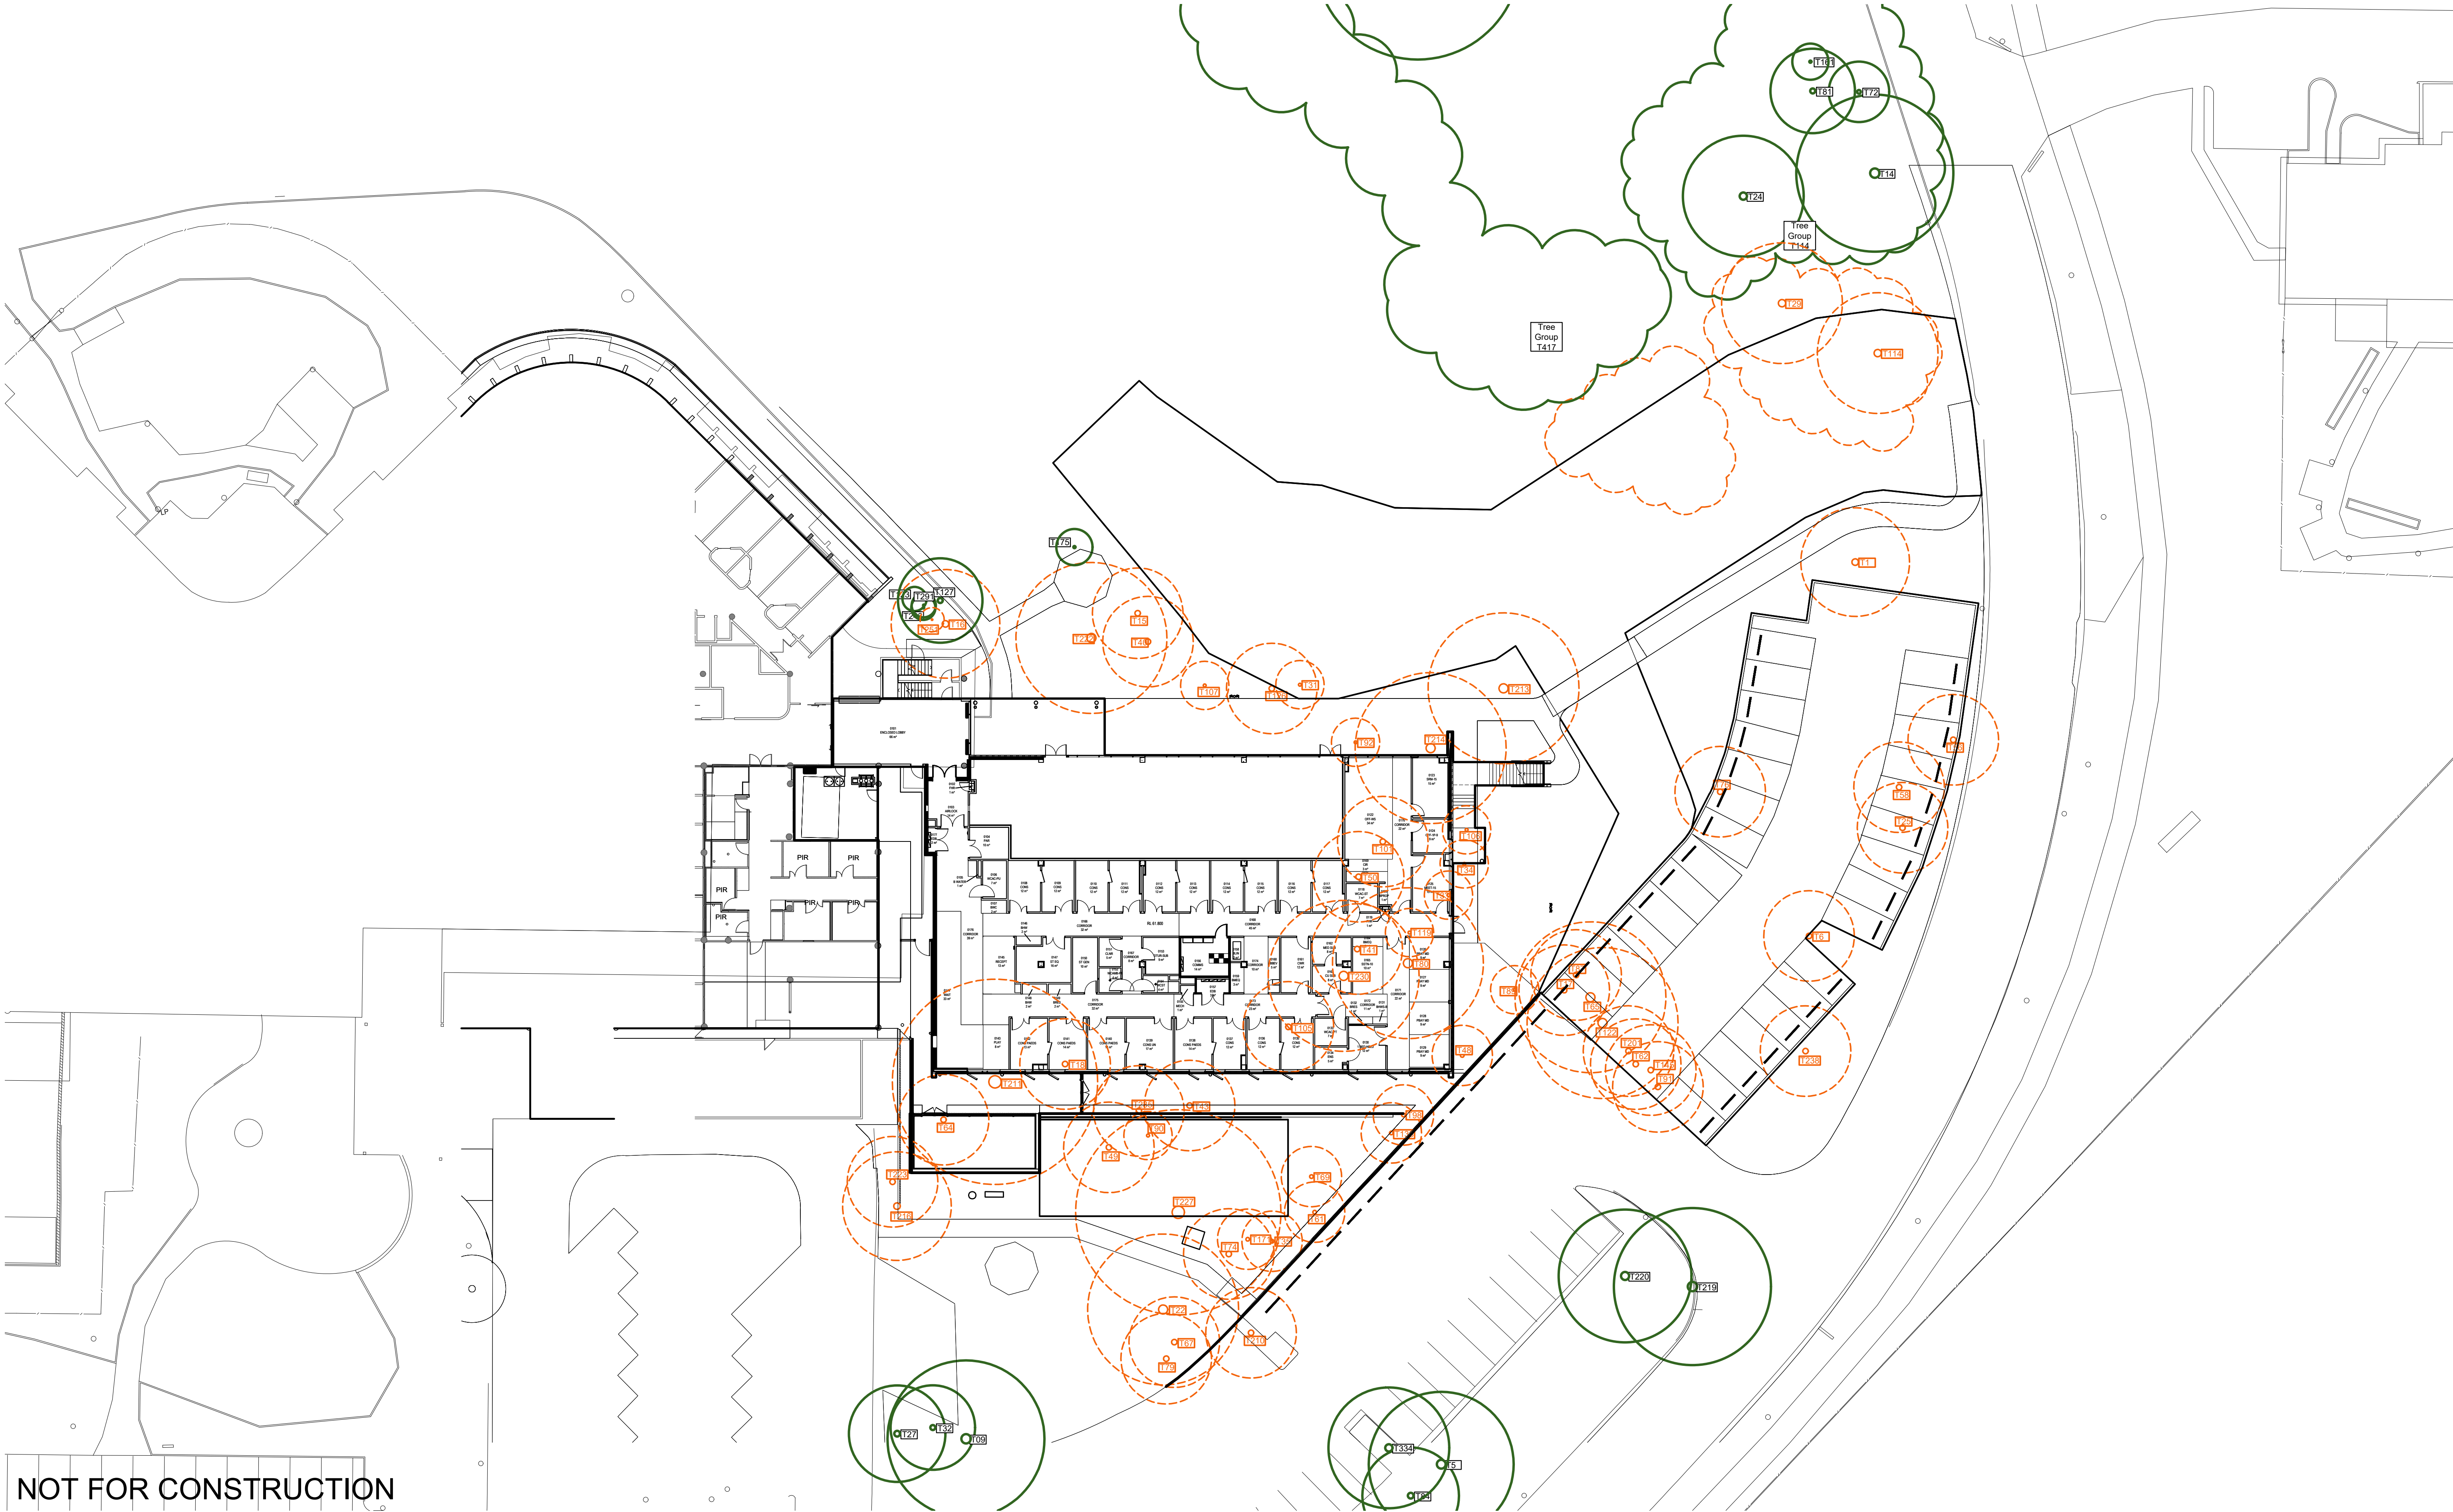


NOT FOR CONSTRUCTION

© 2021 Site Image (NSW) Pty Ltd. ABN 44 801 262 380 as agent for Site Image NSW Partnership. All rights reserved. This drawing is copyright and shall not be reproduced or copied in any form or by any means (graphic, electronic or mechanical including photocopy) without the written permission of Site Image (NSW) Pty Ltd. Any license, expressed or implied, to use this document for any purpose what so ever is restricted to the terms of the written agreement between Site Image (NSW) Pty Ltd and the instructing party.

The contractor shall check and verify all work on site (including work by others) before commencing the landscape installation. Any discrepancies are to be reported to the Project Manager or Landscape Architect prior to commencing work. Do not scale this drawing. Any required dimensions not shown shall be referred to the Landscape Architect for confirmation.

- Legend
- Existing Tree to be retained
 - Existing Tree to be removed

B	Response to comments	JD	NM	31.10.2025
A	For Comment	VF	NM	14.08.2025
Issue	Revision Description	Drawn	Check	Date

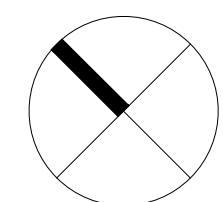

SITE IMAGE
Landscape Architects
Level 1, 3-5 Baptist Street
Redfern NSW 2016
Australia
Tel: (61 2) 8332 5600
Fax: (61 2) 9698 2877
www.siteimage.com.au


Client
 Health
Western Sydney
Local Health District
Project
Mt Druitt Hospital,
Mount Druitt, NSW 2770

Drawing Name
Existing Tree Plan

Scale 1:250 @ A1
Job Number
SS24-5313

LANDSCAPE REF
0 1 2 4 6 10m
Drawing Number
701

B

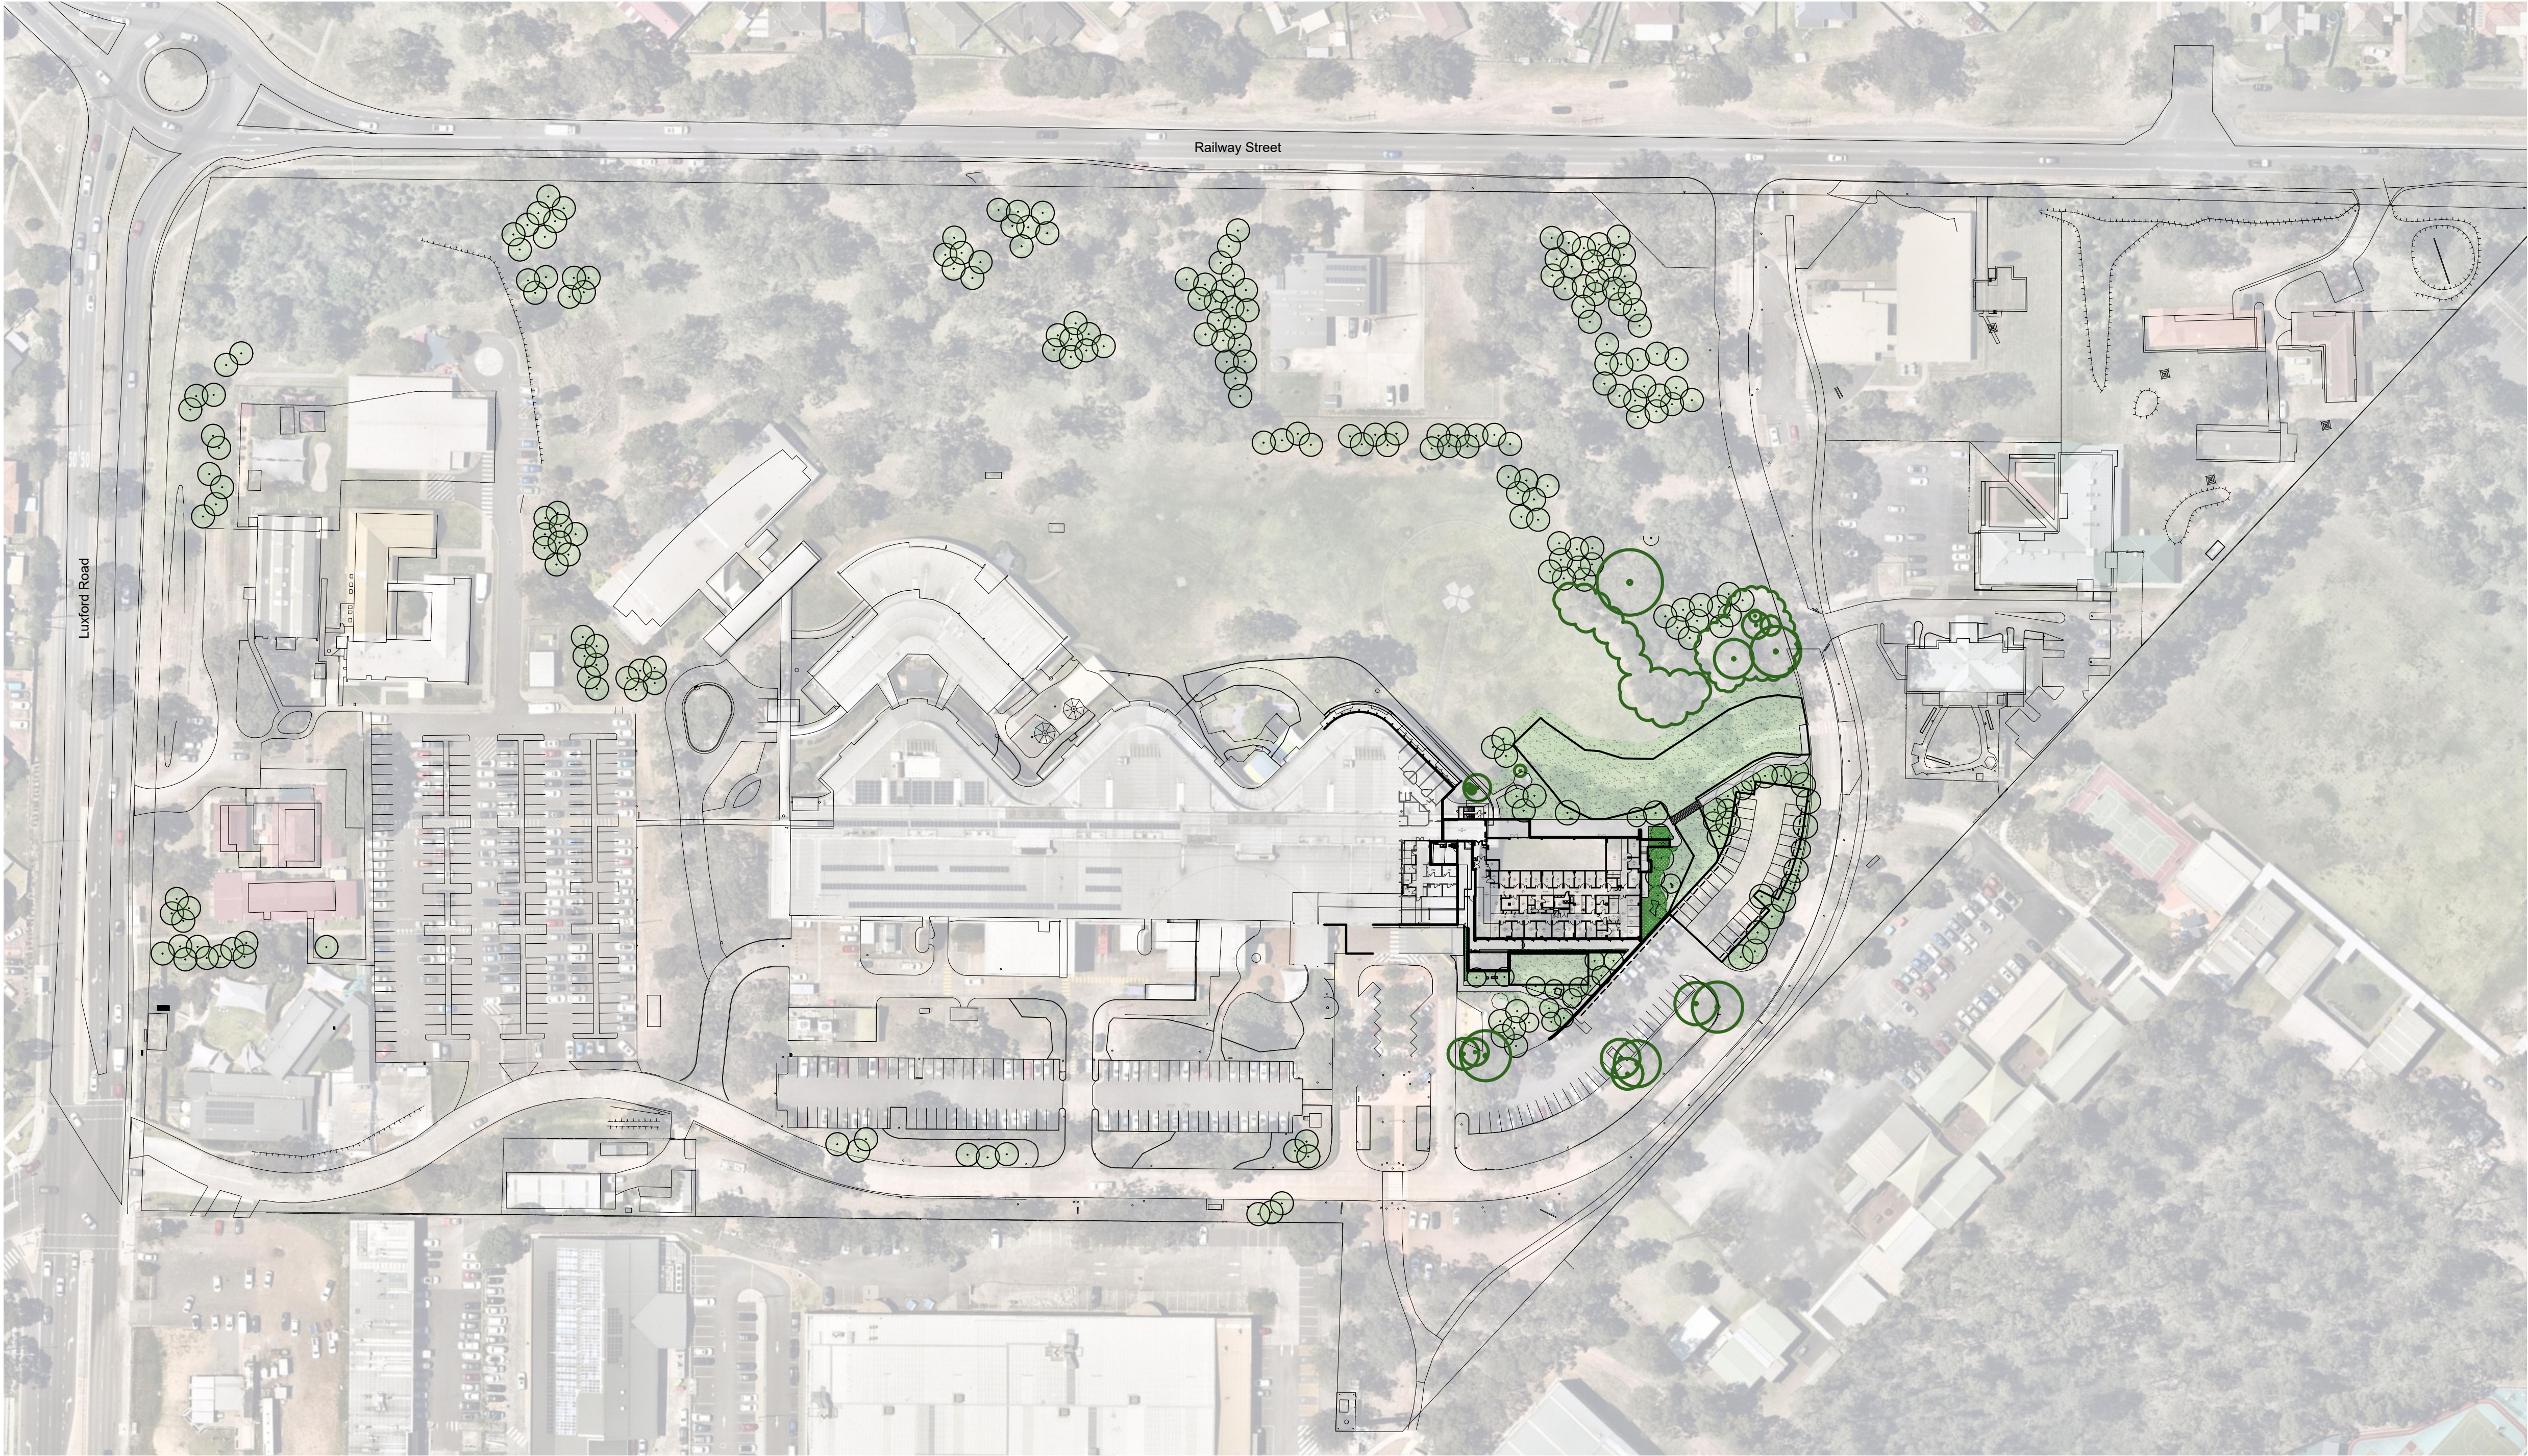

NOT FOR CONSTRUCTION



© 2021 Site Image (NSW) Pty Ltd. ABN 44 801 262 380 as agent for Site Image NSW Partnership. All rights reserved. This drawing is copyright and shall not be reproduced or copied in any form or by any means (graphic, electronic or mechanical including photocopy) without the written permission of Site Image (NSW) Pty Ltd. Any license, expressed or implied, to use this document for any purpose what so ever is restricted to the terms of the written agreement between Site Image (NSW) Pty Ltd and the instructing party.


The contractor shall check and verify all work on site (including work by others) before commencing the landscape installation. Any discrepancies are to be reported to the Project Manager or Landscape Architect prior to commencing work. Do not scale this drawing. Any required dimensions not shown shall be referred to the Landscape Architect for confirmation.

B	Response to comments
A	For Comment
Issue	Revision Description


JD	NM	31.10.2025
VF	NM	14.08.2025
Drawn	Check	Date

Legend

 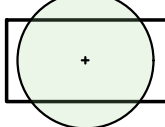-  Existing Tree to be retained
-  Proposed Tree Planting Native - Medium to Large

 -  Turf
-  Proposed Massed Shrub Grass and Groundcover planting

Jacobs

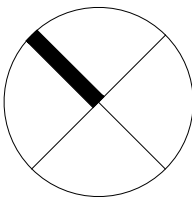

SITE IMAGE



Landscape Architects
Level 1, 3-5 Baptist Street
Redfern NSW 2016
Australia

Tel: (61 2) 8332 5600
Fax: (61 2) 9698 2877
www.siteimage.com.au

Client



Health
Western Sydney
Local Health District

Project

Mt Druitt Hospital,
Mount Druitt, NSW 2770

Drawing Name

Tree Replacement

LANDSCAPE REF

Scale 1:1000 @ A1


Job Number

SS24-5313

0 5 10 25 50m

Drawing Number Issue

702 B

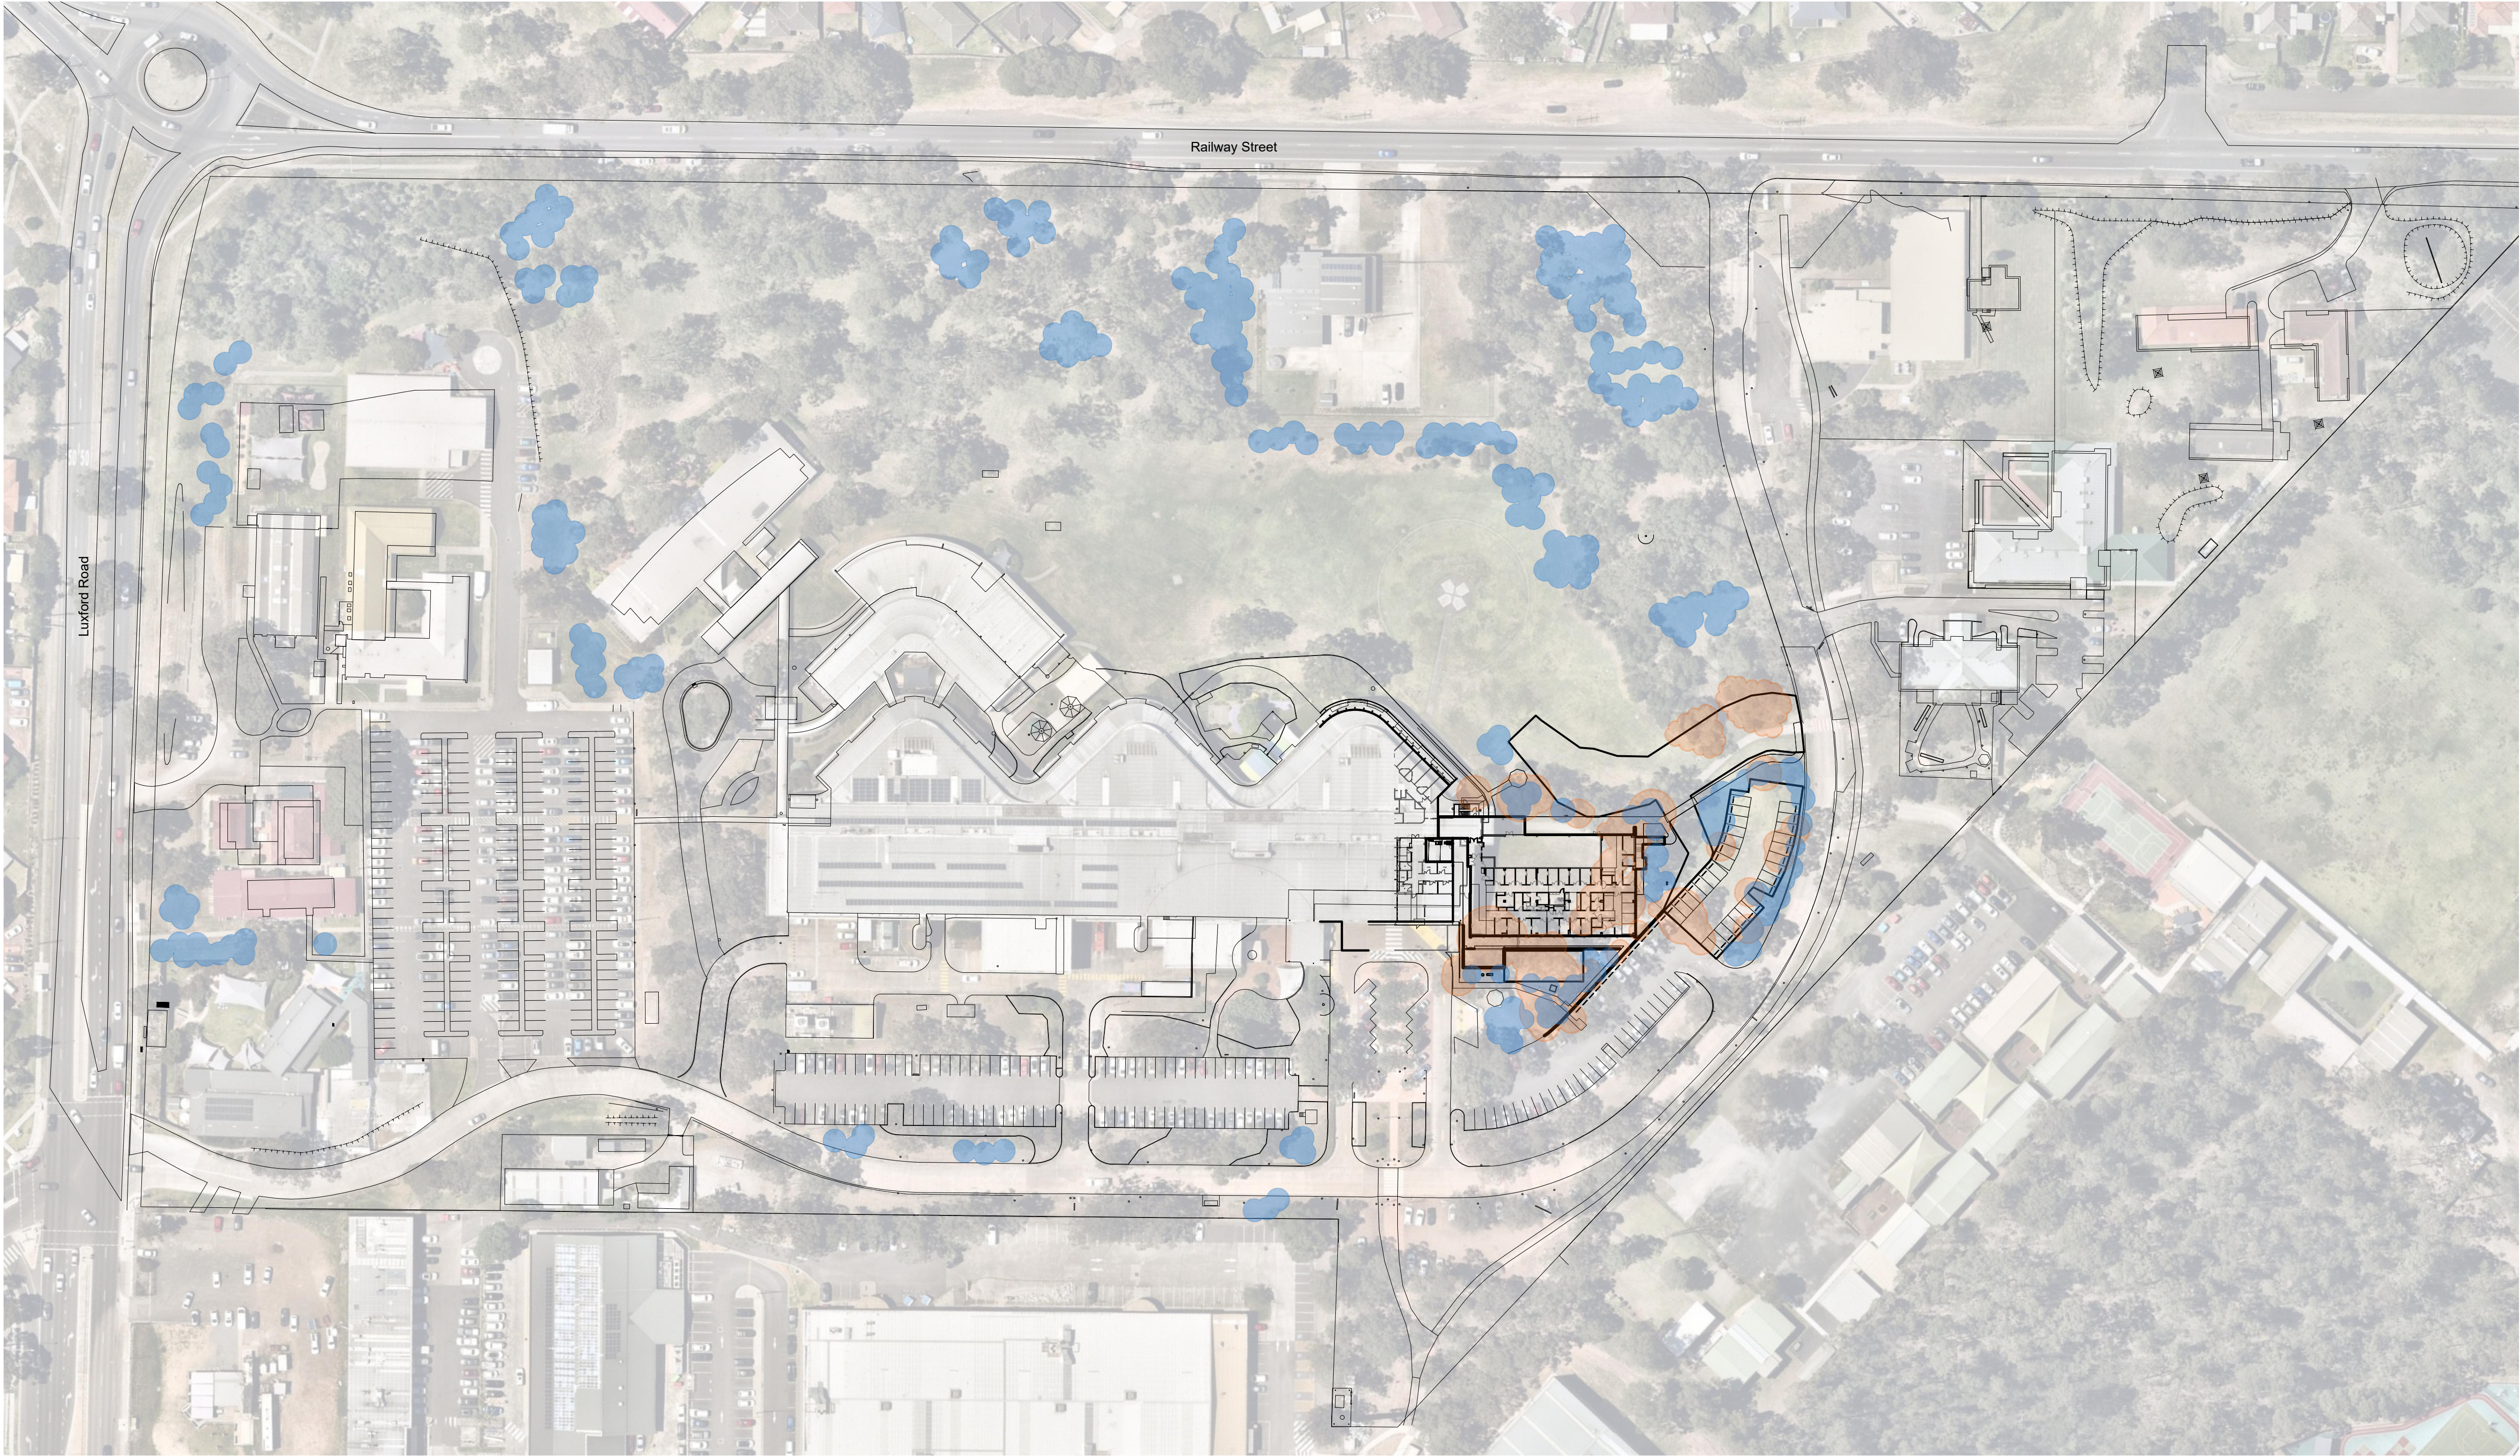

NOT FOR CONSTRUCTION

© 2021 Site Image (NSW) Pty Ltd. ABN 44 801 262 380 as agent for Site Image NSW Partnership. All rights reserved. This drawing is copyright and shall not be reproduced or copied in any form or by any means (graphic, electronic or mechanical including photocopy) without the written permission of Site Image (NSW) Pty Ltd. Any license, expressed or implied, to use this document for any purpose what so ever is restricted to the terms of the written agreement between Site Image (NSW) Pty Ltd and the instructing party.

The contractor shall check and verify all work on site (including work by others) before commencing the landscape installation. Any discrepancies are to be reported to the Project Manager or Landscape Architect prior to commencing work. Do not scale this drawing. Any required dimensions not shown shall be referred to the Landscape Architect for confirmation.

- Legend
- Canopy to Be Removed
2427sqm
 - Proposed Replacement Canopy
5784sqm

Jacobs

SITE IMAGE
Landscape Architects
Level 1, 3-5 Baptist Street
Redfern NSW 2016
Australia
Tel: (61 2) 8332 5600
Fax: (61 2) 9698 2877
www.siteimage.com.au

Client
NSW GOVERNMENT Health
Western Sydney Local Health District
Project
Mt Druitt Hospital,
Mount Druitt, NSW 2770

Drawing Name
Canopy Cover

LANDSCAPE REF
Scale 1:1000 @ A1
Job Number
SS24-5313
Drawing Number
703
Issue
A

A	Response to comments	JD	NM	31.10.2025
Issue	Revision Description	Drawn	Check	Date