

SECTION 4.55



S4.55 PROPOSAL

59 - 75 GRAFTON STREET BONDI JUNCTION

COTTEEPARKER 

SYDNEY

T 61 2 9366 1133


COTTEE PARKER ARCHITECTS PTY LTD
ABN 77 010 924 106

COTTEEPARKER.COM.AU

SECTION 4.55 ADDENDUM
DATE 11/02/2021

Drawing No:	Description	Current Rev ID
DA0000	COVERPAGE	H
DA0001	TABLE OF CONTENT	E
DA1100	SITE PLAN	G
DA2100	LOWER GROUND FLOOR PLAN	M
DA2101	UPPER GROUND FLOOR PLAN	K
DA2102	LEVEL 1 PLAN	J
DA2103	LEVEL 2 PLAN	J
DA2104	LEVEL 3 PLAN	J
DA2105	LEVEL 4 PLAN	K
DA2106	LEVEL 5 PLAN	K
DA2107	LEVEL 6 PLAN	H
DA2109	L7 ,L9, L11, L13, L15, L17 PLANS	K
DA2110	L8, L10, L12, L14, L16 PLANS	K
DA2110A	LEVEL 18 PLAN	A
DA2110B	LEVEL 19 PLAN	A
DA2111	ROOF TERRACE PLAN	G
DA2112	PLANT LEVEL	O
DA2113	ROOF LEVEL	K
DA2200	SECTION A	H
DA2201	SECTION B	I
DA2300	NORTH ELEVATION	J
DA2301	SOUTH ELEVATION	K
DA2302	EAST ELEVATION	H
DA2303	WEST ELEVATION	H
DA2402	UNIT TYPE PLANS (PODIUM)	H
DA2403	UNIT TYPE PLANS (PODIUM)	G
DA2404	UNIT TYPE PLANS (PODIUM)	G
DA2405	UNIT TYPE PLANS (TOWER)	I
DA2405A	UNIT TYPE PLANS (TOWER)	A
DA2406	ADAPTABLE UNIT TYPE PLANS	G
DA2407	ADAPTABLE UNIT TYPE PLANS	H
DA2408	ADAPTABLE UNIT TYPE PLANS	H
DA2409	VENTILATION / ACOUSTIC SLOT DETAIL	F
DA2700	VIEW 1	G
DA2702	VIEW 3	F
DA2703	VIEW 4	B
DA9000	GFA DIAGRAMS 1	K
DA9001	GFA DIAGRAMS 2	L
DA9002	DEVELOPMENT & COMPLIANCE SUMMARY	J

Drawing No:	Description	Current Rev ID
DA9003	BUILDING SET BACK AND BUILDING SEPARATION	F
DA9006	EXTERNAL FINISHES NORTH	I
DA9007	EXTERNAL FINISHES SOUTH	H
DA9008	EXTERNAL FINISHES WEST	G
DA9009	EXTERNAL FINISHES EAST	H
DA9010	EXTERNAL FINISHES - STENCILE PRE-CAST CONCRETE PANE...	E
DA9100	SHADOW DIAGRAMS COMPARISION - 9AM	H
DA9101	SHADOW DIAGRAMS COMPARISION - 10AM	H
DA9102	SHADOW DIAGRAMS COMPARISION - 11AM	H
DA9103	SHADOW DIAGRAMS COMPARISION - 12 NOON	H
DA9104	SHADOW DIAGRAMS COMPARISION - 1PM	H
DA9105	SHADOW DIAGRAMS COMPARISION - 2PM	H
DA9106	SHADOW DIAGRAMS COMPARISION - 3PM	H
DA9107	SHADOW DIAGRAMS PLANS SHEET 01	G
DA9108	SHADOW DIAGRAMS PLANS SHEET 02	B
DA9200	ADG COMPLIANCE SUMMARY	H
DA9201	SUN EYE VIEW/ SOLAR ACCESS 01	I
DA9202	SUN EYE VIEWS / SOLAR ACCESS 02	01
DA9203	SHADOW DIAGRAM - DETAIL 01	A
DA9204	SHADOW DIAGRAM - DETAIL 02	A
DA9205	SHADOW DIAGRAM - DETAIL 03	A
DA9400	NOTIFICATION PLAN 1	G
DA9401	NOTIFICATION PLAN 2	F
DA100014	FLOOR PLAN COMPARISON - LOWER GROUND	B
DA100015	FLOOR PLAN COMPARISON - UPPER GROUND	B
DA100016	FLOOR PLAN COMPARISON - LEVEL 1	B
DA100017	FLOOR PLAN COMPARISON - LEVEL 2	B
DA100018	FLOOR PLAN COMPARISON - LEVEL 3	B
DA100019	FLOOR PLAN COMPARISON - LEVEL 4	B
DA100020	FLOOR PLAN COMPARISON - LEVEL 5	C
DA100021	FLOOR PLAN COMPARISON - TYPICAL LEVELS - 6, 8, 10, 12, 14...	C
DA100022	FLOOR PLAN COMPARISON - TYPICAL LEVELS - 7, 9, 11, 13, 15	C
DA100023	FLOOR PLAN COMPARISON - LEVEL 17	C
DA100024	FLOOR PLAN COMPARISON - LEVEL 18	C
DA100025	FLOOR PLAN COMPARISON - LEVEL 19	C
DA100026	FLOOR PLAN COMPARISON - LEVEL 20	C
DA100027	FLOOR PLAN COMPARISON - PLANT ROOM	C
DA100028	FLOOR PLAN COMPARISON - ROOF	C
DA100029	ELEVATION COMPARISON - NORTH	C
DA100030	ELEVATION COMPARISON - SOUTH	B
DA100031	ELEVATION COMPARISON - WEST	A

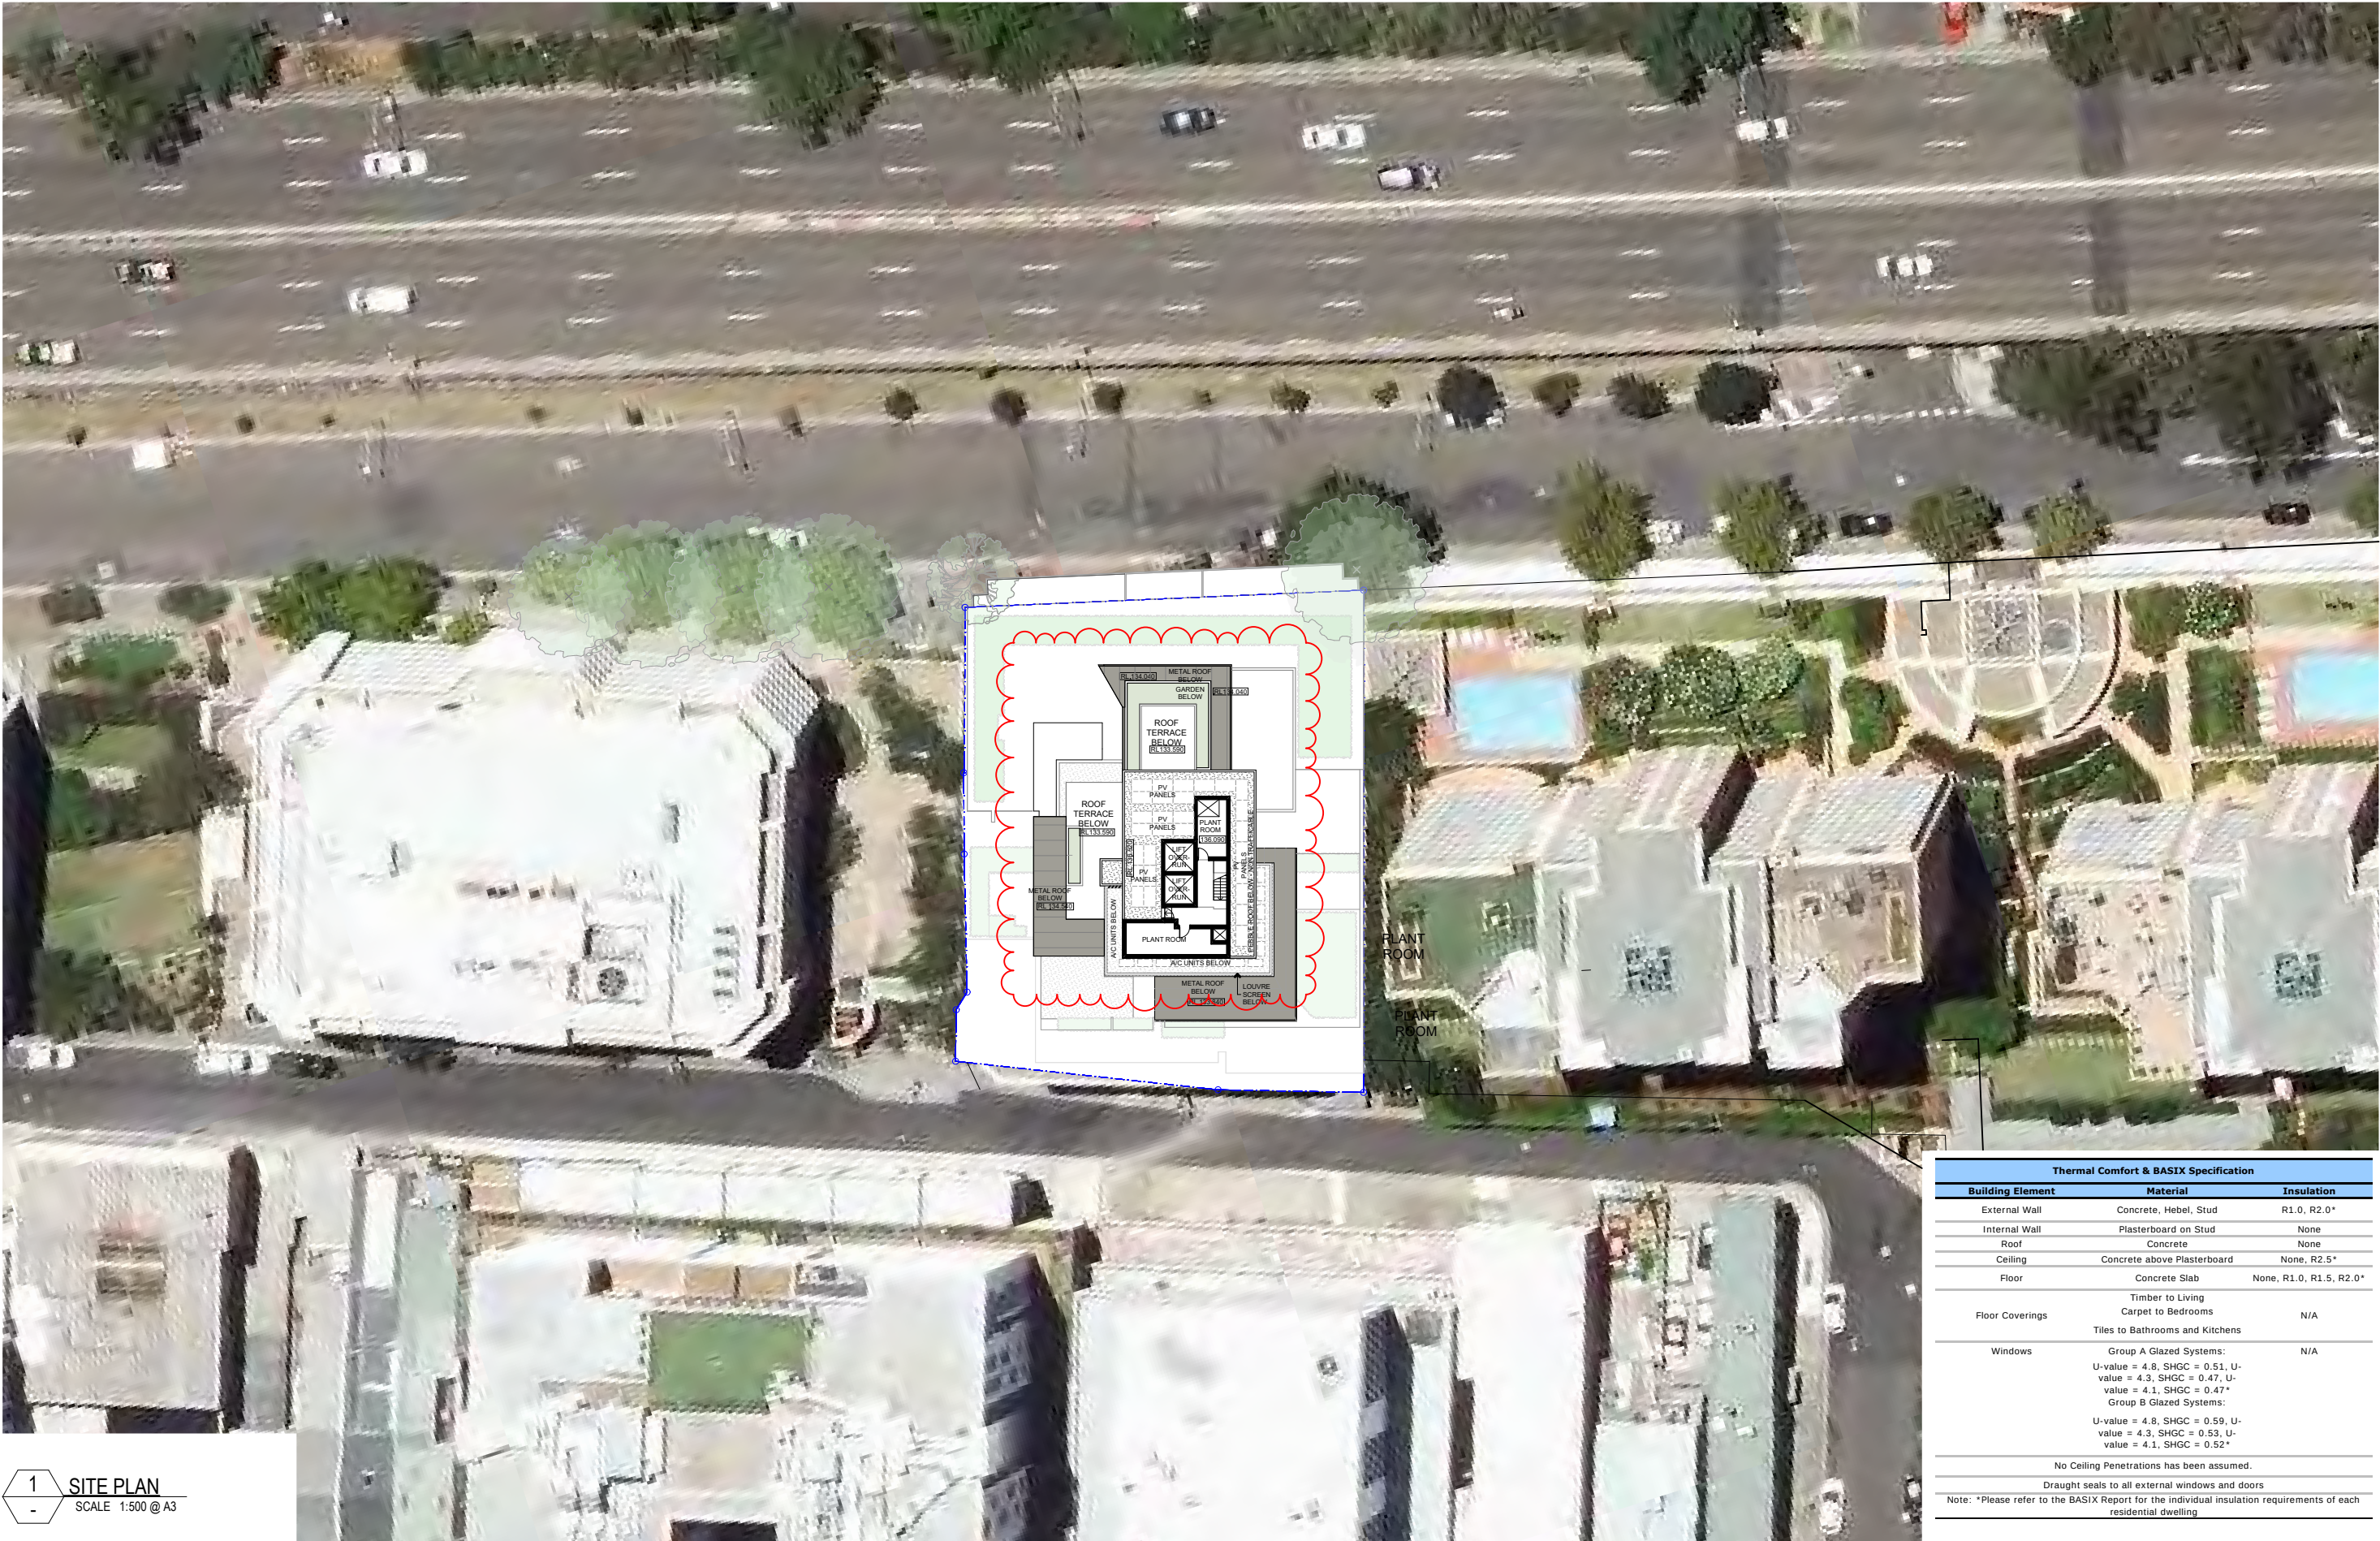

1 SITE PLAN
SCALE 1:500 @ A3

Thermal Comfort & BASIX Specification		
Building Element	Material	Insulation
External Wall	Concrete, Hebel, Stud	R1.0, R2.0*
Internal Wall	Plasterboard on Stud	None
Roof	Concrete	None
Ceiling	Concrete above Plasterboard	None, R2.5*
Floor	Concrete Slab	None, R1.0, R1.5, R2.0*
Floor Coverings	Timber to Living	N/A
	Carpet to Bedrooms	
	Tiles to Bathrooms and Kitchens	
Windows	Group A Glazed Systems: U-value = 4.8, SHGC = 0.51, U-value = 4.3, SHGC = 0.47, U-value = 4.1, SHGC = 0.47* Group B Glazed Systems: U-value = 4.8, SHGC = 0.59, U-value = 4.3, SHGC = 0.53, U-value = 4.1, SHGC = 0.52*	N/A
No Ceiling Penetrations has been assumed.		
Draught seals to all external windows and doors		
Note: *Please refer to the BASIX Report for the individual insulation requirements of each residential dwelling		

COTTEEPARKER

SYDNEY
T 61 2 9366 1133
COTTEE PARKER ARCHITECTS PTY LTD
ABN 77 010 924 106
COTTEEPARKER.COM.AU



0 5 10 15 20 25 SCALE 1:500 @ A3

59- 75 Grafton Street Mixed-Use Development
59-75 GRAFTON STREET, BONDI JUNCTION

CLIENT - CLYGEN

TITLE

SITE PLAN

G SECTION455 ADDENDUM

10/02/2021

ISSUE PURPOSE
SECTION 4.55


DATE

JOB No
5069

DWG No
DA1100

ISSUE
G

DATE
20/11/2020

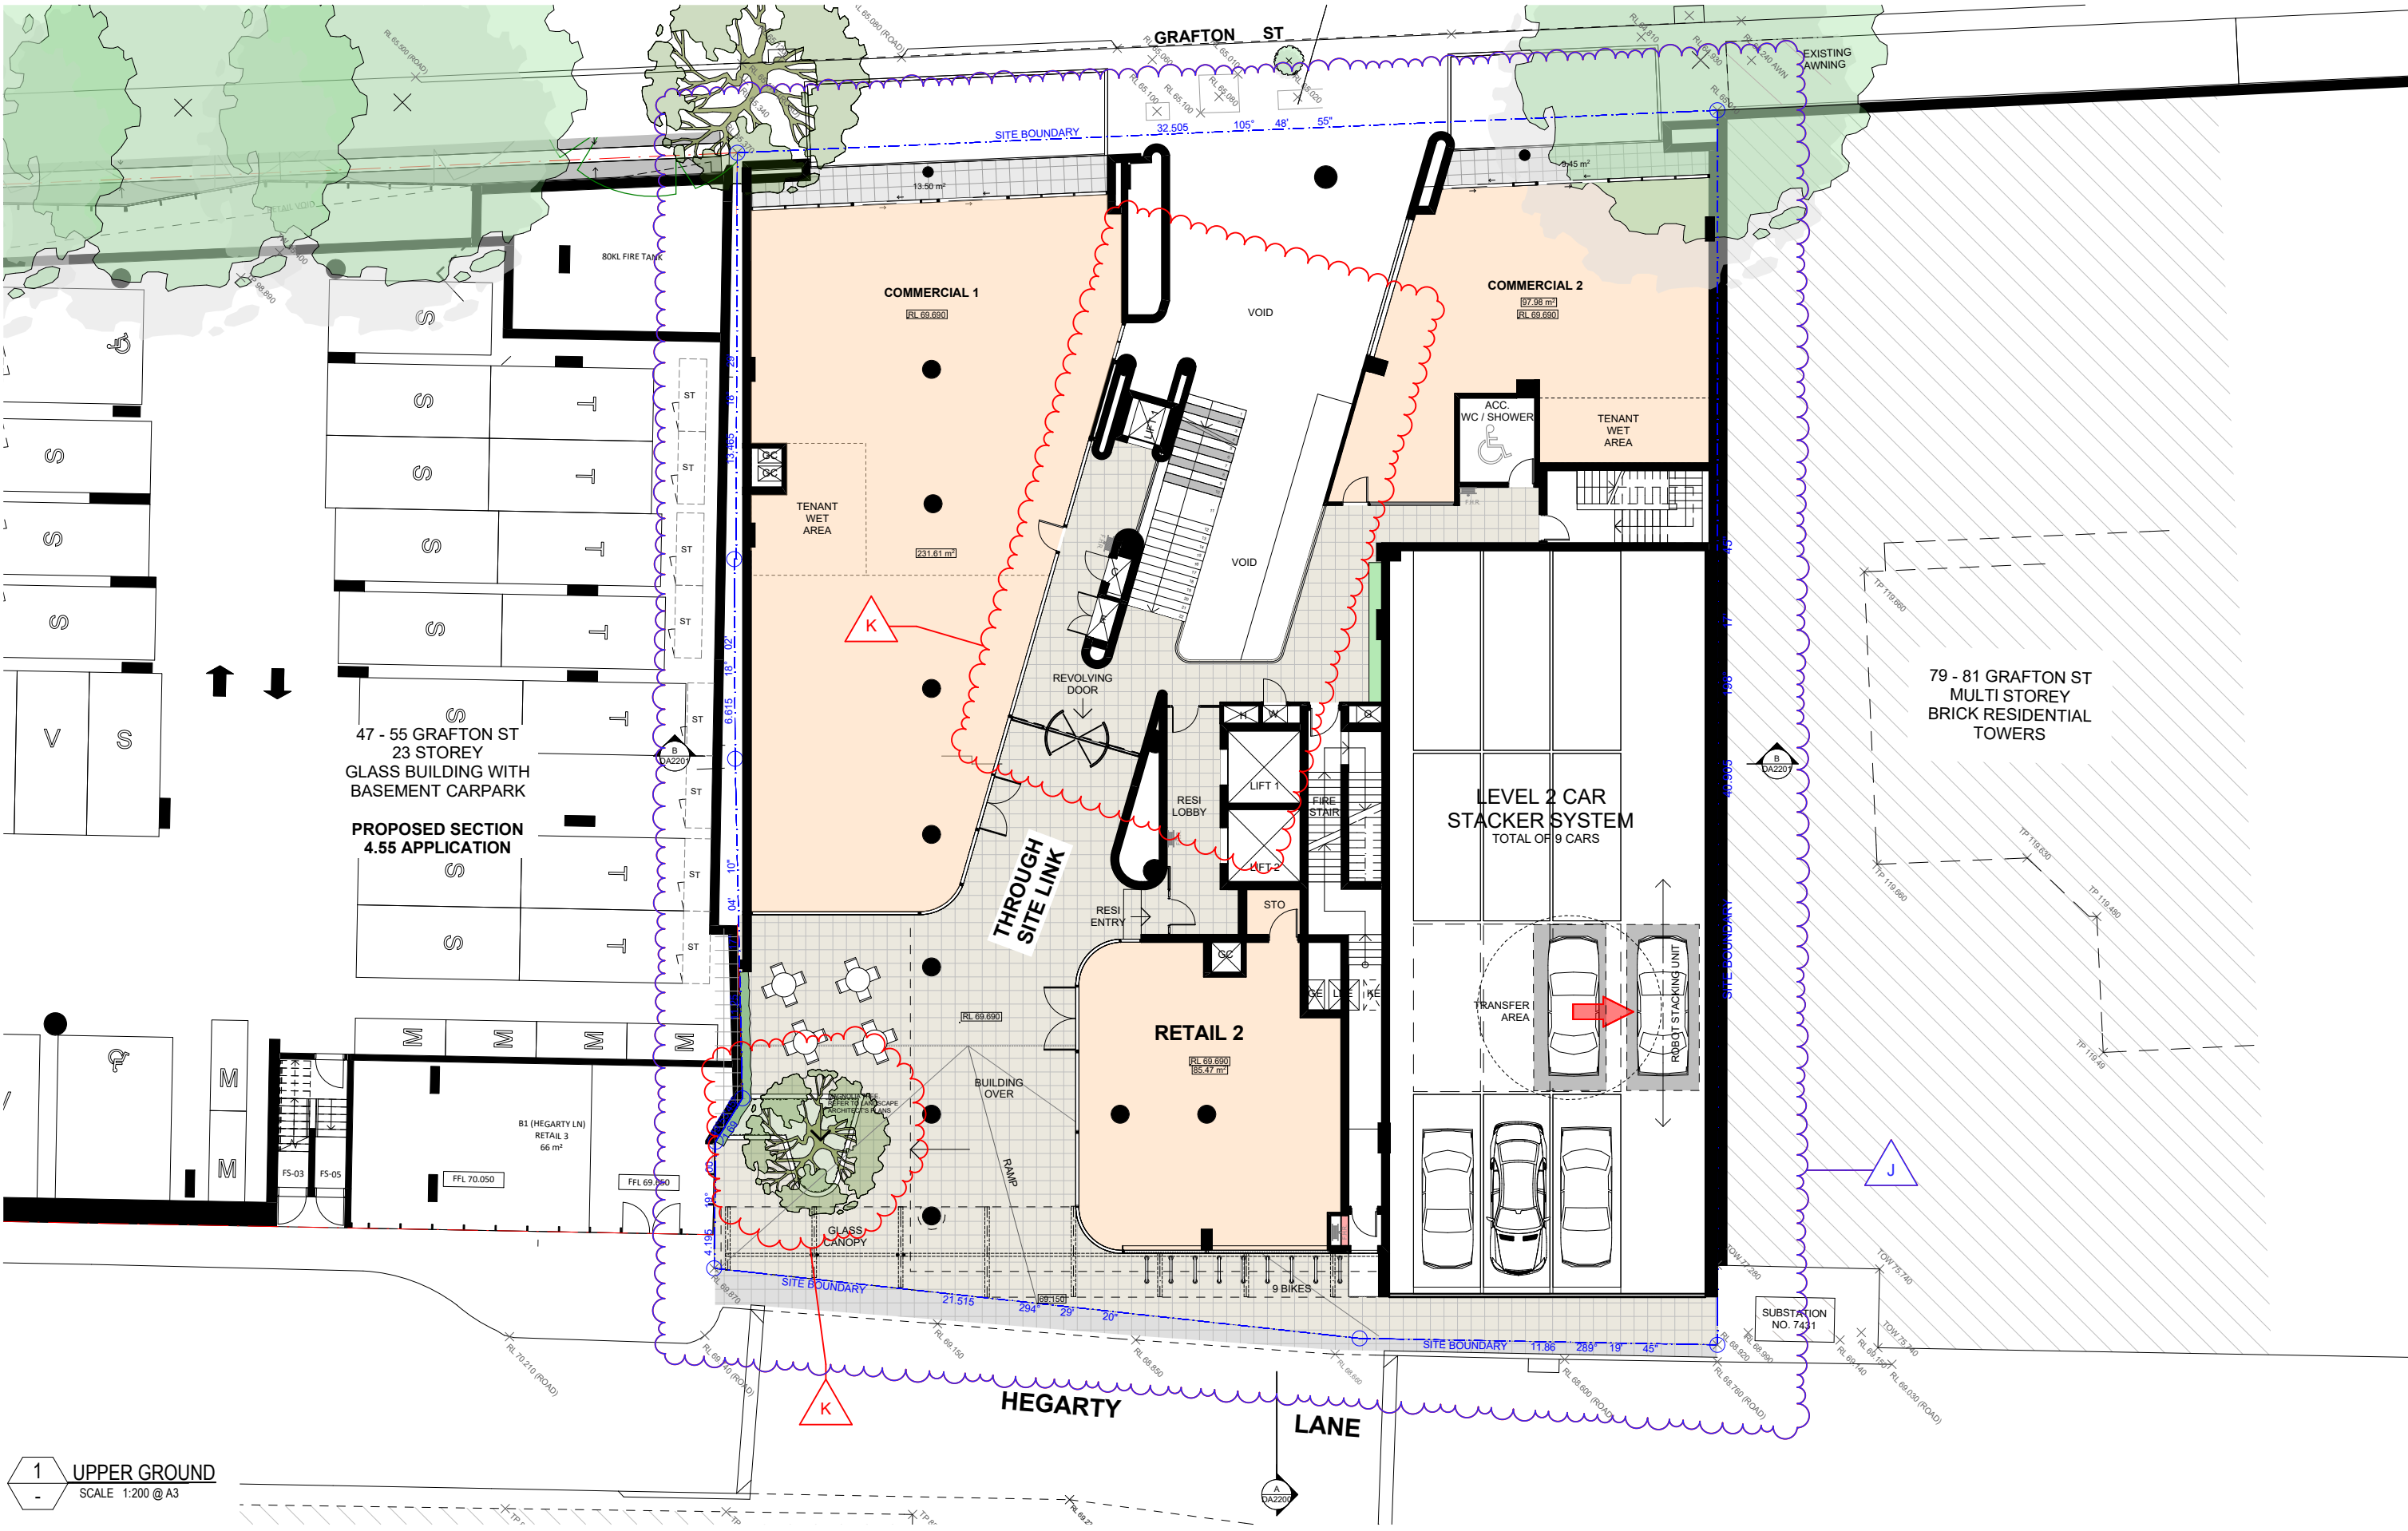

1 UPPER GROUND
SCALE 1:200 @ A3

COTTEEPARKER

SYDNEY
T 61 2 9366 1133
COTTEE PARKER ARCHITECTS PTY LTD
ABN 77 010 924 106
COTTEEPARKER.COM.AU




0 2 4 6 8 10 SCALE 1:200 @ A3


59-75 Grafton Street Mixed-Use Development
59-75 GRAFTON STREET, BONDI JUNCTION
CLIENT - CLYGEN

UPPER GROUND FLOOR PLAN

ISSUE	PURPOSE	DATE	JOB No	DWG No	ISSUE	DATE
J	SECTION 4.55	13/08/2020	5069	DA2101	K	20/11/2020
K	SECTION 4.55 ADDENDUM	20/11/2020				

 



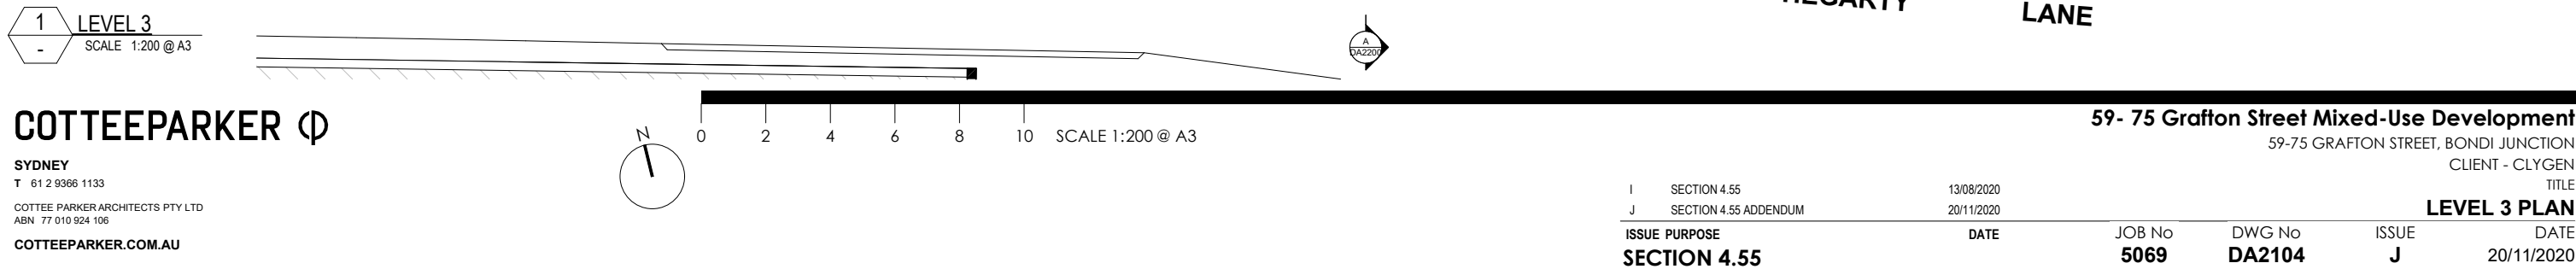



1 LEVEL 4
SCALE 1:200 @ A3

COTTEEPARKER

SYDNEY
T 61 2 9366 1133
COTTEE PARKER ARCHITECTS PTY LTD
ABN 77 010 924 106
COTTEEPARKER.COM.AU





0 2 4 6 8 10 SCALE 1:200 @ A3

J SECTION 4.55 13/08/2020
K SECTION 4.55 ADDENDUM 20/11/2020
ISSUE PURPOSE DATE
SECTION 4.55

59- 75 Grafton Street Mixed-Use Development
59-75 GRAFTON STREET, BONDI JUNCTION
CLIENT - CLYGEN
TITLE
LEVEL 4 PLAN
JOB No 5069 DWG No DA2105 ISSUE K DATE 20/11/2020



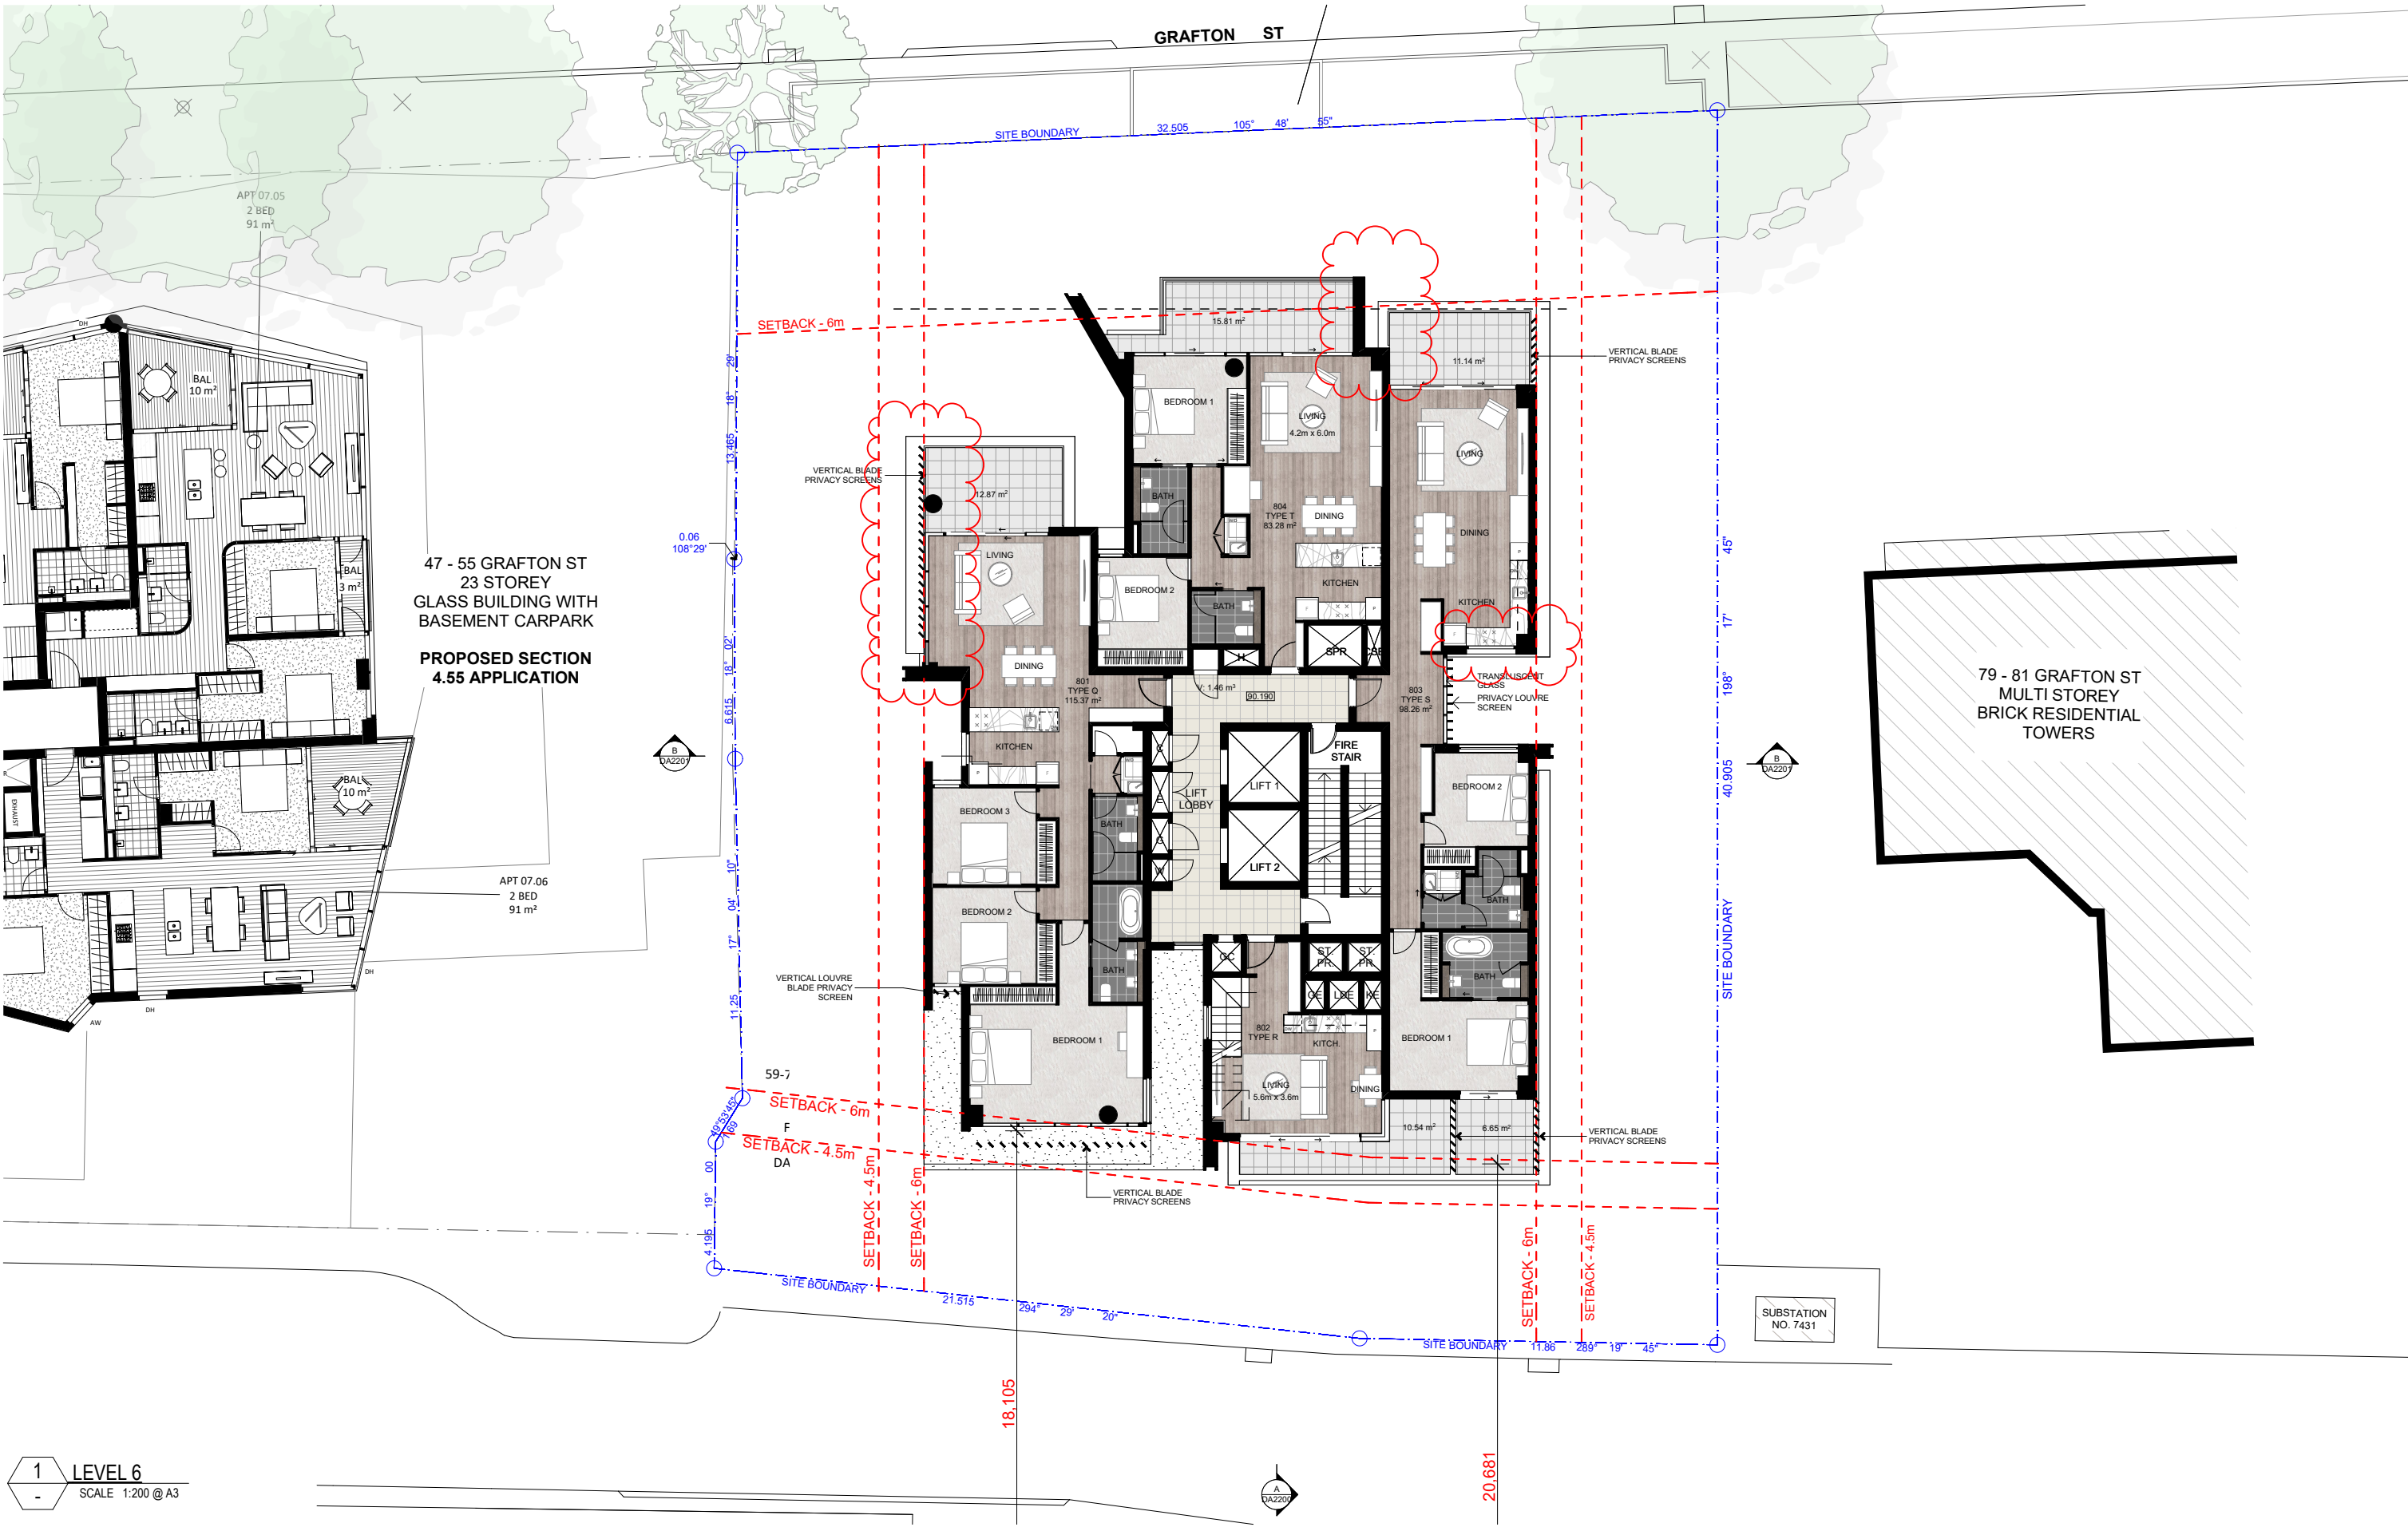

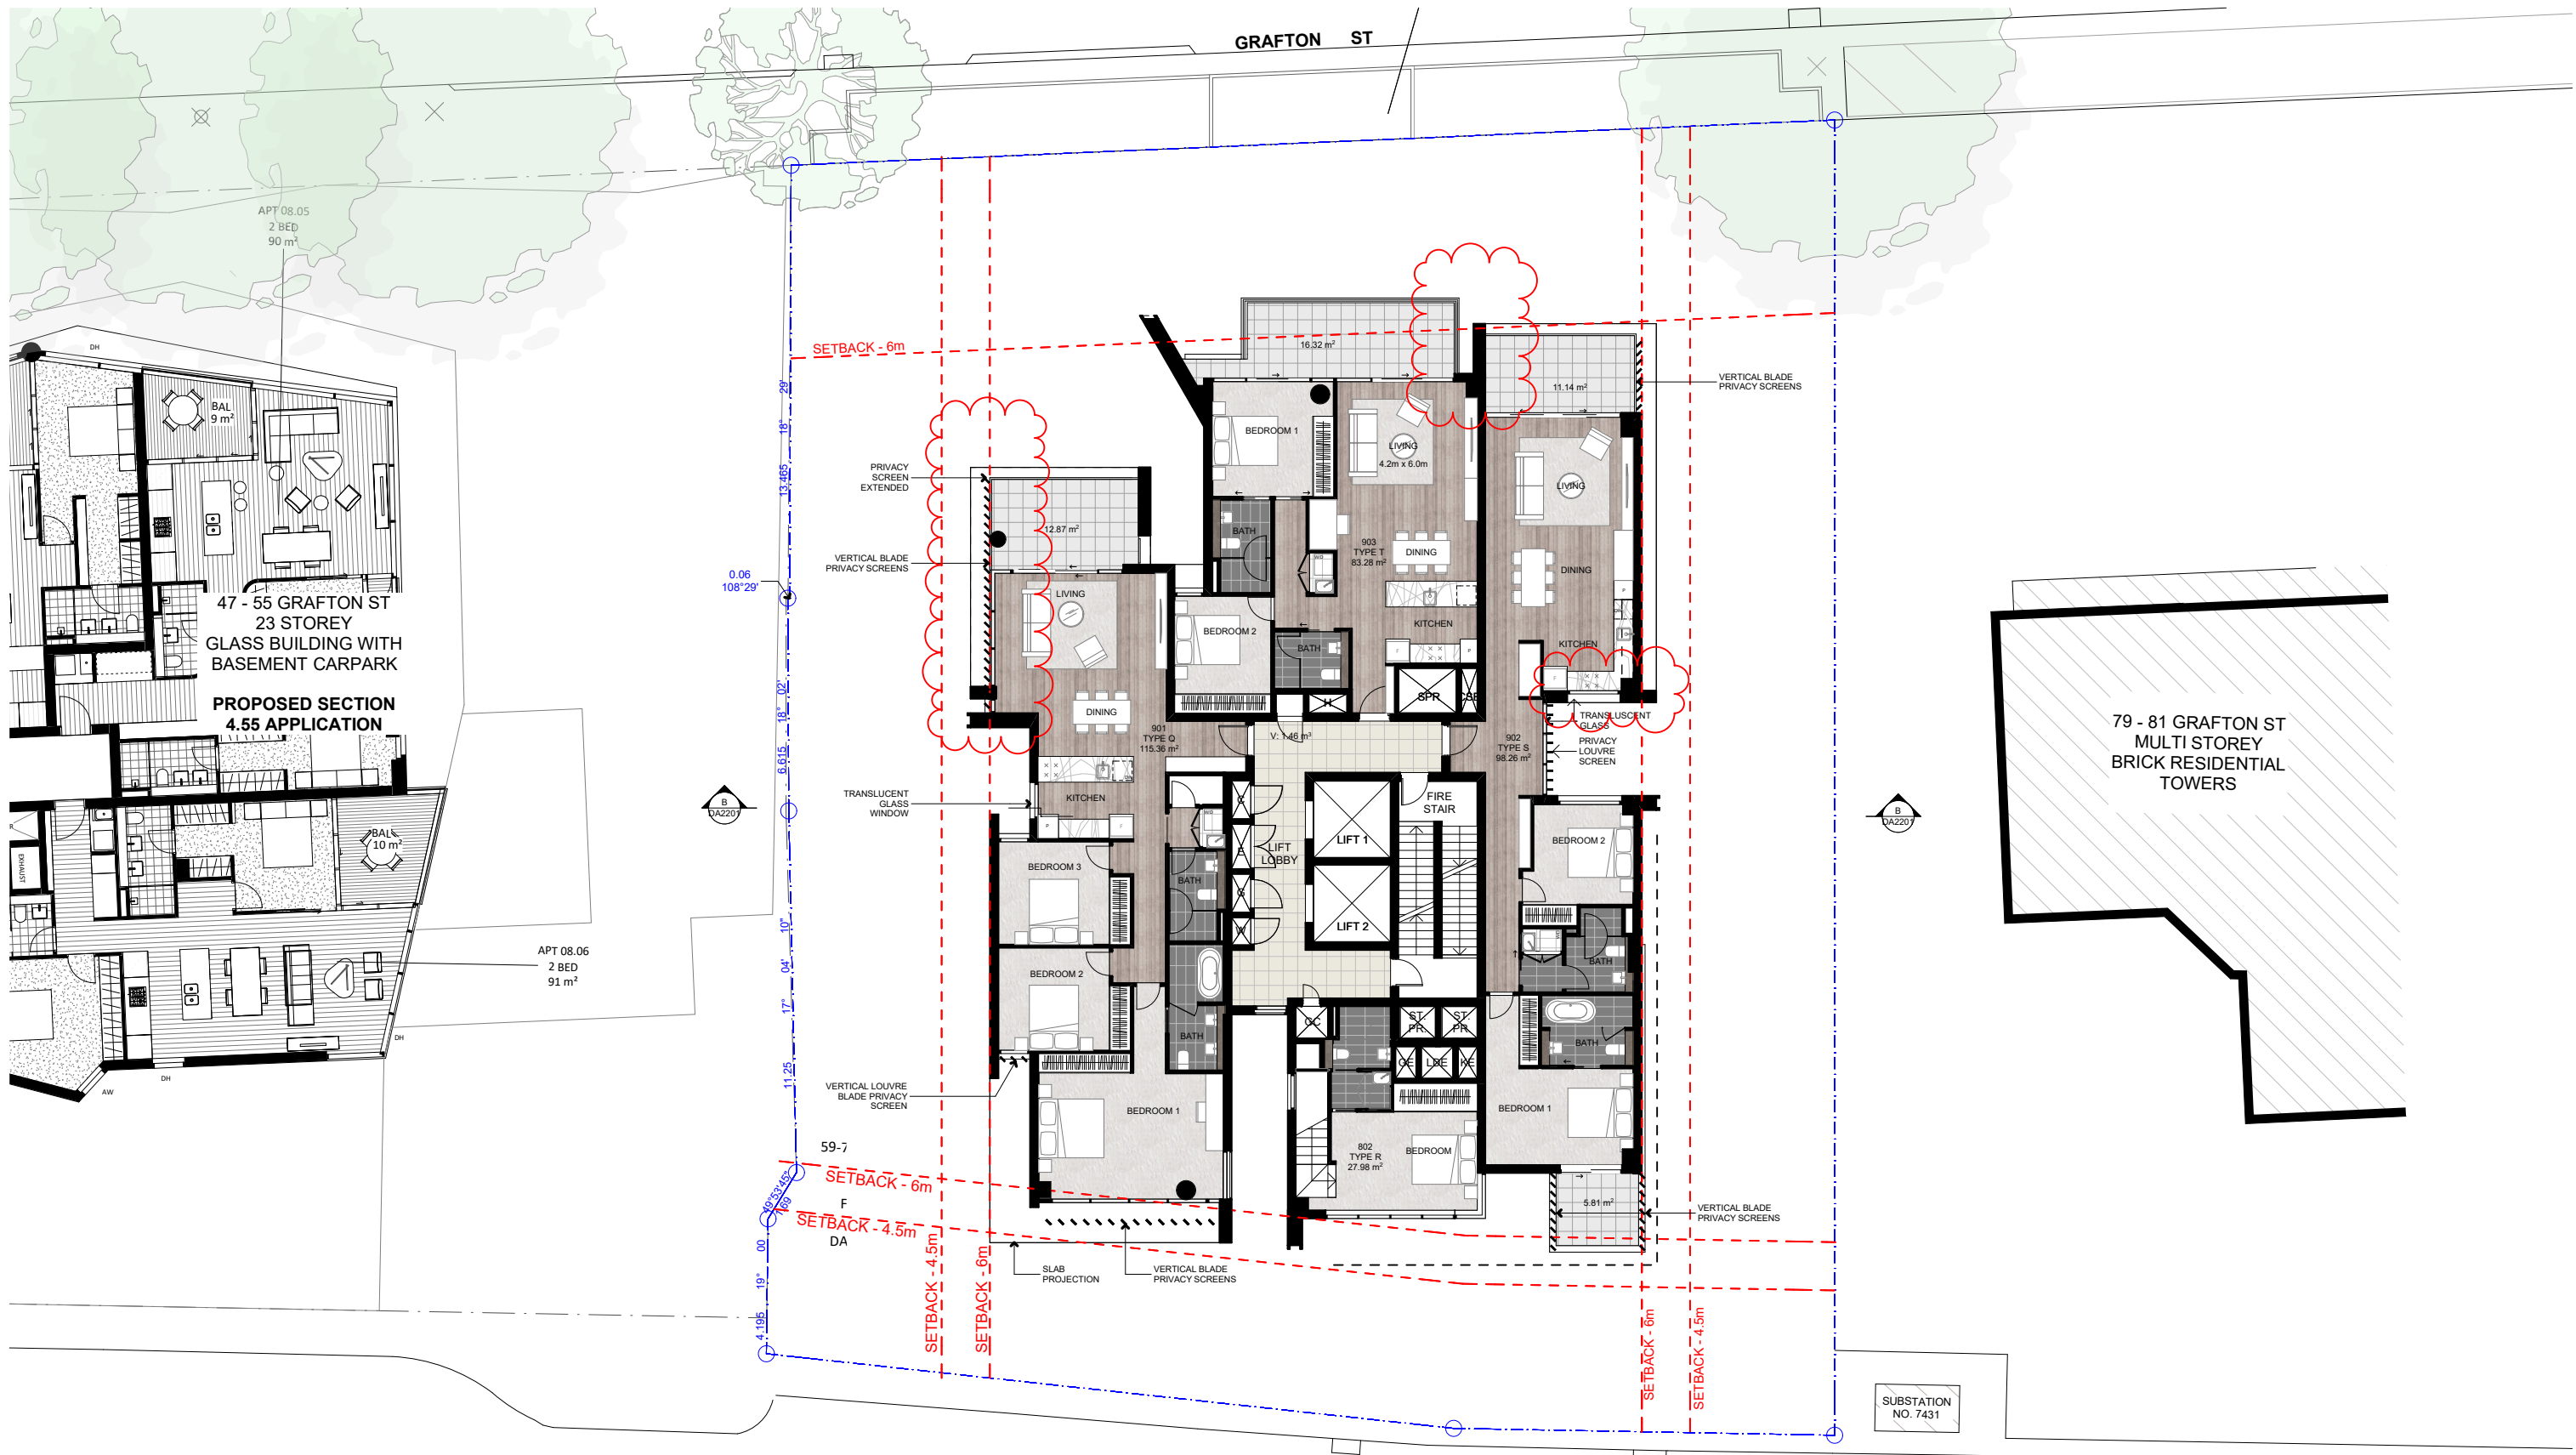

1 LEVEL 7, 9, 11, 13, 15, 17
SCALE 1:200 @ A3

COTTEEPARKER

SYDNEY
T 61 2 9366 1133
COTTEE PARKER ARCHITECTS PTY LTD
ABN 77 010 924 106
COTTEEPARKER.COM.AU




0 2 4 6 8 10 SCALE 1:200 @ A3




59- 75 Grafton Street Mixed-Use Development
59-75 GRAFTON STREET, BONDI JUNCTION
CLIENT - CLYGEN
TITLE
L7 ,L9, L11, L13, L15, L17 PLANS
ISSUE PURPOSE DATE JOB No DWG No ISSUE DATE
SECTION 4.55 5069 DA2109 K 20/11/2020

K SECTION455 ADDENDUM
ISSUE PURPOSE DATE
SECTION 4.55

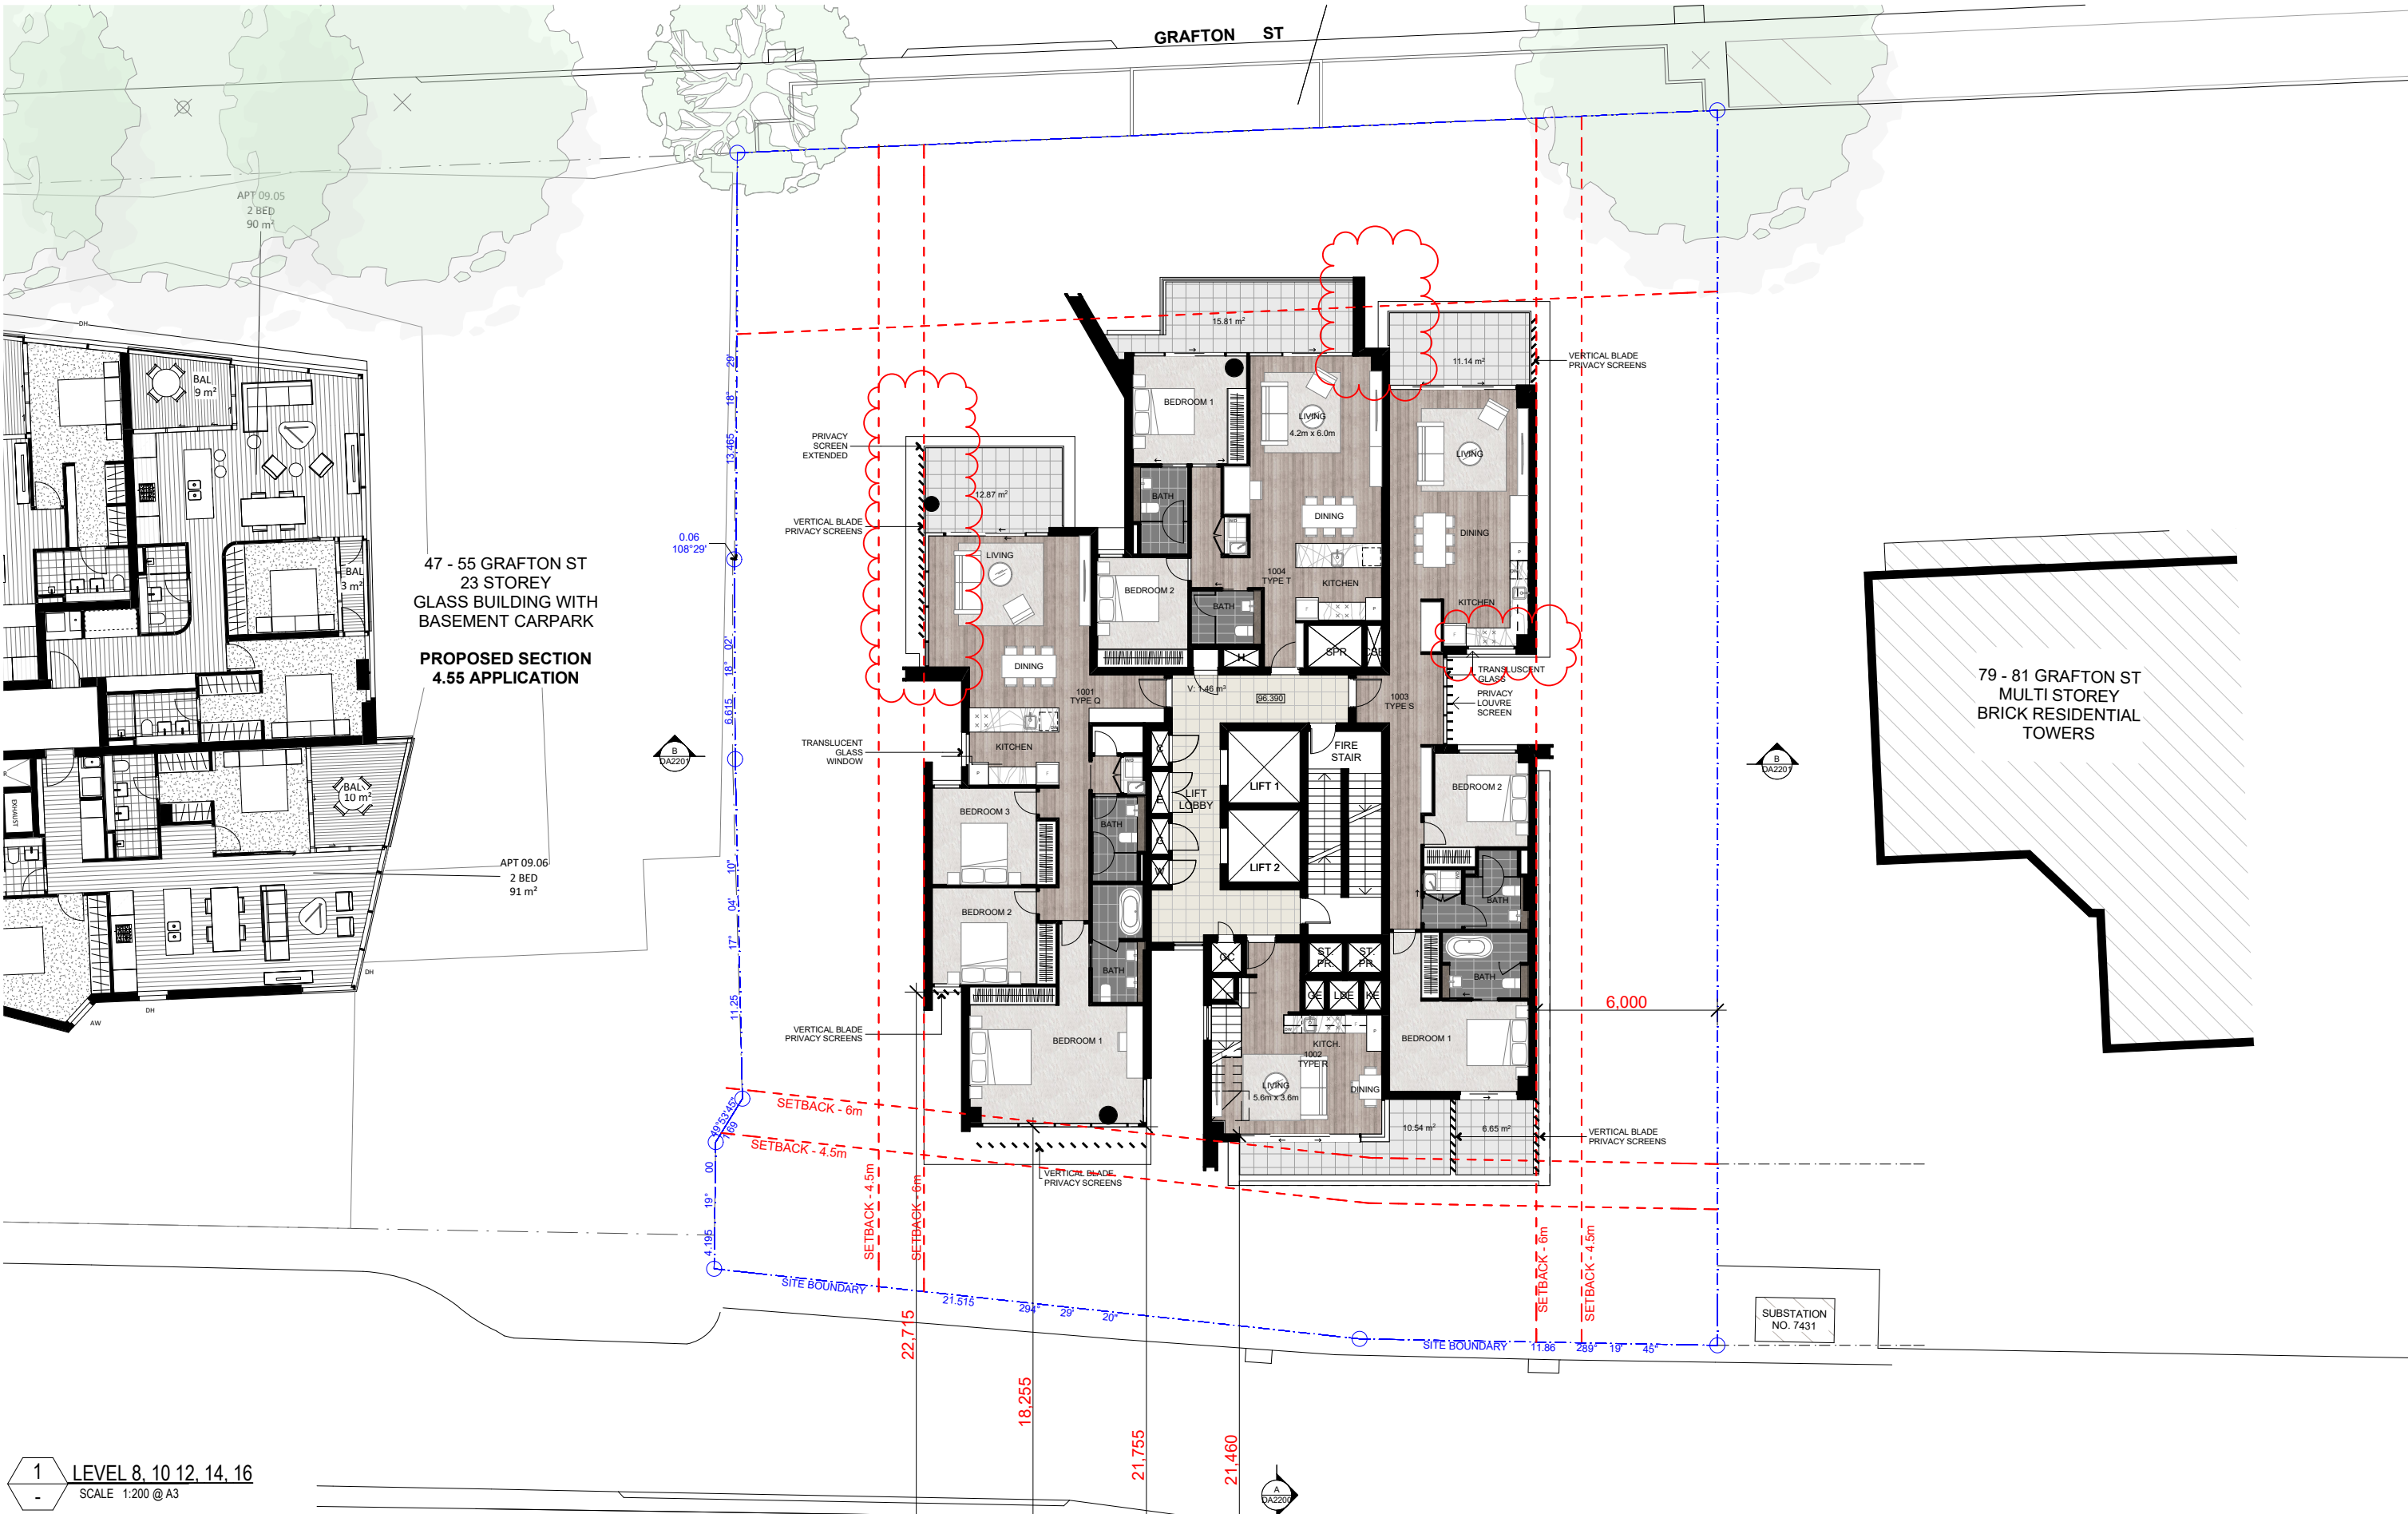


1 LEVEL 8, 10 12, 14, 16
SCALE 1:200 @ A3

COTTEEPARKER 
SYDNEY
T 61 2 9366 1133
COTTEE PARKER ARCHITECTS PTY LTD
ABN 77 010 924 106
COTTEEPARKER.COM.AU

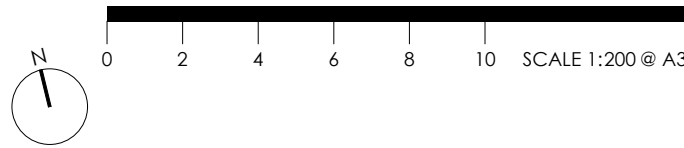

59- 75 Grafton Street Mixed-Use Development
59-75 GRAFTON STREET, BONDI JUNCTION
CLIENT - CLYGEN
TITLE
L8, L10, L12, L14, L16 PLANS
ISSUE PURPOSE DATE JOB No DWG No ISSUE DATE
SECTION 4.55 10/02/2021 **5069** **DA2110** **K** 20/11/2020

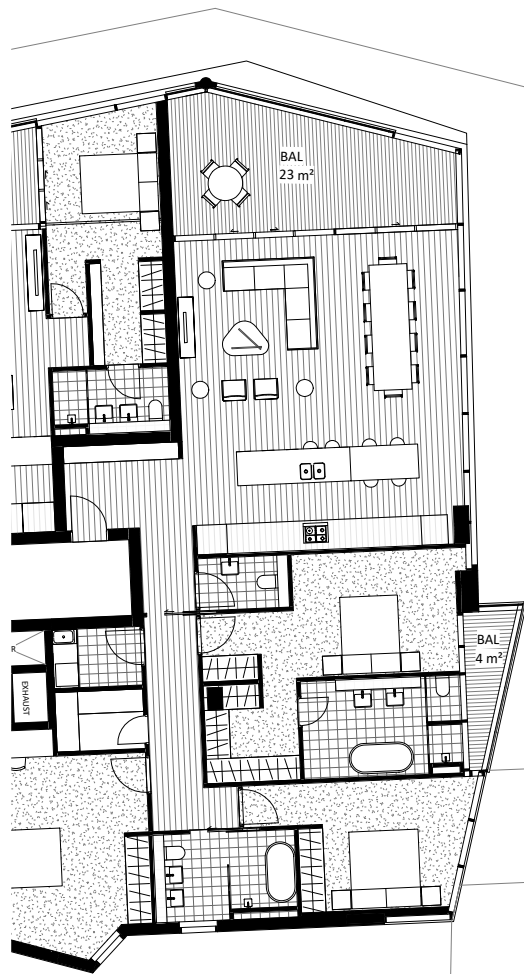


47 - 55 GRAFTON ST
23 STOREY
GLASS BUILDING WITH
BASEMENT CARPARK

PROPOSED SECTION
4.55 APPLICATION



59-7

F
APT
DA

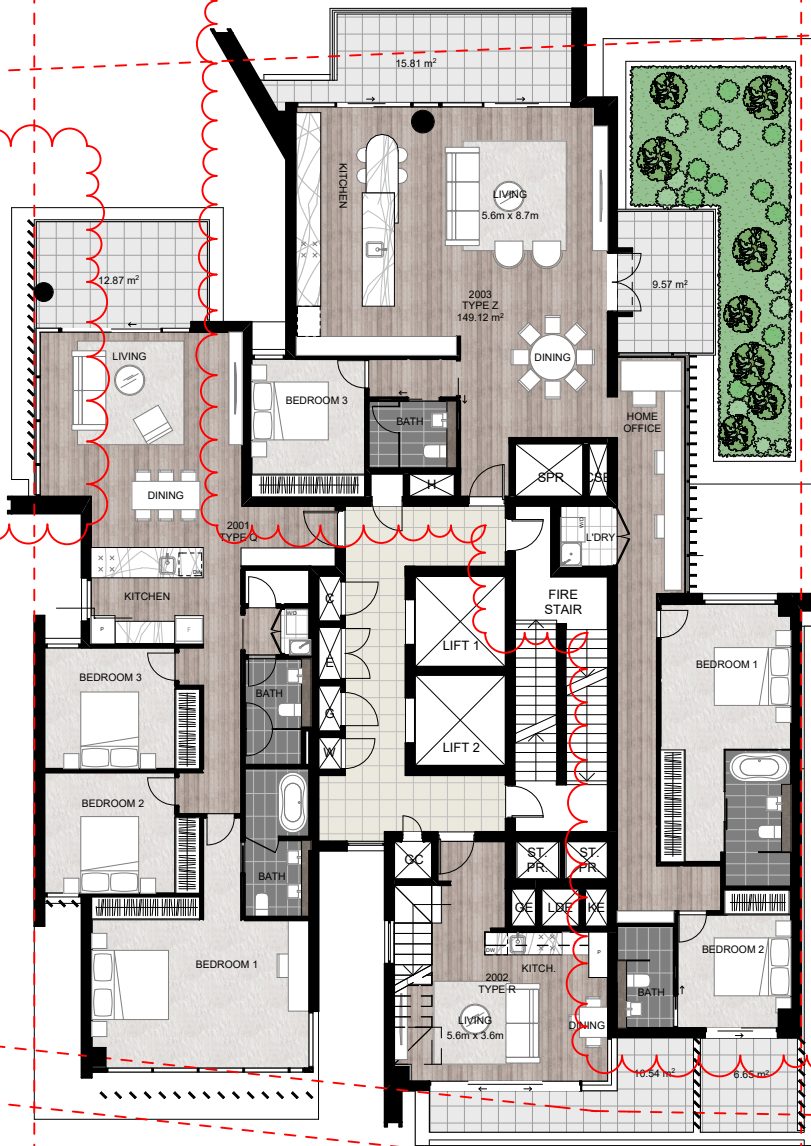

1 LEVEL 18
SCALE 1:200 @ A3

COTTEEPARKER


SYDNEY
T 61 2 9366 1133
COTTEE PARKER ARCHITECTS PTY LTD
ABN 77 010 924 106
COTTEEPARKER.COM.AU



0 2 4 6 8 10 SCALE 1:200 @ A3




59- 75 Grafton Street Mixed-Use Development
59-75 GRAFTON STREET, BONDI JUNCTION
CLIENT - CLYGEN
TITLE
LEVEL 18 PLAN
ISSUE PURPOSE DATE JOB No DWG No ISSUE DATE
SECTION 4.55 10/02/2021 5069 DA2110A A 20/11/2020

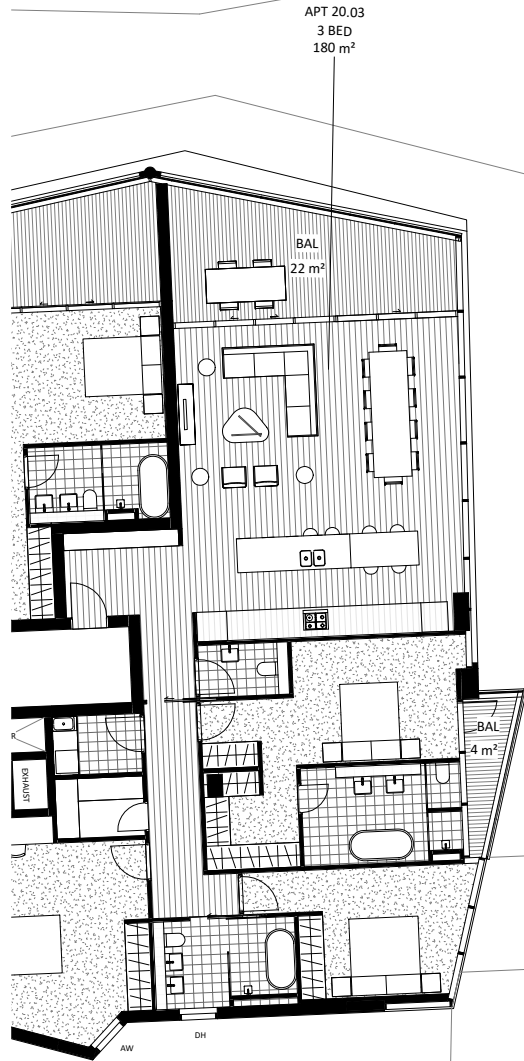

47 - 55 GRAFTON ST
23 STOREY
GLASS BUILDING WITH
BASEMENT CARPARK

**PROPOSED SECTION
4.55 APPLICATION**

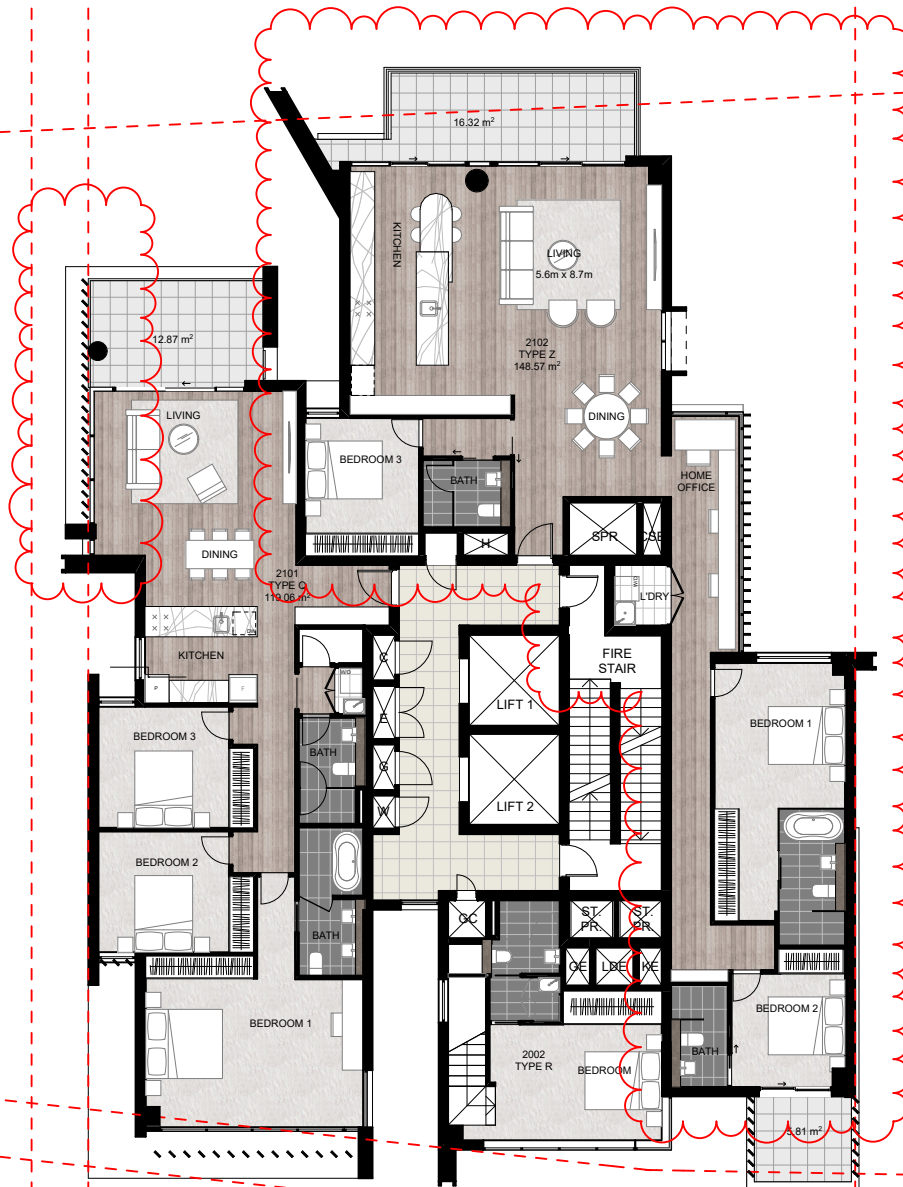

1 LEVEL 19
SCALE 1:200 @ A3

COTTEEPARKER


SYDNEY
T 61 2 9366 1133
COTTEE PARKER ARCHITECTS PTY LTD
ABN 77 010 924 106
COTTEEPARKER.COM.AU



0 2 4 6 8 10 SCALE 1:200 @ A3



59- 75 Grafton Street Mixed-Use Development
59-75 GRAFTON STREET, BONDI JUNCTION
CLIENT - CLYGEN
TITLE
LEVEL 19 PLAN
ISSUE PURPOSE DATE JOB No DWG No ISSUE DATE
SECTION 4.55 10/02/2021 **5069** **DA2110B** **A** 20/11/2020

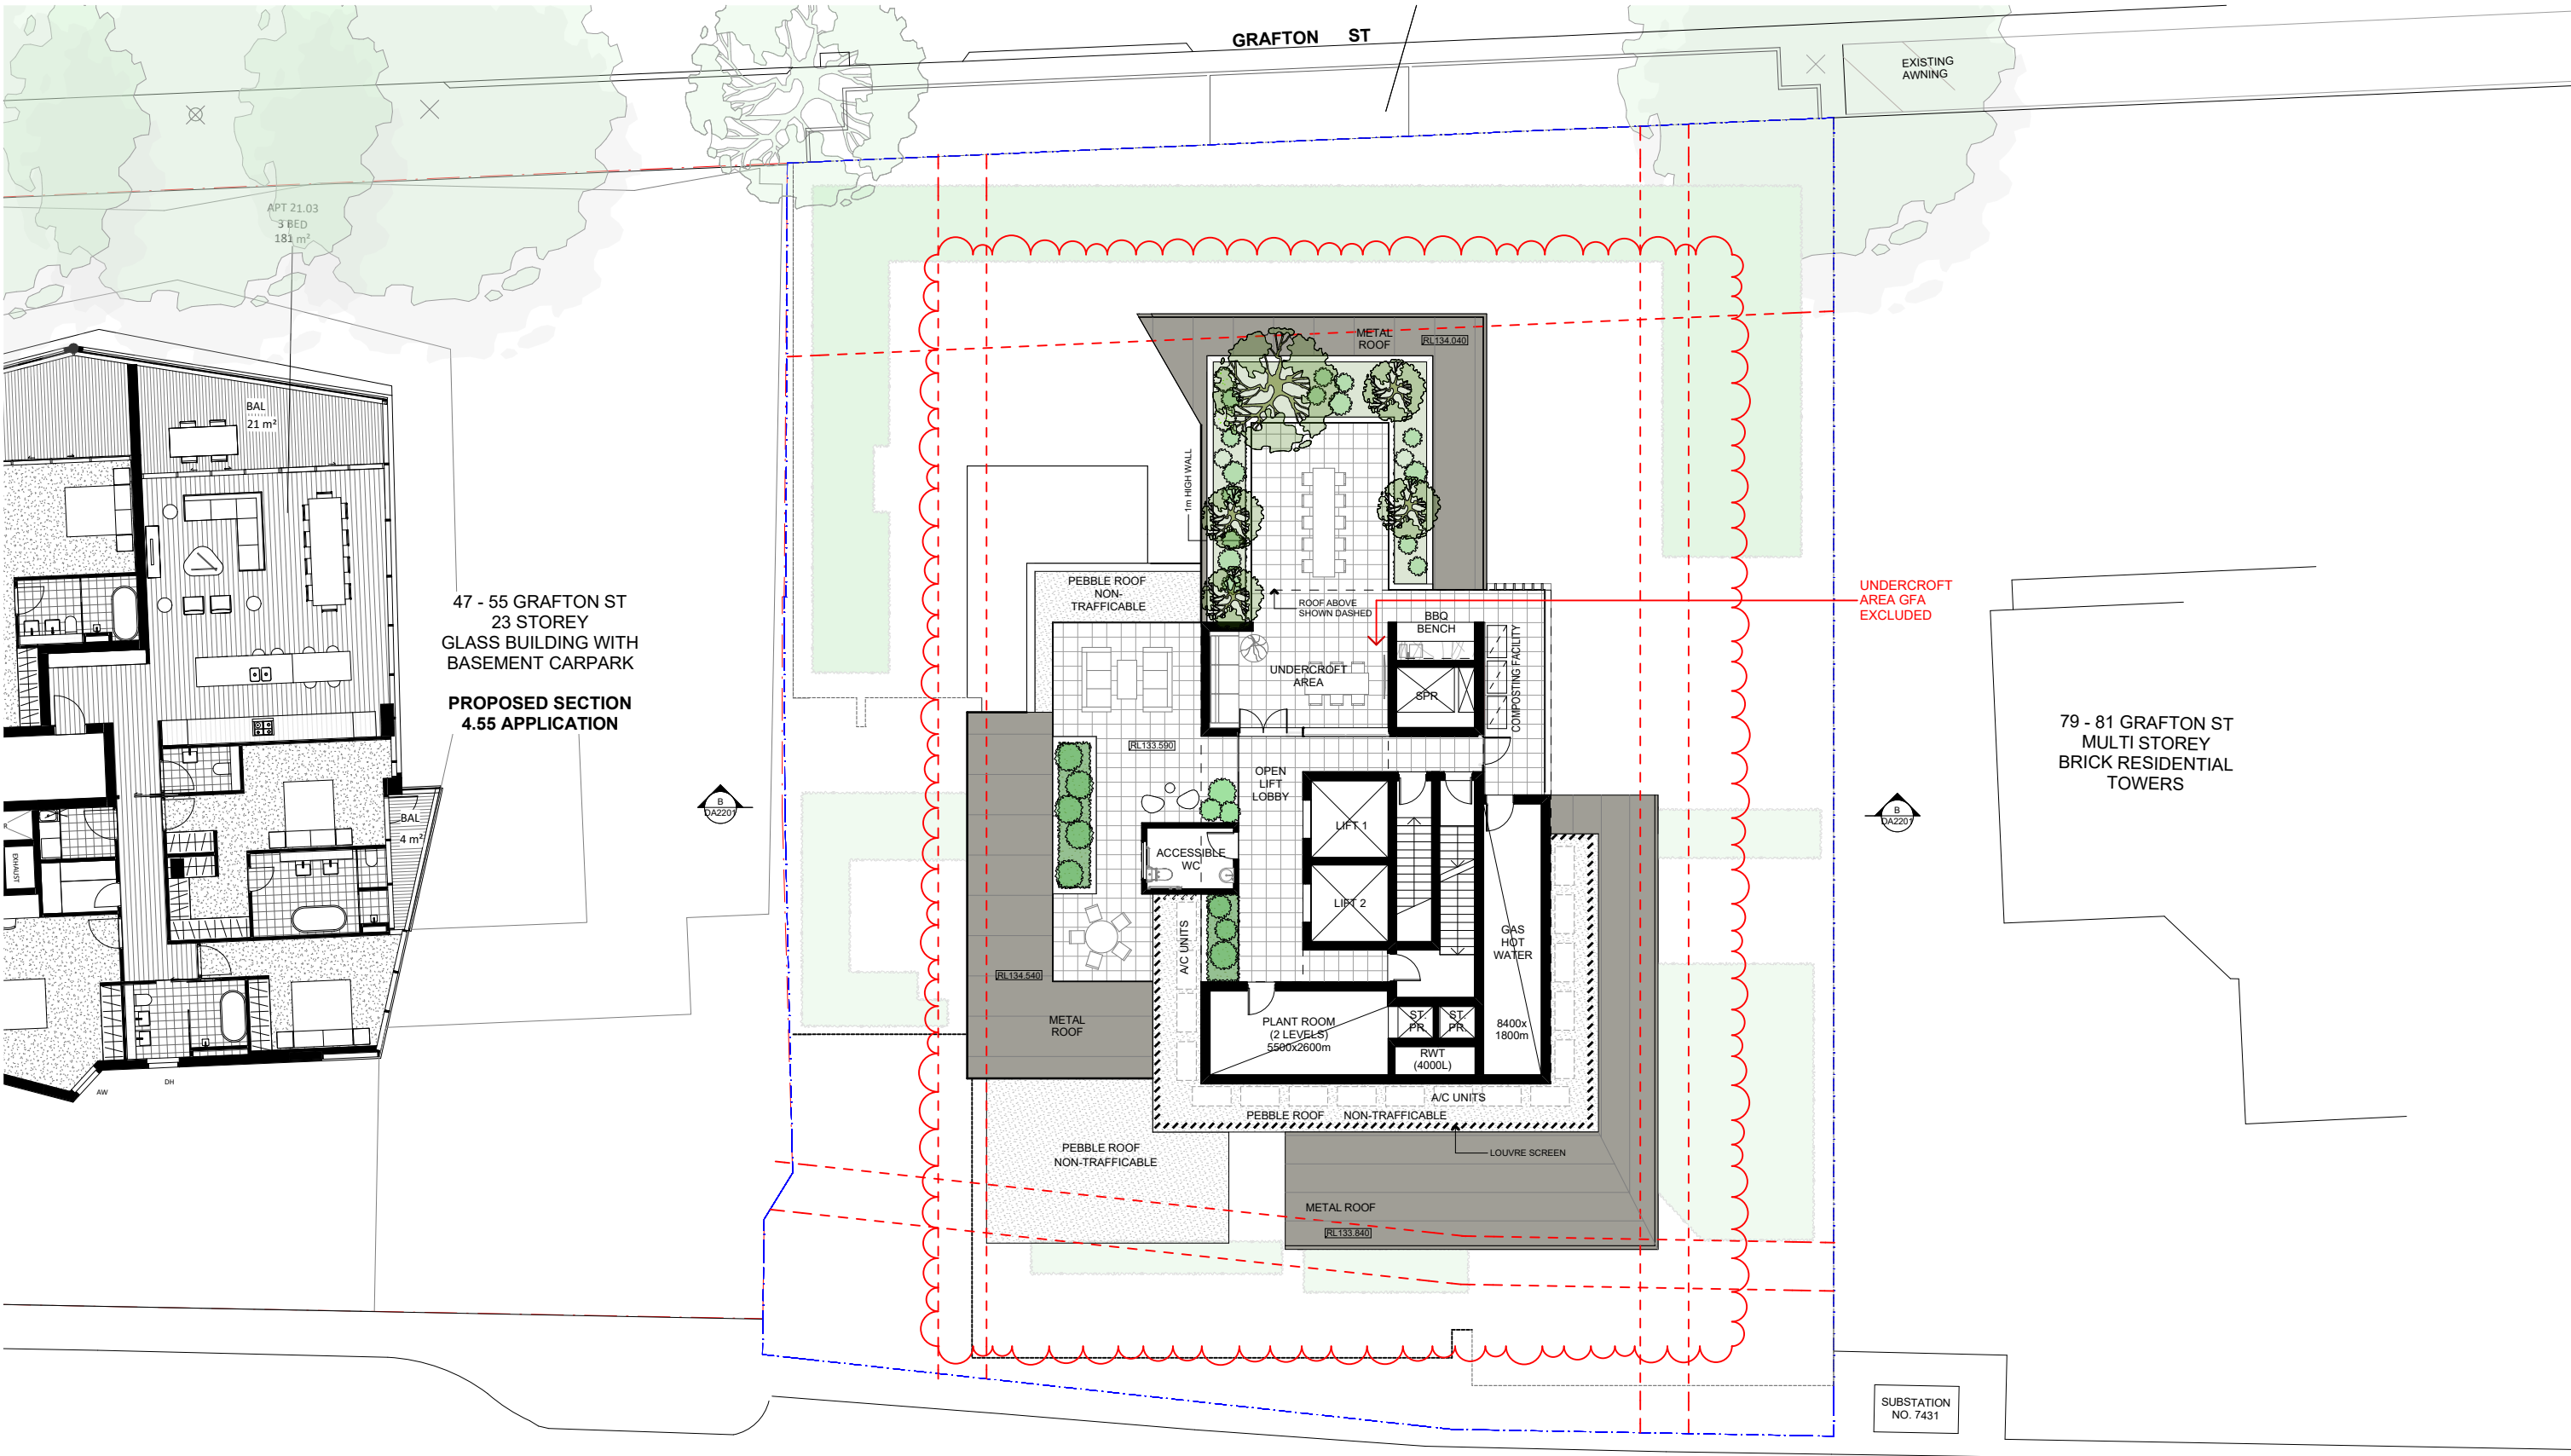

1 ROOF TERRACE
SCALE 1:200 @ A3

COTTEEPARKER

SYDNEY
T 61 2 9366 1133
COTTEE PARKER ARCHITECTS PTY LTD
ABN 77 010 924 106
COTTEEPARKER.COM.AU



0 2 4 6 8 10 SCALE 1:200 @ A3

HEGARTY

LANE



59- 75 Grafton Street Mixed-Use Development

59-75 GRAFTON STREET, BONDI JUNCTION

CLIENT - CLYGEN

TITLE

ROOF TERRACE PLAN

G SECTION 4.55 ADDENDUM

10/02/2021

ISSUE PURPOSE
SECTION 4.55


DATE


JOB No
5069


DWG No
DA2111

ISSUE
G

DATE
20/11/2020

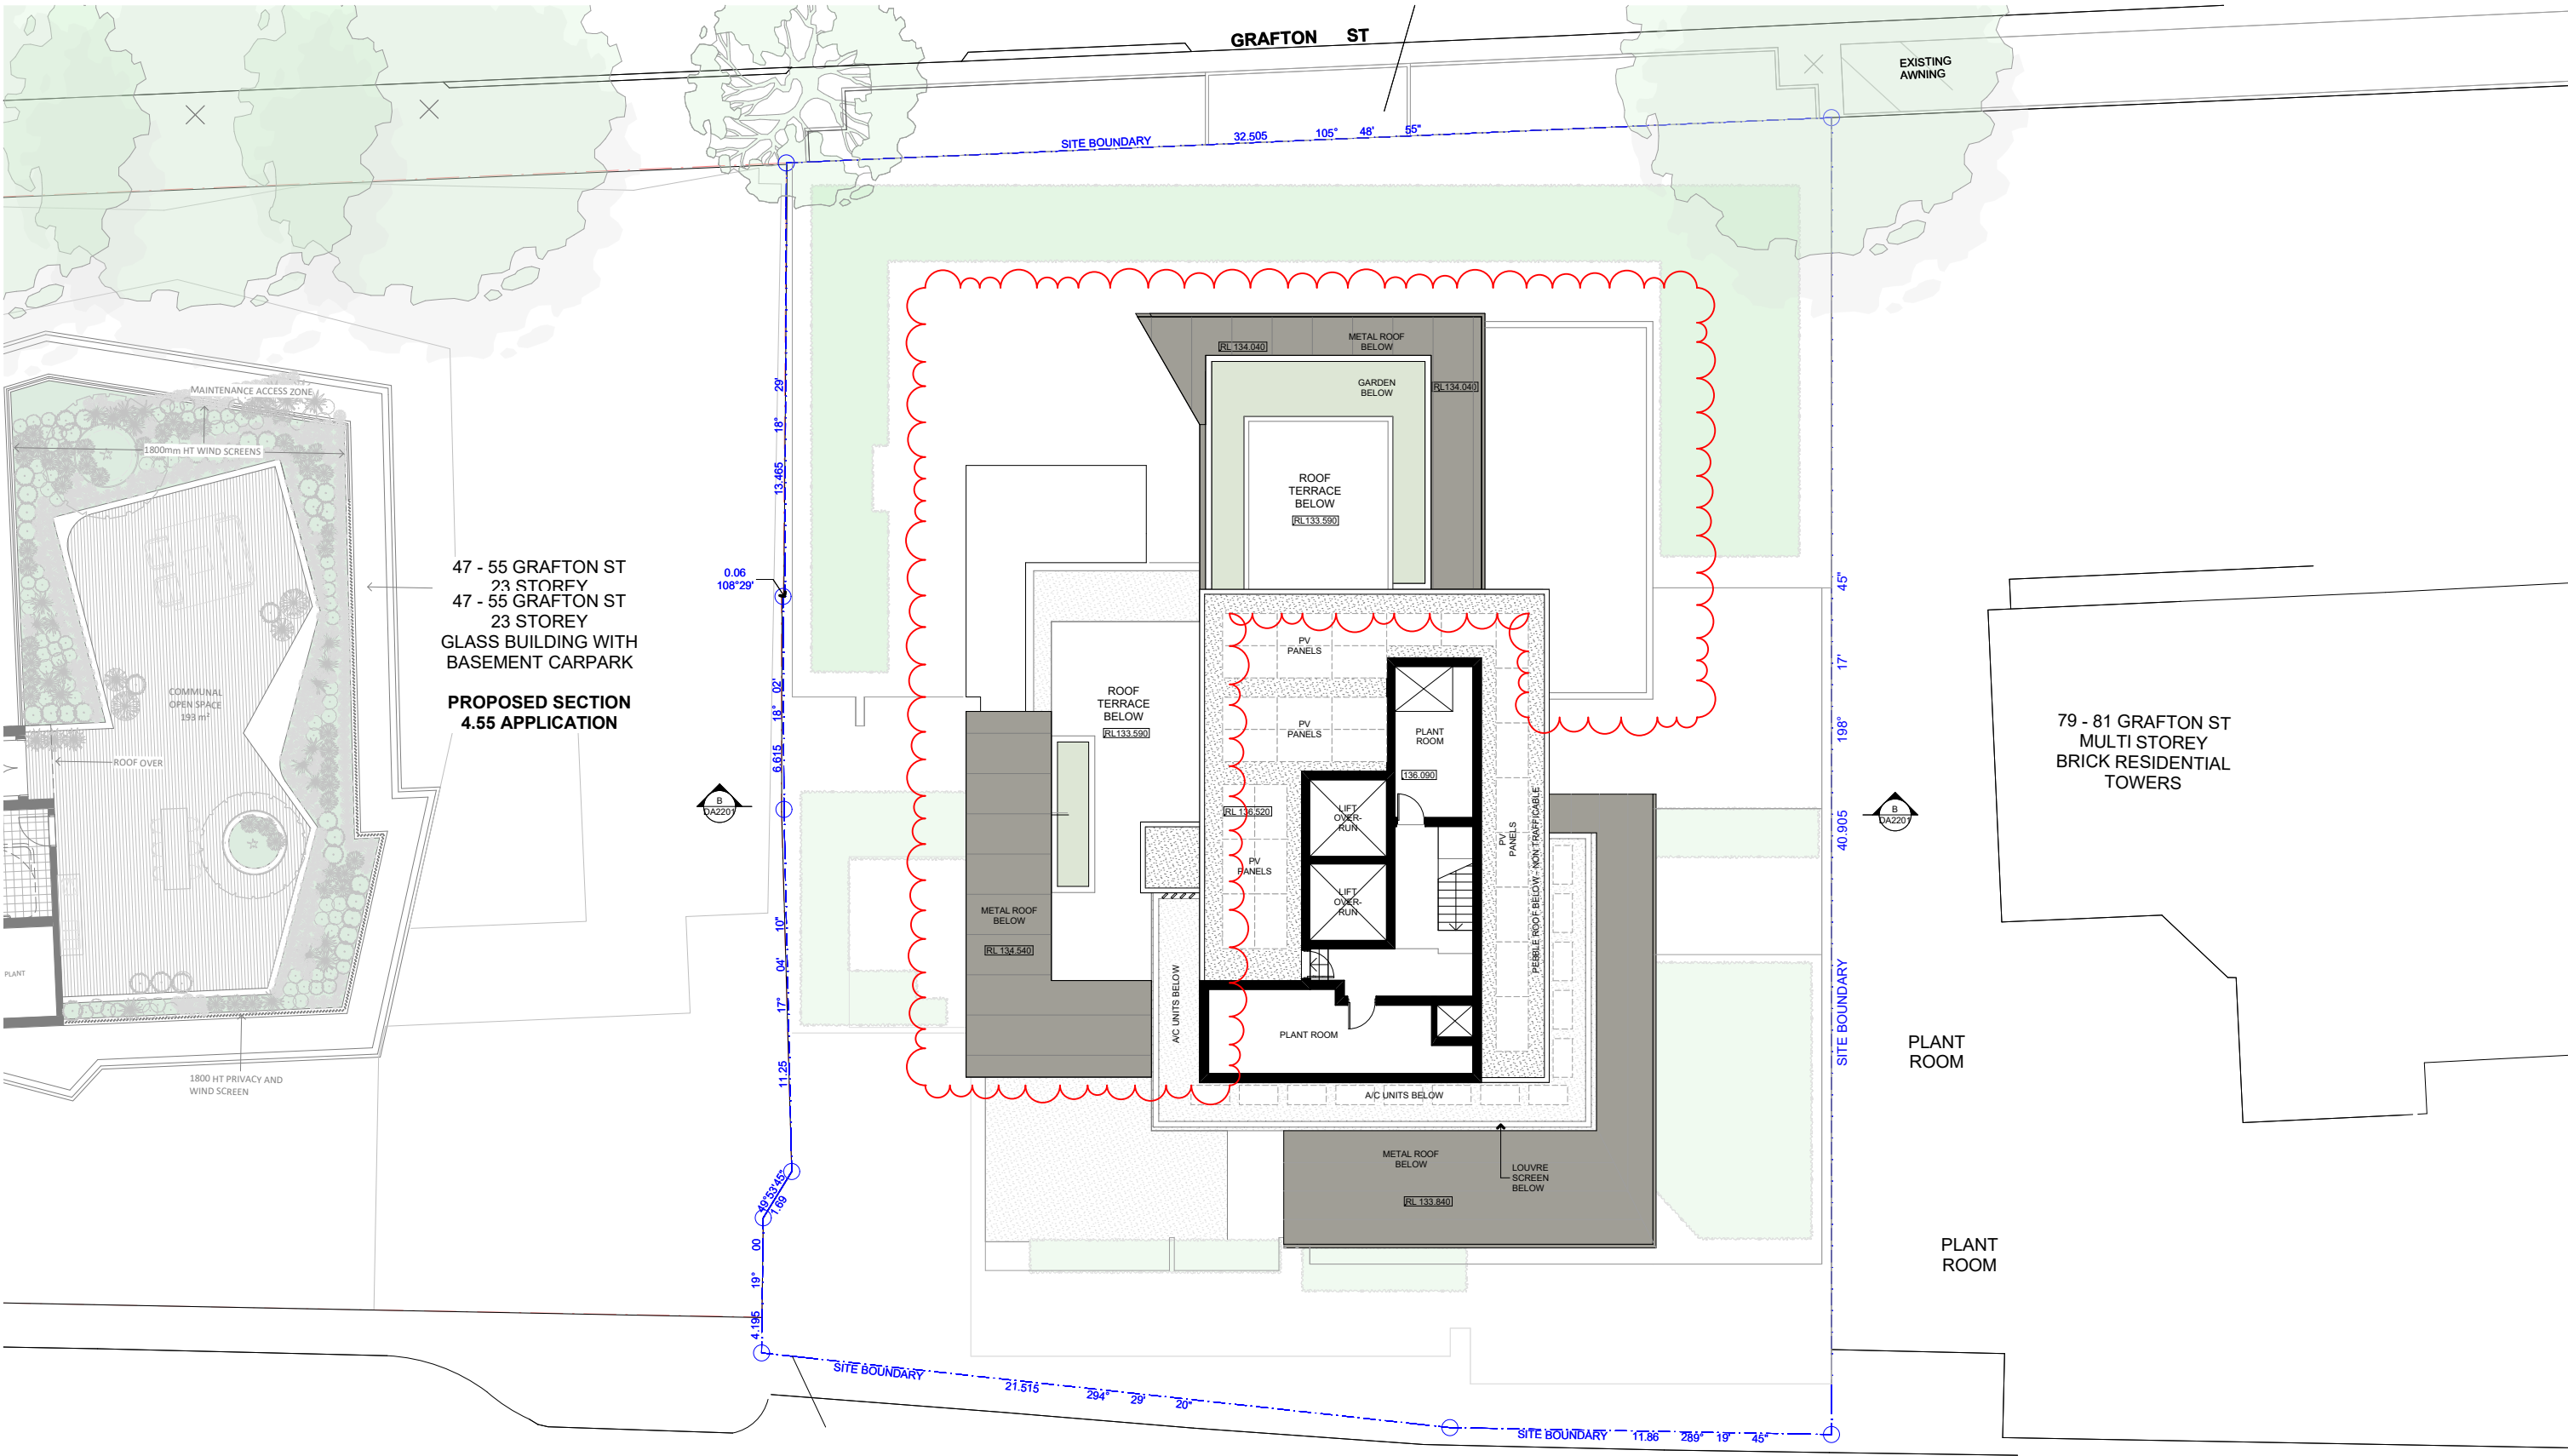

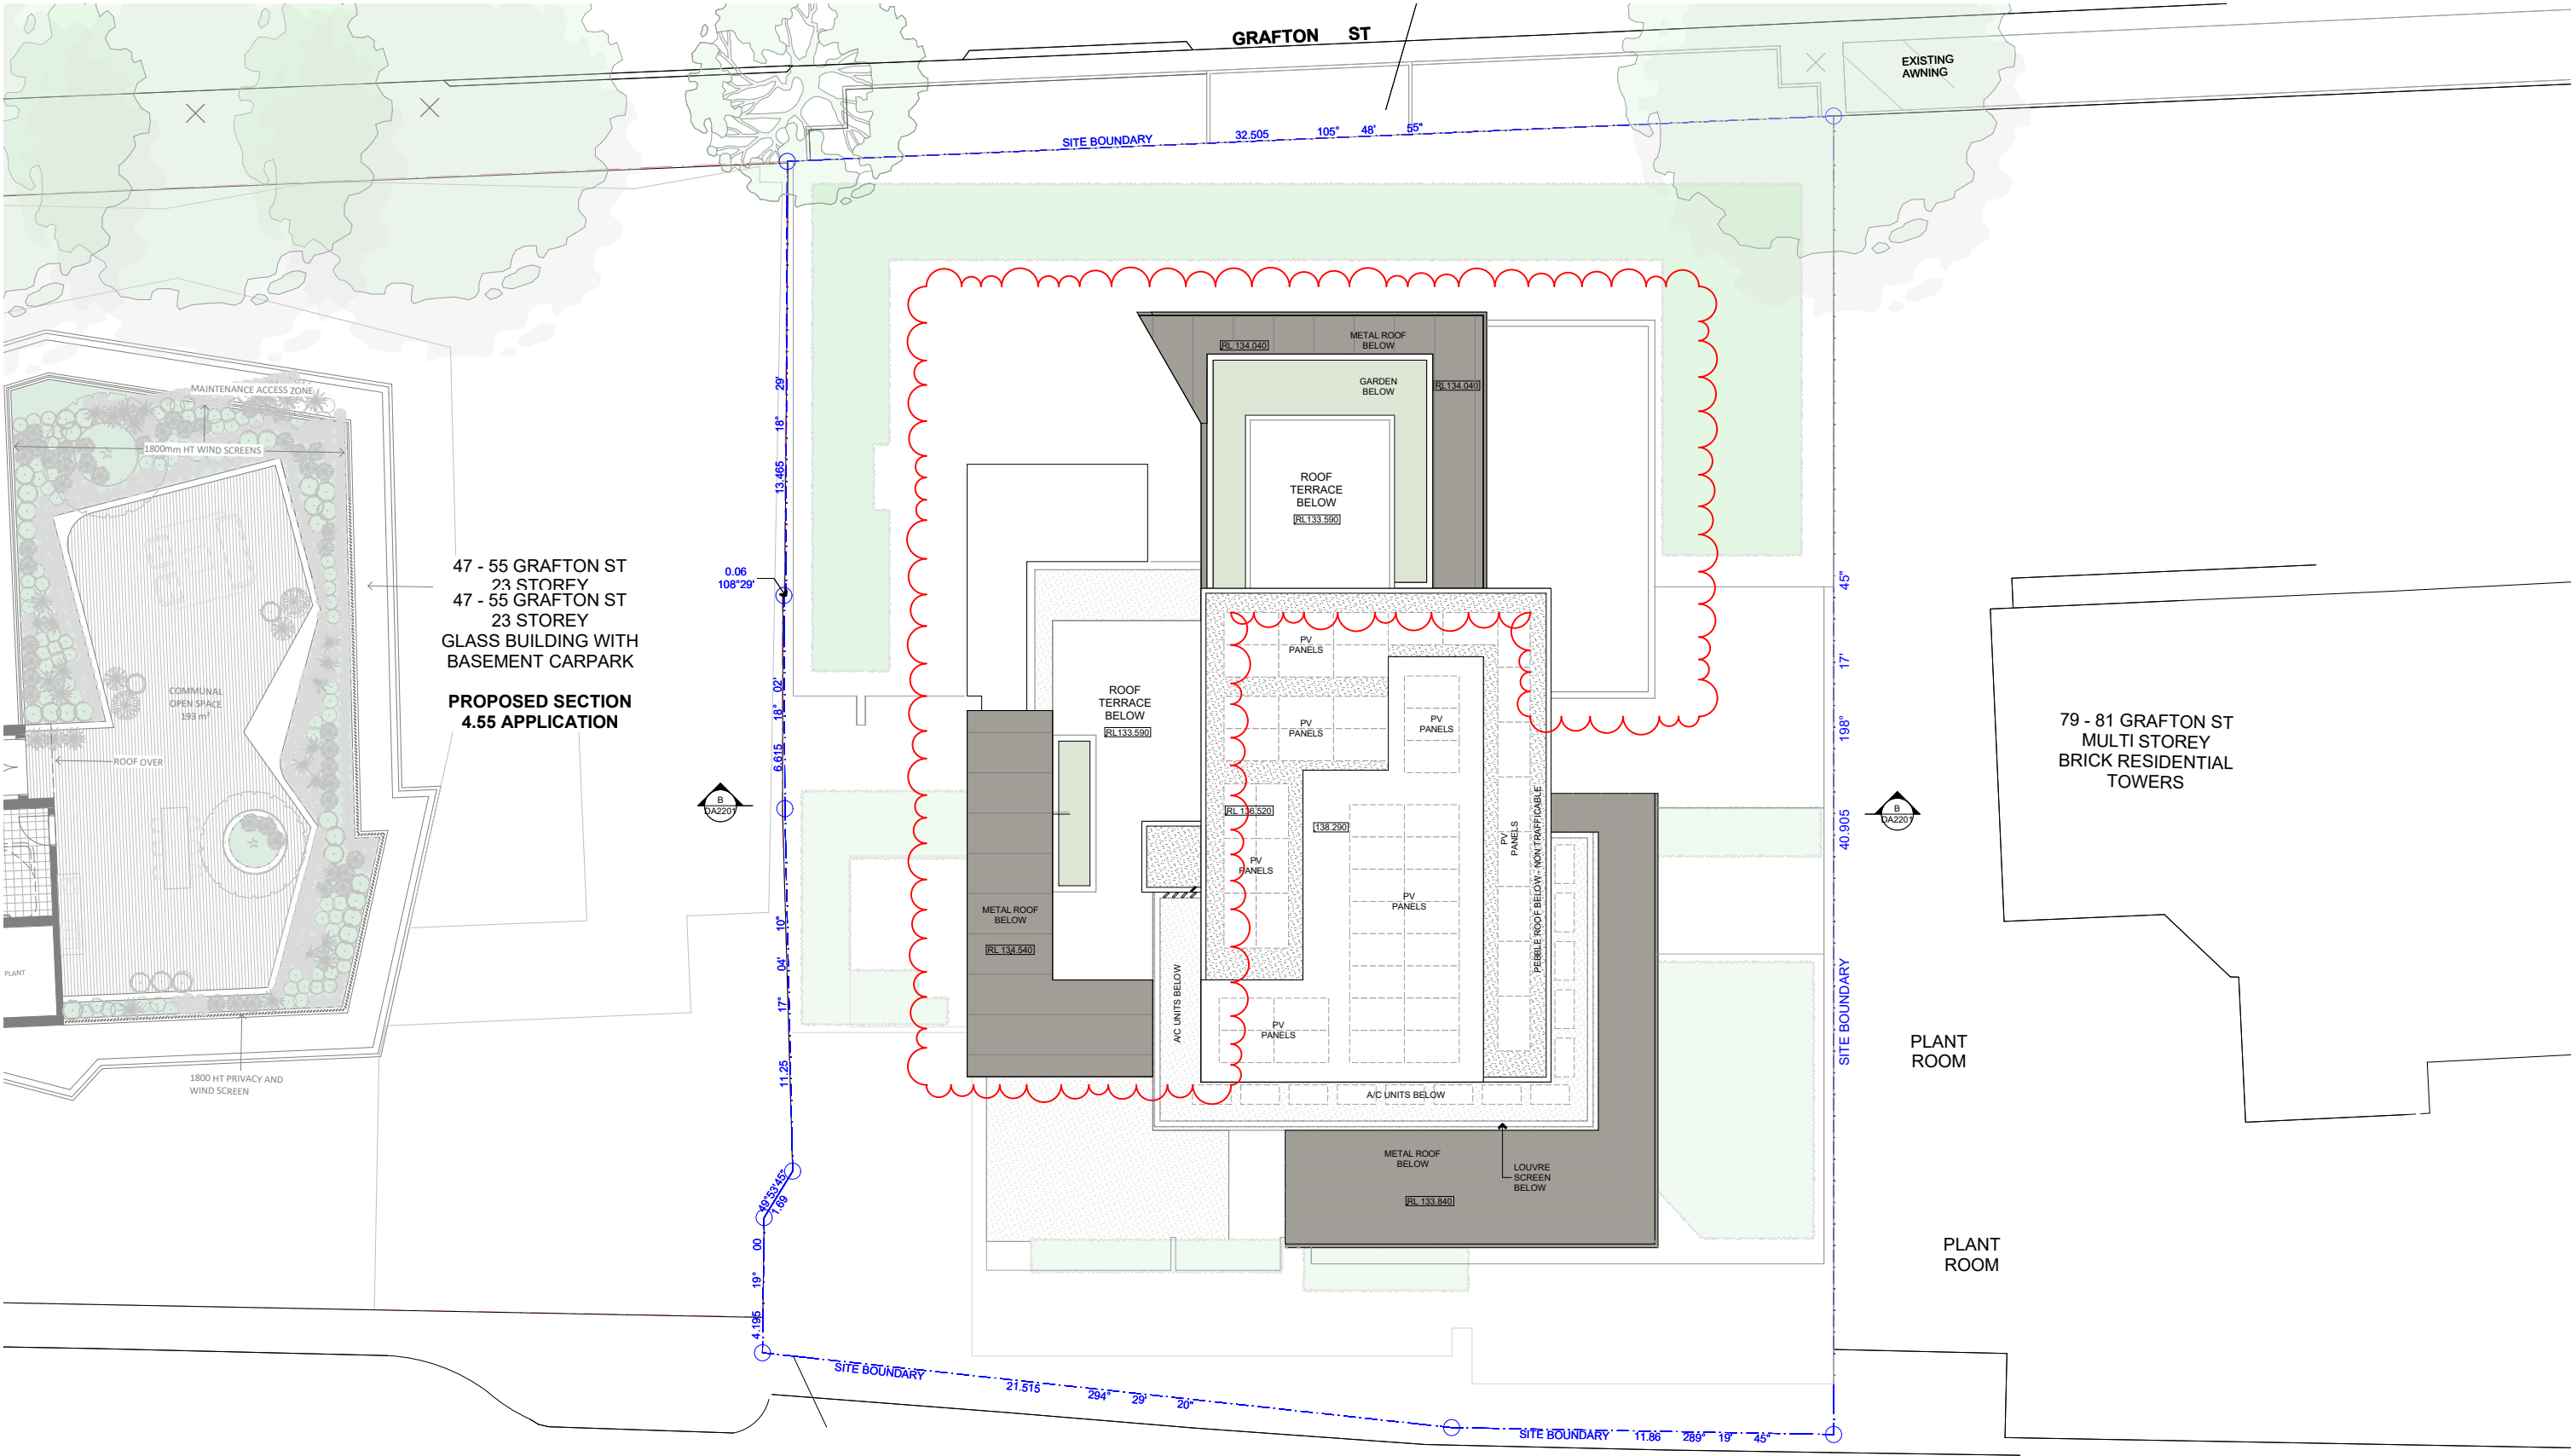

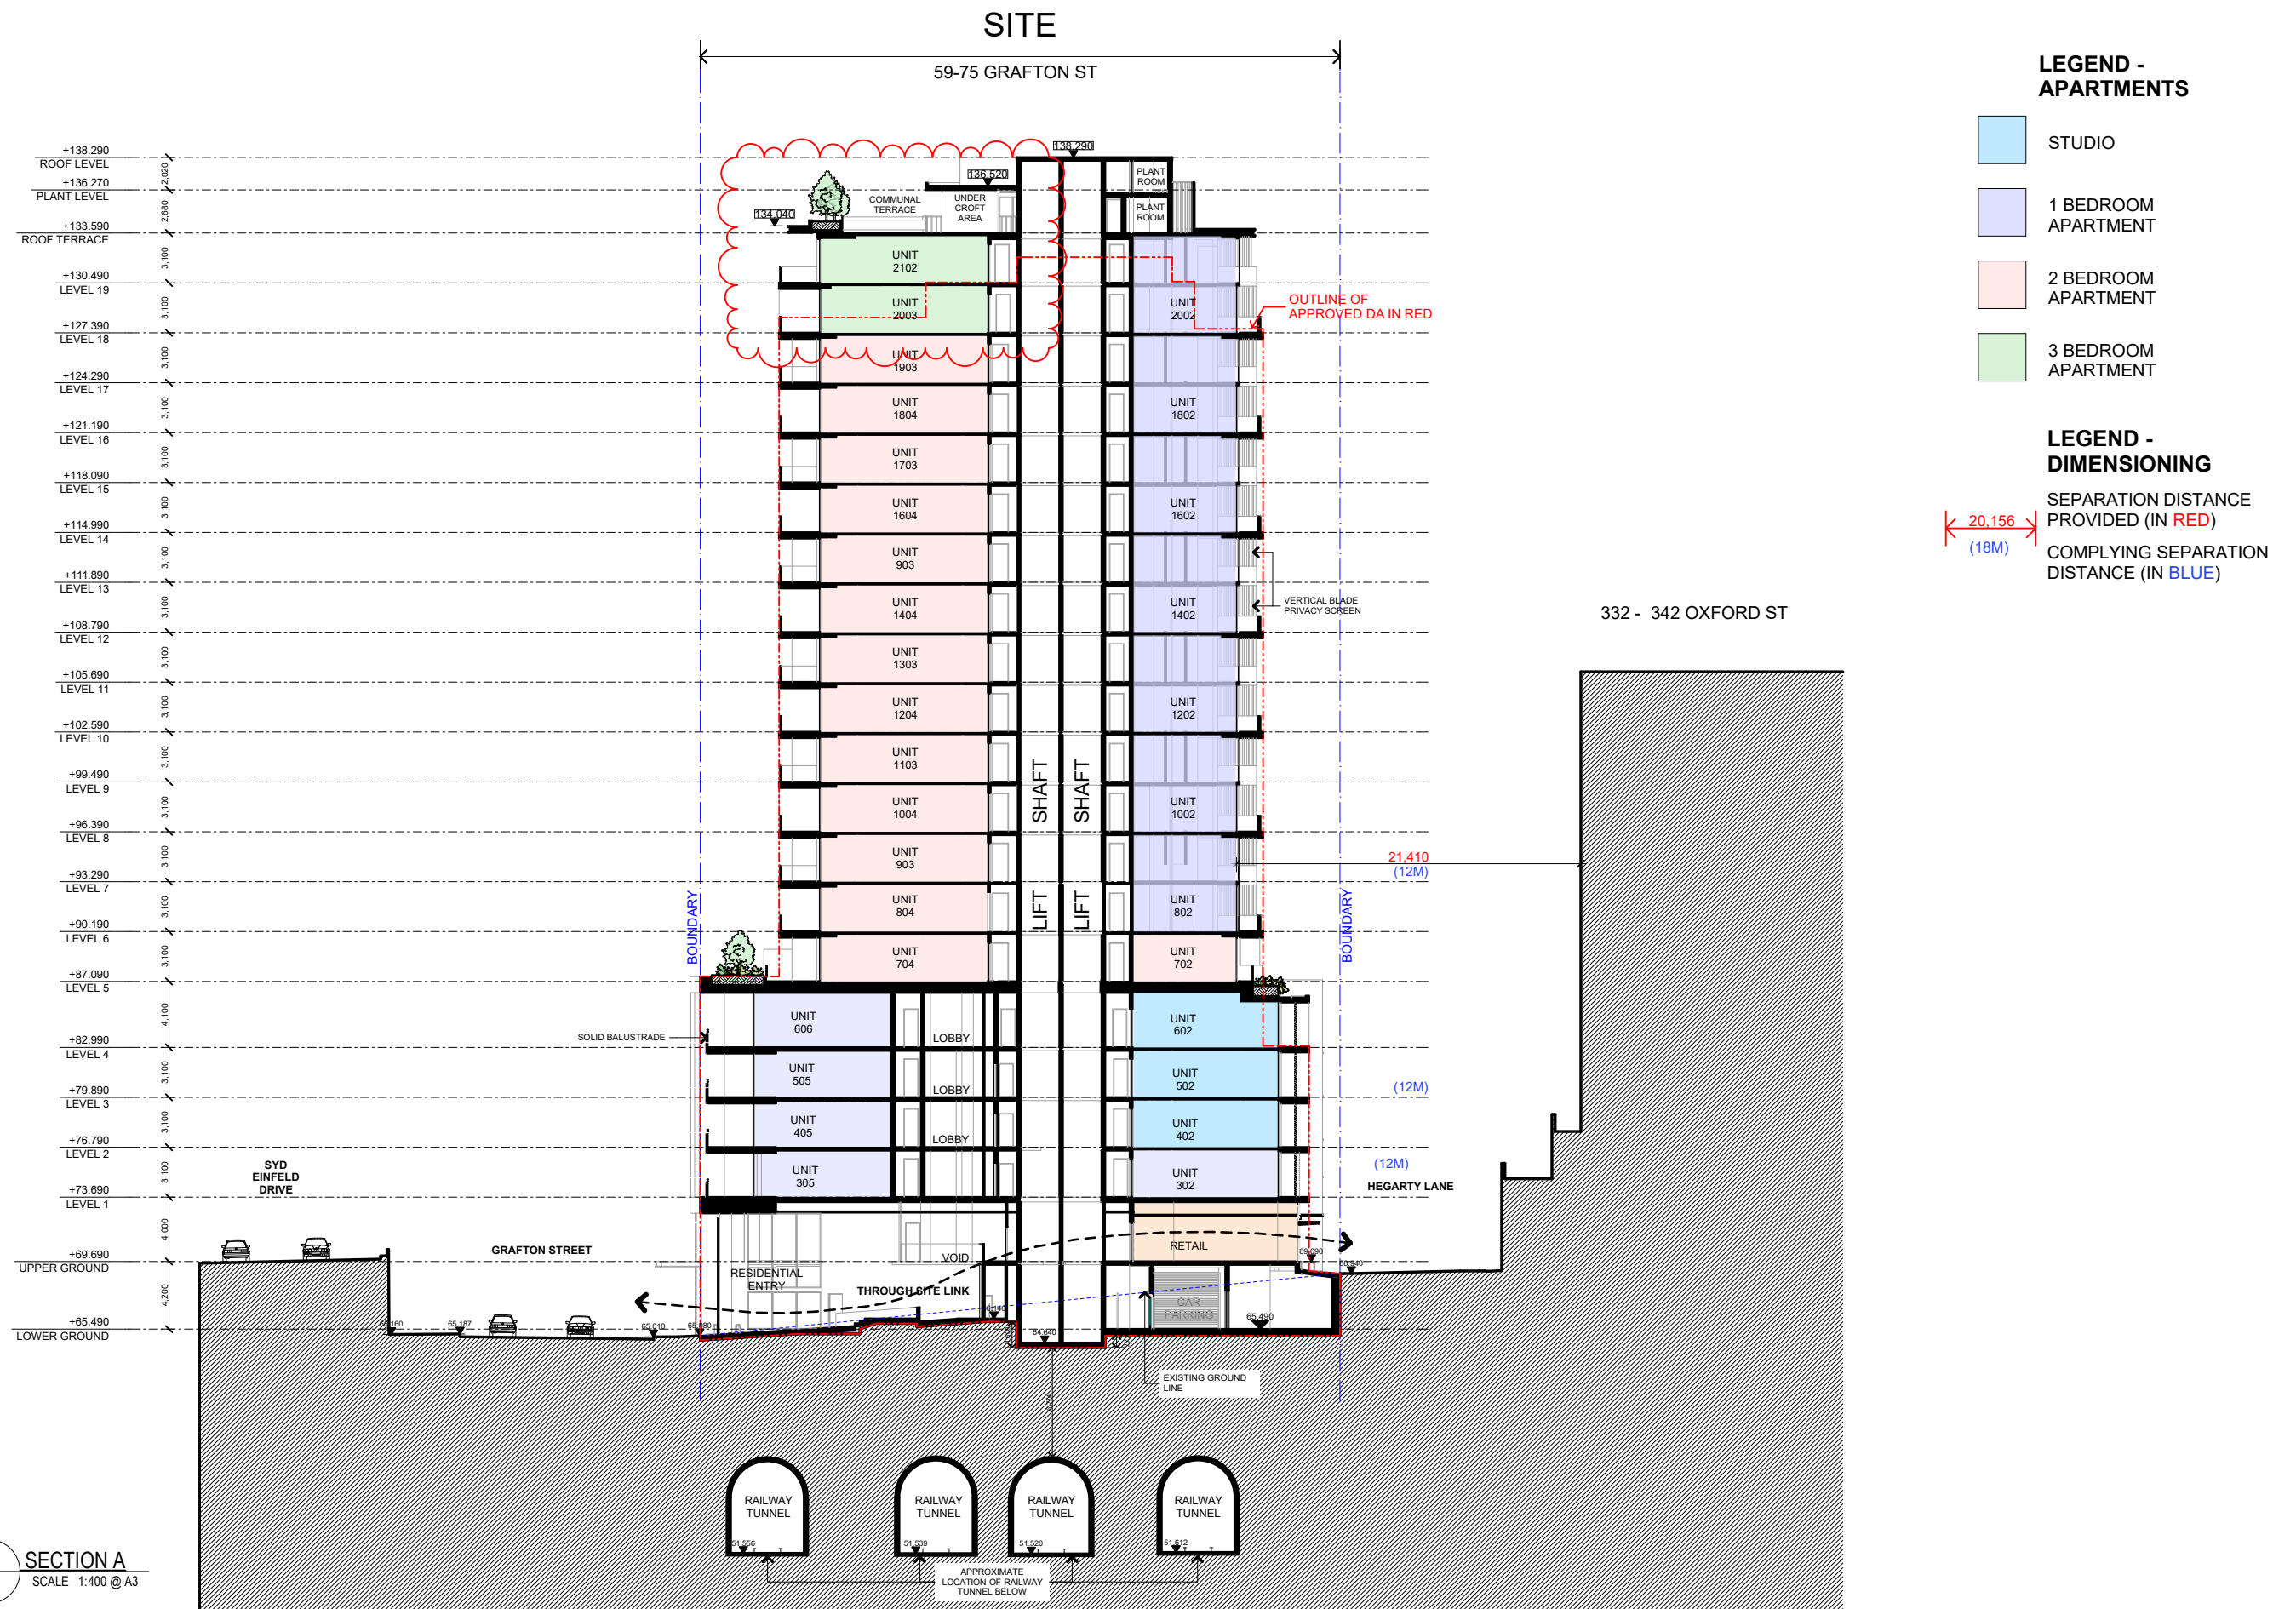


COTTEEPARKER

SYDNEY

T 61 2 9366 1133

COTTEE PARKER ARCHITECTS PTY LTD
ABN 77 010 924 106

COTTEEPARKER.COM.AU

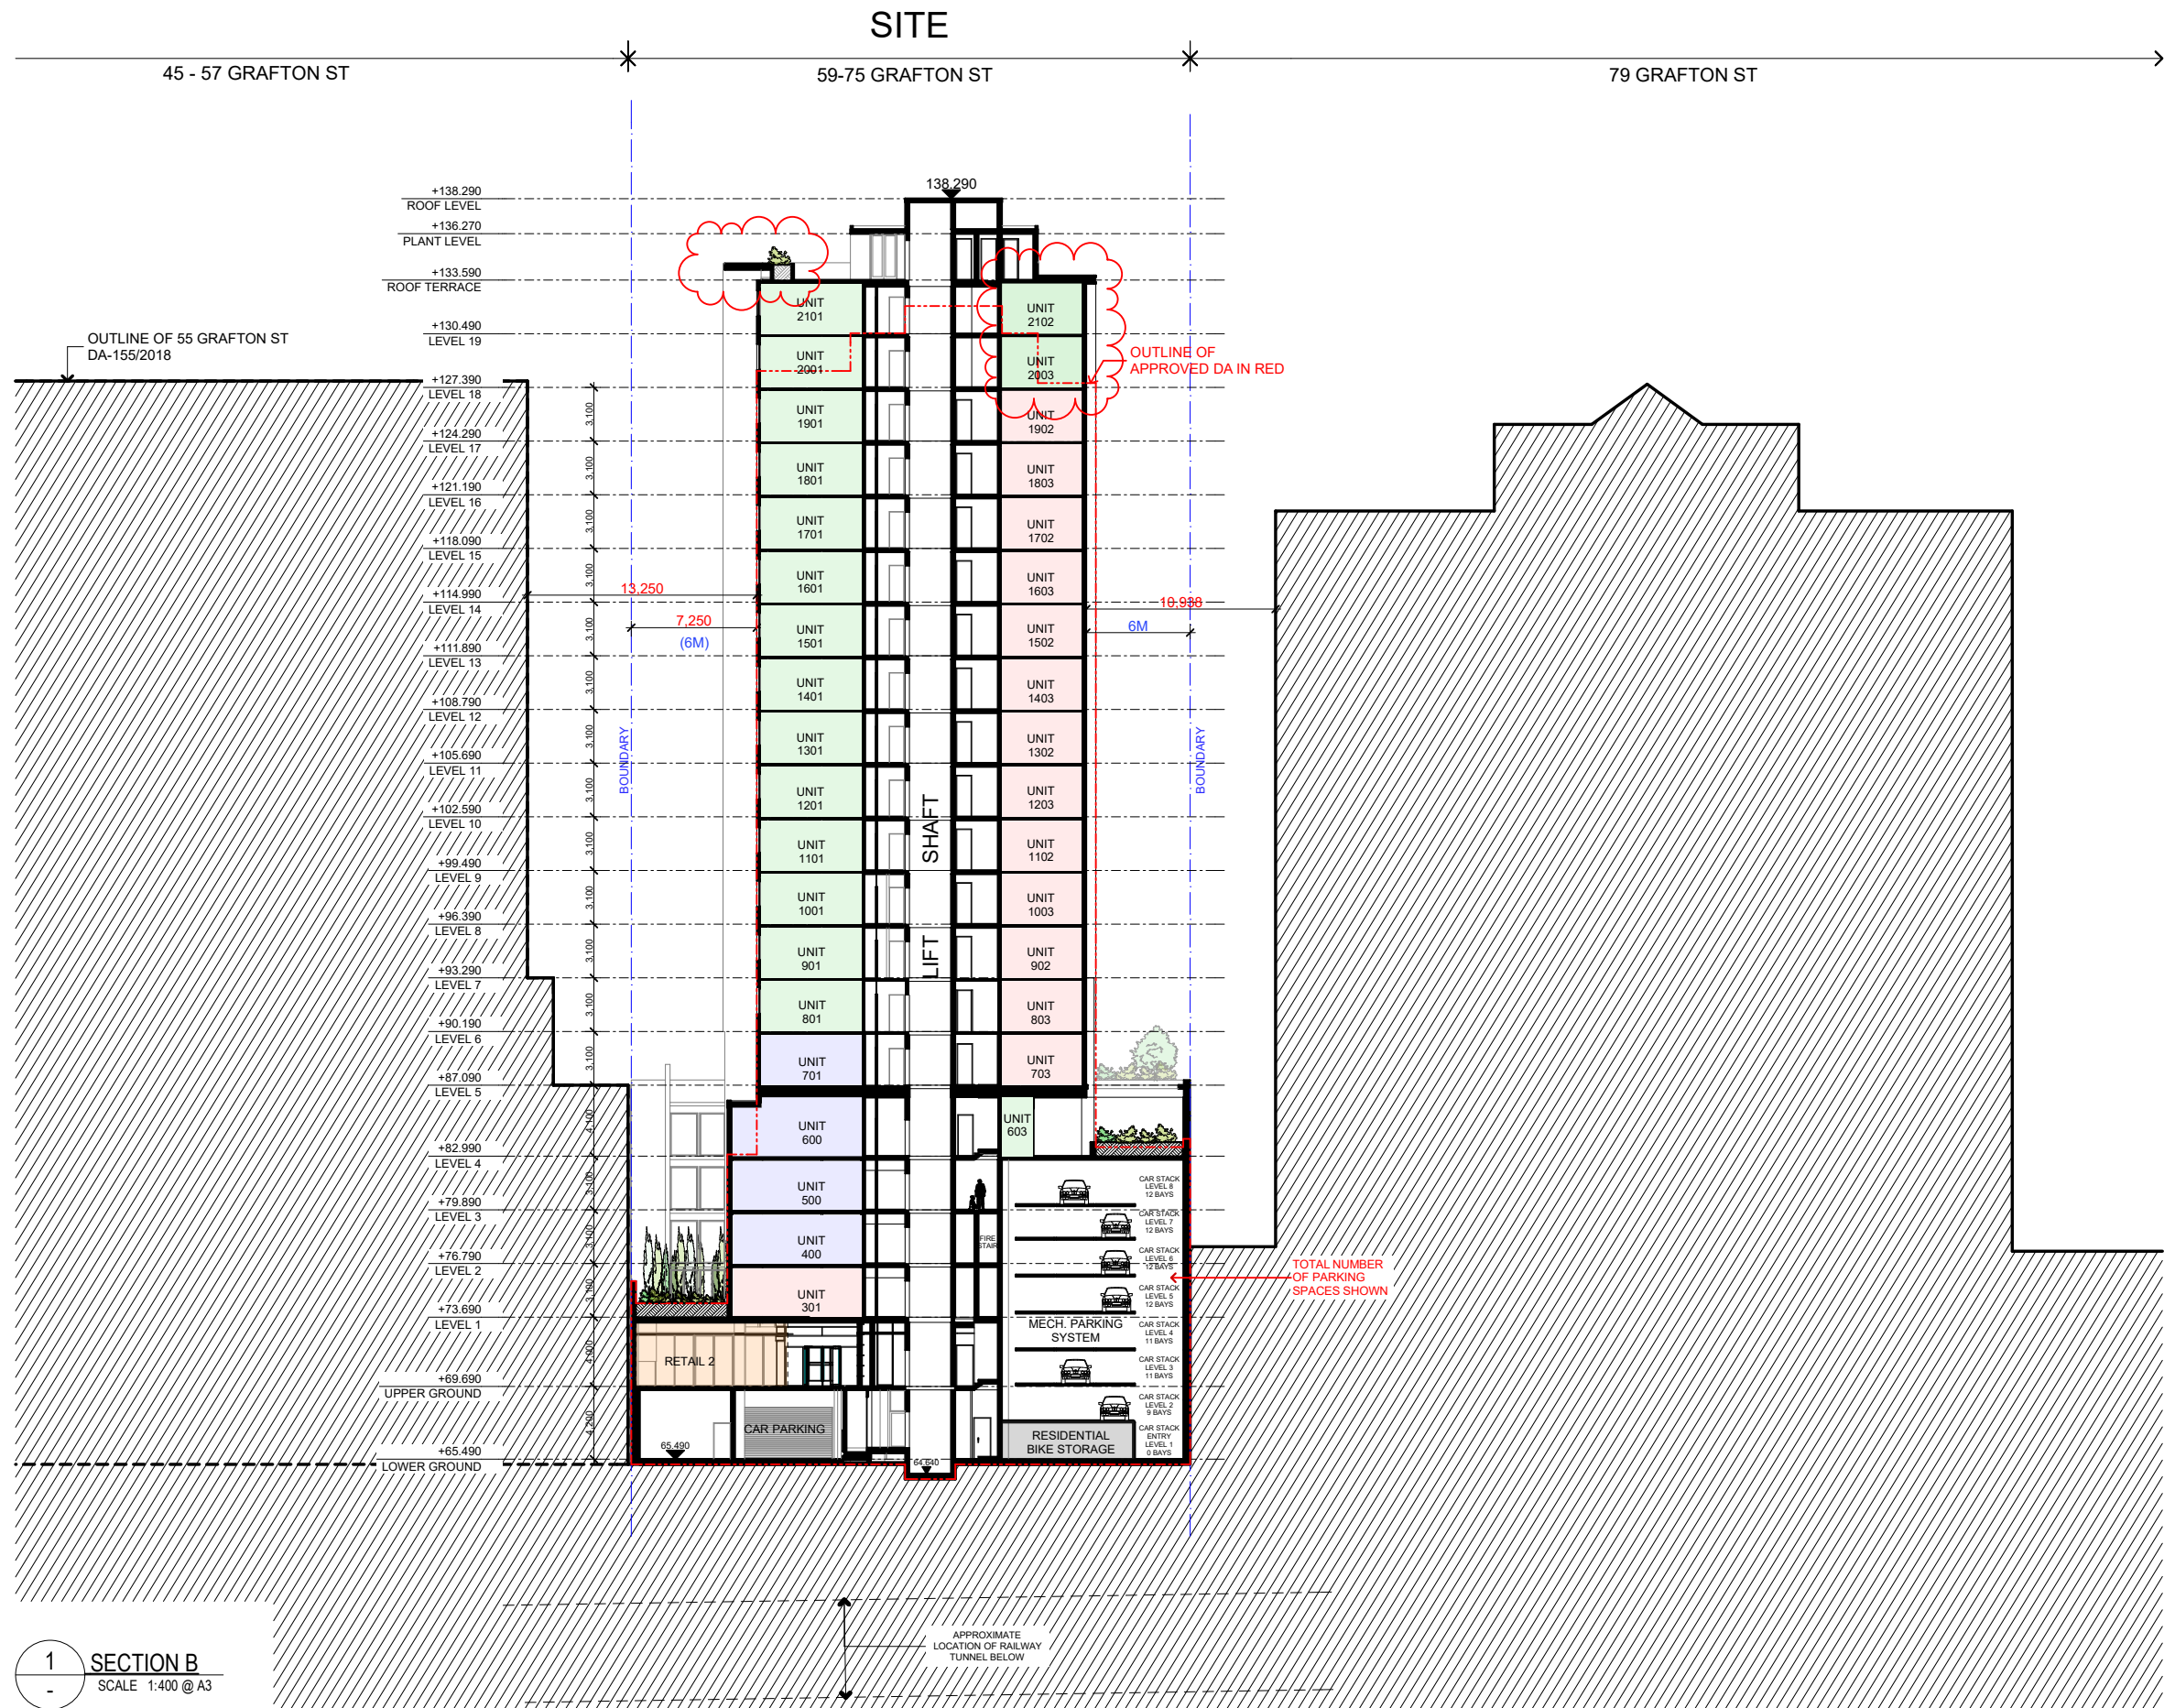

LEGEND - APARTMENTS

- 1 BEDROOM APARTMENT
- 2 BEDROOM APARTMENT
- 3 BEDROOM APARTMENT

LEGEND - DIMENSIONING

- SEPARATION DISTANCE PROVIDED (IN RED)
- COMPLYING SEPARATION DISTANCE (IN BLUE)

COTTEEPARKER

SYDNEY
T 61 2 9366 1133
COTTEE PARKER ARCHITECTS PTY LTD
ABN 77 010 924 106
COTTEEPARKER.COM.AU

59- 75 Grafton Street Mixed-Use Development

59-75 GRAFTON STREET, BONDI JUNCTION

CLIENT - CLYGEN

TITLE

SECTION B

I SECTION455 ADDENDUM

10/02/2021

ISSUE PURPOSE
SECTION 4.55


DATE

JOB No
5069

DWG No
DA2201

ISSUE
I

DATE
20/11/2020

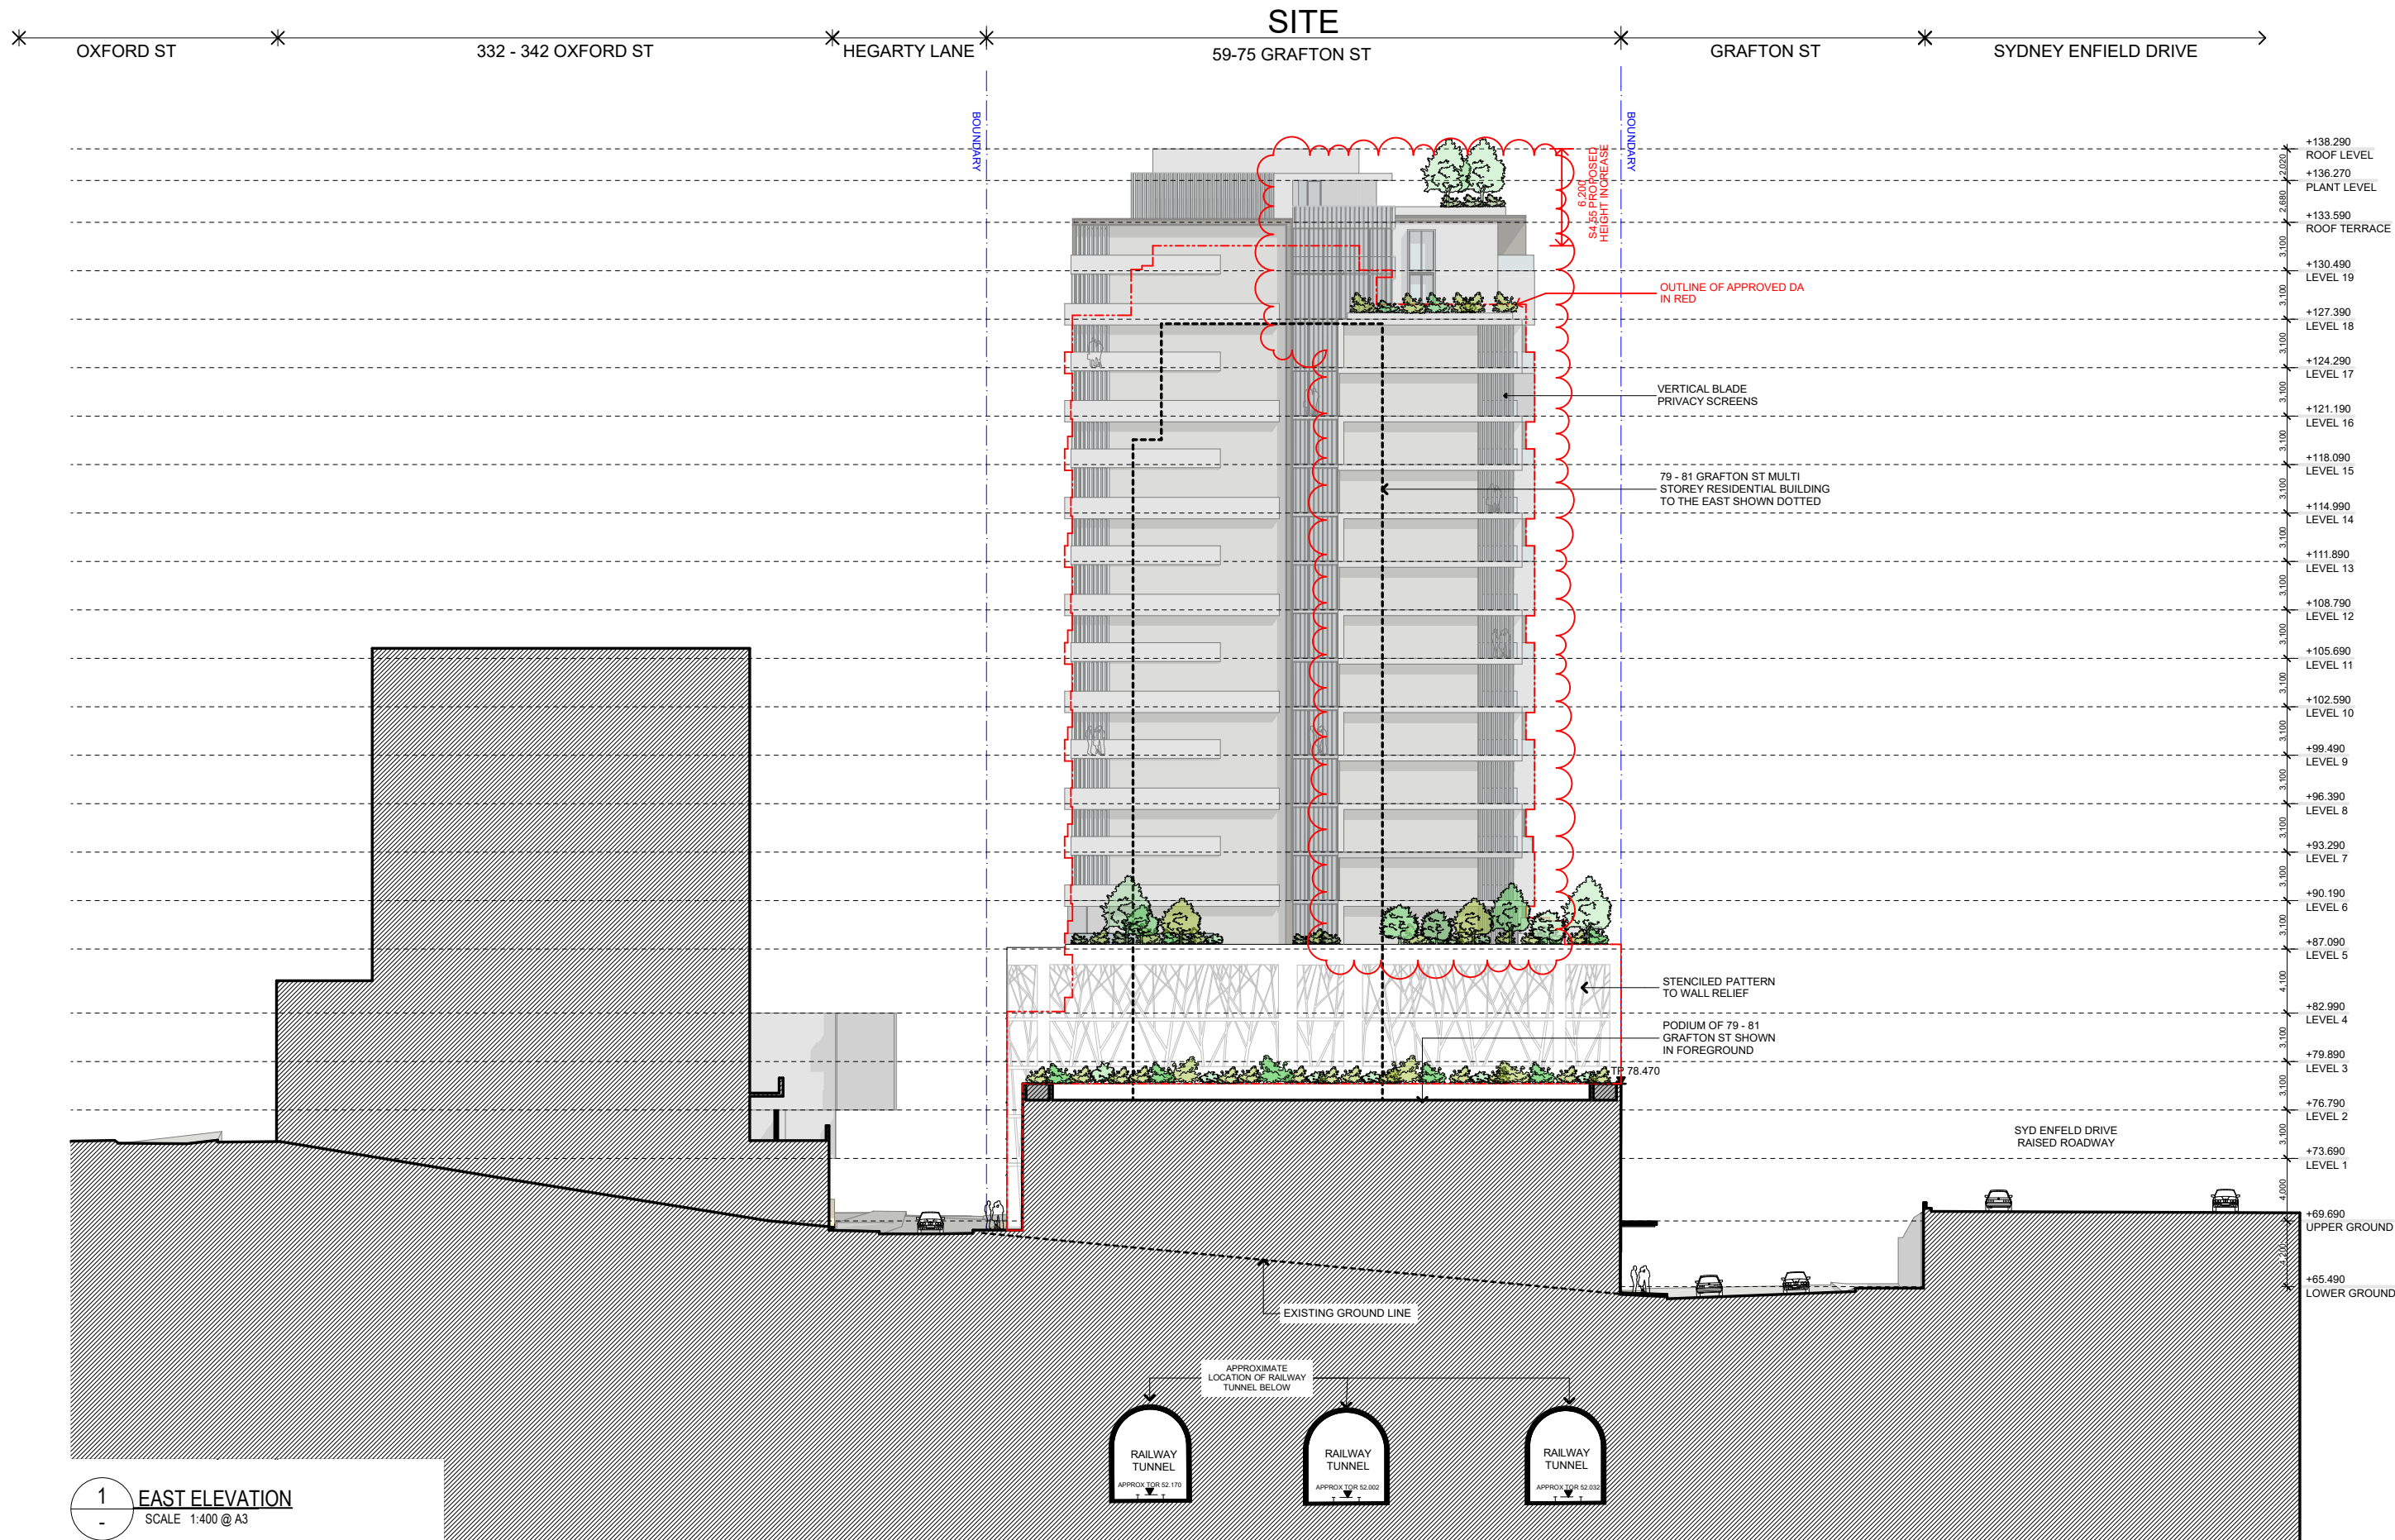


COTTEEPARKER

SYDNEY
T 61 2 9366 1133
COTTEE PARKER ARCHITECTS PTY LTD
ABN 77 010 924 106
COTTEEPARKER.COM.AU

0 4 8 12 16 20 SCALE 1:400 @ A3

59- 75 Grafton Street Mixed-Use Development
59-75 GRAFTON STREET, BONDI JUNCTION
CLIENT - CLYGEN
TITLE

H	SECTION455 ADDENDUM	10/02/2021	JOB No	DWG No	ISSUE	DATE
ISSUE PURPOSE	SECTION 4.55		5069	DA2302	H	20/11/2020

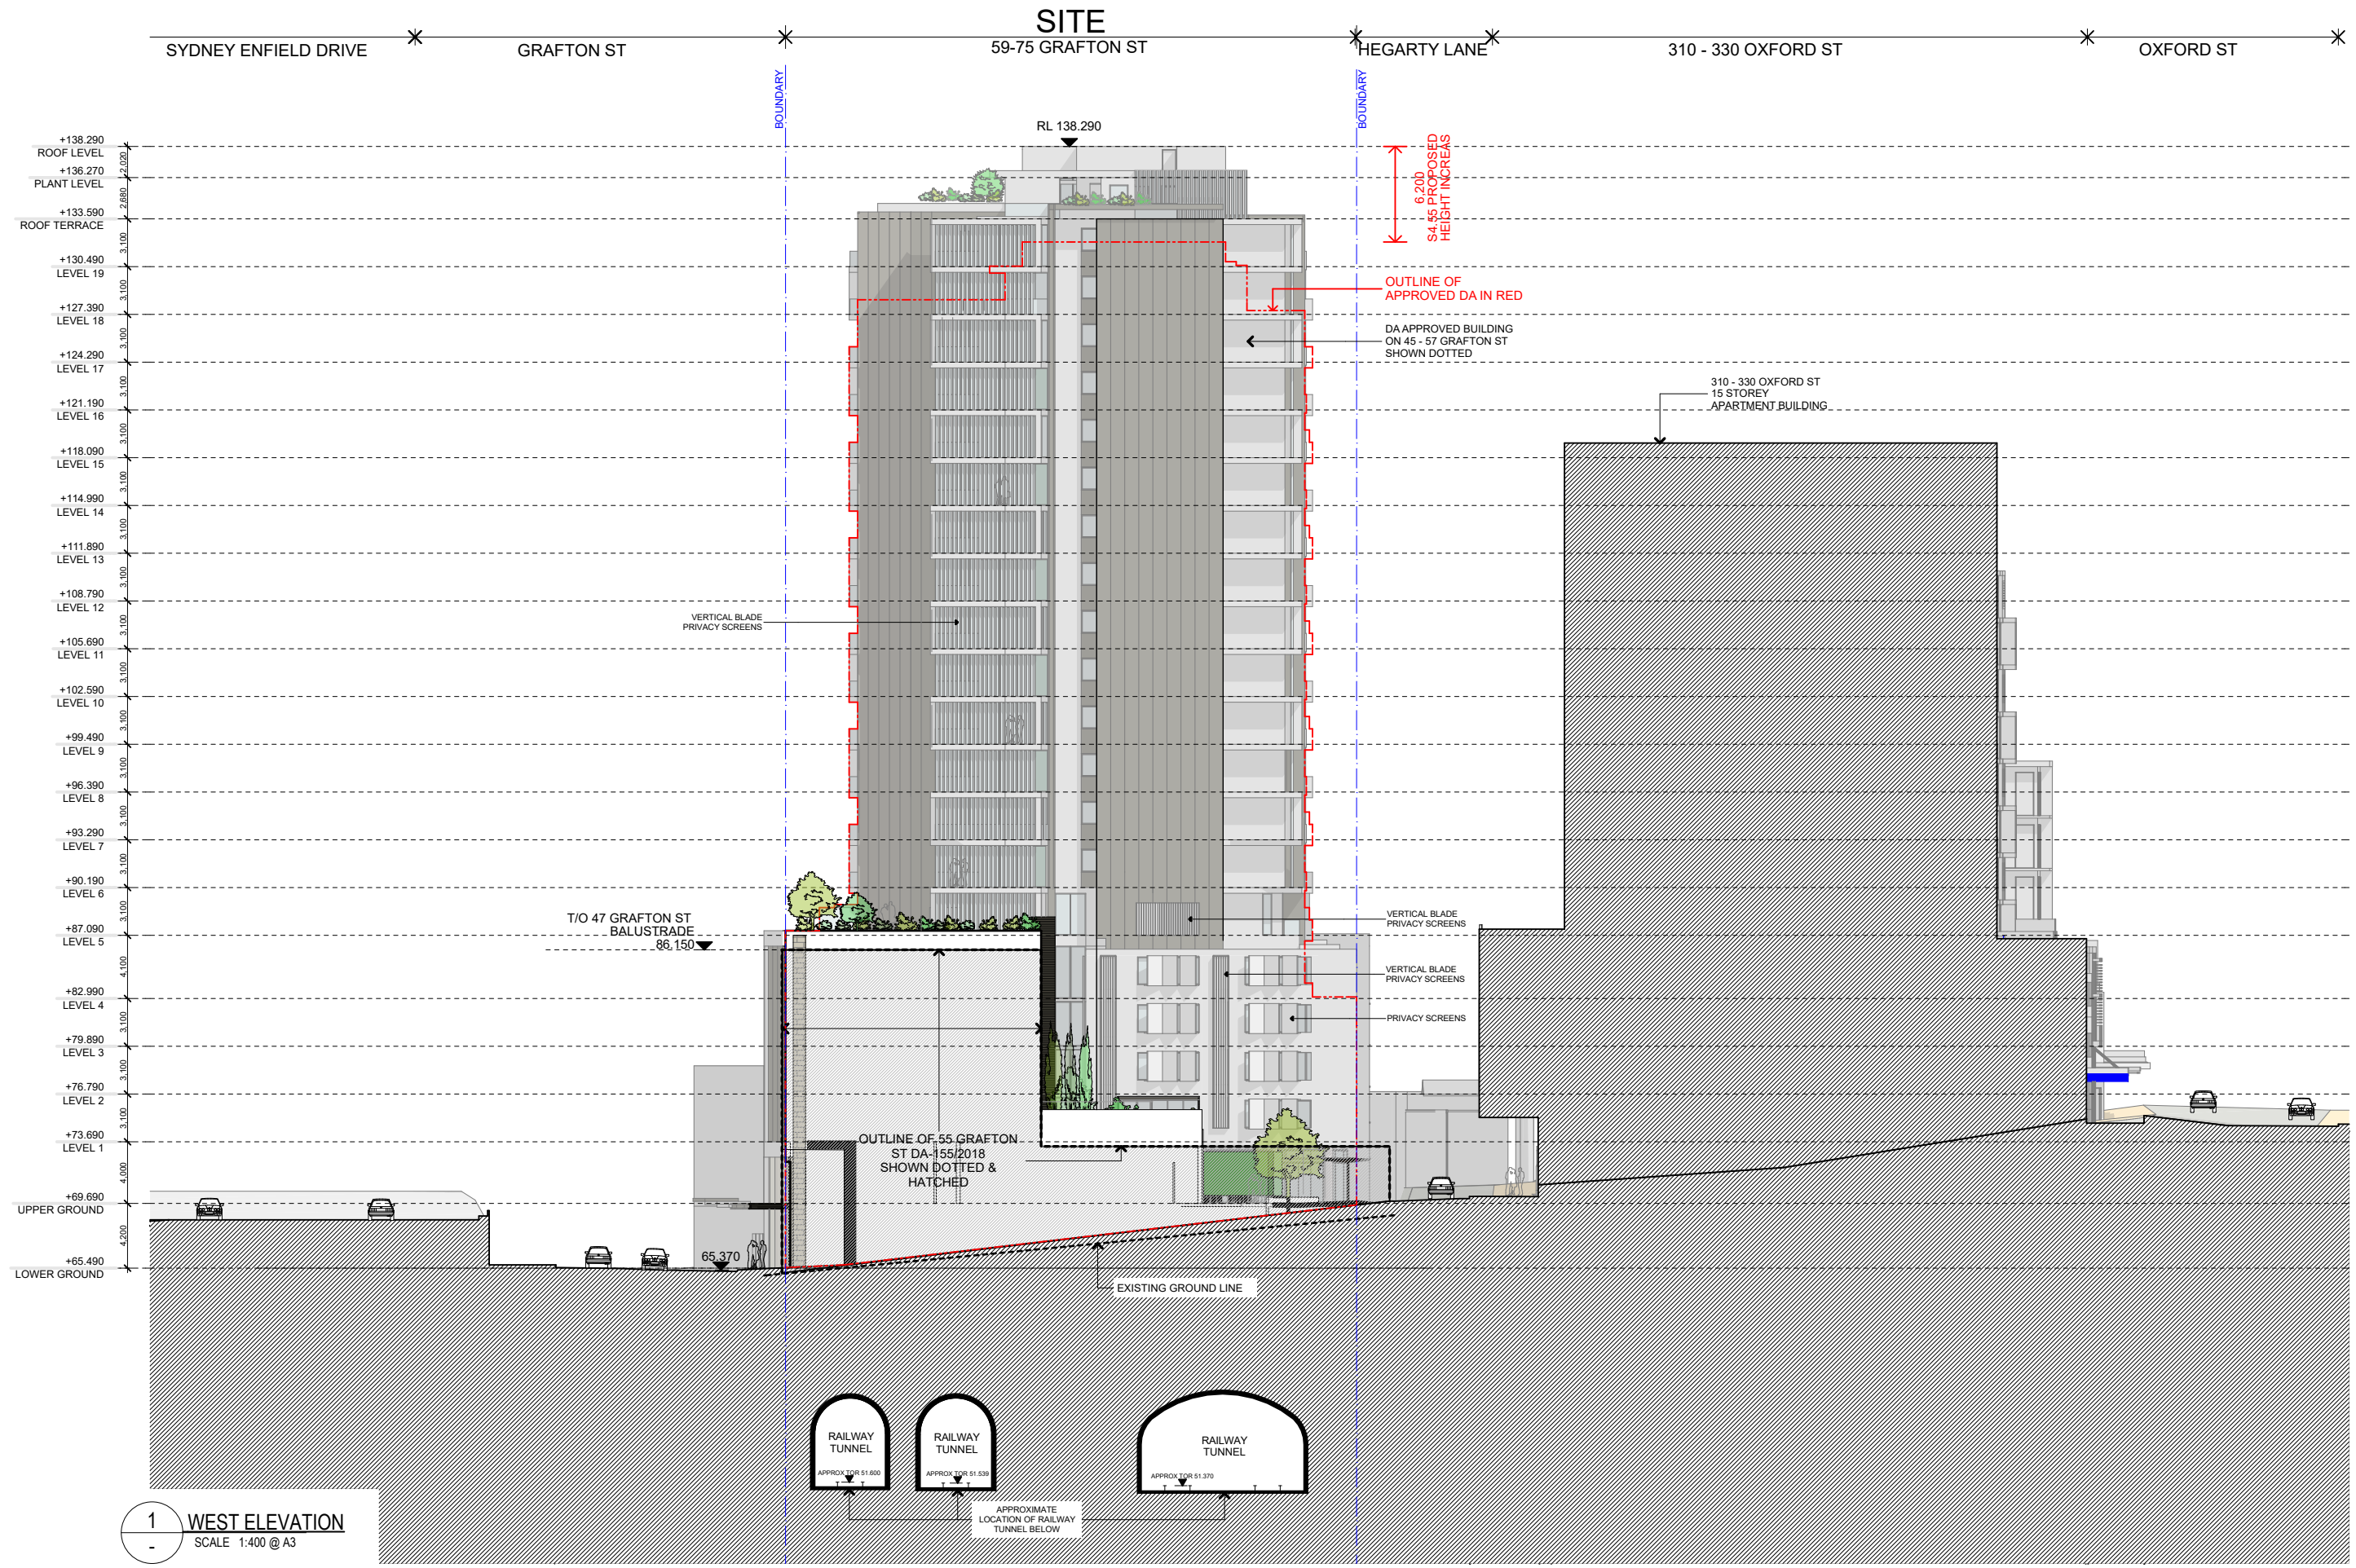

COTTEEPARKER

SYDNEY
T 61 2 9366 1133
COTTEE PARKER ARCHITECTS PTY LTD
ABN 77 010 924 106
COTTEEPARKER.COM.AU

59- 75 Grafton Street Mixed-Use Development

59-75 GRAFTON STREET, BONDI JUNCTION

CLIENT - CLYGEN

TITLE

WEST ELEVATION

H SECTION 4.55 ADDENDUM

10/02/2021

ISSUE PURPOSE
SECTION 4.55


DATE

JOB No
5069


DWG No
DA2303

ISSUE
H


DATE
11/02/2021

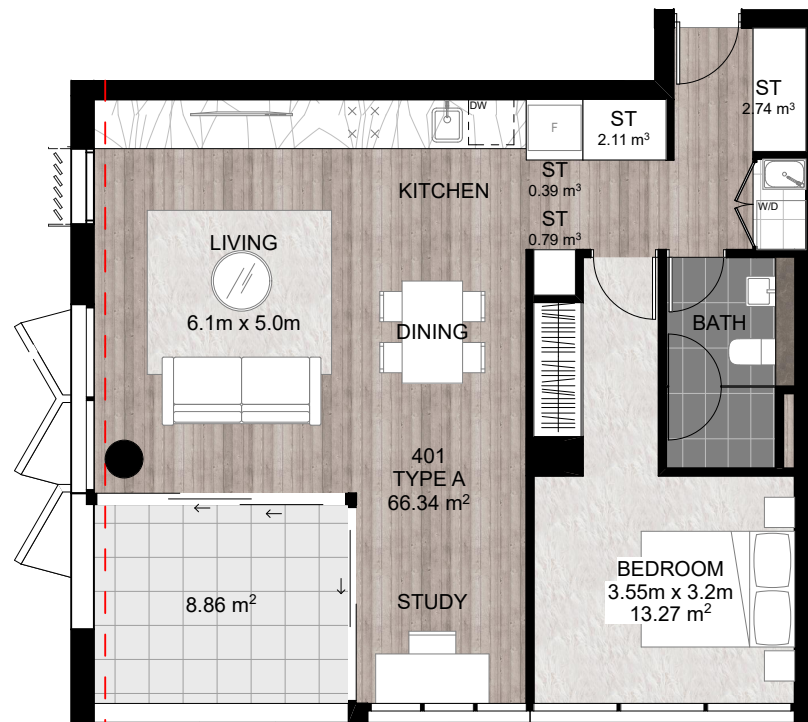


1 BEDROOM
TYPE A
TOTAL STORAGE: 6.03 m3

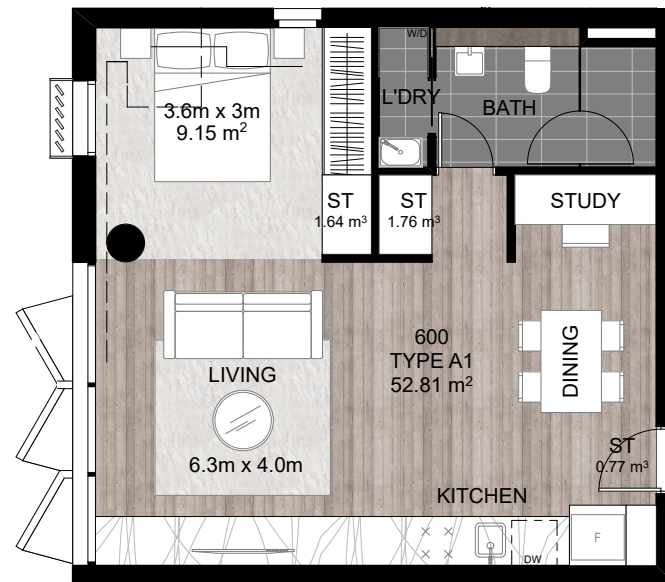

STUDIO
TYPE A1
TOTAL STORAGE: 4.17 m3

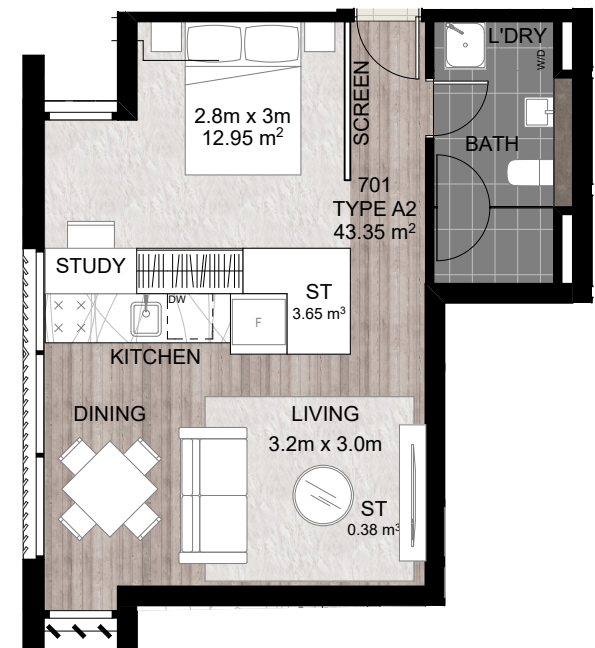

STUDIO
TYPE A2
TOTAL STORAGE: 4.03 m3

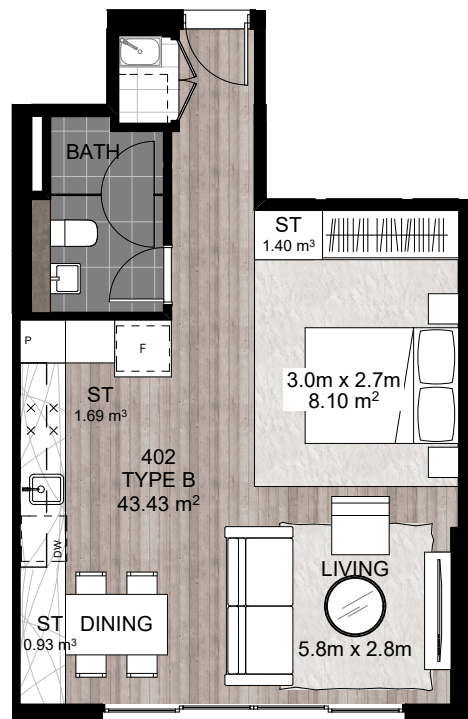

STUDIO
TYPE B
TOTAL STORAGE: 4.1 m3



1 BEDROOM
TYPE B1
TOTAL STORAGE: 3.5 m3

COTTEEPARKER

SYDNEY
T 61 2 9366 1133
COTTEE PARKER ARCHITECTS PTY LTD
ABN 77 010 924 106
COTTEEPARKER.COM.AU



59- 75 Grafton Street Mixed-Use Development

59-75 GRAFTON STREET, BONDI JUNCTION

CLIENT - CLYGEN

TITLE

UNIT TYPE PLANS (PODIUM)

H SECTION 4.55

13/08/2020

ISSUE PURPOSE

DATE

JOB No

DWG No

ISSUE

DATE


SECTION 4.55

5069

DA2402

H

13/08/2020

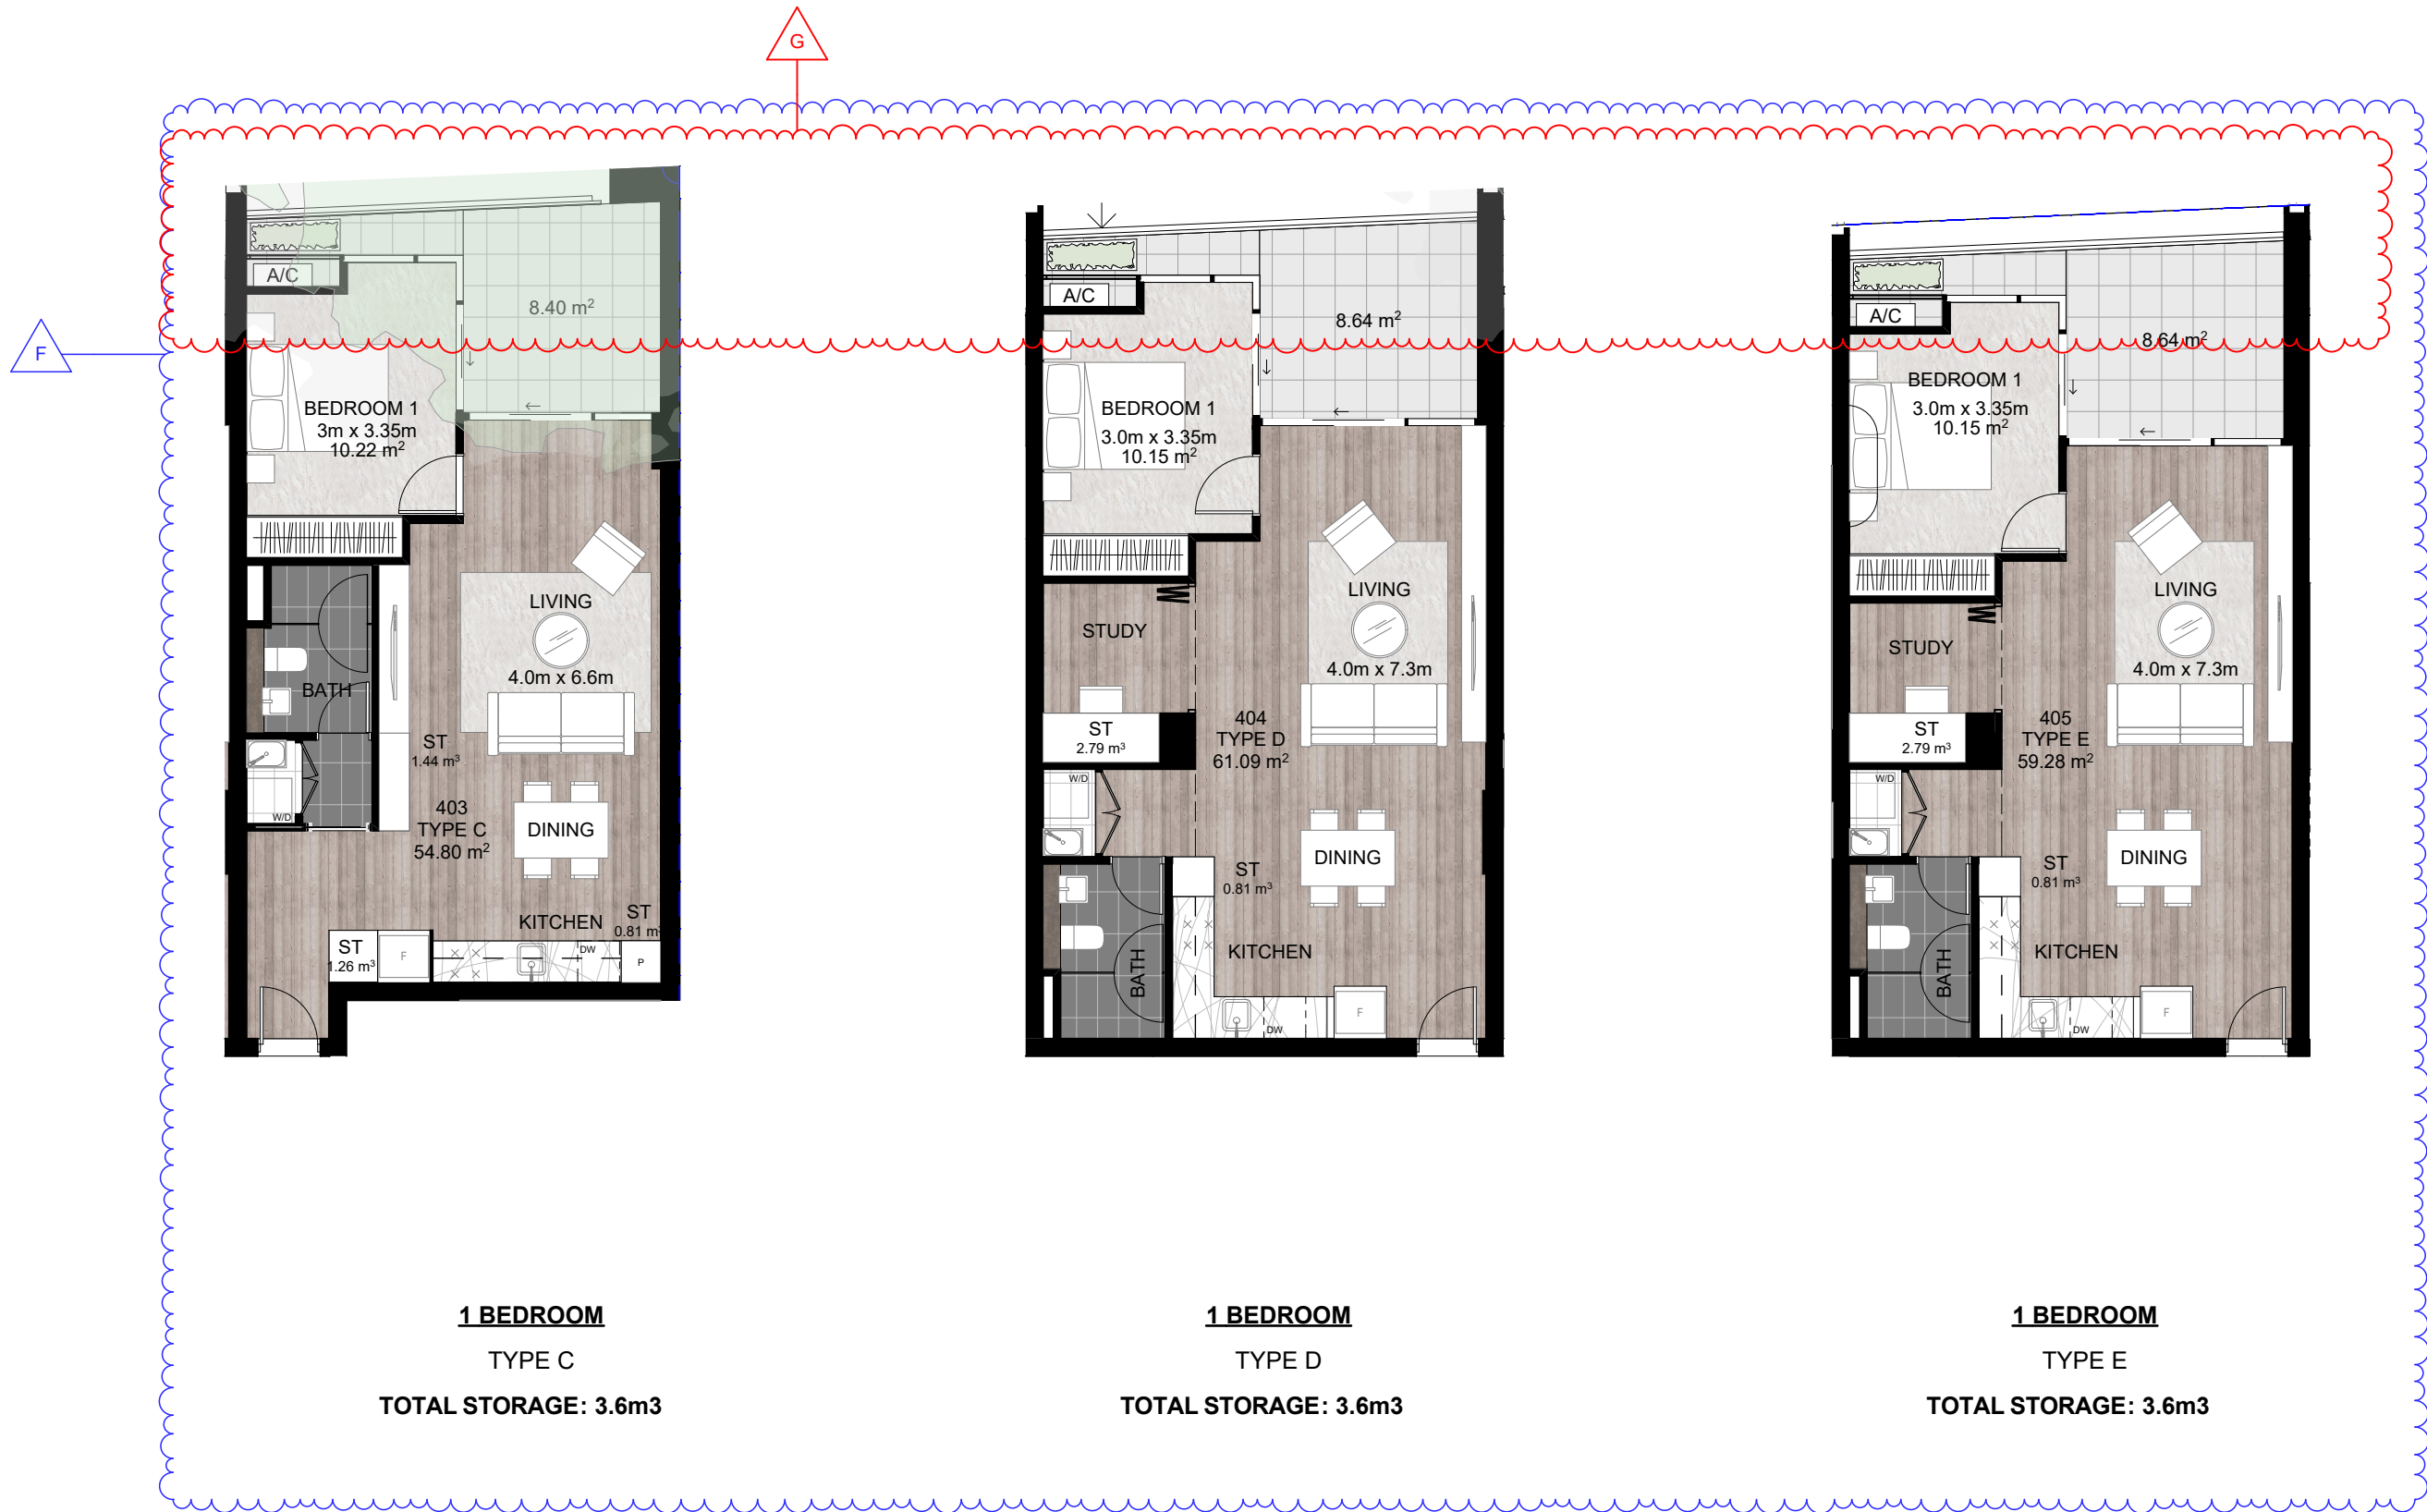

COTTEEPARKER

SYDNEY
T 61 2 9366 1133
COTTEE PARKER ARCHITECTS PTY LTD
ABN 77 010 924 106
COTTEEPARKER.COM.AU



59- 75 Grafton Street Mixed-Use Development

59-75 GRAFTON STREET, BONDI JUNCTION


CLIENT - CLYGEN

TITLE


UNIT TYPE PLANS (PODIUM)

ISSUE	PURPOSE	DATE	JOB No	DWG No	ISSUE	DATE
F	SECTION 4.55	13/08/2020				
G	SECTION 4.55 ADDENDUM	20/11/2020				
	SECTION 4.55		5069	DA2403	G	20/11/2020

F

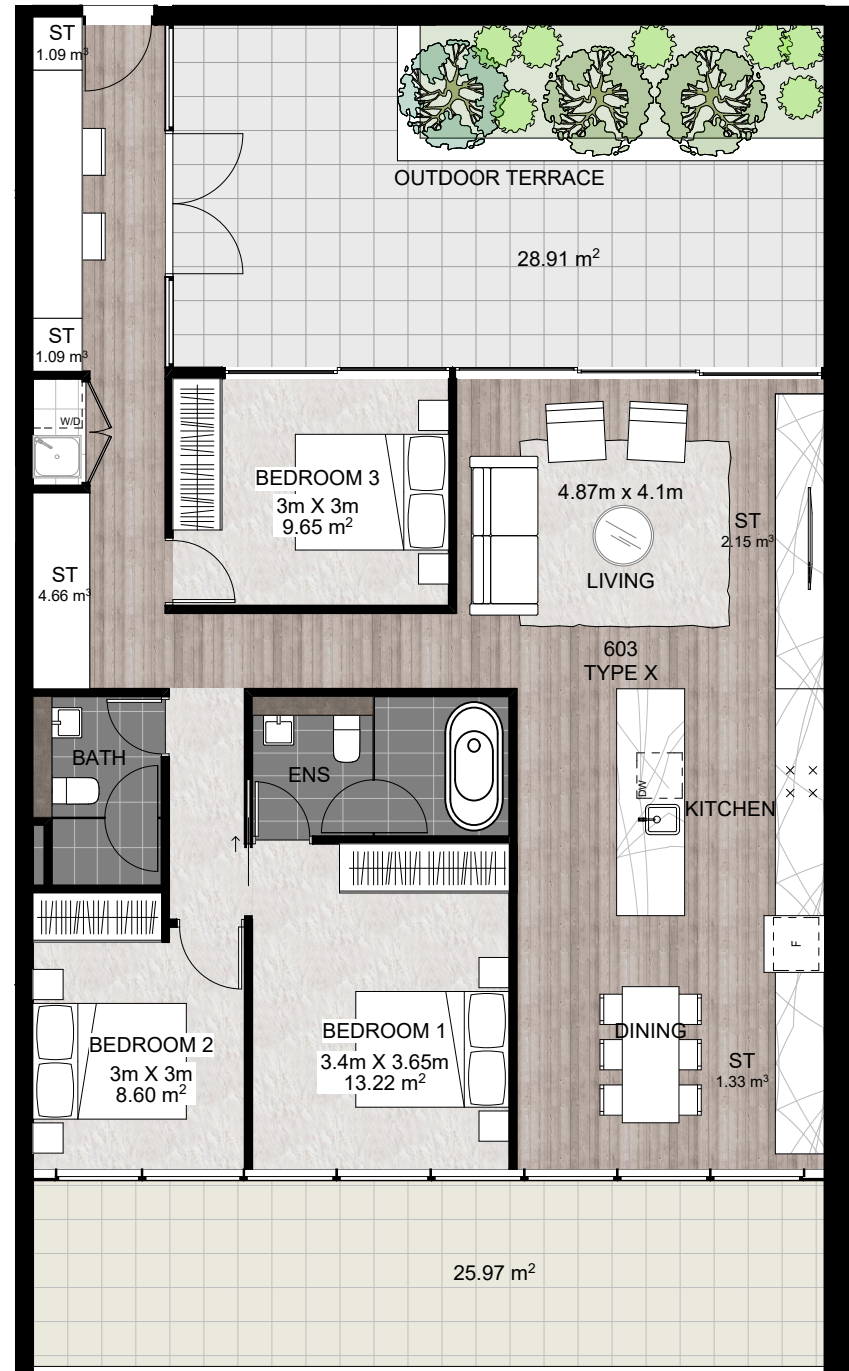

3 BEDROOM
TYPE X
TOTAL STORAGE: 10.32m³

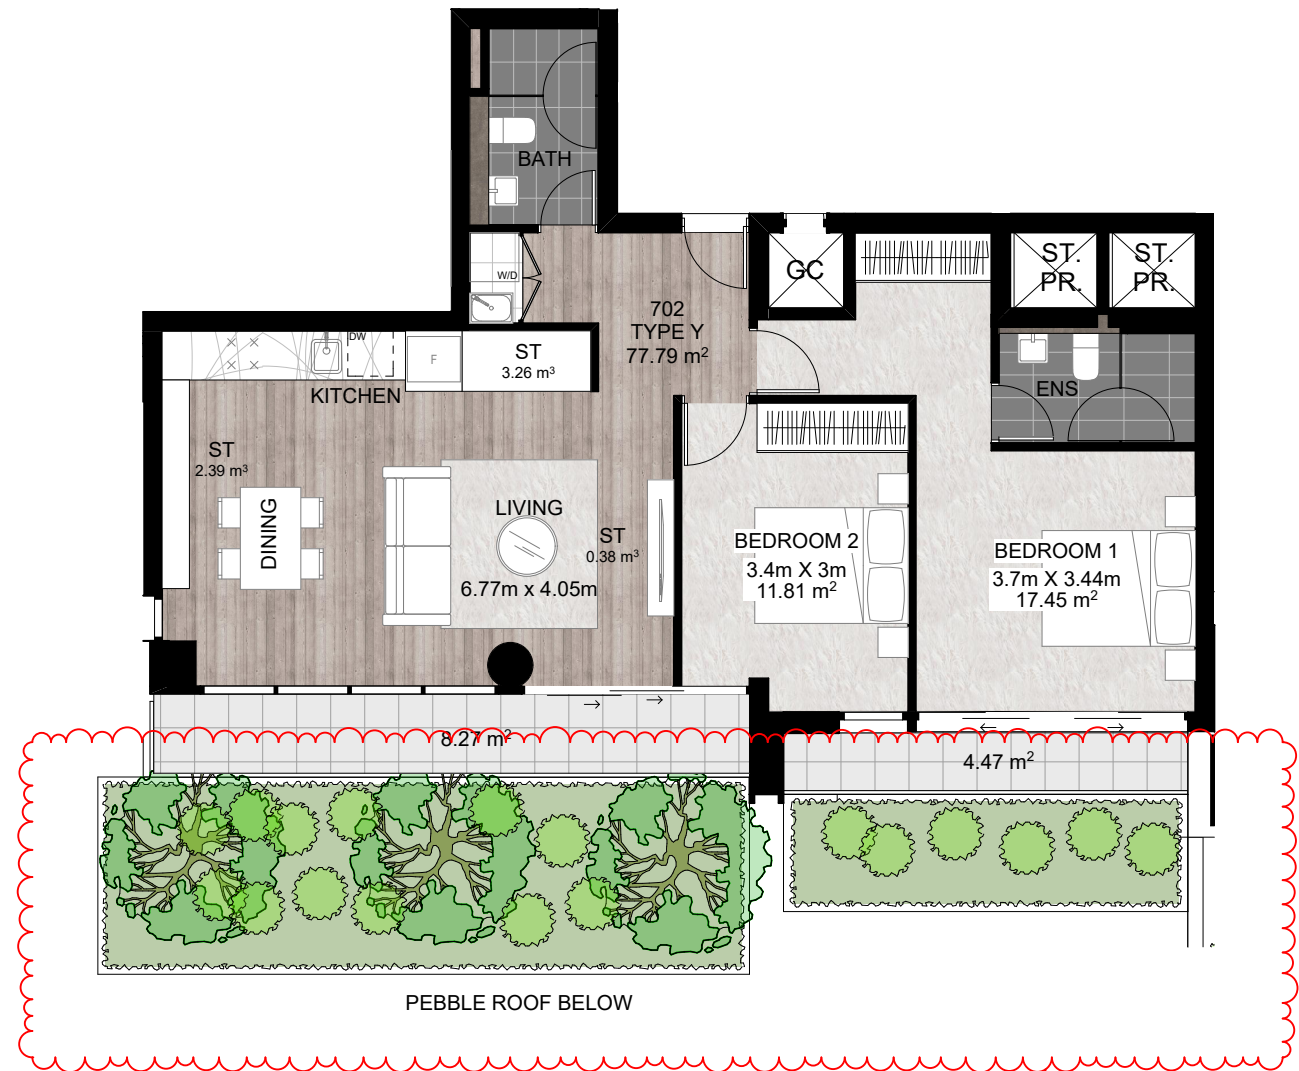

2 BEDROOM
TYPE Y
TOTAL STORAGE: 6.03 m³

G

COTTEEPARKER 

SYDNEY
T 61 2 9366 1133
COTTEE PARKER ARCHITECTS PTY LTD
ABN 77 010 924 106
COTTEEPARKER.COM.AU



59- 75 Grafton Street Mixed-Use Development

59-75 GRAFTON STREET, BONDI JUNCTION

CLIENT - CLYGEN

TITLE

UNIT TYPE PLANS (PODIUM)

F SECTION 4.55

13/08/2020

G SECTION 4.55 ADDENDUM

20/11/2020

ISSUE PURPOSE

DATE

JOB No

DWG No

ISSUE

DATE




SECTION 4.55

5069

DA2404

G

20/11/2020

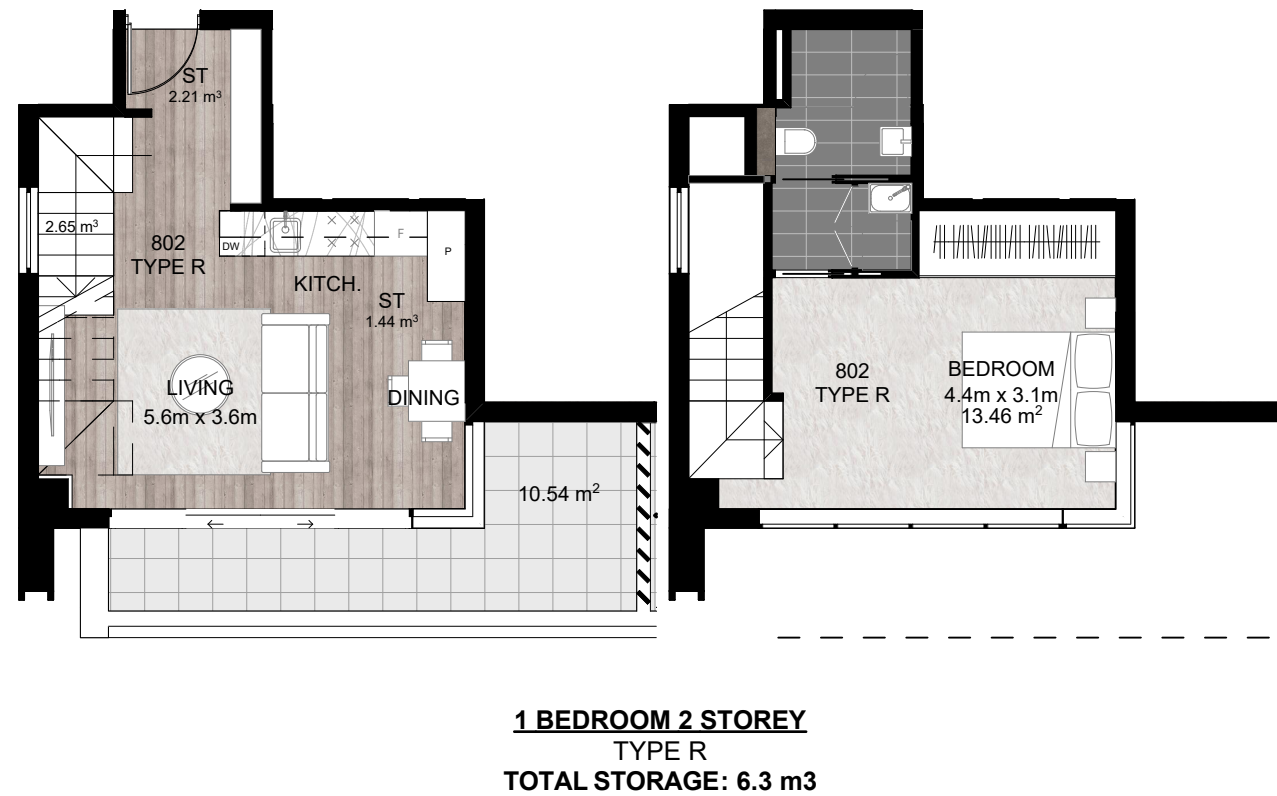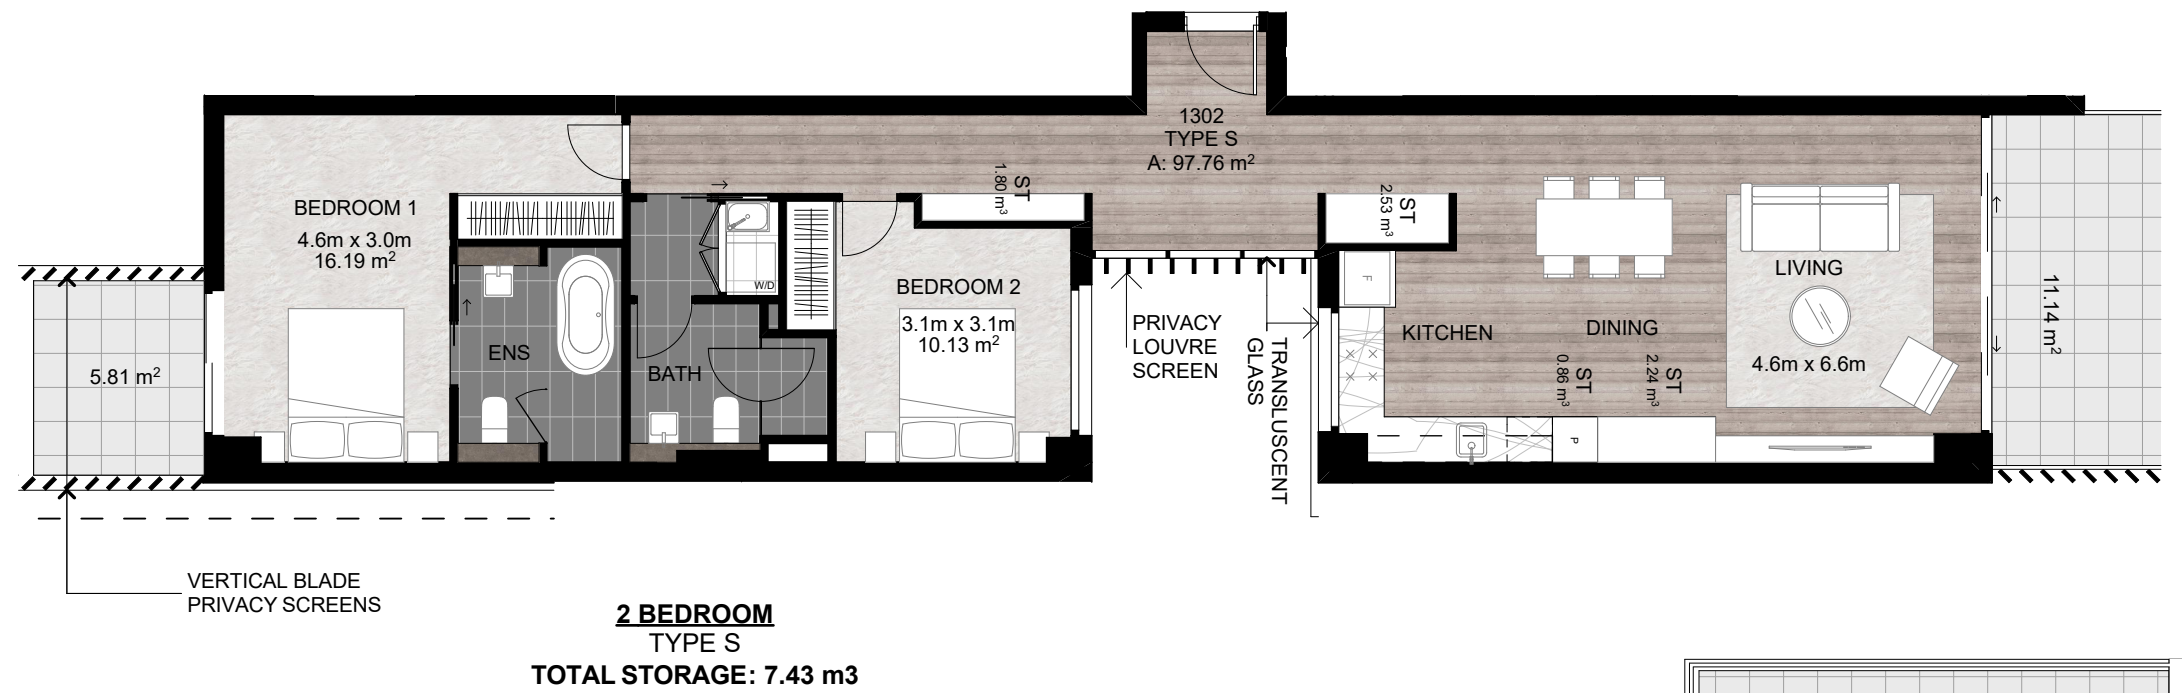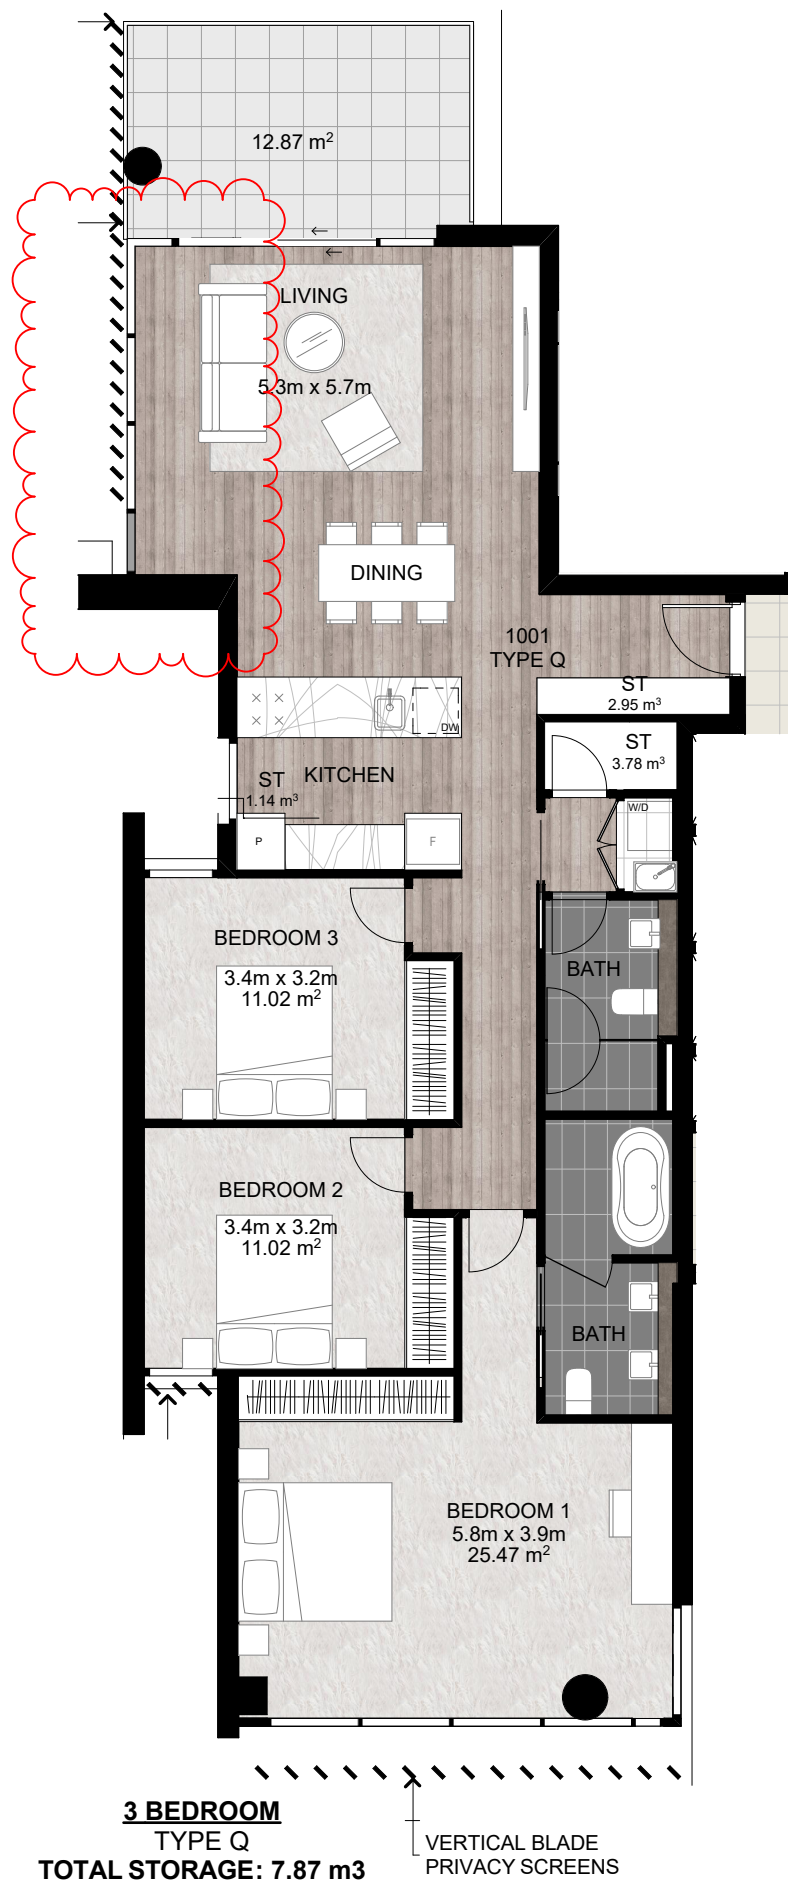


COTTEEPARKER


SYDNEY
T 61 2 9366 1133
COTTEEPARKER ARCHITECTS PTY LTD
ABN 77 010 924 106
COTTEEPARKER.COM.AU

59- 75 Grafton Street Mixed-Use Development
59-75 GRAFTON STREET, BONDI JUNCTION
CLIENT - CLYGEN
TITLE


ISSUE PURPOSE	DATE	JOB No	DWG No	ISSUE	DATE
SECTION 4.55	10/02/2021	5069	DA2405	I	20/11/2020

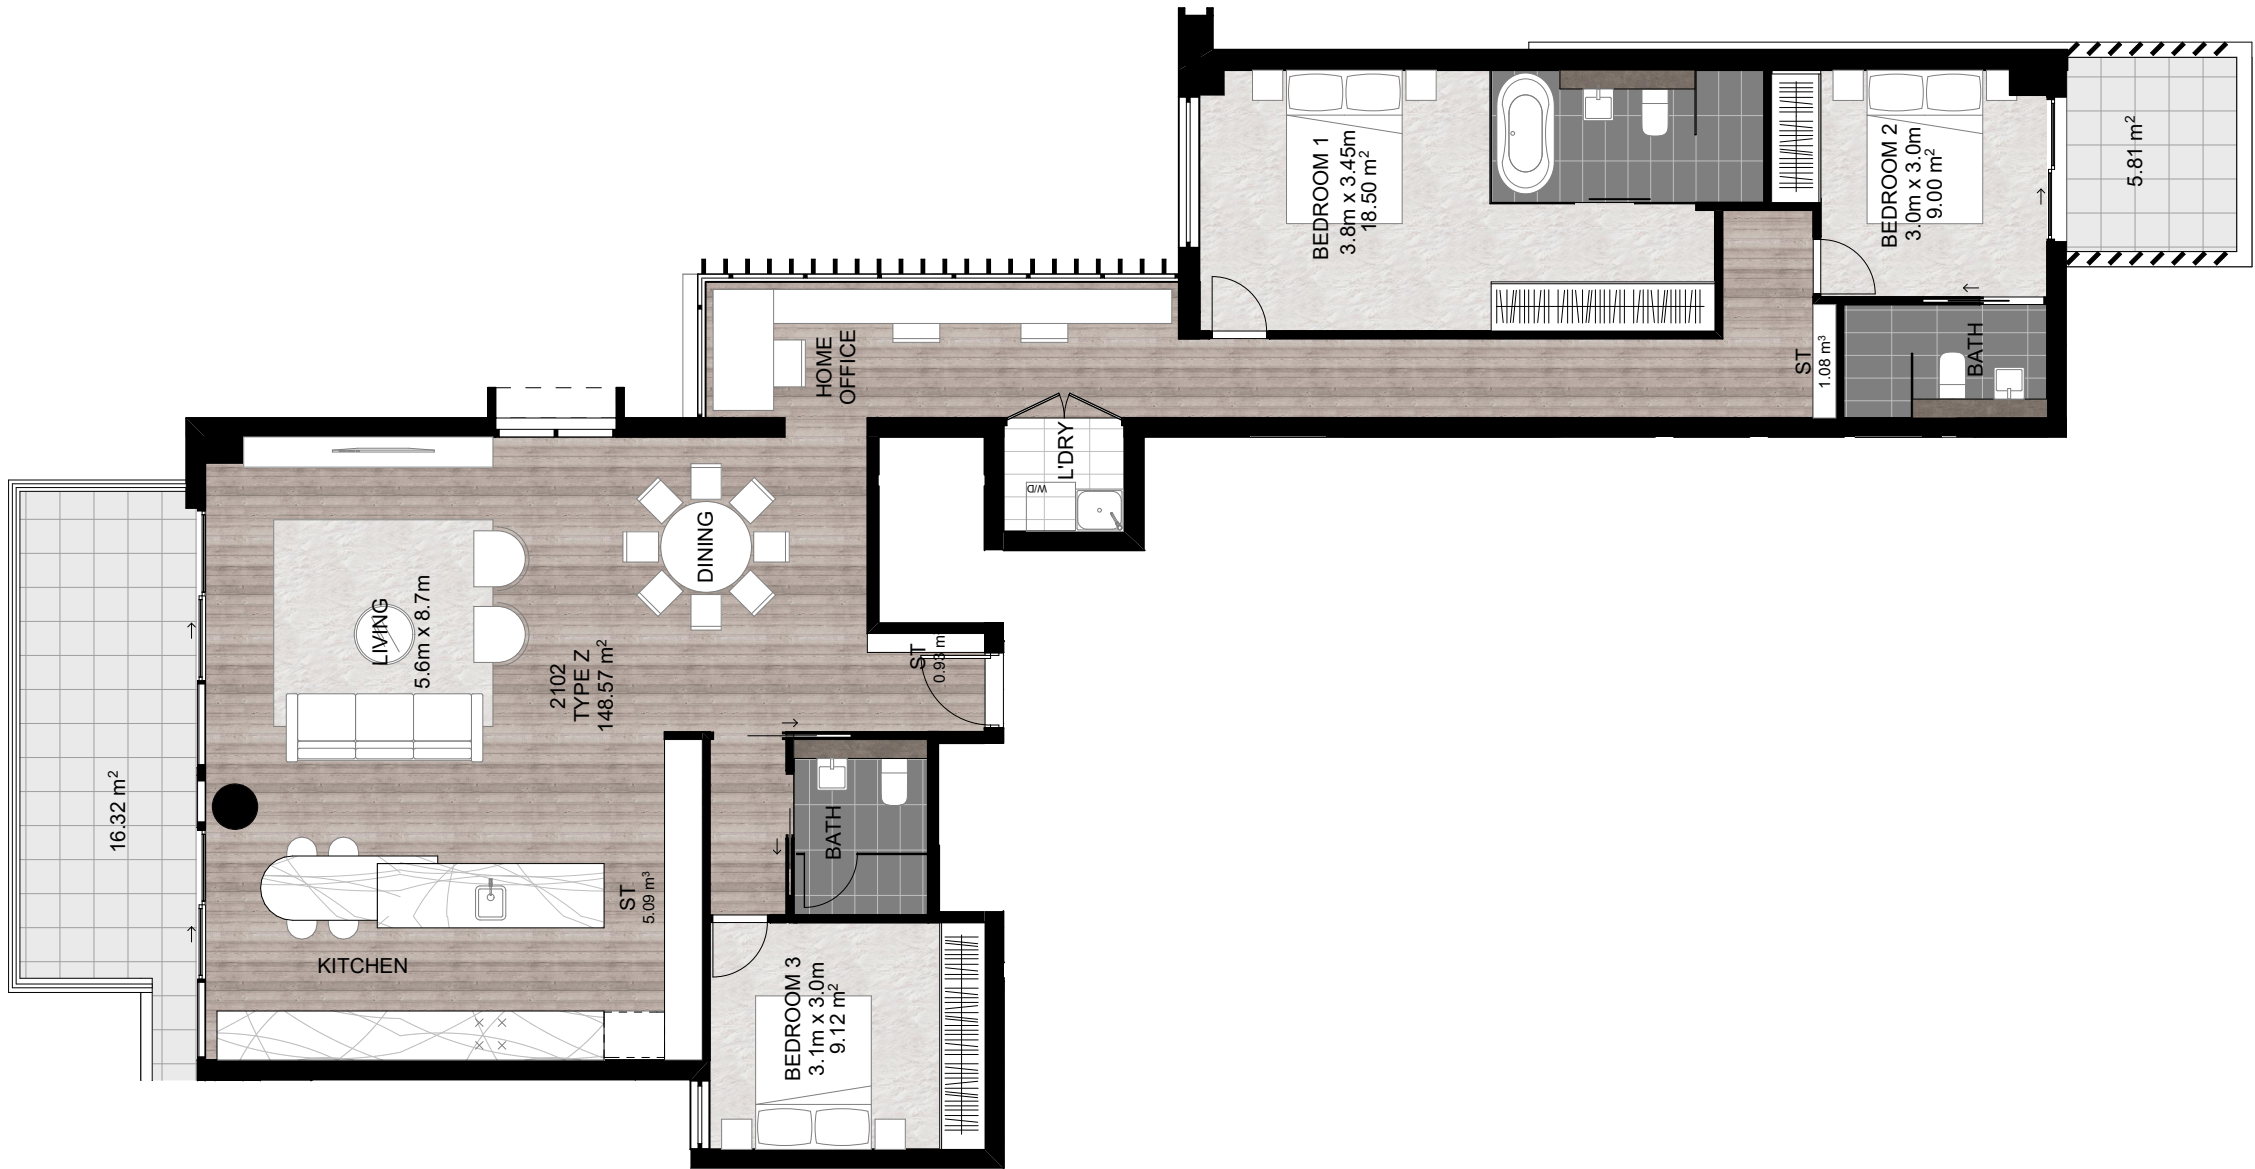

3 BEDROOM
TYPE Z
TOTAL STORAGE: 7.10 m3

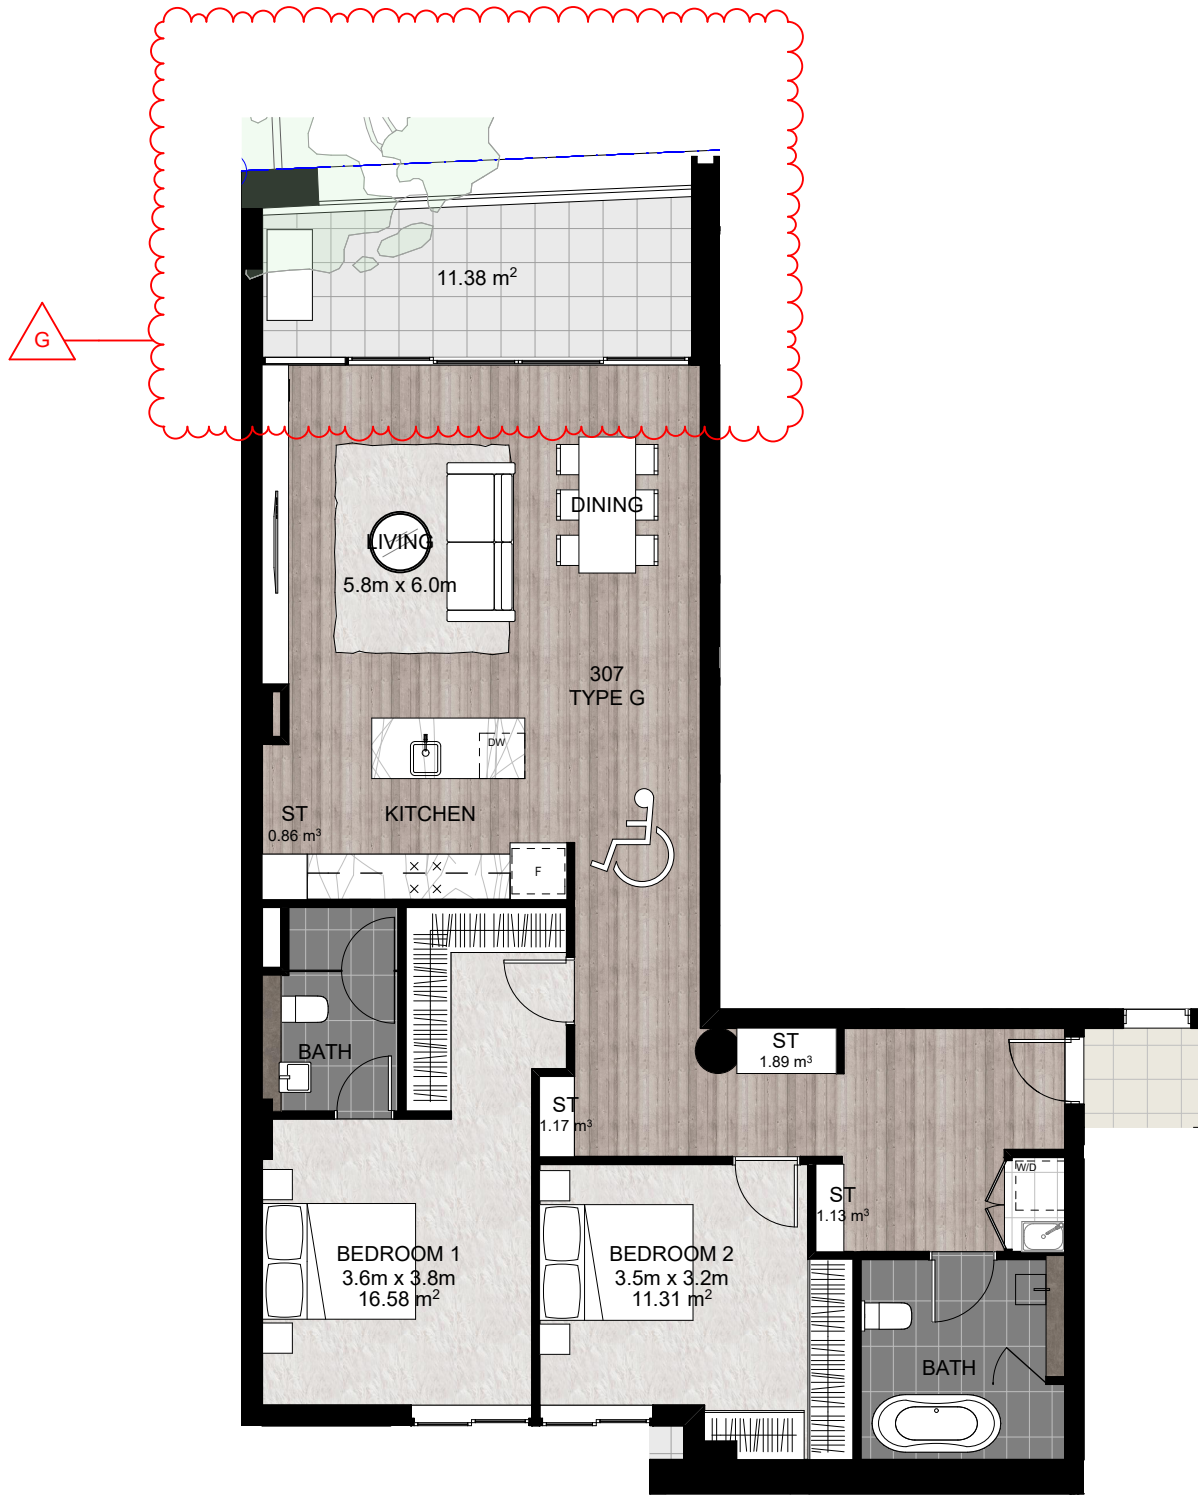

2 BEDROOM
TYPE G -
PRE- ADAPTATION
TOTAL STORAGE: 5.1 m3

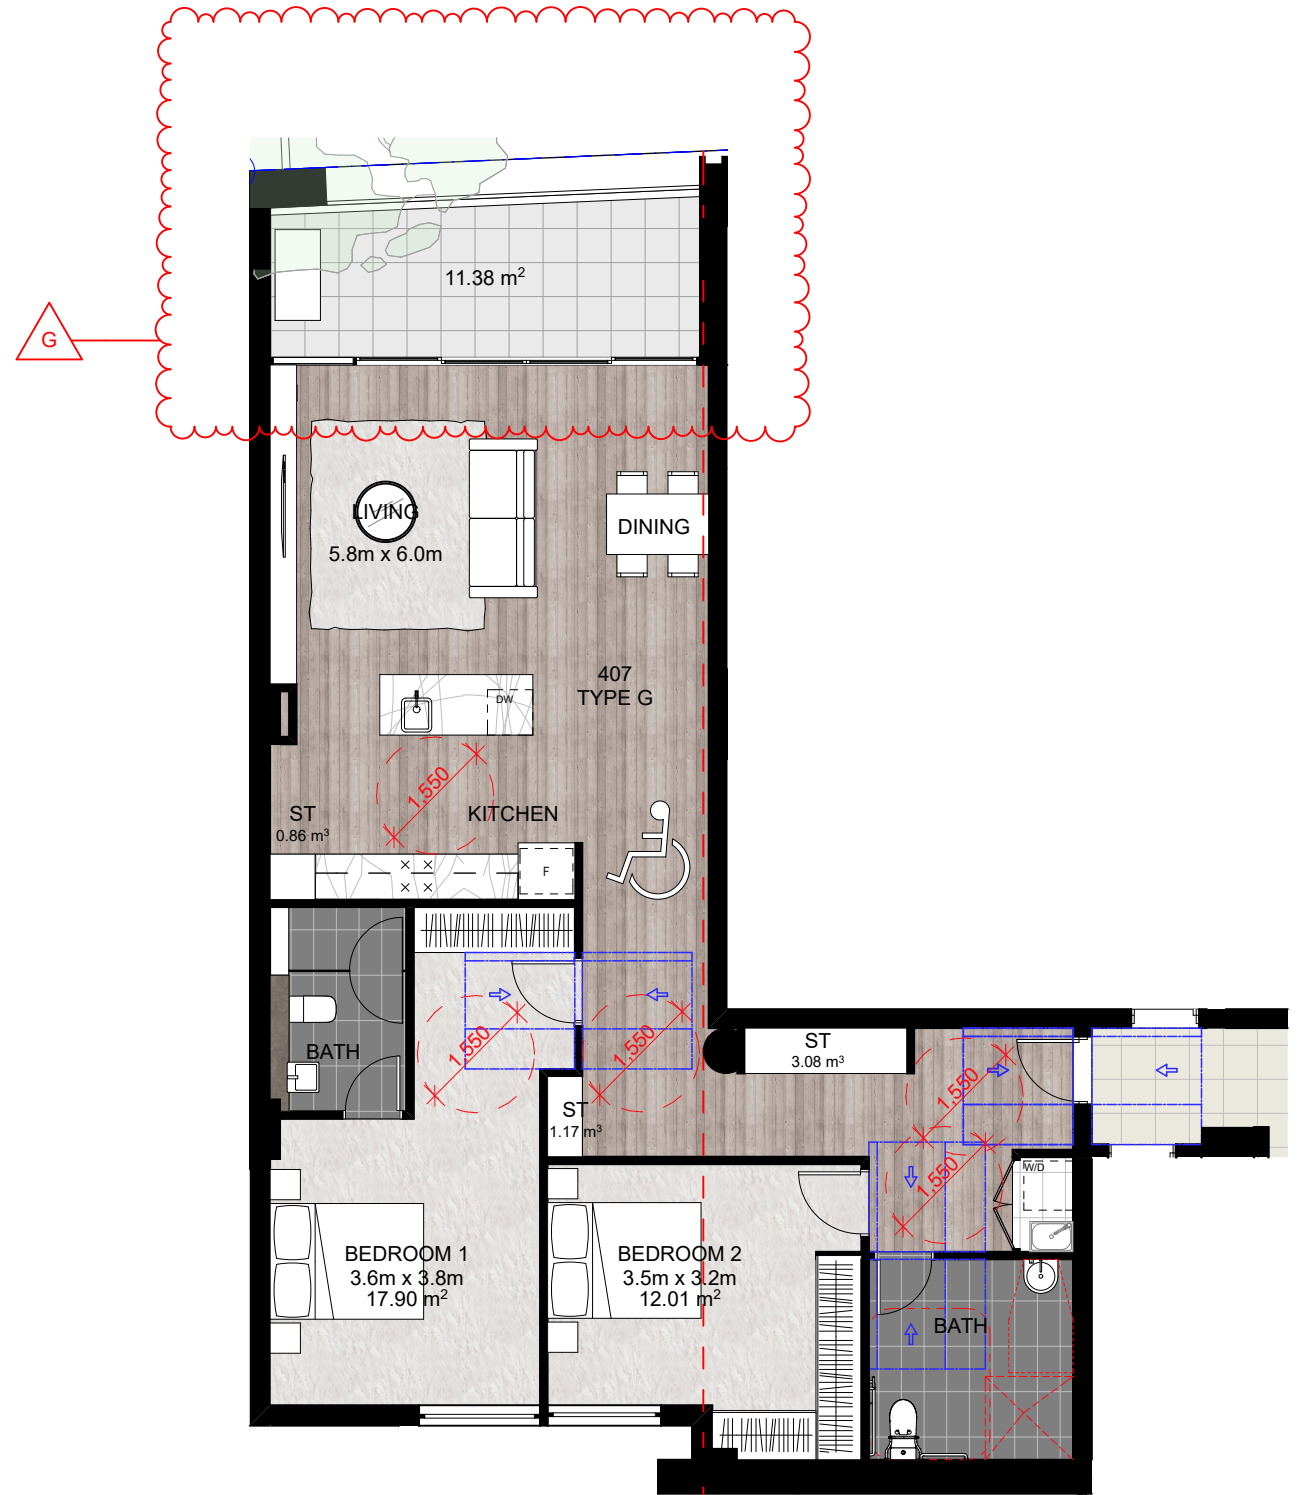

2 BEDROOM
TYPE G -
POST- ADAPTATION
TOTAL STORAGE: 5.1 m3

COTTEEPARKER 

SYDNEY
T 61 2 9366 1133
COTTEE PARKER ARCHITECTS PTY LTD
ABN 77 010 924 106
COTTEEPARKER.COM.AU



59- 75 Grafton Street Mixed-Use Development

59-75 GRAFTON STREET, BONDI JUNCTION

CLIENT - CLYGEN

TITLE

G SECTION 4.55

13/08/2020

ISSUE PURPOSE
SECTION 4.55

DATE


JOB No
5069

DWG No
DA2406


ISSUE
G

DATE
13/08/2020

ADAPTABLE UNIT TYPE PLANS

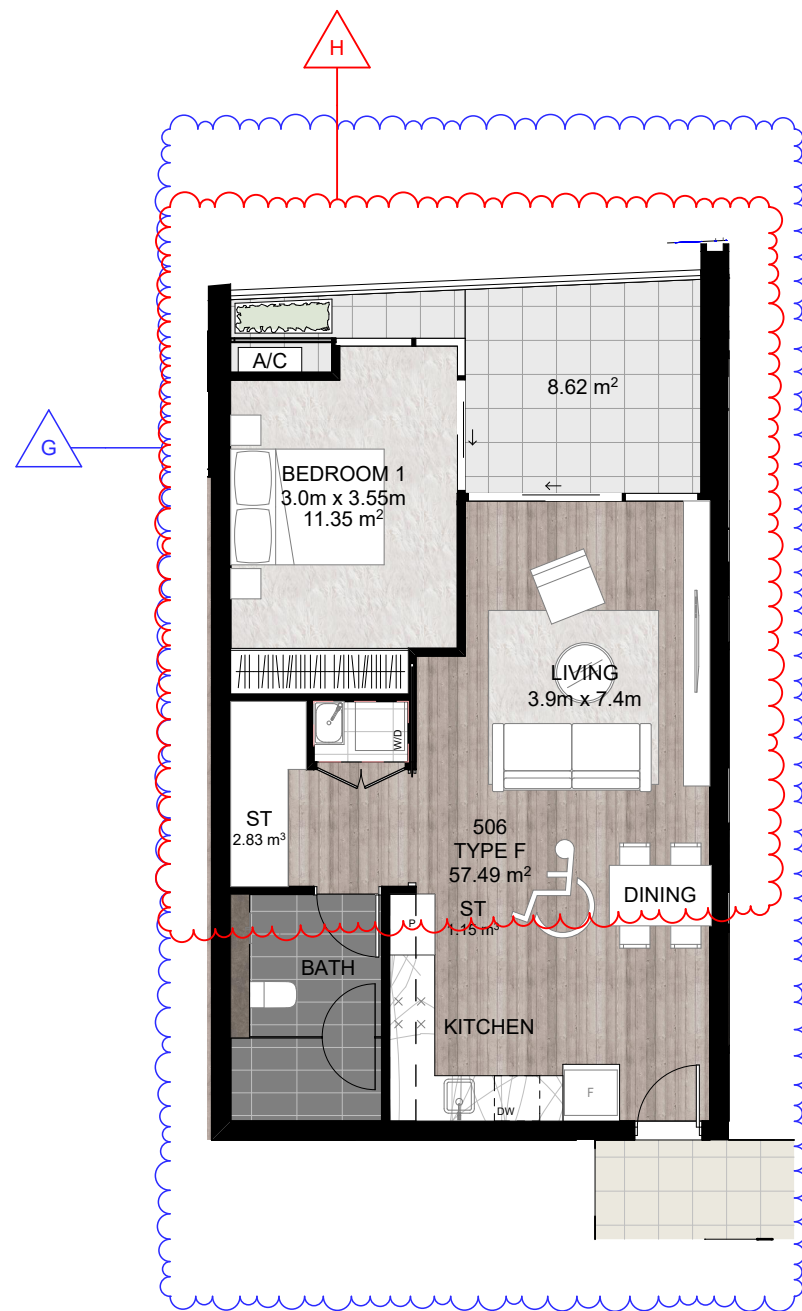

1 BEDROOM
 TYPE F-
 PRE- ADAPTATION
 TOTAL STORAGE: 3.6 m3

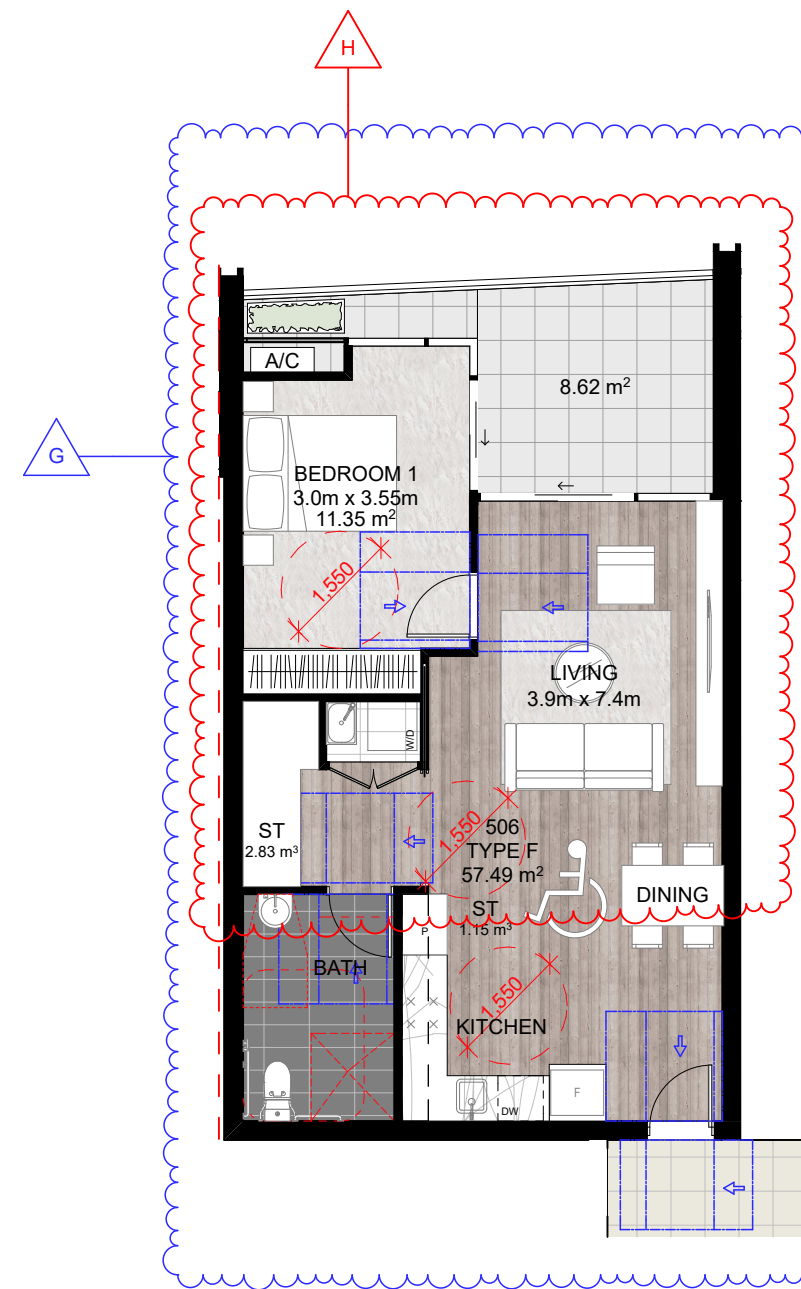

1 BEDROOM
 TYPE F -
 POST- ADAPTATION
 TOTAL STORAGE: 3.6 m3

COTTEEPARKER

SYDNEY
 T 61 2 9366 1133
 COTTEE PARKER ARCHITECTS PTY LTD
 ABN 77 010 924 106
 COTTEEPARKER.COM.AU




59- 75 Grafton Street Mixed-Use Development
 59-75 GRAFTON STREET, BONDI JUNCTION
 CLIENT - CLYGEN

ADAPTABLE UNIT TYPE PLANS

G	SECTION 4.55	13/08/2020			
H	SECTION 4.55 ADDENDUM	20/11/2020			
ISSUE PURPOSE	DATE	JOB No	DWG No	ISSUE	DATE
SECTION 4.55		5069	DA2407	H	20/11/2020


UNIT TYPE U HAS BEEN DELETED

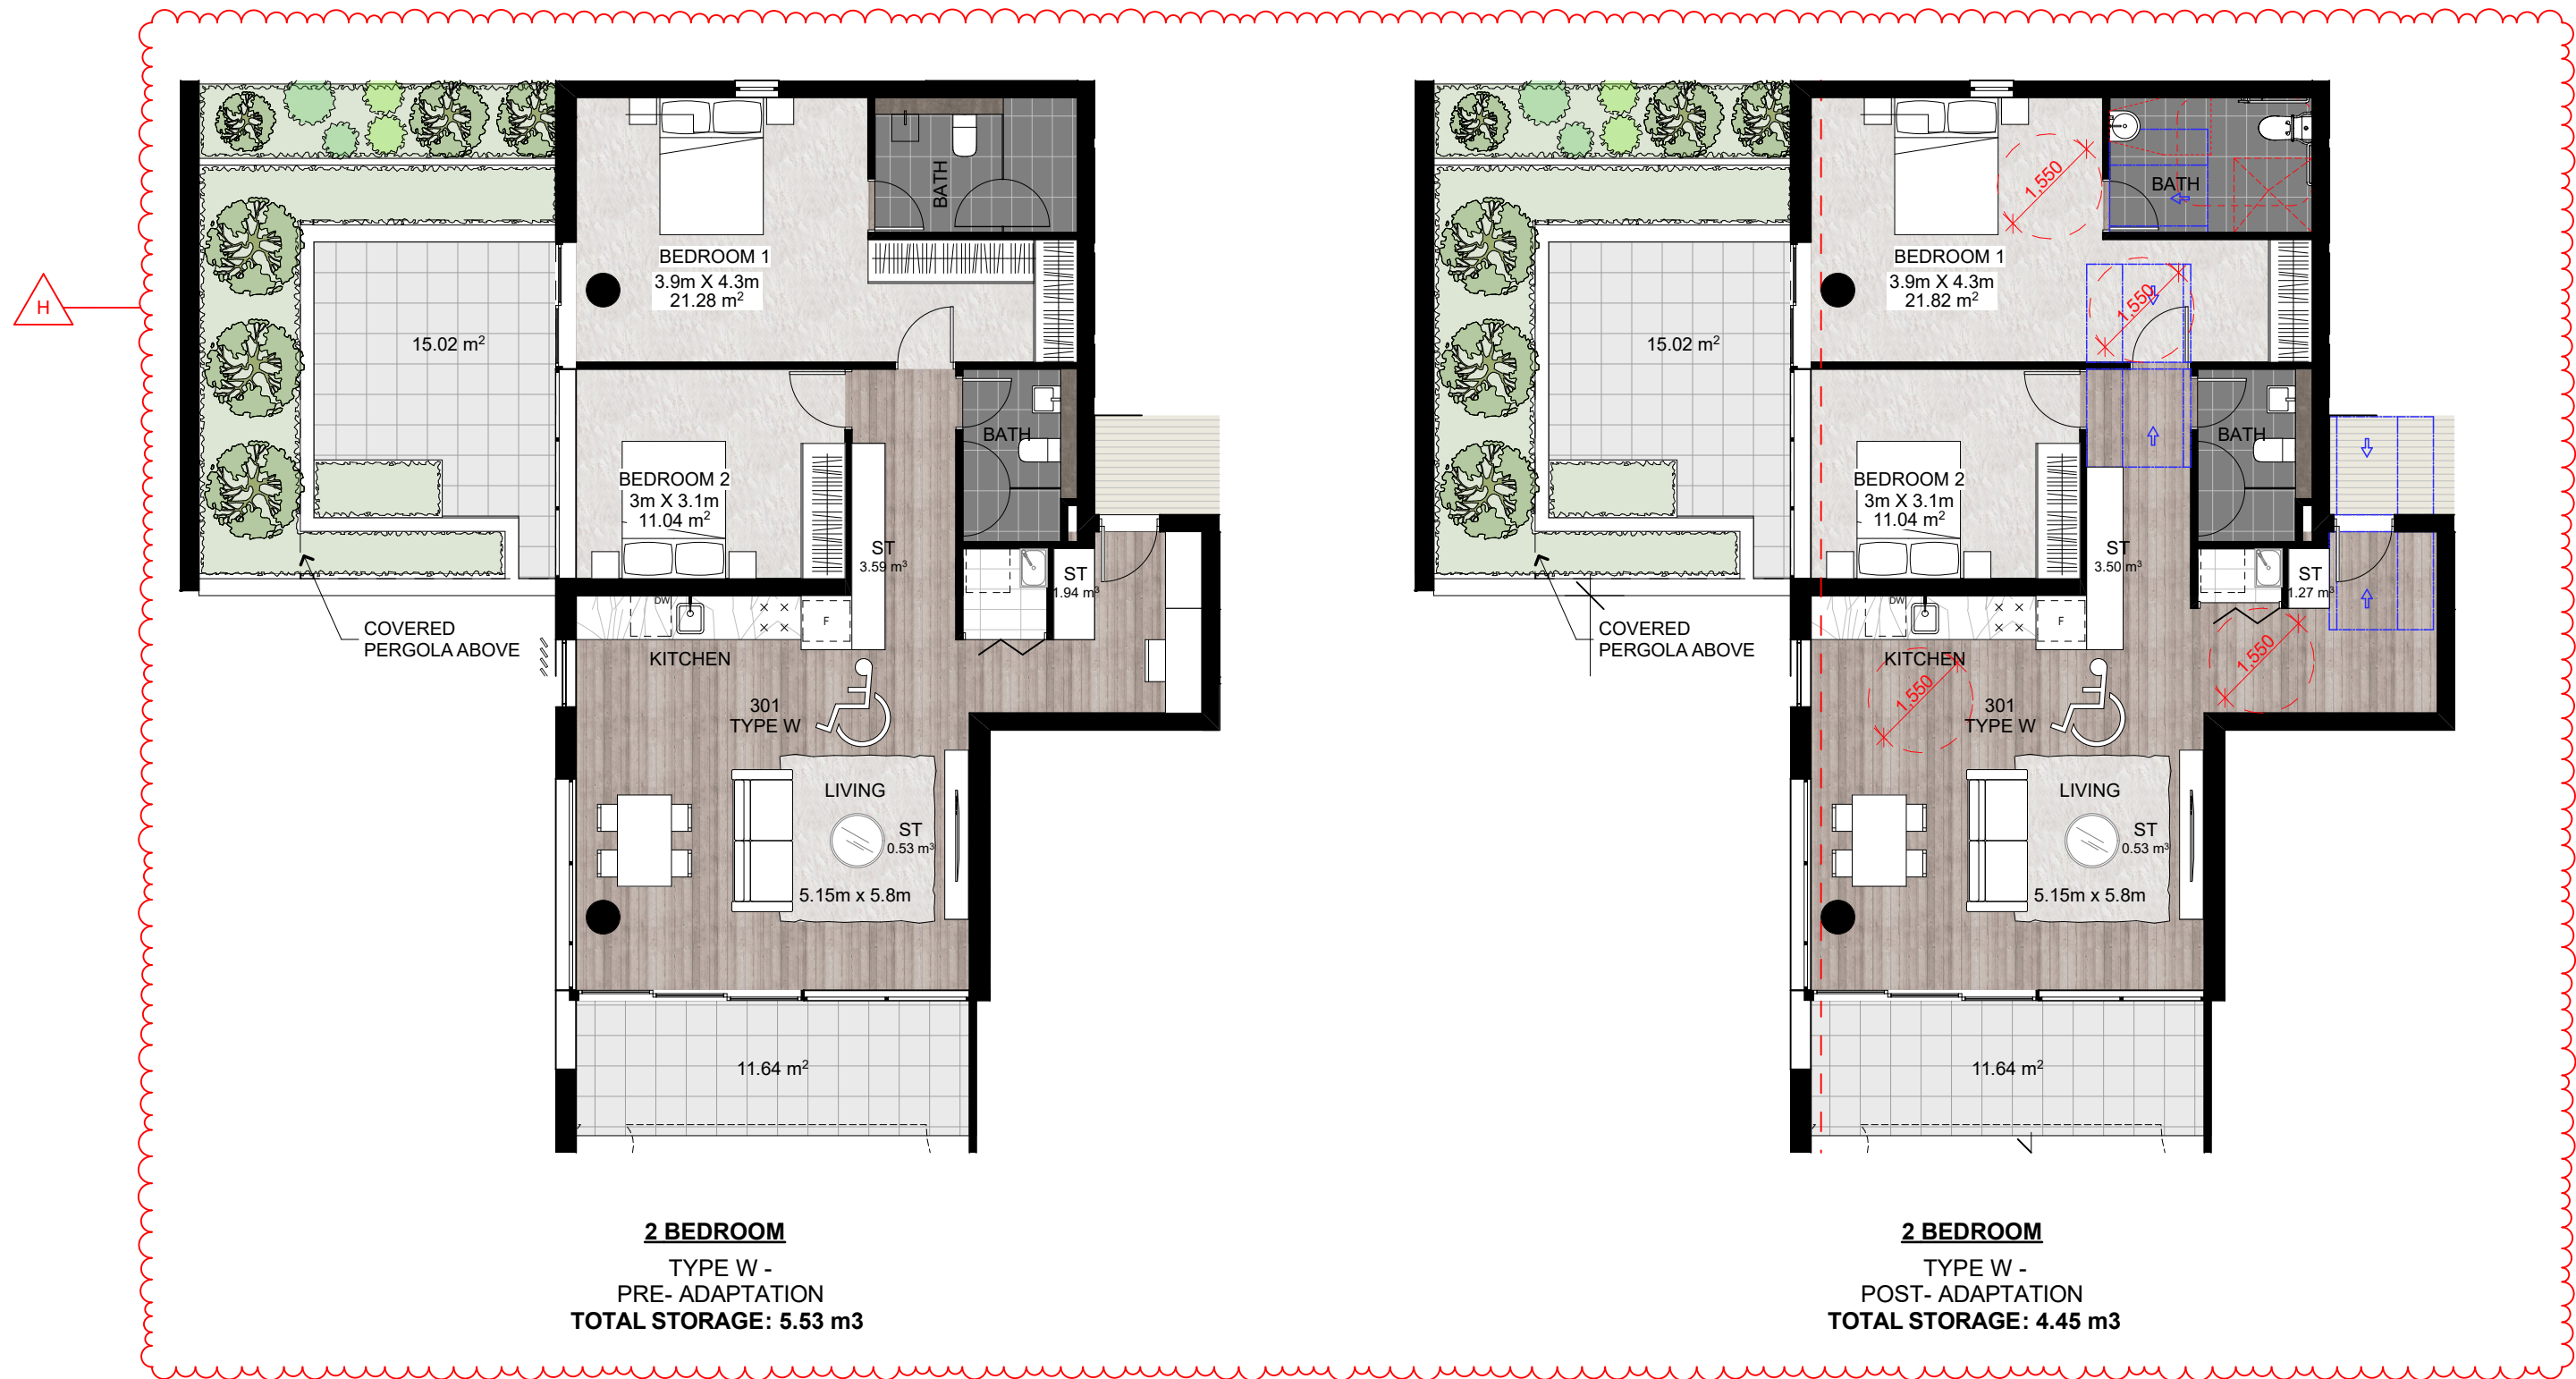


COTTEEPARKER

SYDNEY
T 61 2 9366 1133
COTTEE PARKER ARCHITECTS PTY LTD
ABN 77 010 924 106
COTTEEPARKER.COM.AU




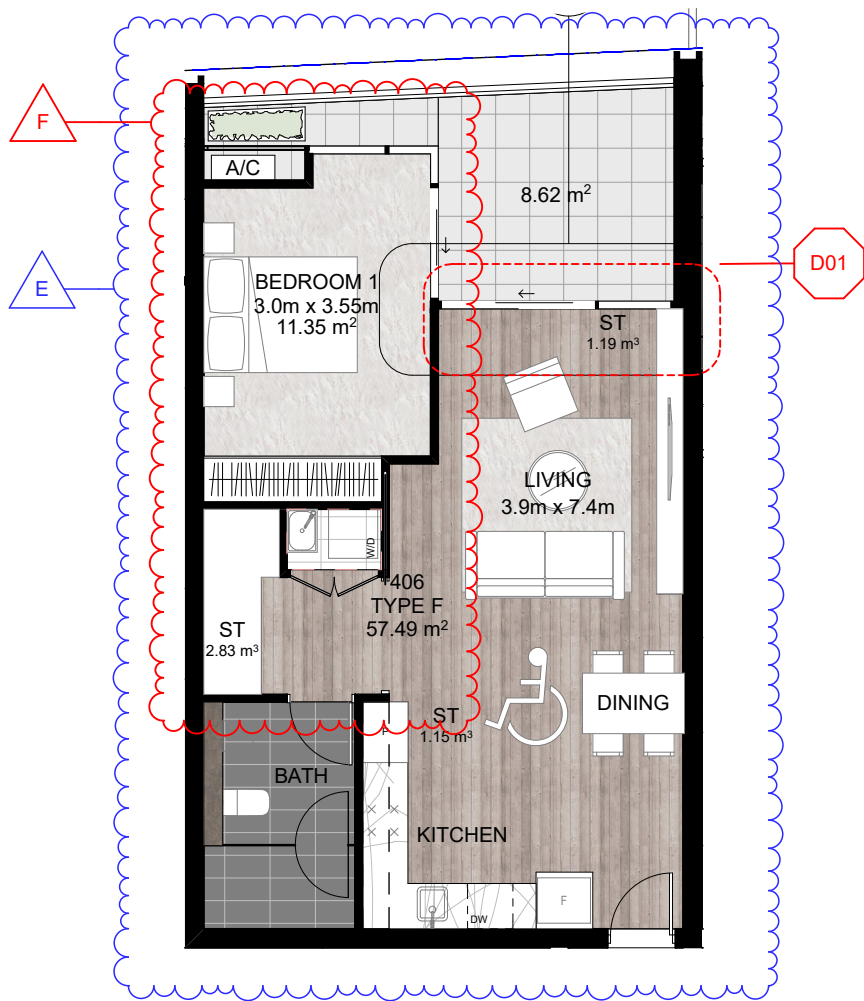

DETAIL OF THE PROPOSED SYSTEM FOR ALTERNATIVE PASSIVE DESIGN SOLUTION TO ACHIEVE NATURAL VENTILATION FOR NOISE FROM SYD EINFELD DRIVE PER THE REPORT FROM WINDTECH DESIGN. FOR ADDITIONAL DETAILED INFORMATION REFER TO THIS REPORT

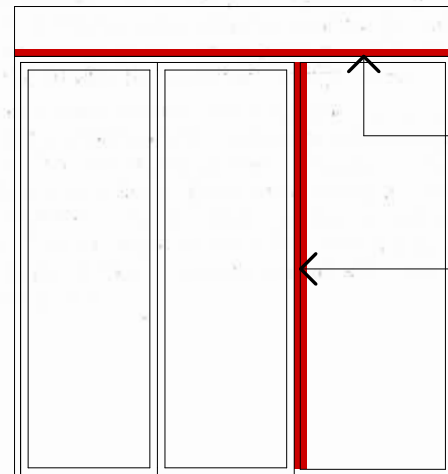


TYPICAL WINDOW ELEVATION
NTS

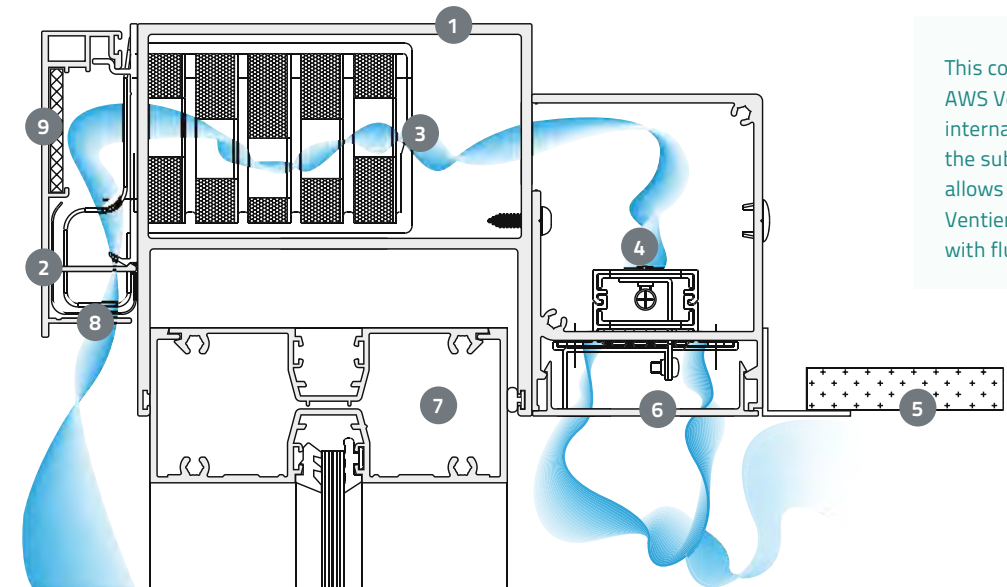


This configuration shows the AWS Ventient™ housed within an internally mounted box fixed to the sub-head. This configuration allows access to the AWS Ventient™ device when installed with flush plasterboard ceilings.

- 1 Trickle ventilation integrated into AWS sub-head.
- 2 External cover conceals ventilation slots and can be fitted with optional intumescent seals.
- 3 Optional proprietary sound absorber fitted with sound wafers to trap and diffuse sound without obstructing airflow.
- 4 Trickle ventilation device incorporating bimetal shape-memory alloy springs to automatically open and close the vent reflecting changes in the temperature of the fresh air.
- 5 Internal ceiling lining installed flush with vent housing.
- 6 Removable snap-filler allows access to filter and vent.
- 7 Compatible with a full range of AWS commercial window and door systems.
- 8 Stainless wire is fitted inside the air intake slot on the outer cover, ensuring insects are kept out of the intake recess.
- 9 Optional intumescent seal fills the opening in the case of fire.

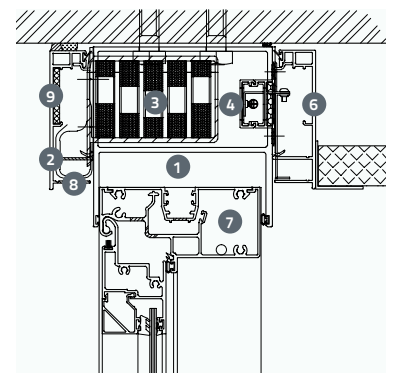

Standard configuration shows the AWS Ventient™ device mounted within sub-head. Optional angle bracket to accommodate suspended ceiling tile.

TYPE 02 OPTION 2 "AWS VENTIENT TRICKLE VENTILATION SYSTEM"
NTS

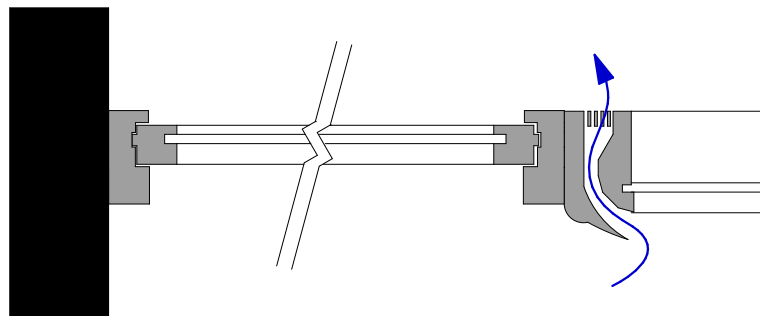

TYPE 01 OPTION 1 "RENSON SONOVENT COMPACT SYSTEM"
NTS

COTTEEPARKER

SYDNEY
T 61 2 9366 1133
COTTEE PARKER ARCHITECTS PTY LTD
ABN 77 010 924 106
COTTEEPARKER.COM.AU



59- 75 Grafton Street Mixed-Use Development

59-75 GRAFTON STREET, BONDI JUNCTION

CLIENT - CLYGEN

TITLE

E SECTION 4.55

13/08/2020

F SECTION 4.55 ADDENDUM

20/11/2020

ISSUE PURPOSE
SECTION 4.55

DATE

JOB No
5069

DWG No
DA2409

ISSUE
F

DATE
20/11/2020

VENTILATION / ACOUSTIC SLOT DETAIL



AERIAL VIEW FROM NORTH EAST - APPROVED DA



AERIAL VIEW FROM NORTH EAST - PROPOSED



VIEW FROM HEGARTY LANE - APPROVED DA



VIEW FROM HEGARTY LANE - PROPOSED

COTTEEPARKER 

SYDNEY
T 61 2 9366 1133
COTTEE PARKER ARCHITECTS PTY LTD
ABN 77 010 924 106
COTTEEPARKER.COM.AU

59- 75 Grafton Street Mixed-Use Development
59-75 GRAFTON STREET, BONDI JUNCTION
CLIENT - CLYGEN
TITLE
VIEW 3
DATE
11/02/2021


F	SECTION 4.55	24/07/2020				
ISSUE PURPOSE	DATE	JOB No	DWG No	ISSUE	DATE	
SECTION 4.55		5069	DA2702	F	11/02/2021	




VIEW FROM LVL 26, 71-73 SPRING ST - APPROVED DA




VIEW FROM LVL 26, 71-73 SPRING ST - PROPOSED SECTION 4.55

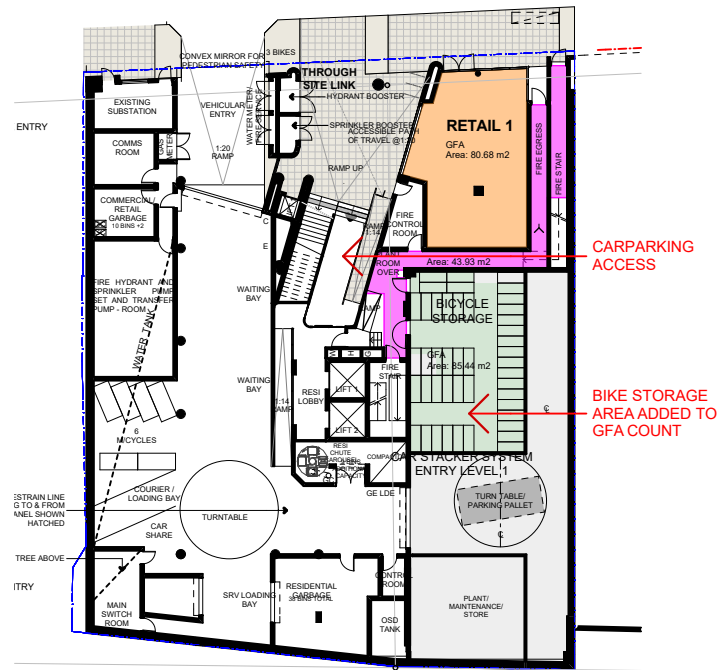


LOWER GROUND LEVEL GFA TOTAL GFA: 210.05 m²

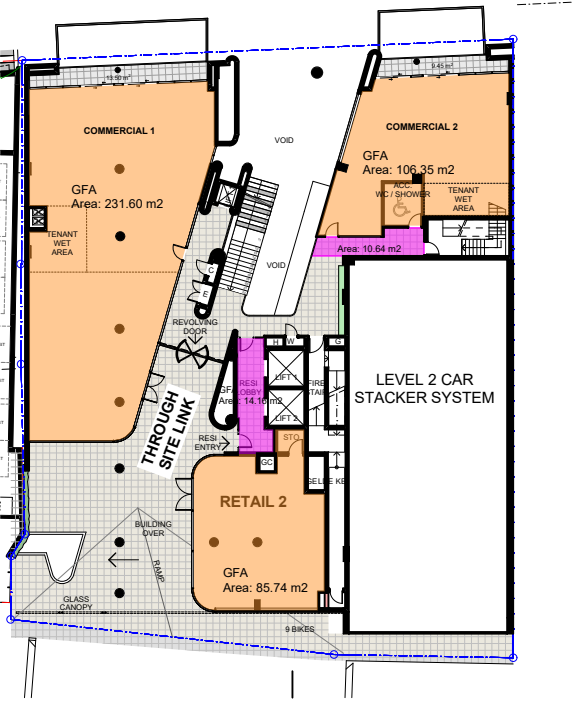


UPPER GROUND LEVEL GFA TOTAL GFA: 448.49 m²

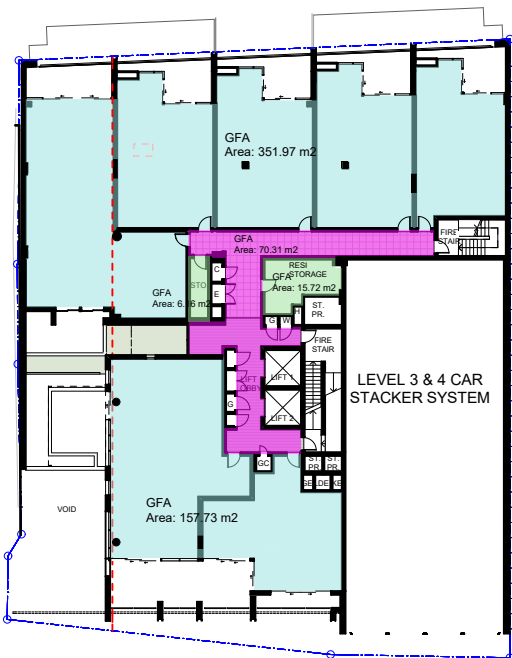


LEVEL 1 GFA TOTAL GFA: 601.89 m²

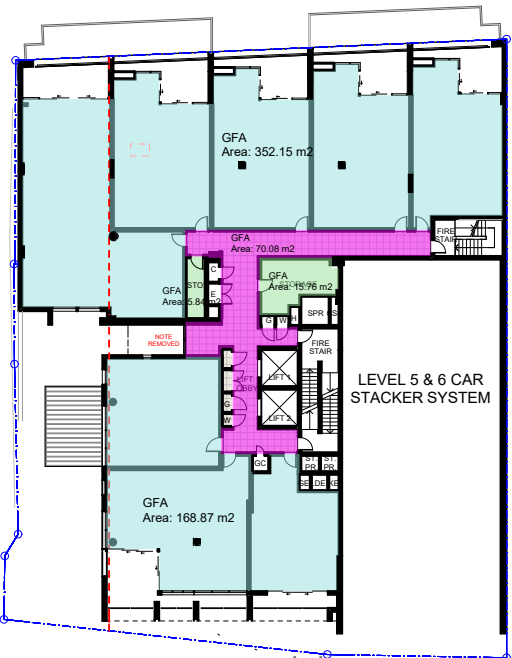


LEVEL 2 GFA TOTAL GFA: 612.70 m²

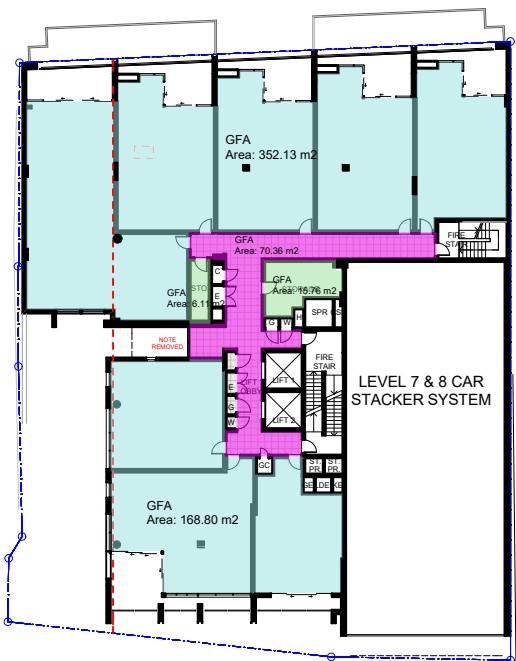


LEVEL 3 GFA TOTAL GFA: 613.16 m²

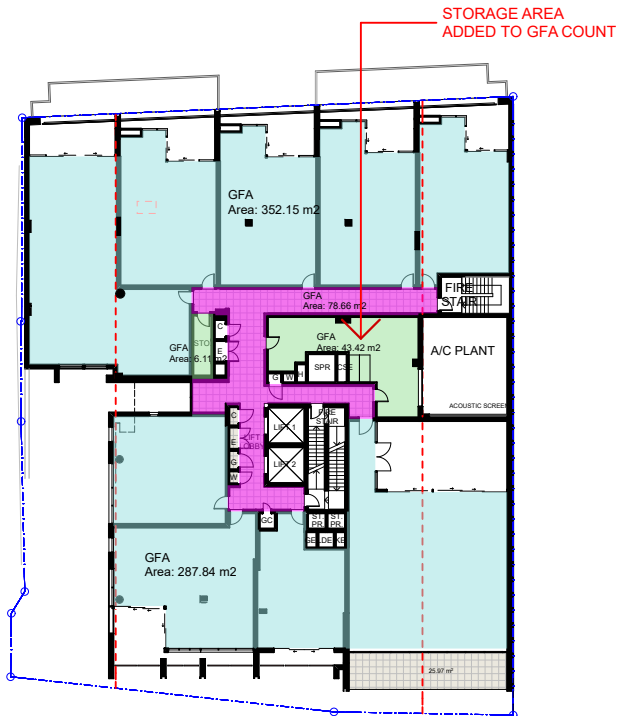

LEVEL 4 GFA TOTAL GFA: 768.18 m²

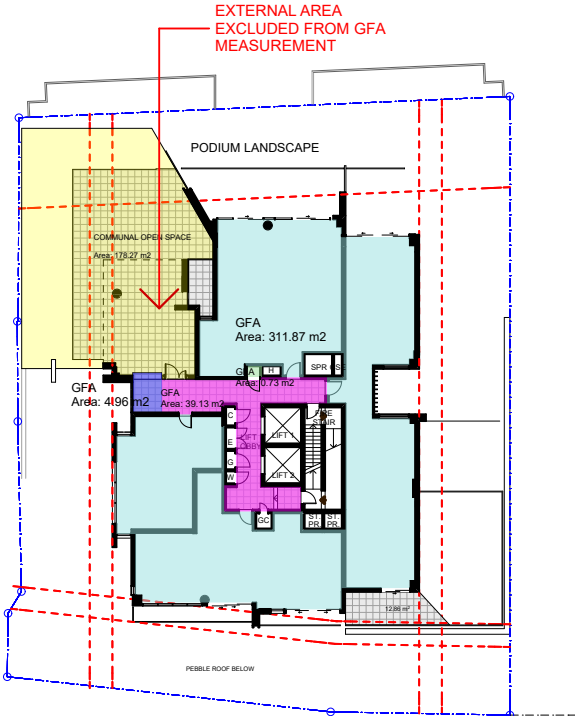

LEVEL 5 GFA TOTAL GFA: 356.69 m²

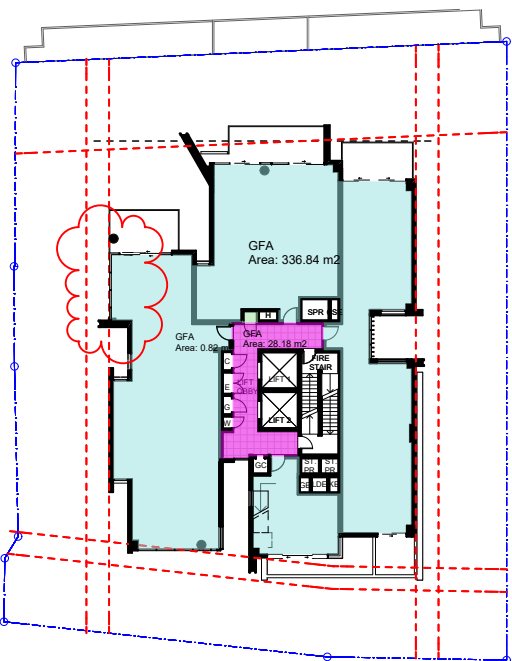

LEVEL 6, 8, 10, 12, 14, 16 GFA TOTAL GFA: 365.84 m²

- LEGEND
- GFA RETAIL
 - GFA RESIDENTIAL
 - GFA CIRCULATION AND AMENITIES
 - STORAGE
 - COMMUNAL SPACE/ MEETING ROOM
 - COMMUNAL OPEN SPACE

GFA DIAGRAMS

COTTEEPARKER


SYDNEY
T 61 2 9366 1133
COTTEE PARKER ARCHITECTS PTY LTD
ABN 77 010 924 106
COTTEEPARKER.COM.AU




59- 75 Grafton Street Mixed-Use Development
59-75 GRAFTON STREET, BONDI JUNCTION
CLIENT - CLYGEN
TITLE

K	SECTION 4.55 ADDENDUM	10/02/2021	ISSUE PURPOSE	DATE	JOB No	DWG No	ISSUE	DATE
	SECTION 4.55				5069	DA9000	K	20/11/2020


GFA DIAGRAMS 1

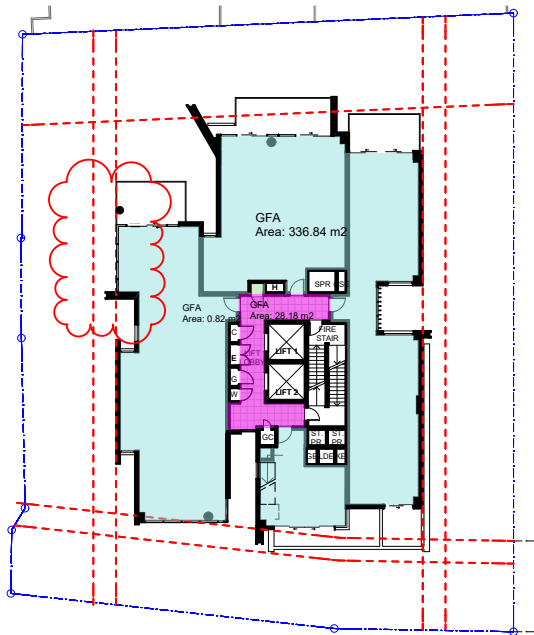


L7, 9, 11, 13, 15, 17 GFA TOTAL GFA: 365.84 m²

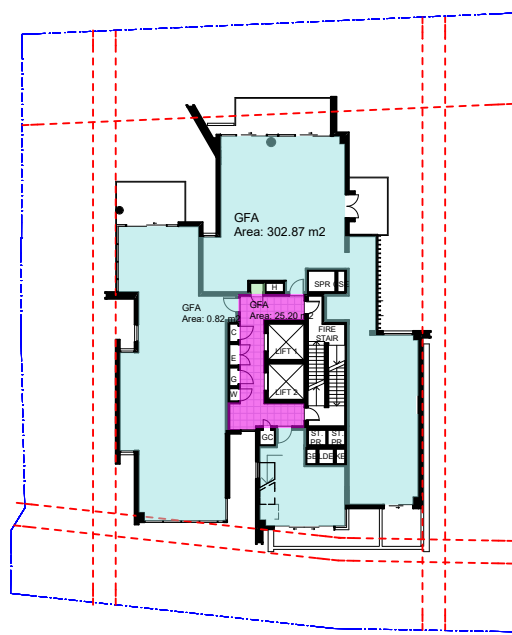

L18 GFA TOTAL GFA: 328.89 m²

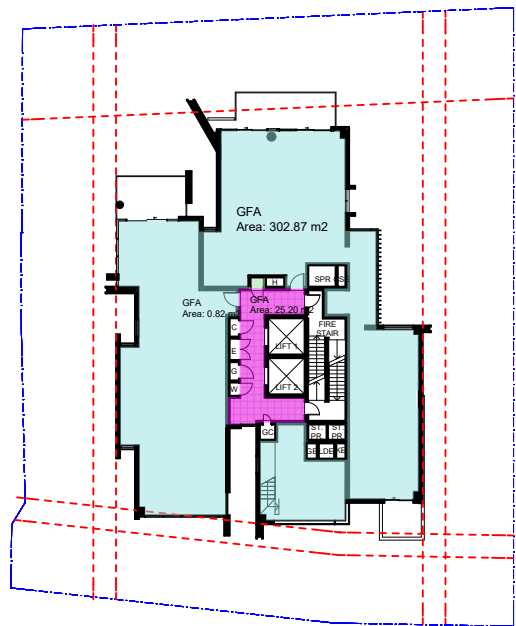

L18 GFA TOTAL GFA: 328.89 m²

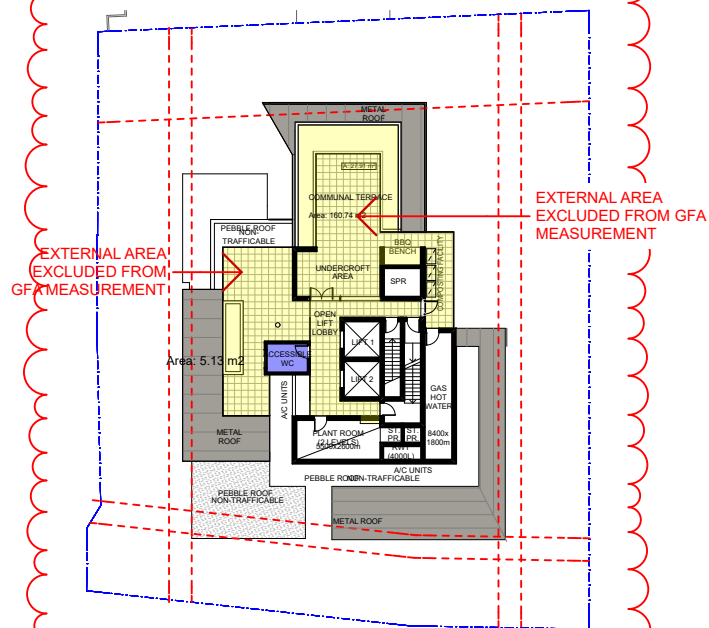

ROOF TERRACE GFA TOTAL GFA: 328.89 m²

LEVEL	COMMERCIAL GFA AREA	RESIDENTIAL GFA AREA	CIRCULATION GFA AREA	STORAGE GFA AREA	ENCLOSED COMMUNAL SPACE	TOTAL GFA PER LEVEL
LOWER GROUND	80.68 m ²		43.93 m ²	85.44 m ²		210.05 m ²
UPPER GROUND	423.69 m ²		24.80 m ²			448.49 m ²
LEVEL 1		509.70 m ²	70.31 m ²	21.88 m ²		601.89 m ²
LEVEL 2		521.02 m ²	70.08 m ²	21.60 m ²		612.70 m ²
LEVEL 3		520.93 m ²	70.36 m ²	21.87 m ²		613.16 m ²
LEVEL 4		639.99 m ²	78.66 m ²	49.53 m ²		768.18 m ²
LEVEL 5		311.87 m ²	39.13 m ²	0.73 m ²	4.96 m ²	356.69 m ²
LEVEL 6		336.84 m ²	28.18 m ²	0.82 m ²		365.84 m ²
LEVEL 7		336.84 m ²	28.18 m ²	0.82 m ²		365.84 m ²
LEVEL 8		336.84 m ²	28.18 m ²	0.82 m ²		365.84 m ²
LEVEL 9		336.84 m ²	28.18 m ²	0.82 m ²		365.84 m ²
LEVEL 10		336.84 m ²	28.18 m ²	0.82 m ²		365.84 m ²
LEVEL 11		336.84 m ²	28.18 m ²	0.82 m ²		365.84 m ²
LEVEL 12		336.84 m ²	28.18 m ²	0.82 m ²		365.84 m ²
LEVEL 13		336.84 m ²	28.18 m ²	0.82 m ²		365.84 m ²
LEVEL 14		336.84 m ²	28.18 m ²	0.82 m ²		365.84 m ²
LEVEL 15		336.84 m ²	28.18 m ²	0.82 m ²		365.84 m ²
LEVEL 16		336.84 m ²	28.18 m ²	0.82 m ²		365.84 m ²
LEVEL 17		336.84 m ²	28.18 m ²	0.82 m ²		365.84 m ²
LEVEL 18		302.87 m ²	25.20 m ²	0.82 m ²		328.89 m ²
LEVEL 19		302.87 m ²	25.20 m ²	0.82 m ²		328.89 m ²
	504.37 m ²	7,151.33 m ²	785.83 m ²	212.53 m ²	5.13 m ² 10.09 m ²	5.13 m ² 8,664.15 m ²

- LEGEND
- GFA RETAIL
 - GFA RESIDENTIAL
 - GFA CIRCULATION AND AMENITIES
 - STORAGE
 - COMMUNAL SPACE/ MEETING ROOM
 - COMMUNAL OPEN SPACE

COTTEEPARKER

SYDNEY
T 61 2 9366 1133
COTTEE PARKER ARCHITECTS PTY LTD
ABN 77 010 924 106
COTTEEPARKER.COM.AU



59- 75 Grafton Street Mixed-Use Development
59-75 GRAFTON STREET, BONDI JUNCTION
CLIENT - CLYGEN
TITLE

L SECTION455 ADDENDUM 10/02/2021
ISSUE PURPOSE DATE JOB No DWG No ISSUE DATE
SECTION 4.55 5069 DA9001 L 20/11/2020

DEVELOPMENT SUMMARY

SITE AREA		
59-75 GRAFTON ST	1,281.00 m2	
ALLOWABLE GFA		
(6:1)	7,686.0 m2	
S4.55 GFA - ADDITIONAL 15%		
6.9:1	8,694.1 m2	
PROPOSED GFA		
	GFA	FSR
COMMERCIAL	504.37	0.39 :1
RESIDENTIAL	7151.33	5.58 :1
RESIDENTIAL CIRCULATION	785.83	0.61 :1
COMMUNAL OPEN SPACE	10.09	0.01 :1
RESIDENTIAL STORAGE	212.53	0.17 :1
TOTAL (INC CIRCULATION & STORAGE)	8664.15	6.76 :1

COMPLIANCE SUMMARY

FLOORS	APARTMENT NUMBERS	TYPE	APARTMENT TYPE (NSA REQUIREMENT (m2))				NSA UNIT PROVIDED (m2)	ORIENTATION	CROSS-VENTILATION	SOLAR ACCESS (2H)	BALCONY/ TERRACE (m2)	STORAGE REQUIRED			STORAGE PROVIDED			ADAPTABLE UNIT				
			STUDIO (35 m2)	1BED (50 m2)	2 BEDS (70 - 75 m2)	3 BEDS (90 m2)			1 = NO 0 = YES	1 = NO 0 = YES	REQUIRED	PROVIDED	INTERNAL (m3)	EXTERNAL (m3)	TOTAL (m3)	INTERNAL (m3)	EXTERNAL (m3)	TOTAL (m3)	0 = NO 1 = YES	0 = NO 1 = YES		
LEVEL 1	300																					
	301	W			1		96.37	S-W	1	0	10	26.66	4	4	8	5.3	2.7	8	1			
	302	B1		1			56.92	S	0	0	8	7	3	3	6	3.5	2.5	6	0			
	303	C		1			54.80	N	0	1	8	8.39	3	3	6	3.6	2.4	6	0			
	304	D		1			61.09	N	0	1	8	8.64	3	3	6	3.6	2.4	6	0			
	305	E		1			59.28	N	0	1	8	8.64	3	3	6	3.6	2.4	6	0			
	306	F		1			57.49	N	0	1	8	8.62	3	3	6	3.6	2.4	6	1			
307	G			1		107.26	N-S	1	1	10	11.94	4	4	8	5.1	2.9	8	1				
TOTAL	7		0	5	2	0																
LEVEL 2	400	A1	1				52.81	W	1	0	4	0	2	2	4	4	0	4	0			
	401	A		1			66.34	S-W	1	0	8	8.86	3	3	6	6	0	6	0			
	402	B	1				43.44	S	0	0	4	0	2	2	4	4	0	4	0			
	403	C		1			54.80	N	0	1	8	8.39	3	3	6	3.6	2.4	6	0			
	404	D		1			61.09	N	0	1	8	8.64	3	3	6	3.6	2.4	6	0			
	405	E		1			59.28	N	0	1	8	8.64	3	3	6	3.6	2.4	6	0			
	406	F		1			57.49	N	0	1	8	8.62	3	3	6	3.6	2.4	6	1			
407	G			1		107.26	N-S	1	1	10	11.94	4	4	8	5.1	2.9	8	1				
TOTAL	8		2	5	1	0																
LEVEL 3	500	A1	1				52.81	W	1	0	4	0	2	2	4	4	0	4	0			
	501	A		1			66.34	S-W	1	0	8	8.86	3	3	6	6	0	6	0			
	502	B	1				43.44	S	0	0	4	0	2	2	4	4	0	4	0			
	503	C		1			54.80	N	0	1	8	8.39	3	3	6	3.6	2.4	6	0			
	504	D		1			61.09	N	0	1	8	8.64	3	3	6	3.6	2.4	6	0			
	505	E		1			59.28	N	0	1	8	8.64	3	3	6	3.6	2.4	6	0			
	506	F		1			57.49	N	0	1	8	8.62	3	3	6	3.6	2.4	6	1			
507	G			1		107.26	N-S	1	1	10	11.94	4	4	8	5.1	2.9	8	1				
TOTAL	8		2	5	1	0																
LEVEL 4	600	A1	1				52.81	W	1	0	4	0	2	2	4	4	0	4	0			
	601	A		1			66.34	S-W	1	0	8	8.86	3	3	6	6	0	6	0			
	602	B	1				43.44	S	0	0	4	0	2	2	4	4	0	4	0			
	603	X				1	117.77	S-E	1	1	12	54.88	5	5	10	10	0	10	0			
	604	C		1			54.80	N	0	1	8	8.39	3	3	6	3.6	2.4	6	0			
	605	D		1			61.09	N	0	1	8	8.64	3	3	6	3.6	2.4	6	0			
	606	E		1			59.28	N	0	1	8	8.64	3	3	6	3.6	2.4	6	0			
607	F		1			57.49	N	0	1	8	8.62	3	3	6	3.6	2.4	6	1				
608	G			1		107.26	N-S	1	1	10	11.94	4	4	8	5.1	2.9	8	1				
TOTAL	9		2	5	1	1																
LEVEL 5	701	A2	1				43.35	S-W	1	1	4	0	2	2	4	4	0	4	0			
	702	Y			1		77.79	S-W	1	0	10	12.7	4	4	8	6	2	8	0			
	703	S			1		98.26	N-E-S	1	1	10	32.9	4	4	8	7.4	0.6	8	0			
	704	T			1		83.28	N	1	1	10	35.2	4	4	8	6.2	1.8	8	0			
TOTAL	4		1	0	3	0																
LEVEL 6	801	Q				1	119.06	N-W-S	1	1	12	12.87	5	5	10	7.9	2.1	10	0			
	802	R		1			54.78	S	1	0	8	10.54	3	3	6	6	0	6	0			
	803	S			1		98.26	N-E-S	1	1	10	17.79	4	4	8	7.4	0.6	8	0			
	804	T			1		83.28	N	1	1	10	15.81	4	4	8	6.2	1.8	8	0			
TOTAL	4		0	1	2	1																
LEVEL 7	901	Q				1	119.06	N-W-S	1	1	12	12.87	5	5	10	7.9	2.1	10	0			
	902	S			1		98.26	N-E-S	1	1	10	17.79	4	4	8	7.4	0.6	8	0			
	903	T			1		83.28	N	1	1	10	16.3	4	4	8	6.2	1.8	8	0			
TOTAL	3		0	0	2	1																
LEVEL 8	1001	Q				1	119.06	N-W-S	1	1	12	12.87	5	5	10	7.9	2.1	10	0			
	1002	R		1			54.78	S	1	0	8	10.54	3	3	6	6	0	6	0			
	1003	S			1		97.08	N-E-S	1	1	10	17.79	4	4	8	7.4	0.6	8	0			
	1004	T			1		76.60	N	1	1	10	15.81	4	4	8	6.2	1.8	8	0			
TOTAL	4		0	1	2	1																
LEVEL 9	1101	Q				1	119.06	N-W-S	1	1	12	12.87	5	5	10	7.9	2.1	10	0			
	1102	S			1		97.08	N-E-S	1	1	10	17.79	4	4	8	7.4	0.6	8	0			
	1103	T			1		76.60	N	1	1	10	16.3	4	4	8	6.2	1.8	8	0			
TOTAL	3		0	0	2	1																
TOTAL			7	27	32	17			11	63	64					308	308	616	492.4	123.6	560	9
APARTMENT MIX PERCENTAGE			8%	33%	39%	20%			13.3%	76%	77%											

S4.55

PARKING SUMMARY				
CAR PARKING	DCP REQUIREMENTS	UNITS / AREA	REQUIRED MAX.	PROVIDED
RESIDENTIAL	STUDIO @ 0.5	7	4	60
	1 - BED @ 0.6	27	10	
	2 - BED @ 0.9	32	29	
	3 - BED @ 1.4	17	24	
VISITORS	1 / 5 UNITS	83	17	11
COMMERCIAL / RETAIL	2 / 100m ²	506	10	8
TOTAL			99	79
COURIER / LOADING BAY	1 / 50 DWELLINGS	83	1	
	RETAIL	506	1	2
	CAR SHARE	1 / 90 RESIDENTIAL	1	1
MOTORCYCLE PARKING	3 / 15 CAR SPACES	79	16	6
TOTAL			16	6
BICYCLE PARKING	1 / UNIT	83	83	88
	VISITORS	83	9	9
	COMMERCIAL / RETAIL	506	3	3
TOTAL			95	100










APPROVED DA


UNITS / AREA	REQUIRED MAX.	PROVIDED
10	5	60
25	15	
30	27	
13	18	
78	16	11
454	9	8
90		79
78	1	
454	1	2
	1	1
95	19	6
	19	6
78	78	84
78	8	
454	3	6
	89	90

2015069 59 - 75 GRAFTON STREET, BONDI JUNCTION APARTMENT MIX, APARTMENT AREAS, CROSS VENTILATION & STORAGE SCHEDULE

FLOORS	APARTMENT NUMBERS	TYPE	APARTMENT TYPE (NSA REQUIREMENT (m2))				NSA UNIT PROVIDED (m2)	ORIENTATION	CROSS-VENTILATION 1 = YES 0 = NO	SOLAR ACCESS (2H) 1 = YES 0 = NO	BALCONY/ TERRACE (m2) REQUIRED	STORAGE REQUIRED			STORAGE PROVIDED			ADAPTABLE UNIT	
			STUDIO (35 m2)	1BED (50 m2)	2 BEDS (70 - 75 m2)	3 BEDS (90 m2)						PROVIDED (m2)	INTERNAL (m3)	EXTERNAL (m3)	TOTAL (m3)	INTERNAL (m3)	EXTERNAL (m3)	TOTAL (m3)	0 = NO
LEVEL 10	1201	Q				1	119.06	N-W-S	1	1	12	12.87	5	5	10	7.9	2.1	10	0
	1202	R		1			54.78	S	1	0	8	10.54	3	3	6	6	0	6	0
	1203	S			1		97.08	N-E-S	1	1	10	17.79	4	4	8	7.4	0.6	8	0
	1204	T			1		76.60	N	1	1	10	15.81	4	4	8	6.2	1.8	8	0
TOTAL		4	0	1	2	1													
LEVEL 11	1301	Q				1	119.06	N-W-S	1	1	12	12.87	5	5	10	7.9	2.1	10	0
	1302	S			1		97.08	N-E-S	1	1	10	17.79	4	4	8	7.4	0.6	8	0
	1303	T			1		83.21	N	1	1	10	16.3	4	4	8	6.2	1.8	8	0
TOTAL		3	0	0	2	1													
LEVEL 12	1401	Q				1	119.06	N-W-S	1	1	12	12.87	5	5	10	7.9	2.1	10	0
	1402	R		1			54.78	S	1	0	8	10.54	3	3	6	6	0	6	0
	1403	S			1		97.08	N-E-S	1	1	10	17.79	4	4	8	7.4	0.6	8	0
	1404	T			1		76.60	N	1	1	10	15.81	4	4	8	6.2	1.8	8	0
TOTAL		4	0	1	2	1													
LEVEL 13	1501	Q				1	119.06	N-W-S	1	1	12	12.87	5	5	10	7.9	2.1	10	0
	1502	S			1		97.08	N-E-S	1	1	10	17.79	4	4	8	7.4	0.6	8	0
	1503	T			1		76.60	N	1	1	10	16.3	4	4	8	6.2	1.8	8	0
TOTAL		3	0	0	2	1													
LEVEL 14	1601	Q				1	119.06	N-W-S	1	1	12	12.87	5	5	10	7.9	2.1	10	0
	1602	R		1			54.78	S	1	0	8	10.54	3	3	6	6	0	6	0
	1603	S			1		97.08	N-E-S	1	1	10	17.79	4	4	8	7.4	0.6	8	0
	1604	T			1		76.60	N	1	1	10	15.81	4	4	8	6.2	1.8	8	0
TOTAL		4	0	1	2	1													
LEVEL 15	1701	Q				1	119.06	N-W-S	1	1	12	12.87	5	5	10	7.9	2.1	10	0
	1702	S			1		97.08	N-E-S	1	1	10	17.79	4	4	8	7.4	0.6	8	0
	1703	T			1		76.60	N	1	1	10	16.3	4	4	8	6.2	1.8	8	0
TOTAL		3	0	0	2	1													
LEVEL 16	1801	Q				1	119.06	N-W-S	1	1	12	12.87	5	5	10	7.9	2.1	10	0
	1802	R		1			54.78	S	1	0	8	10.54	3	3	6	6	0	6	0
	1803	S			1		97.08	N-E-S	1	1	10	17.79	4	4	8	7.4	0.6	8	0
	1804	T			1		76.60	N	1	1	10	15.81	4	4	8	6.2	1.8	8	0
TOTAL		4	0	1	2	1													
LEVEL 17	1901	Q				1	119.06	N-W-S	1	1	12	12.87	5	5	10	7.9	2.1	10	0
	1902	S			1		97.08	N-E-S	1	1	10	17.79	4	4	8	7.4	0.6	8	0
	1903	T			1		76.60	N	1	1	10	16.3	4	4	8	6.2	1.8	8	0
TOTAL		3	0	0	2	1													
LEVEL 18	2001	Q				1	119.06	N-W-S	1	1	12	12.87	5	5	10	7.9	2.1	10	0
	2002	R		1			54.78	S	1	0	8	10.54	3	3	6	6	0	6	0
	2003	Z			1		149.12	N-E-S	1	1	12	32.03	5	5	10	7.1	2.9	10	0
	2004																		
TOTAL		3	0	1	0	2													
LEVEL 19	2101	Q				1	119.06	N-W-S	1	1	12	12.87	5	5	10	7.9	2.1	10	0
	2102	S			1		149.12	N-E-S	1	1	12	22.13	5	5	10	7.1	2.9	10	0
	2103																		
TOTAL		2	0	0	0	2													
TOTAL		83	7	27	32	17		11	63	64			308	308	616	492.4	123.6	616	9
APARTMENT MIX PERCENTAGE			8%	33%	39%	20%		13.3%	76%	77%									

TOTAL	78	10	25	30	13		9	59	58			280	280	560	322.32	237.68	560	9
APARTMENT MIX PERCENTAGE		13%	32%	38%	17%		12%	76%	74%									

 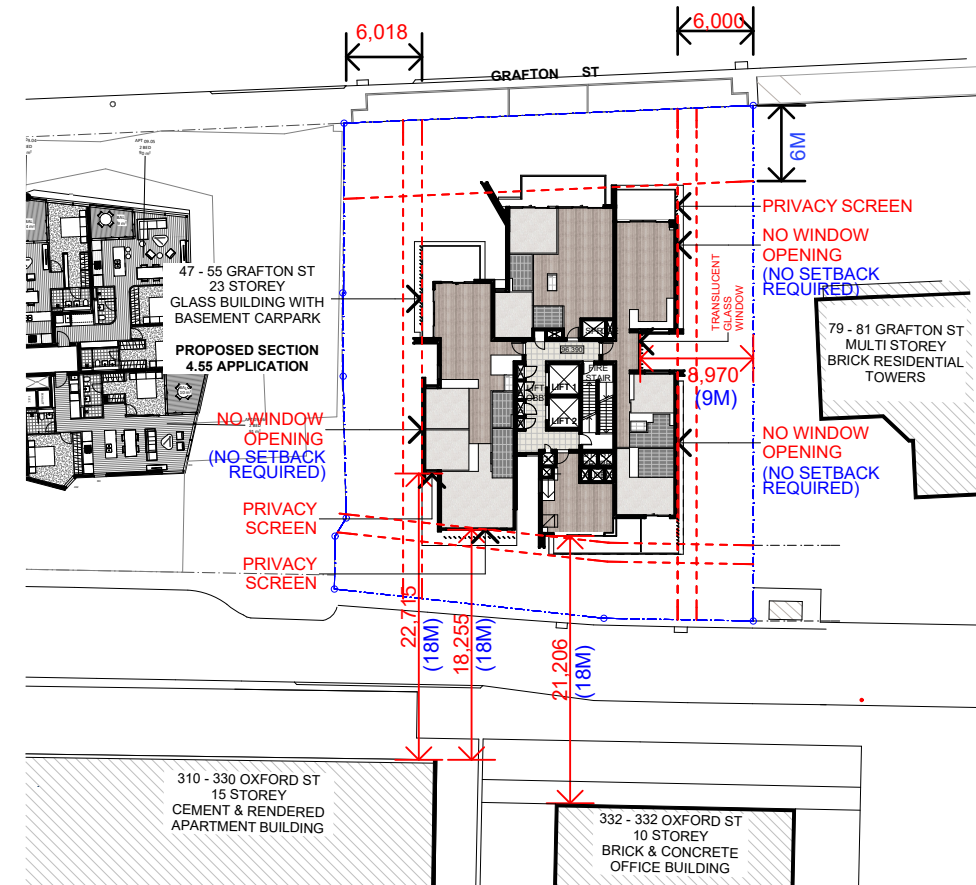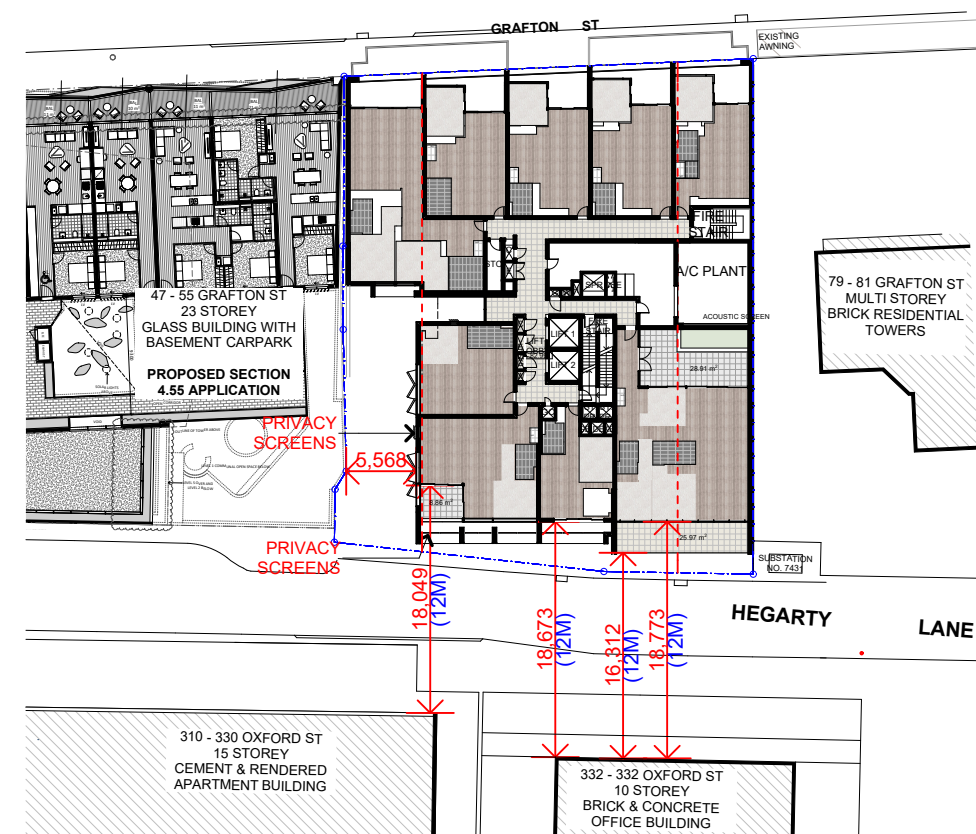 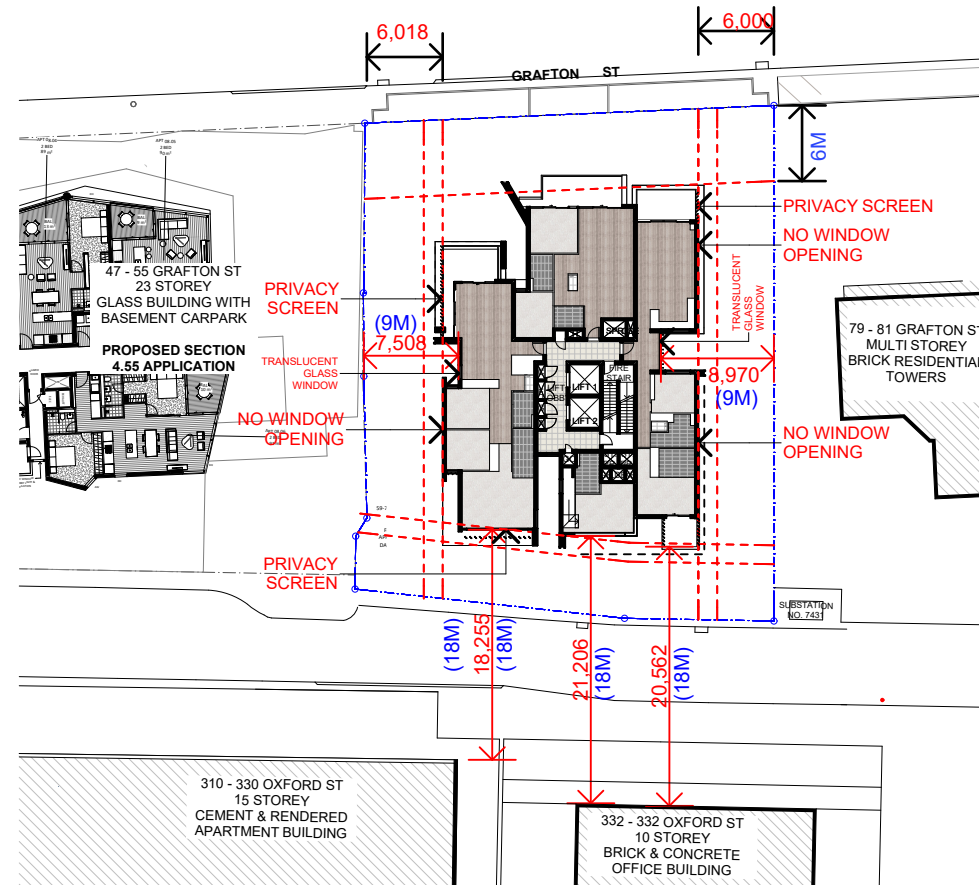 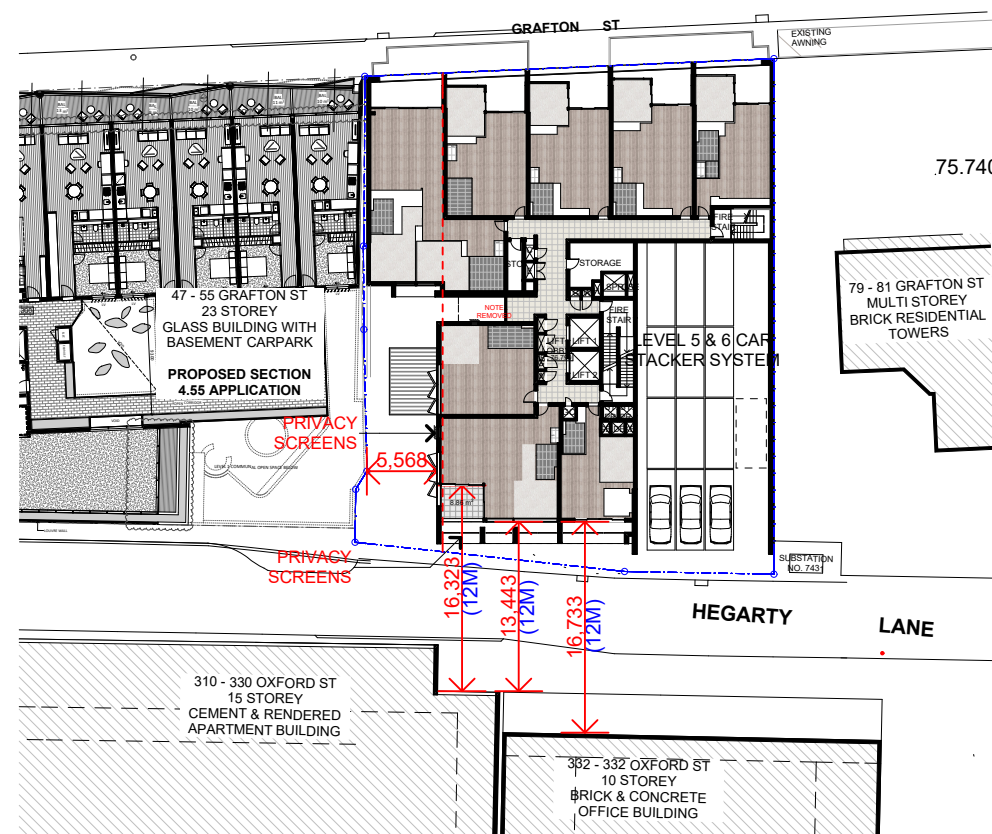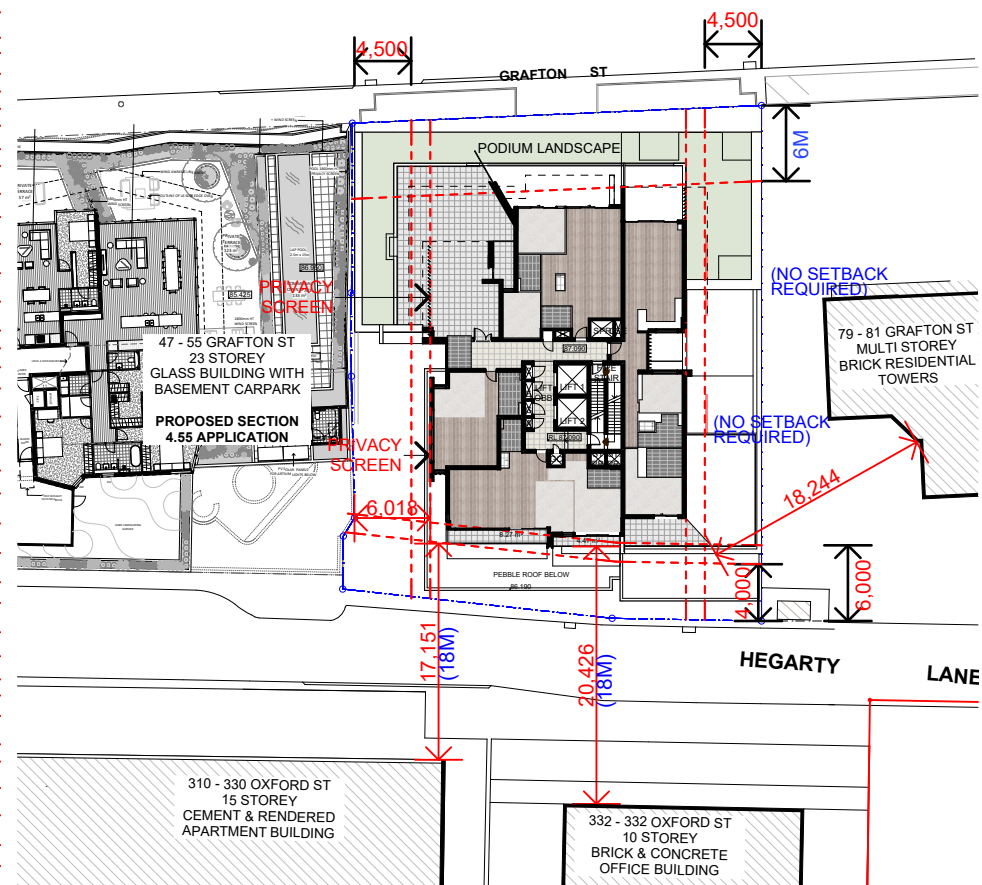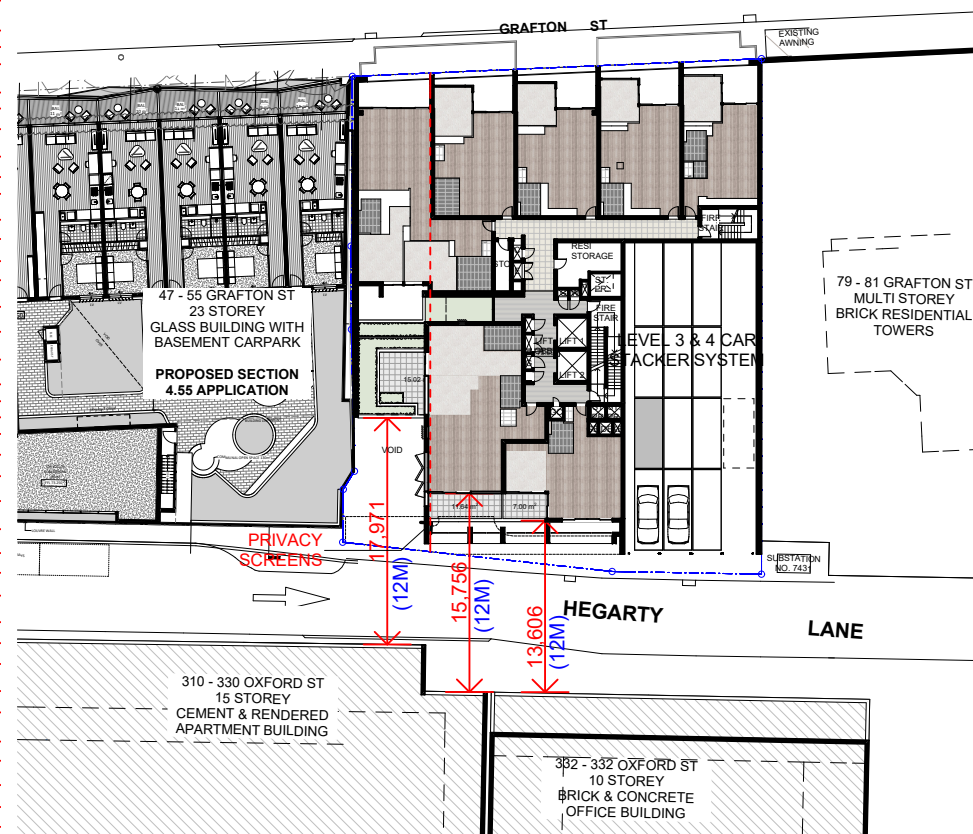

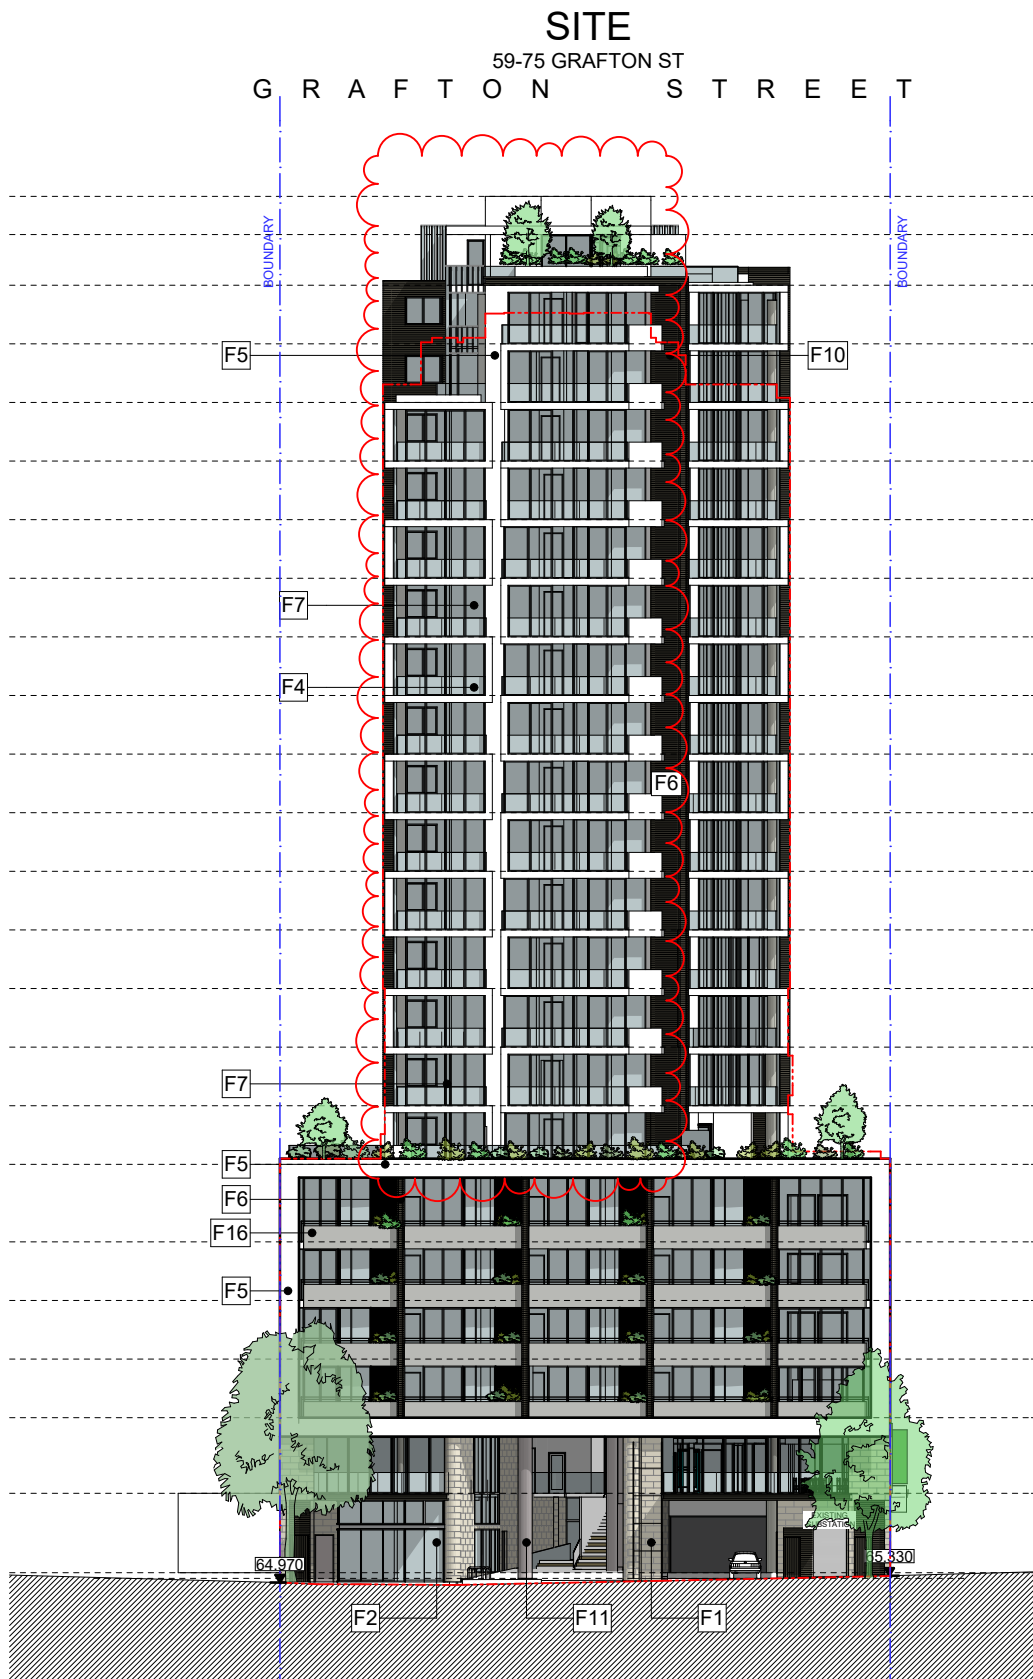

F1: SANDSTONE CLADDING
MIN THICKNESS 30MM



F4: GLASS BALUSTRADE




F7: FULL HEIGHT GLAZED
RESIDENTIAL WINDOW



F10: PRIVACY SCREEN



F13: CAR PARK FACADE

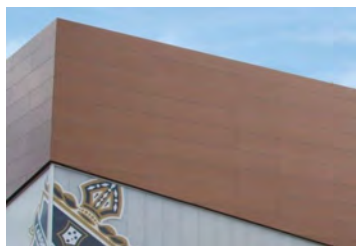

F16: SOLID ALUMINIUM PANEL
FACADE



F2: SHOP FRONT




F5: WHITE RENDER



F8: FULL HEIGHT GLASS SCREEN
TO COMMUNAL GARDEN



F11: SOLID ALUMINIUM
PANEL - SILVER

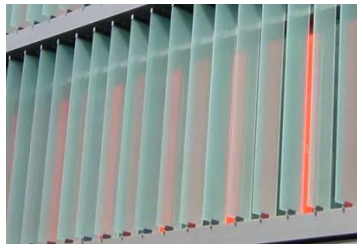

F14: OBSCURED GLASS
PRIVACY SCREEN



F17: PERFORATED SCREENS
PRIVACY SCREEN



F3: ENTRY CANOPY/ AWNING




F6: SOLID ALUMINIUM
CLADDING - BRONZE



F9: GLAZED AWNING



F12: LOURVED SCREEN
FOR CARPARK

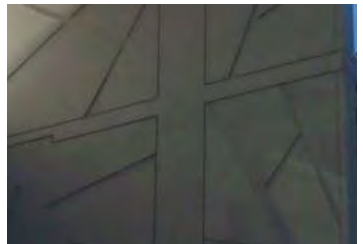

F15: STENCILLED PATTERN IN
CONCRETE

COTTEEPARKER 

SYDNEY
T 61 2 9366 1133
COTTEE PARKER ARCHITECTS PTY LTD
ABN 77 010 924 106
COTTEEPARKER.COM.AU

59- 75 Grafton Street Mixed-Use Development

59-75 GRAFTON STREET, BONDI JUNCTION

CLIENT - CLYGEN

TITLE

EXTERNAL FINISHES NORTH

I SECTION455 ADDENDUM

10/02/2021

ISSUE PURPOSE
SECTION 4.55


DATE

JOB No
5069

DWG No
DA9006

ISSUE
I

DATE
20/11/2020

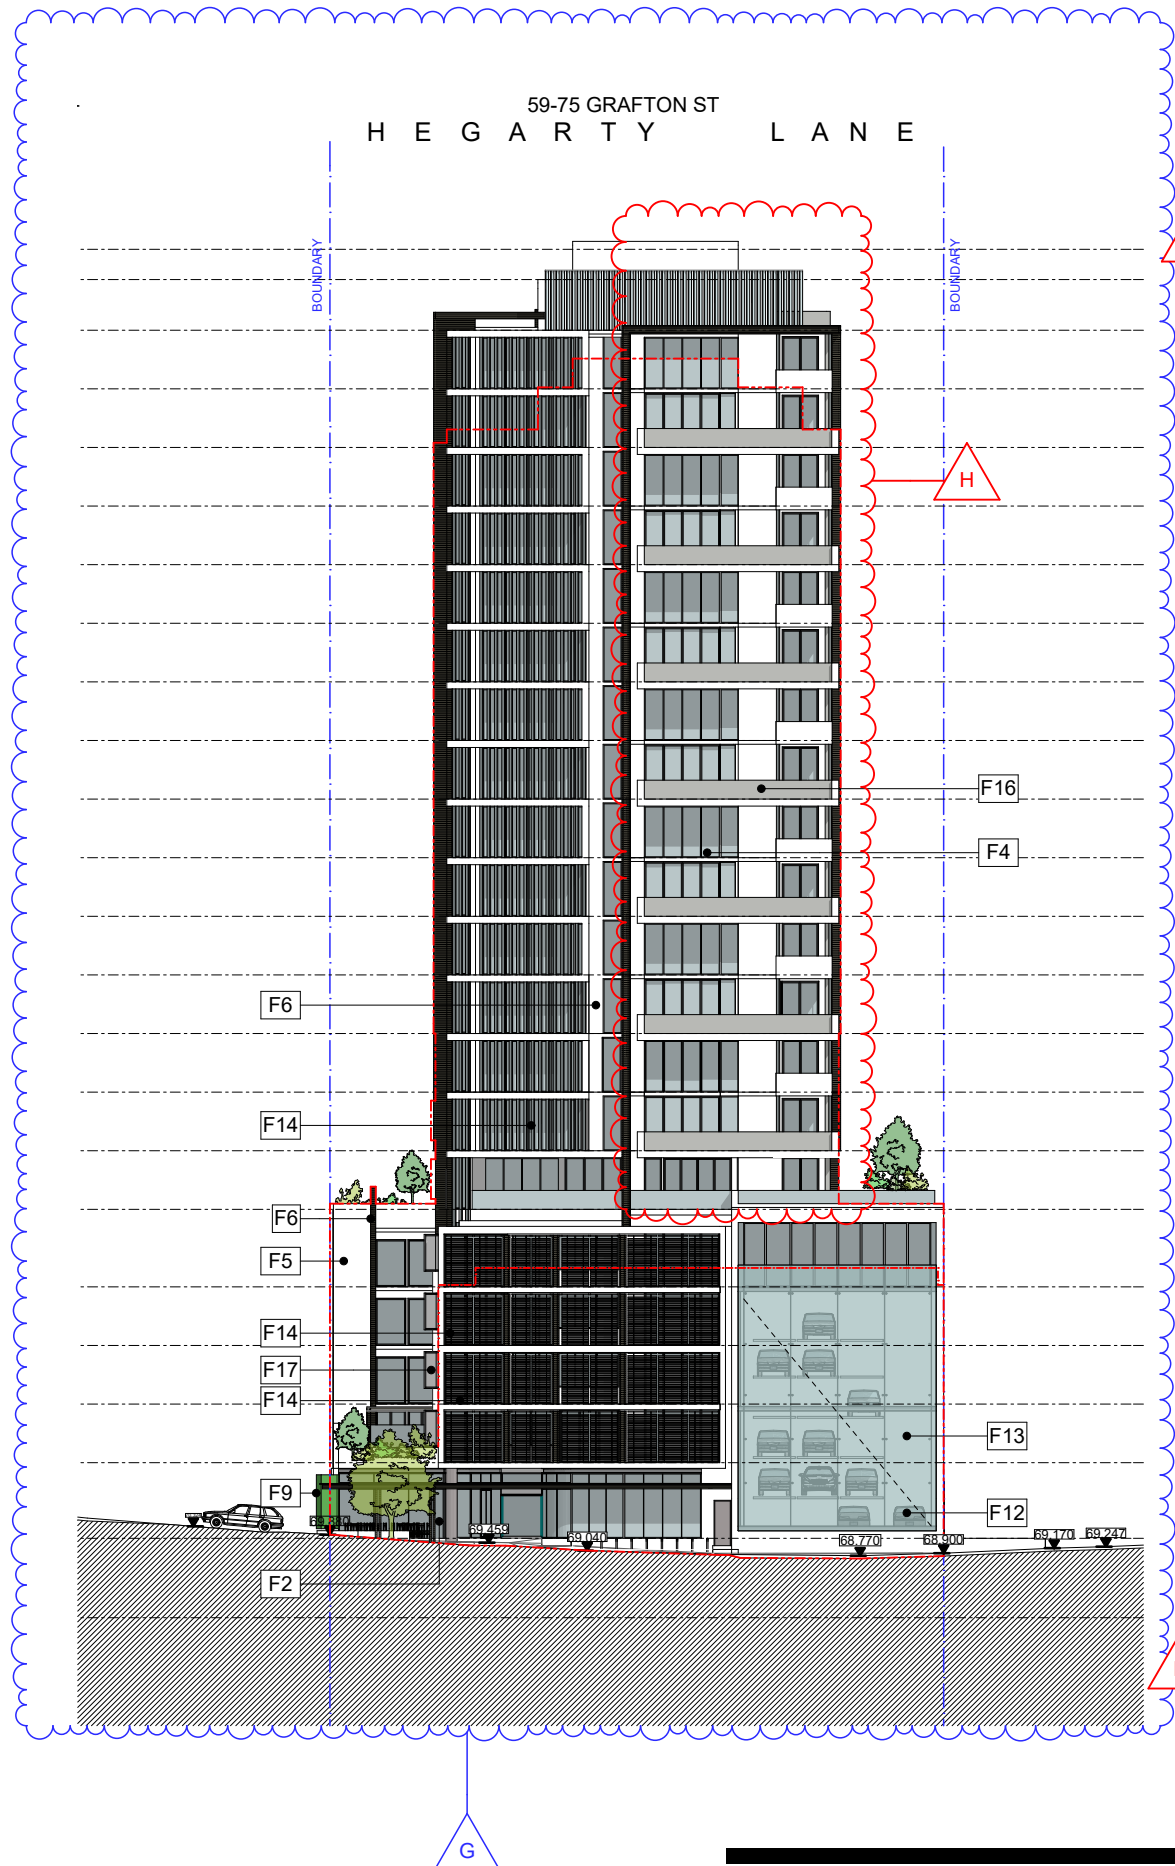

F1: SANDSTONE CLADDING
MIN THICKNESS 30MM



F4: GLASS BALUSTRADE




F7: FULL HEIGHT GLAZED
RESIDENTIAL WINDOW



F10: PRIVACY SCREEN



F13: CAR PARK FACADE

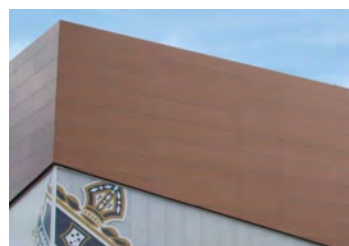

F16: SOLID ALUMINIUM PANEL
FACADE



F2: SHOP FRONT




F5: WHITE RENDER



F8: FULL HEIGHT GLASS SCREEN
TO COMMUNAL GARDEN



F11: SOLID ALUMINIUM
PANEL - SILVER

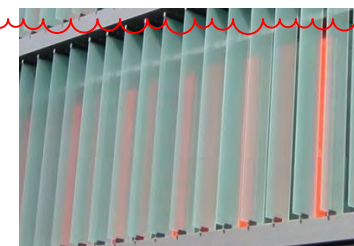

F14: OBSCURED GLASS
PRIVACY SCREEN



F17: PERFORATED SCREENS
PRIVACY SCREEN



F3: ENTRY CANOPY/AWNING




F6: SOLID ALUMINIUM
CLADDING - BRONZE



F9: GLAZED AWNING



F12: LOUVERED SCREEN
FOR CARPARK

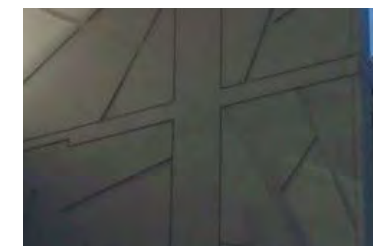

F15: STENCILLED PATTERN IN
CONCRETE

COTTEEPARKER


SYDNEY
T 61 2 9366 1133
COTTEE PARKER ARCHITECTS PTY LTD
ABN 77 010 924 106
COTTEEPARKER.COM.AU

59- 75 Grafton Street Mixed-Use Development

59-75 GRAFTON STREET, BONDI JUNCTION
CLIENT - CLYGEN

EXTERNAL FINISHES SOUTH

G	SECTION 4.55	13/08/2020	JOB No	DWG No	ISSUE	DATE
H	SECTION 4.55 ADDENDUM	20/11/2020	5069	DA9007	H	20/11/2020
ISSUE PURPOSE		DATE				
SECTION 4.55						

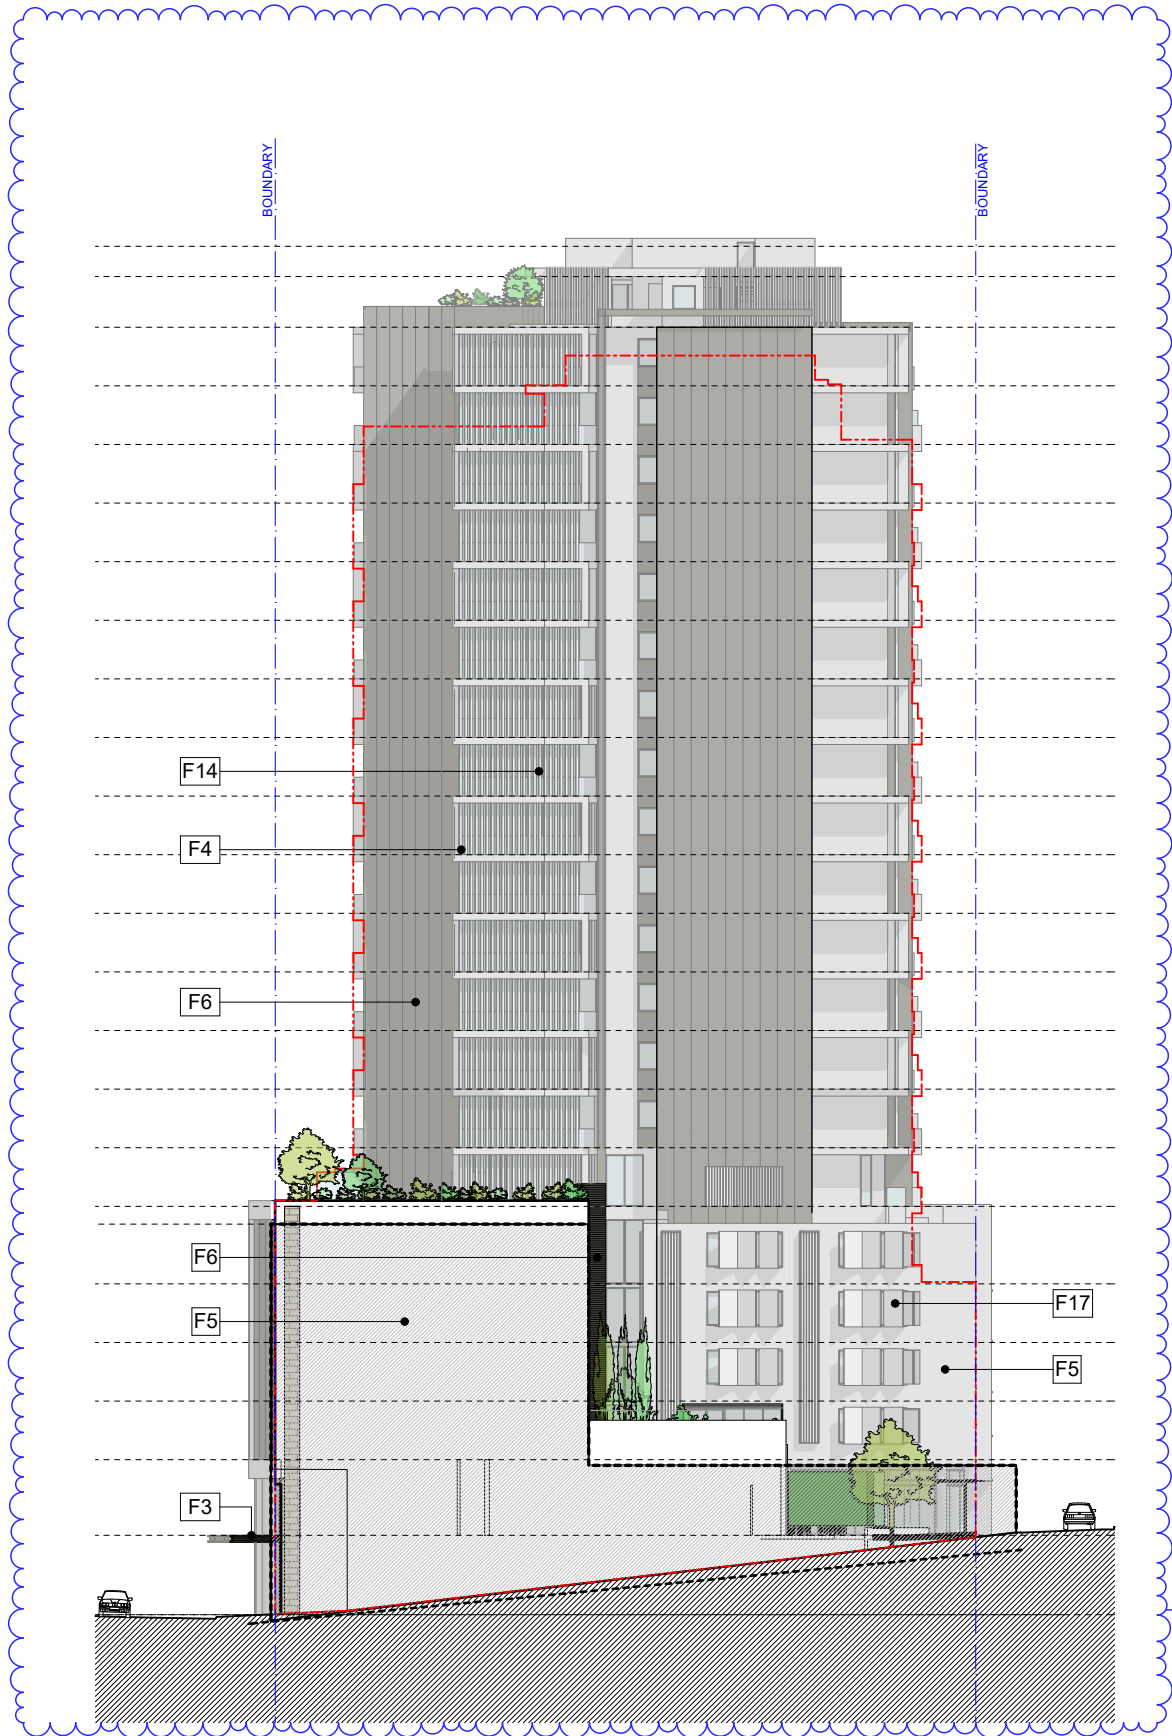

F1: SANDSTONE CLADDING
MIN THICKNESS 30MM



F2: SHOP FRONT



F3: ENTRY CANOPY/ AWNING



F4: GLASS BALUSTRADE



F5: WHITE RENDER



F6: SOLID ALUMINIUM
CLADDING - BRONZE



F7: FULL HEIGHT GLAZED
RESIDENTIAL WINDOW



F8: FULL HEIGHT GLASS SCREEN
TO COMMUNAL GARDEN



F9: GLAZED AWNING



F10: PRIVACY SCREEN




F11: SOLID ALUMINIUM
PANEL - SILVER




F12: LOURED SCREEN
FOR CARPARK



F13: CAR PARK FACADE

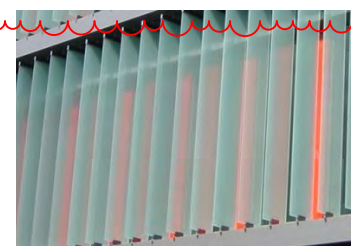

F14: OBSCURED GLASS
PRIVACY SCREEN

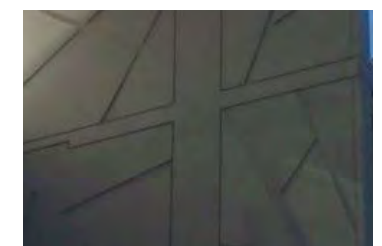

F15: STENCILLED PATTERN IN
CONCRETE



F17: PERFORATED SCREENS
PRIVACY SCREEN

COTTEEPARKER

SYDNEY
T 61 2 9366 1133
COTTEE PARKER ARCHITECTS PTY LTD
ABN 77 010 924 106
COTTEEPARKER.COM.AU


59- 75 Grafton Street Mixed-Use Development

59-75 GRAFTON STREET, BONDI JUNCTION
CLIENT - CLYGEN

TITLE

EXTERNAL FINISHES WEST

ISSUE	PURPOSE	DATE	JOB No	DWG No	ISSUE	DATE
F	SECTION 4.55	13/08/2020				
G	SECTION 4.55 ADDENDUM	20/11/2020				
	SECTION 4.55		5069	DA9008	G	20/11/2020

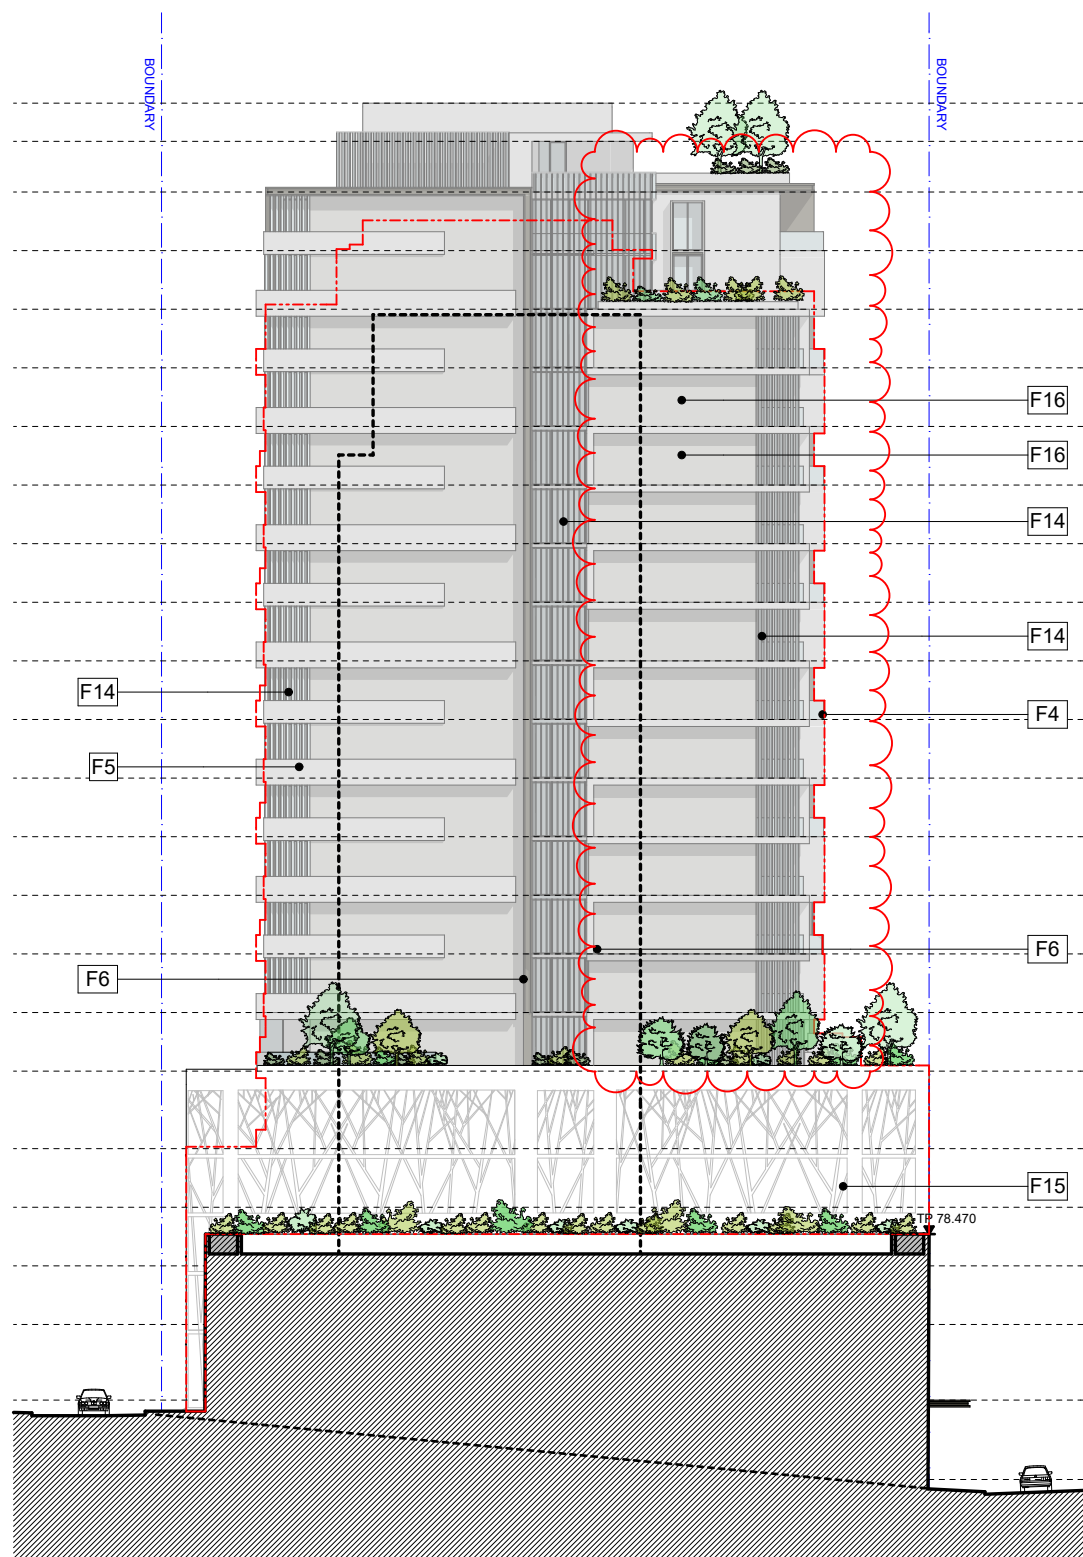

F1: SANDSTONE CLADDING
MIN THICKNESS 30MM



F4: GLASS BALUSTRADE




F7: FULL HEIGHT GLAZED
RESIDENTIAL WINDOW



F10: PRIVACY SCREEN



F13: CAR PARK FACADE

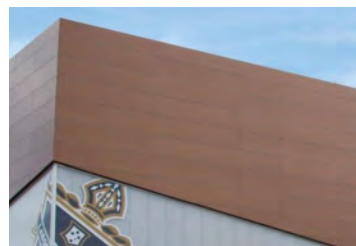

F16: SOLID ALUMINIUM PANEL
FACADE



F2: SHOP FRONT




F5: WHITE RENDER



F8: FULL HEIGHT GLASS SCREEN
TO COMMUNAL GARDEN



F11: SOLID ALUMINIUM
PANEL - SILVER

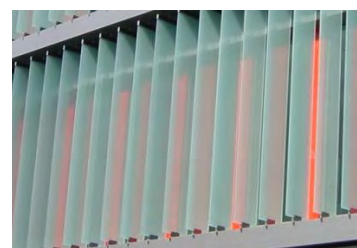

F14: OBSCURED GLASS
PRIVACY SCREEN



F17: PERFORATED SCREENS
PRIVACY SCREEN



F3: ENTRY CANOPY/ AWNING




F6: SOLID ALUMINIUM
CLADDING - BRONZE



F9: GLAZED AWNING



F12: LOURVED SCREEN
FOR CARPARK

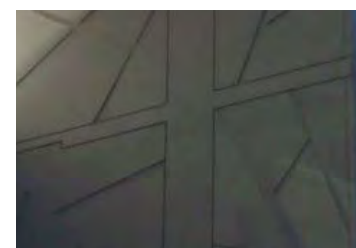

F15: STENCILLED PATTERN IN
CONCRETE

COTTEEPARKER 

SYDNEY
T 61 2 9366 1133
COTTEE PARKER ARCHITECTS PTY LTD
ABN 77 010 924 106
COTTEEPARKER.COM.AU

59- 75 Grafton Street Mixed-Use Development

59-75 GRAFTON STREET, BONDI JUNCTION

CLIENT - CLYGEN

TITLE

EXTERNAL FINISHES EAST

H SECTION455 ADDENDUM

10/02/2021

ISSUE PURPOSE

DATE

SECTION 4.55

JOB No

5069

DWG No

DA9009

ISSUE

H

DATE

20/11/2020



STENCILED PRE-CAST
CONCRETE PANELS



STENCILED PRE-CAST
CONCRETE PANELS

