


469-483 BALMAIN ROAD, LILYFIELD

DETAILED DEVELOPMENT APPLICATION



LOCATION PLAN

NO.	DRAWING TITLE	REV
DA001	COVER PAGE	01
DA002	SITE PLAN	01
DA003	SITE ANALYSIS	01
DA010	GROUND FLOOR DEMOLITION AND RETENTION PLAN	01
DA011	LEVEL 1 DEMOLITION AND RETENTION PLAN	01
DA101	BASEMENT 2 FLOOR PLAN	01
DA102	BASEMENT 1 FLOOR PLAN	01
DA103	GROUND FLOOR PLAN	01
DA104	LEVEL 1 / PODIUM	01
DA105	LEVEL 2	01
DA106	LEVEL 3	01
DA107	LEVEL 4	01
DA108	LEVEL 5	01
DA109	ROOF PLAN	01
DA201	NORTH ELEVATION	01
DA202	EAST ELEVATION	01
DA203	SOUTH ELEVATION	01
DA204	WEST ELEVATION	01
DA301	SECTIONS A & B	01
DA302	SECTIONS C & D	01
DA303	SECTIONS E & F	01
DA304	SECTIONS G & H	01
DA305	SECTIONS I & J	01
DA306	SECTION K	01
DA401	APARTMENTS - BUILDING A+B - LEVEL 2	01
DA402	APARTMENTS - BUILDING A+B - LEVEL 2	01
DA403	APARTMENTS - BUILDING A+B - LEVEL 2 - 5	01
DA404	APARTMENTS - BUILDING A+B - LEVEL 3 + 4	01
DA405	APARTMENTS - BUILDING A+B - LEVEL 3 + 4	01
DA406	APARTMENTS - BUILDING A+B - LEVEL 5	01
DA407	APARTMENTS - BUILDING A+B - LEVEL 5	01
DA408	APARTMENTS - BUILDING C - LEVEL 2	01
DA409	APARTMENTS - BUILDING C - LEVEL 3+4	01
DA410	APARTMENTS - BUILDING C - LEVEL 3 + 4	01
DA411	APARTMENTS - BUILDING C - LEVEL 5	01
DA412	APARTMENTS - BUILDING C - LEVEL 5	01
DA413	APARTMENTS - BUILDING D + E	01
DA414	APARTMENTS - BUILDING F	01
DA601	SHADOW DIAGRAMS - 21ST JUNE	01
DA602	SHADOW DIAGRAMS - 21ST SEPTEMBER	01
DA603	SUN ANGLED VIEWS - EXISTING - 21ST JUNE	01
DA604	SUN ANGLED VIEWS - PROPOSED - 21ST JUNE	01
DA605	GFA DIAGRAMS	01
DA606	SOLAR ACCESS DIAGRAMS	01
DA607	ADG STORAGE DIAGRAMS	01
DA608	COMMUNAL & PUBLIC OPEN SPACE	01
DA609	DEEP SOIL AREA	01
DA610	MATERIAL PALETTE	01
DA611	SIGNAGE	01
DA612	PUBLIC ARTWORK	01
DA901	3D VISUALISATION	01
DA902	3D VISUALISATION	01
DA903	3D VISUALISATION	01
DA904	3D VISUALISATION	01
DA905	3D VISUALISATION	01
DA906	3D VISUALISATION	01
DA907	3D VISUALISATION	01

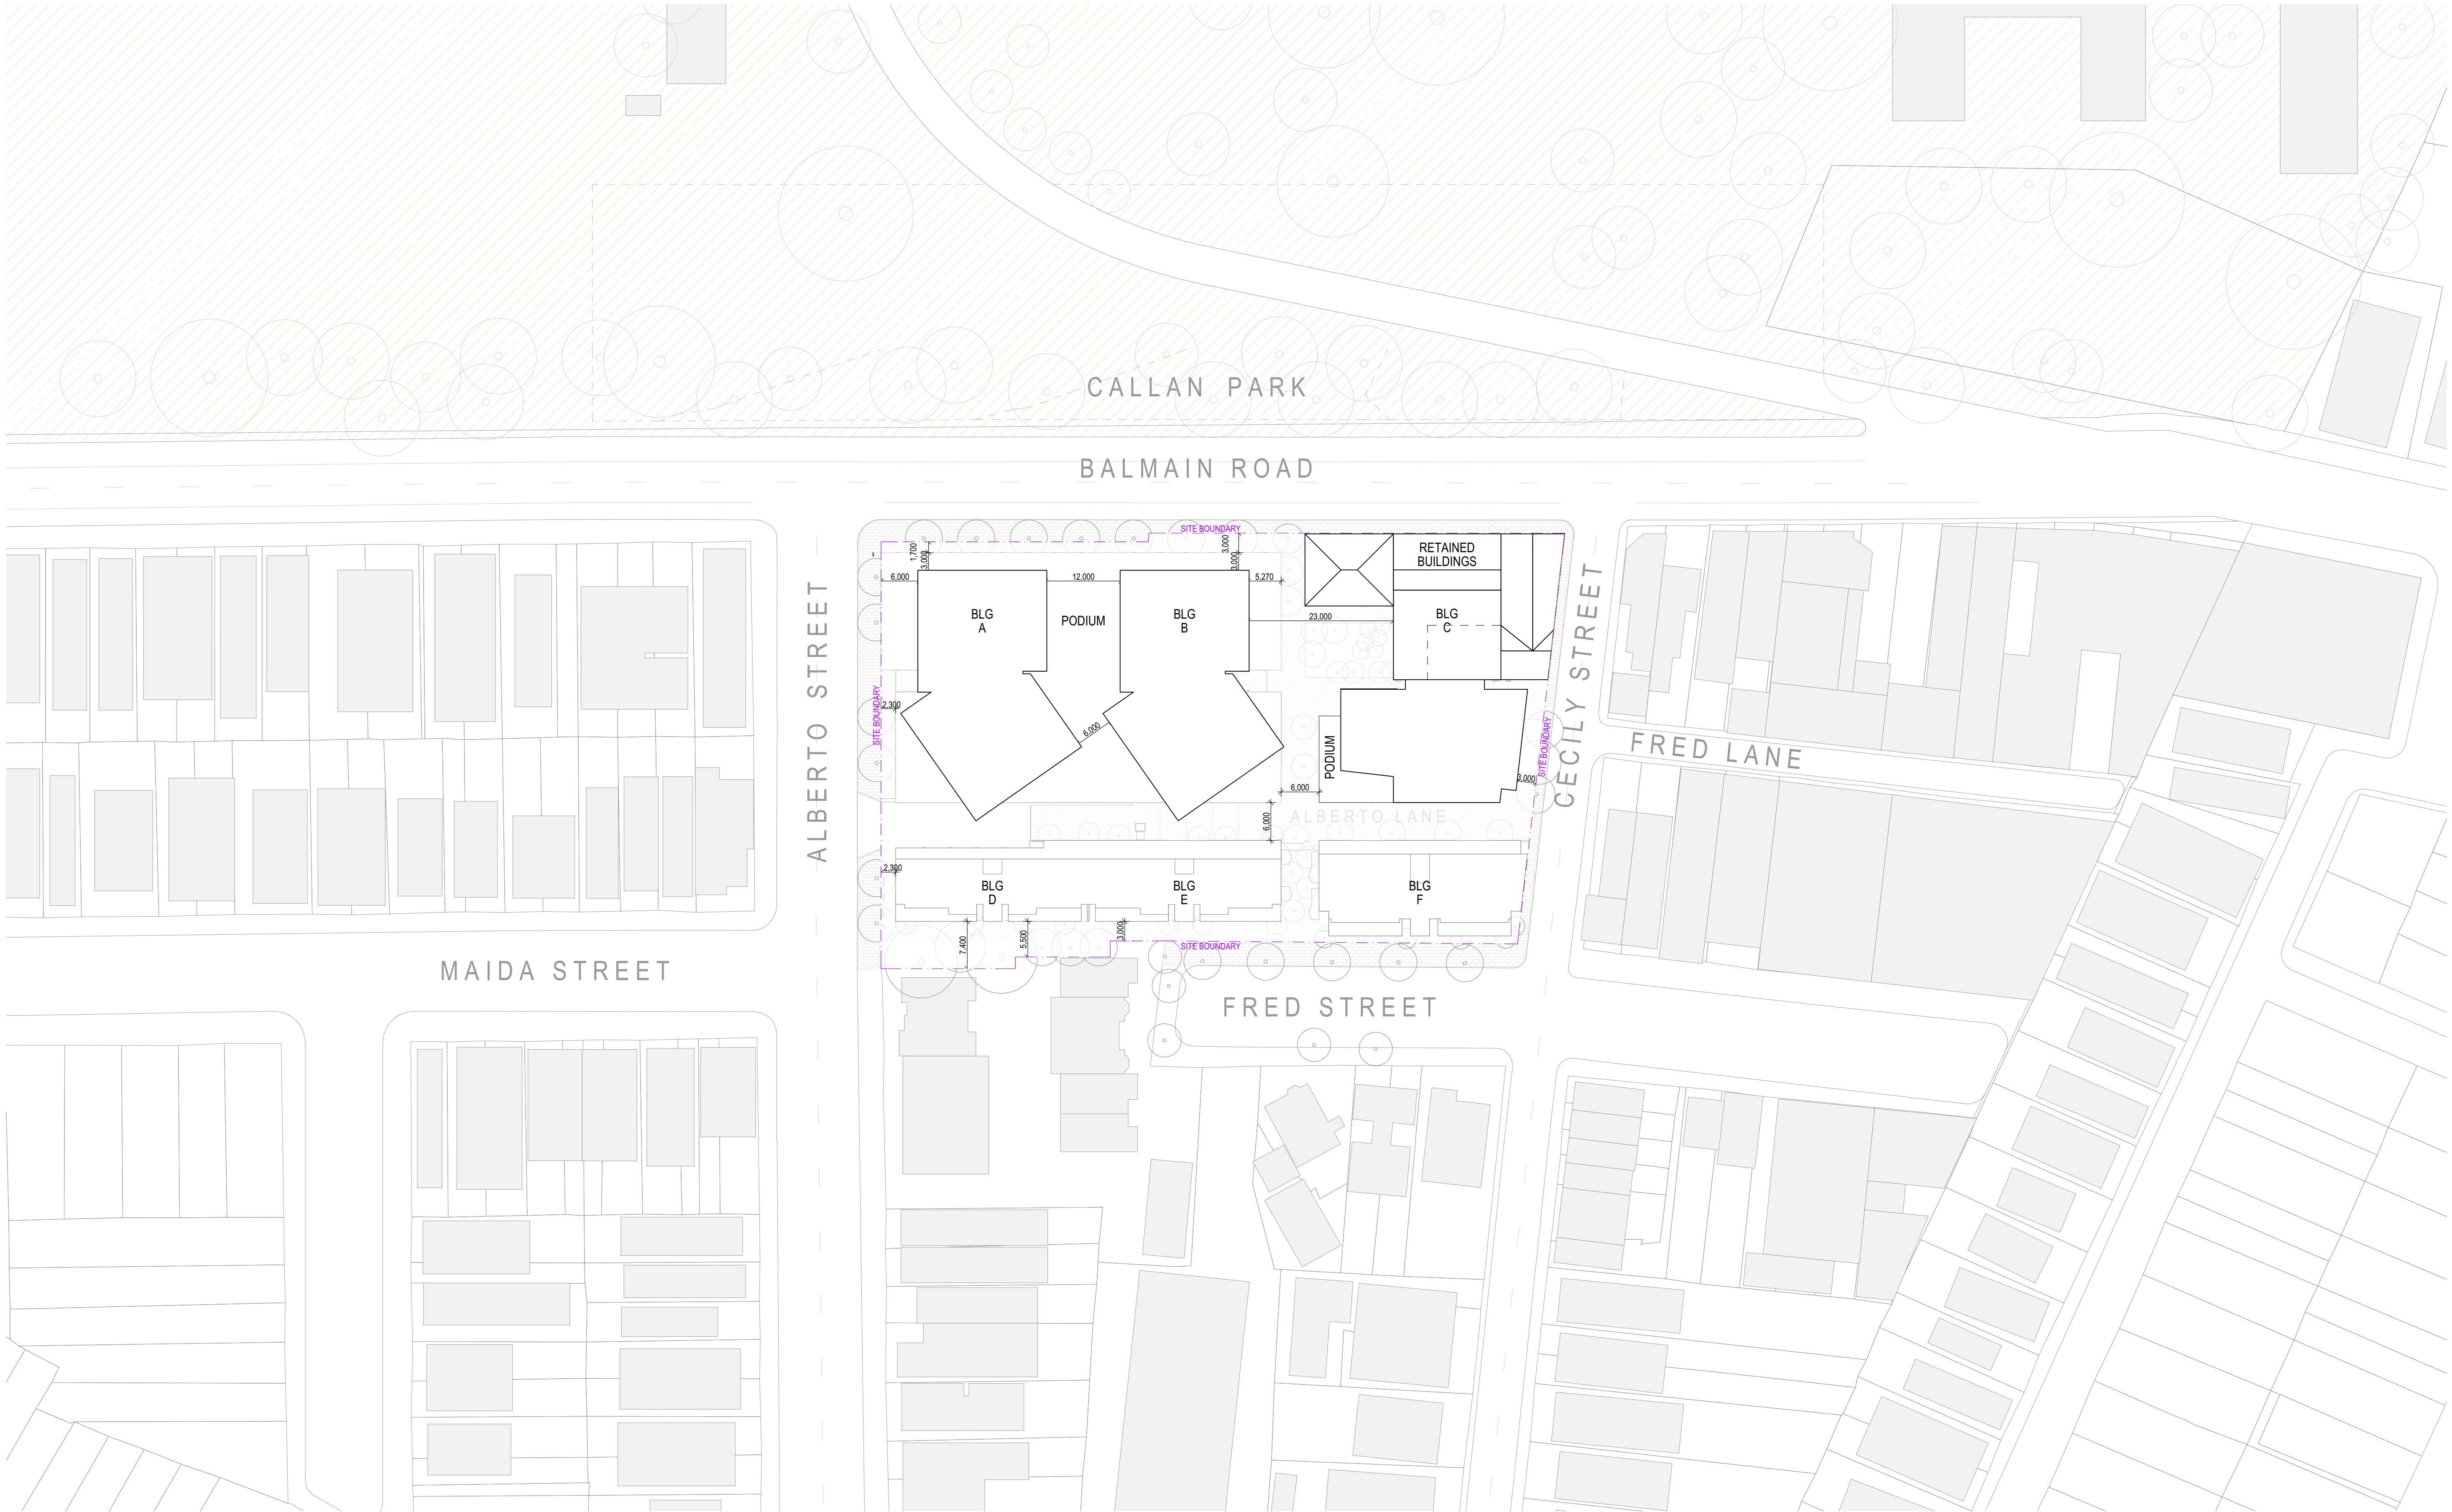

ARCHITECT

CHROFI

3/1 THE CORSO MANLY NSW 2095 AUSTRALIA
T +61 2 8096 8500 E info@chrofi.com

CHOI ROPHA FIGHERA P/L ACN 144 714 885 ATF CHOI ROPHA FIGHERA UNIT TRUST T/A
THIS DRAWING SHOULD BE READ IN CONJUNCTION WITH ALL RELEVANT CONTRACTS,
SPECIFICATION, REPORT AND DRAWINGS. DO NOT SCALE. DRAWINGS DIMENSIONS
GOVERN. VERIFY ALL DIMENSIONS ON SITE BEFORE CONSTRUCTION. COPYRIGHT OF THIS
DRAWING IS VESTED IN CHROFI.

CLIENT

ROCHE
GROUP

REV

01

DATE

17/05/2023

ISSUE

DETAILED DEVELOPMENT APPLICATION

REV

DATE

ISSUE

PROJECT

469-483 BALMAIN ROAD LILYFIELD
469-483 BALMAIN ROAD

PROJECT NUMBER

21049

PLOT DATE

23/05/2023

DRAWN

TG

CHECKED

JZ

SHEET SCALE

1:1000
1:500

SHEET SIZE

A3
A1

NORTH



DRAWING TITLE


SITE PLAN

DRAWING NUMBER

A-DA002

REVISION

01

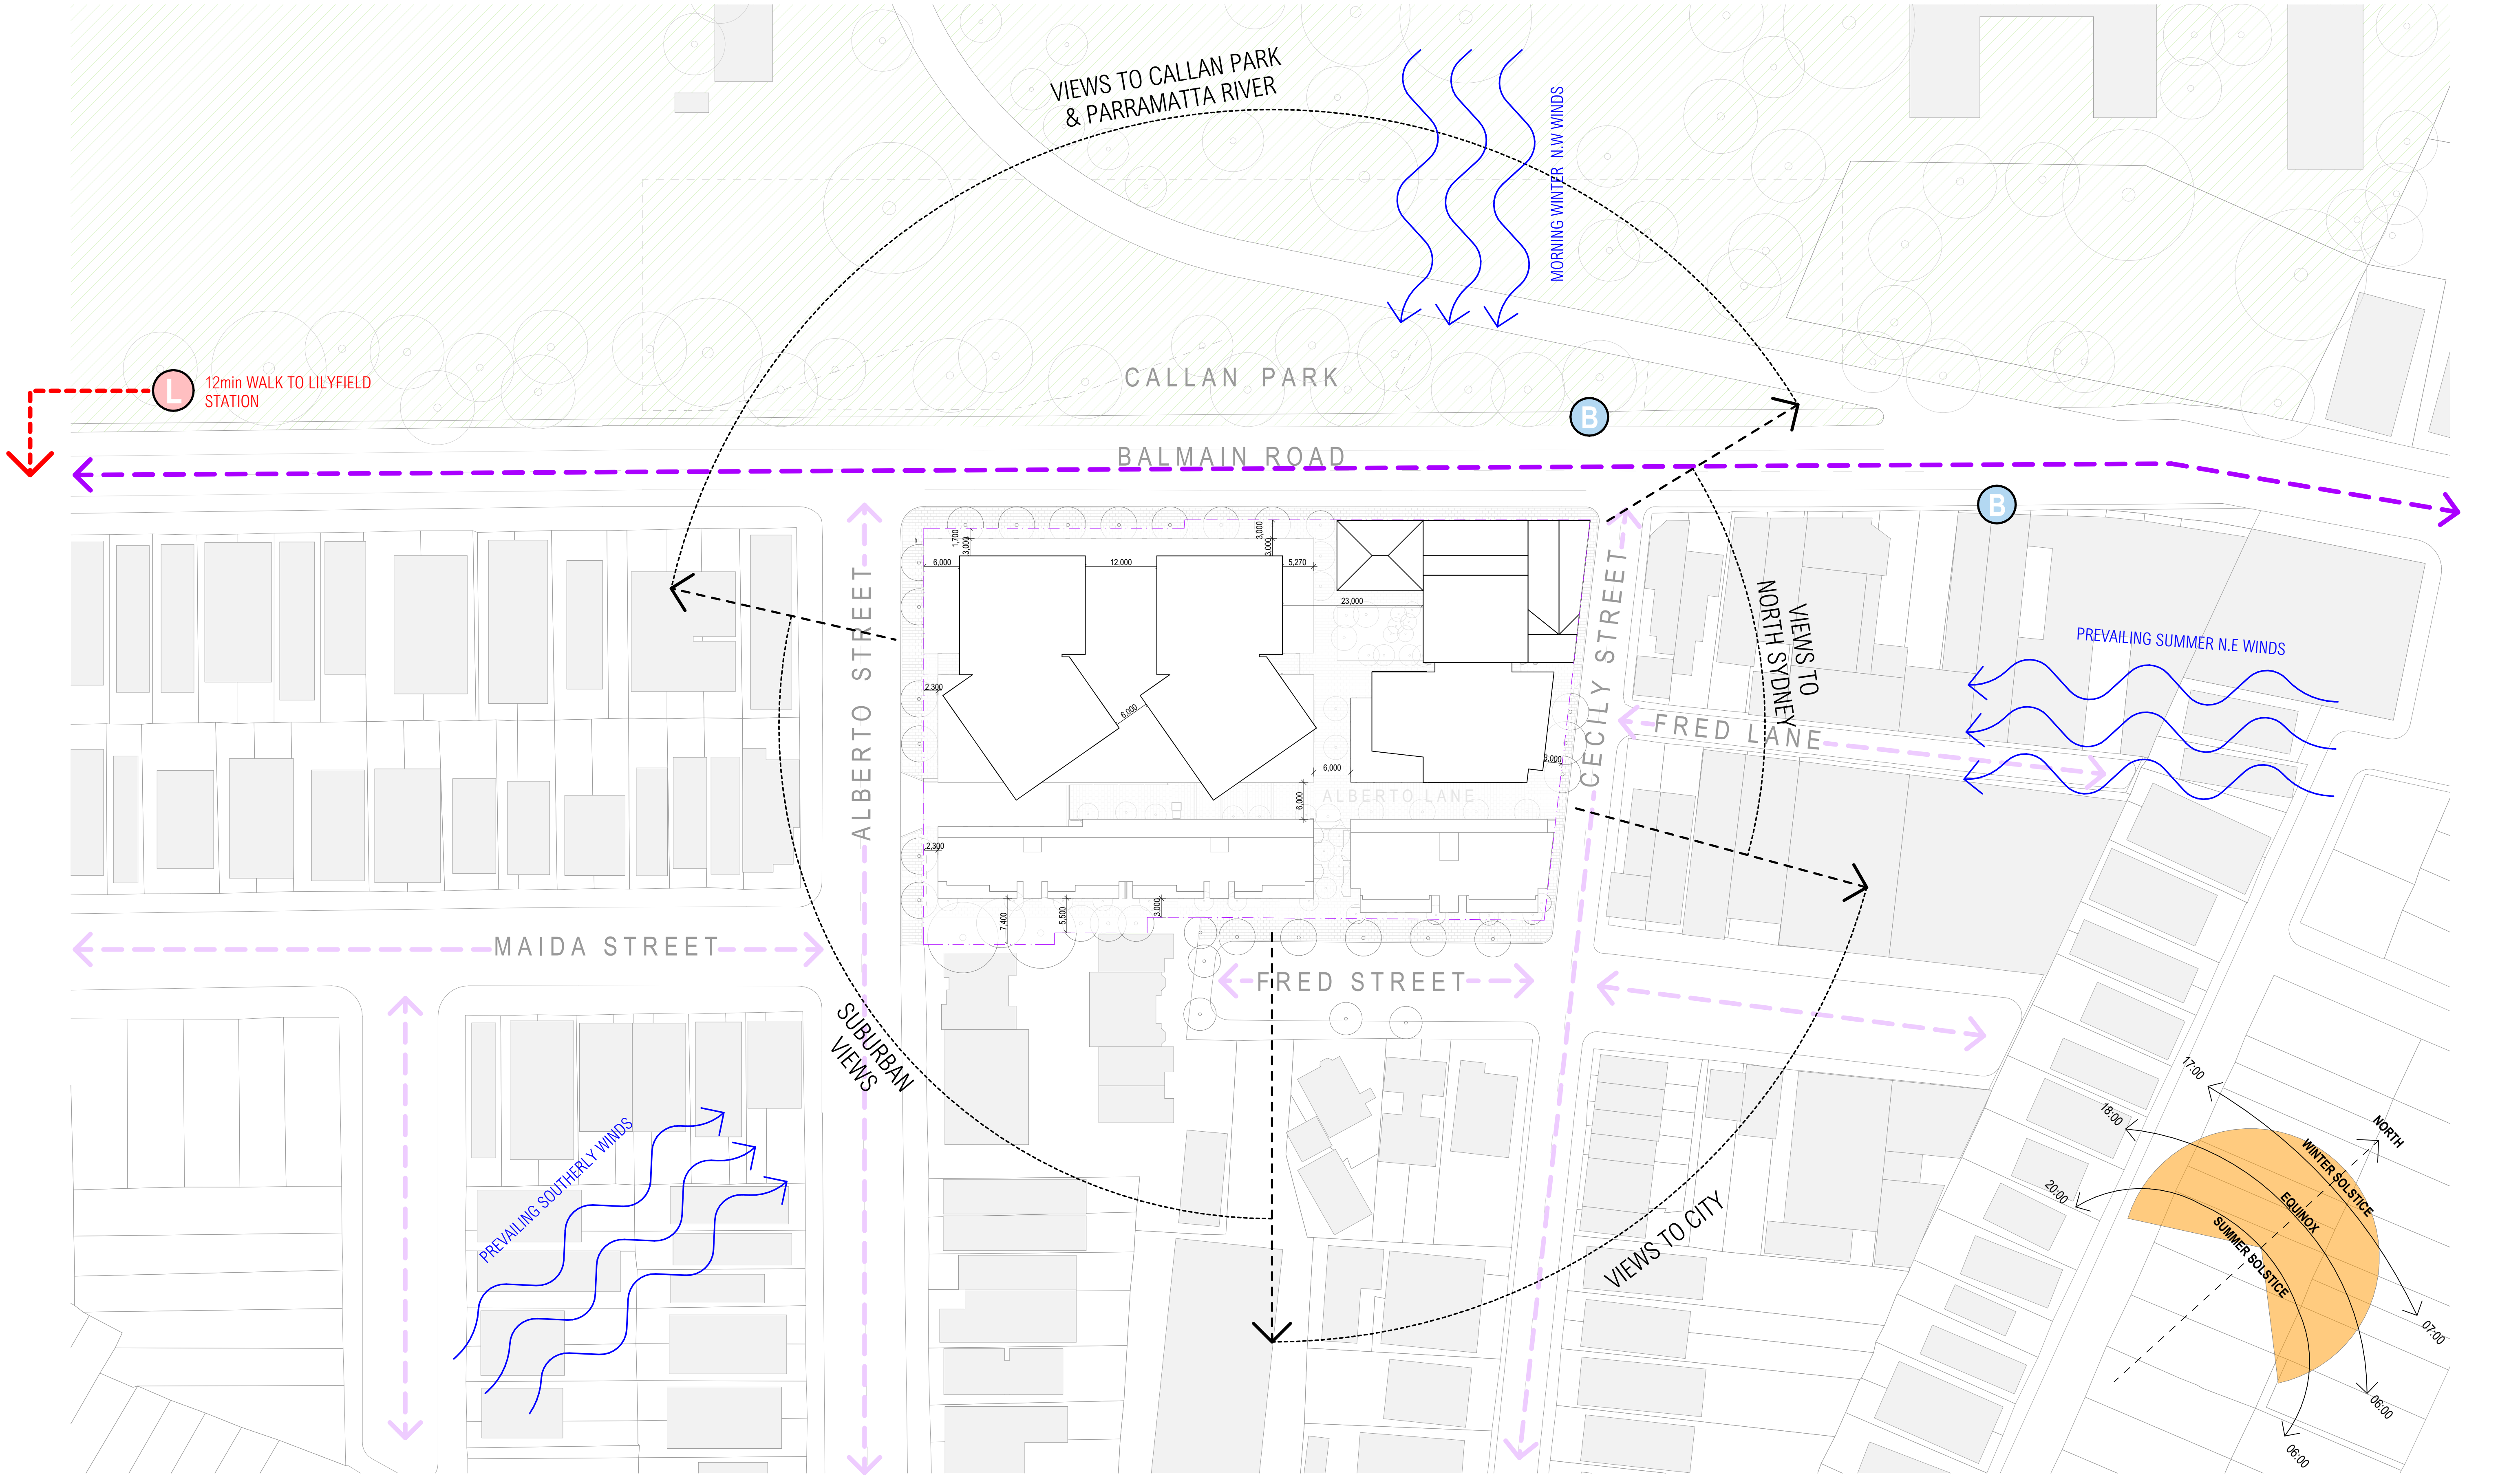

ARCHITECT			CLIENT			REV			DATE			ISSUE			REV			DATE			ISSUE			PROJECT			DRAWING TITLE																							
CHROFI			ROCHE GROUP			01			17/05/2023			DETAILED DEVELOPMENT APPLICATION									469-483 BALMAIN ROAD LILYFIELD			SITE ANALYSIS																										
3/1 THE CORSO MANLY NSW 2095 AUSTRALIA T +61 2 8096 8500 E info@chrofi.com																					469-483 BALMAIN ROAD			DRAWING NUMBER																										
CHOI ROPHA FIGHERA P/L ACN 144 714 885 ATF CHOI ROPHA FIGHERA UNIT TRUST T/A THIS DRAWING SHOULD BE READ IN CONJUNCTION WITH ALL RELEVANT CONTRACTS, SPECIFICATION, REPORT AND DRAWINGS. DO NOT SCALE. DRAWINGS DIMENSIONS GOVERN. VERIFY ALL DIMENSIONS ON SITE BEFORE CONSTRUCTION. COPYRIGHT OF THIS DRAWING IS VESTED IN CHROFI.																					PROJECT NUMBER			PLOT DATE			DRAWN			CHECKED			SHEET SCALE			SHEET SIZE			NORTH			DRAWING NUMBER			REVISION					
																								21049			23/05/2023			TG			JZ			1:1000			A3						A-DA003			01		
																								1:500			A1																							

ARCHITECT

CHROFI

3/1 THE CORSO MANLY NSW 2095 AUSTRALIA
T +61 2 8096 8500 E info@chrofi.com

CHOI ROPHA FIGHERA P/L ACN 144 714 885 ATF CHOI ROPHA FIGHERA UNIT TRUST T/A
THIS DRAWING SHOULD BE READ IN CONJUNCTION WITH ALL RELEVANT CONTRACTS,
SPECIFICATION, REPORT AND DRAWINGS. DO NOT SCALE. DRAWINGS DIMENSIONS
GOVERN. VERIFY ALL DIMENSIONS ON SITE BEFORE CONSTRUCTION. COPYRIGHT OF THIS
DRAWING IS VESTED IN CHROFI.

CLIENT

ROCHE

REV

01

DATE

17/05/2023

ISSUE

DETAILED DEVELOPMENT APPLICATION

REV

DATE

ISSUE

PROJECT

469-483 BALMAIN ROAD LILYFIELD
469-483 BALMAIN ROAD

PROJECT NUMBER

21049

PLOT DATE

23/05/2023

DRAWN

TG

CHECKED

JZ

SHEET SCALE

1:400
1:200

SHEET SIZE

A3
A1

NORTH



DRAWING TITLE


GROUND FLOOR DEMOLITION AND
RETENTION PLAN


DRAWING NUMBER

A-DA010

REVISION


01

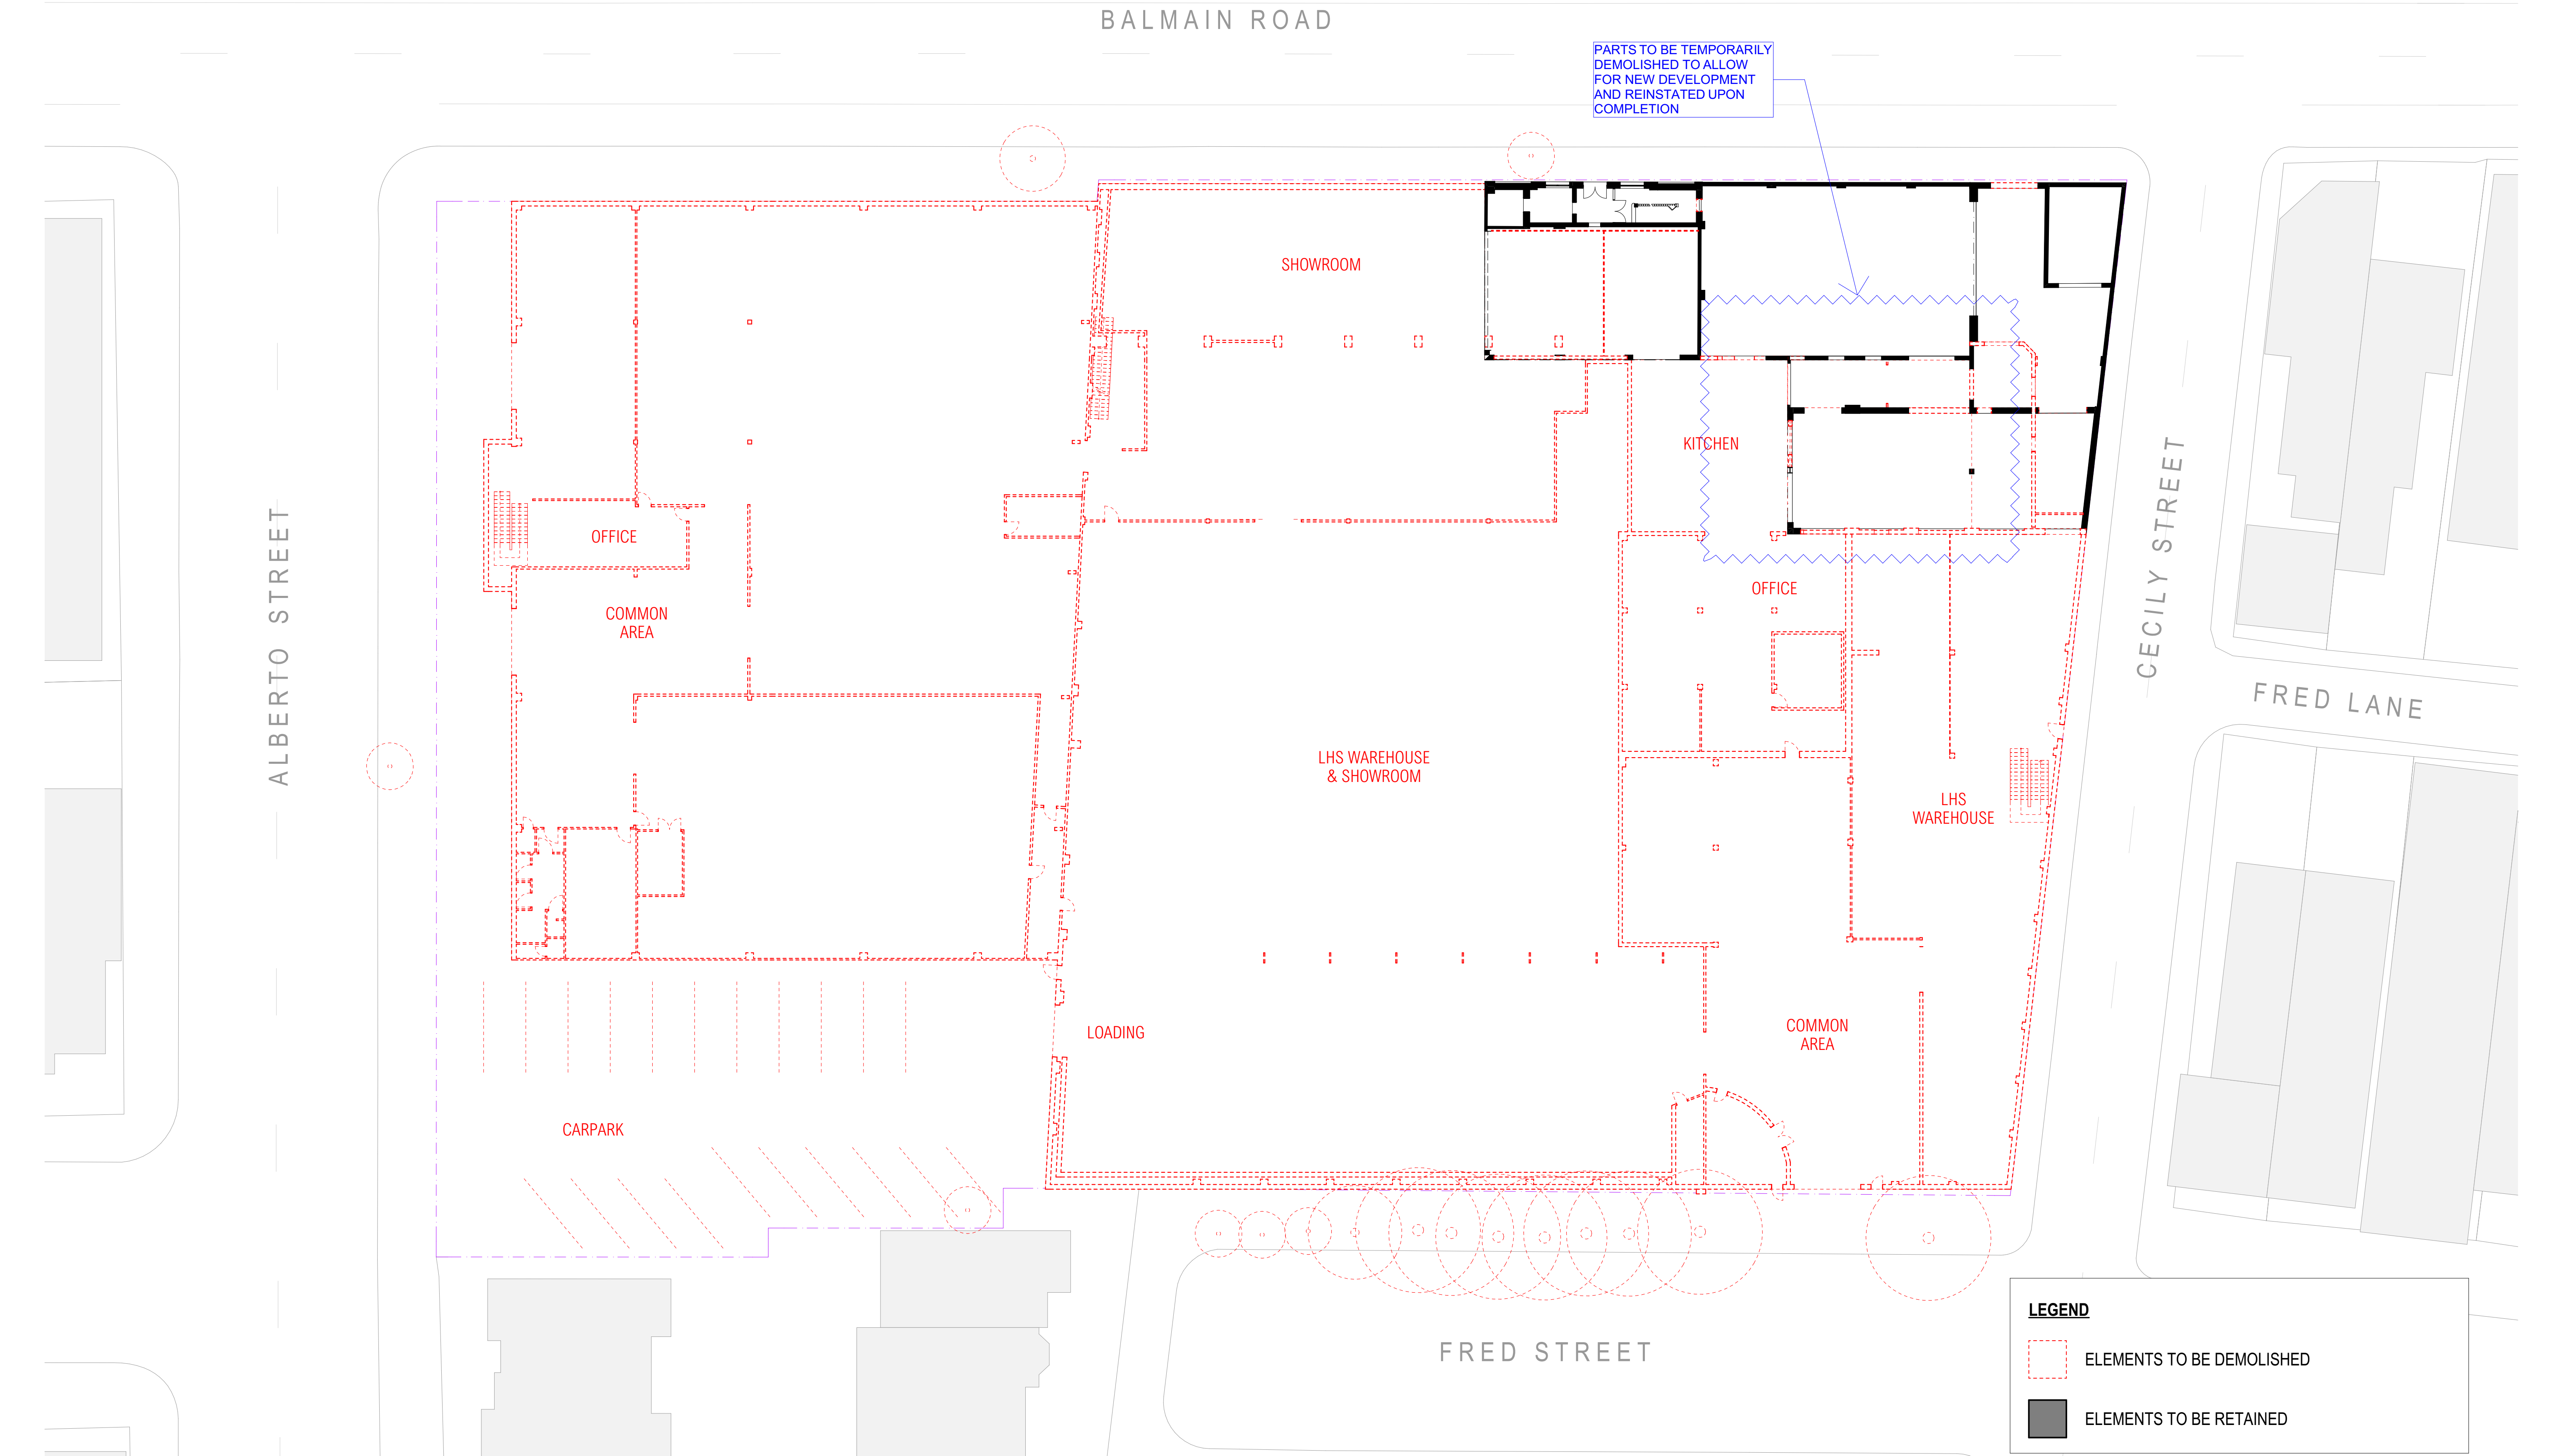

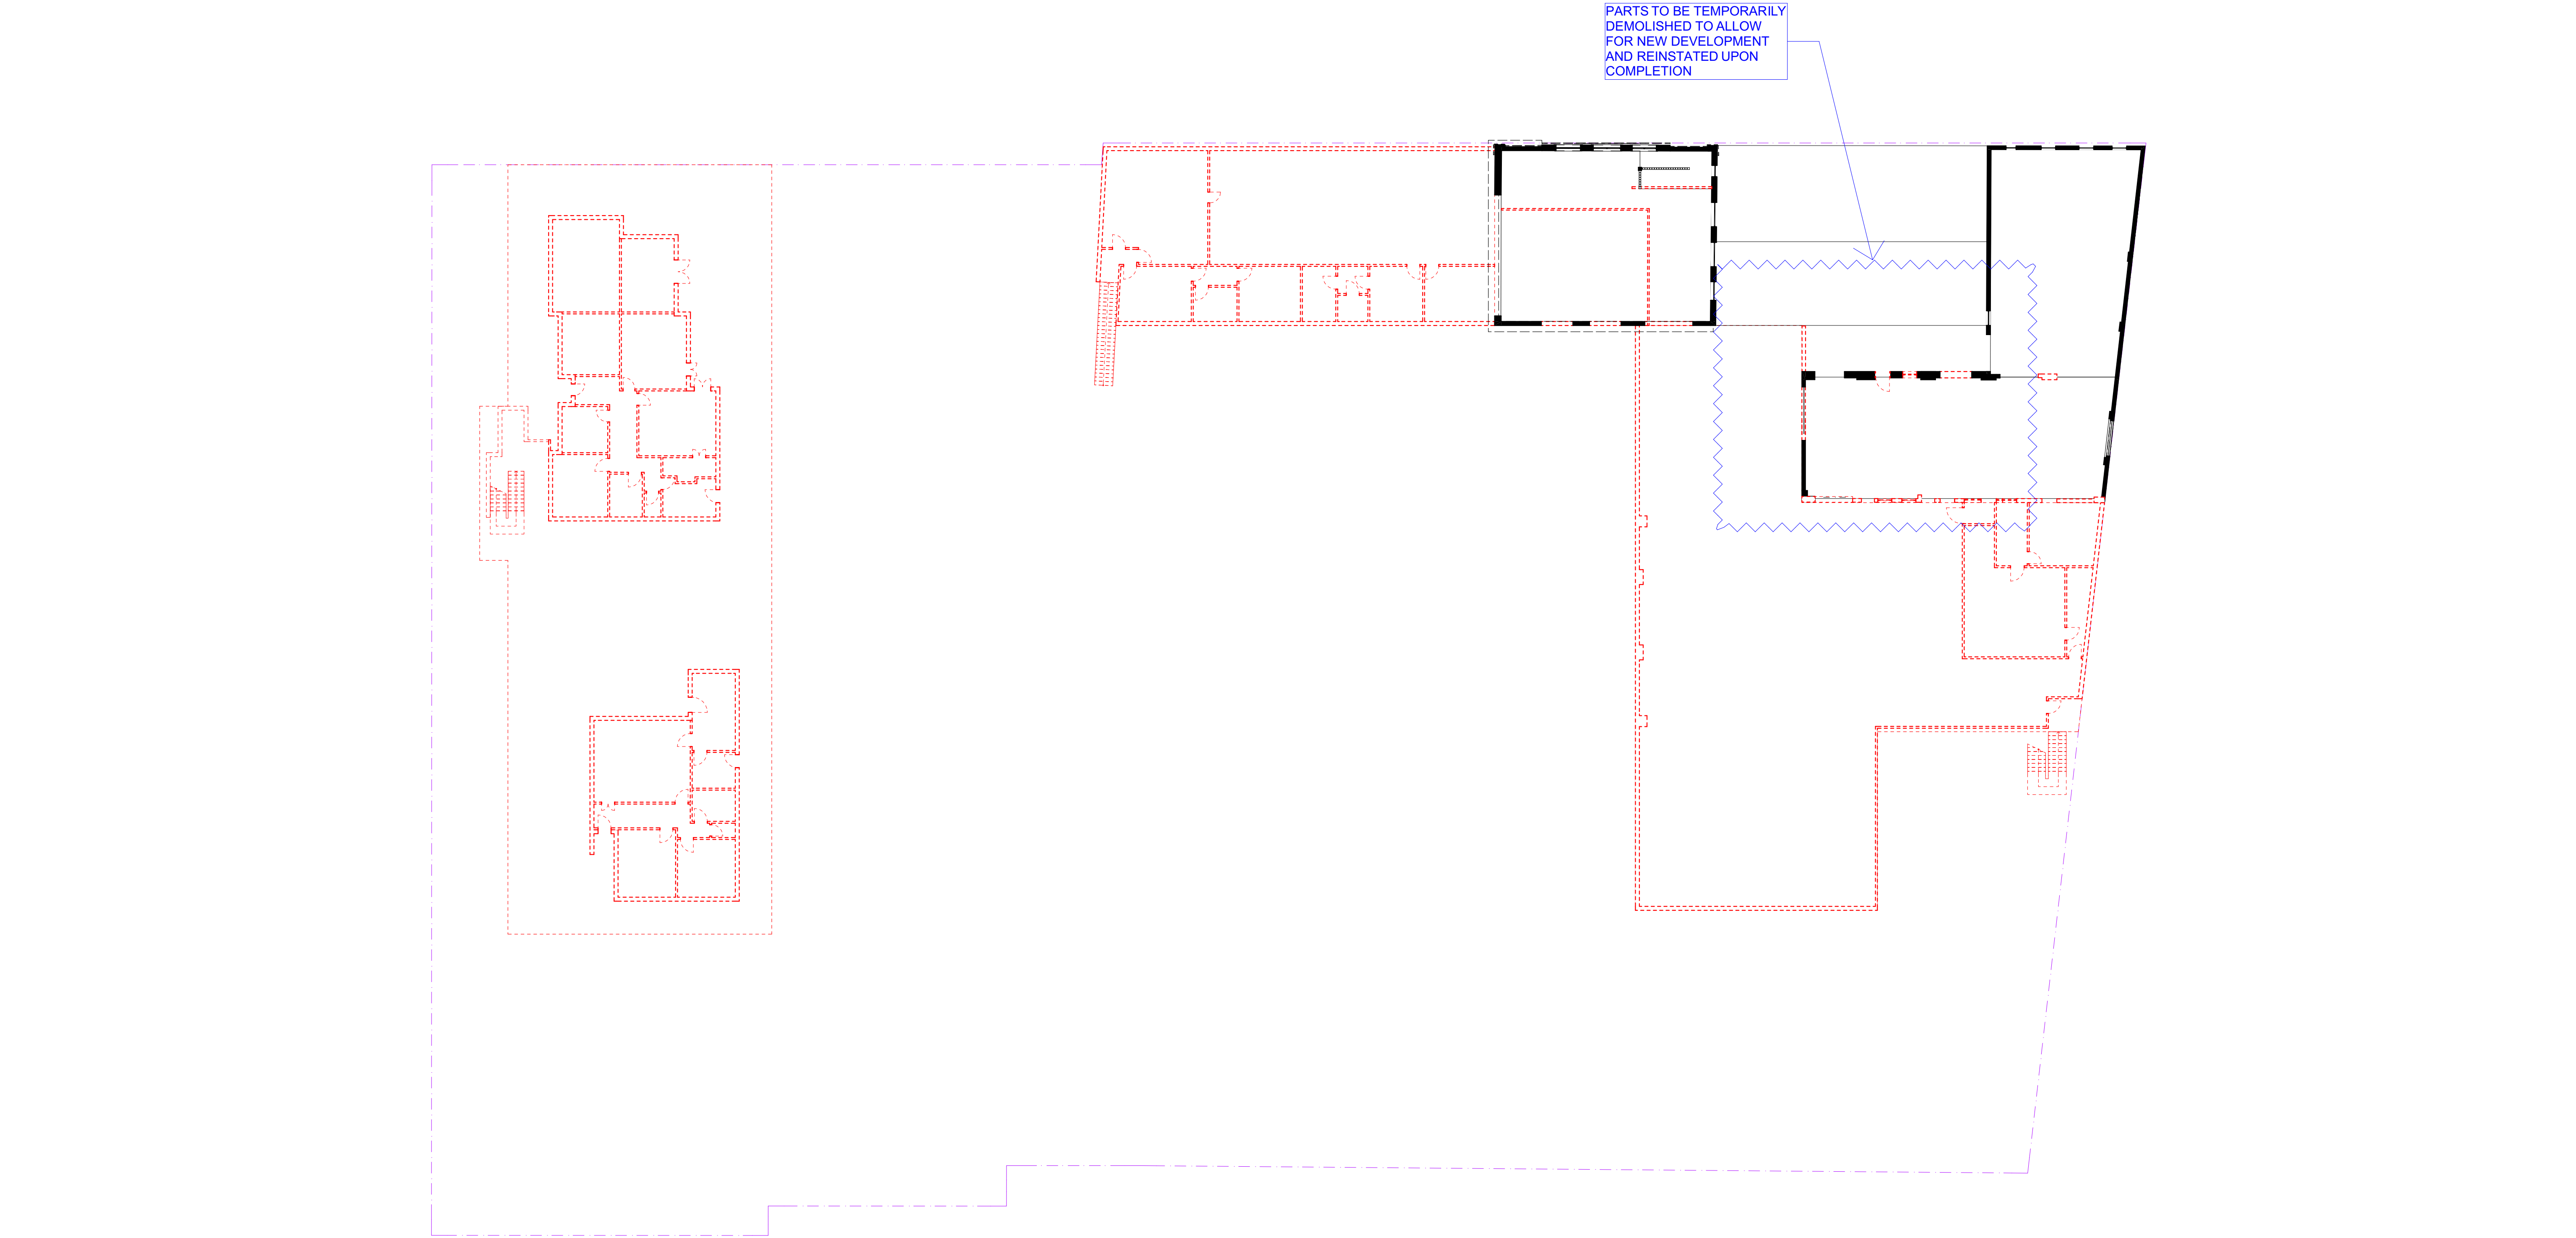

LEGEND

- ELEMENTS TO BE DEMOLISHED
- STRUCTURE TO BE RETAINED

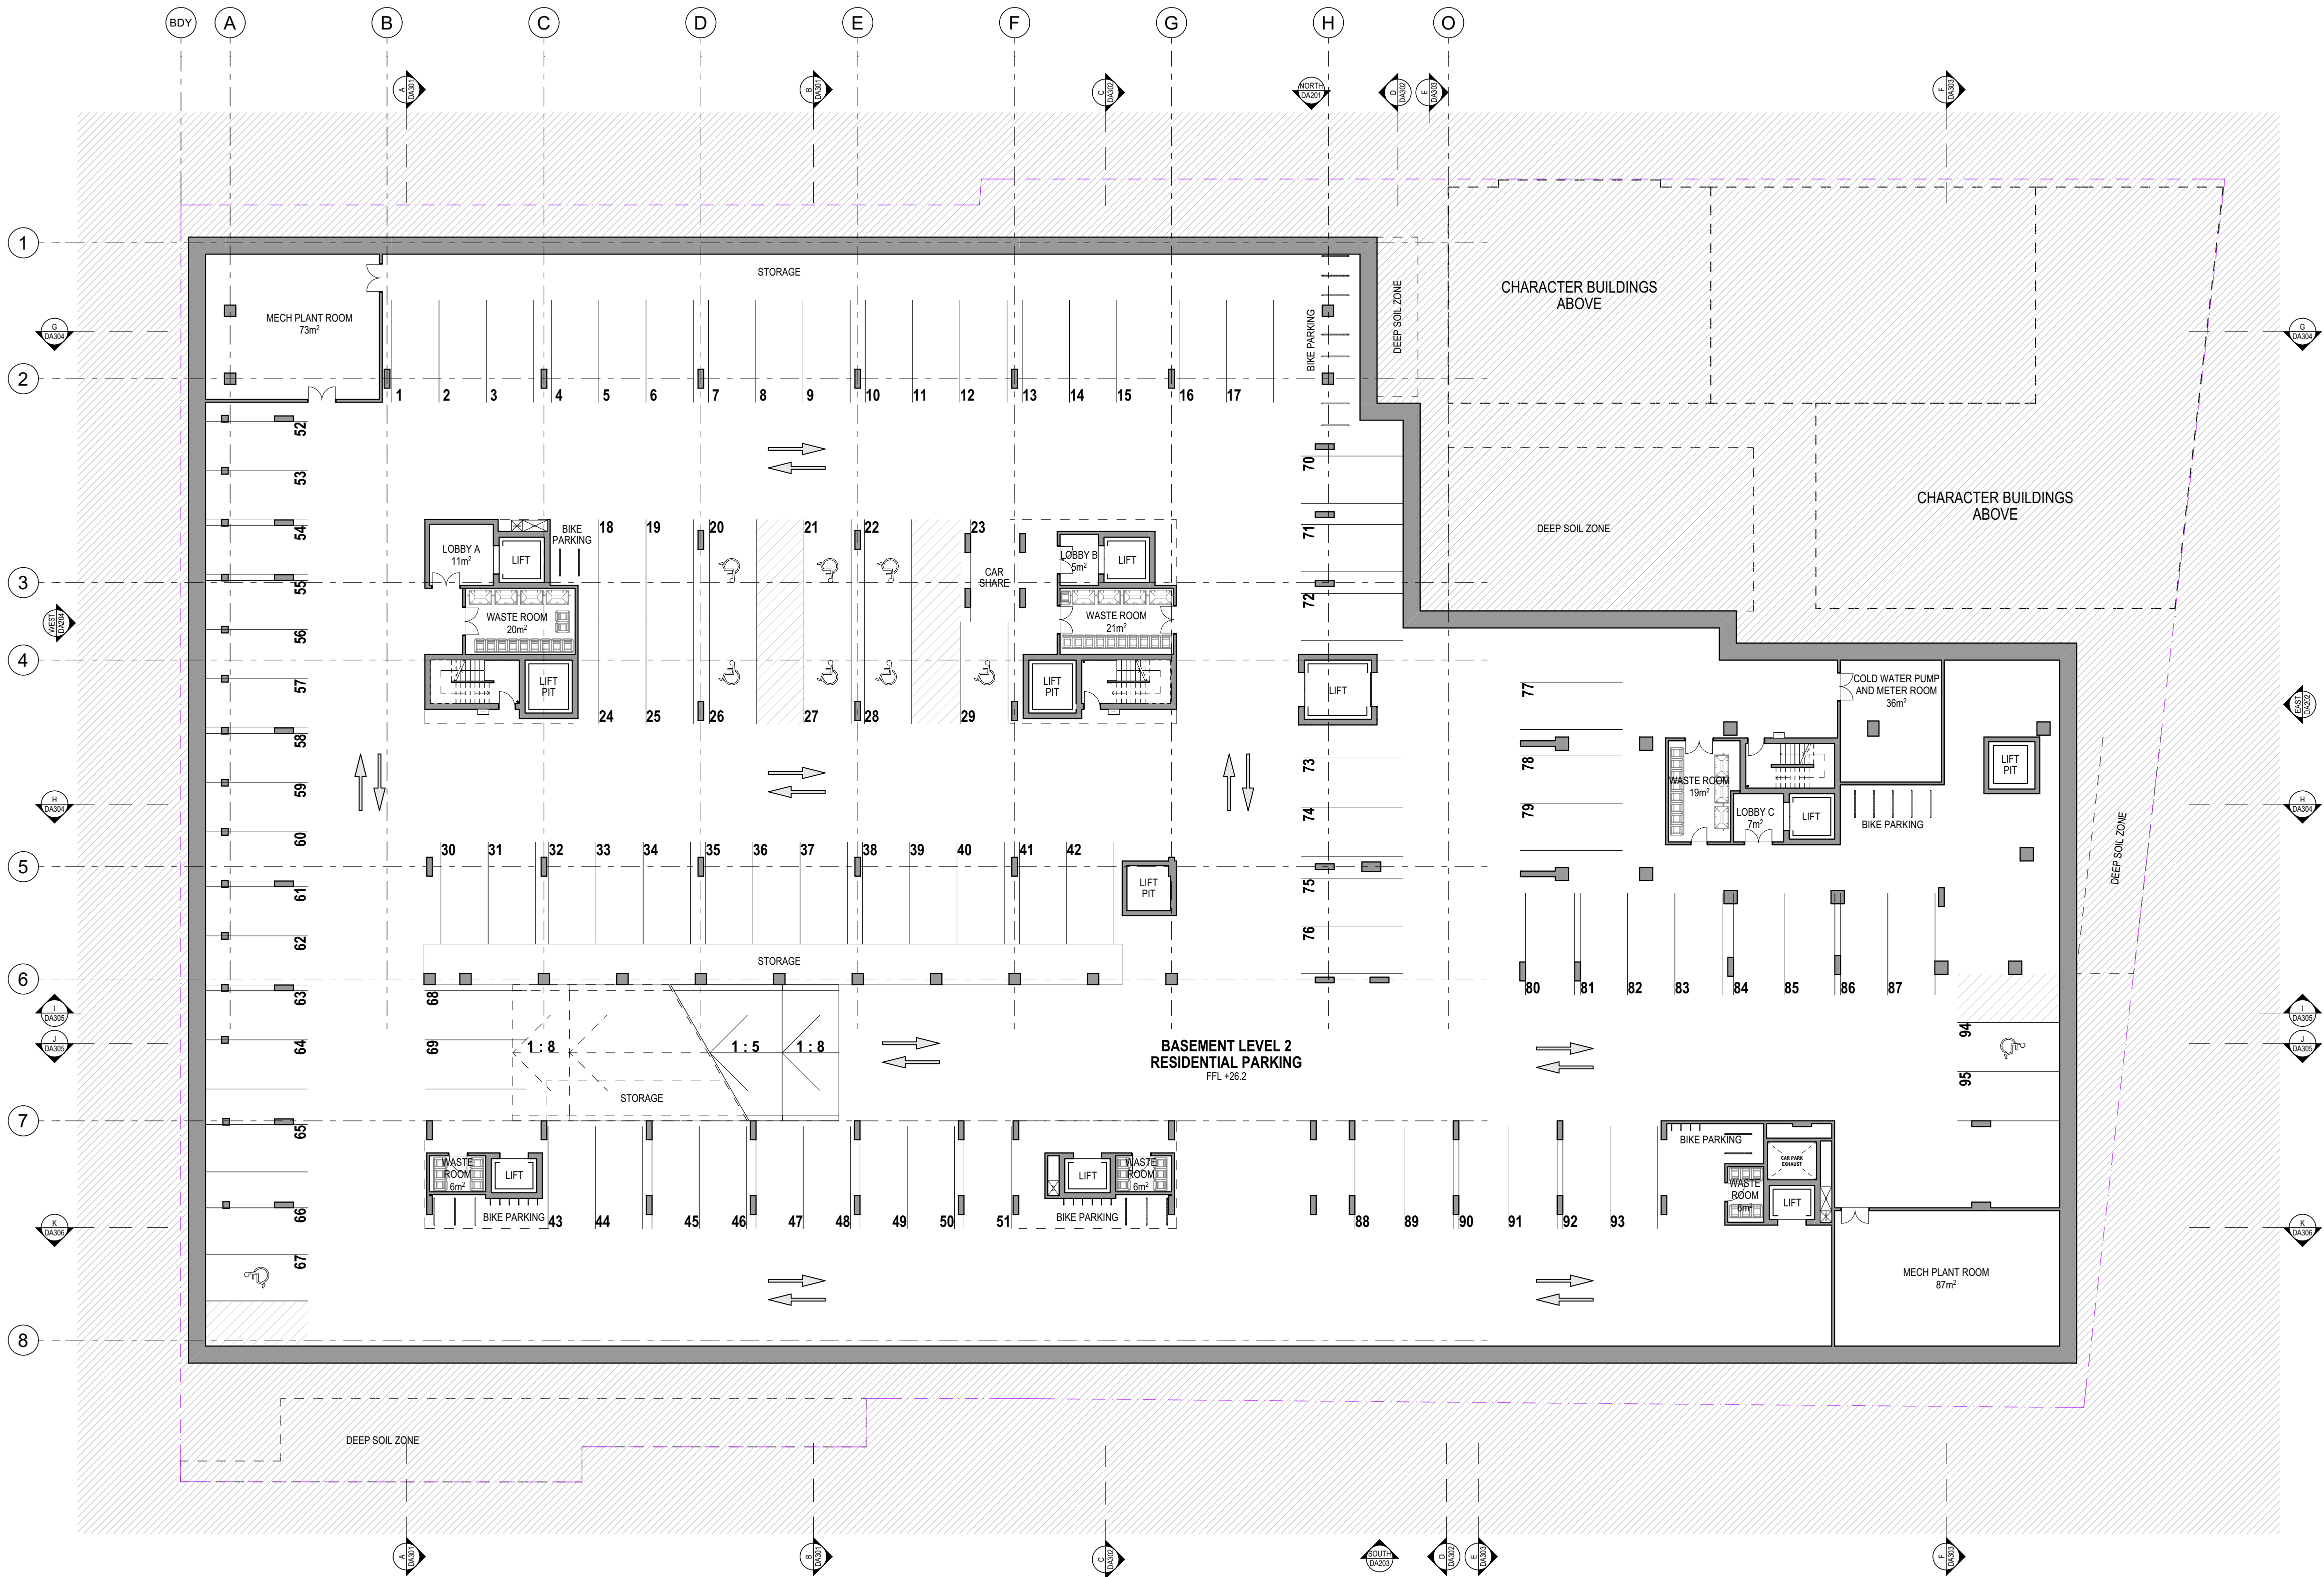

ARCHITECT

CHROFI

3/1 THE CORSO MANLY NSW 2095 AUSTRALIA
T +61 2 8096 8500 E info@chrofi.com

CHOI ROPHA FIGHERA P/L ACN 144 714 885 ATF CHOI ROPHA FIGHERA UNIT TRUST T/A
THIS DRAWING SHOULD BE READ IN CONJUNCTION WITH ALL RELEVANT CONTRACTS,
SPECIFICATION, REPORT AND DRAWINGS. DO NOT SCALE. DRAWINGS DIMENSIONS
GOVERN. VERIFY ALL DIMENSIONS ON SITE BEFORE CONSTRUCTION. COPYRIGHT OF THIS
DRAWING IS VESTED IN CHROFI.

CLIENT

ROCHE
GROUP

REV

01

DATE

17/05/2023

ISSUE

DETAILED DEVELOPMENT APPLICATION

REV

DATE

ISSUE

PROJECT

469-483 BALMAIN ROAD LILYFIELD
469-483 BALMAIN ROAD

PROJECT NUMBER

21049

PLOT DATE

23/05/2023

DRAWN

TG

CHECKED

JZ

SHEET SCALE

1:400
1:200

SHEET SIZE

A3
A1

NORTH



DRAWING TITLE


BASEMENT 2 FLOOR PLAN

DRAWING NUMBER

A-DA101

REVISION

01

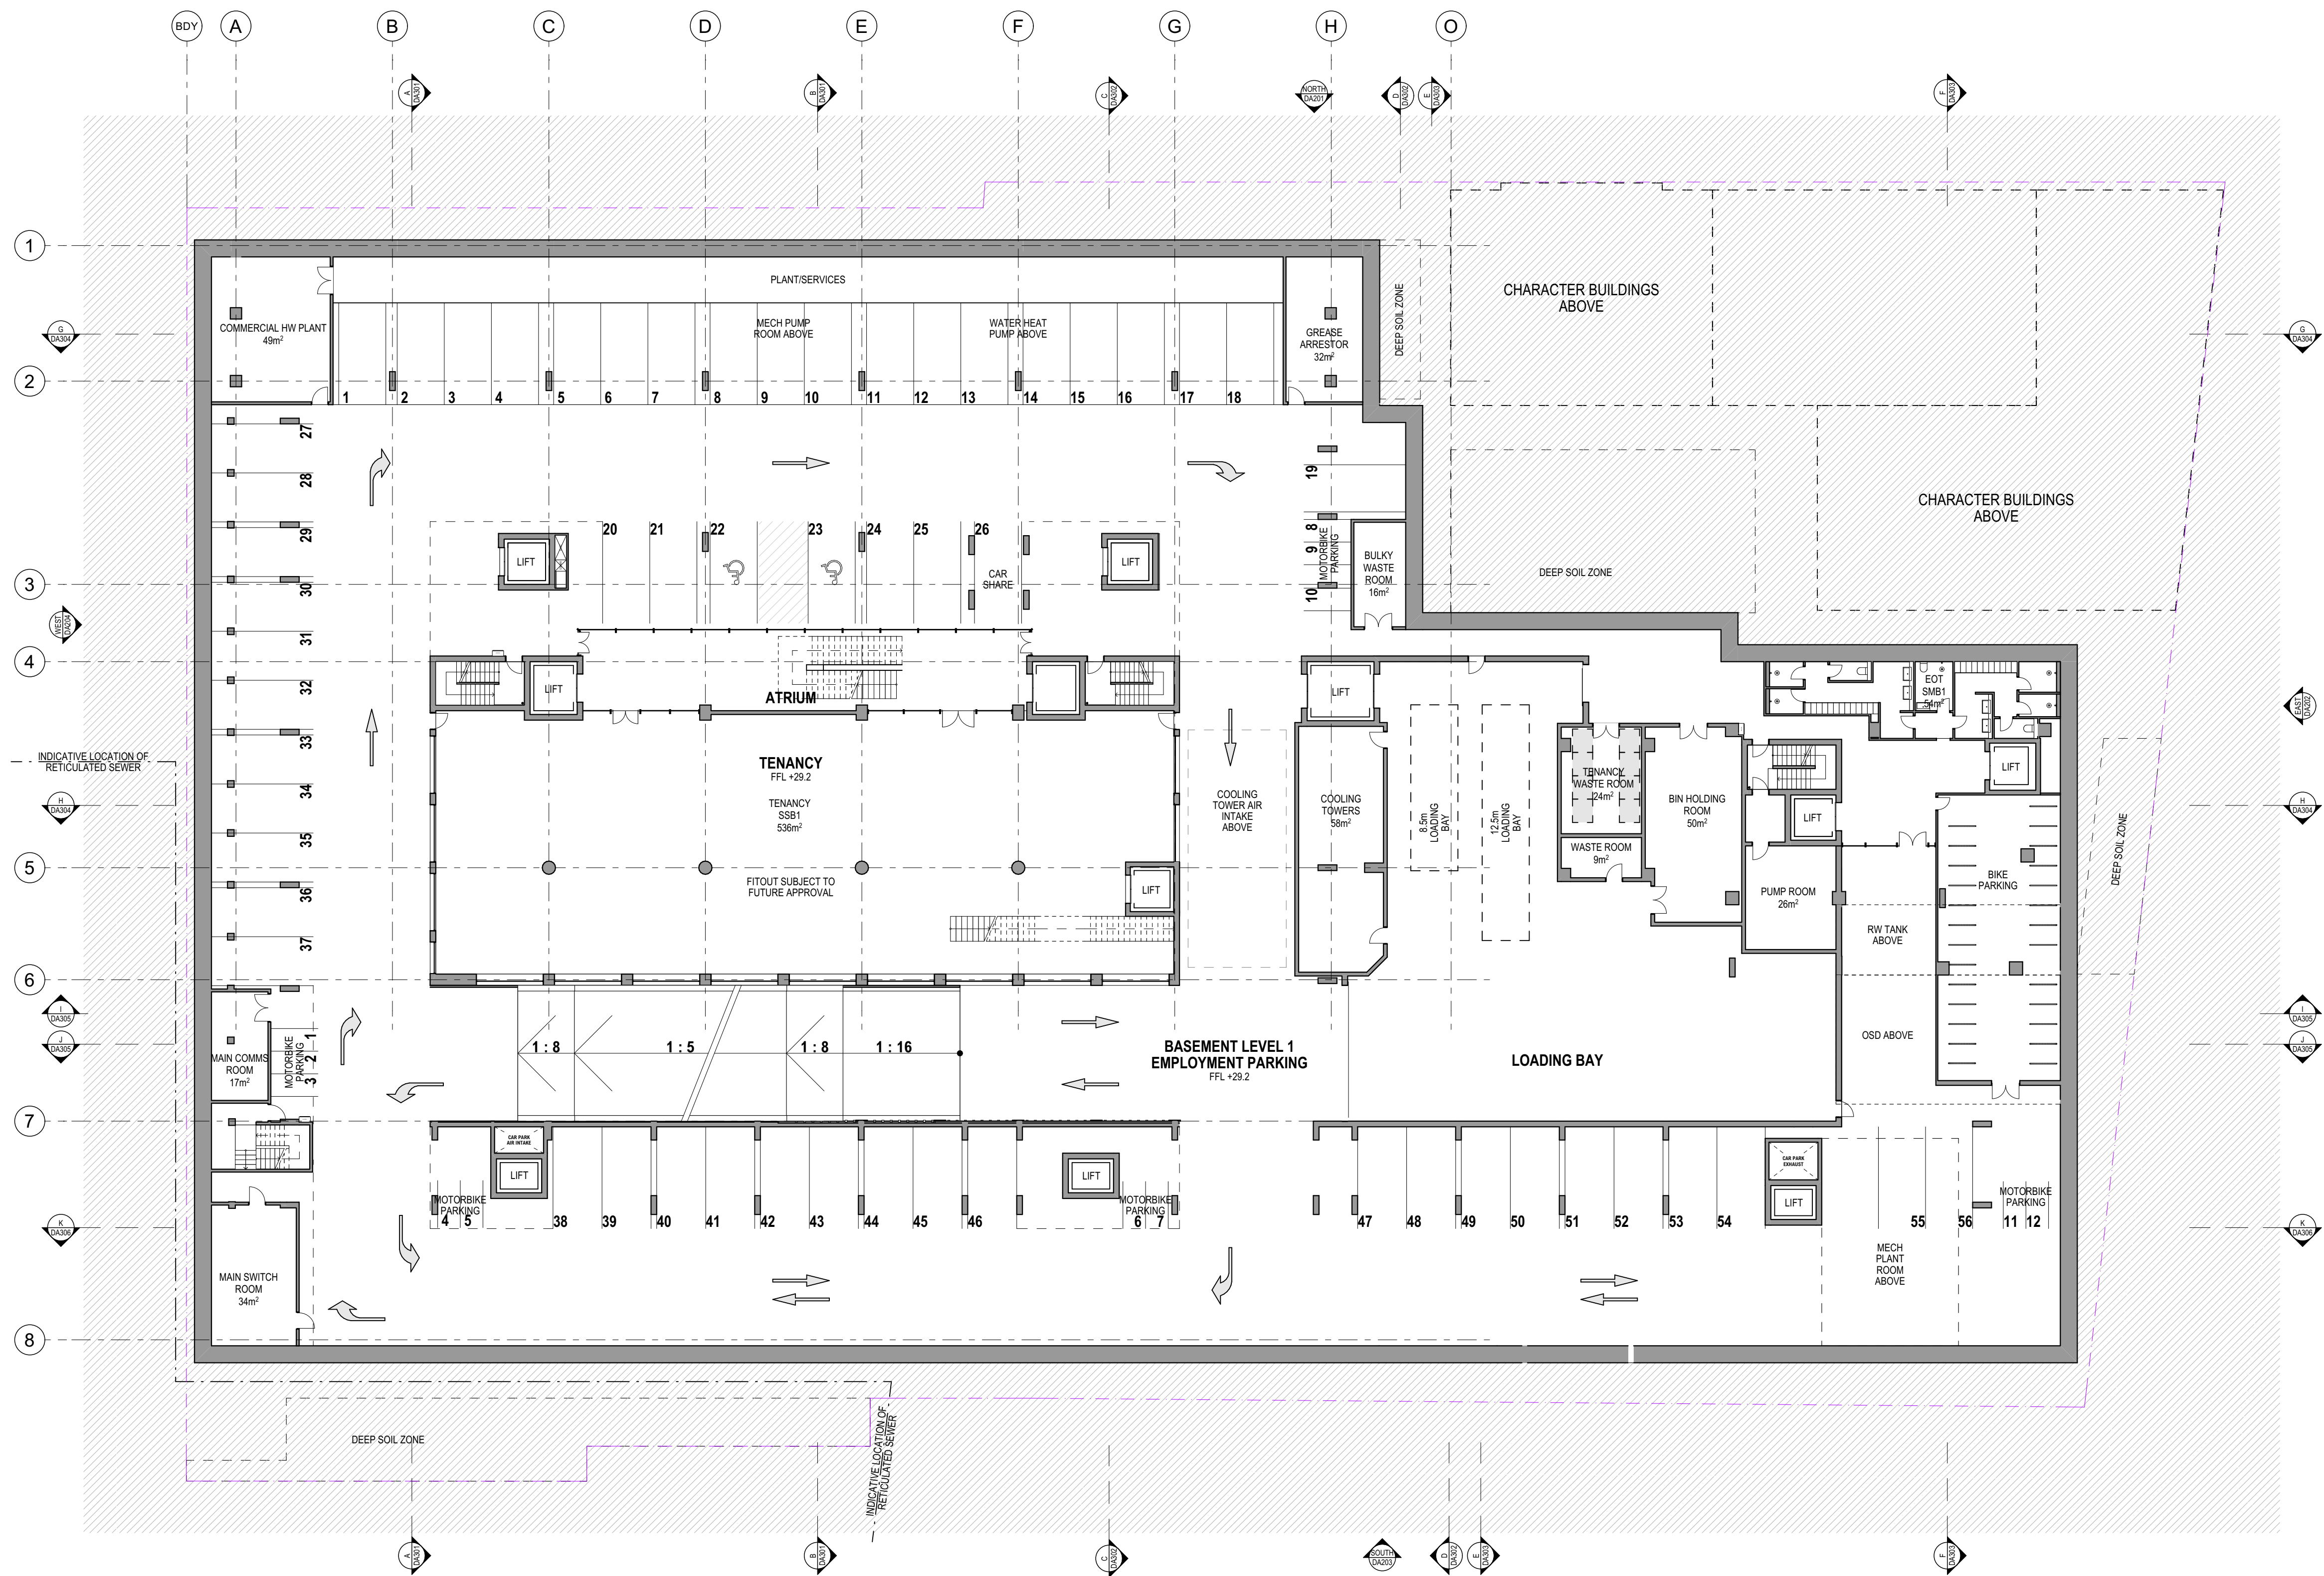

ARCHITECT

CHROFI

3/1 THE CORSO MANLY NSW 2095 AUSTRALIA
T +61 2 8096 8500 E info@chrofi.com

CHOI ROPHA FIGHERA P/L ACN 144 714 885 ATF CHOI ROPHA FIGHERA UNIT TRUST T/A
THIS DRAWING SHOULD BE READ IN CONJUNCTION WITH ALL RELEVANT CONTRACTS,
SPECIFICATION, REPORT AND DRAWINGS. DO NOT SCALE. DRAWINGS DIMENSIONS
GOVERN. VERIFY ALL DIMENSIONS ON SITE BEFORE CONSTRUCTION. COPYRIGHT OF THIS
DRAWING IS VESTED IN CHROFI.

CLIENT

ROCHE GROUP

REV

01

DATE

17/05/2023

ISSUE

DETAILED DEVELOPMENT APPLICATION

REV

DATE

ISSUE

PROJECT

469-483 BALMAIN ROAD LILYFIELD
469-483 BALMAIN ROAD

PROJECT NUMBER

21049

PLOT DATE

23/05/2023

DRAWN

TG

CHECKED

JZ


SHEET SCALE

1:400
1:200

SHEET SIZE

A3
A1

NORTH

 

DRAWING TITLE


BASEMENT 1 FLOOR PLAN

DRAWING NUMBER

A-DA102

REVISION

01

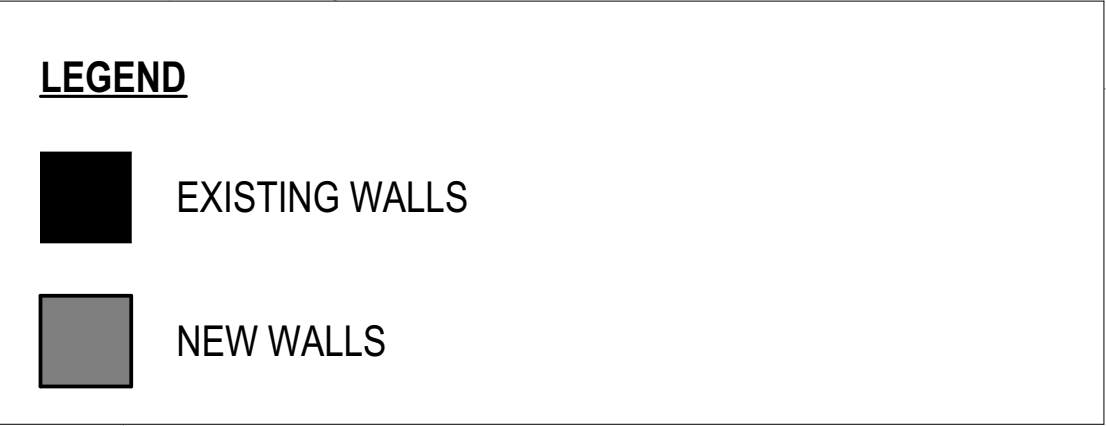



ARCHITECT

CHROFI

3/1 THE CORSO MANLY NSW 2095 AUSTRALIA
T +61 2 8096 8500 E info@chrofi.com

CHOI ROPHA FIGHERA P/L ACN 144 714 885 ATF CHOI ROPHA FIGHERA UNIT TRUST T/A
THIS DRAWING SHOULD BE READ IN CONJUNCTION WITH ALL RELEVANT CONTRACTS,
SPECIFICATION, REPORT AND DRAWINGS. DO NOT SCALE. DRAWINGS DIMENSIONS
GOVERN. VERIFY ALL DIMENSIONS ON SITE BEFORE CONSTRUCTION. COPYRIGHT OF THIS
DRAWING IS VESTED IN CHROFI.

CLIENT

ROCHE GROUP

REV

01

DATE

17/05/2023

ISSUE

DETAILED DEVELOPMENT APPLICATION

REV

DATE

ISSUE

PROJECT

469-483 BALMAIN ROAD LILYFIELD
469-483 BALMAIN ROAD

PROJECT NUMBER

21049

PLOT DATE

23/05/2023

DRAWN

TG

CHECKED

JZ

SHEET SCALE

1:400

1:200

SHEET SIZE

A3

A1

NORTH



DRAWING TITLE

LEVEL 1 / PODIUM

DRAWING NUMBER

A-DA104

REVISION

01



ARCHITECT

CHROFI

3/1 THE CORSO MANLY NSW 2095 AUSTRALIA
T +61 2 8096 8500 E info@chrofi.com

CHOI ROPHA FIGHERA P/L ACN 144 714 885 ATF CHOI ROPHA FIGHERA UNIT TRUST T/A
THIS DRAWING SHOULD BE READ IN CONJUNCTION WITH ALL RELEVANT CONTRACTS,
SPECIFICATION, REPORT AND DRAWINGS. DO NOT SCALE. DRAWINGS DIMENSIONS
GOVERN. VERIFY ALL DIMENSIONS ON SITE BEFORE CONSTRUCTION. COPYRIGHT OF THIS
DRAWING IS VESTED IN CHROFI.

CLIENT

ROCHE
GROUP

REV

01

DATE

17/05/2023

ISSUE

DETAILED DEVELOPMENT APPLICATION

REV

DATE

ISSUE

PROJECT

469-483 BALMAIN ROAD LILYFIELD
469-483 BALMAIN ROAD

PROJECT NUMBER

21049

PLOT DATE

23/05/2023

DRAWN

TG

CHECKED

JZ


SHEET SCALE

1:400
1:200

SHEET SIZE

A3
A1

NORTH

 

DRAWING TITLE

LEVEL 2

DRAWING NUMBER

A-DA105

REVISION

01

ARCHITECT

CHROFI

3/1 THE CORSO MANLY NSW 2095 AUSTRALIA
T +61 2 8096 8500 E info@chrofi.com

CHOI ROPHA FIGHERA P/L ACN 144 714 885 ATF CHOI ROPHA FIGHERA UNIT TRUST T/A
THIS DRAWING SHOULD BE READ IN CONJUNCTION WITH ALL RELEVANT CONTRACTS,
SPECIFICATION, REPORT AND DRAWINGS. DO NOT SCALE. DRAWINGS DIMENSIONS
GOVERN. VERIFY ALL DIMENSIONS ON SITE BEFORE CONSTRUCTION. COPYRIGHT OF THIS
DRAWING IS VESTED IN CHROFI.

CLIENT

ROCHE
GROUP

REV

01

DATE

17/05/2023

ISSUE

DETAILED DEVELOPMENT APPLICATION

REV

DATE

ISSUE

PROJECT

469-483 BALMAIN ROAD LILYFIELD
469-483 BALMAIN ROAD

PROJECT NUMBER

21049

PLOT DATE

23/05/2023

DRAWN

TG

CHECKED

JZ


SHEET SCALE

1:400
1:200

SHEET SIZE

A3
A1

NORTH

 

DRAWING TITLE

LEVEL 3

DRAWING NUMBER

A-DA106

REVISION

01



ARCHITECT

CHROFI

3/1 THE CORSO MANLY NSW 2095 AUSTRALIA
T +61 2 8096 8500 E info@chrofi.com

CHOI ROPHA FIGHERA P/L ACN 144 714 885 ATF CHOI ROPHA FIGHERA UNIT TRUST T/A
THIS DRAWING SHOULD BE READ IN CONJUNCTION WITH ALL RELEVANT CONTRACTS,
SPECIFICATION, REPORT AND DRAWINGS. DO NOT SCALE. DRAWINGS DIMENSIONS
GOVERN. VERIFY ALL DIMENSIONS ON SITE BEFORE CONSTRUCTION. COPYRIGHT OF THIS
DRAWING IS VESTED IN CHROFI.

CLIENT

ROCHE
GROUP

REV

01

DATE

17/05/2023

ISSUE

DETAILED DEVELOPMENT APPLICATION

REV

DATE

ISSUE

PROJECT

469-483 BALMAIN ROAD LILYFIELD
469-483 BALMAIN ROAD

PROJECT NUMBER

21049

PLOT DATE

23/05/2023

DRAWN

TG

CHECKED

JZ


SHEET SCALE

1:400
1:200

SHEET SIZE

A3
A1

NORTH

 

DRAWING TITLE


LEVEL 4

DRAWING NUMBER

A-DA107

REVISION

01

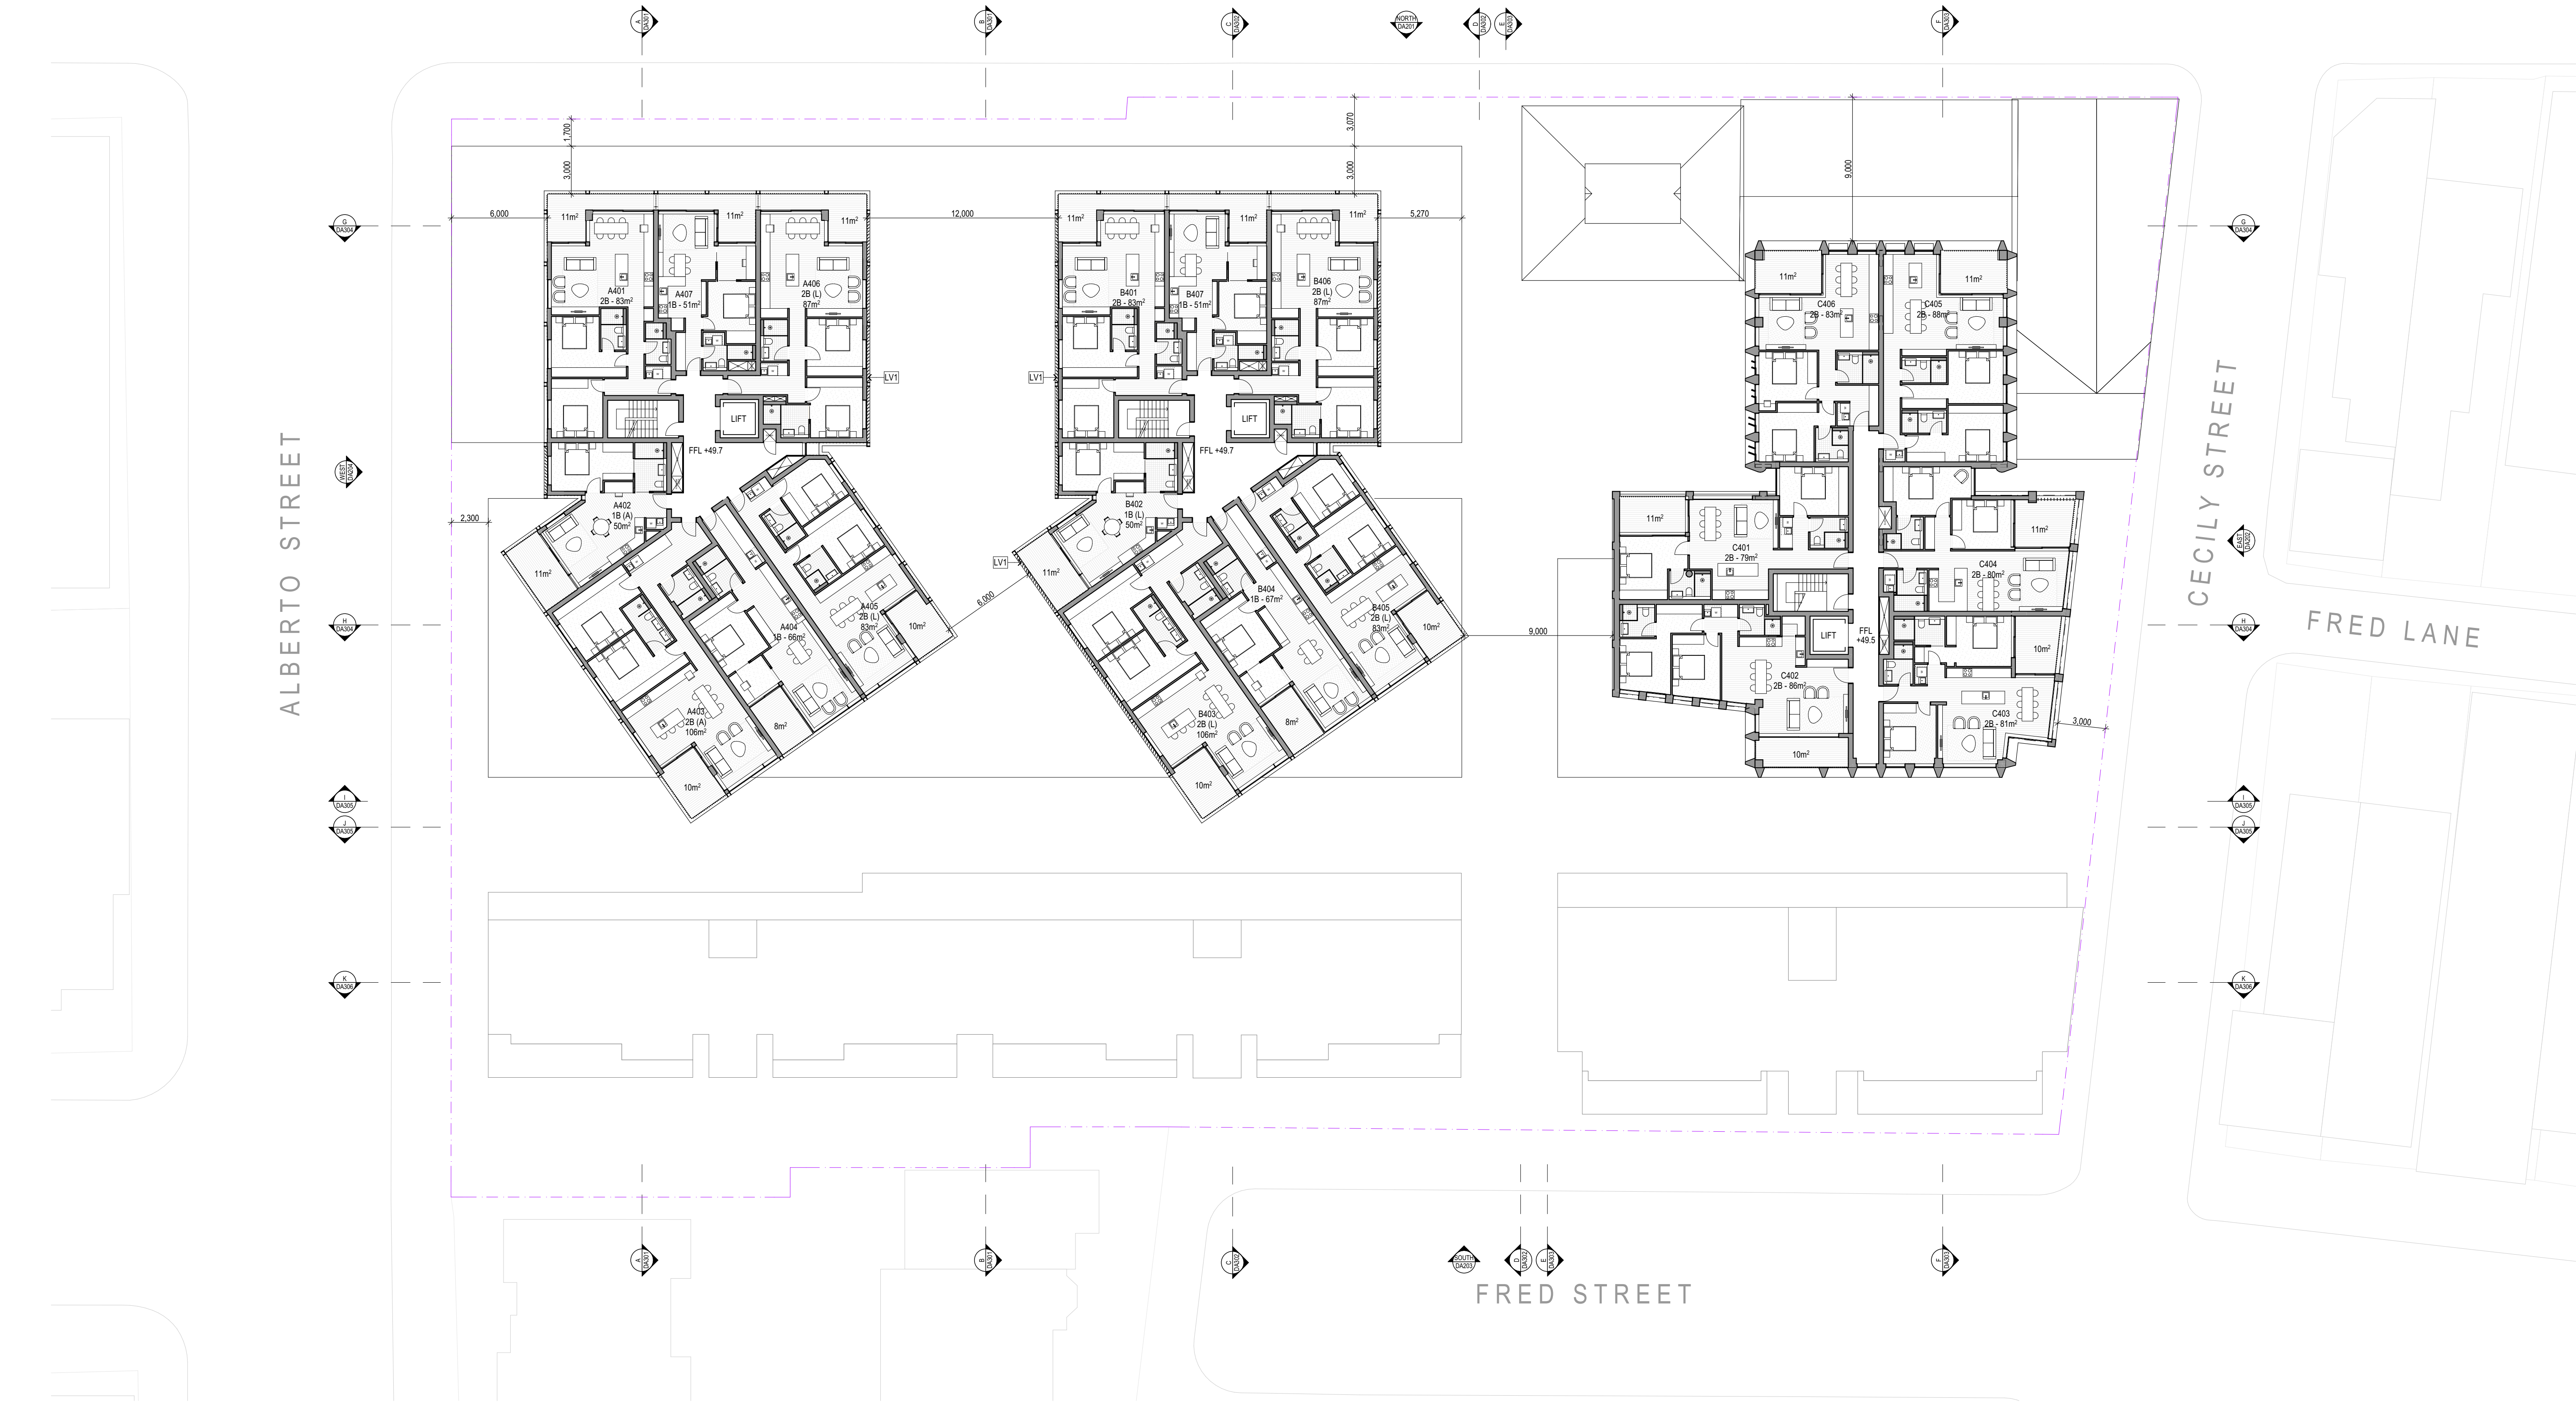

ARCHITECT

CHROFI

3/1 THE CORSO MANLY NSW 2095 AUSTRALIA
T +61 2 8096 8500 E info@chrofi.com

CHOI ROPHA FIGHERA P/L ACN 144 714 885 ATF CHOI ROPHA FIGHERA UNIT TRUST T/A
THIS DRAWING SHOULD BE READ IN CONJUNCTION WITH ALL RELEVANT CONTRACTS,
SPECIFICATION, REPORT AND DRAWINGS. DO NOT SCALE. DRAWINGS DIMENSIONS
GOVERN. VERIFY ALL DIMENSIONS ON SITE BEFORE CONSTRUCTION. COPYRIGHT OF THIS
DRAWING IS VESTED IN CHROFI.

CLIENT

ROCHE
GROUP

REV

01

DATE

17/05/2023

ISSUE

DETAILED DEVELOPMENT APPLICATION

REV

DATE

ISSUE

PROJECT

469-483 BALMAIN ROAD LILYFIELD
469-483 BALMAIN ROAD

PROJECT NUMBER

21049

PLOT DATE

23/05/2023

DRAWN

TG

CHECKED

JZ


SHEET SCALE

1:400
1:200

SHEET SIZE

A3
A1

NORTH

 

DRAWING TITLE


LEVEL 5


DRAWING NUMBER

A-DA108

REVISION

01

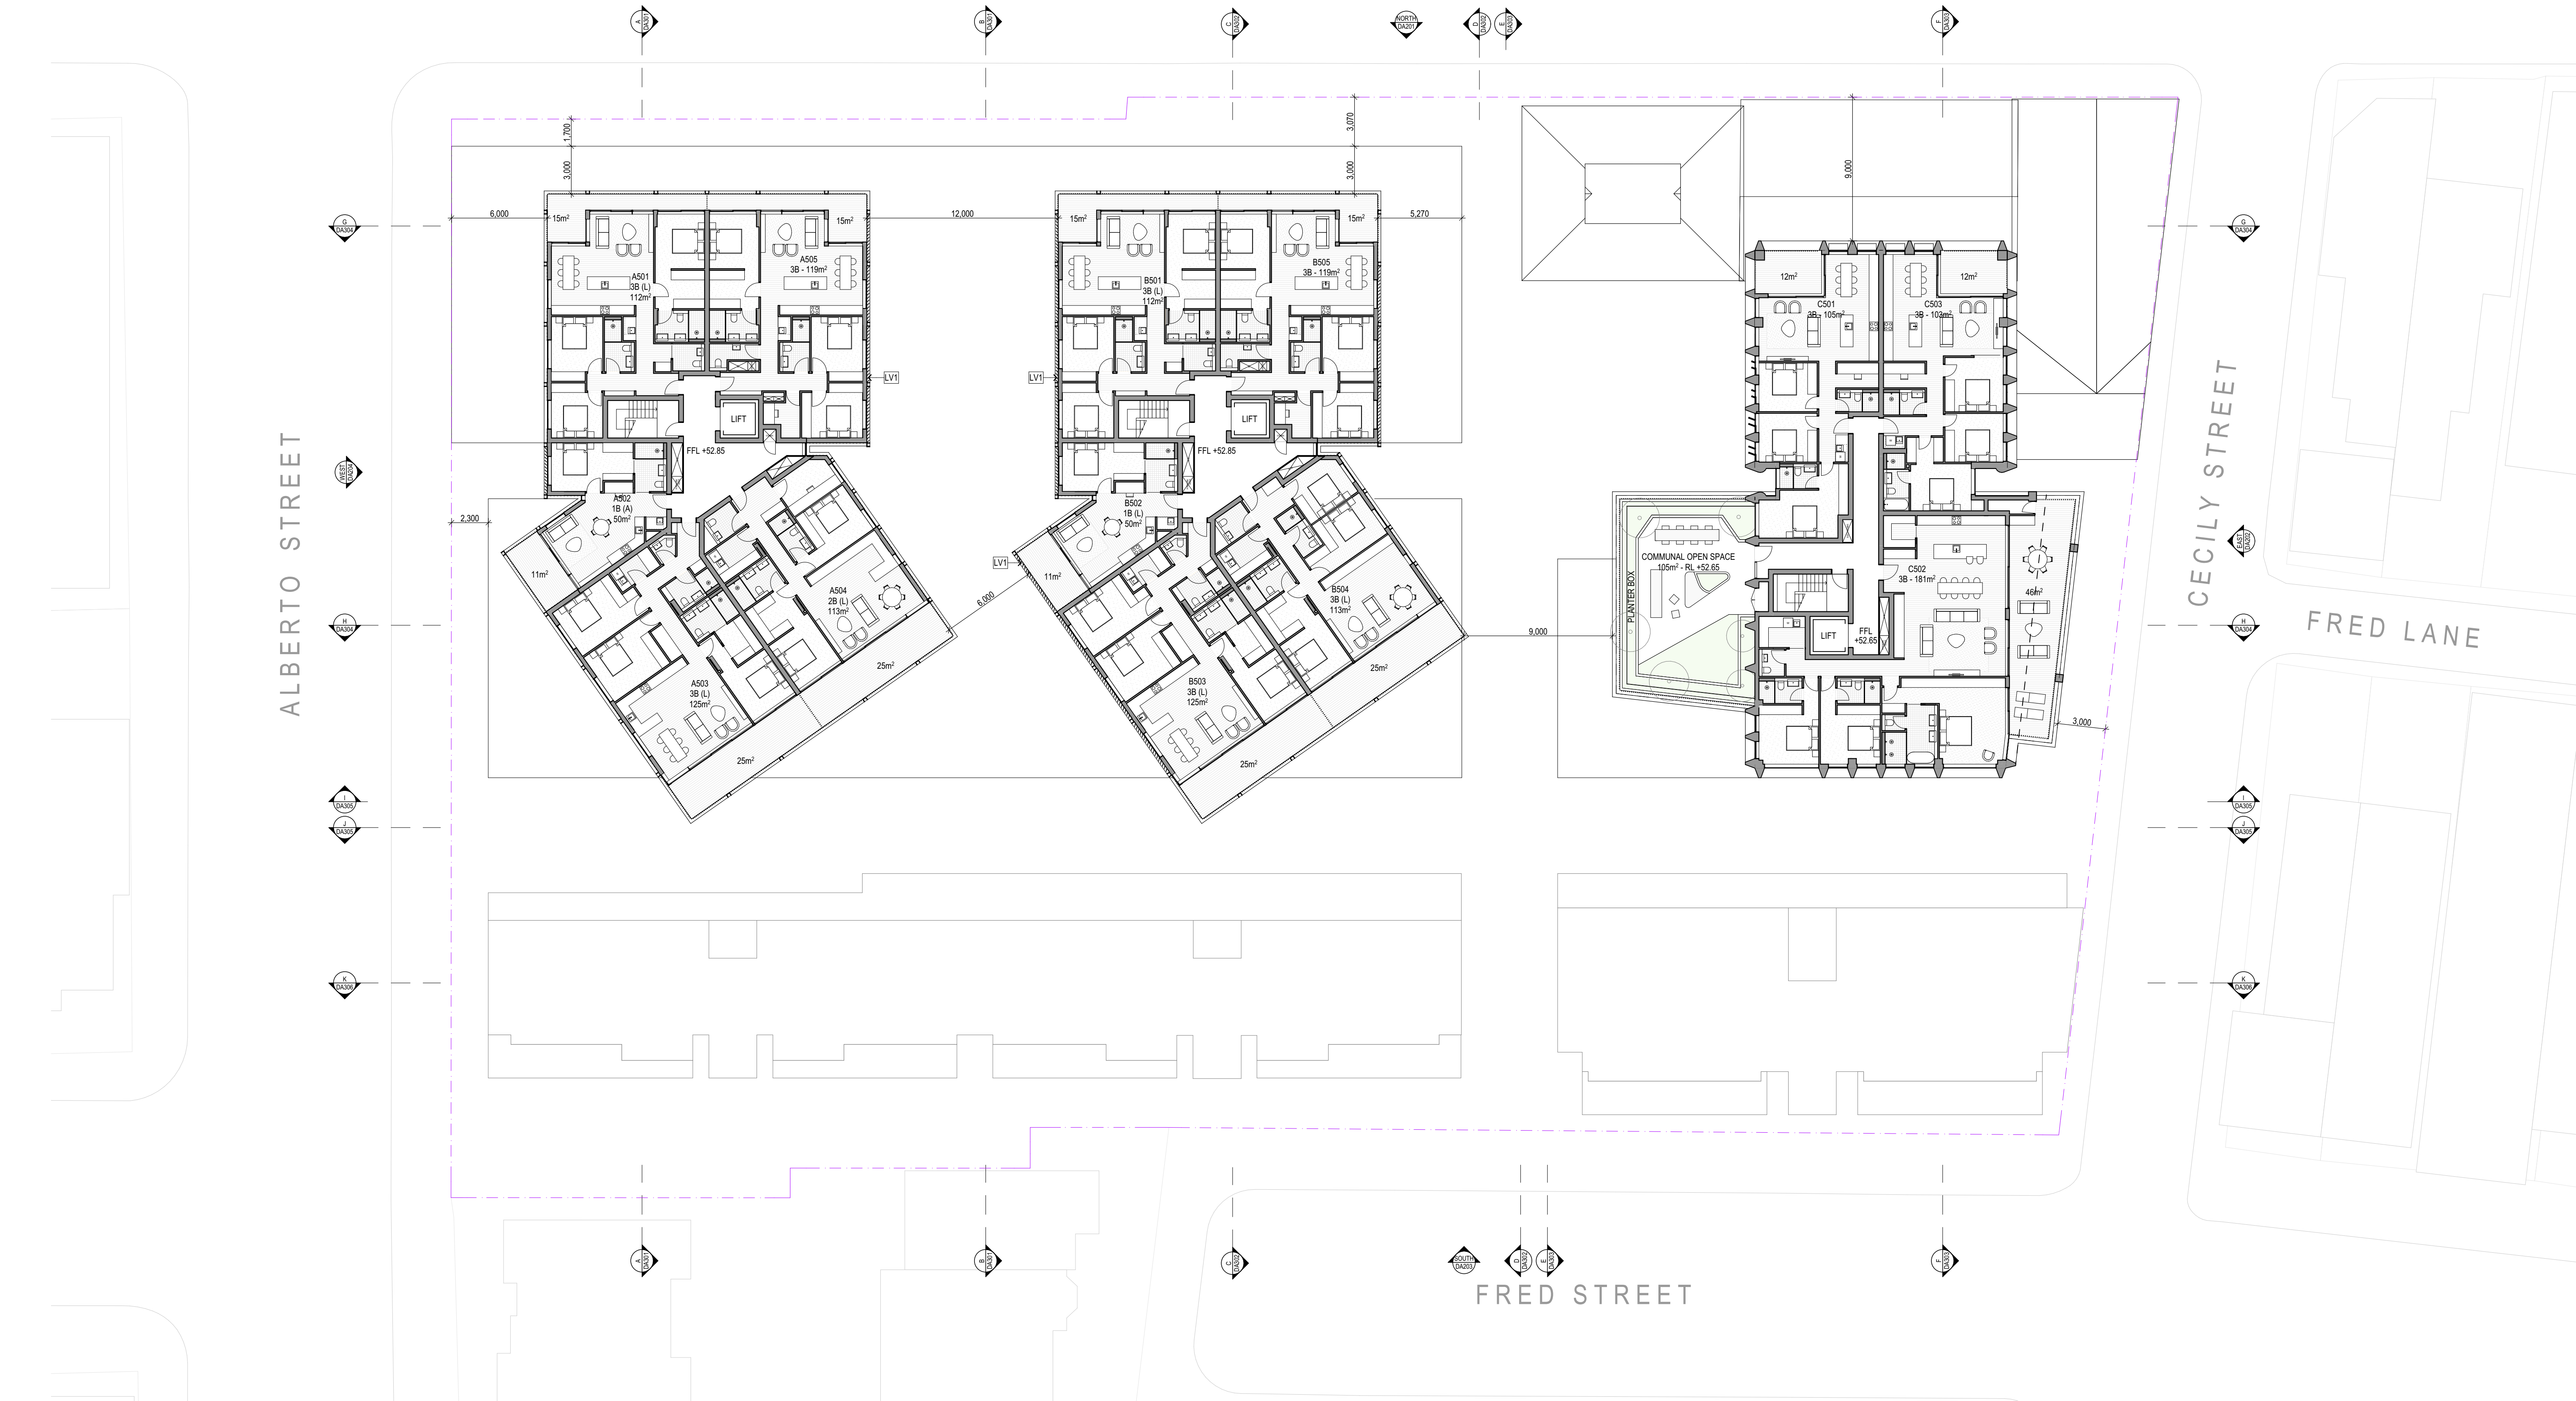

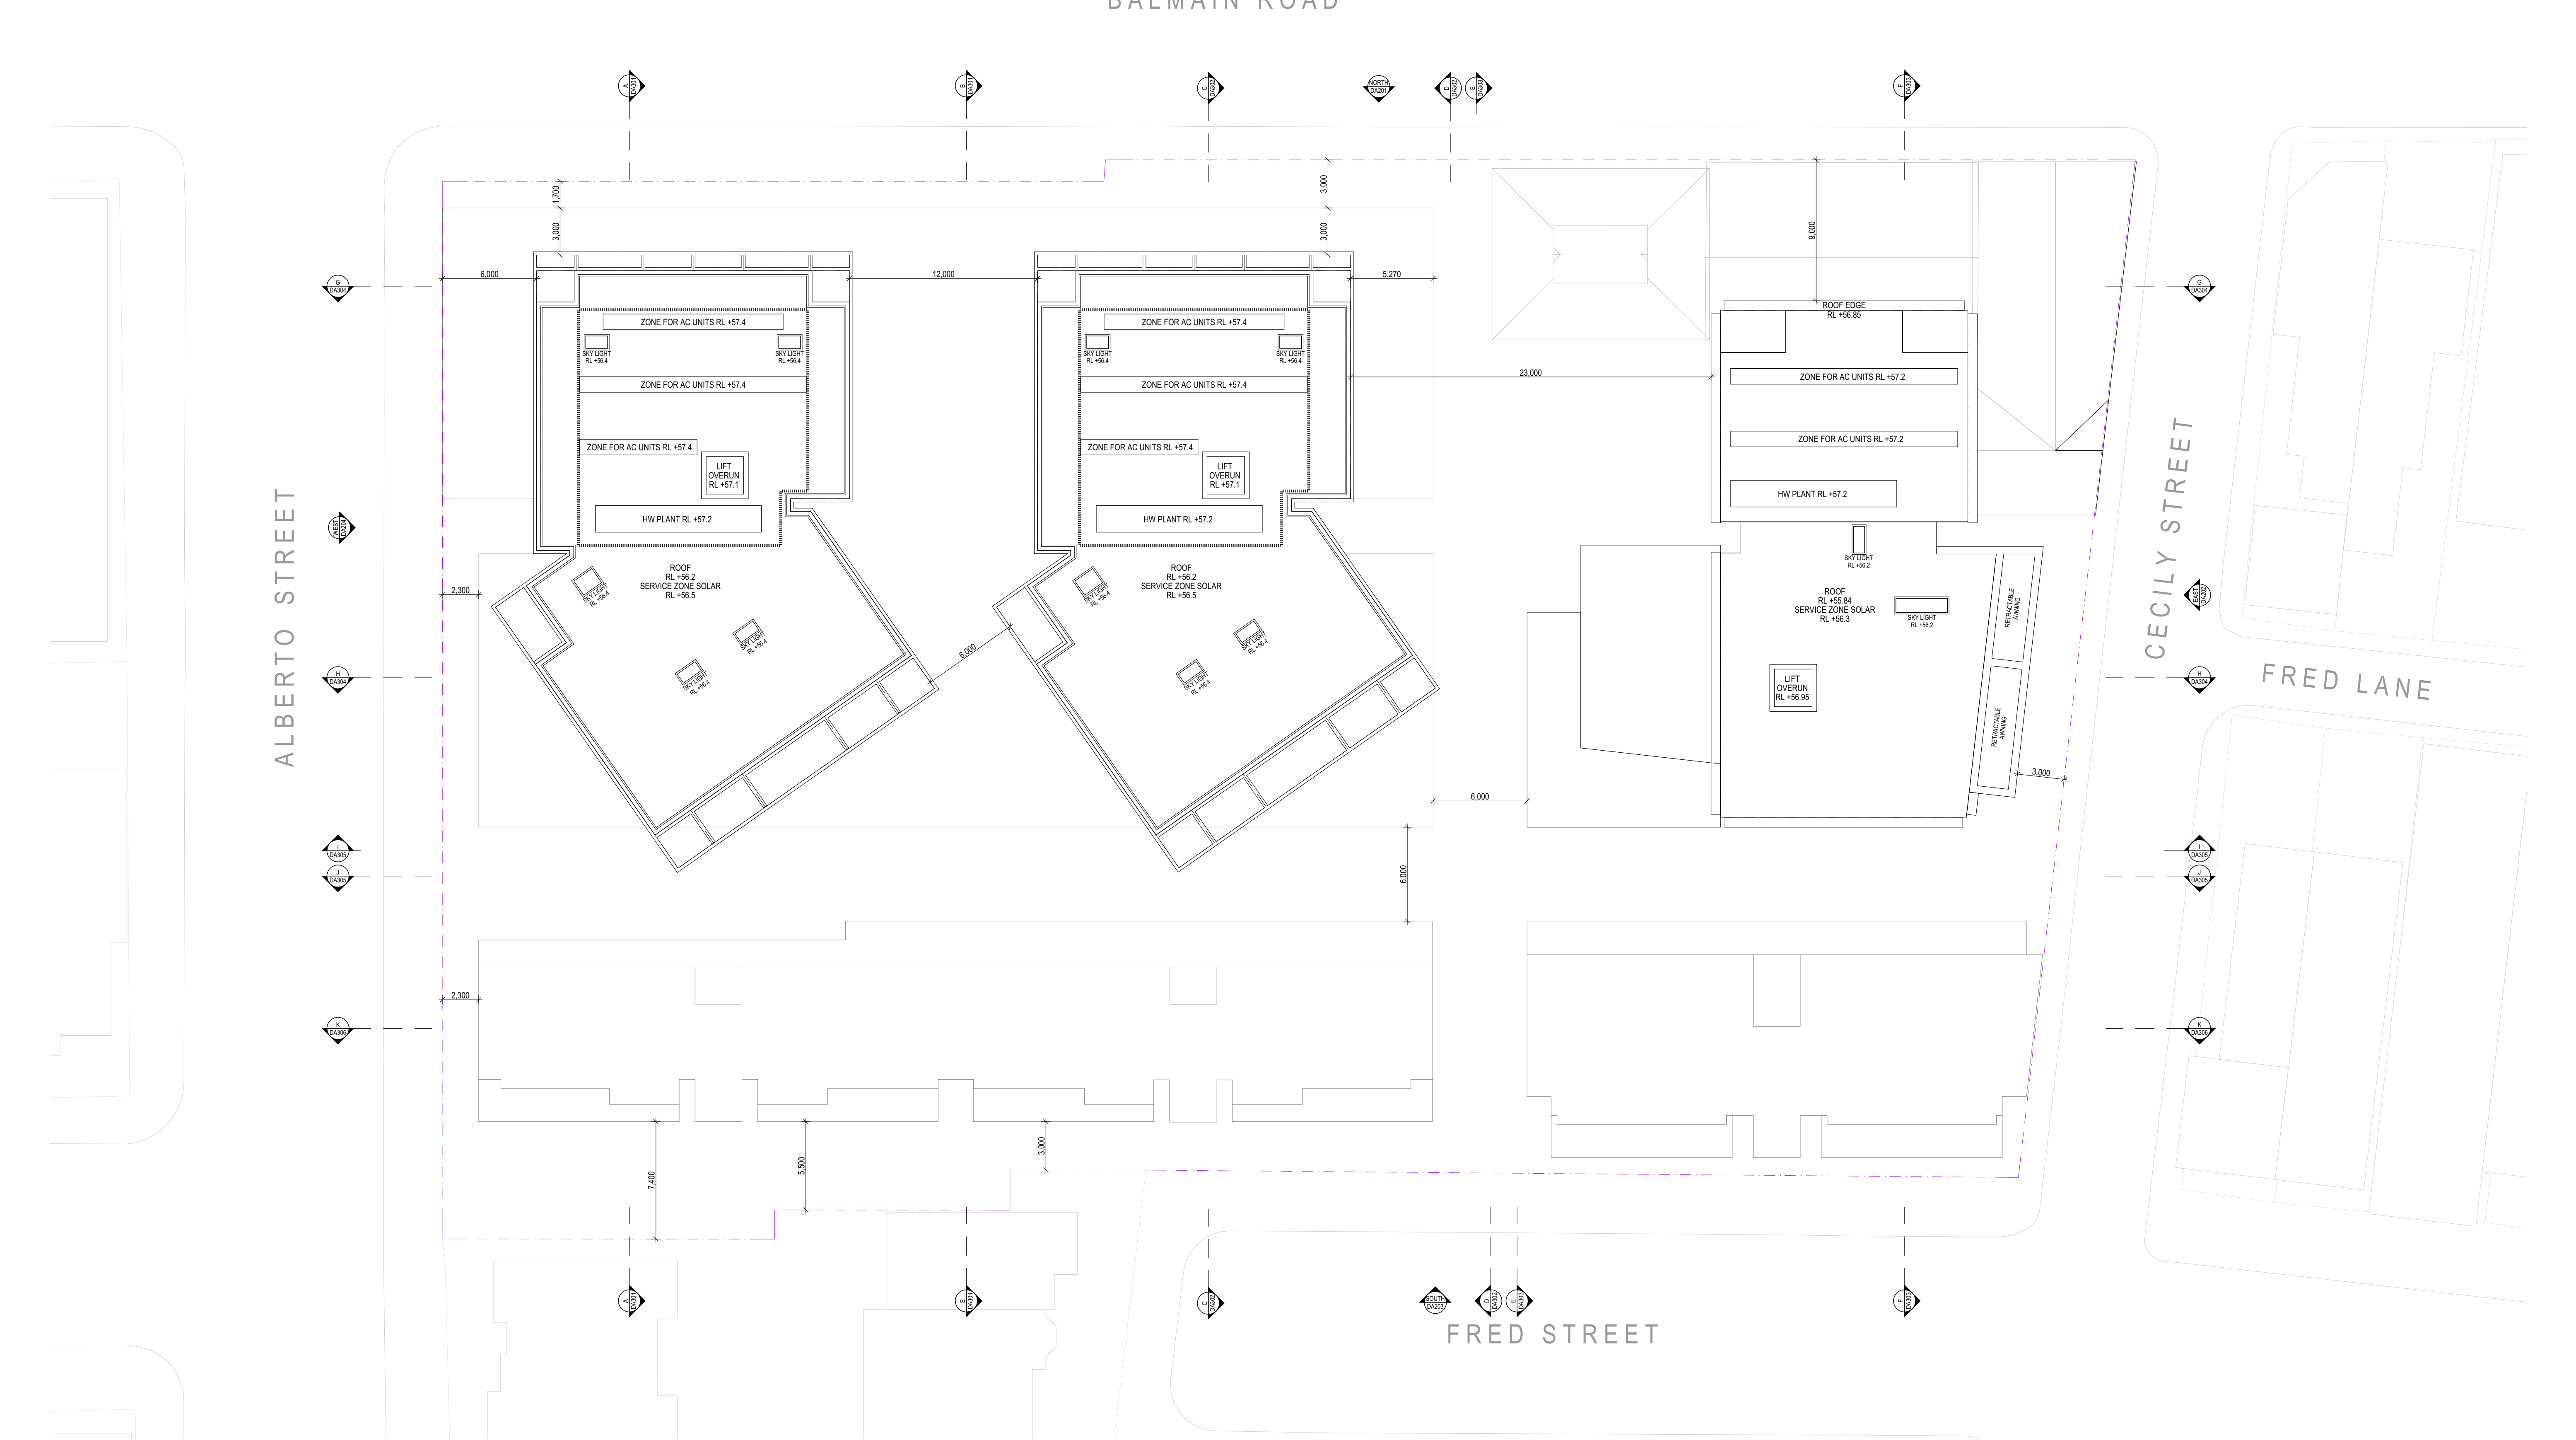

ARCHITECT

CHROFI

3/1 THE CORSO MANLY NSW 2095 AUSTRALIA
T +61 2 8096 8500 E info@chrofi.com

CHOI ROPHA FIGHERA P/L ACN 144 714 885 ATF CHOI ROPHA FIGHERA UNIT TRUST T/A
THIS DRAWING SHOULD BE READ IN CONJUNCTION WITH ALL RELEVANT CONTRACTS,
SPECIFICATION, REPORT AND DRAWINGS. DO NOT SCALE. DRAWINGS DIMENSIONS
GOVERN. VERIFY ALL DIMENSIONS ON SITE BEFORE CONSTRUCTION. COPYRIGHT OF THIS
DRAWING IS VESTED IN CHROFI.

CLIENT

ROCHE
GROUP

REV

01

DATE

17/05/2023

ISSUE

DETAILED DEVELOPMENT APPLICATION

REV

DATE

ISSUE

PROJECT

469-483 BALMAIN ROAD LILYFIELD
469-483 BALMAIN ROAD

PROJECT NUMBER

21049

PLOT DATE

23/05/2023

DRAWN

TG

CHECKED

JZ

SHEET SCALE

1:400

1:200

SHEET SIZE

A3

A1

NORTH



DRAWING TITLE


ROOF PLAN

DRAWING NUMBER

A-DA109

REVISION

01

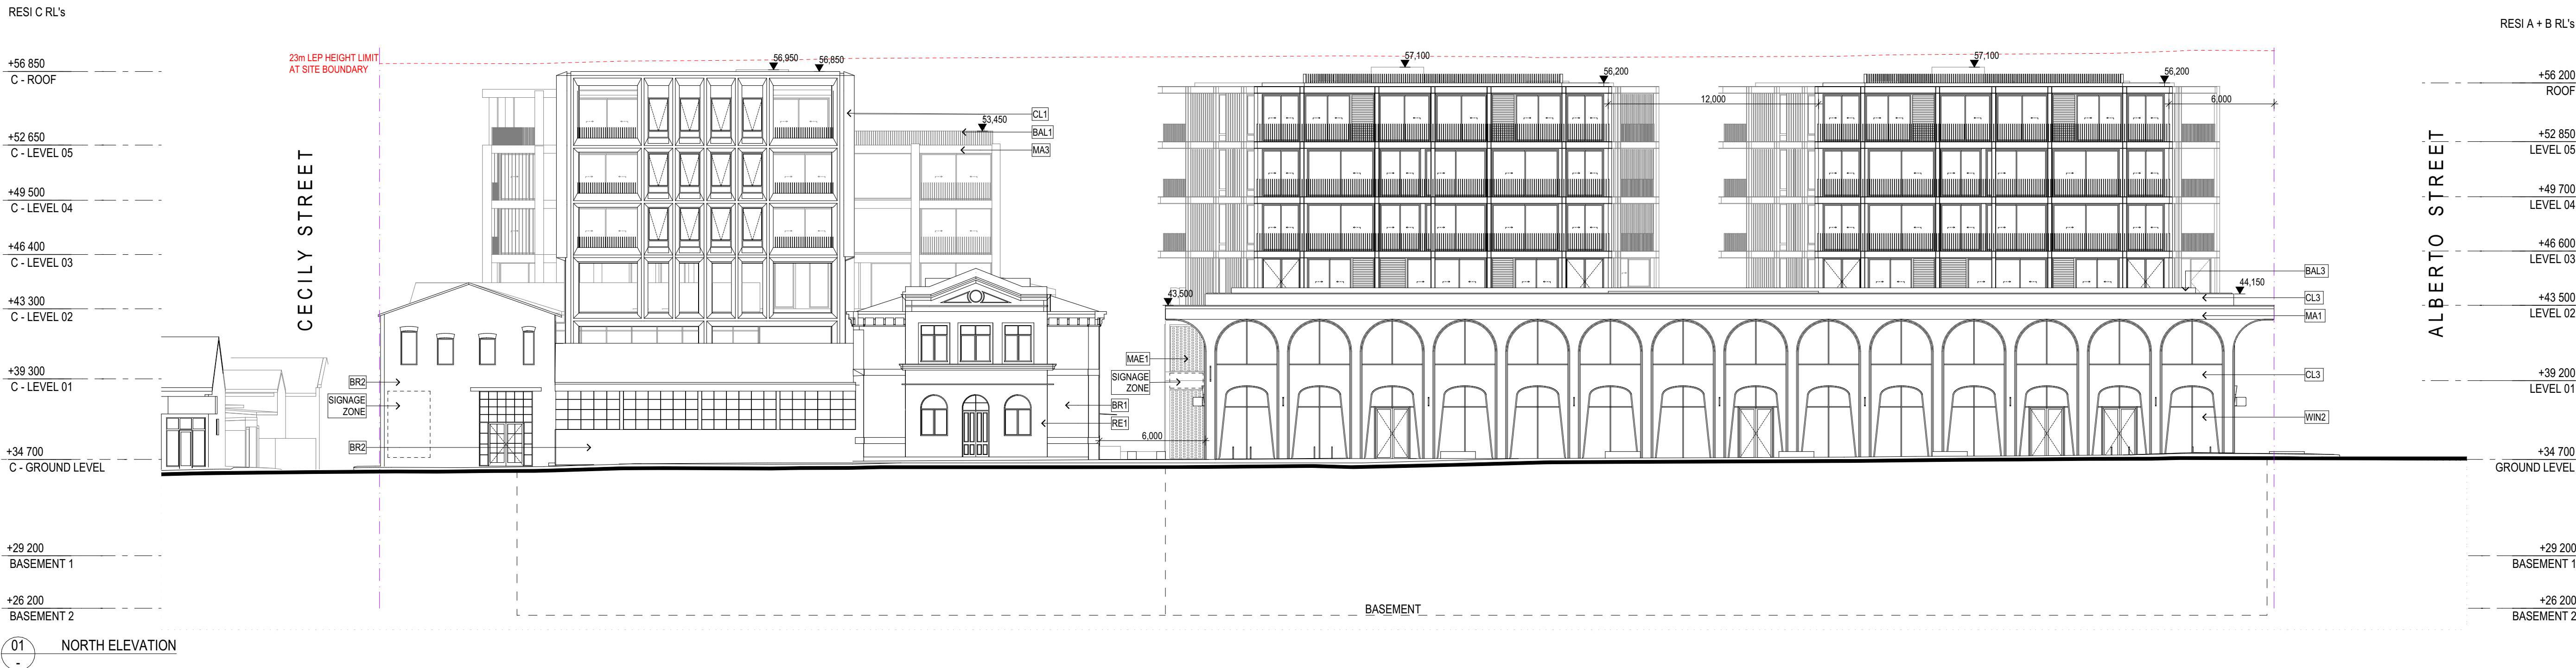

02 NORTH ELEVATION

ARCHITECT

CHROFI

3/1 THE CORSO MANLY NSW 2095 AUSTRALIA
T +61 2 8096 8500 E info@chrofi.com

CHOI ROPHA FIGHERA P/L ACN 144 714 885 ATF CHOI ROPHA FIGHERA UNIT TRUST T/A
THIS DRAWING SHOULD BE READ IN CONJUNCTION WITH ALL RELEVANT CONTRACTS,
SPECIFICATION, REPORT AND DRAWINGS. DO NOT SCALE. DRAWINGS DIMENSIONS
GOVERN. VERIFY ALL DIMENSIONS ON SITE BEFORE CONSTRUCTION. COPYRIGHT OF THIS
DRAWING IS VESTED IN CHROFI.

CLIENT

ROCHE GROUP

REV

01

DATE

17/05/2023

ISSUE

DETAILED DEVELOPMENT APPLICATION

REV

DATE

ISSUE

PROJECT

469-483 BALMAIN ROAD LILYFIELD
469-483 BALMAIN ROAD

PROJECT NUMBER

PLOT DATE

DRAWN

CHECKED

SHEET SCALE

SHEET SIZE

NORTH

21049

23/05/2023

TG

JZ

1:400

1:200, 1:1

A3

A1



DRAWING TITLE


NORTH ELEVATION

DRAWING NUMBER

A-DA201

REVISION

01

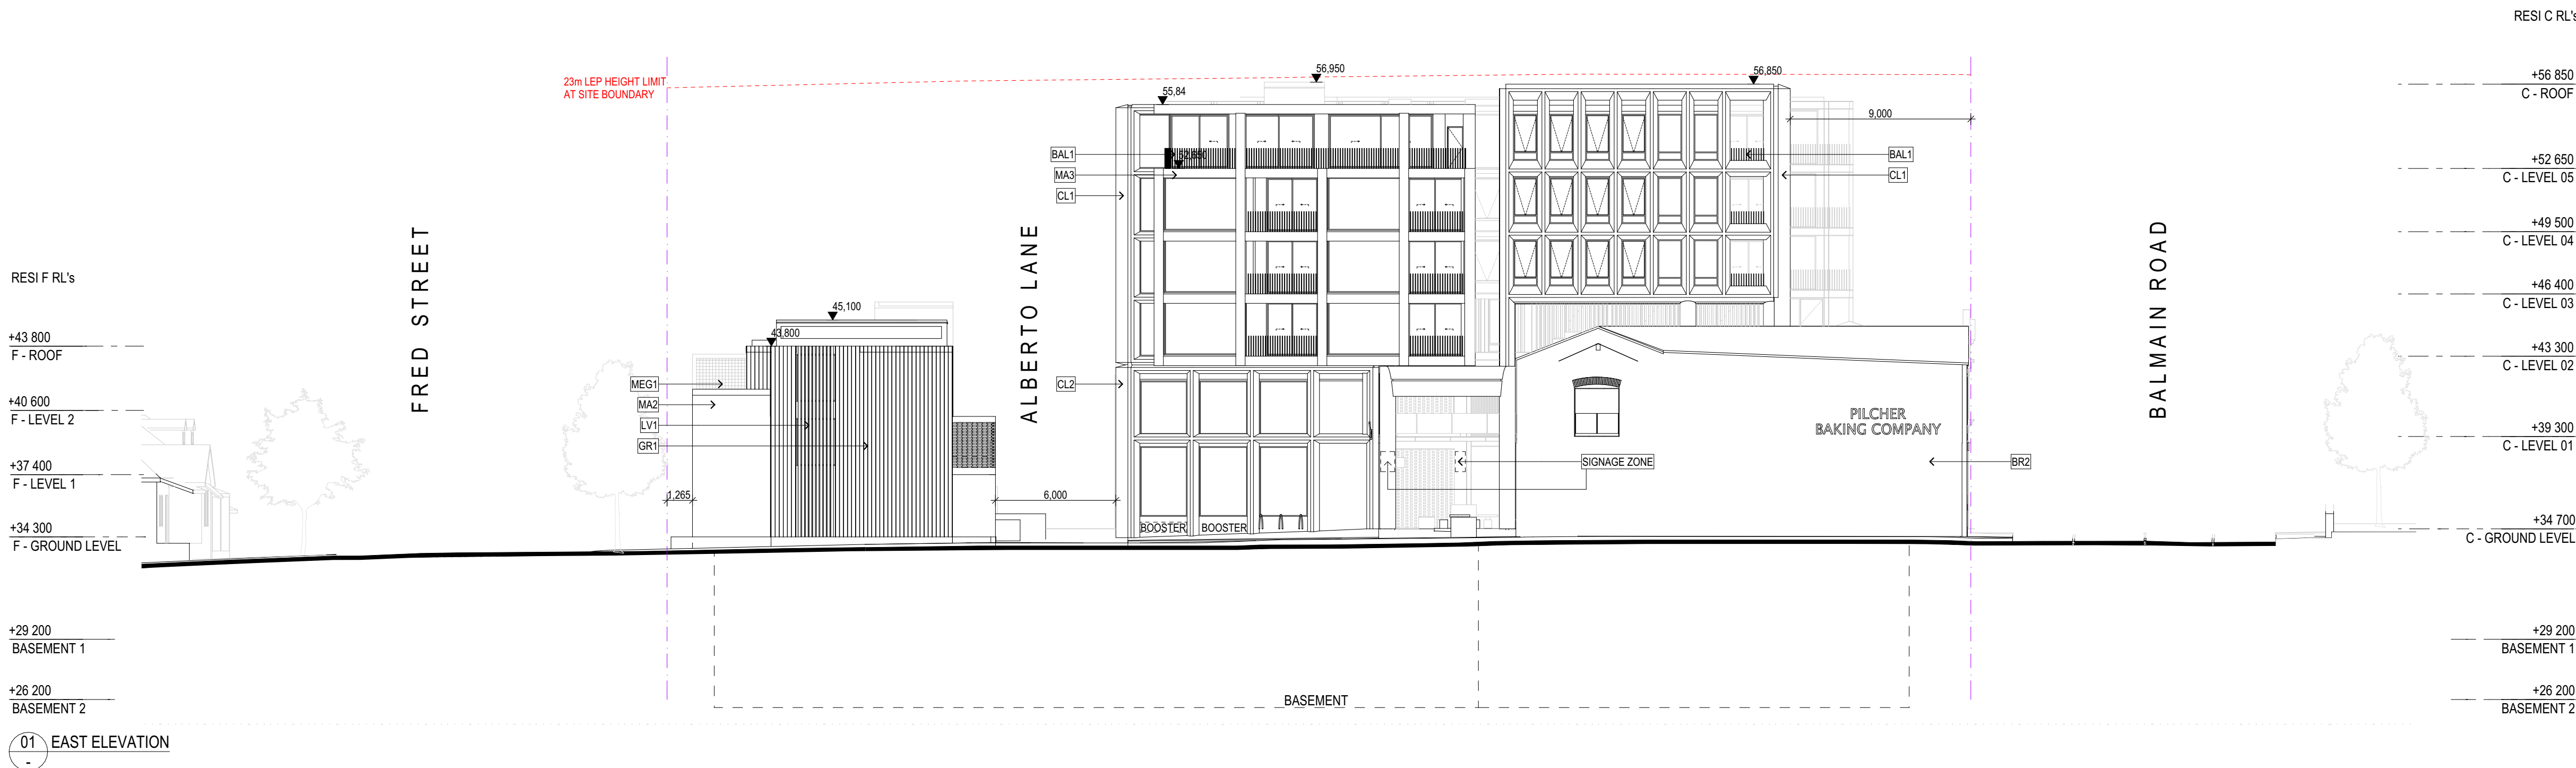

02 EAST ELEVATION

ARCHITECT

CHROFI

3/1 THE CORSO MANLY NSW 2095 AUSTRALIA
T +61 2 8096 8500 E info@chrofi.com

CHOI ROPHA FIGHERA PIL ACN 144 714 885 ATF CHOI ROPHA FIGHERA UNIT TRUST T/A
THIS DRAWING SHOULD BE READ IN CONJUNCTION WITH ALL RELEVANT CONTRACTS,
SPECIFICATION, REPORT AND DRAWINGS. DO NOT SCALE. DRAWINGS DIMENSIONS
GOVERN. VERIFY ALL DIMENSIONS ON SITE BEFORE CONSTRUCTION. COPYRIGHT OF THIS
DRAWING IS VESTED IN CHROFI.

CLIENT

ROCHE
GROUP

REV

01

DATE

17/05/2023

ISSUE

DETAILED DEVELOPMENT APPLICATION

REV

DATE

ISSUE

PROJECT

469-483 BALMAIN ROAD LILYFIELD
469-483 BALMAIN ROAD

PROJECT NUMBER

21049

PLOT DATE

23/05/2023

DRAWN

TG

CHECKED

JZ

SHEET SCALE

1:400
1:200, 1:1

SHEET SIZE

A3
A1

NORTH



DRAWING TITLE


EAST ELEVATION

DRAWING NUMBER

A-DA202

REVISION

01

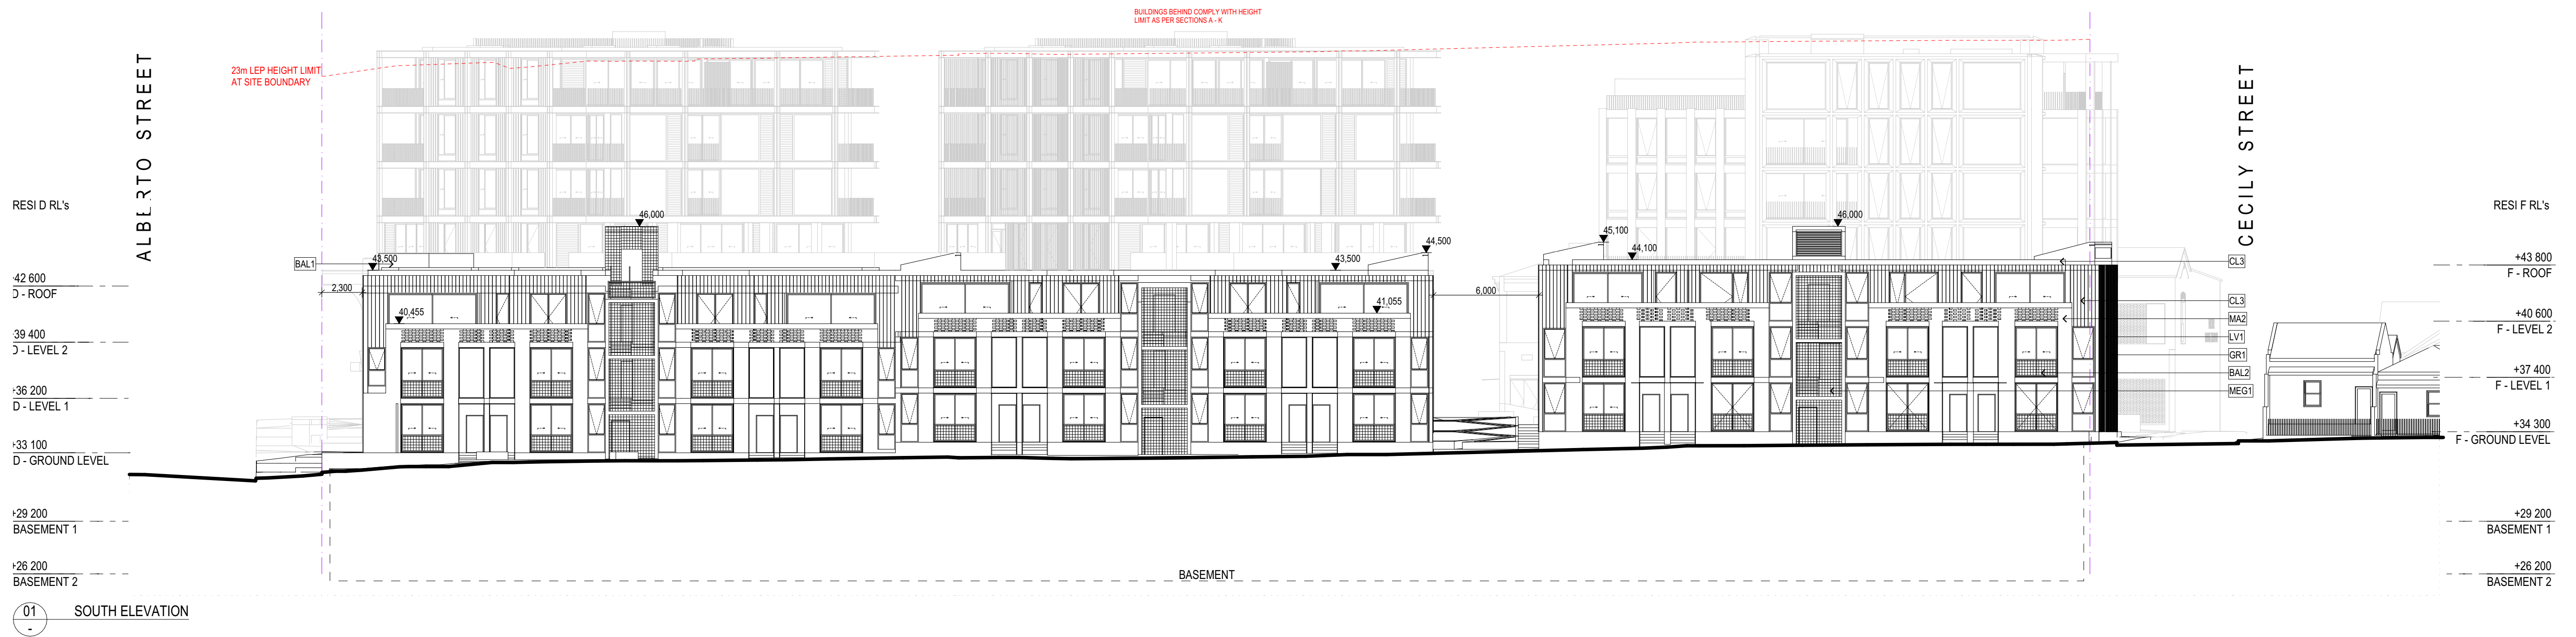

ARCHITECT

CHROFI

3/1 THE CORSO MANLY NSW 2095 AUSTRALIA
T +61 2 8096 8500 E info@chrofi.com

CHOI ROPIHA FIGHERA P/L ACN 144 714 885 ATF CHOI ROPIHA FIGHERA UNIT TRUST T/A
THIS DRAWING SHOULD BE READ IN CONJUNCTION WITH ALL RELEVANT CONTRACTS,
SPECIFICATION, REPORT AND DRAWINGS. DO NOT SCALE. DRAWINGS DIMENSIONS
GOVERN. VERIFY ALL DIMENSIONS ON SITE BEFORE CONSTRUCTION. COPYRIGHT OF THIS
DRAWING IS VESTED IN CHROFI.

CLIENT

ROCHE GROUP

REV

01

DATE

17/05/2023

ISSUE

DETAILED DEVELOPMENT APPLICATION

REV

DATE

ISSUE

PROJECT

469-483 BALMAIN ROAD LILYFIELD
469-483 BALMAIN ROAD

PROJECT NUMBER

21049

PLOT DATE

23/05/2023

DRAWN

TG

CHECKED

JZ

SHEET SCALE

1:400
1:200, 1:1

SHEET SIZE

A3
A1

NORTH

DRAWING TITLE


SOUTH ELEVATION

DRAWING NUMBER

A-DA203

REVISION

01

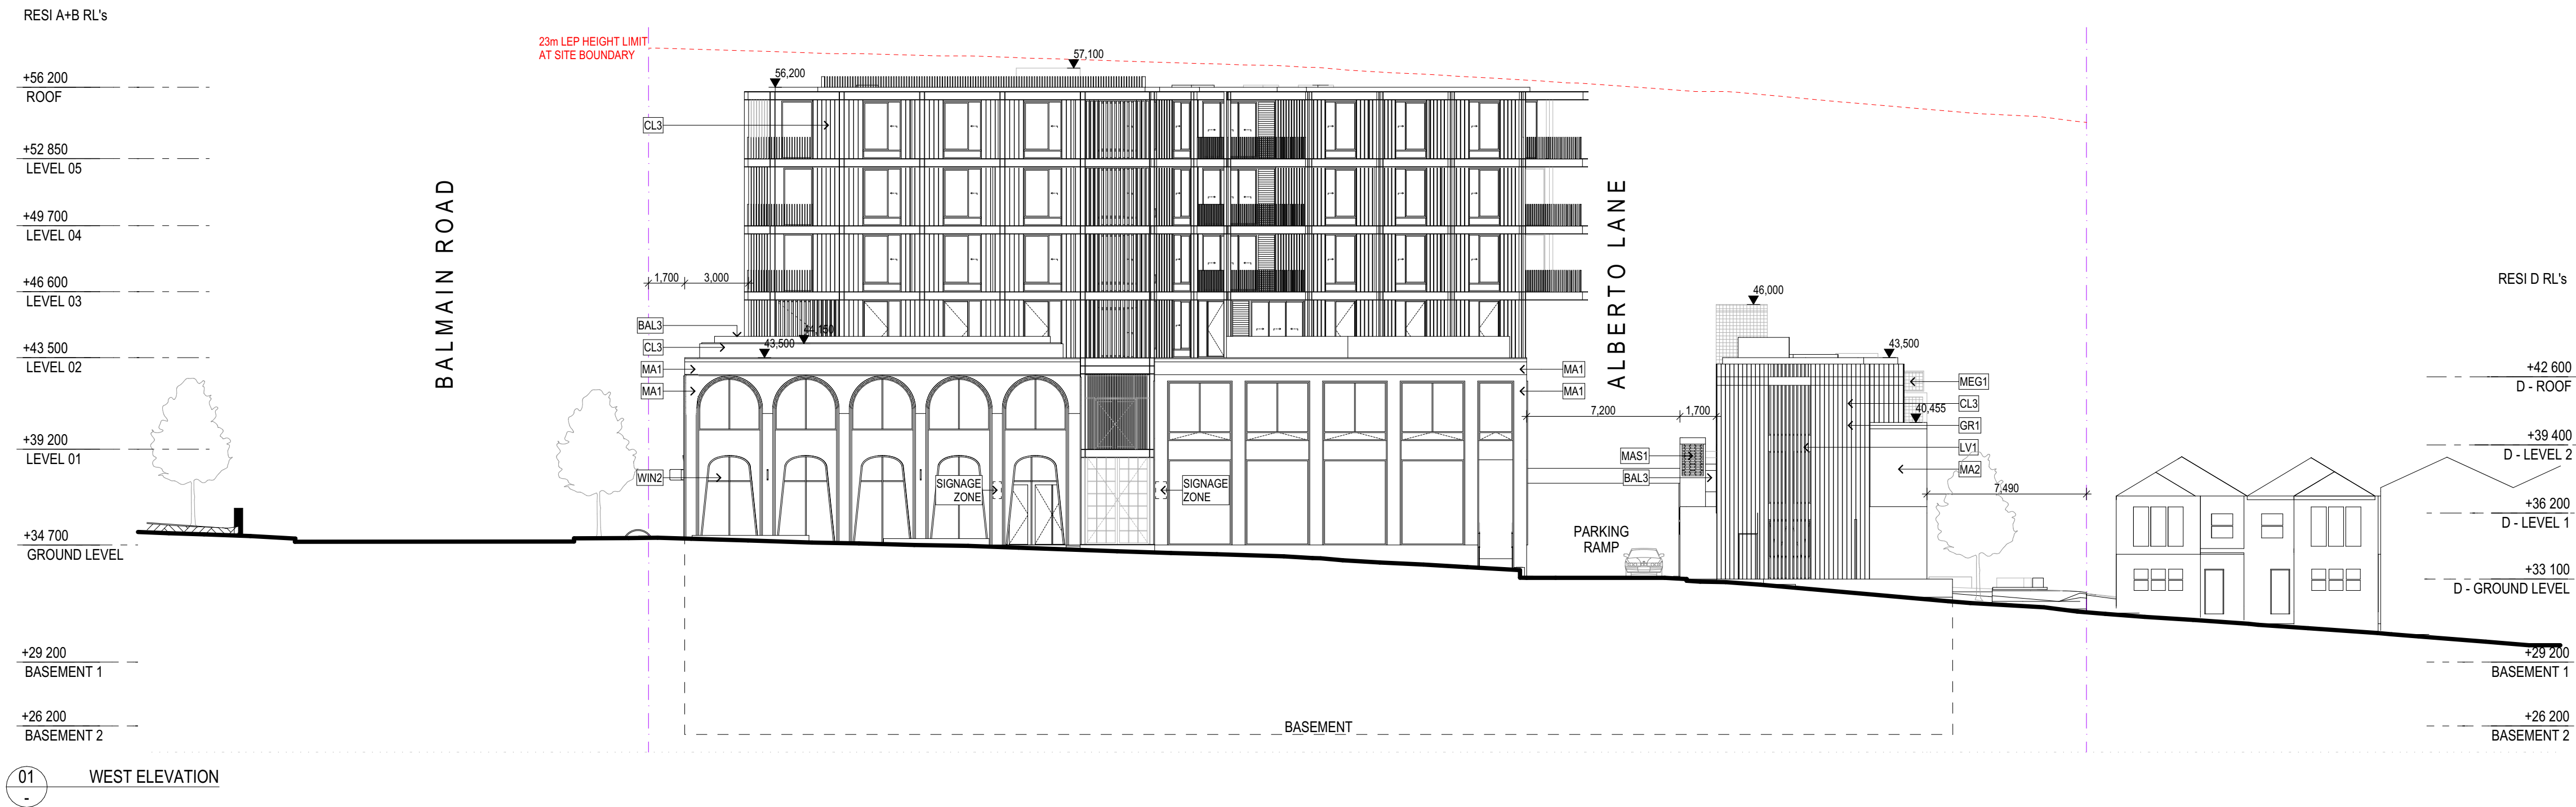

ARCHITECT

CHROFI

3/1 THE CORSO MANLY NSW 2095 AUSTRALIA
T +61 2 8096 8500 E info@chrofi.com

CHOI ROPHA FIGHERA P/L ACN 144 714 885 ATF CHOI ROPHA FIGHERA UNIT TRUST T/A
THIS DRAWING SHOULD BE READ IN CONJUNCTION WITH ALL RELEVANT CONTRACTS,
SPECIFICATION, REPORT AND DRAWINGS. DO NOT SCALE DRAWINGS. DIMENSIONS
GOVERN. VERIFY ALL DIMENSIONS ON SITE BEFORE CONSTRUCTION. COPYRIGHT OF THIS
DRAWING IS VESTED IN CHROFI.

CLIENT

ROCHE
GROUP

REV

01

DATE

17/05/2023

ISSUE

DETAILED DEVELOPMENT APPLICATION

REV

DATE

ISSUE

PROJECT

469-483 BALMAIN ROAD LILYFIELD
469-483 BALMAIN ROAD

PROJECT NUMBER

21049

PLOT DATE

23/05/2023

DRAWN

TG

CHECKED

JZ


SHEET SCALE

1:400
1:200, 1:1

SHEET SIZE

A3
A1

NORTH

 

DRAWING TITLE



WEST ELEVATION

DRAWING NUMBER

A-DA204

REVISION

01

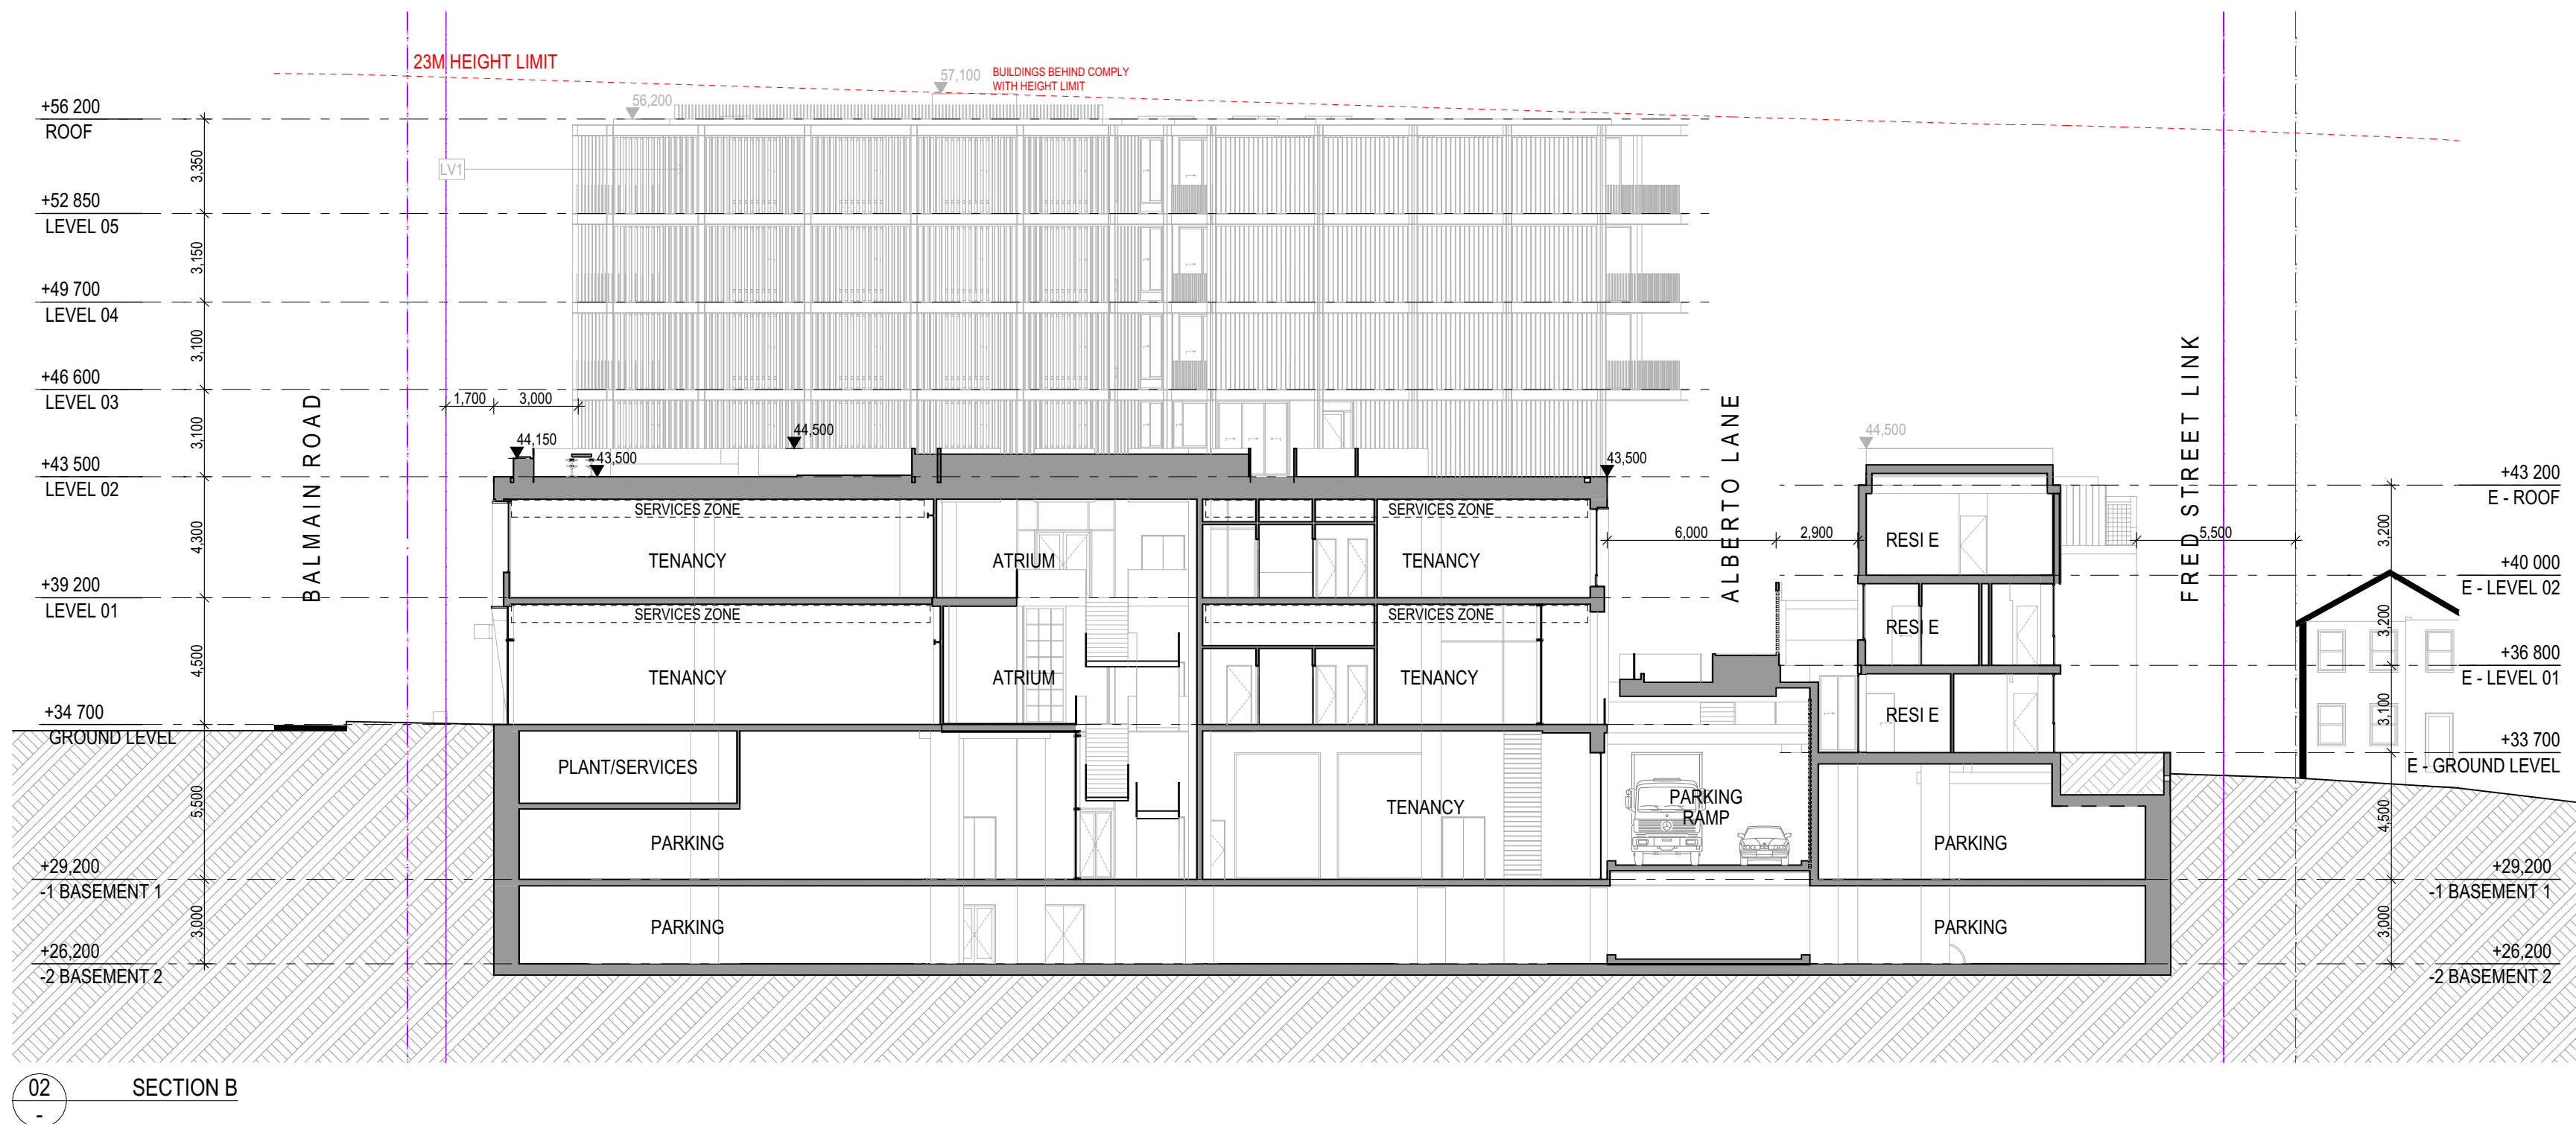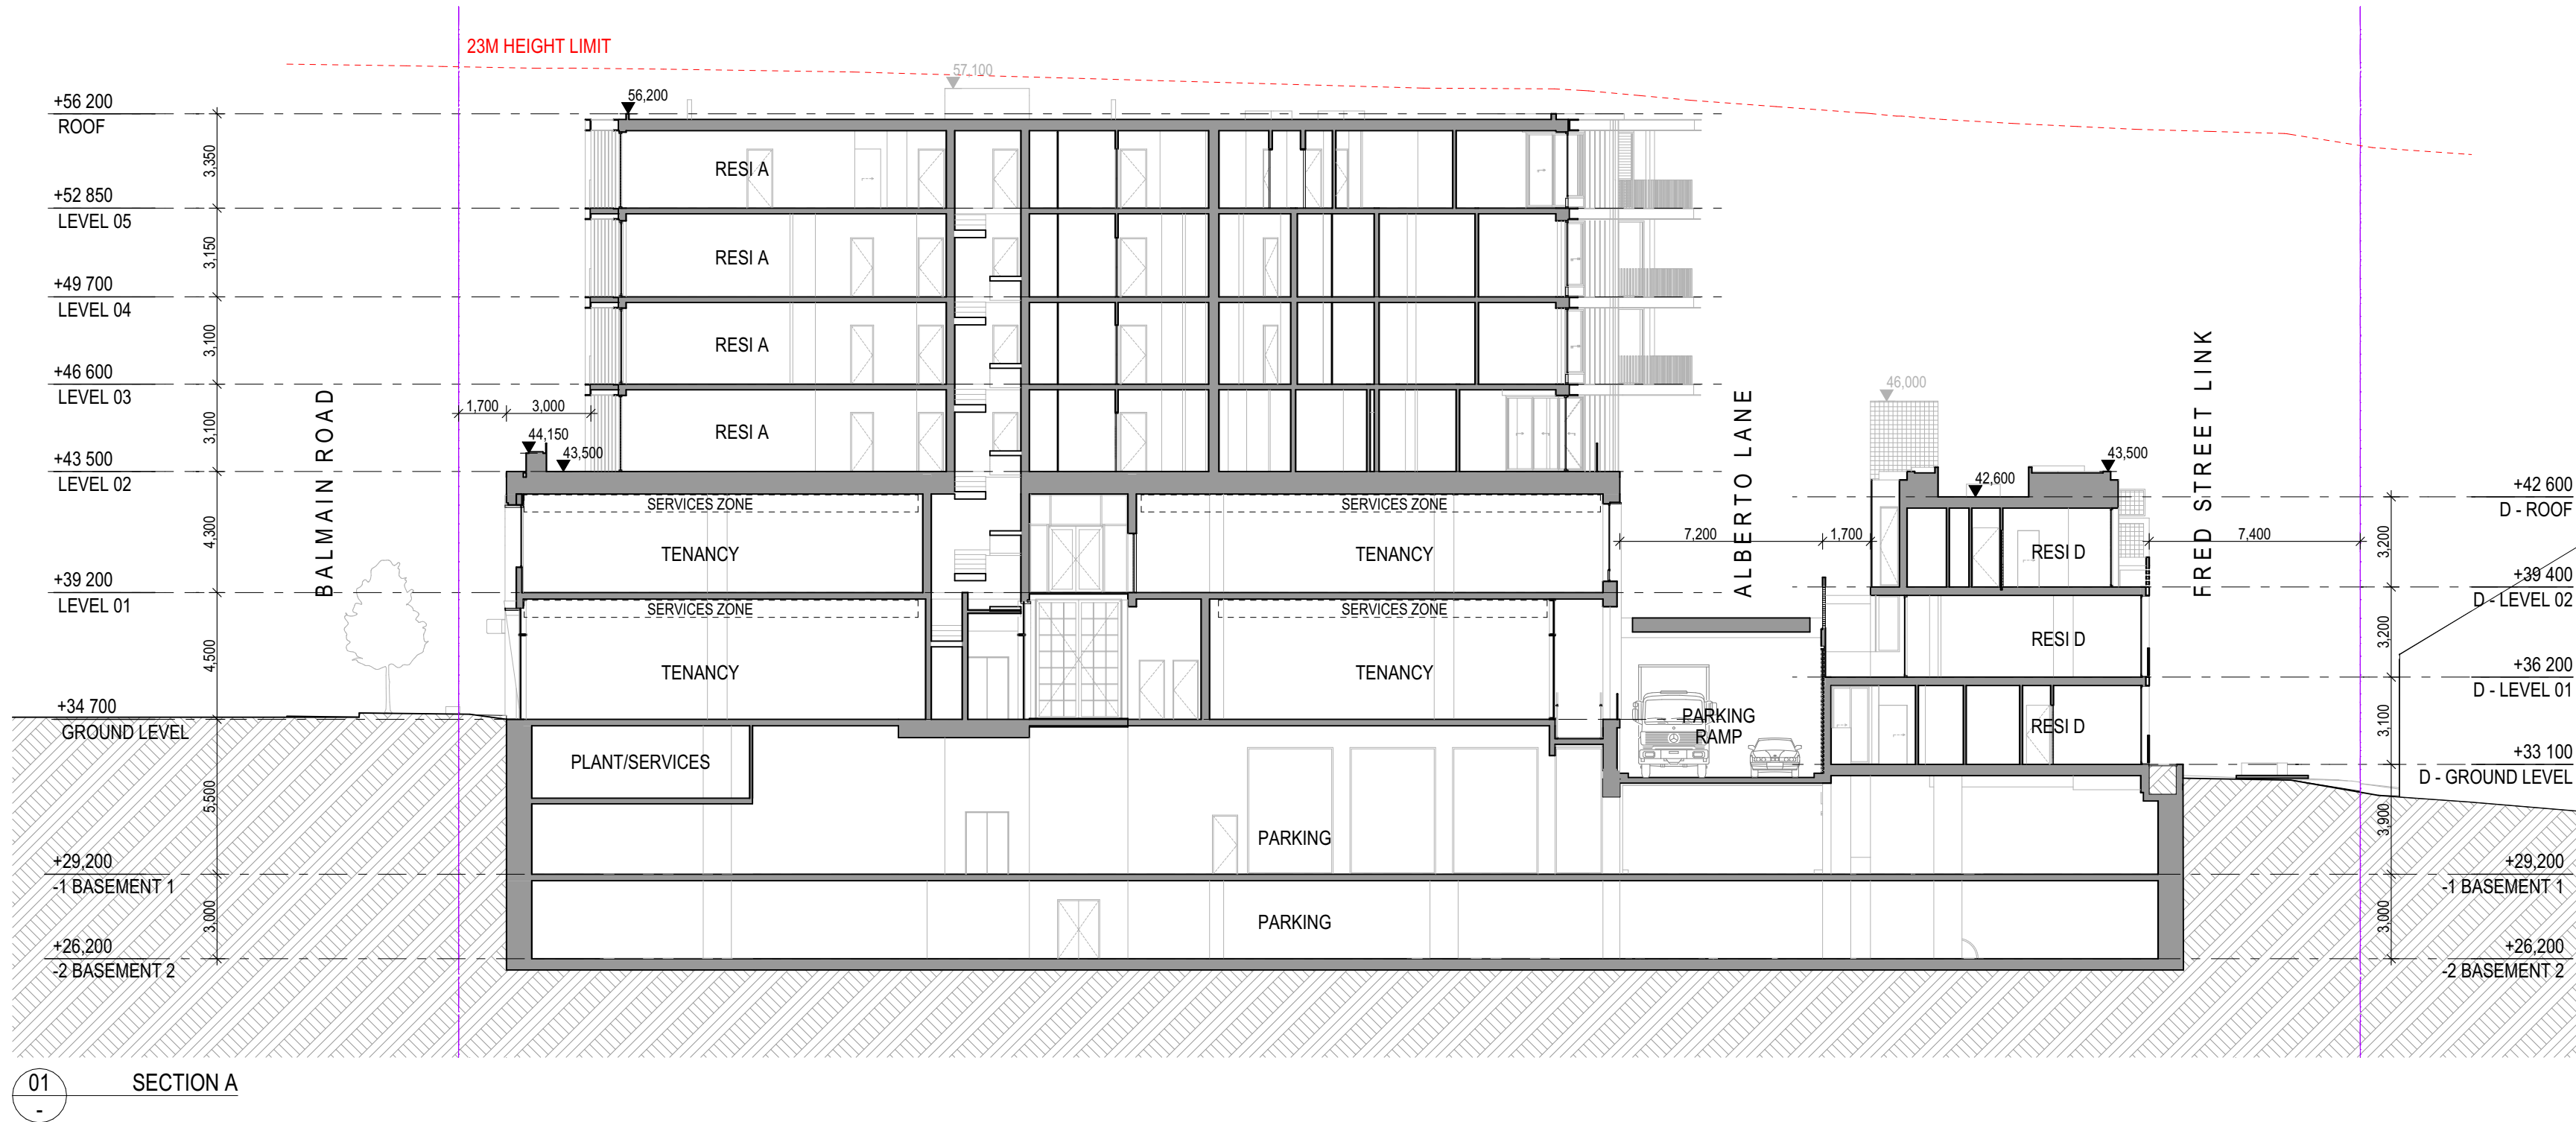

ARCHITECT

CHROFI

3/1 THE CORSO MANLY NSW 2095 AUSTRALIA
T +61 2 8096 8500 E info@chrofi.com

CHOI ROPHA FIGHERA P/L ACN 144 714 885 ATF CHOI ROPHA FIGHERA UNIT TRUST T/A
THIS DRAWING SHOULD BE READ IN CONJUNCTION WITH ALL RELEVANT CONTRACTS,
SPECIFICATION, REPORT AND DRAWINGS. DO NOT SCALE. DRAWINGS DIMENSIONS
GOVERN. VERIFY ALL DIMENSIONS ON SITE BEFORE CONSTRUCTION. COPYRIGHT OF THIS
DRAWING IS VESTED IN CHROFI.

CLIENT

ROCHE
GROUP

REV

01

DATE

17/05/2023

ISSUE

DETAILED DEVELOPMENT APPLICATION

REV

DATE

ISSUE

PROJECT

469-483 BALMAIN ROAD LILYFIELD
469-483 BALMAIN ROAD

PROJECT NUMBER

21049

PLOT DATE

23/05/2023

DRAWN

TG

CHECKED

JZ


SHEET SCALE

1:400
1:200

SHEET SIZE

A3
A1

NORTH

 

DRAWING TITLE



SECTIONS A & B

DRAWING NUMBER

A-DA301

REVISION

01

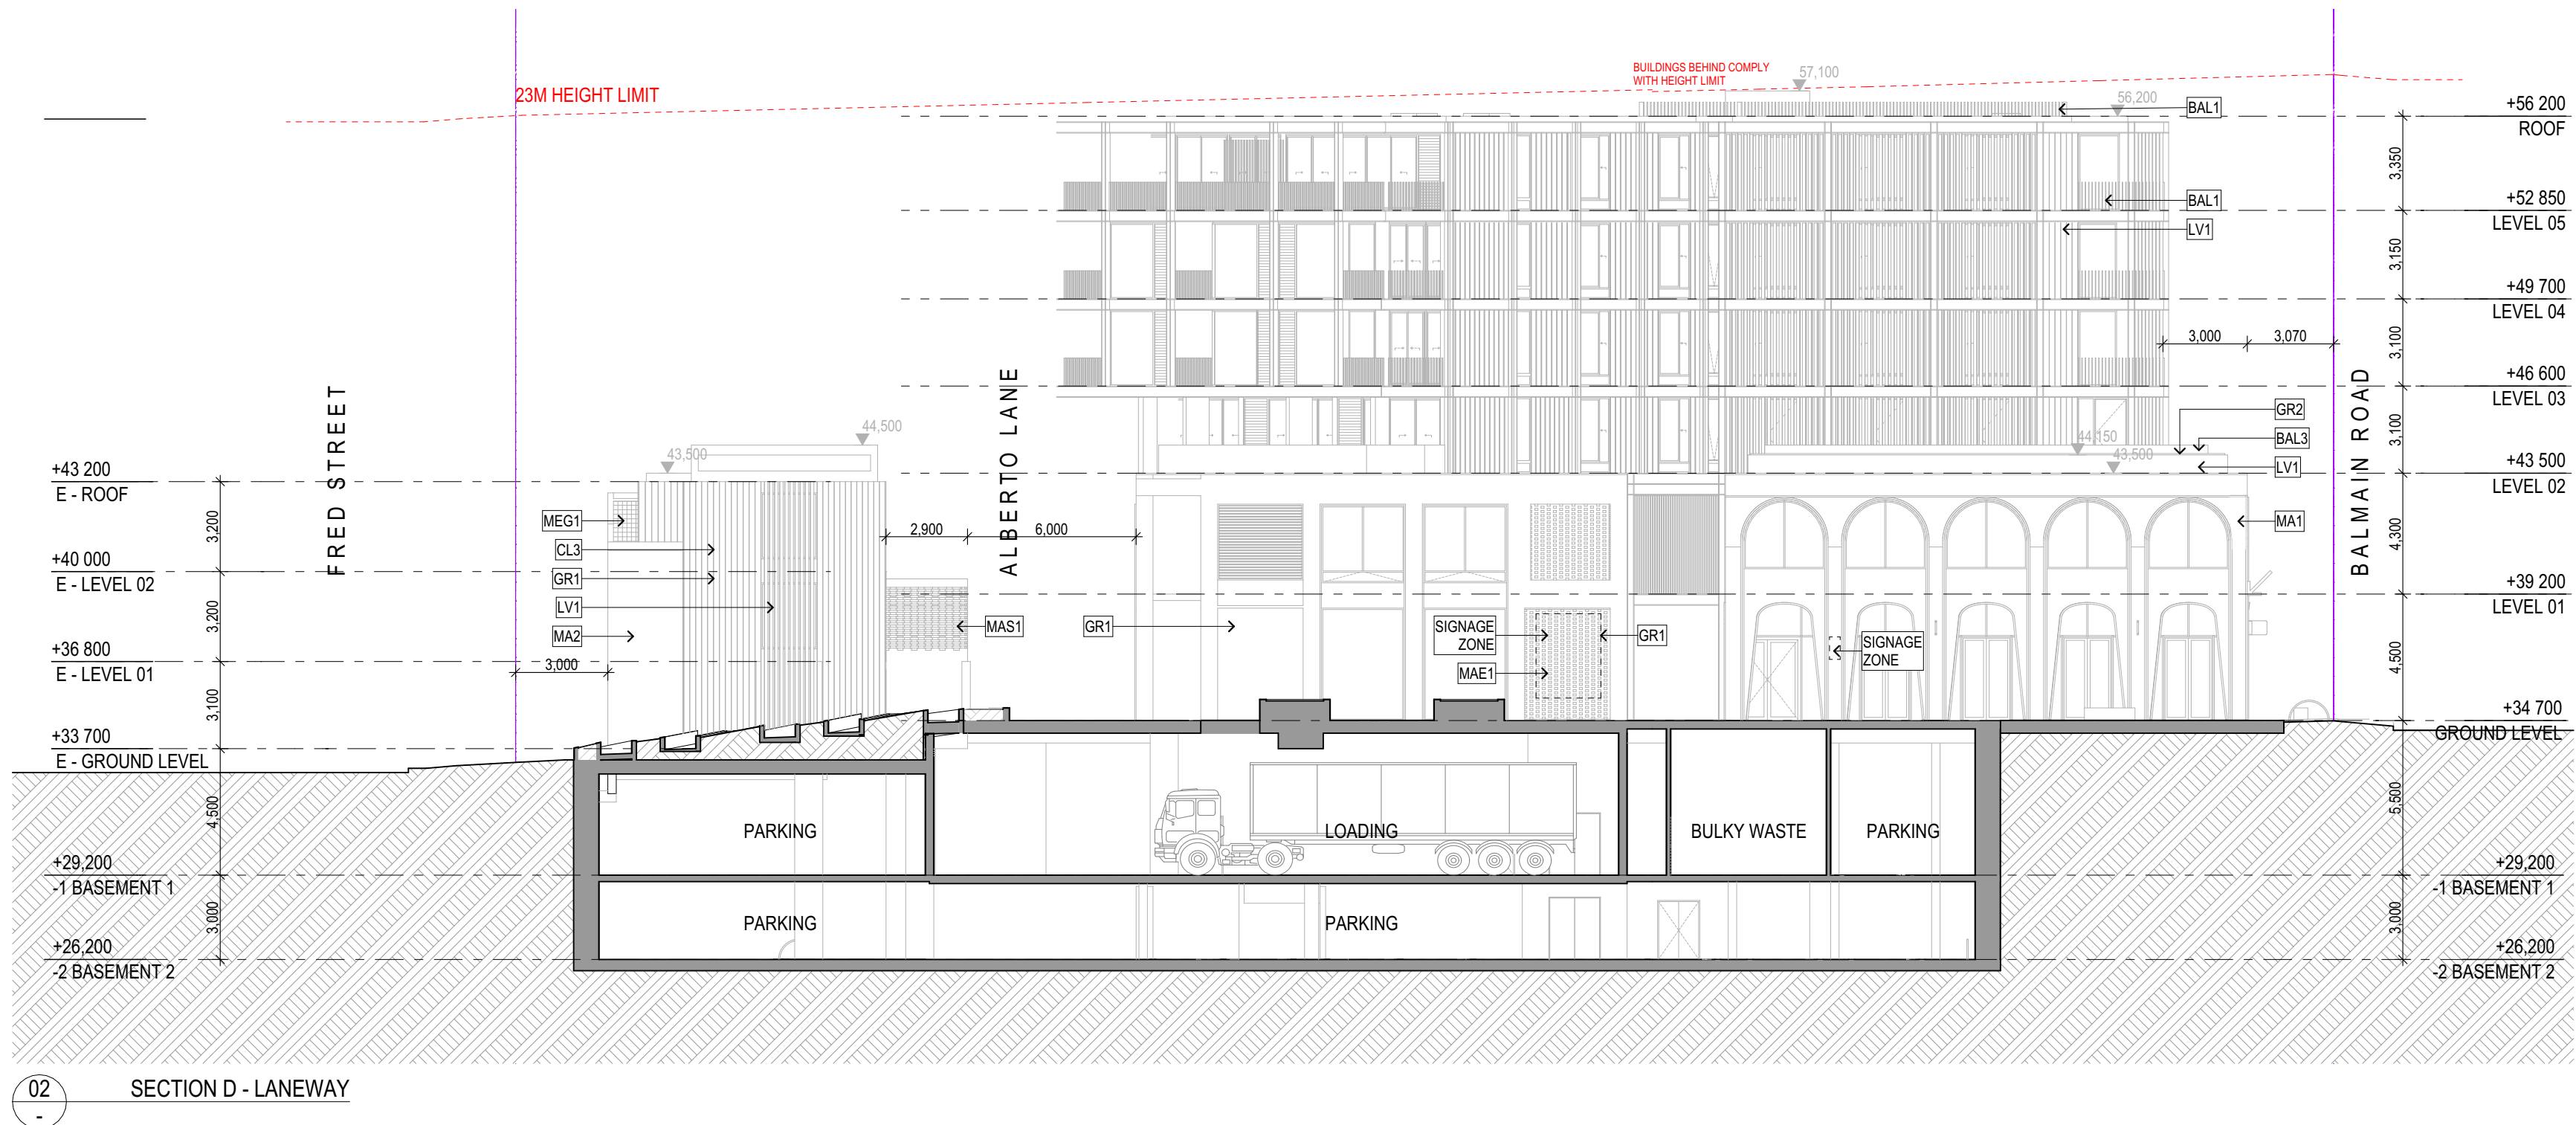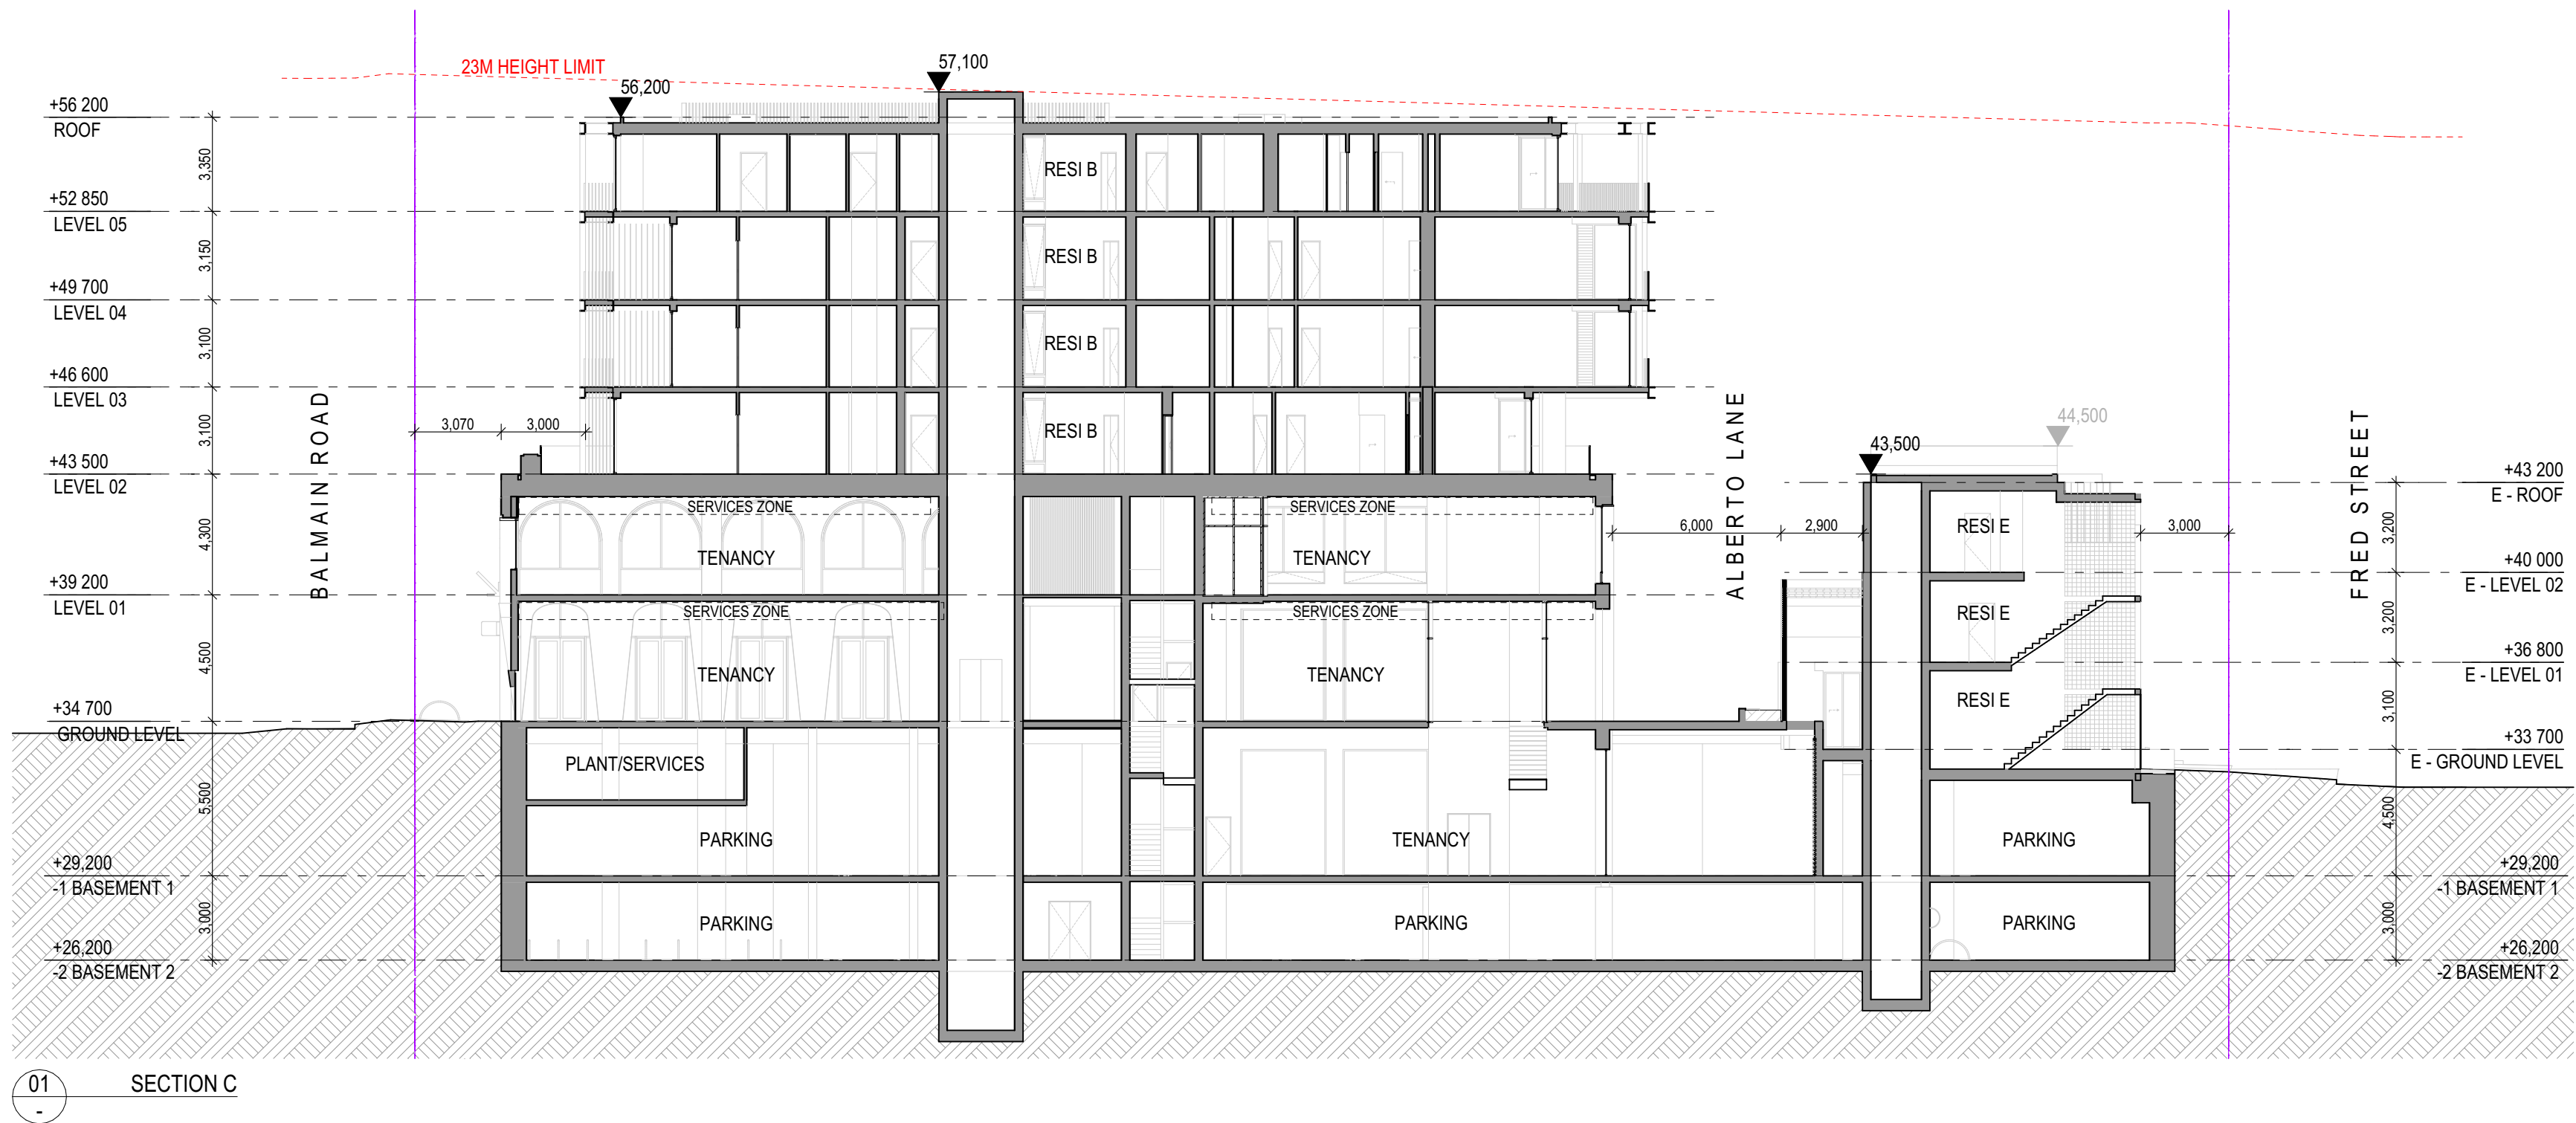

ARCHITECT

CHROFI

3/1 THE CORSO MANLY NSW 2095 AUSTRALIA
T +61 2 8096 8500 E info@chrofi.com

CHOI ROPHA FIGHERA P/L ACN 144 714 885 ATF CHOI ROPHA FIGHERA UNIT TRUST T/A
THIS DRAWING SHOULD BE READ IN CONJUNCTION WITH ALL RELEVANT CONTRACTS,
SPECIFICATION, REPORT AND DRAWINGS. DO NOT SCALE. DRAWINGS DIMENSIONS
GOVERN. VERIFY ALL DIMENSIONS ON SITE BEFORE CONSTRUCTION. COPYRIGHT OF THIS
DRAWING IS VESTED IN CHROFI.

CLIENT

ROCHE
GROUP

REV

01

DATE

17/05/2023

ISSUE

DETAILED DEVELOPMENT APPLICATION

REV

DATE

ISSUE

PROJECT

469-483 BALMAIN ROAD LILYFIELD
469-483 BALMAIN ROAD

PROJECT NUMBER

21049

PLOT DATE

23/05/2023

DRAWN

TG

CHECKED

JZ

SHEET SCALE

1:400

1:200

SHEET SIZE

A3

A1

NORTH



DRAWING TITLE



SECTIONS C & D

DRAWING NUMBER

A-DA302

REVISION

01

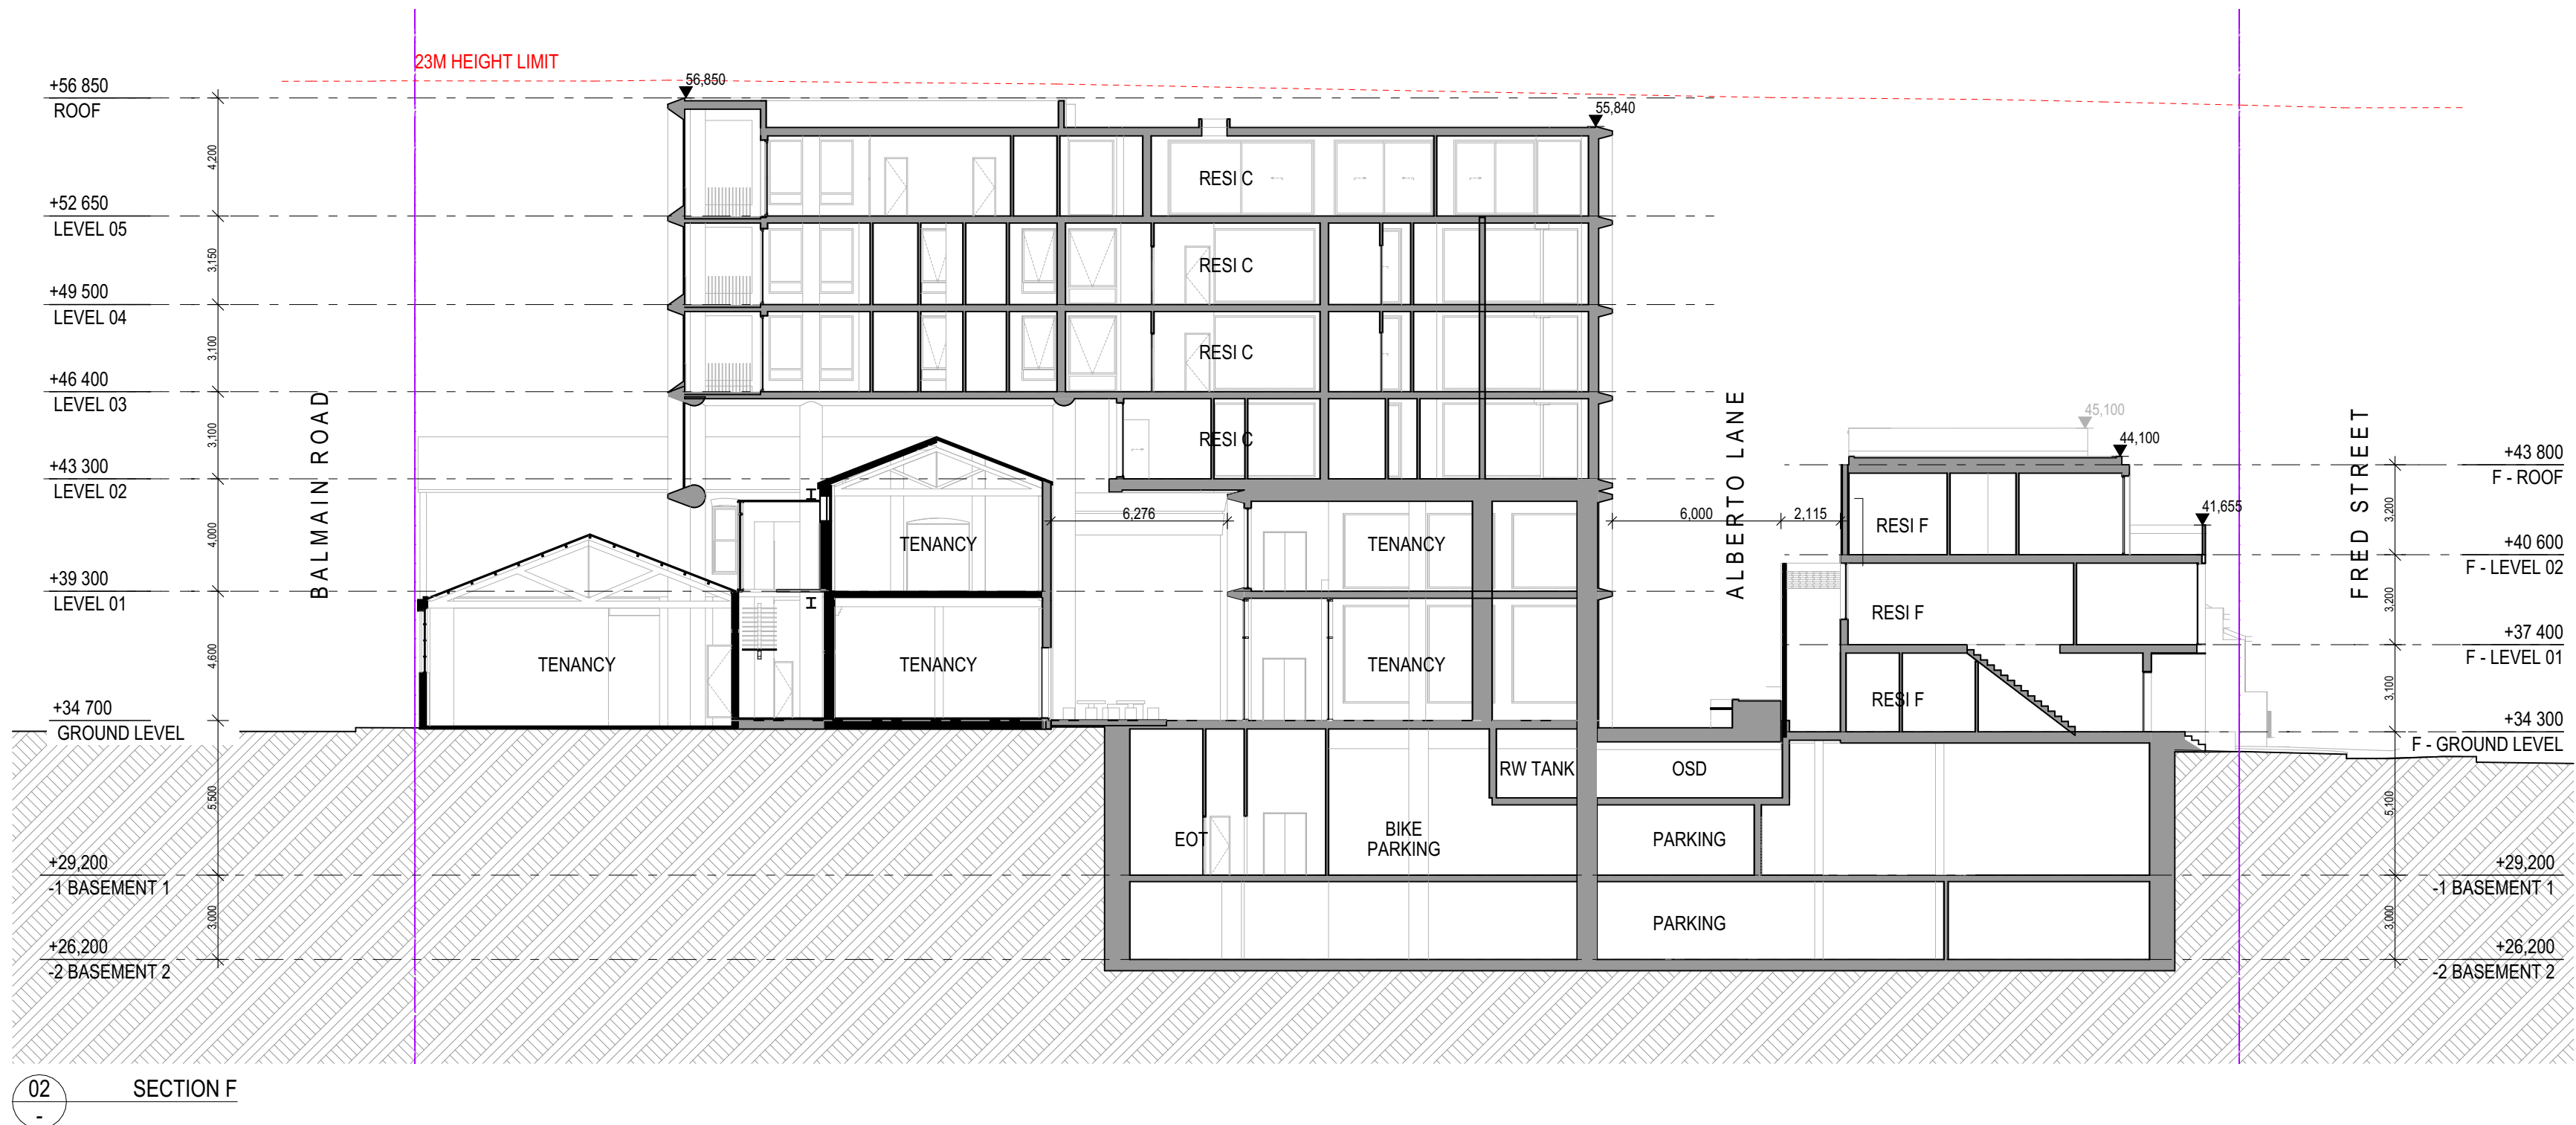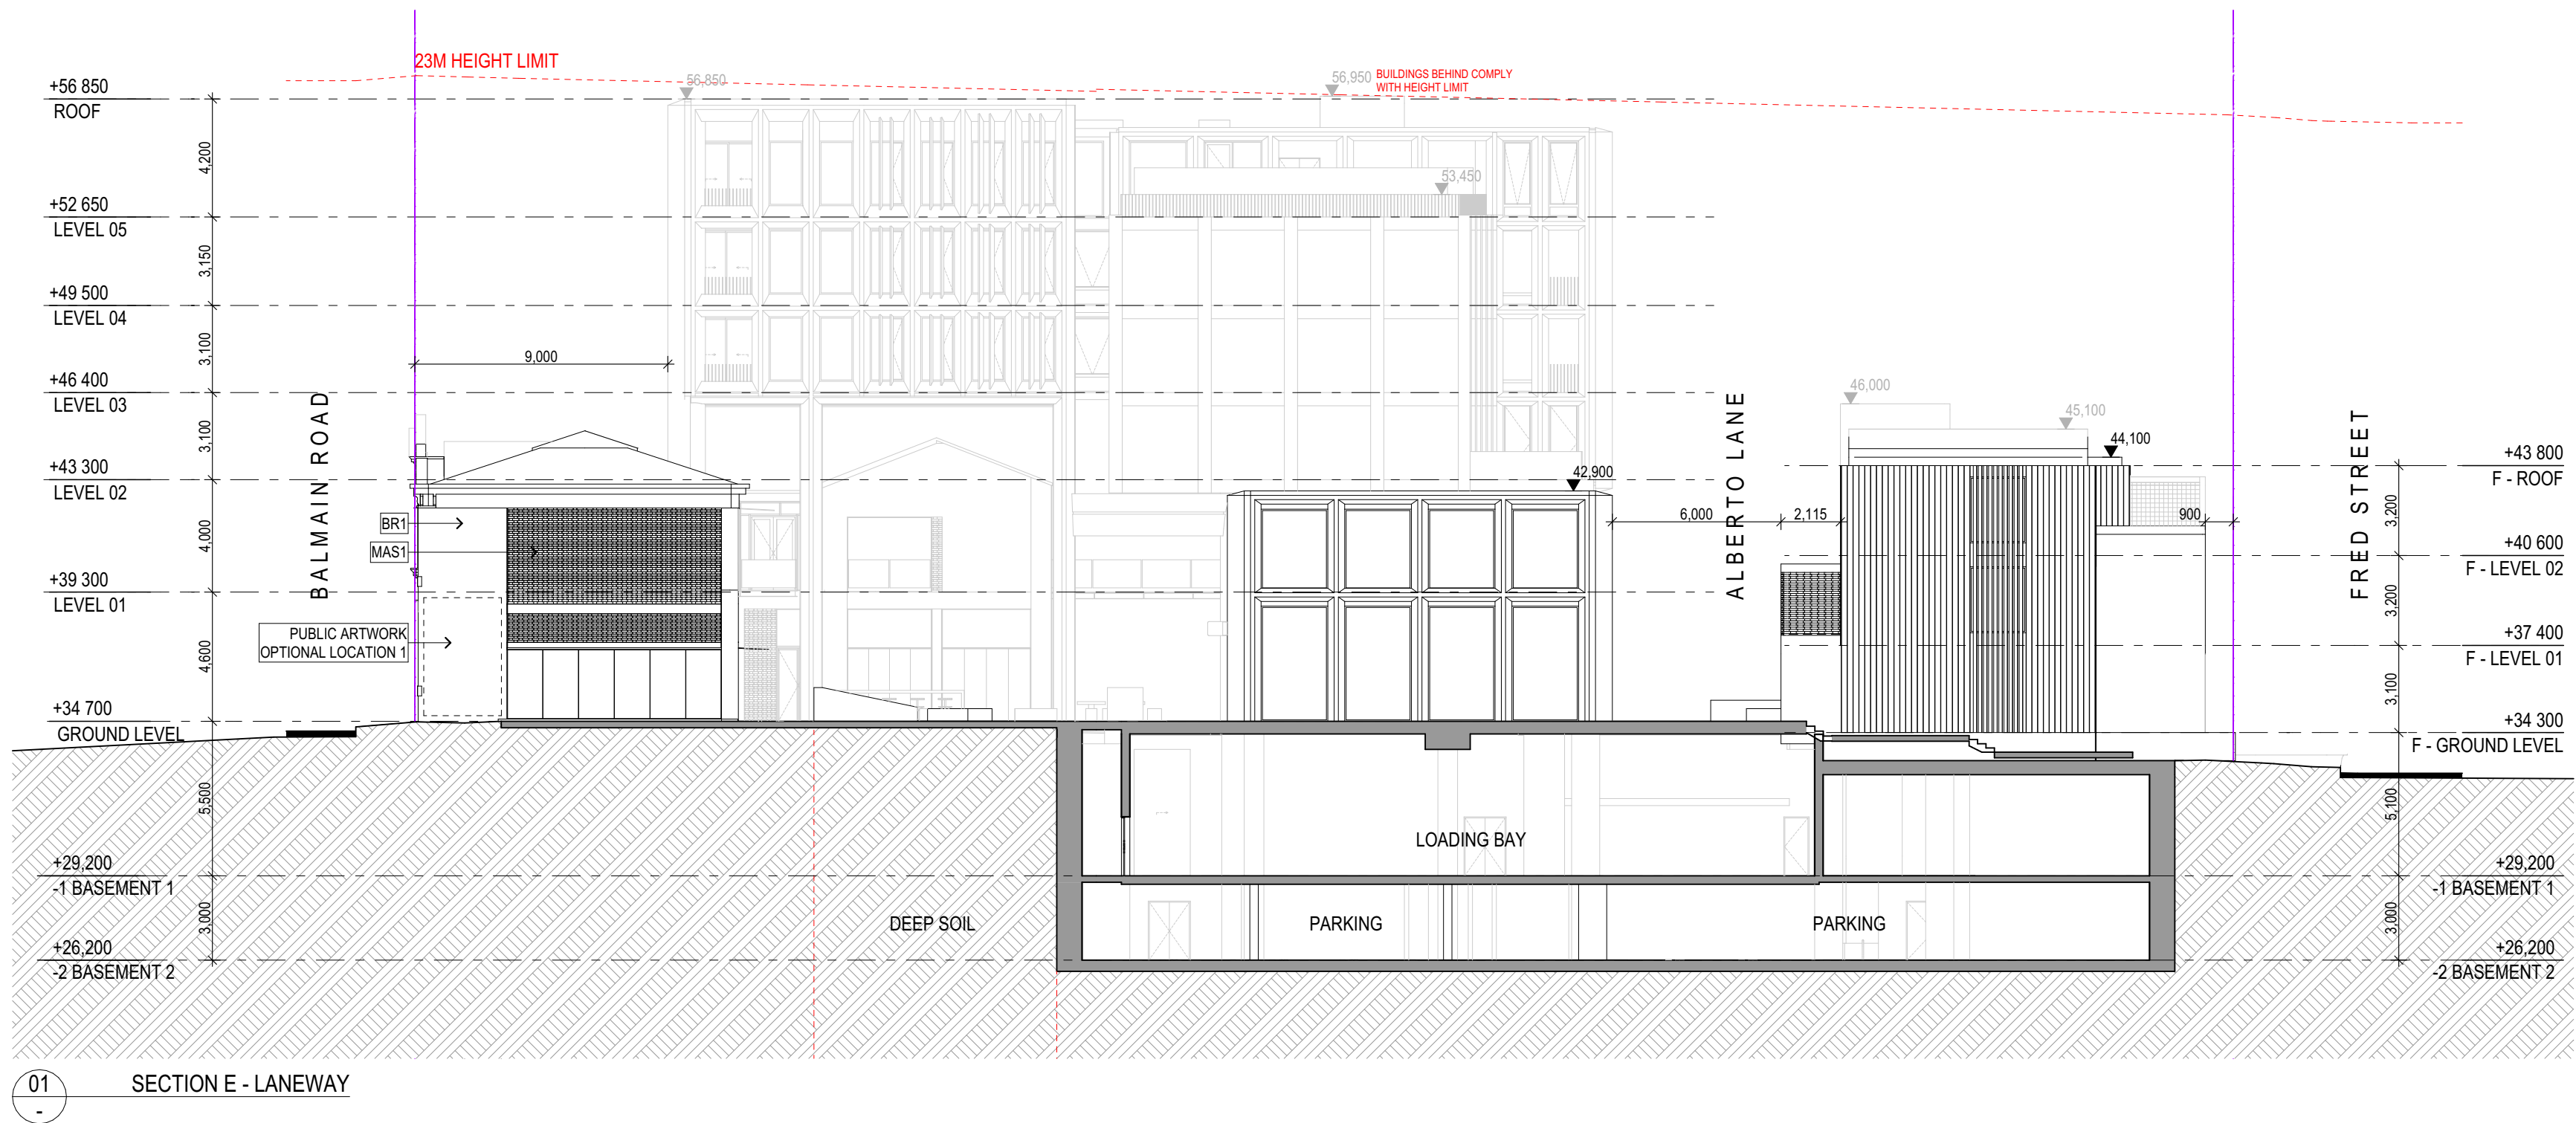

ARCHITECT

CHROFI

3/1 THE CORSO MANLY NSW 2095 AUSTRALIA
T +61 2 8096 8500 E info@chrofi.com

CHOI ROPHA FIGHERA P/L ACN 144 714 885 ATF CHOI ROPHA FIGHERA UNIT TRUST T/A
THIS DRAWING SHOULD BE READ IN CONJUNCTION WITH ALL RELEVANT CONTRACTS,
SPECIFICATION, REPORT AND DRAWINGS. DO NOT SCALE. DRAWINGS DIMENSIONS
GOVERN. VERIFY ALL DIMENSIONS ON SITE BEFORE CONSTRUCTION. COPYRIGHT OF THIS
DRAWING IS VESTED IN CHROFI.

CLIENT

ROCHE
GROUP

REV

01

DATE

17/05/2023

ISSUE

DETAILED DEVELOPMENT APPLICATION

REV

DATE

ISSUE

PROJECT

469-483 BALMAIN ROAD LILYFIELD
469-483 BALMAIN ROAD

PROJECT NUMBER

21049

PLOT DATE

23/05/2023

DRAWN

TG

CHECKED

JZ

SHEET SCALE

1:400

1:200

SHEET SIZE

A3

A1

NORTH



DRAWING TITLE



SECTIONS E & F

DRAWING NUMBER

A-DA303

REVISION

01

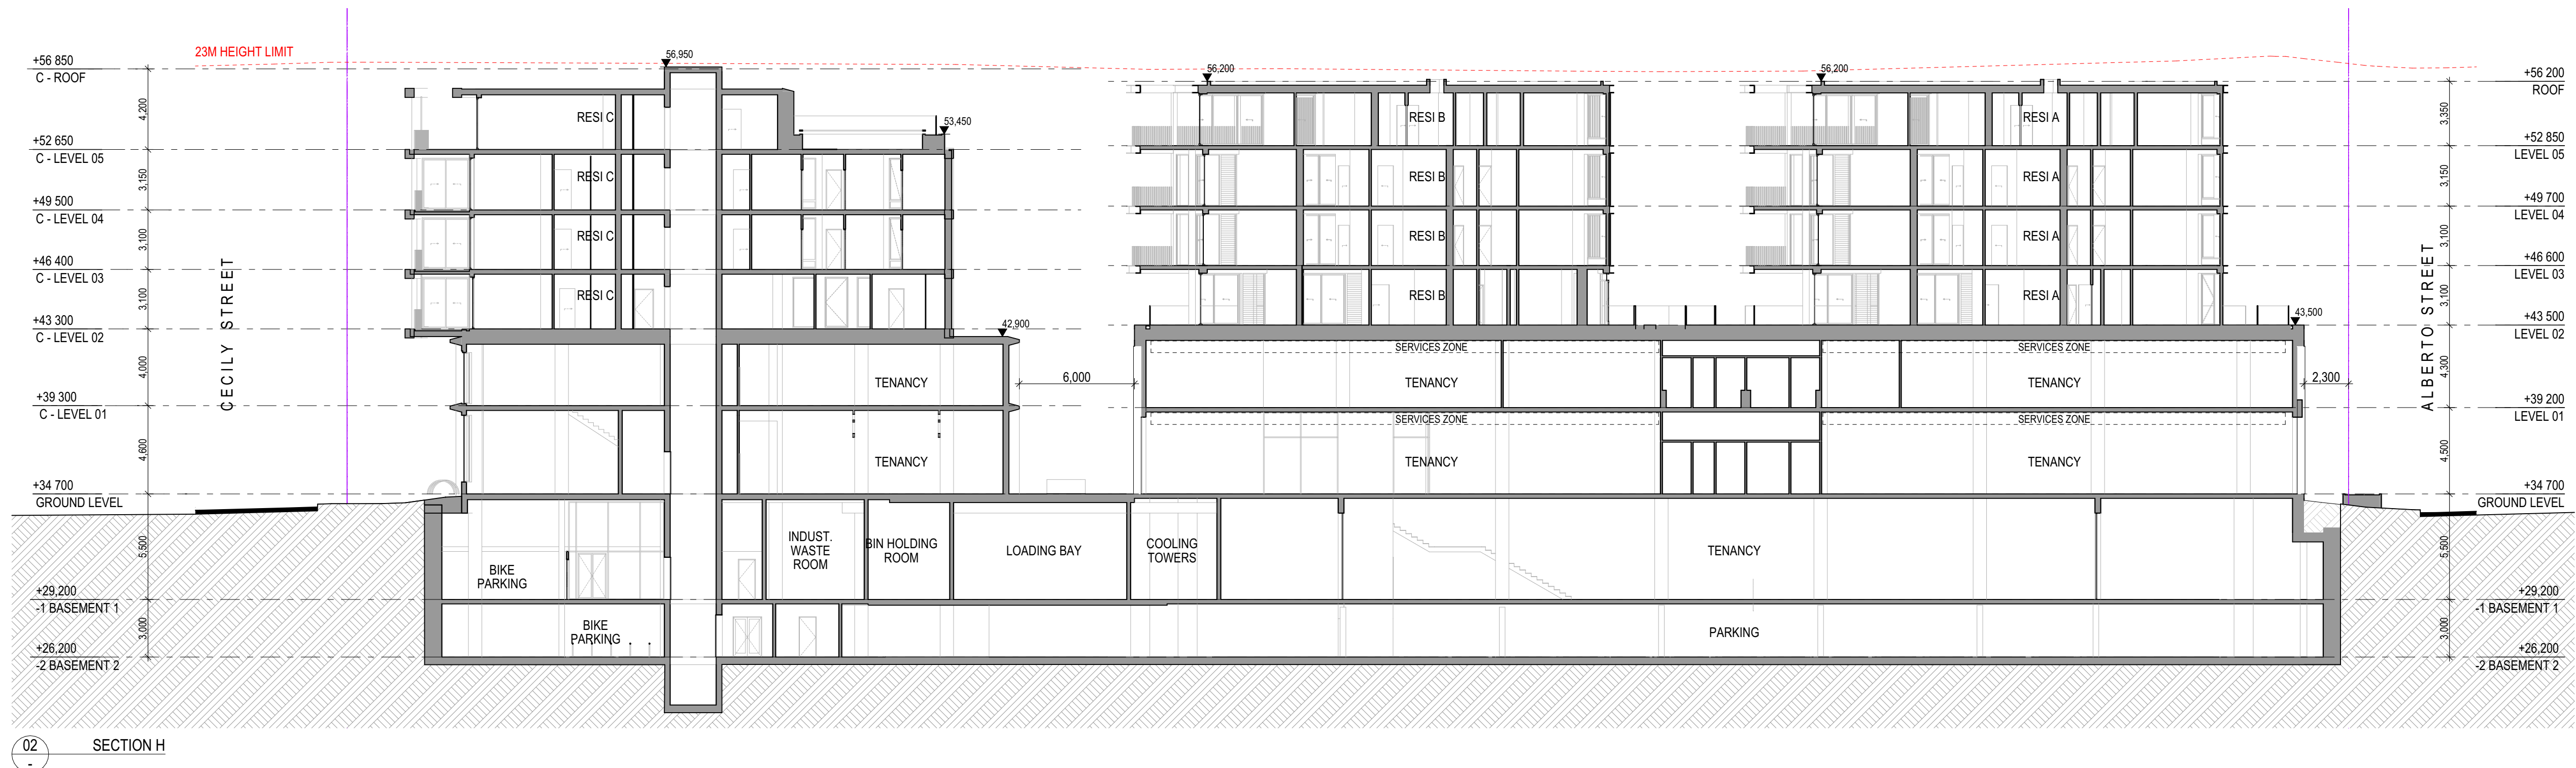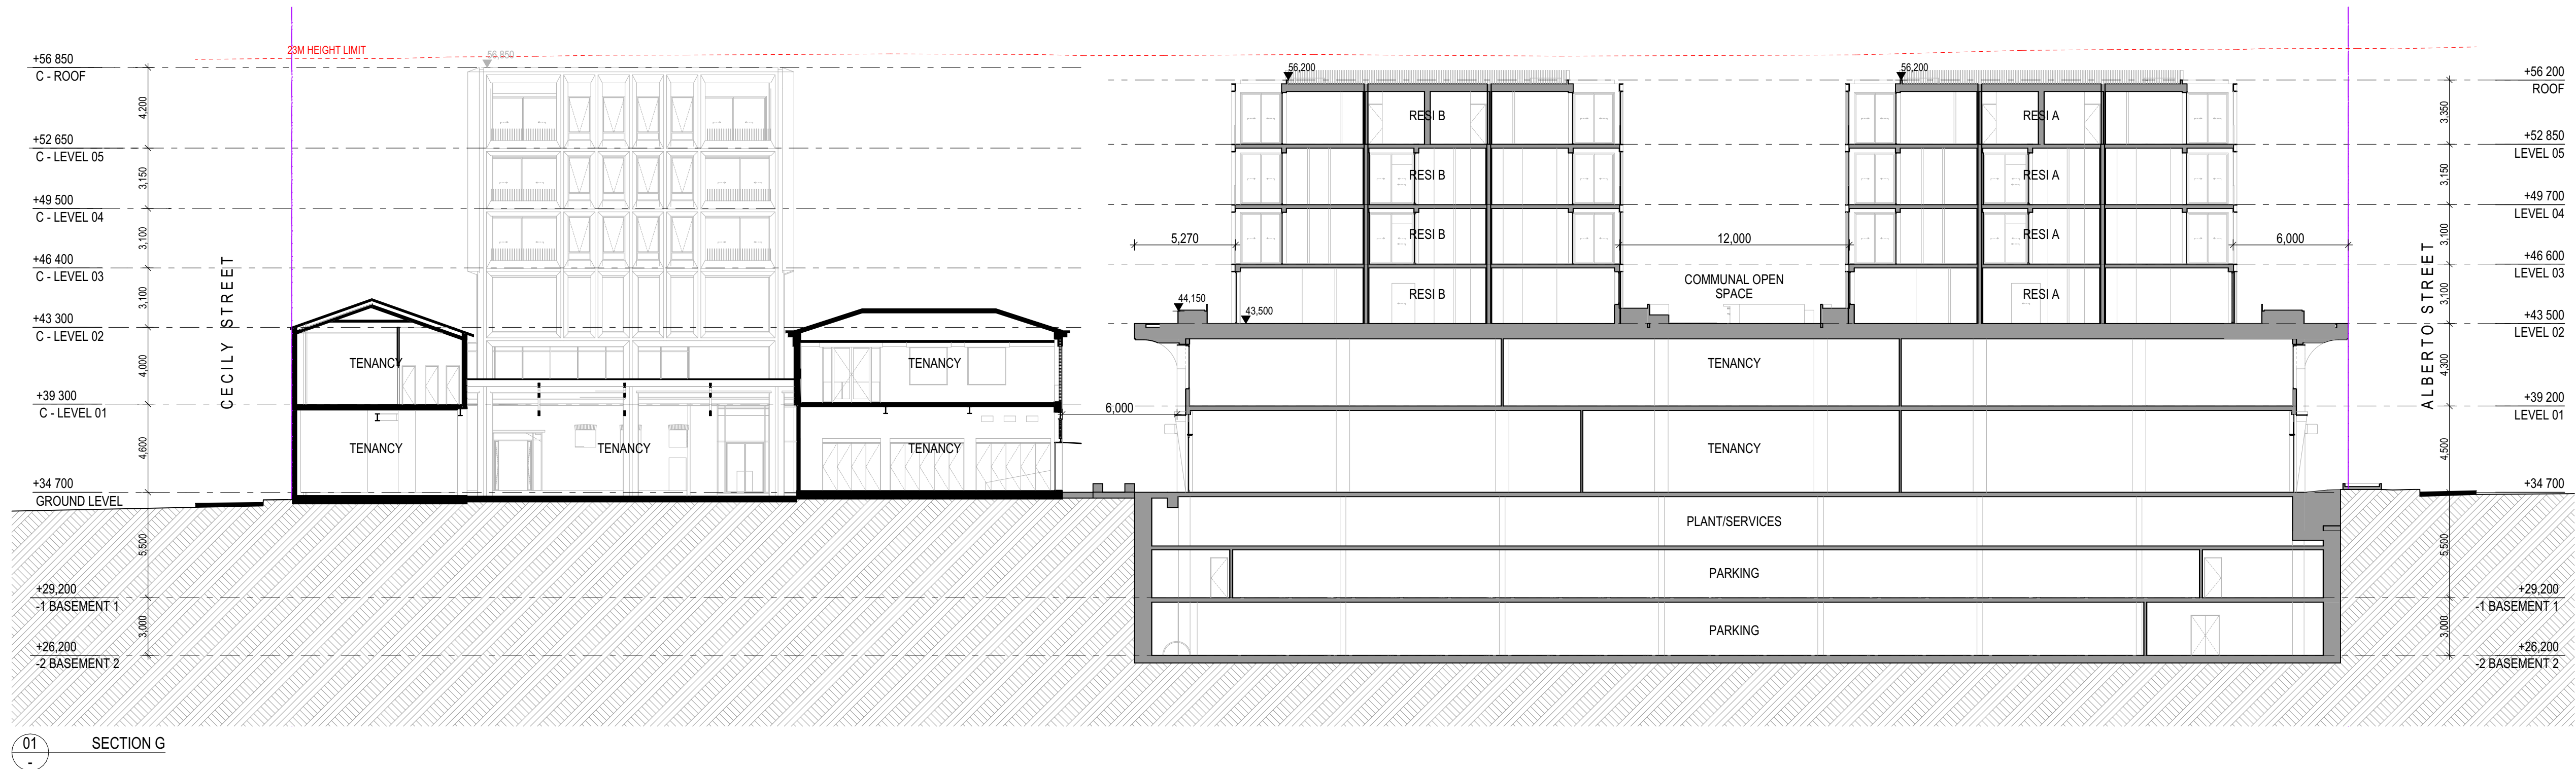

ARCHITECT

CHROFI

3/1 THE CORSO MANLY NSW 2095 AUSTRALIA
T +61 2 8096 8500 E info@chrofi.com

CHOI ROPHA FIGHERA P/L ACN 144 714 885 ATF CHOI ROPHA FIGHERA UNIT TRUST T/A
THIS DRAWING SHOULD BE READ IN CONJUNCTION WITH ALL RELEVANT CONTRACTS,
SPECIFICATION, REPORT AND DRAWINGS. DO NOT SCALE DRAWINGS. DIMENSIONS
GOVERN. VERIFY ALL DIMENSIONS ON SITE BEFORE CONSTRUCTION. COPYRIGHT OF THIS
DRAWING IS VESTED IN CHROFI.

CLIENT

ROCHE
GROUP

REV

01

DATE

17/05/2023

ISSUE

DETAILED DEVELOPMENT APPLICATION

REV

DATE

ISSUE

PROJECT

469-483 BALMAIN ROAD LILYFIELD
469-483 BALMAIN ROAD

PROJECT NUMBER

21049

PLOT DATE

23/05/2023

DRAWN

TG

CHECKED

JZ

SHEET SCALE

1:400
1:200

SHEET SIZE

A3
A1

NORTH



DRAWING TITLE



SECTIONS G & H

DRAWING NUMBER

A-DA304

REVISION

01

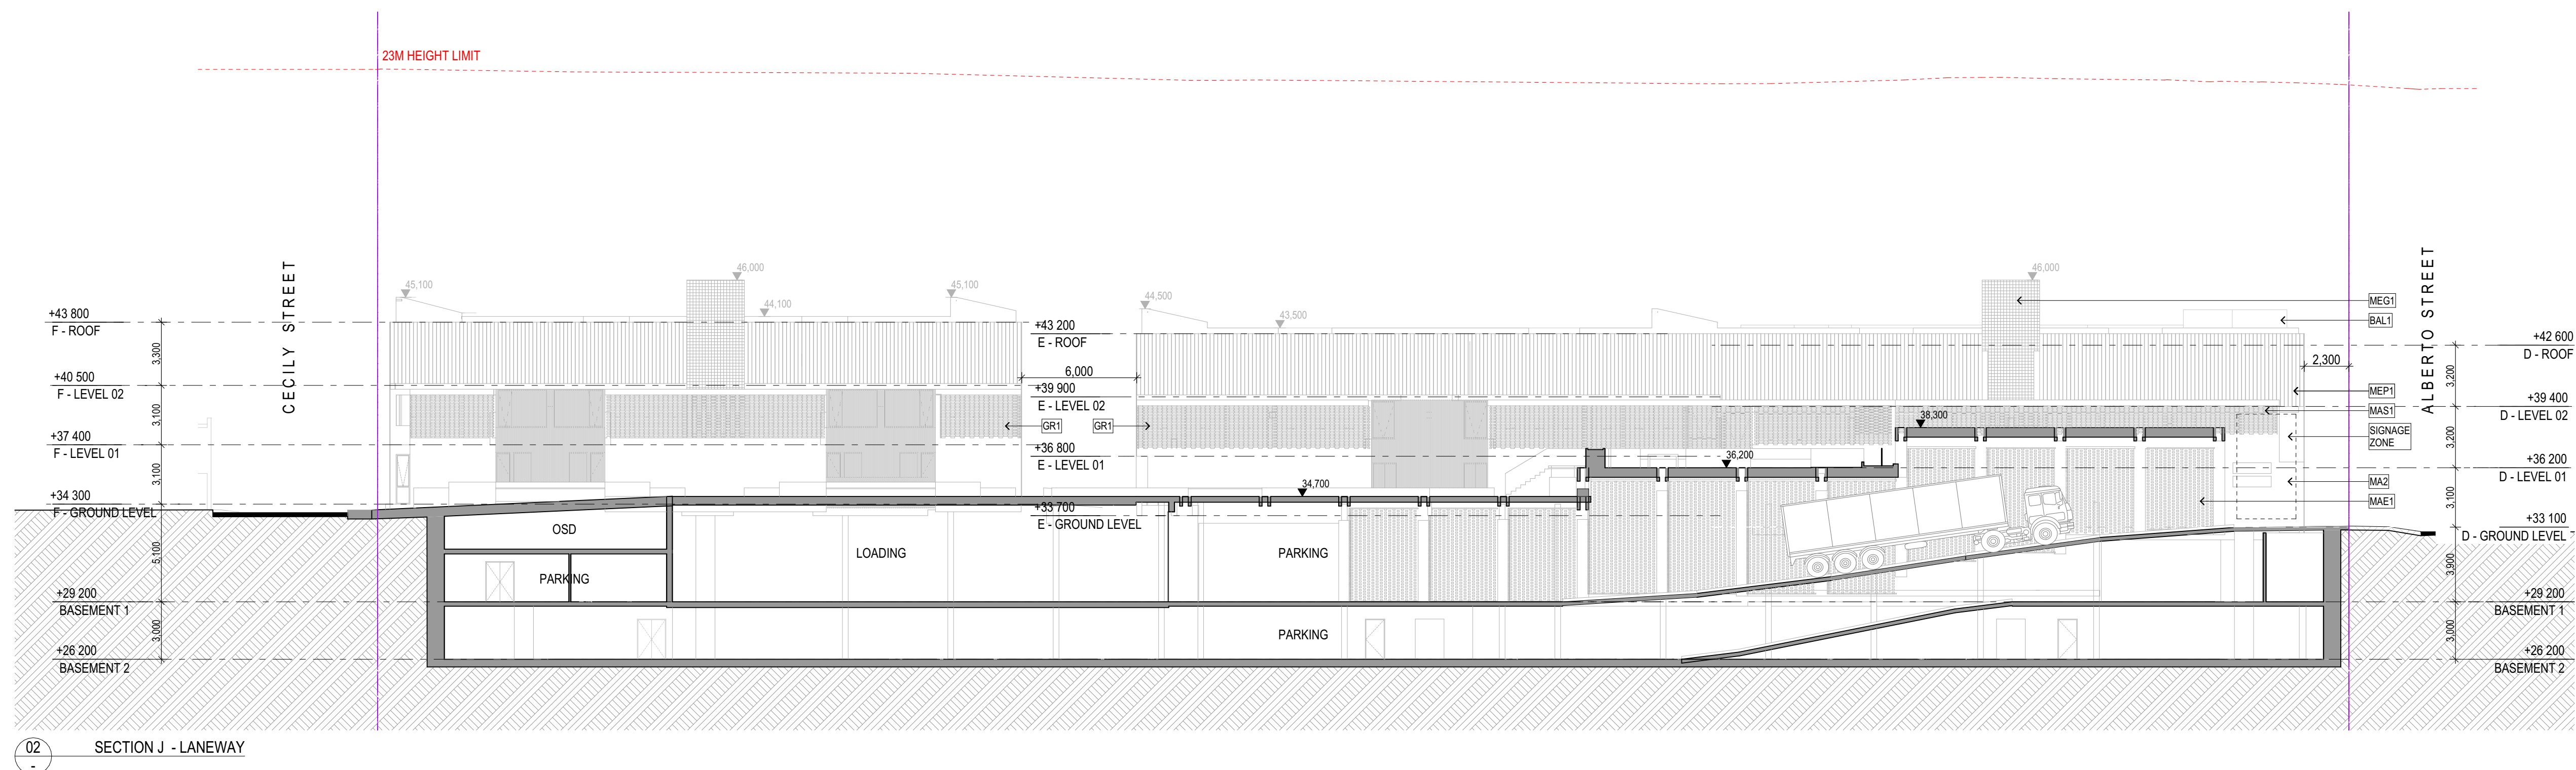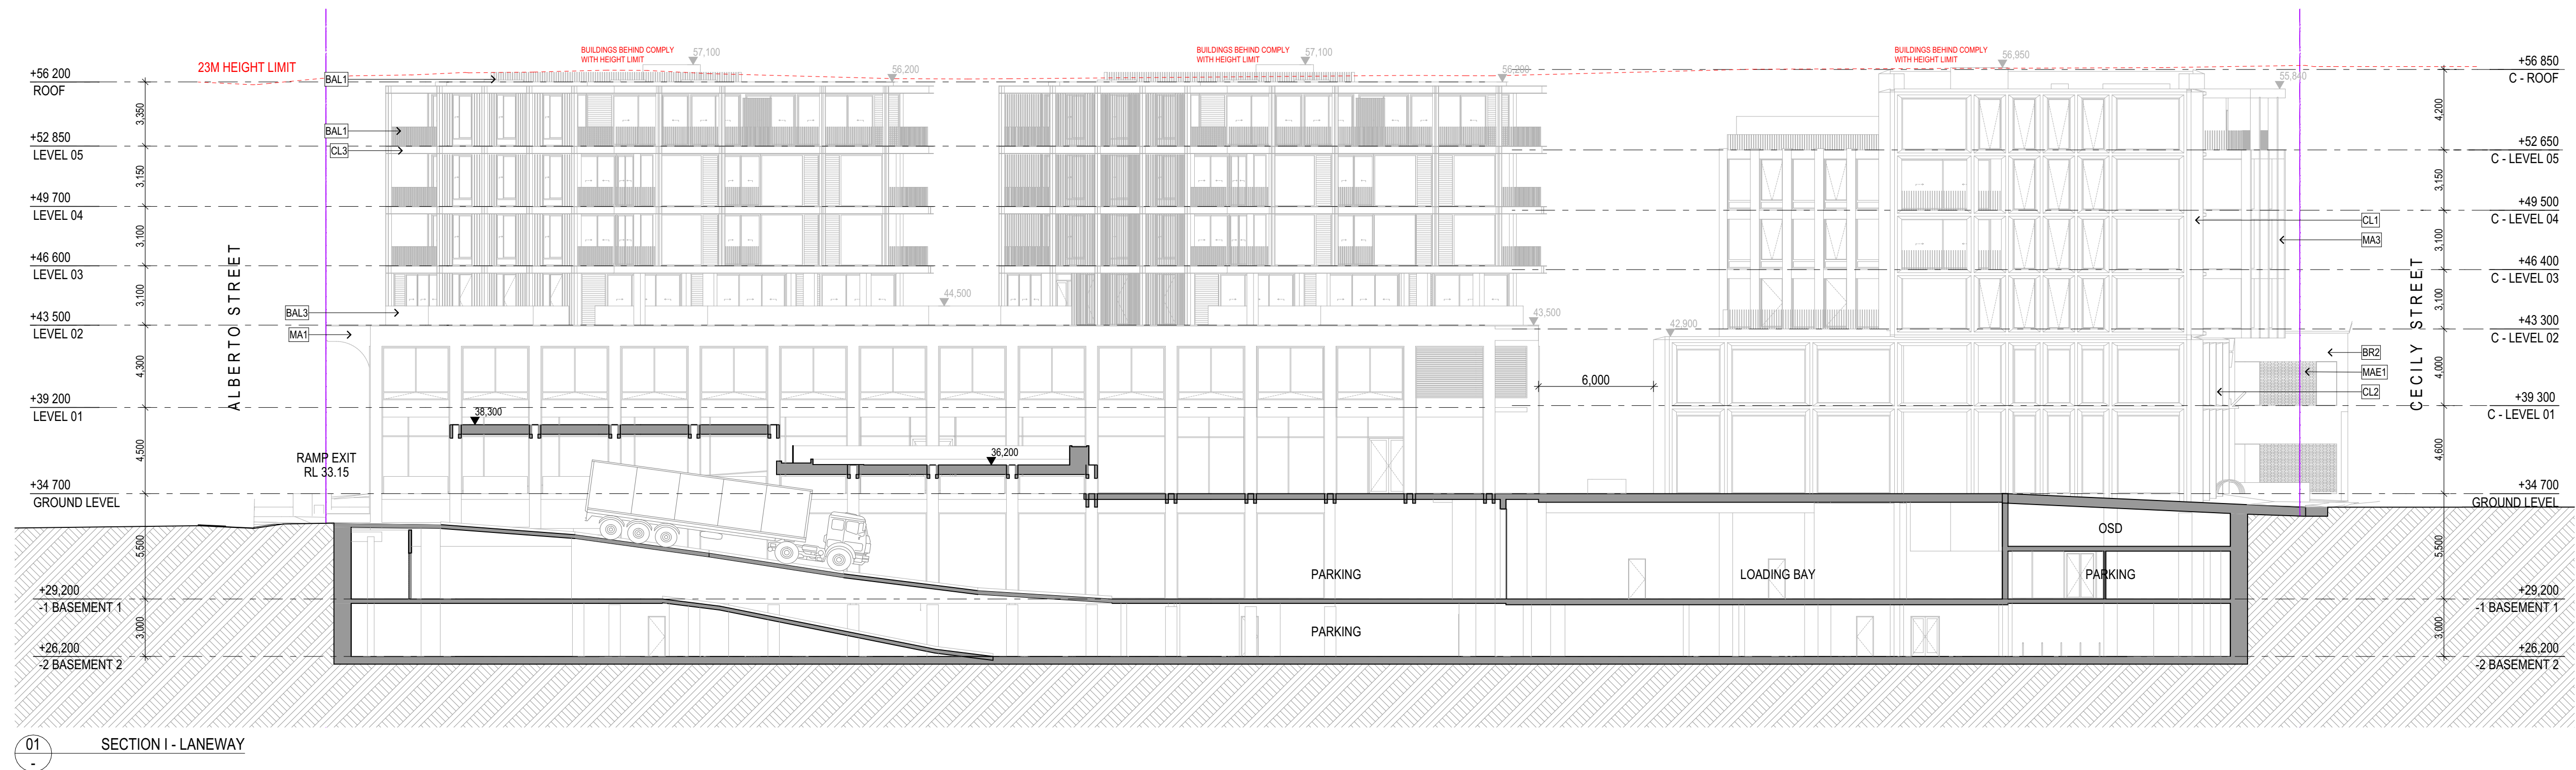

ARCHITECT

CHROFI

3/1 THE CORSO MANLY NSW 2095 AUSTRALIA
T +61 2 8096 8500 E info@chrofi.com

CHOI ROPHA FIGHERA P/L ACN 144 714 885 ATF CHOI ROPHA FIGHERA UNIT TRUST T/A
THIS DRAWING SHOULD BE READ IN CONJUNCTION WITH ALL RELEVANT CONTRACTS,
SPECIFICATION, REPORT AND DRAWINGS. DO NOT SCALE. DRAWINGS DIMENSIONS
GOVERN. VERIFY ALL DIMENSIONS ON SITE BEFORE CONSTRUCTION. COPYRIGHT OF THIS
DRAWING IS VESTED IN CHROFI.

CLIENT

ROCHE GROUP

REV

01

DATE

17/05/2023

ISSUE

DETAILED DEVELOPMENT APPLICATION

REV

DATE

ISSUE

PROJECT

469-483 BALMAIN ROAD LILYFIELD
469-483 BALMAIN ROAD

PROJECT NUMBER

21049

PLOT DATE

23/05/2023

DRAWN

TG

CHECKED

JZ

SHEET SCALE

1:400
1:200

SHEET SIZE

A3
A1

NORTH



DRAWING TITLE


SECTIONS I & J

DRAWING NUMBER

A-DA305

REVISION

01

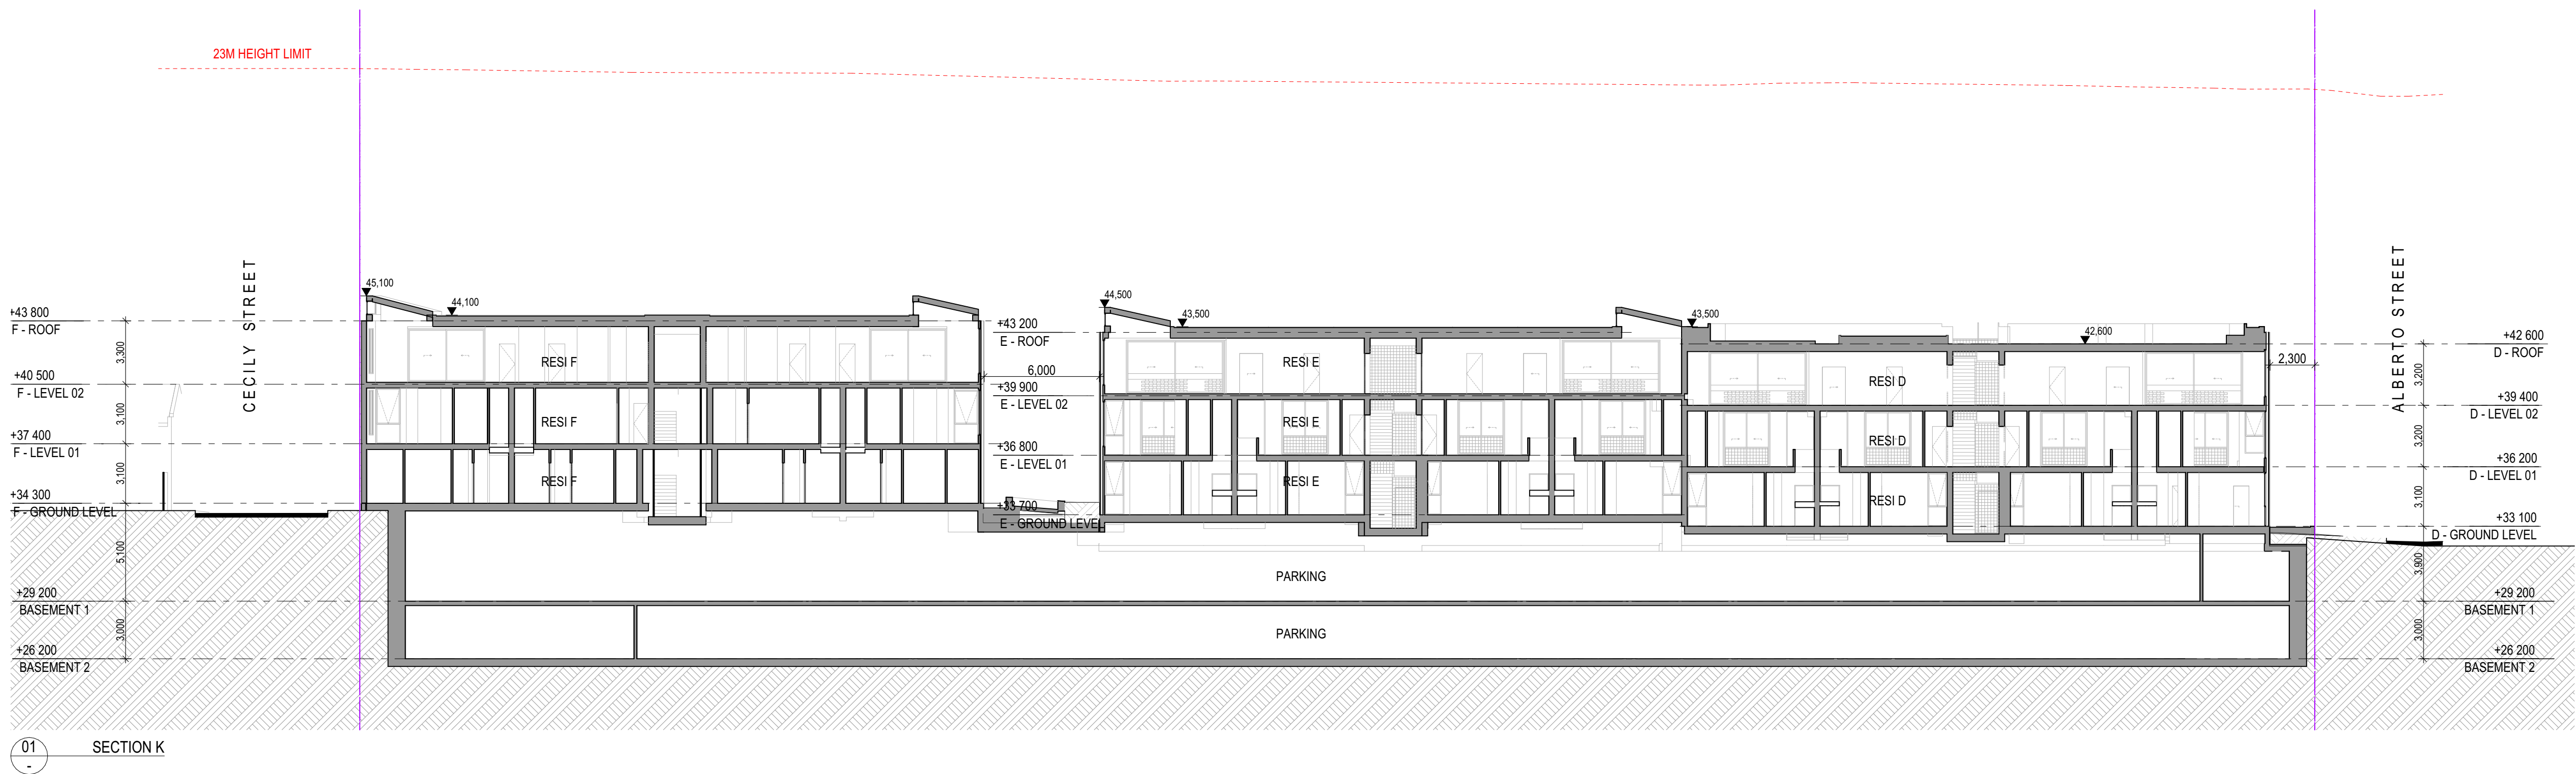

ARCHITECT

CHROFI

3/1 THE CORSO MANLY NSW 2095 AUSTRALIA
T +61 2 8096 8500 E info@chrofi.com

CHOI ROPHA FIGHERA P/L ACN 144 714 885 ATF CHOI ROPHA FIGHERA UNIT TRUST T/A
THIS DRAWING SHOULD BE READ IN CONJUNCTION WITH ALL RELEVANT CONTRACTS,
SPECIFICATION, REPORT AND DRAWINGS. DO NOT SCALE. DRAWINGS DIMENSIONS
GOVERN. VERIFY ALL DIMENSIONS ON SITE BEFORE CONSTRUCTION. COPYRIGHT OF THIS
DRAWING IS VESTED IN CHROFI.

CLIENT

ROCHE
GROUP

REV

01

DATE

17/05/2023

ISSUE

DETAILED DEVELOPMENT APPLICATION

REV

DATE

ISSUE

PROJECT

469-483 BALMAIN ROAD LILYFIELD
469-483 BALMAIN ROAD

PROJECT NUMBER

21049

PLOT DATE

23/05/2023

DRAWN

TG

CHECKED

JZ

SHEET SCALE

1:400

1:200

SHEET SIZE

A3

A1

NORTH



DRAWING TITLE


SECTION K

DRAWING NUMBER


A-DA306

REVISION


01

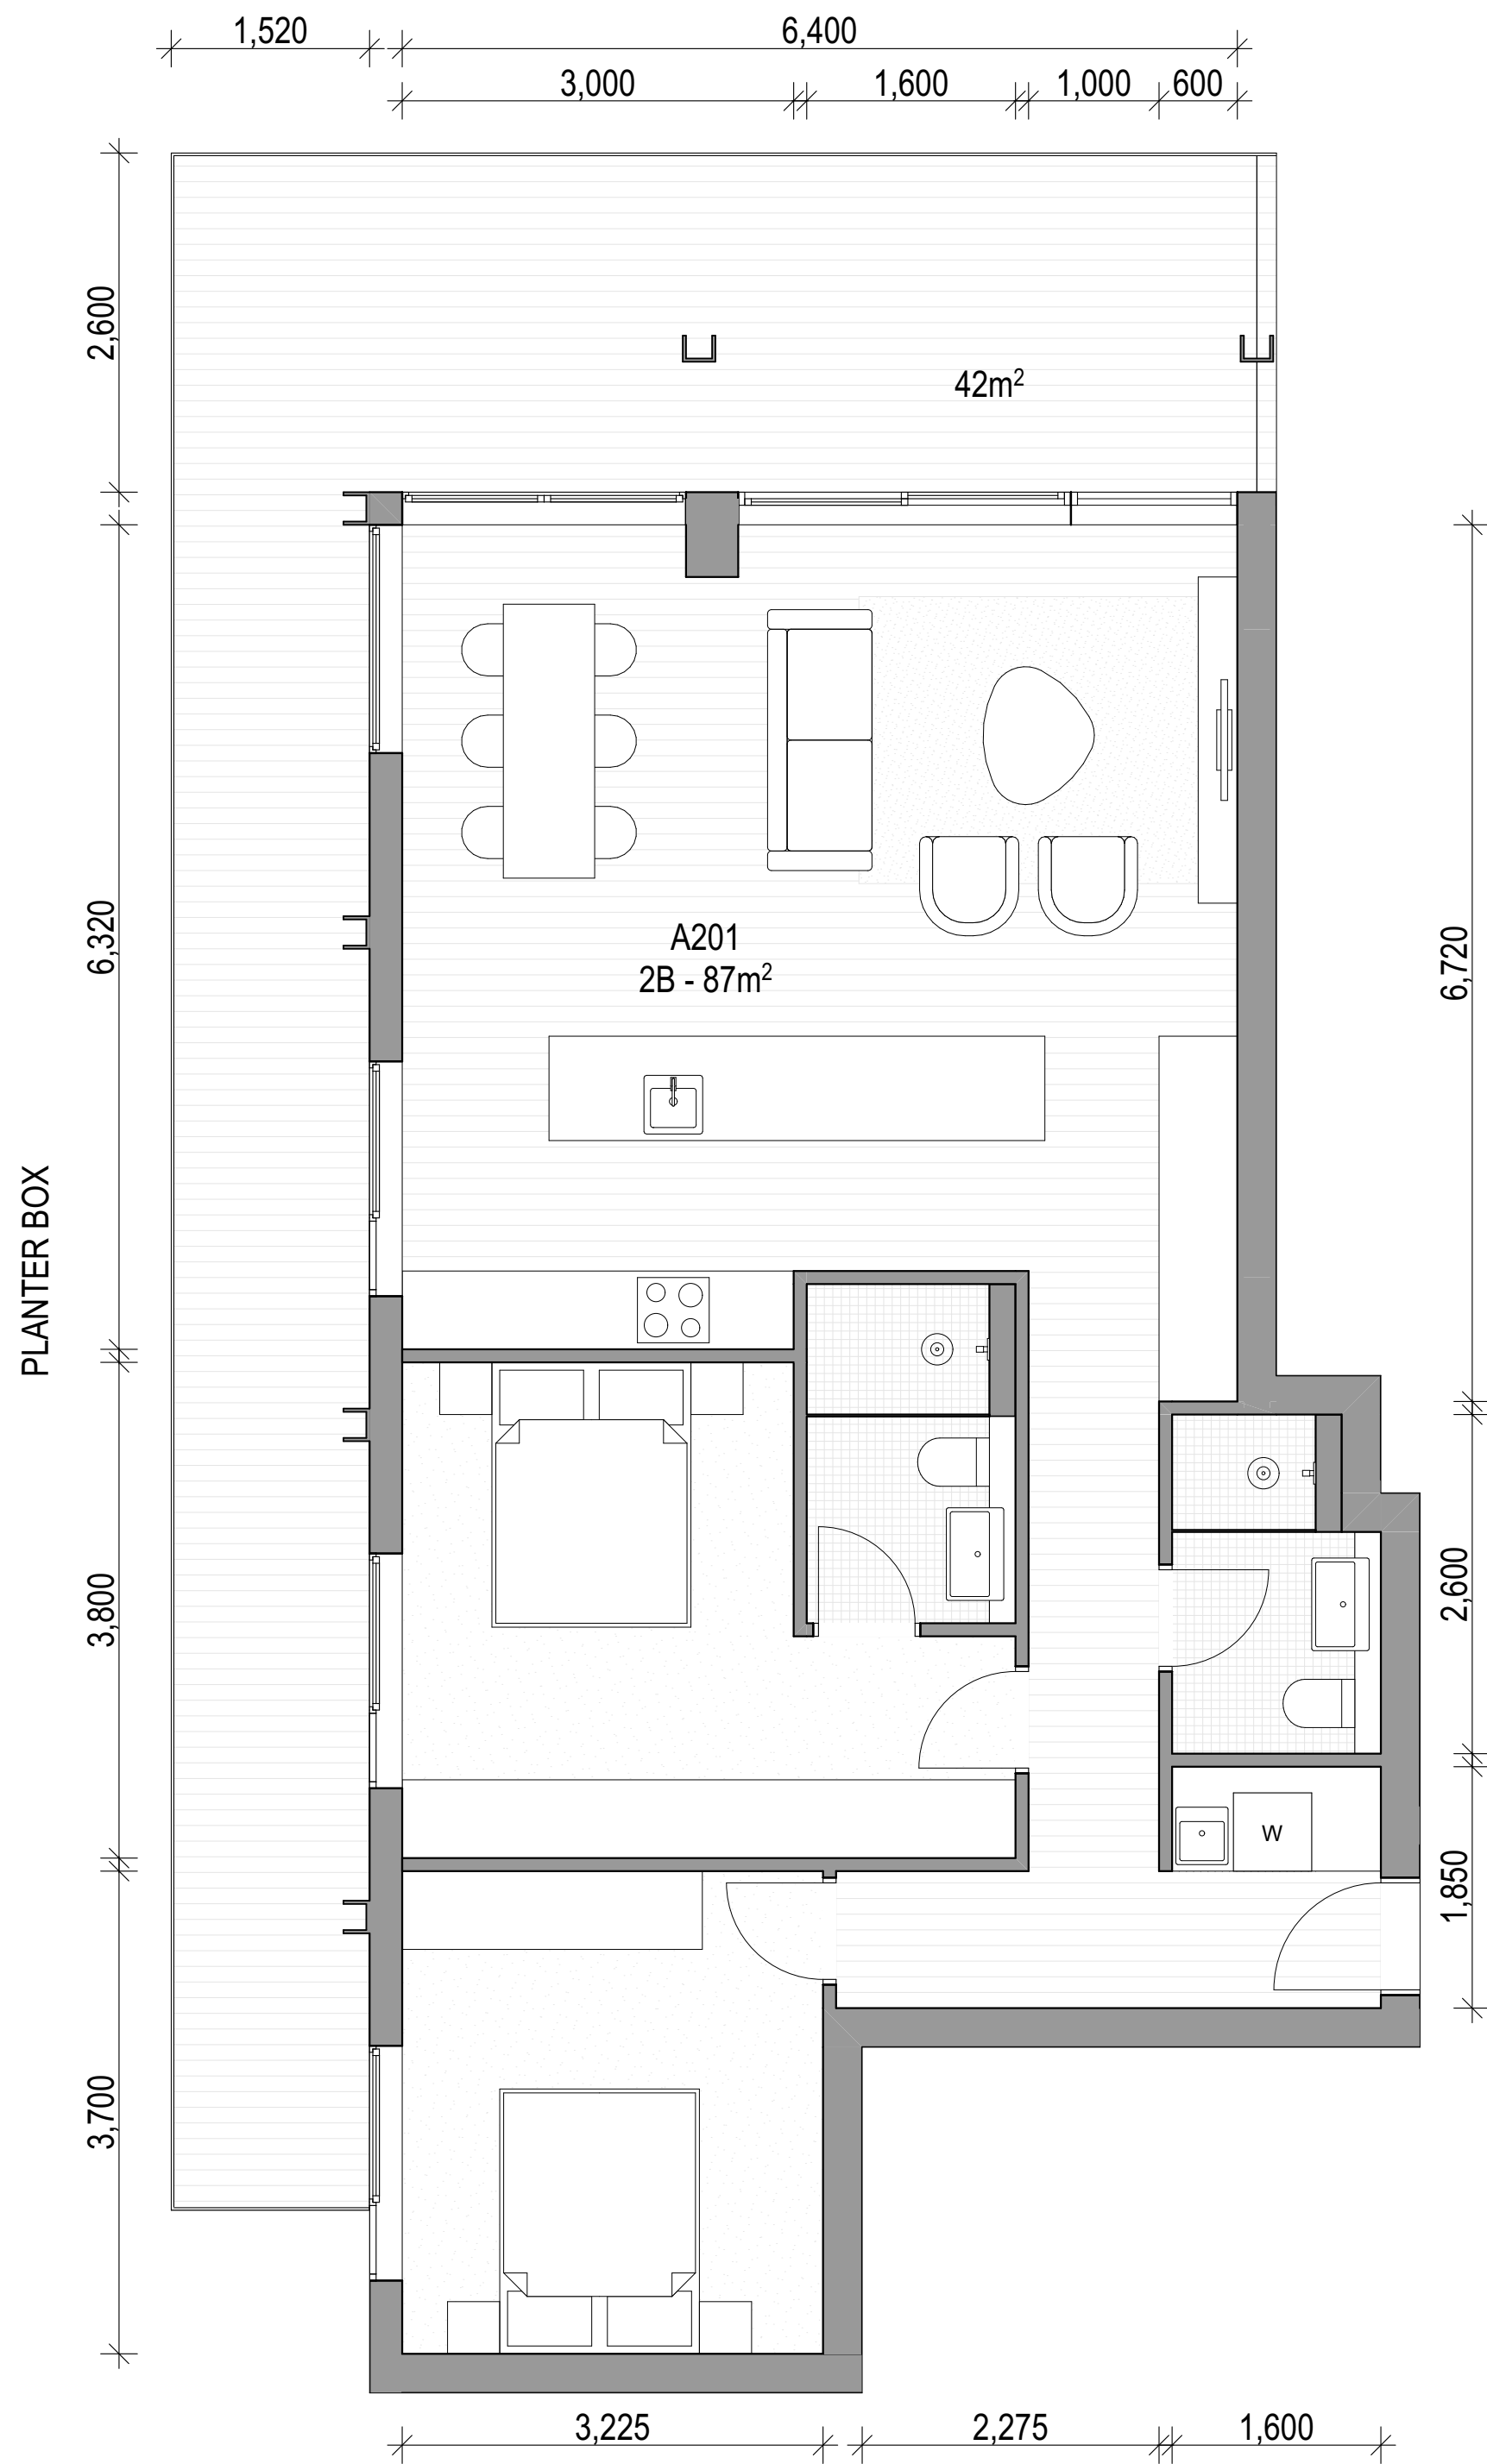

01 A201, B201

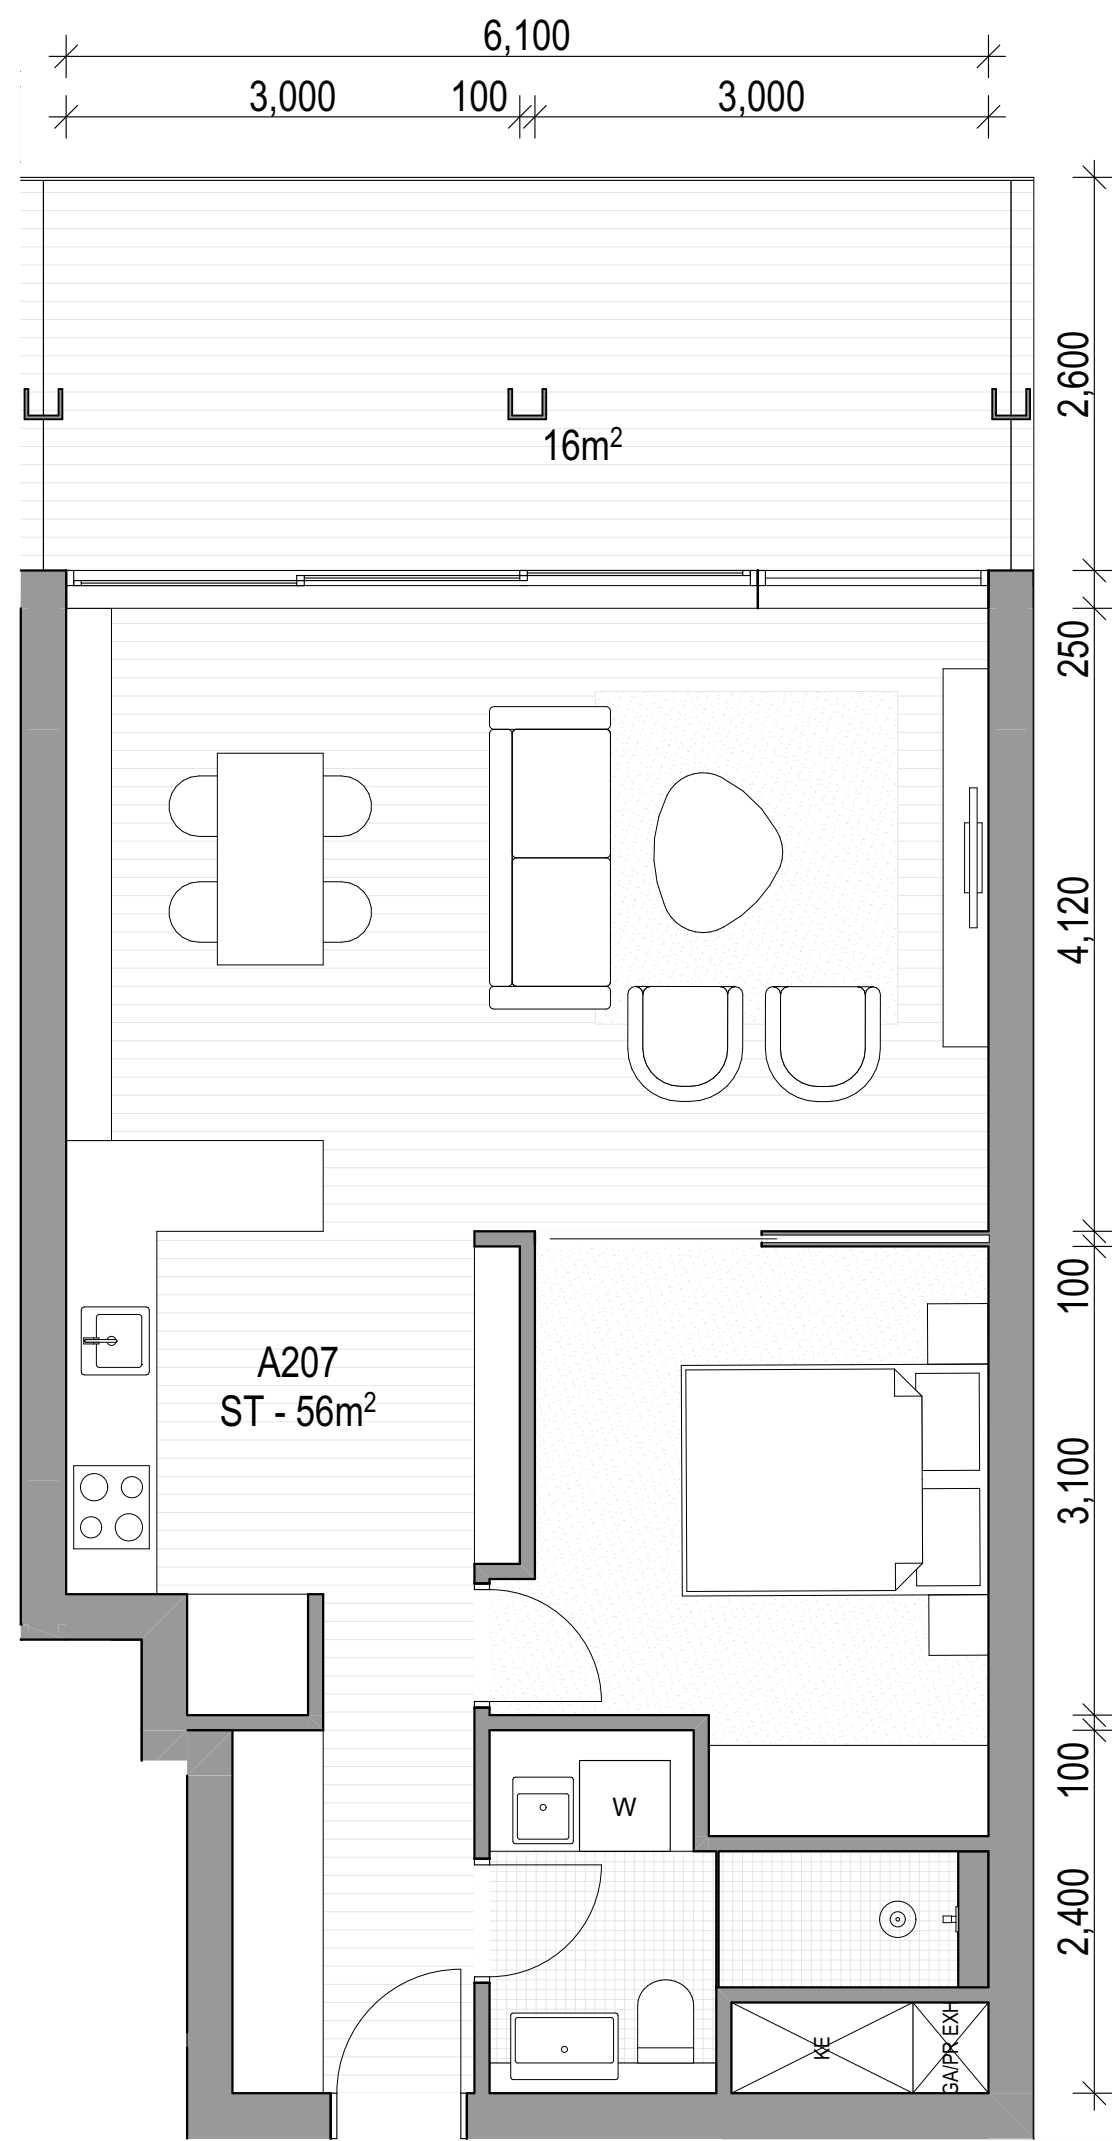

02 A207, B207

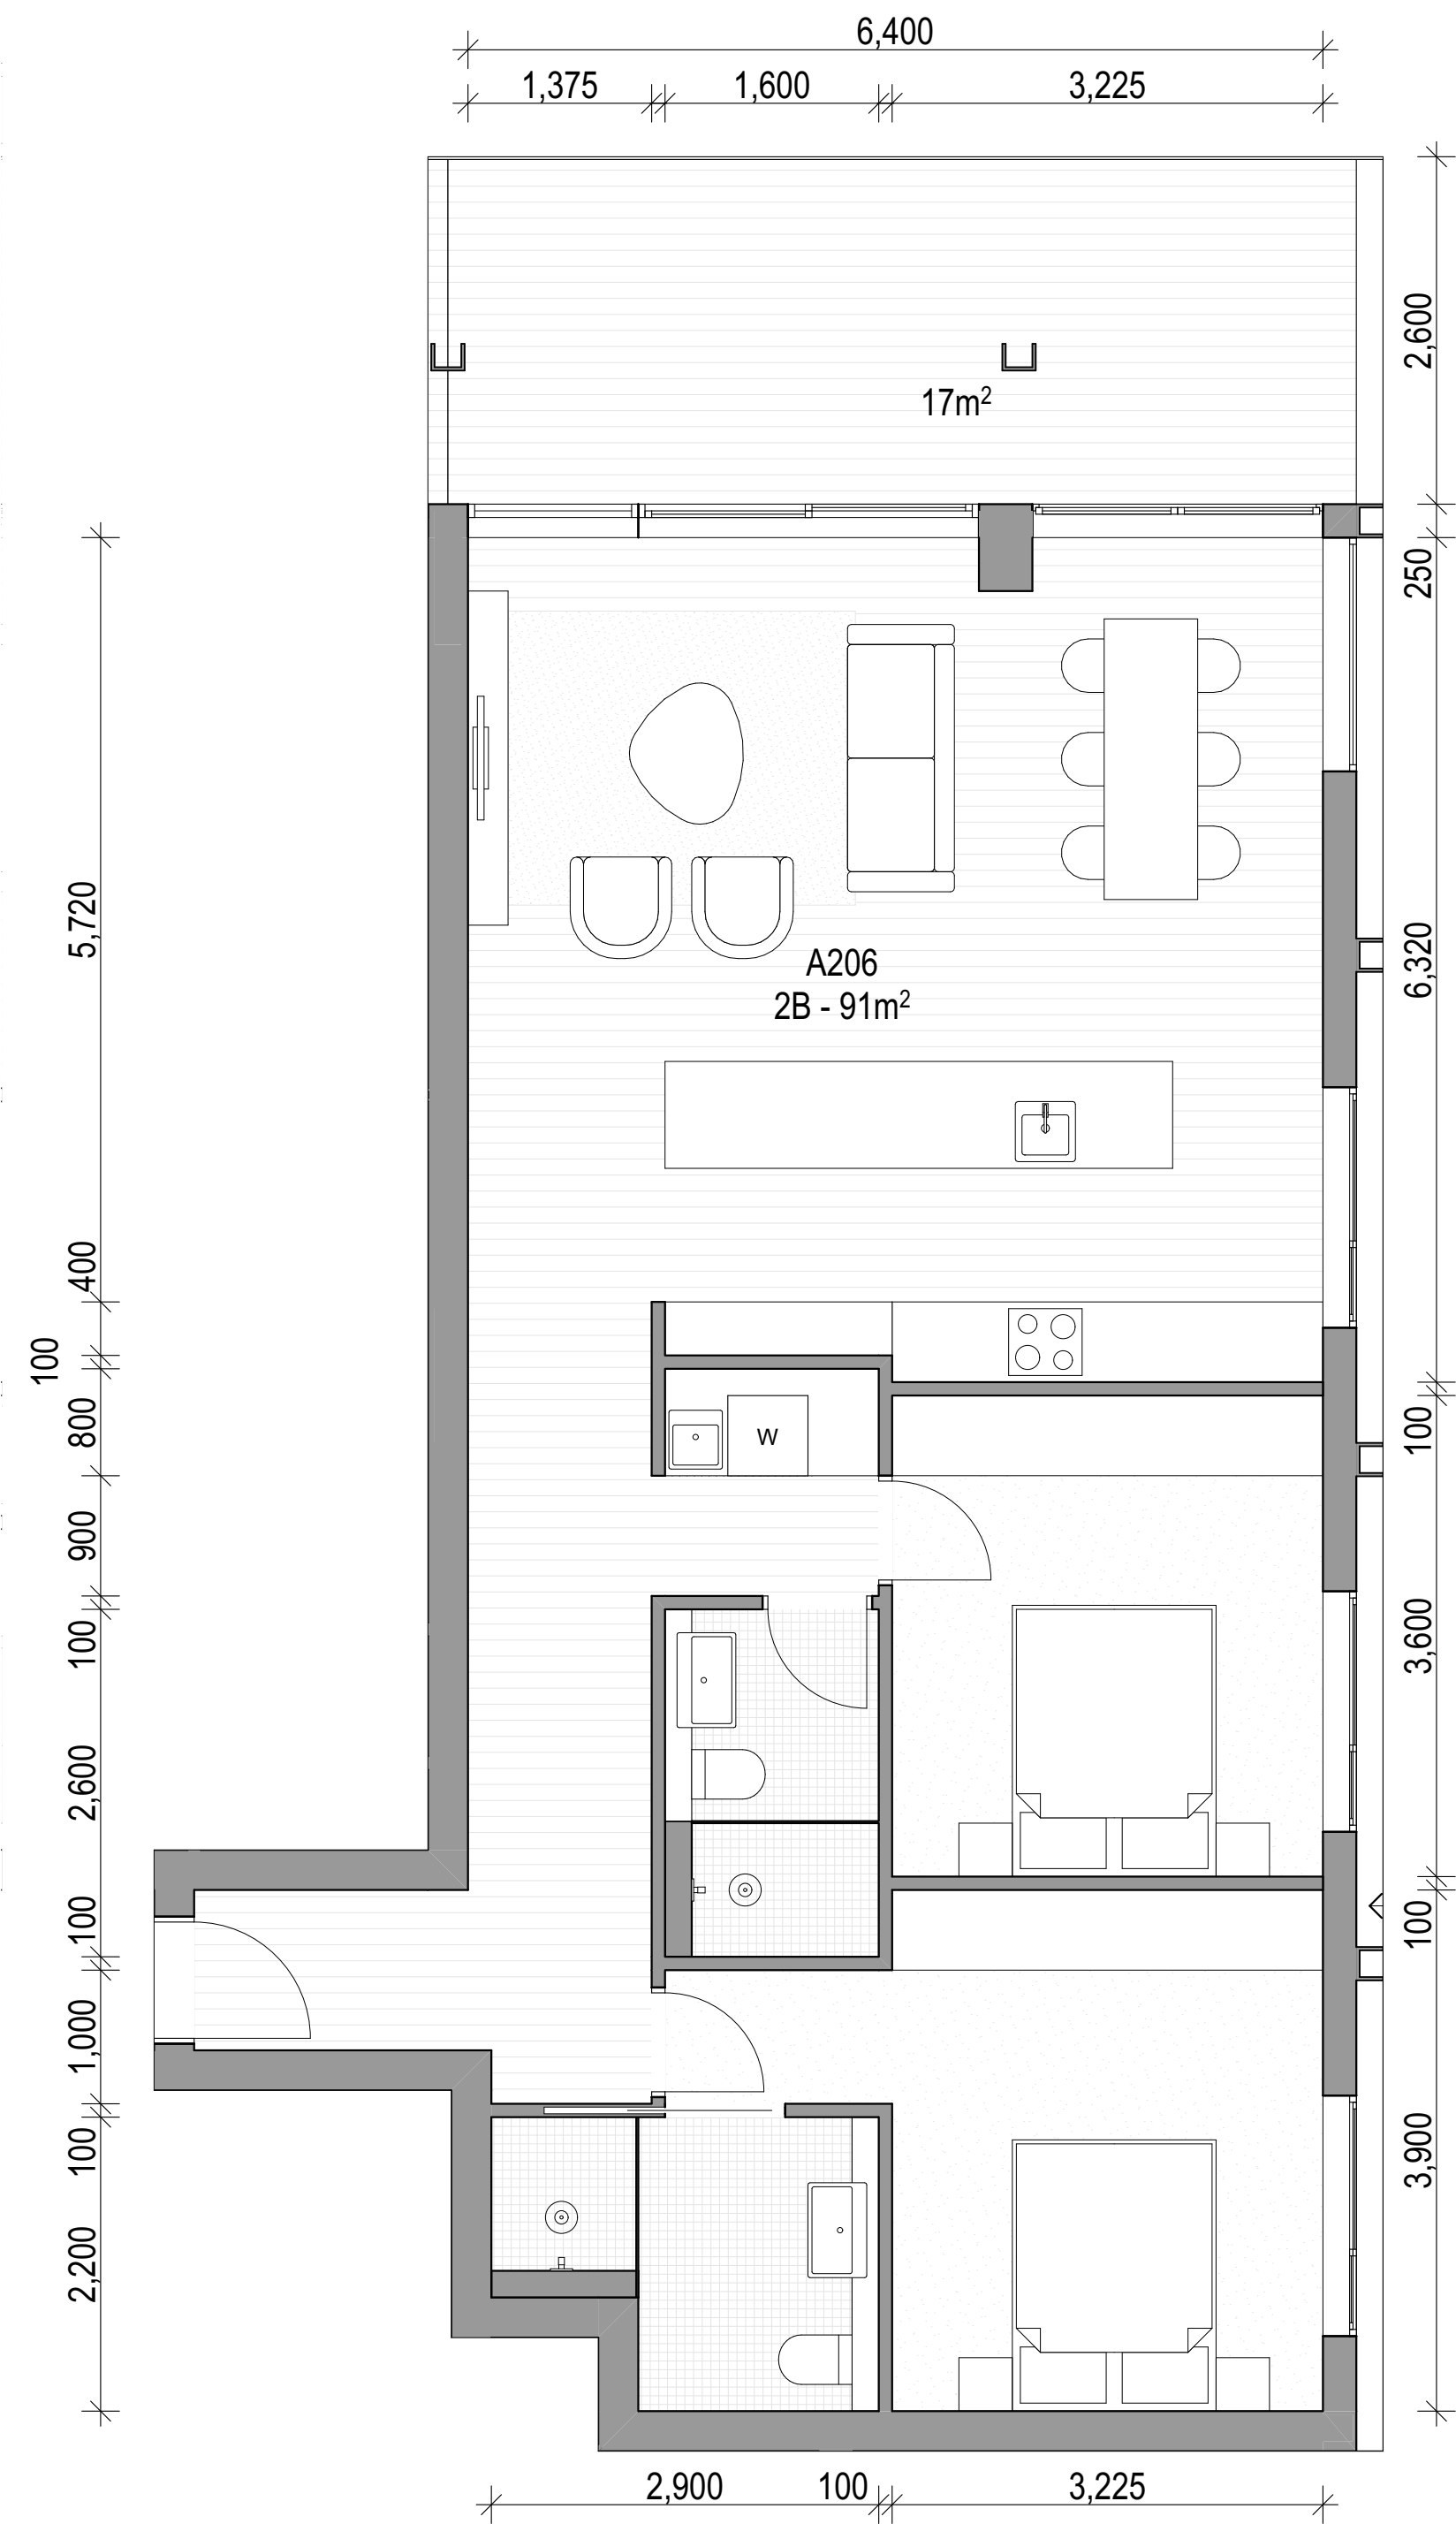

03 A206, B206

ARCHITECT

CHROFI

3/1 THE CORSO MANLY NSW 2095 AUSTRALIA
T +61 2 8096 8500 E info@chrofi.com

CHOI ROPHA FIGHERA P/L ACN 144 714 885 ATF CHOI ROPHA FIGHERA UNIT TRUST T/A
THIS DRAWING SHOULD BE READ IN CONJUNCTION WITH ALL RELEVANT CONTRACTS,
SPECIFICATION, REPORT AND DRAWINGS. DO NOT SCALE. DRAWINGS DIMENSIONS
GOVERN. VERIFY ALL DIMENSIONS ON SITE BEFORE CONSTRUCTION. COPYRIGHT OF THIS
DRAWING IS VESTED IN CHROFI.

CLIENT

ROCHE
GROUP

REV

01

DATE

17/05/2023

ISSUE

DETAILED DEVELOPMENT APPLICATION

REV

DATE

ISSUE

PROJECT

469-483 BALMAIN ROAD LILYFIELD
469-483 BALMAIN ROAD

PROJECT NUMBER

21049

PLOT DATE

23/05/2023

DRAWN

TG

CHECKED

JZ

SHEET SCALE

1:50

SHEET SIZE

A3
A1

NORTH



DRAWING TITLE


APARTMENTS - BUILDING A+B -
LEVEL 2

DRAWING NUMBER


A-DA401

REVISION


01

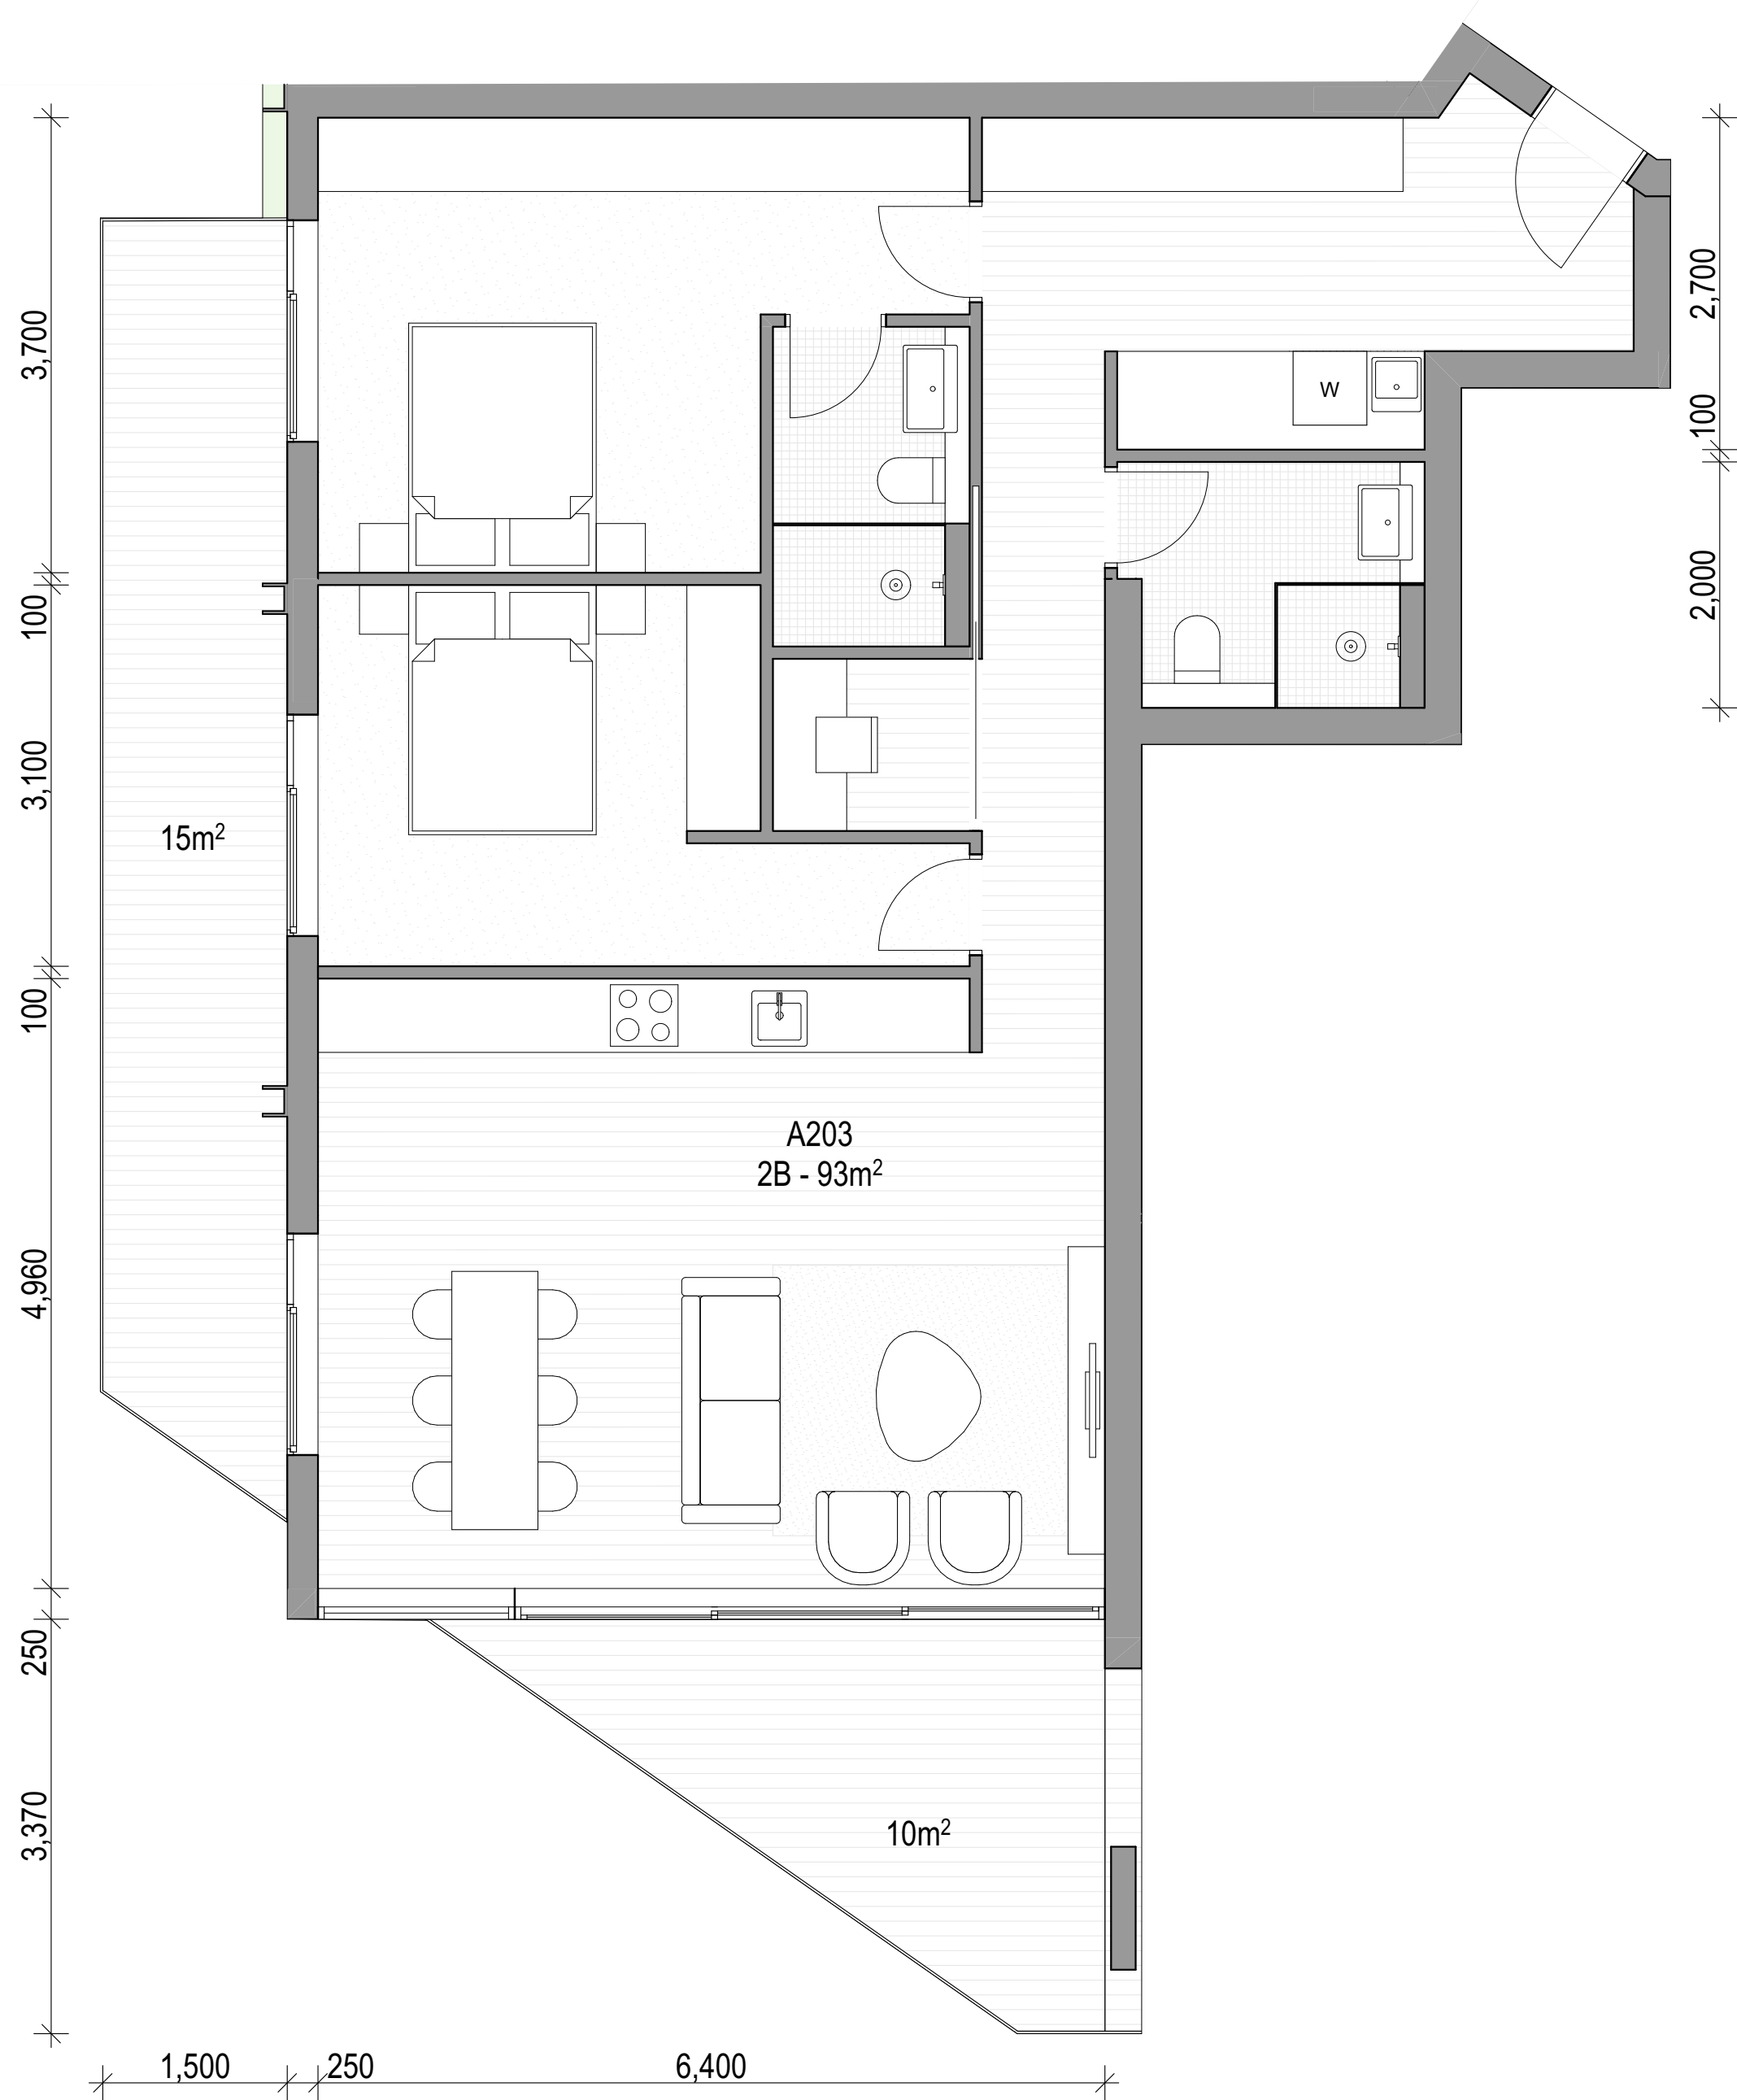

01 A203, B203

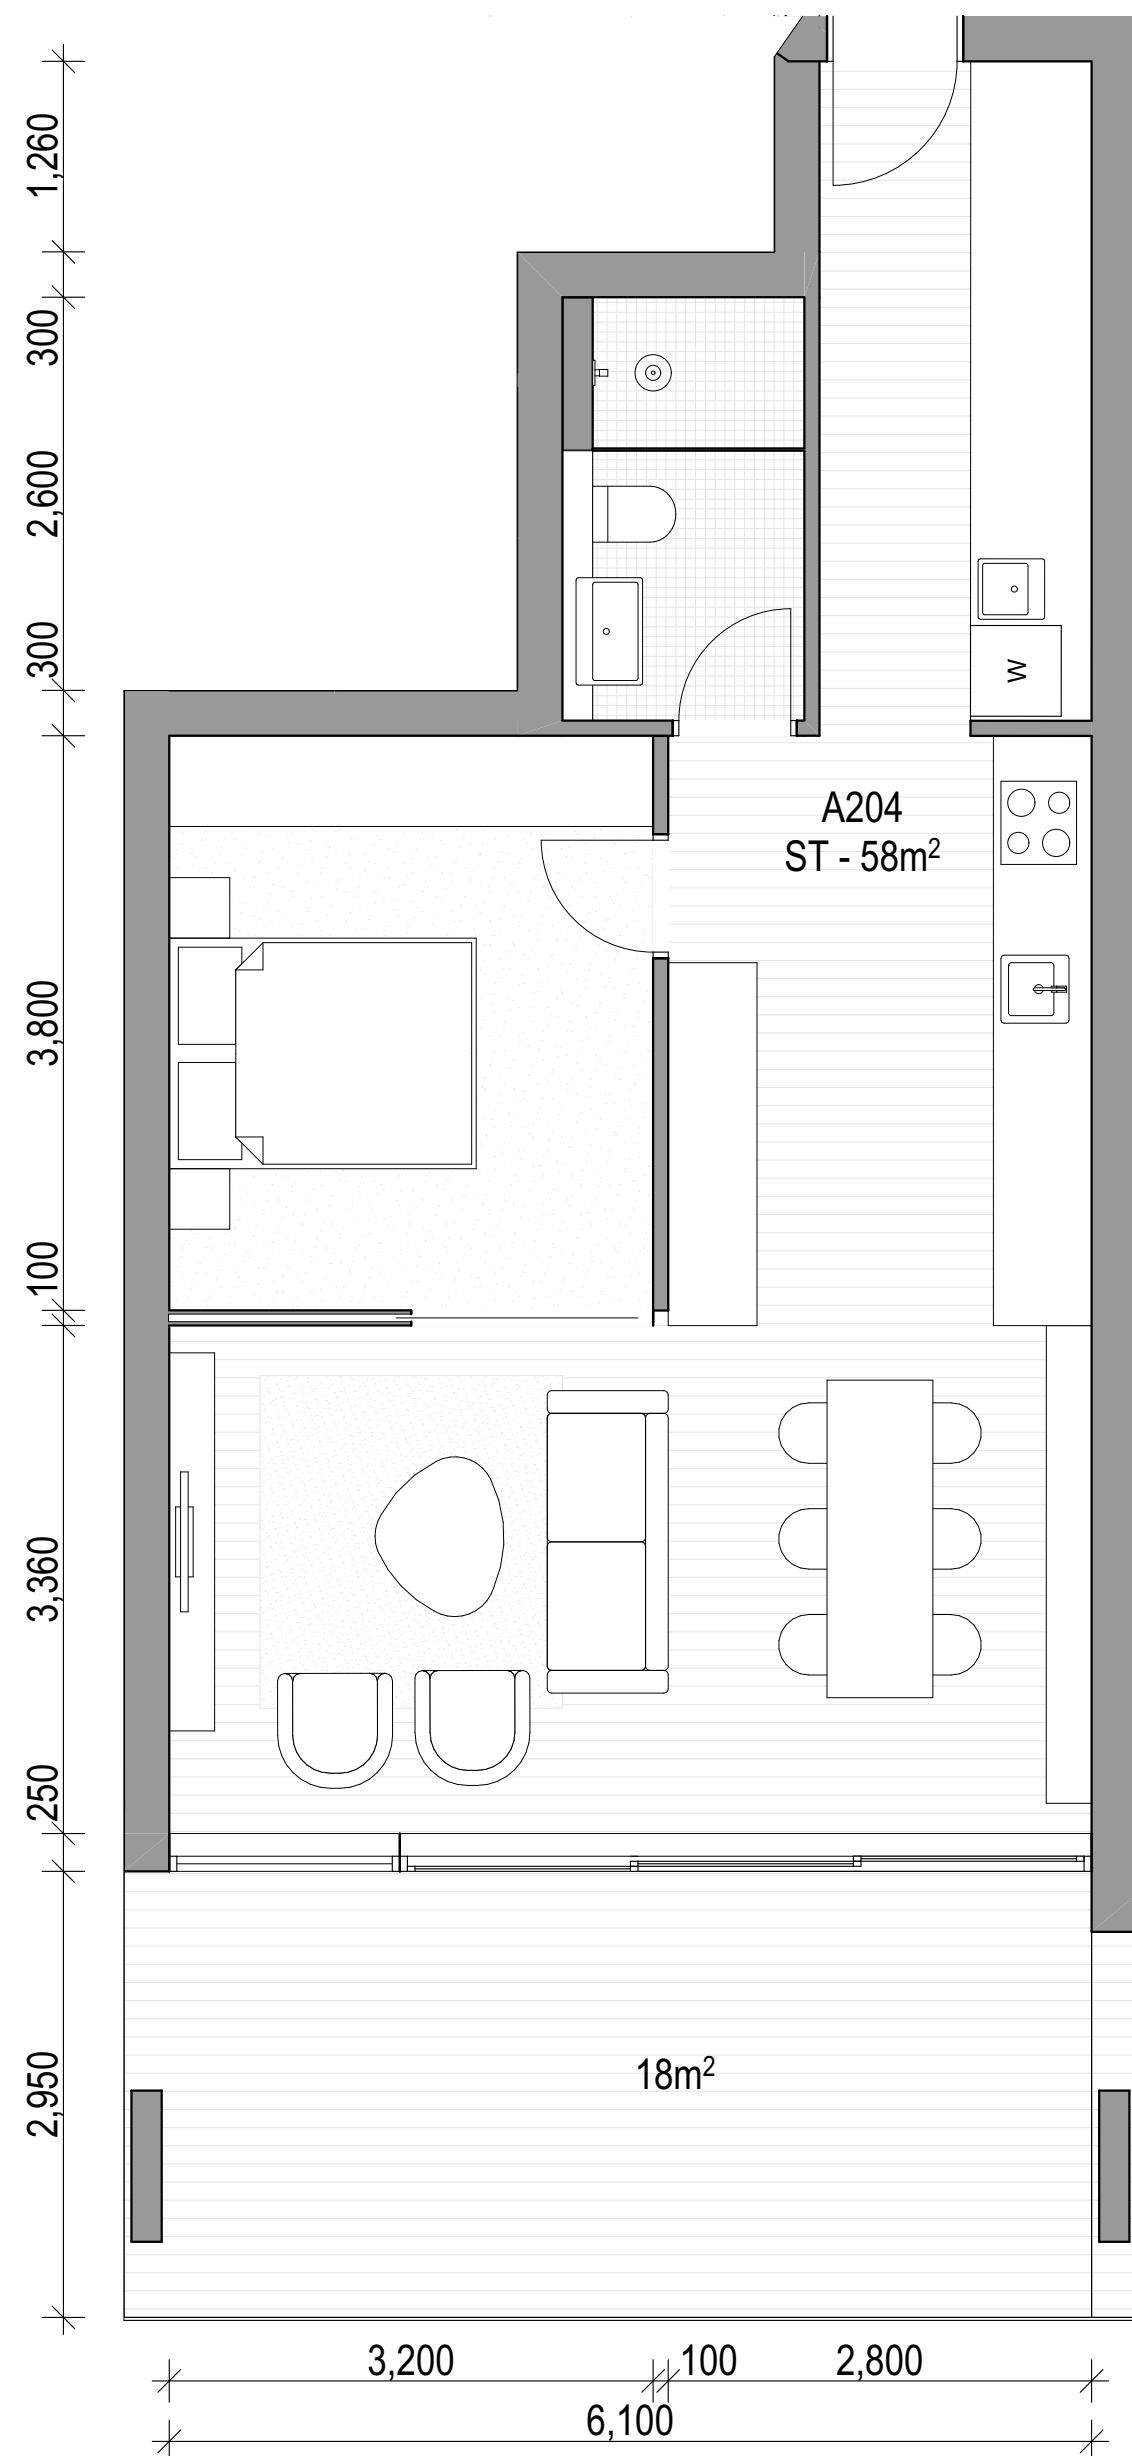

02 A204, B204

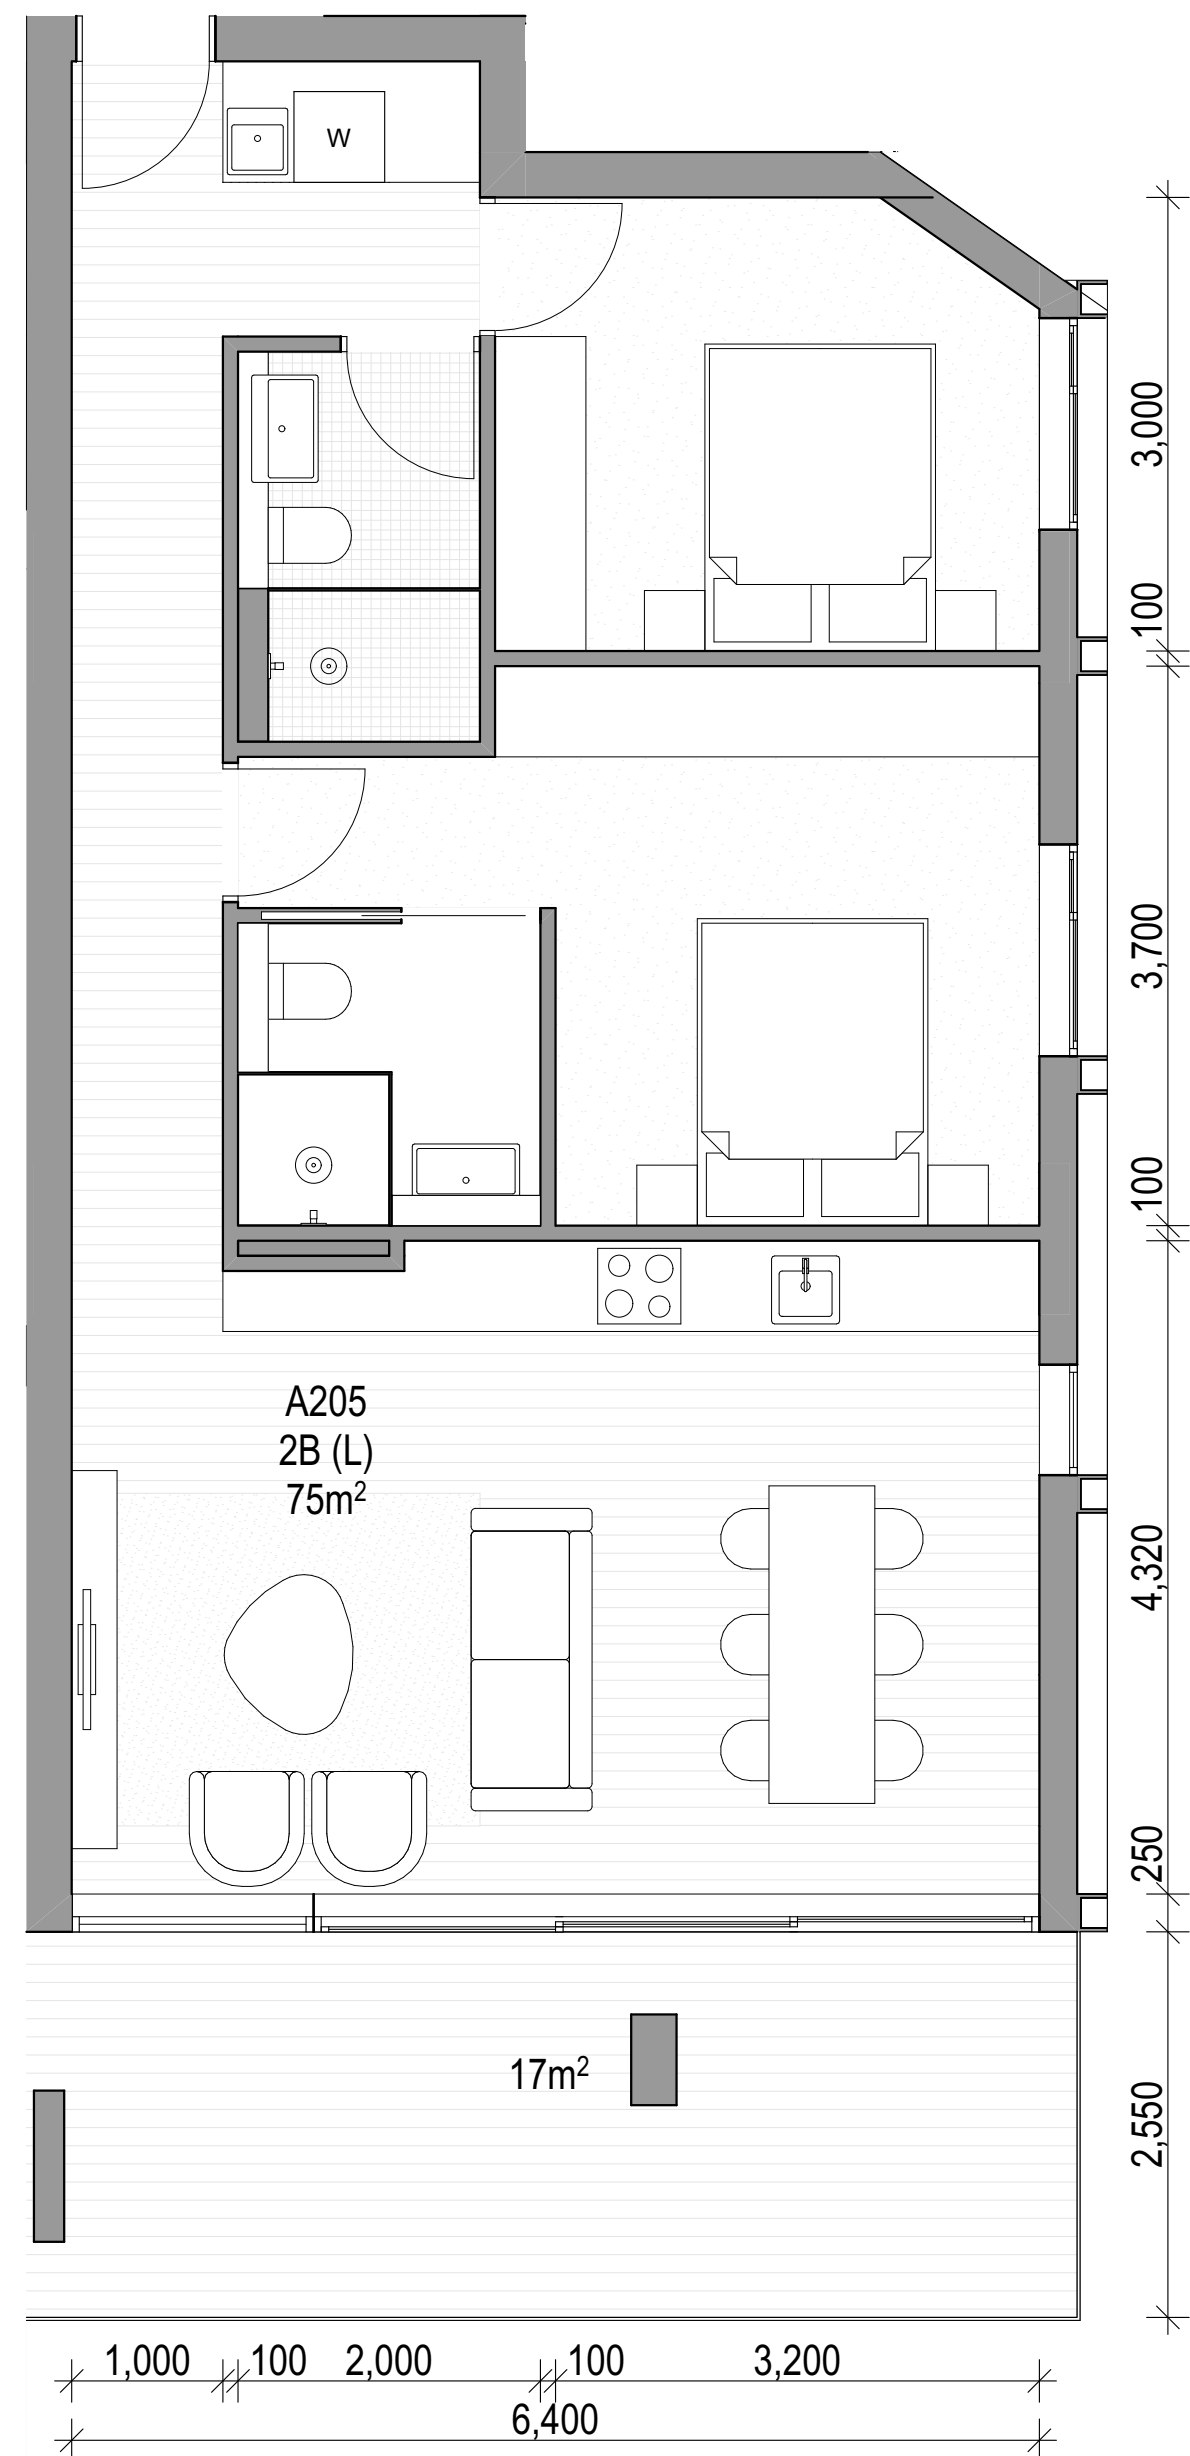

03 A205, B205

ARCHITECT

CHROFI

3/1 THE CORSO MANLY NSW 2095 AUSTRALIA
T +61 2 8096 8500 E info@chrofi.com

CHOI ROPHA FIGHERA P/L ACN 144 714 885 ATF CHOI ROPHA FIGHERA UNIT TRUST T/A
THIS DRAWING SHOULD BE READ IN CONJUNCTION WITH ALL RELEVANT CONTRACTS,
SPECIFICATION, REPORT AND DRAWINGS. DO NOT SCALE DRAWINGS. DIMENSIONS
GOVERN. VERIFY ALL DIMENSIONS ON SITE BEFORE CONSTRUCTION. COPYRIGHT OF THIS
DRAWING IS VESTED IN CHROFI.

CLIENT

ROCHE
GROUP

REV

01

DATE

17/05/2023

ISSUE

DETAILED DEVELOPMENT APPLICATION

REV

DATE

ISSUE

PROJECT

469-483 BALMAIN ROAD LILYFIELD
469-483 BALMAIN ROAD

PROJECT NUMBER

21049

PLOT DATE

23/05/2023

DRAWN

TG

CHECKED

JZ

SHEET SCALE

1:50

SHEET SIZE

A3
A1

NORTH



DRAWING TITLE


APARTMENTS - BUILDING A+B -
LEVEL 2

DRAWING NUMBER


A-DA402

REVISION


01

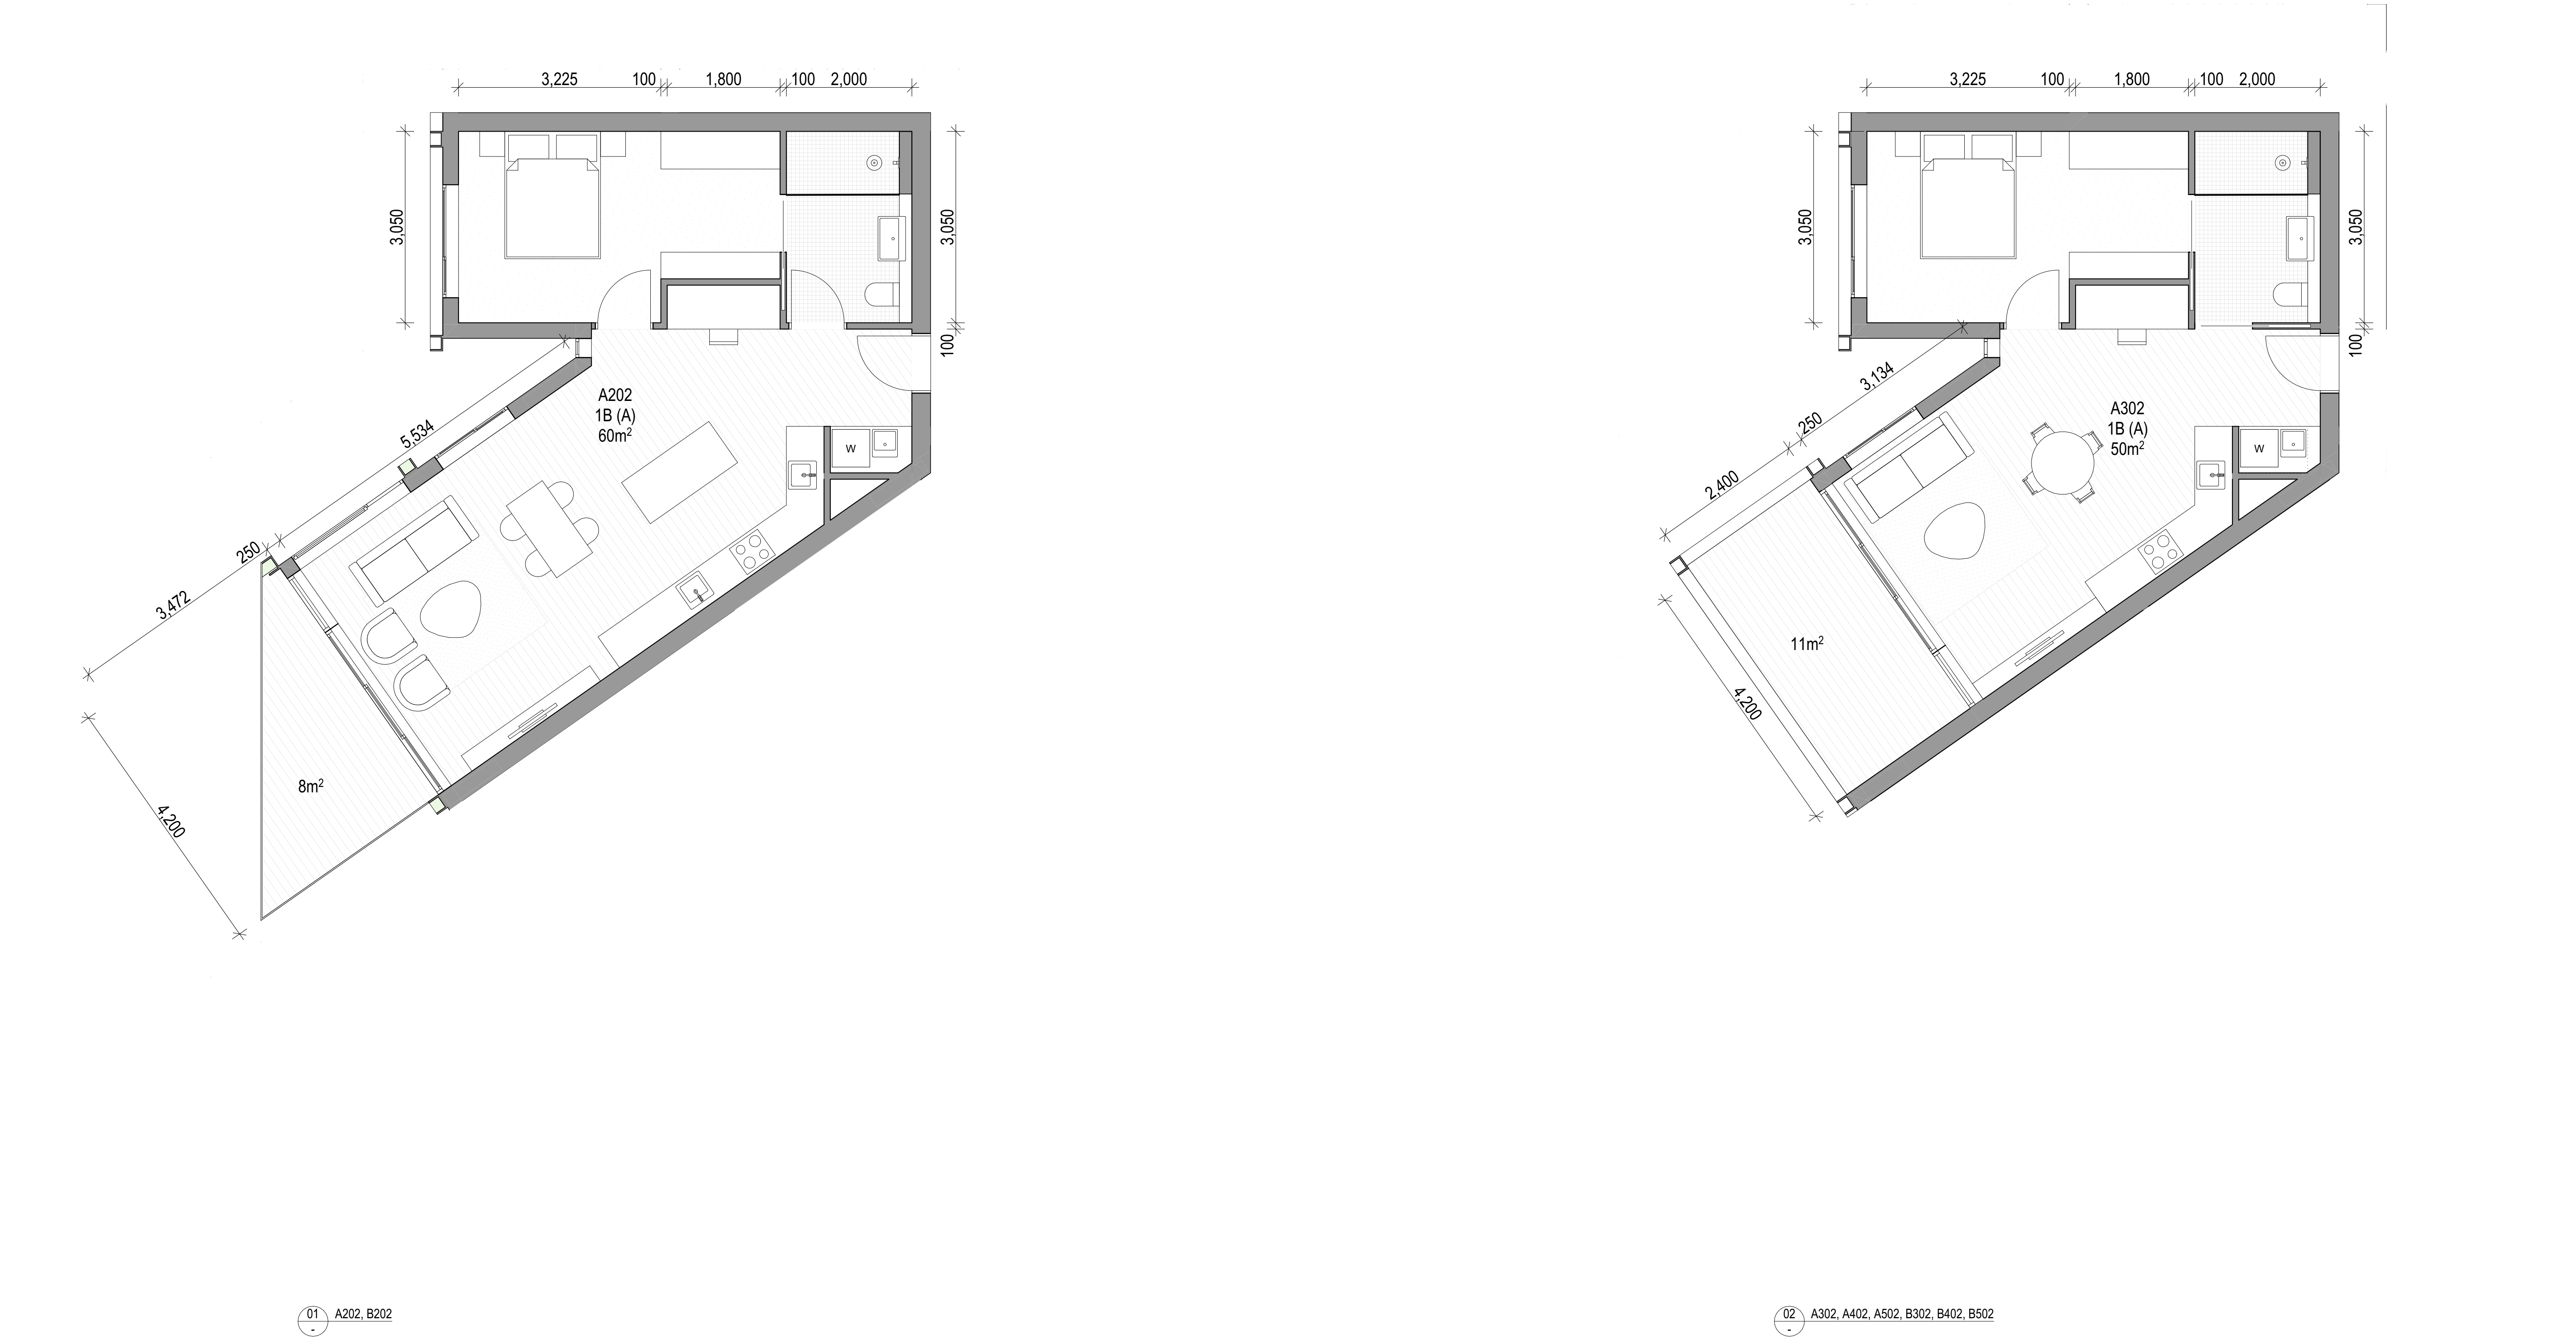


ARCHITECT			CLIENT			REV			DATE			ISSUE			PROJECT			DRAWING TITLE		
CHROFI			ROCHE GROUP			01			17/05/2023			DETAILED DEVELOPMENT APPLICATION			469-483 BALMAIN ROAD LILYFIELD 469-483 BALMAIN ROAD			APARTMENTS - BUILDING A+B - LEVEL 2 - 5		
3/1 THE CORSO MANLY NSW 2095 AUSTRALIA T +61 2 8096 8500 E info@chrofi.com															PROJECT NUMBER			DRAWING NUMBER		
CHOI ROPHA FIGHERA P/L ACN 144 714 885 ATF CHOI ROPHA FIGHERA UNIT TRUST T/A THIS DRAWING SHOULD BE READ IN CONJUNCTION WITH ALL RELEVANT CONTRACTS, SPECIFICATION, REPORT AND DRAWINGS. DO NOT SCALE. DRAWINGS DIMENSIONS GOVERN. VERIFY ALL DIMENSIONS ON SITE BEFORE CONSTRUCTION. COPYRIGHT OF THIS DRAWING IS VESTED IN CHROFI.															21049			A-DA403		
															PLOT DATE			REVISION		
															23/05/2023			01		
															DRAWN					
															TG					
															CHECKED					
															JZ					
															SHEET SCALE					
															1:50					
															SHEET SIZE					
															A3 A1					
															NORTH					

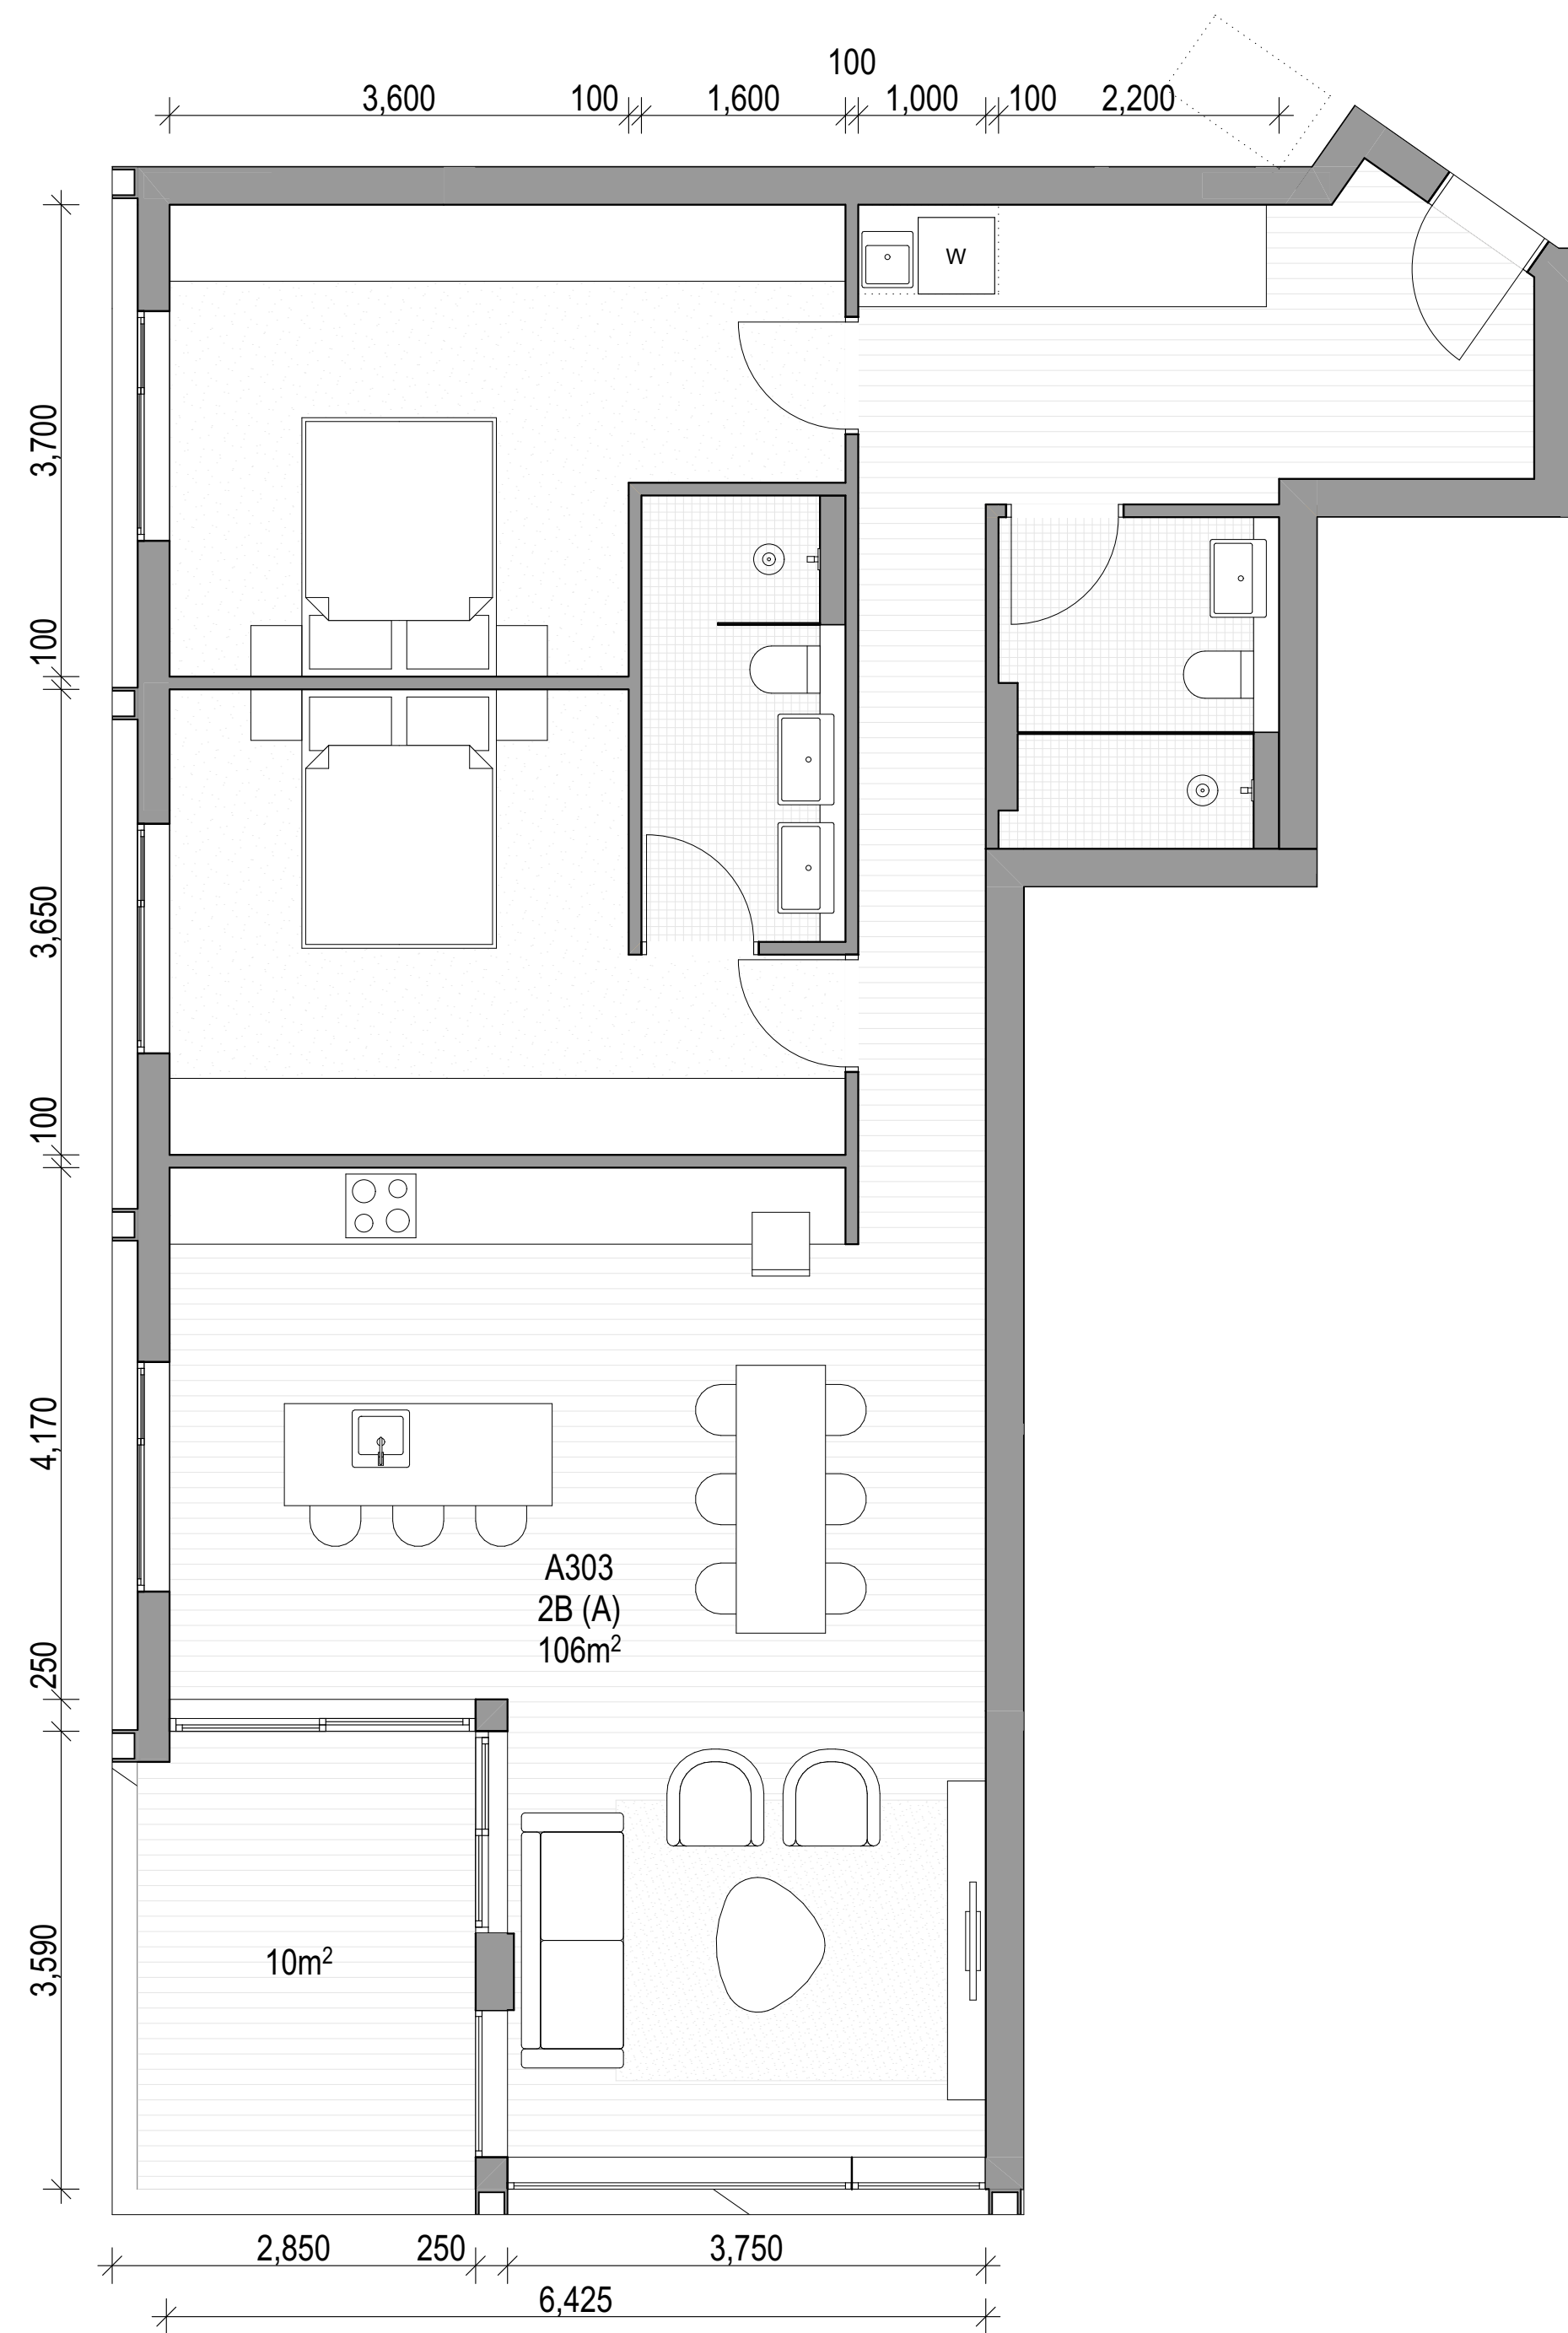

01 A303, A403, B303, B304

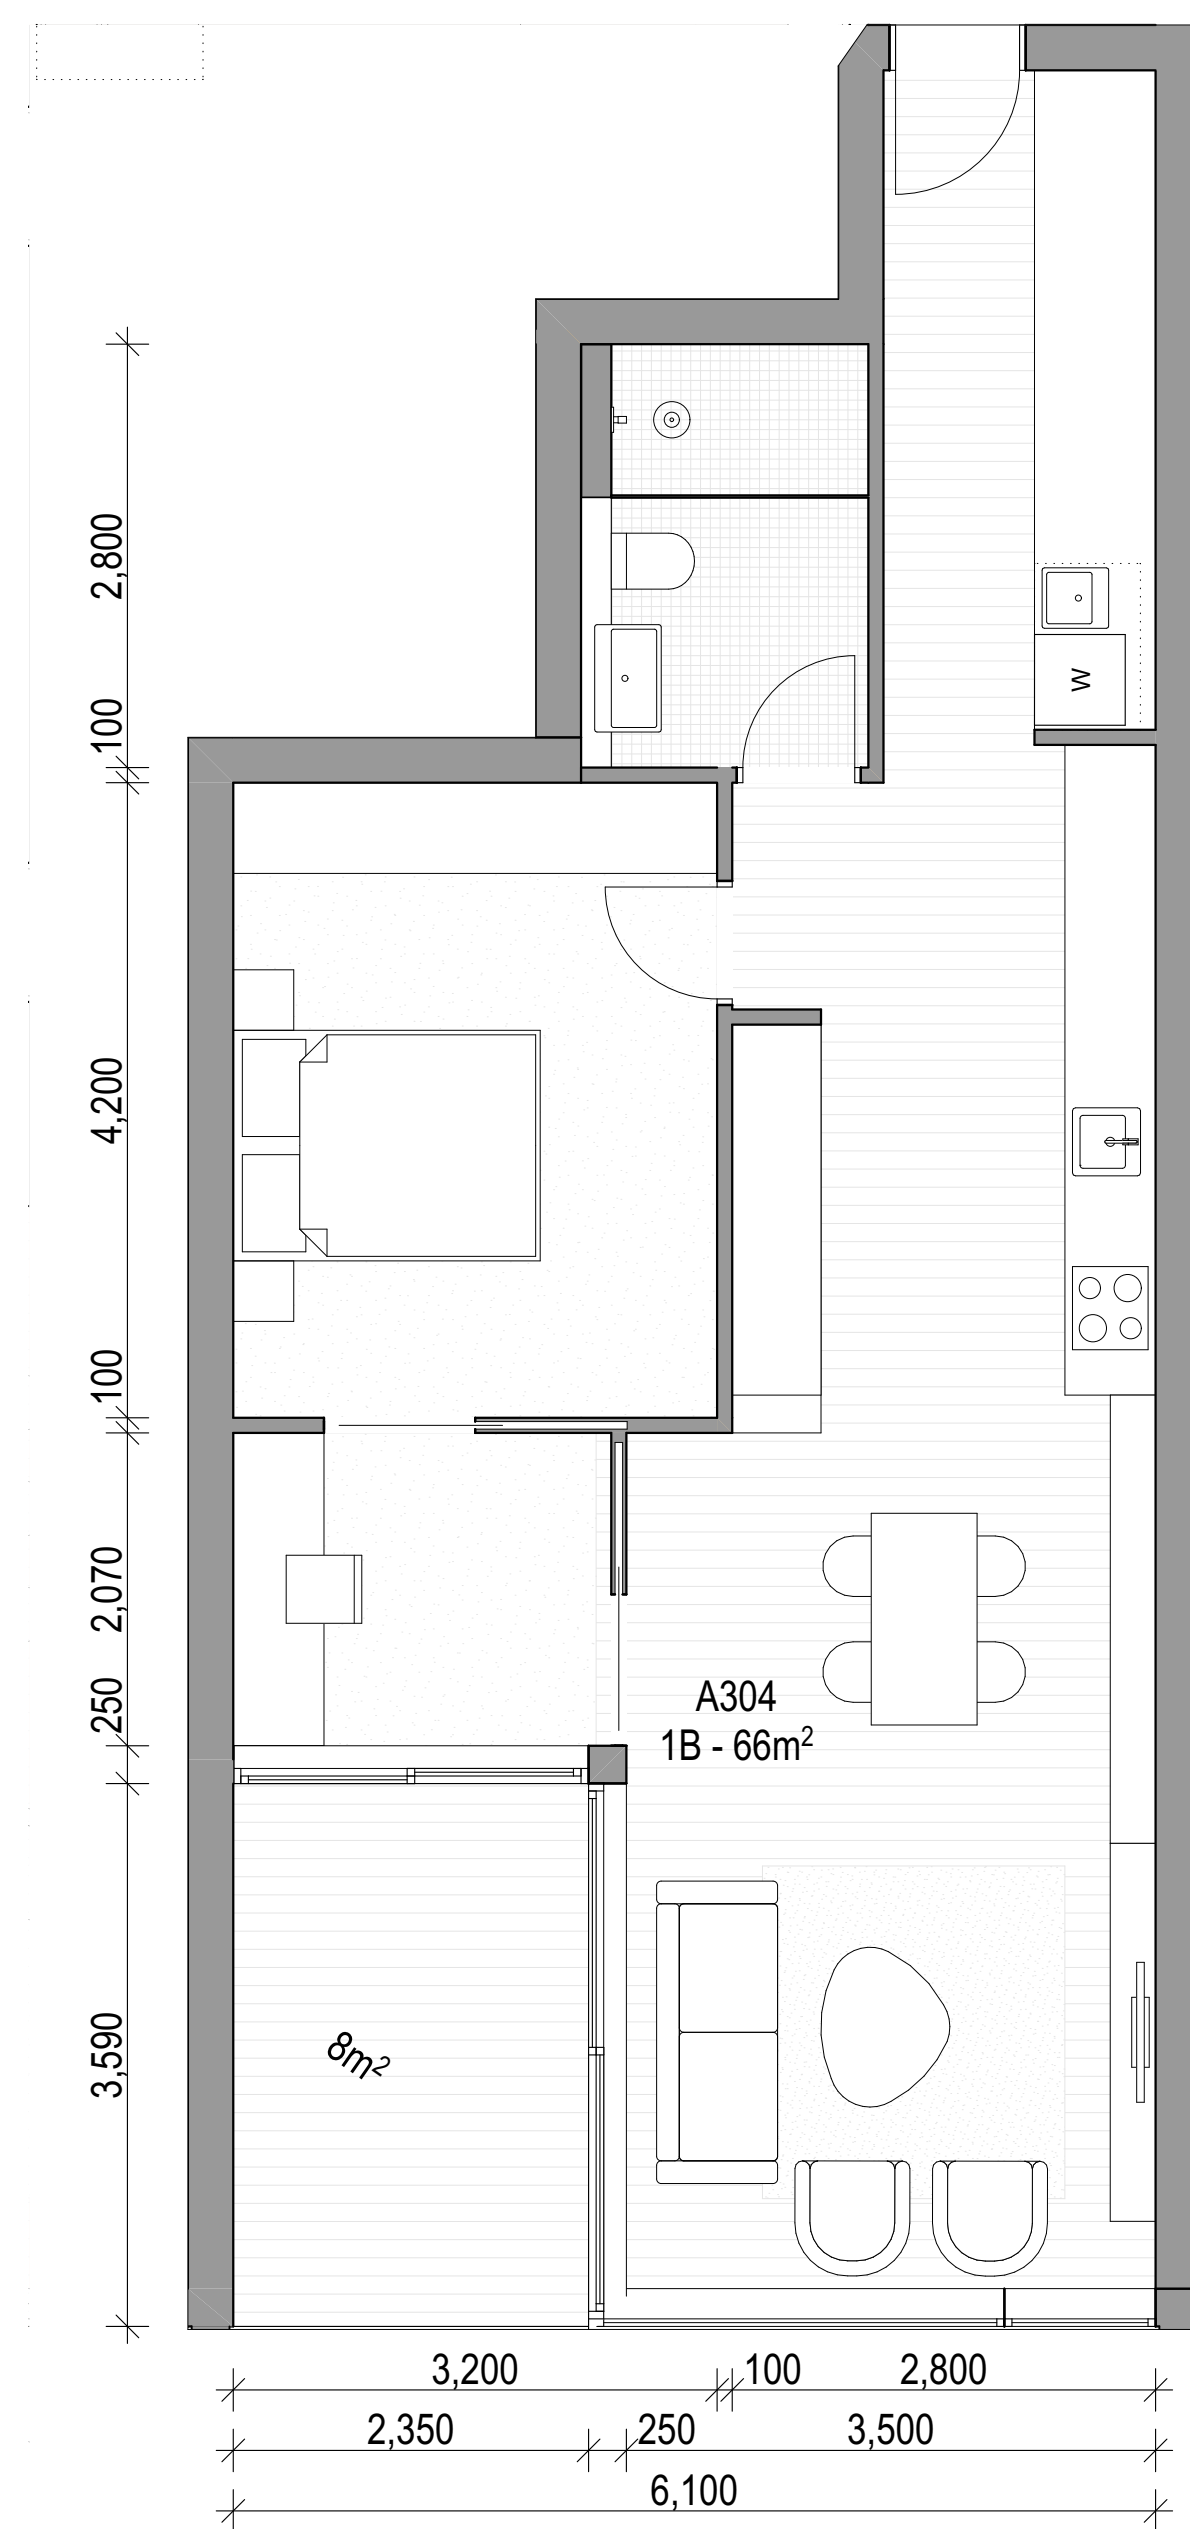

02 A304, A404, B304, B404

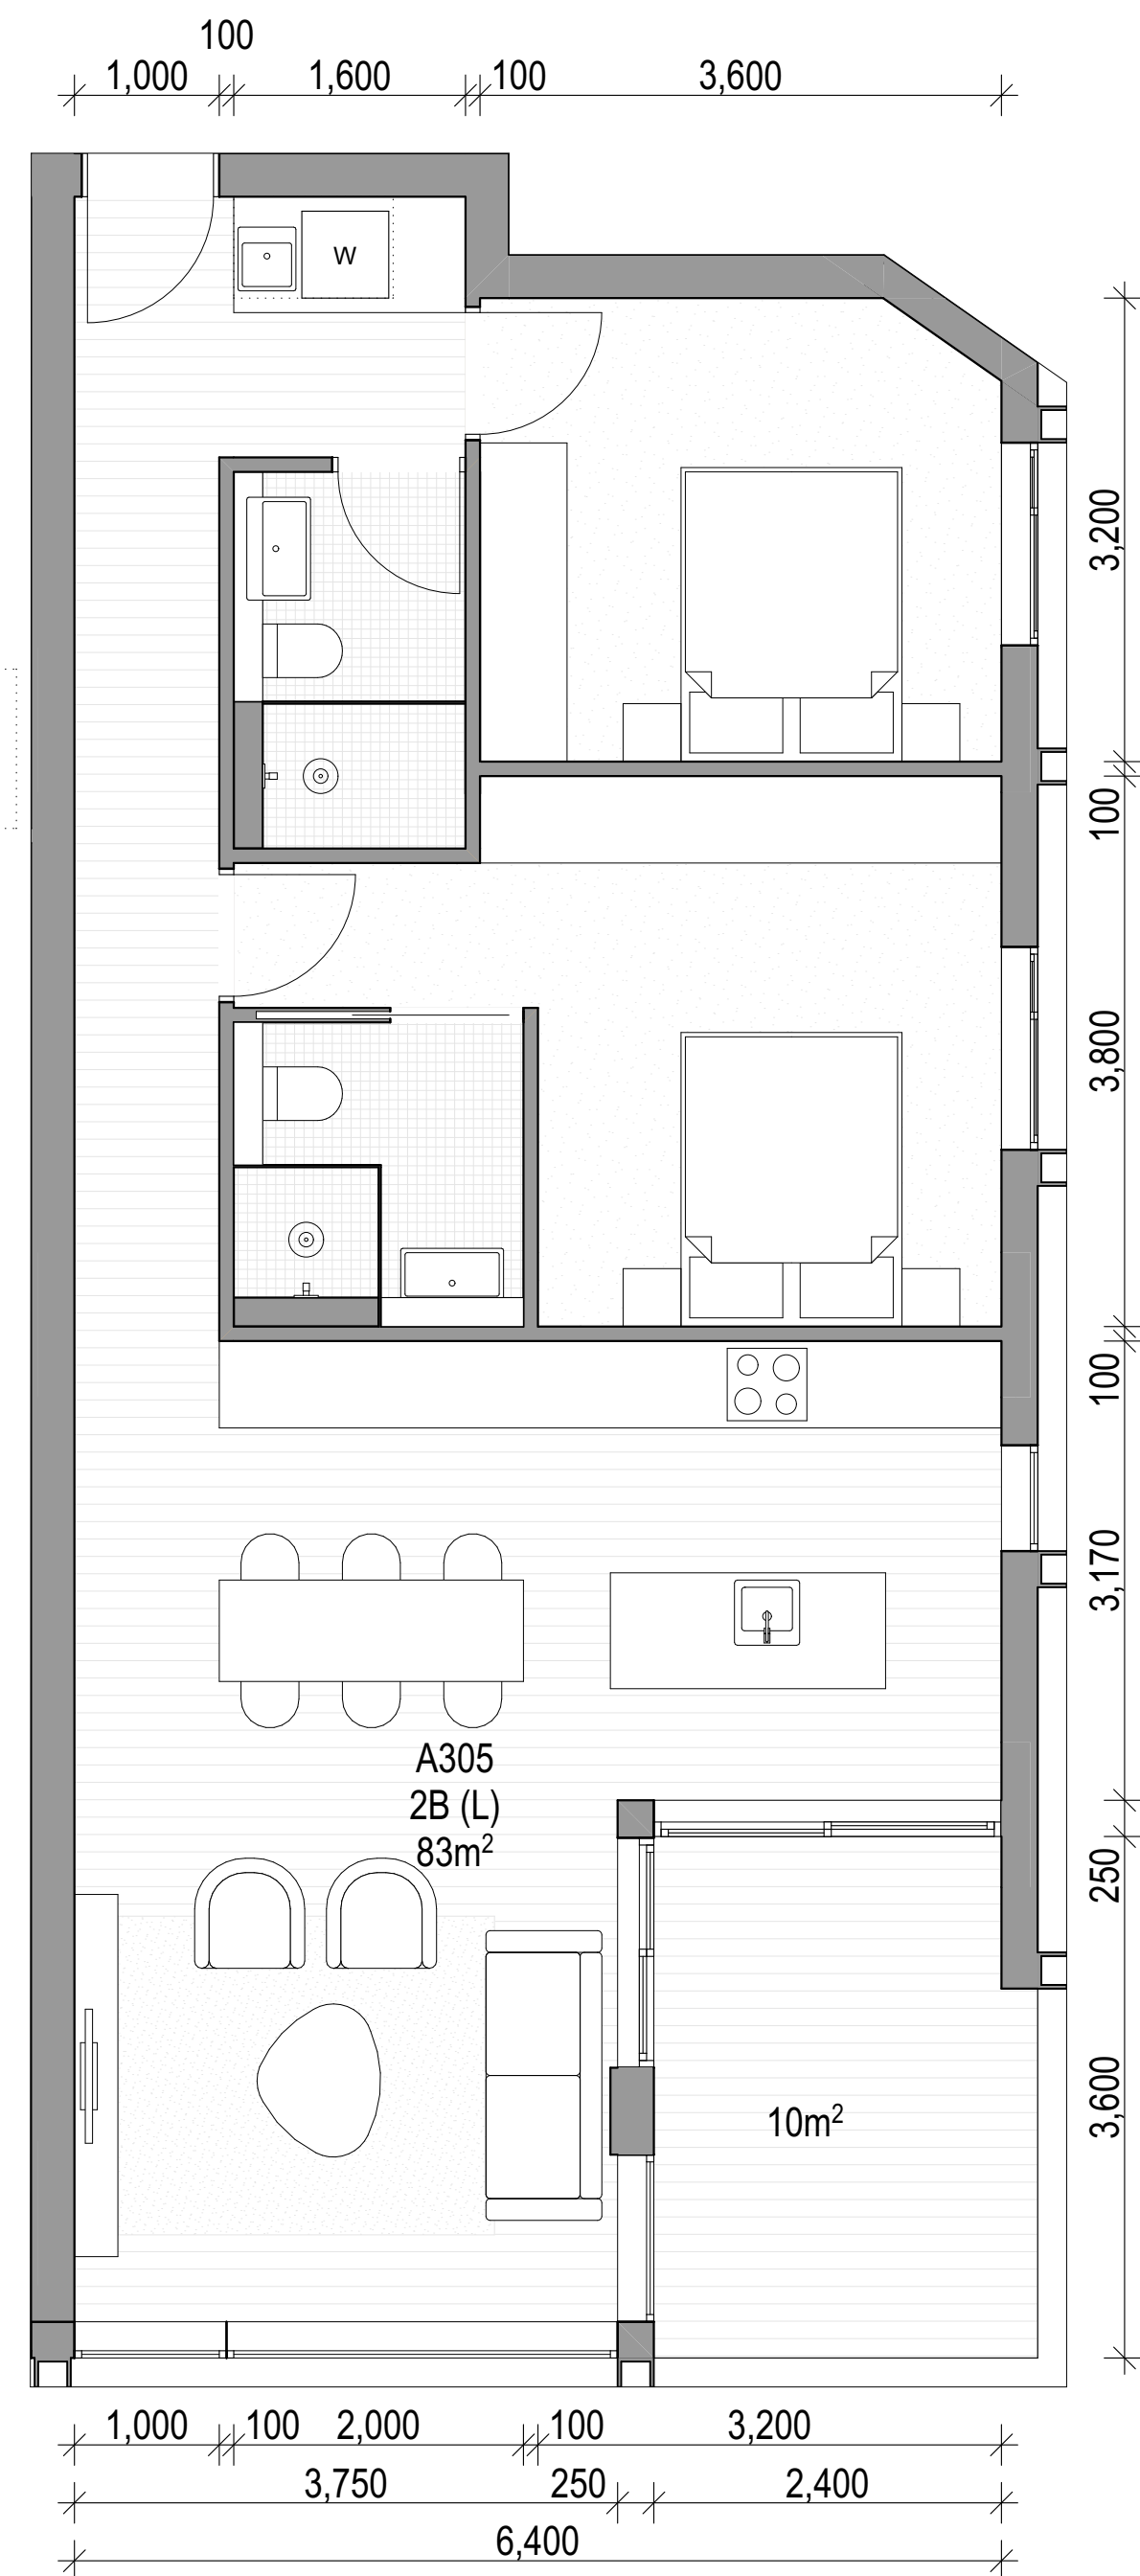

03 A305, A405, B305, B405

ARCHITECT

CHROFI

3/1 THE CORSO MANLY NSW 2095 AUSTRALIA
T +61 2 8096 8500 E info@chrofi.com

CHOI ROPHA FIGHERA P/L ACN 144 714 885 ATF CHOI ROPHA FIGHERA UNIT TRUST T/A
THIS DRAWING SHOULD BE READ IN CONJUNCTION WITH ALL RELEVANT CONTRACTS,
SPECIFICATION, REPORT AND DRAWINGS. DO NOT SCALE DRAWINGS. DIMENSIONS
GOVERN. VERIFY ALL DIMENSIONS ON SITE BEFORE CONSTRUCTION. COPYRIGHT OF THIS
DRAWING IS VESTED IN CHROFI.

CLIENT

ROCHE
GROUP

REV

01

DATE

17/05/2023

ISSUE

DETAILED DEVELOPMENT APPLICATION

REV

DATE

ISSUE

PROJECT

469-483 BALMAIN ROAD LILYFIELD
469-483 BALMAIN ROAD

PROJECT NUMBER

21049

PLOT DATE

23/05/2023

DRAWN

TG

CHECKED

JZ


SHEET SCALE

1:50

SHEET SIZE

A3
A1

NORTH

 

DRAWING TITLE


APARTMENTS - BUILDING A+B -
LEVEL 3 + 4

DRAWING NUMBER


A-DA405

REVISION

01

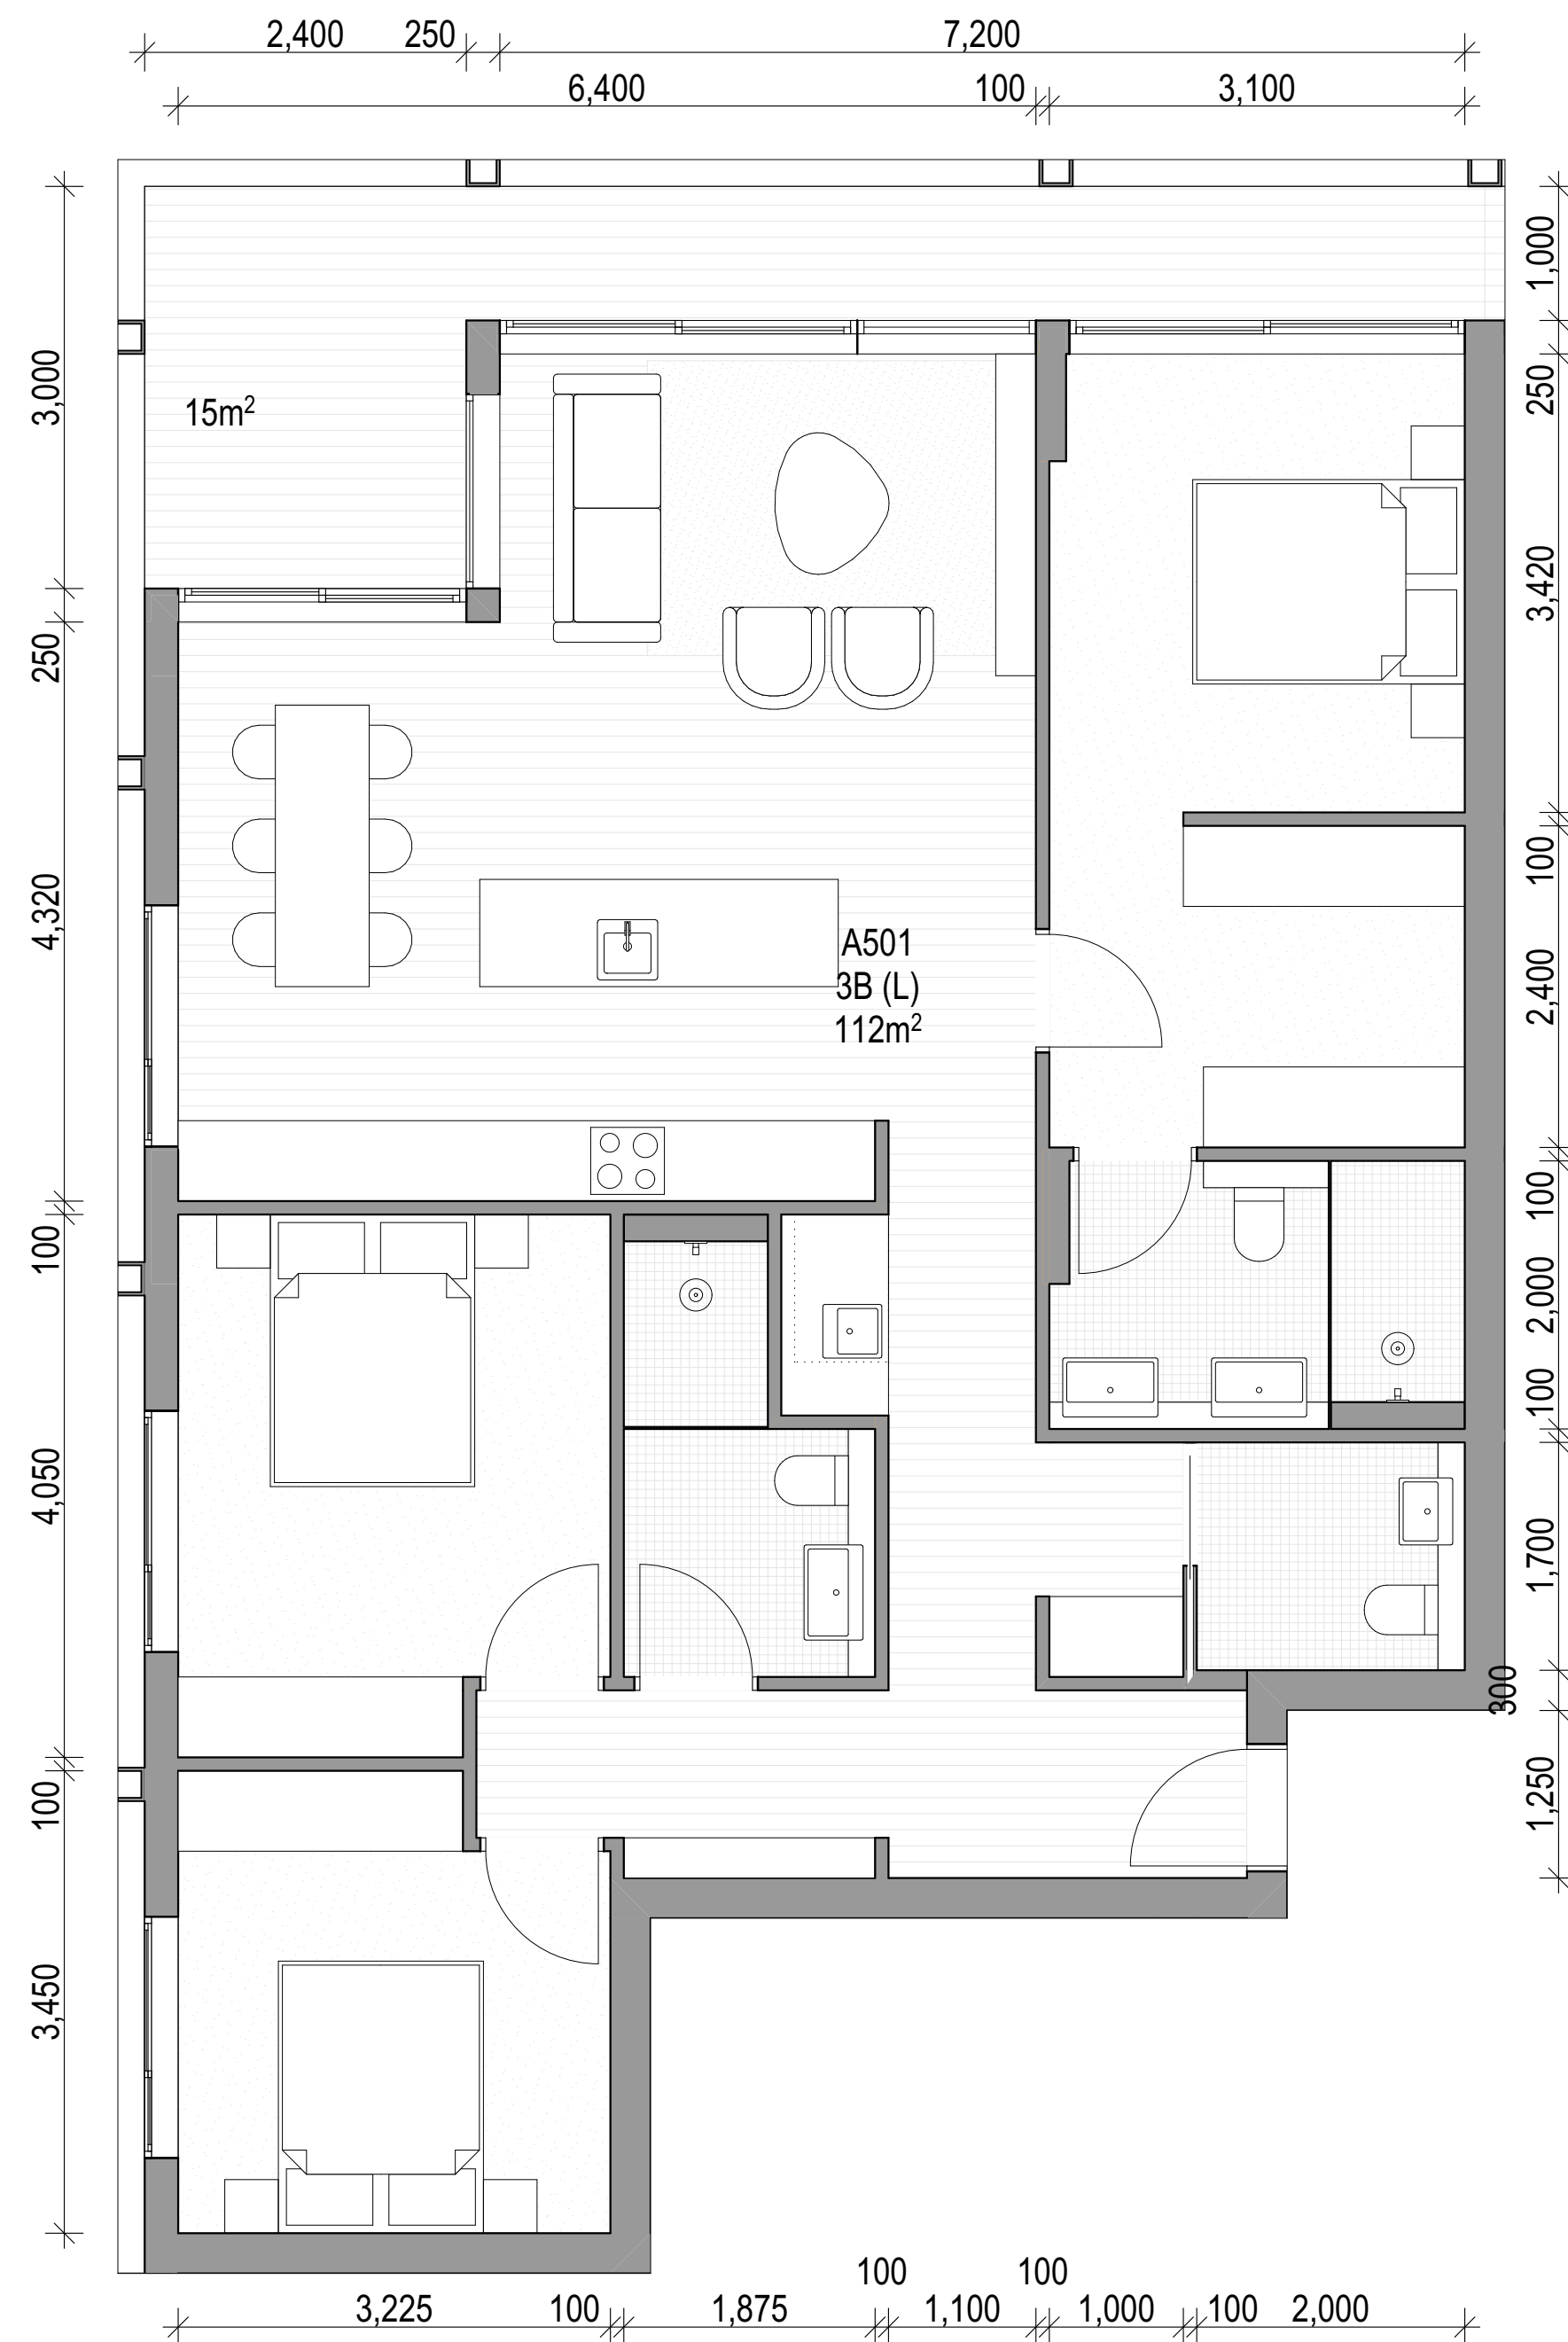

01 A501, B501

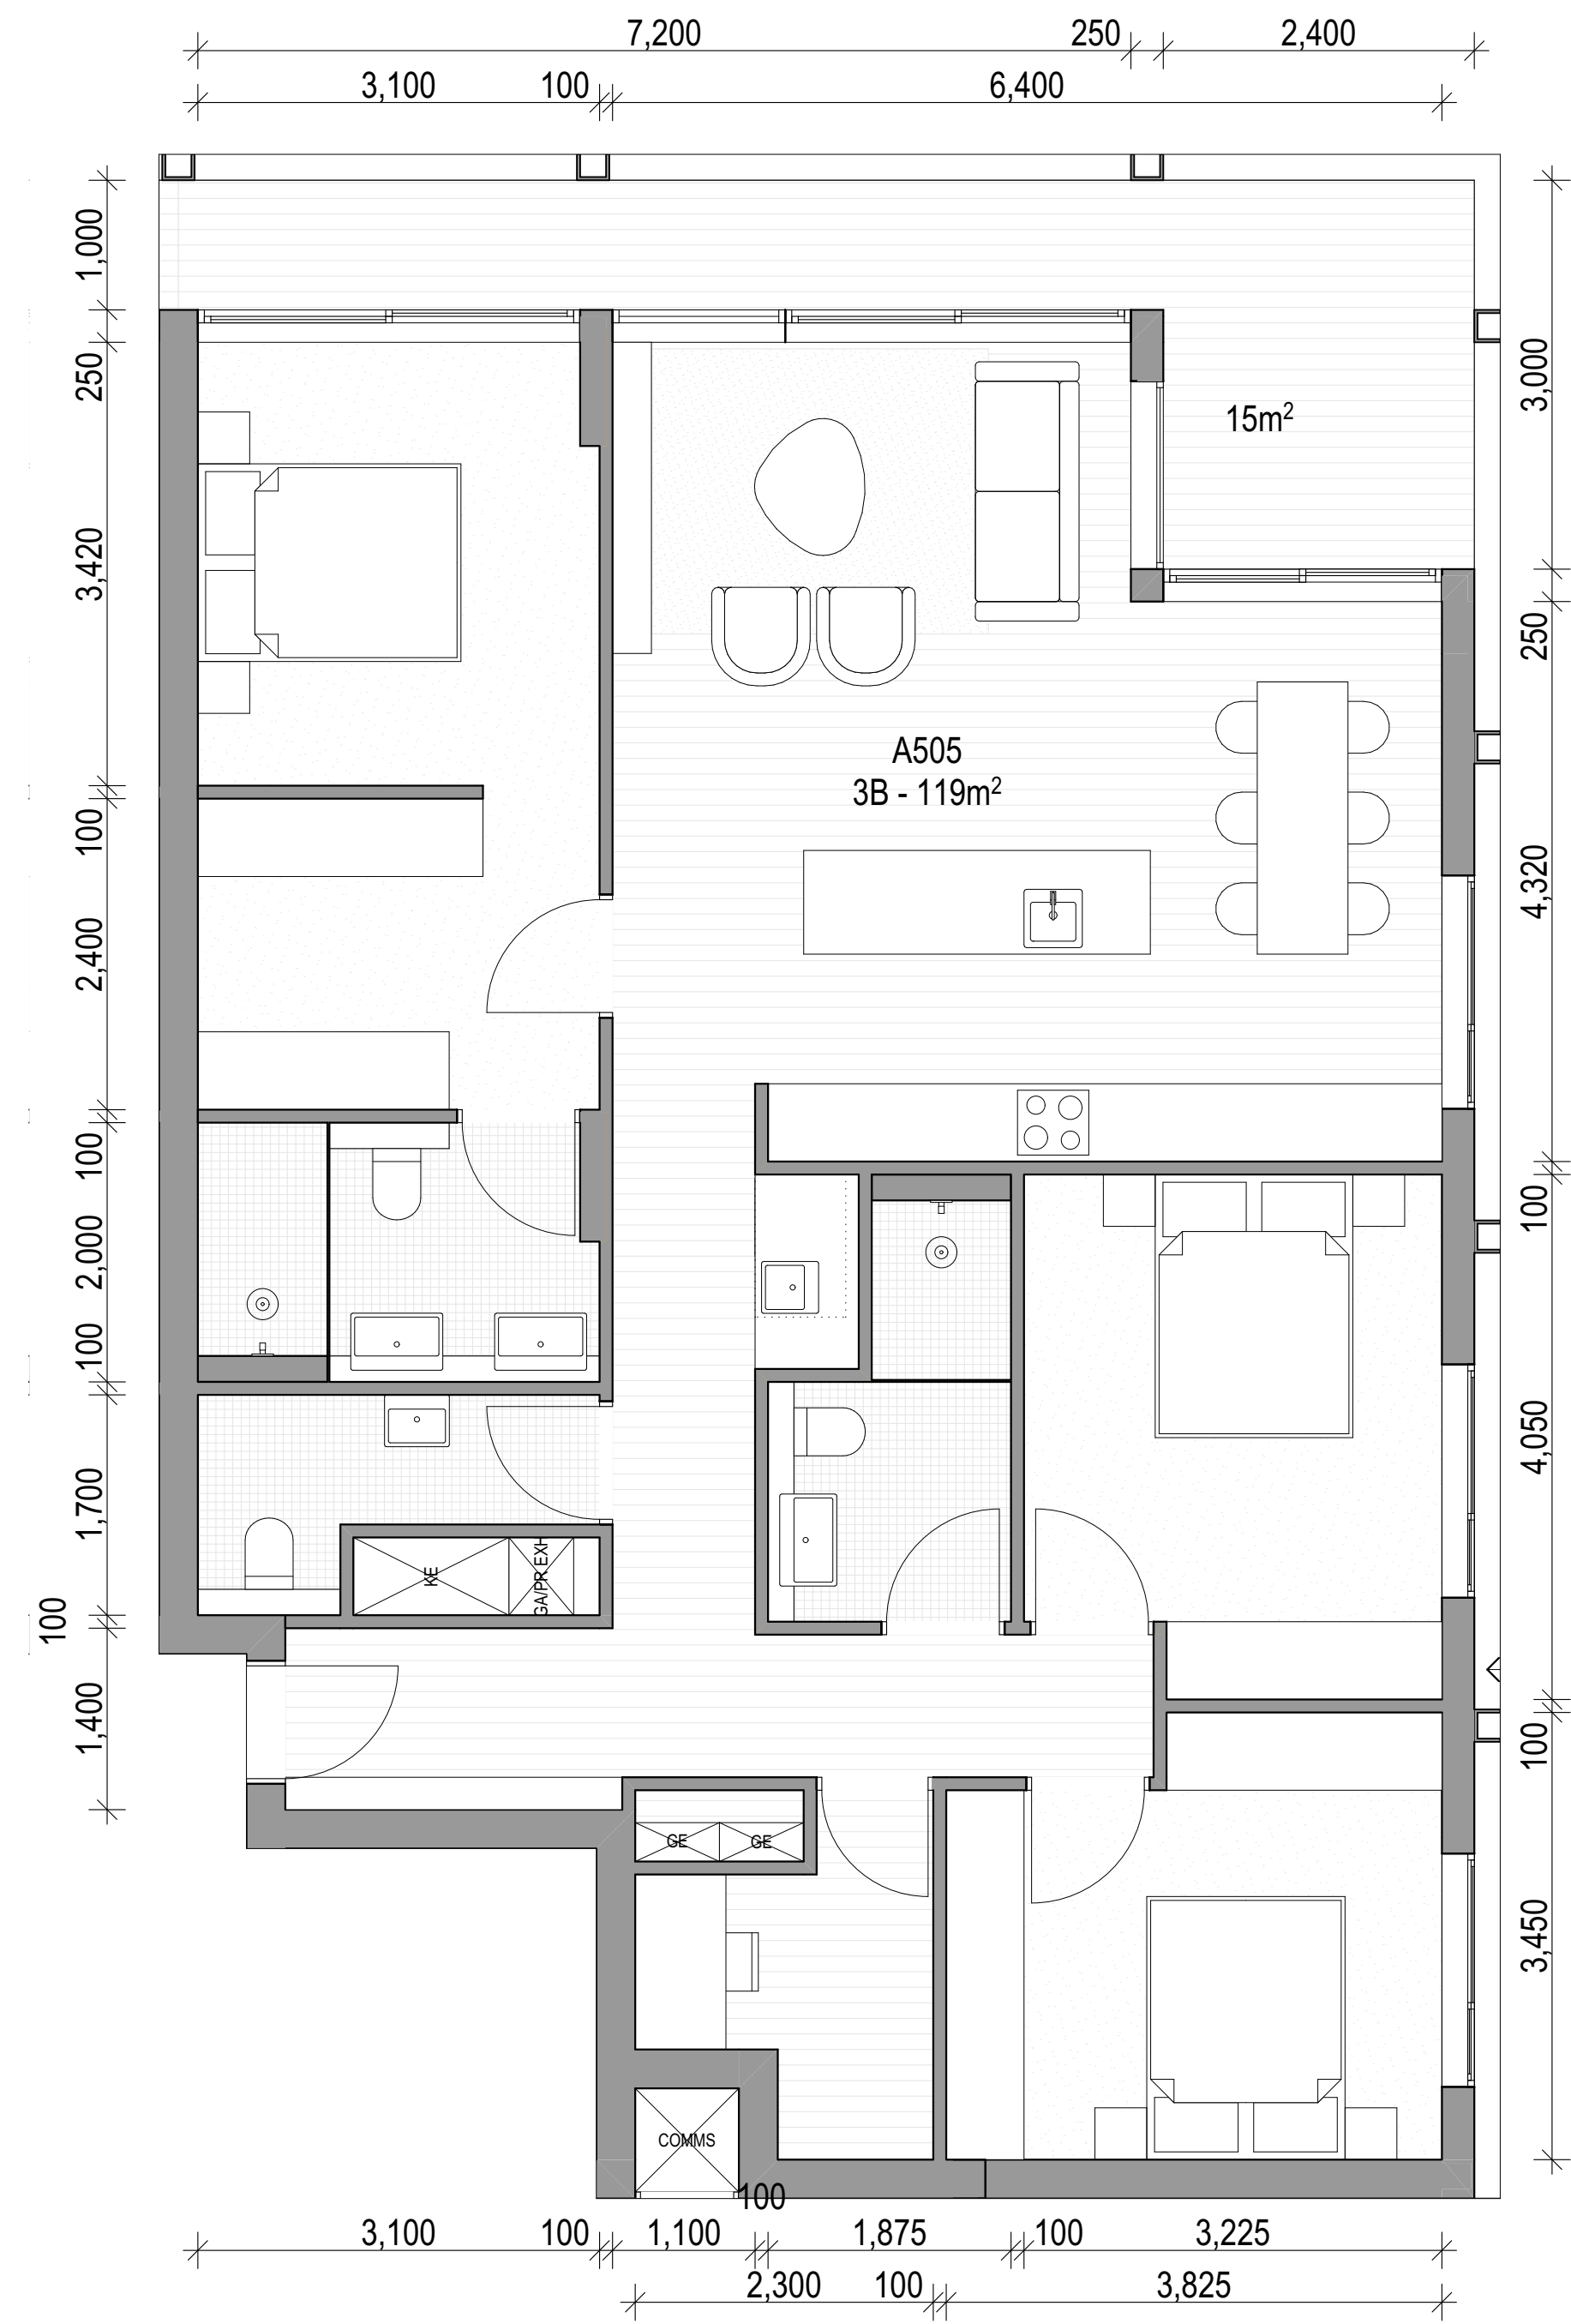

02 A505, B505

ARCHITECT

CHROFI

3/1 THE CORSO MANLY NSW 2095 AUSTRALIA
T +61 2 8096 8500 E info@chrofi.com

CHOI ROPHA FIGHERA P/L ACN 144 714 885 ATF CHOI ROPHA FIGHERA UNIT TRUST T/A
THIS DRAWING SHOULD BE READ IN CONJUNCTION WITH ALL RELEVANT CONTRACTS,
SPECIFICATION, REPORT AND DRAWINGS. DO NOT SCALE. DRAWINGS DIMENSIONS
GOVERN. VERIFY ALL DIMENSIONS ON SITE BEFORE CONSTRUCTION. COPYRIGHT OF THIS
DRAWING IS VESTED IN CHROFI.

CLIENT

ROCHE
GROUP

REV

01

DATE

17/05/2023

ISSUE

DETAILED DEVELOPMENT APPLICATION

REV

DATE

ISSUE

PROJECT

469-483 BALMAIN ROAD LILYFIELD
469-483 BALMAIN ROAD

PROJECT NUMBER

21049

PLOT DATE

23/05/2023

DRAWN

TG

CHECKED

JZ

SHEET SCALE

1:50

SHEET SIZE

A3
A1

NORTH



DRAWING TITLE



APARTMENTS - BUILDING A+B -
LEVEL 5

DRAWING NUMBER

A-DA406

REVISION

01

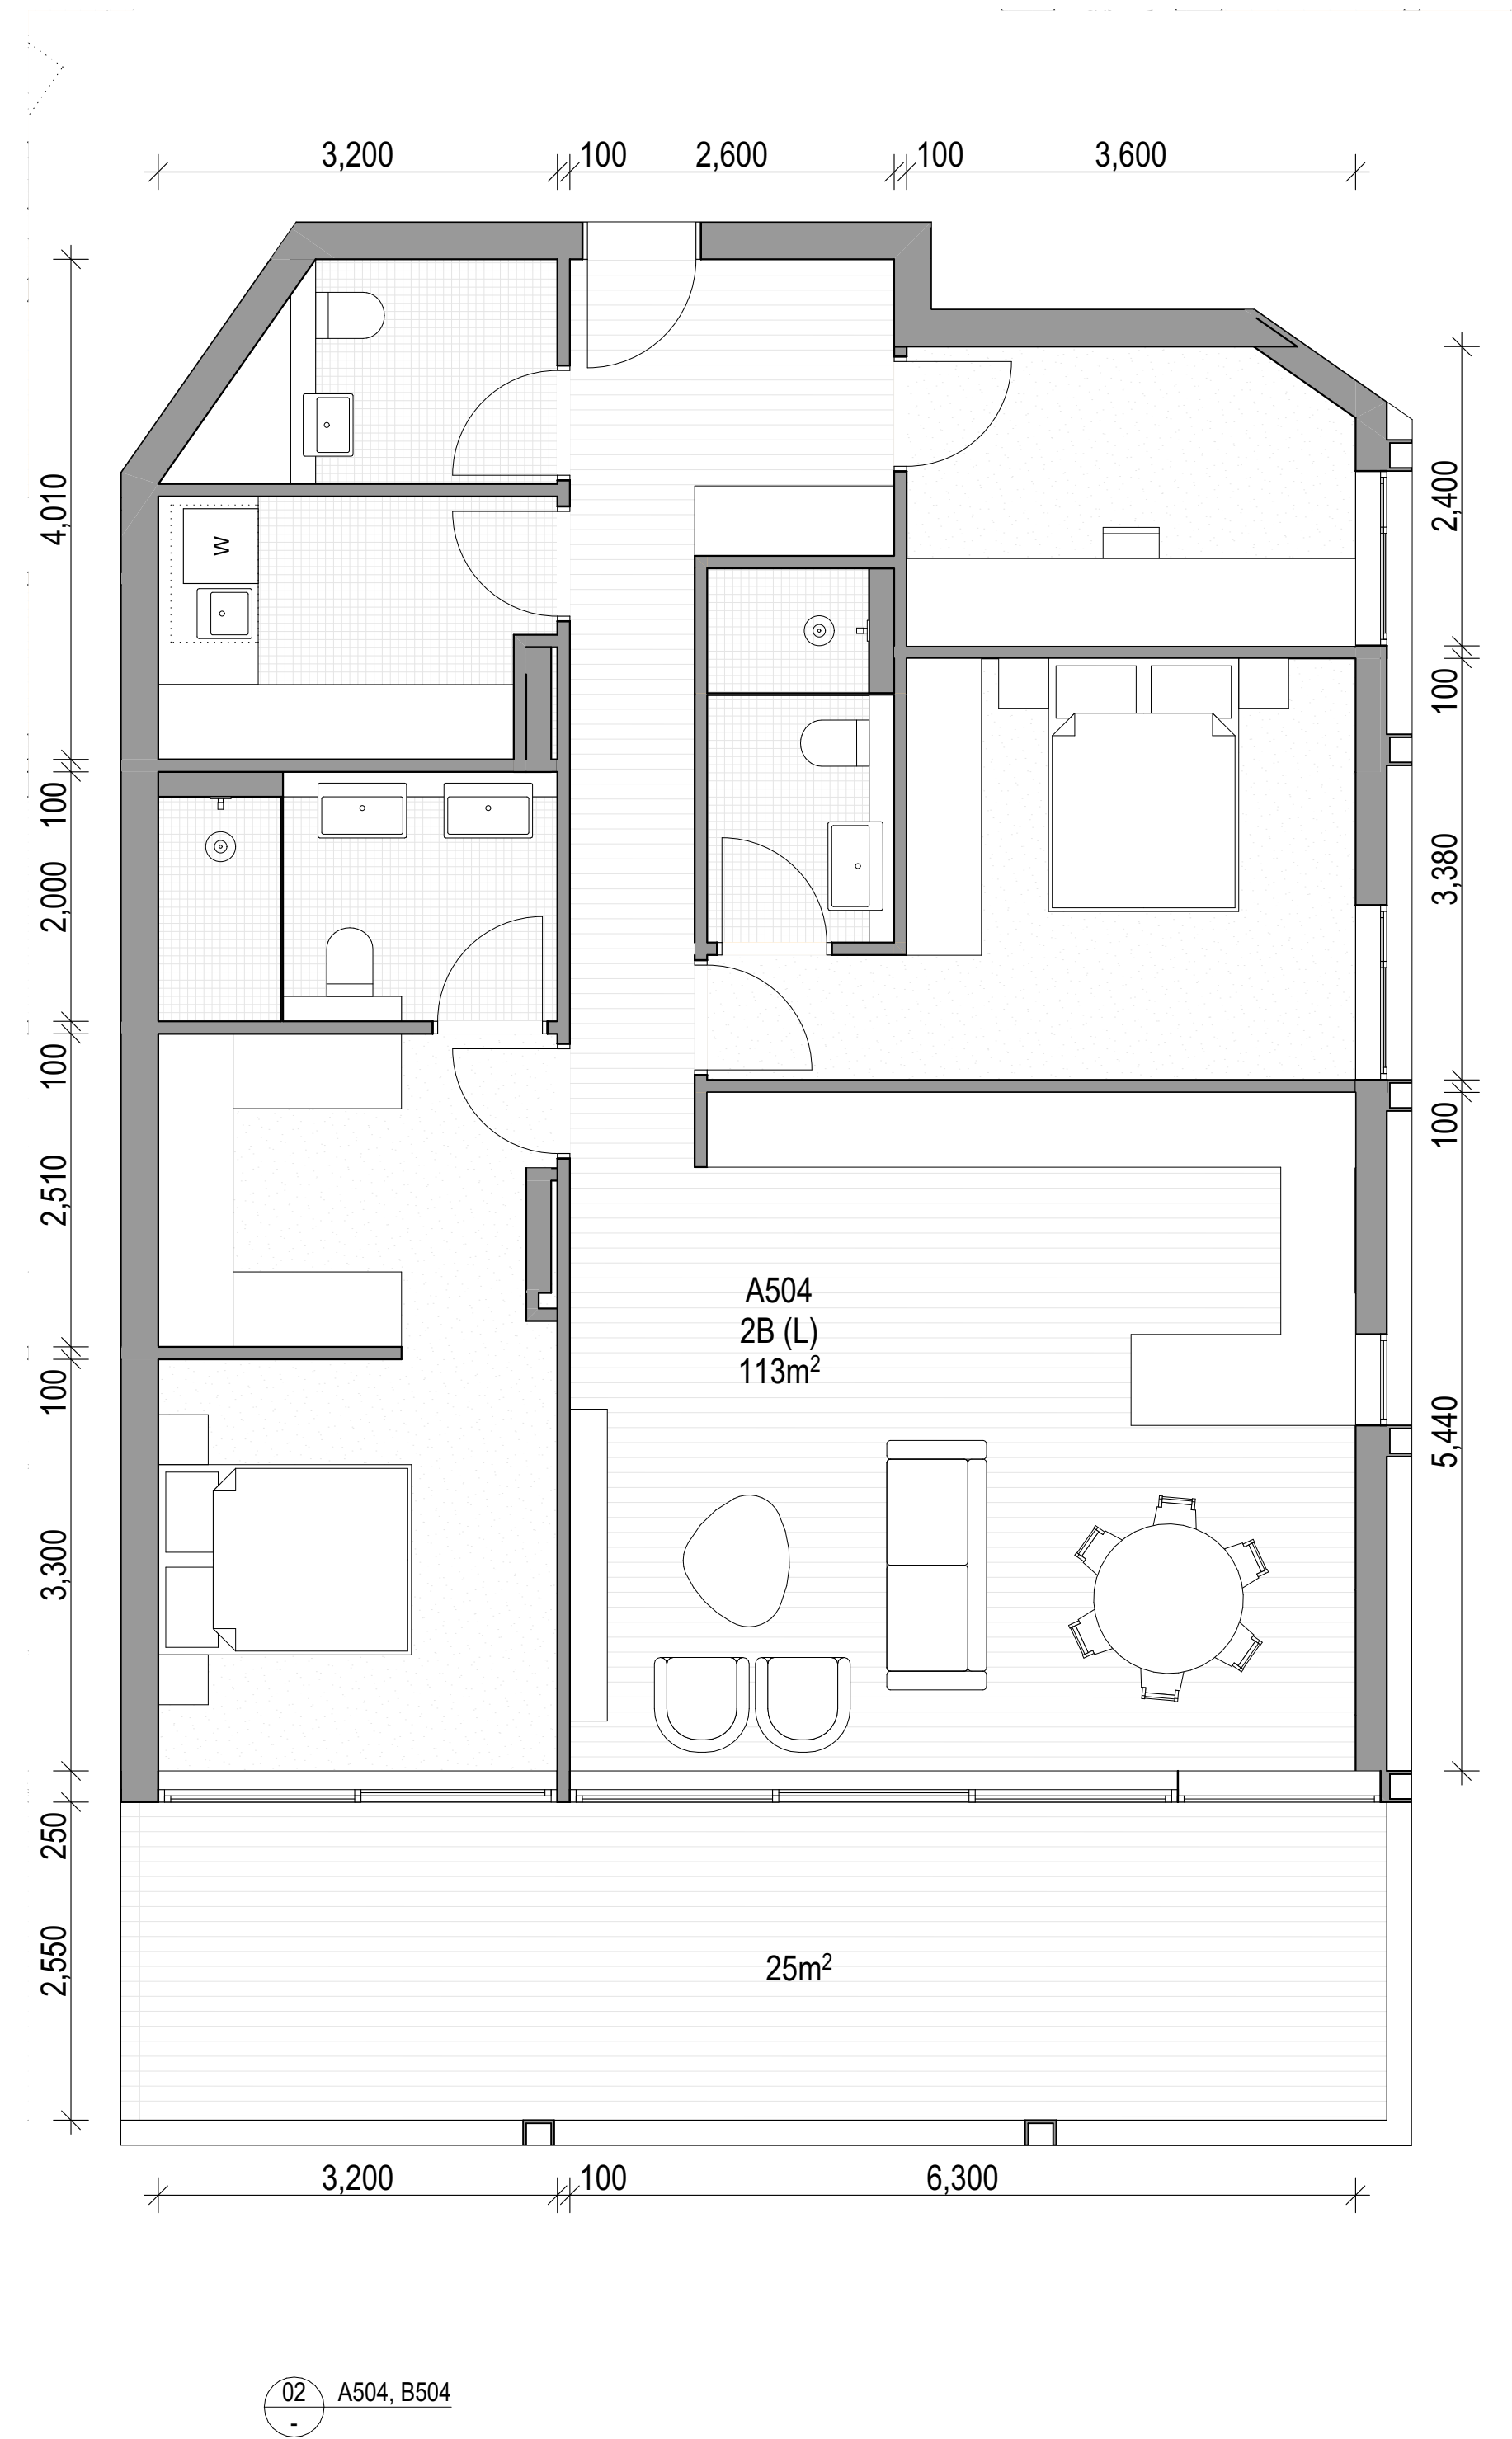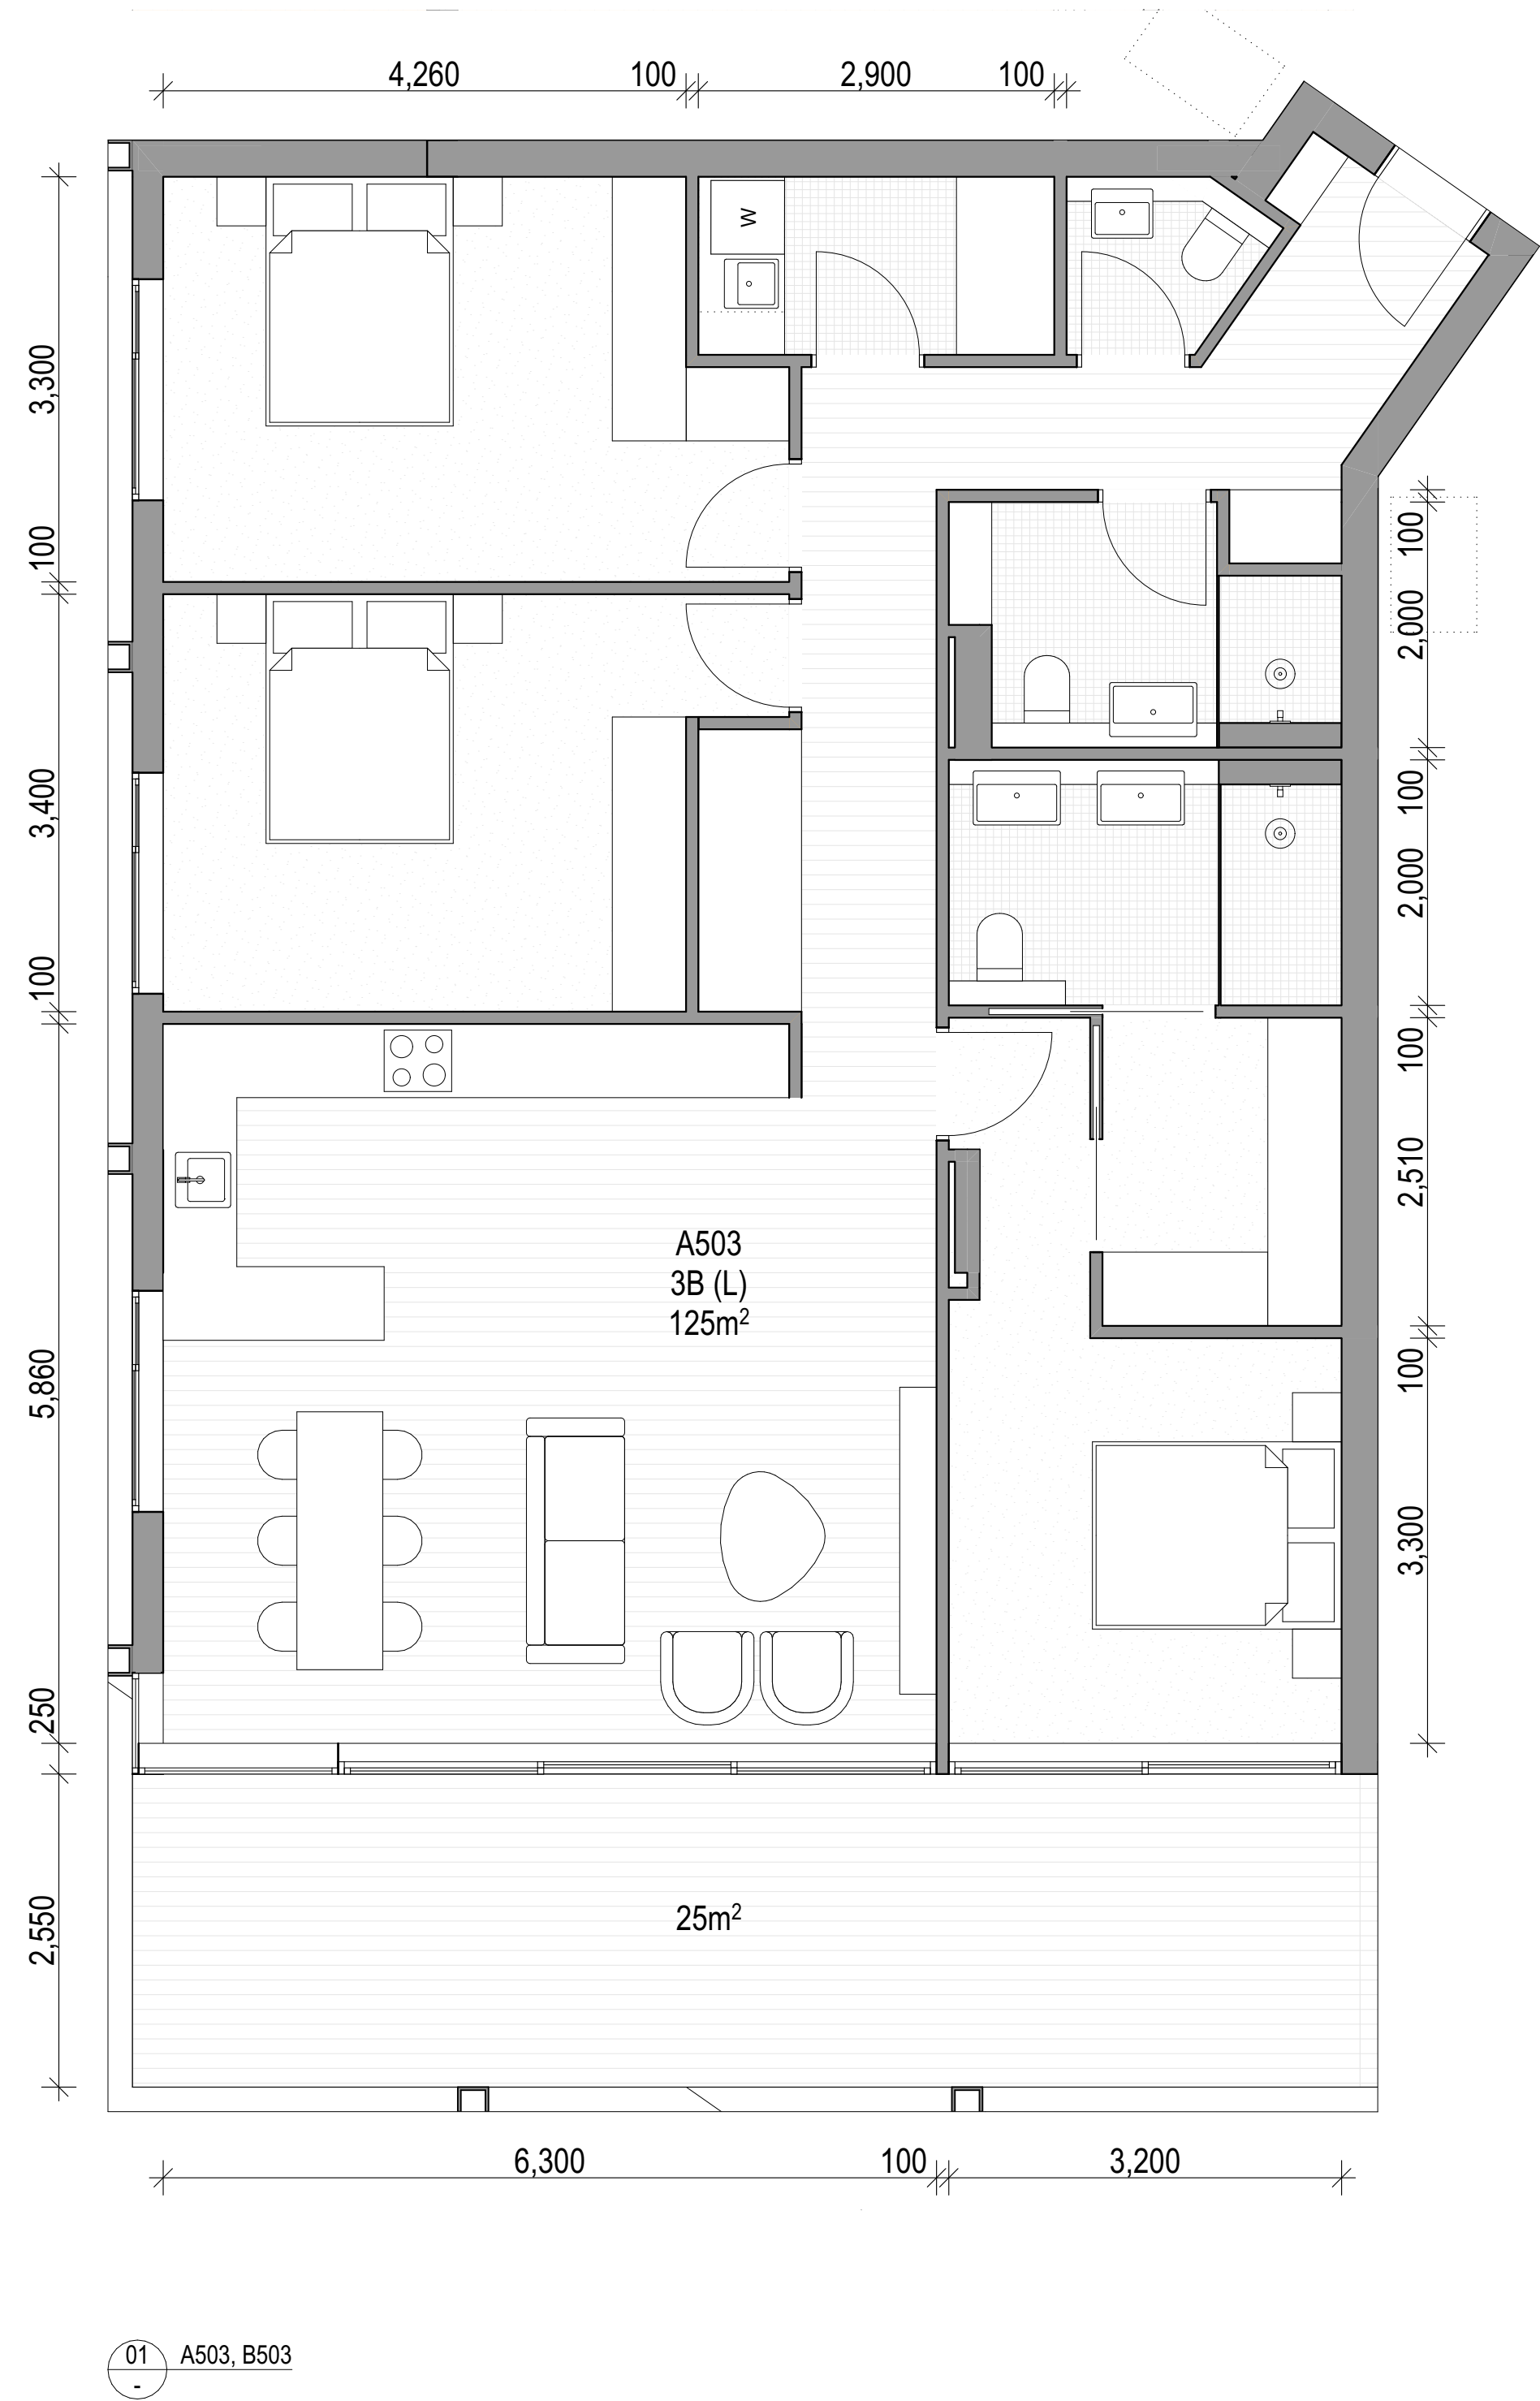

ARCHITECT

CHROFI

3/1 THE CORSO MANLY NSW 2095 AUSTRALIA
T +61 2 8096 8500 E info@chrofi.com

CHOI ROPHA FIGHERA P/L ACN 144 714 885 ATF CHOI ROPHA FIGHERA UNIT TRUST T/A
THIS DRAWING SHOULD BE READ IN CONJUNCTION WITH ALL RELEVANT CONTRACTS,
SPECIFICATION, REPORT AND DRAWINGS. DO NOT SCALE. DRAWINGS DIMENSIONS
GOVERN. VERIFY ALL DIMENSIONS ON SITE BEFORE CONSTRUCTION. COPYRIGHT OF THIS
DRAWING IS VESTED IN CHROFI.

CLIENT

ROCHE
GROUP

REV

01

DATE

17/05/2023

ISSUE

DETAILED DEVELOPMENT APPLICATION

REV

DATE

ISSUE

PROJECT

469-483 BALMAIN ROAD LILYFIELD
469-483 BALMAIN ROAD

PROJECT NUMBER

21049

PLOT DATE

23/05/2023

DRAWN

TG

CHECKED

JZ

SHEET SCALE

1:50

SHEET SIZE

A3
A1

NORTH



DRAWING TITLE


APARTMENTS - BUILDING A+B -
LEVEL 5

DRAWING NUMBER


A-DA407

REVISION


01

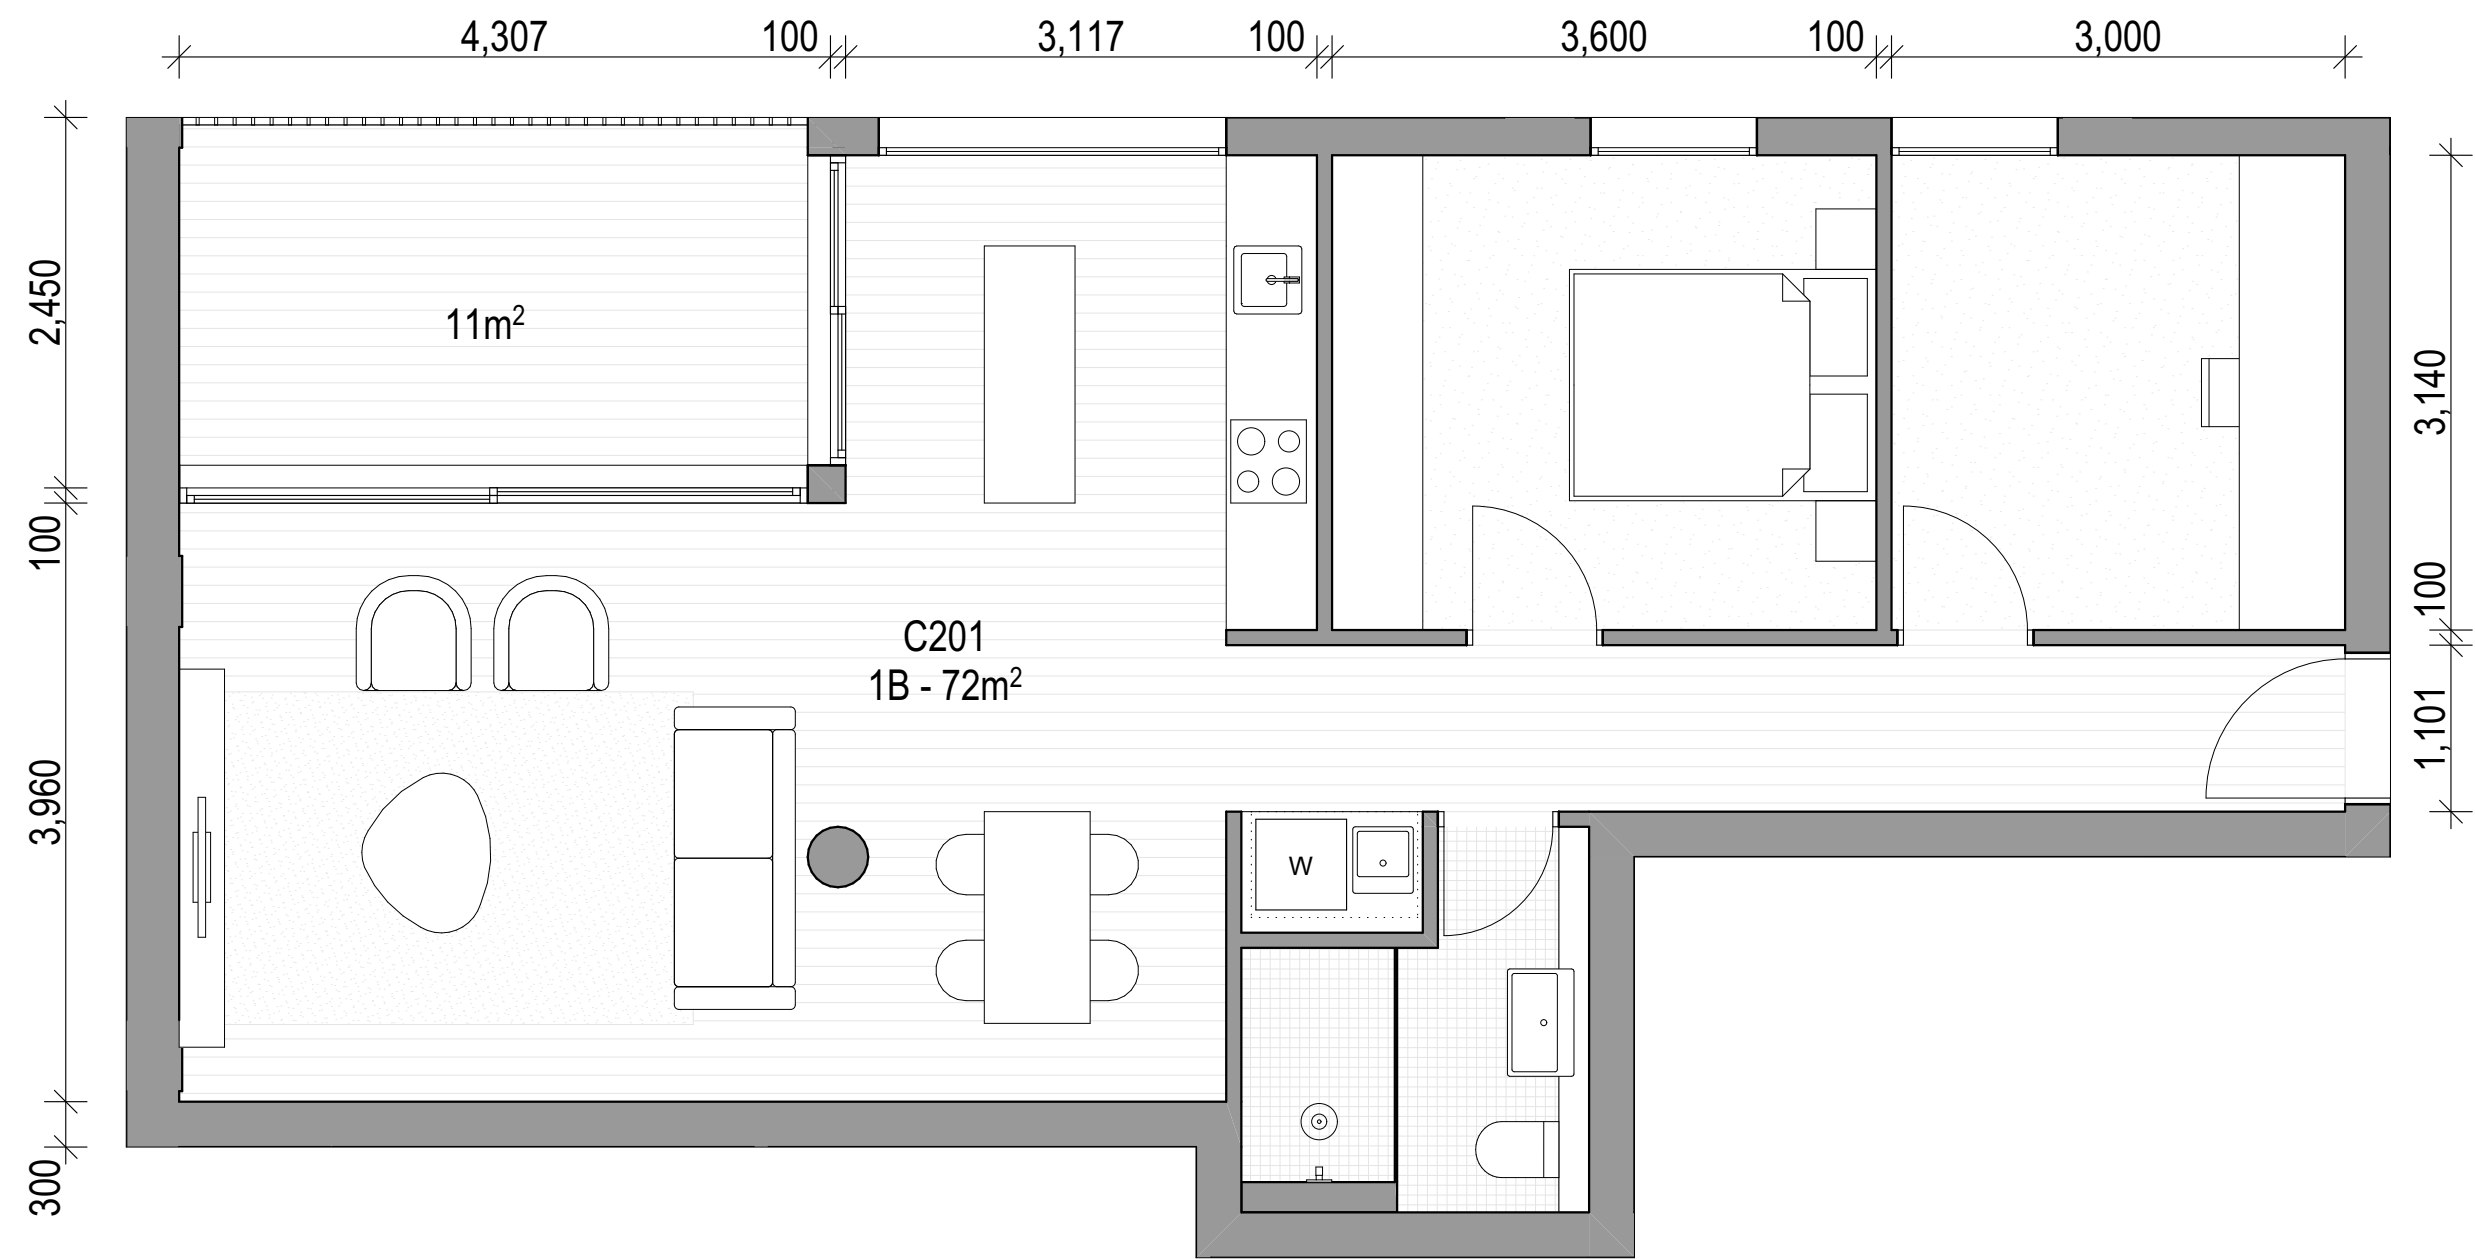


01 C201

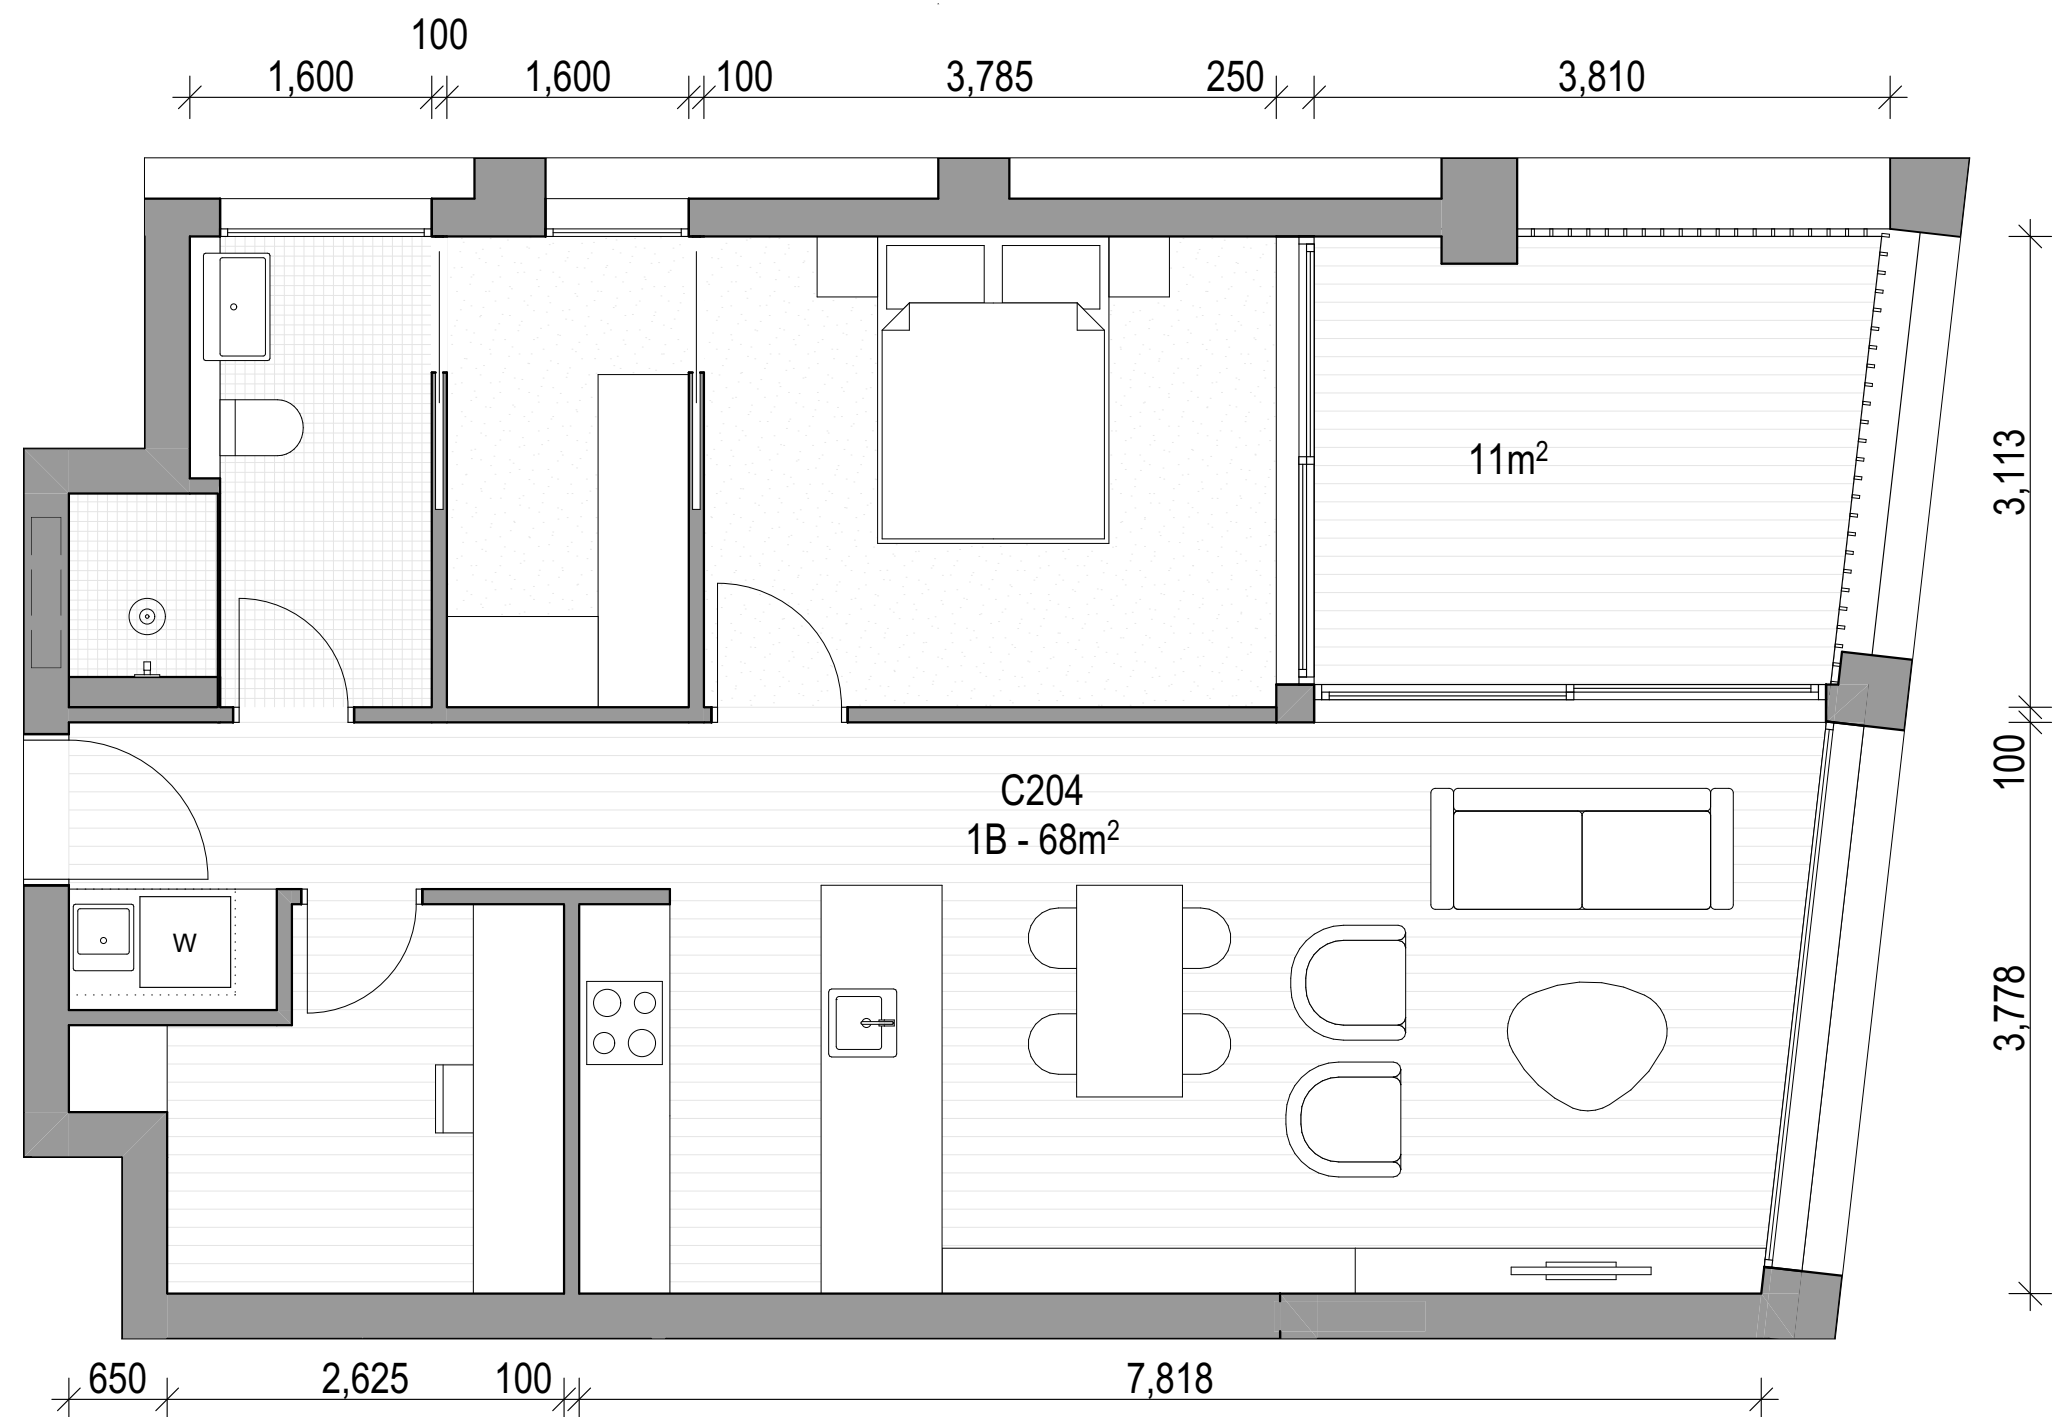

02 C204

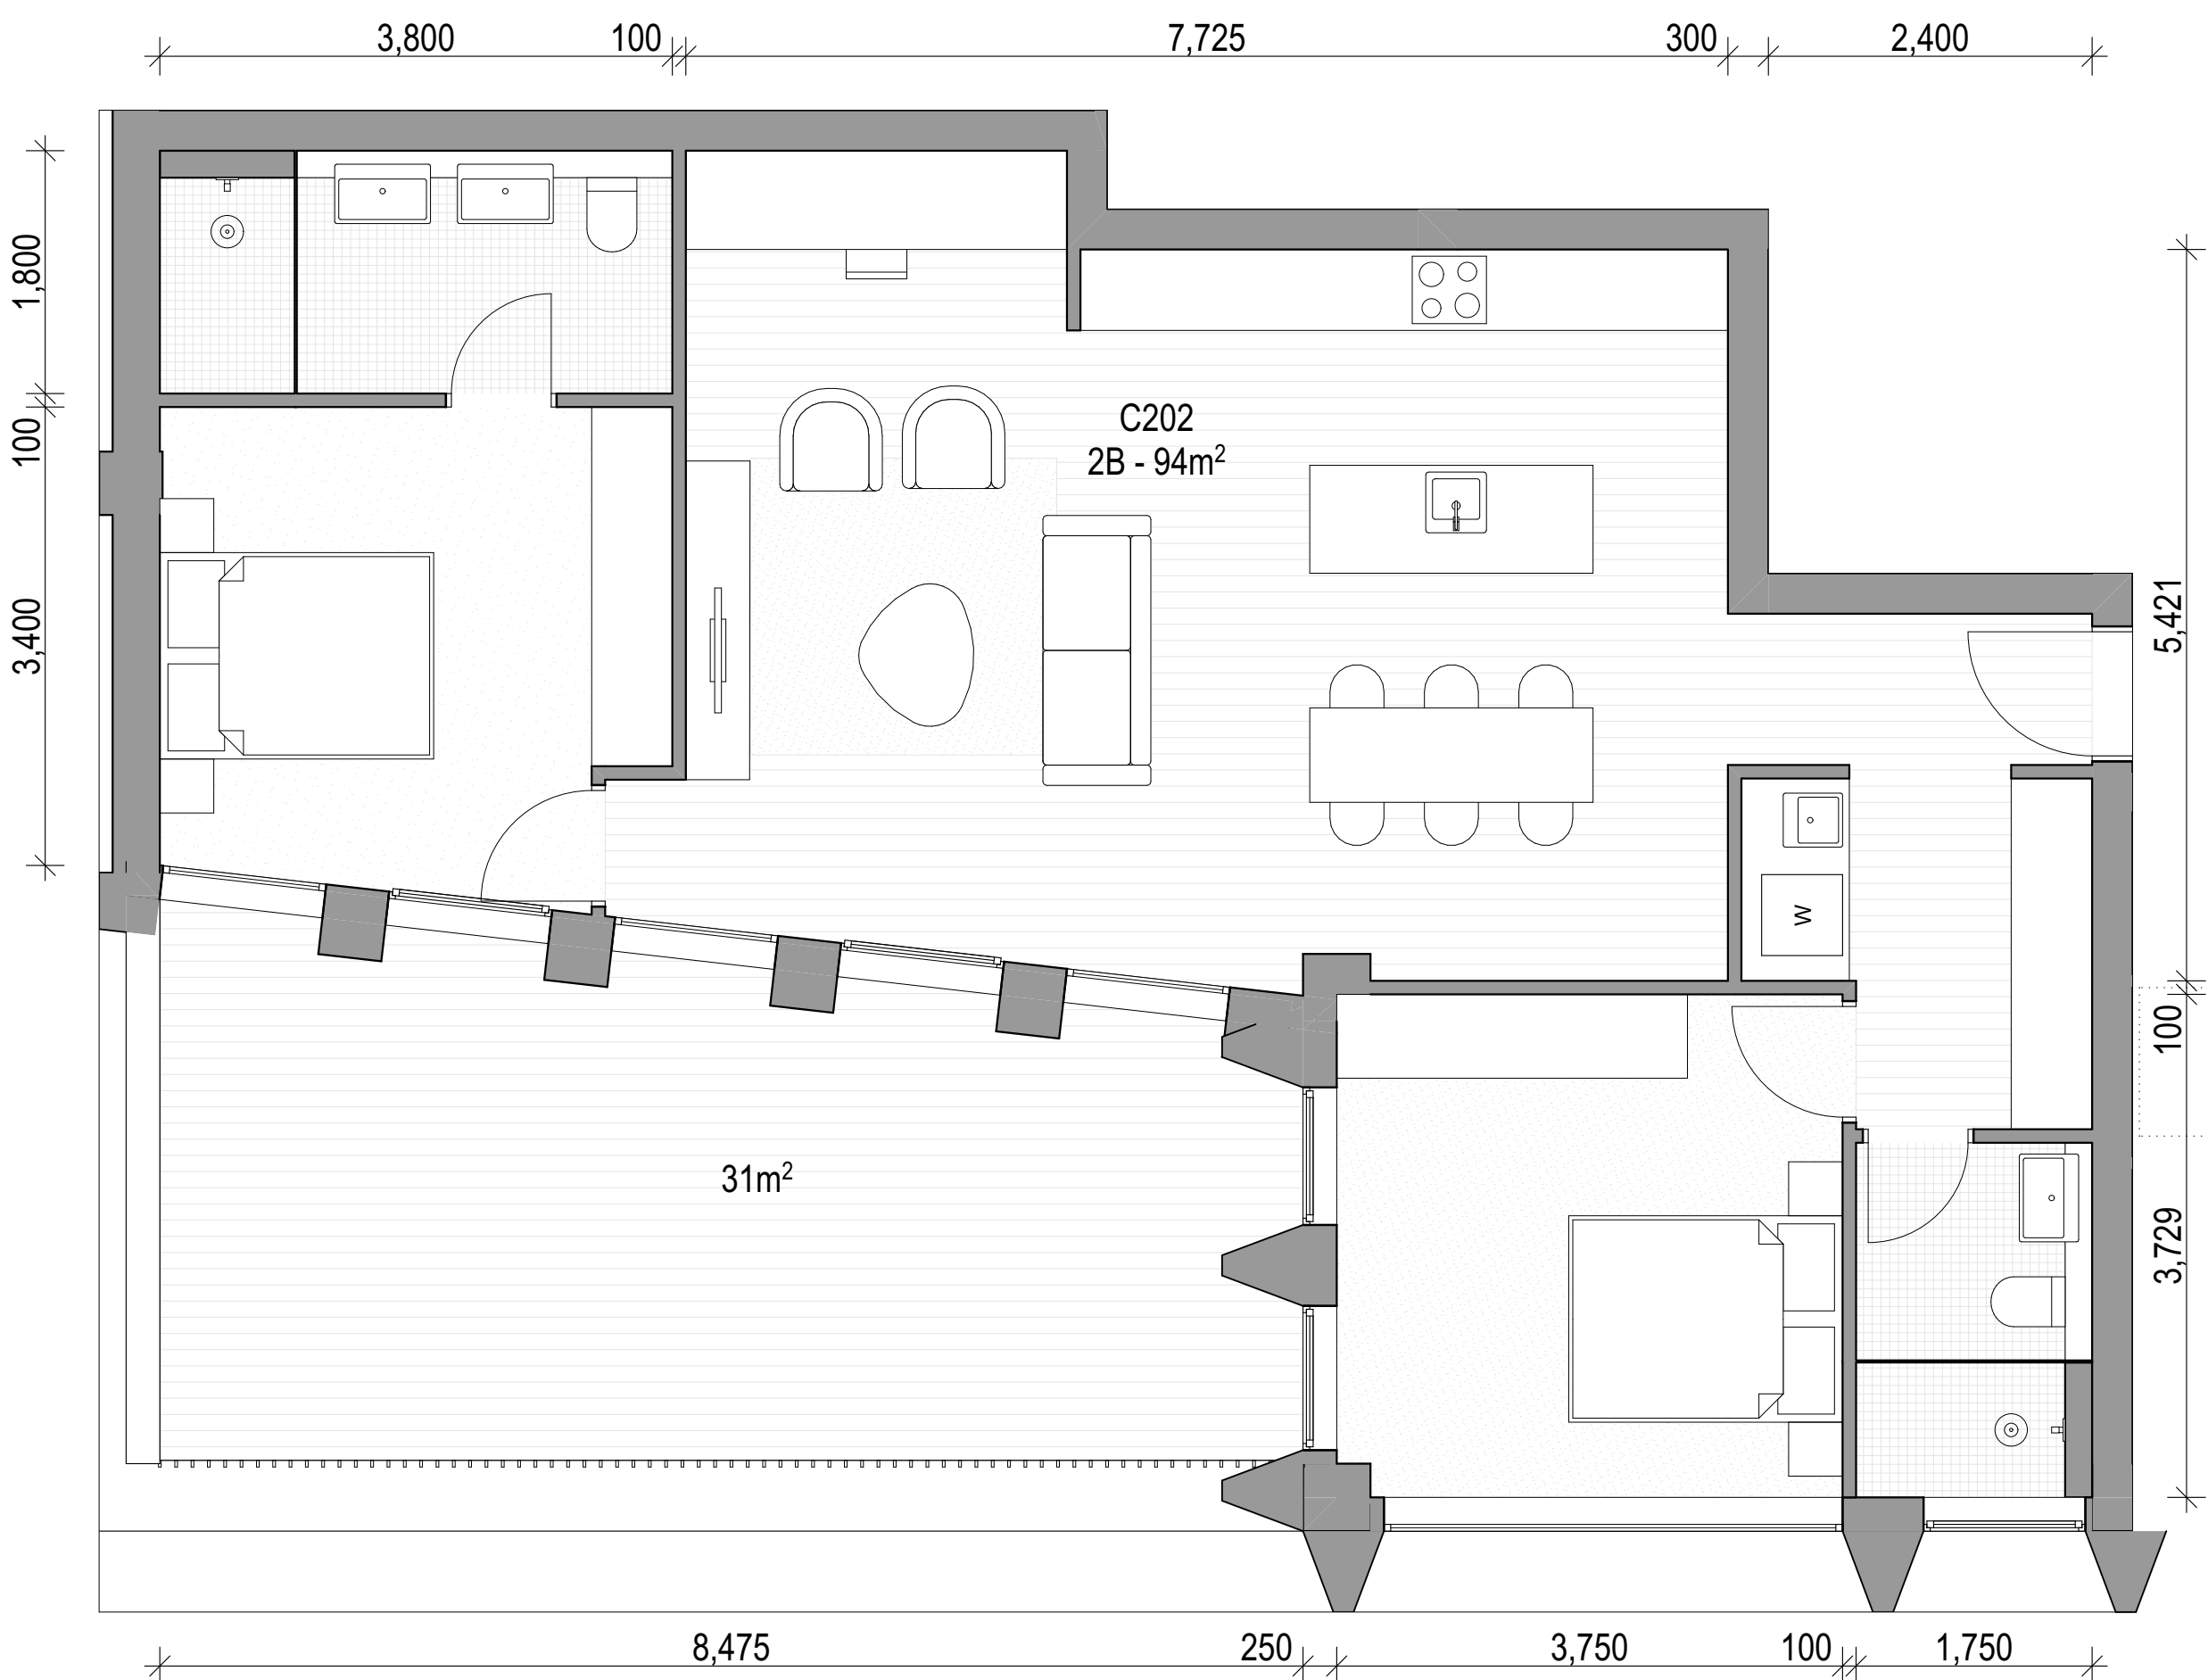

03 C202

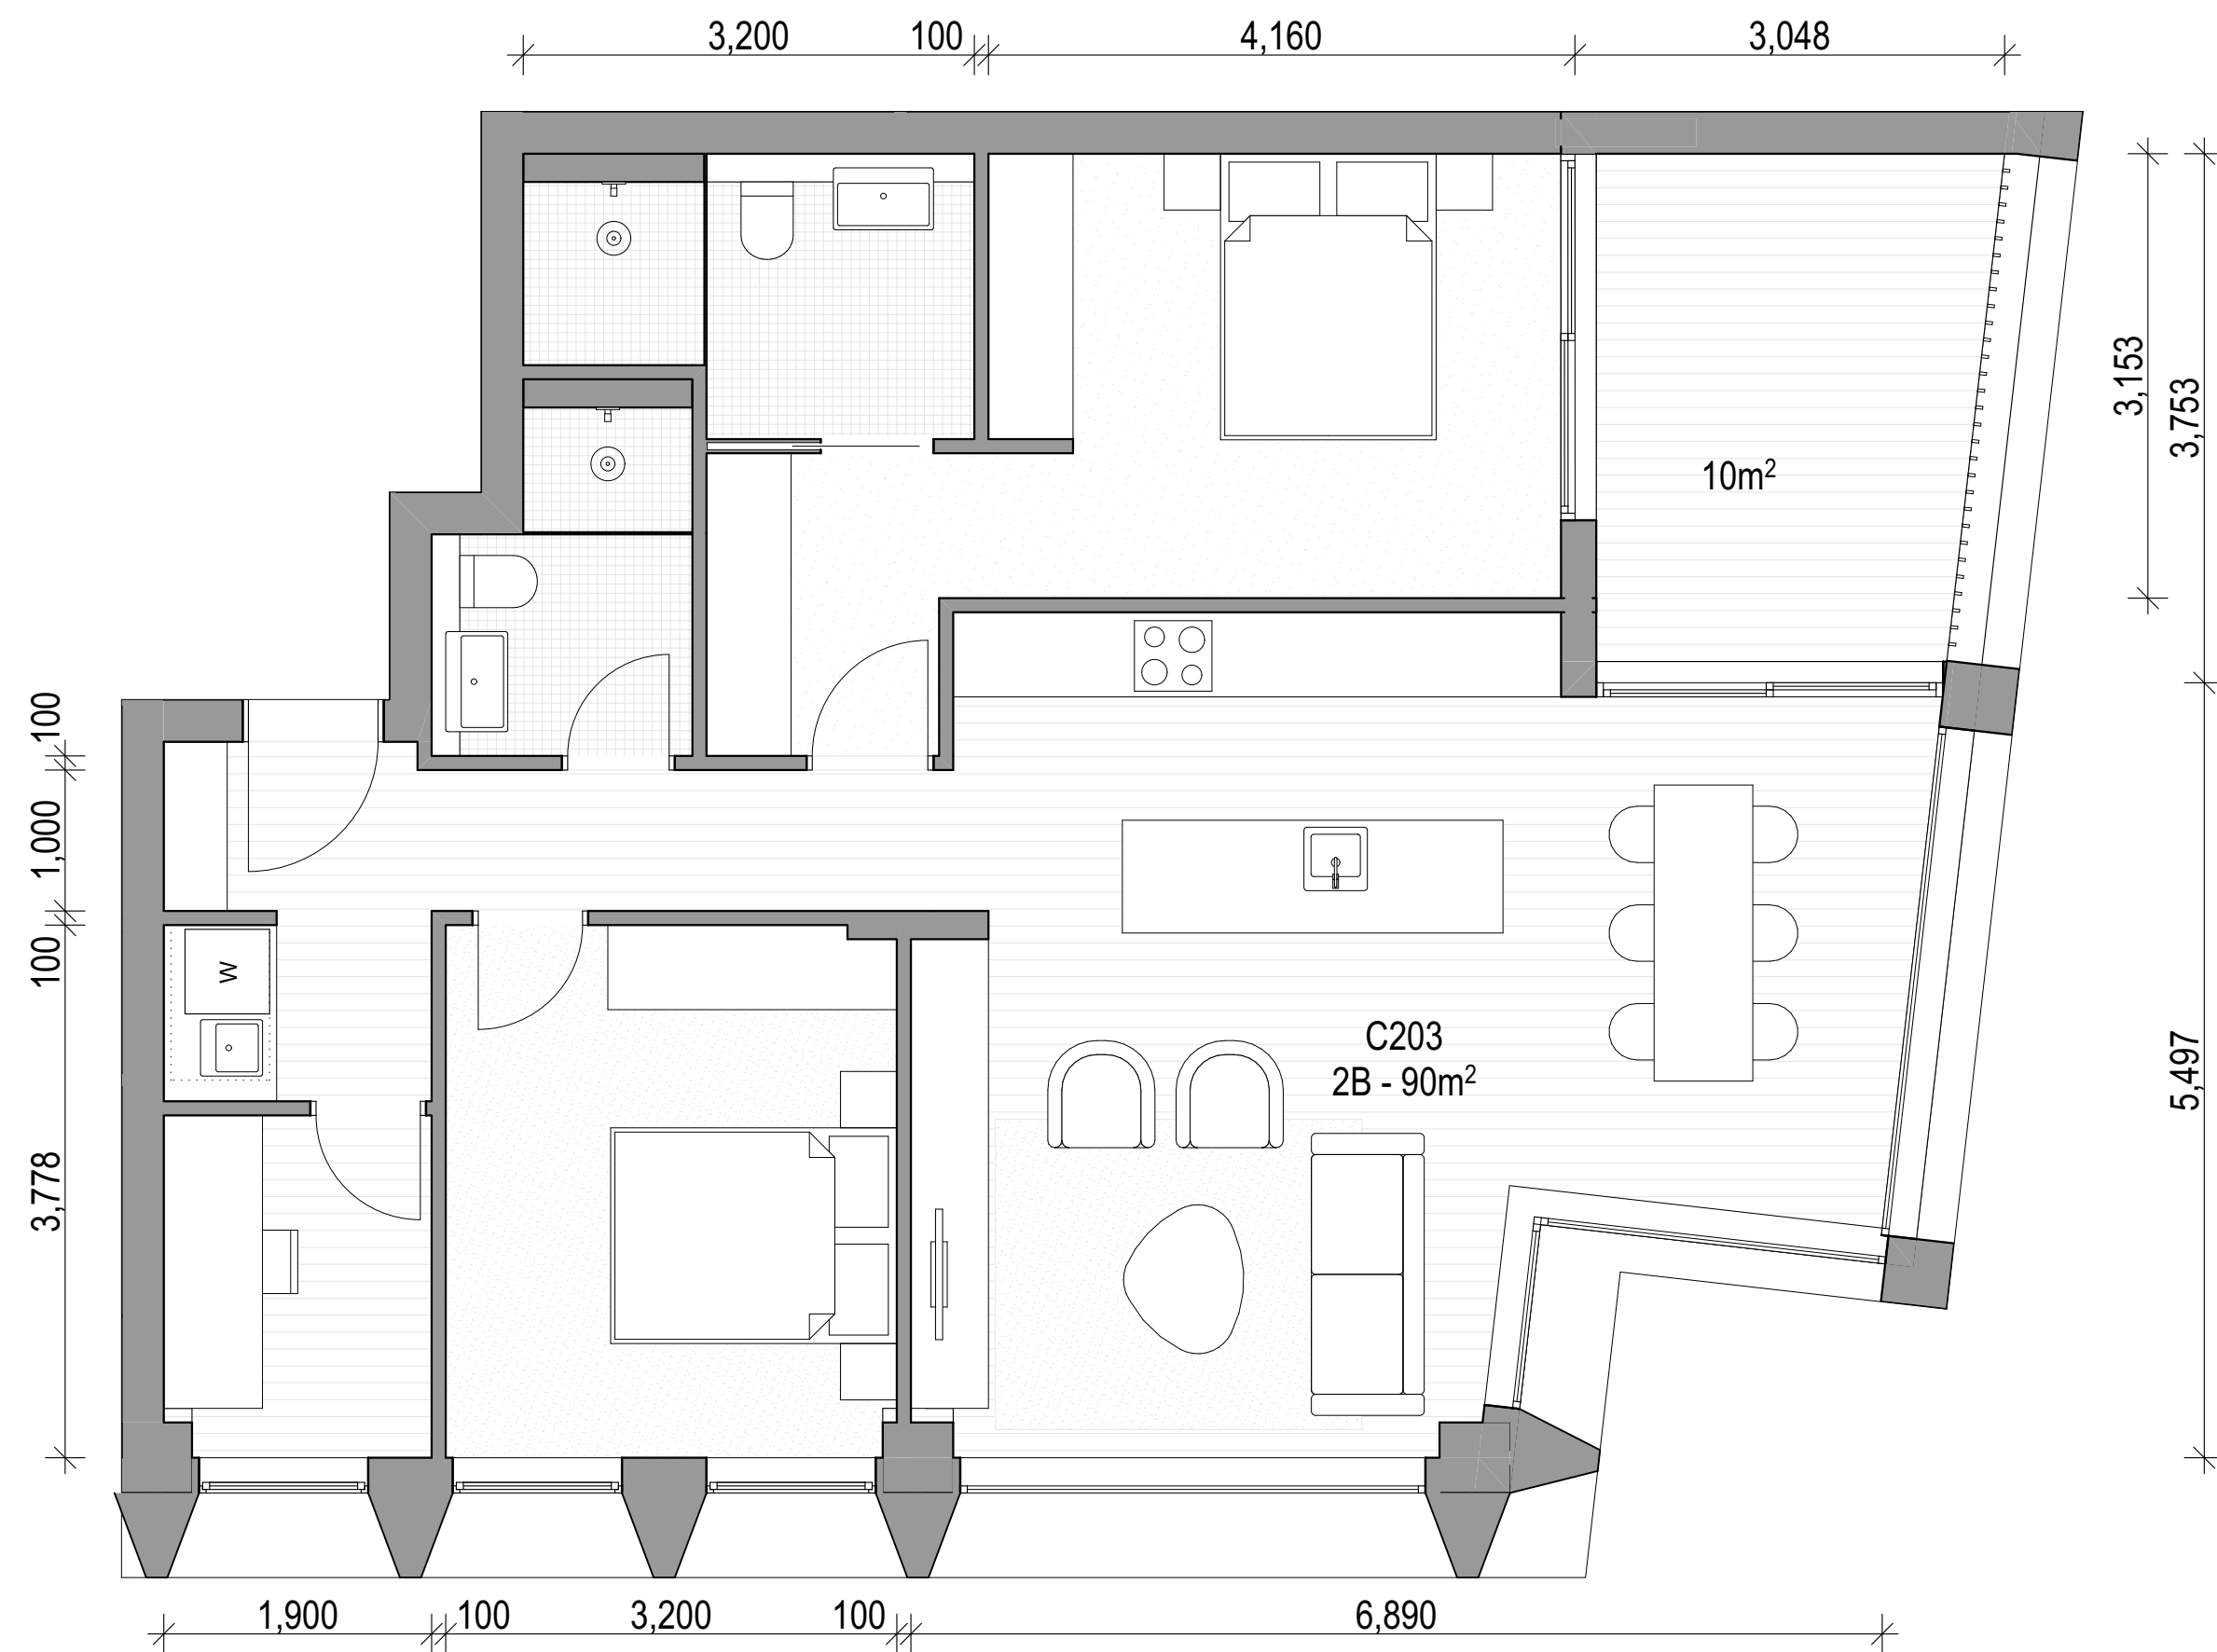

04 C203

ARCHITECT

CHROFI

3/1 THE CORSO MANLY NSW 2095 AUSTRALIA
T +61 2 8096 8500 E info@chrofi.com

CHOI ROPHA FIGHERA P/L ACN 144 714 885 ATF CHOI ROPHA FIGHERA UNIT TRUST T/A
THIS DRAWING SHOULD BE READ IN CONJUNCTION WITH ALL RELEVANT CONTRACTS,
SPECIFICATION, REPORT AND DRAWINGS. DO NOT SCALE. DRAWINGS DIMENSIONS
GOVERN. VERIFY ALL DIMENSIONS ON SITE BEFORE CONSTRUCTION. COPYRIGHT OF THIS
DRAWING IS VESTED IN CHROFI.

CLIENT

ROCHE
GROUP

REV

01

DATE

17/05/2023

ISSUE

DETAILED DEVELOPMENT APPLICATION

REV

DATE

ISSUE

PROJECT

469-483 BALMAIN ROAD LILYFIELD
469-483 BALMAIN ROAD

PROJECT NUMBER

21049

PLOT DATE

23/05/2023

DRAWN

TG

CHECKED

JZ

SHEET SCALE

1:50

SHEET SIZE

A3

A1

NORTH



DRAWING TITLE


APARTMENTS - BUILDING C -
LEVEL 2

DRAWING NUMBER


A-DA408

REVISION


01

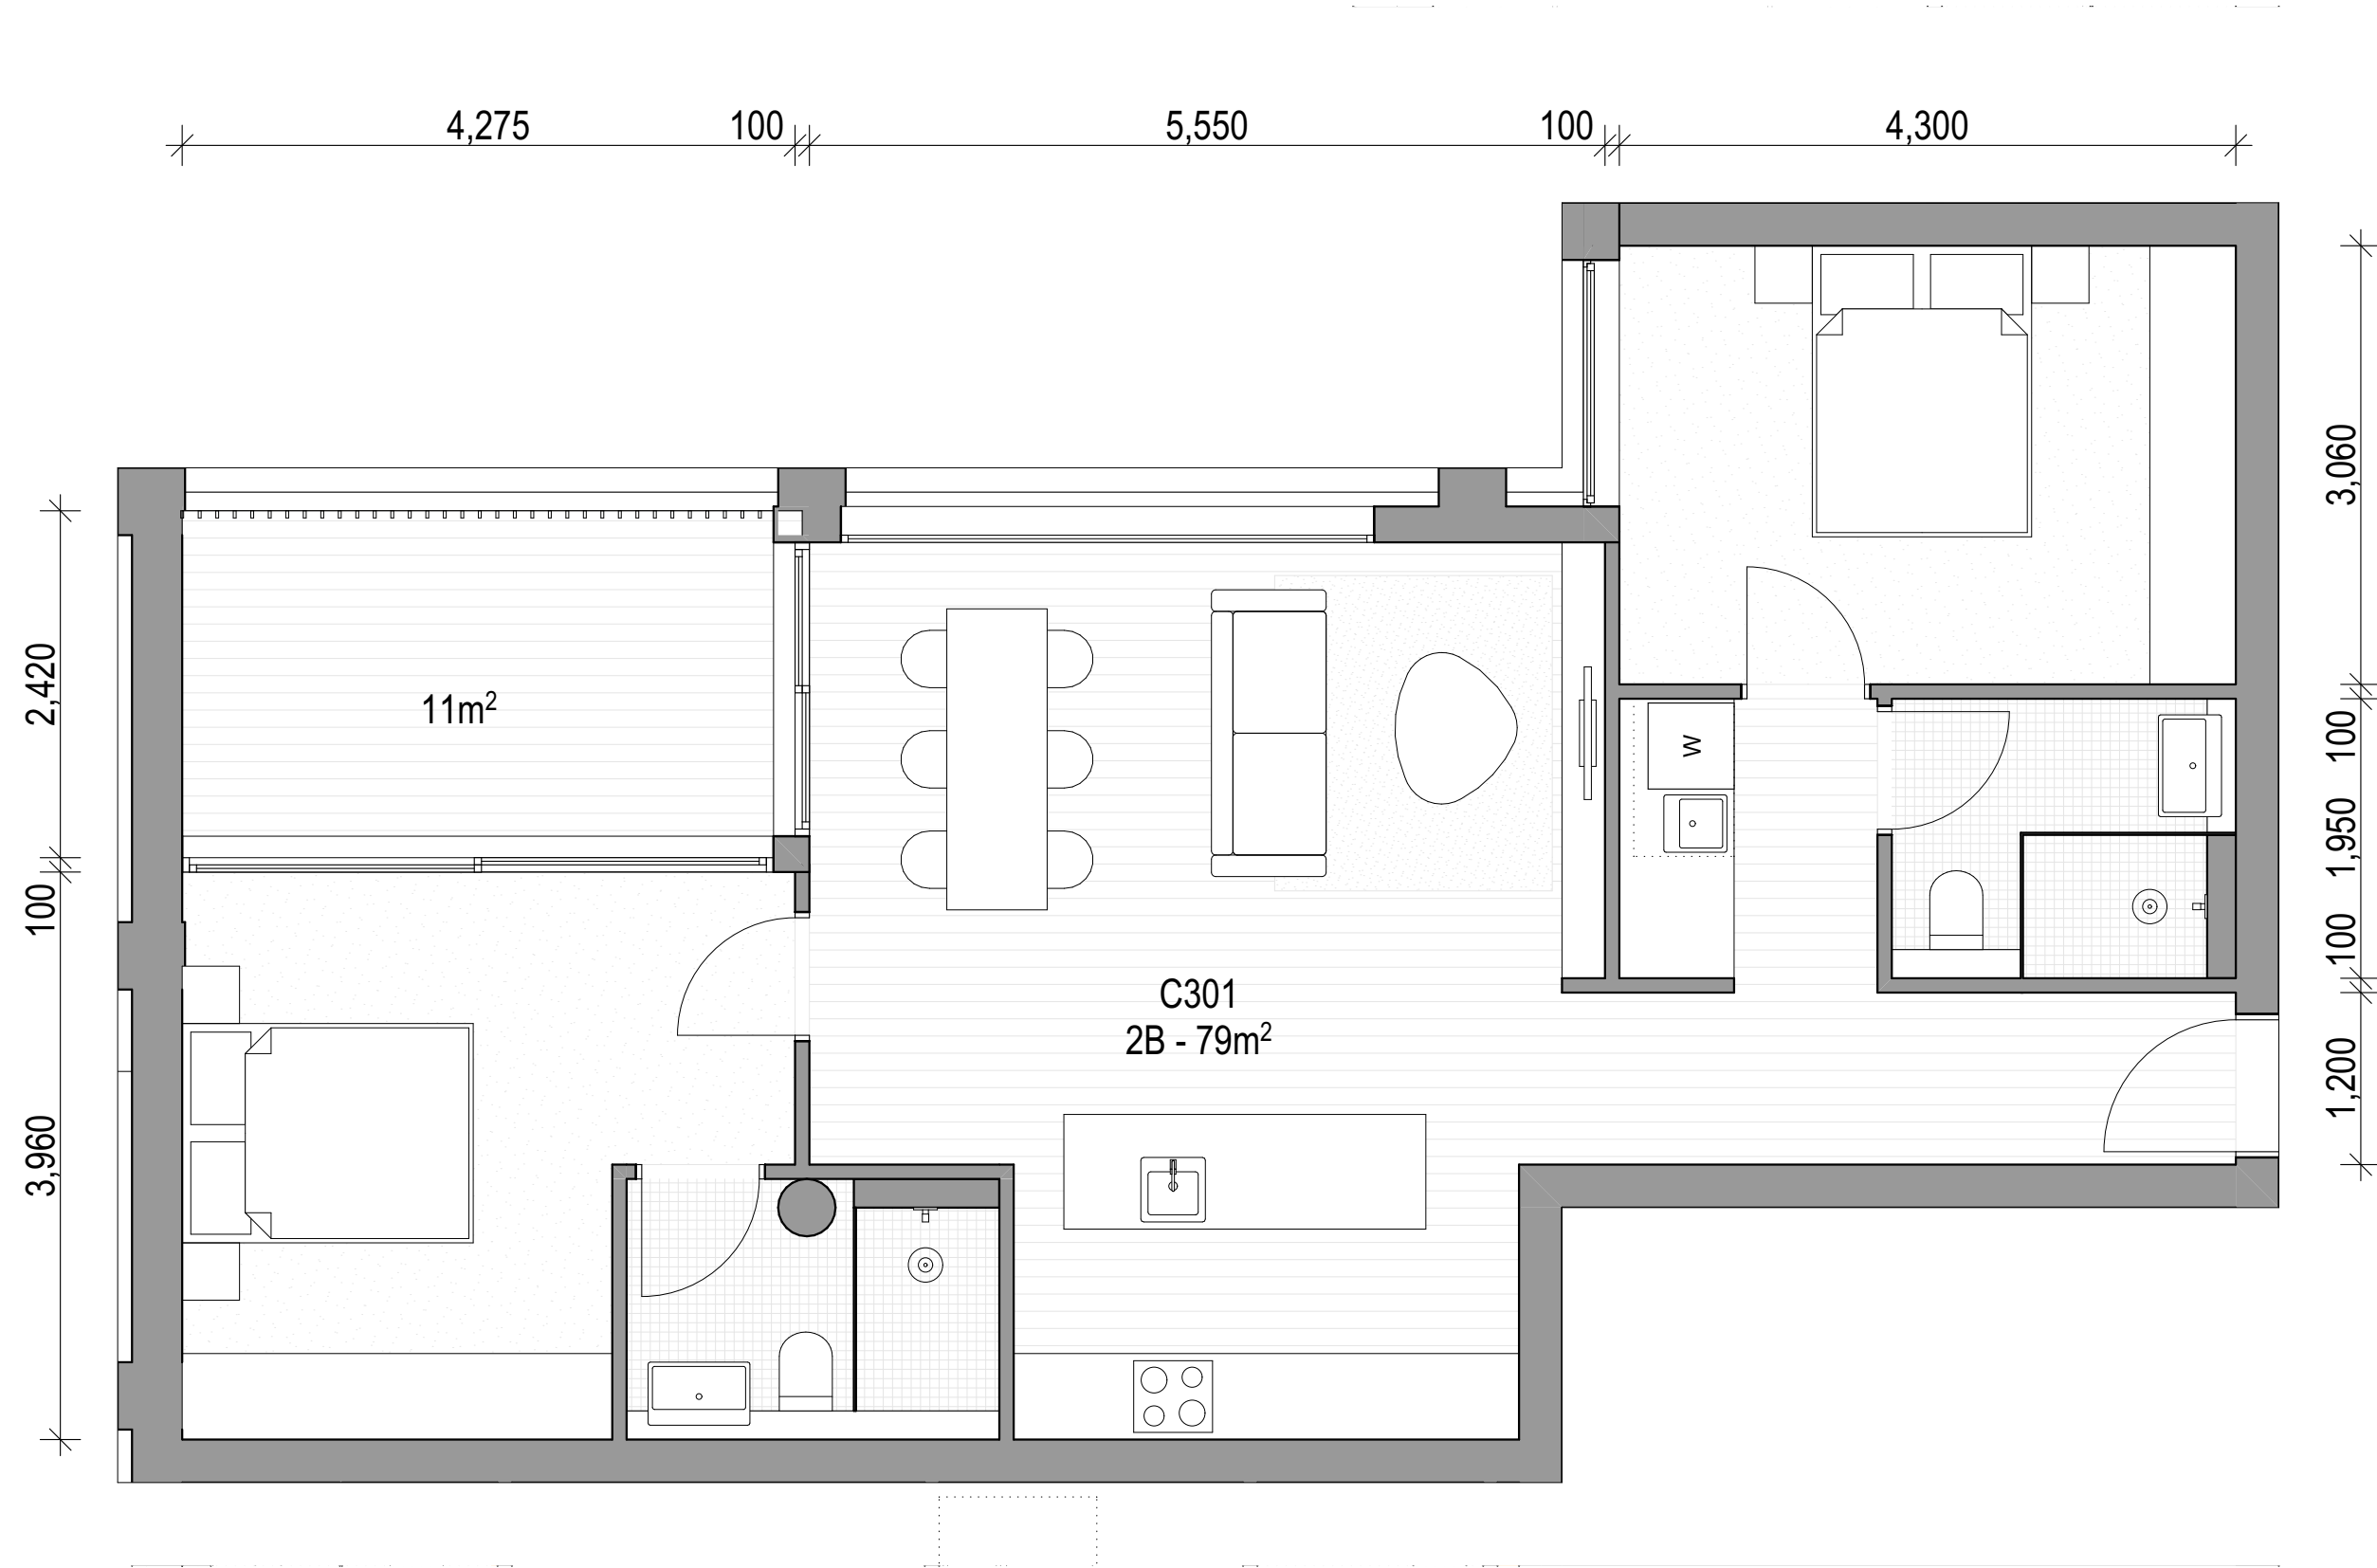


01 C301, C401

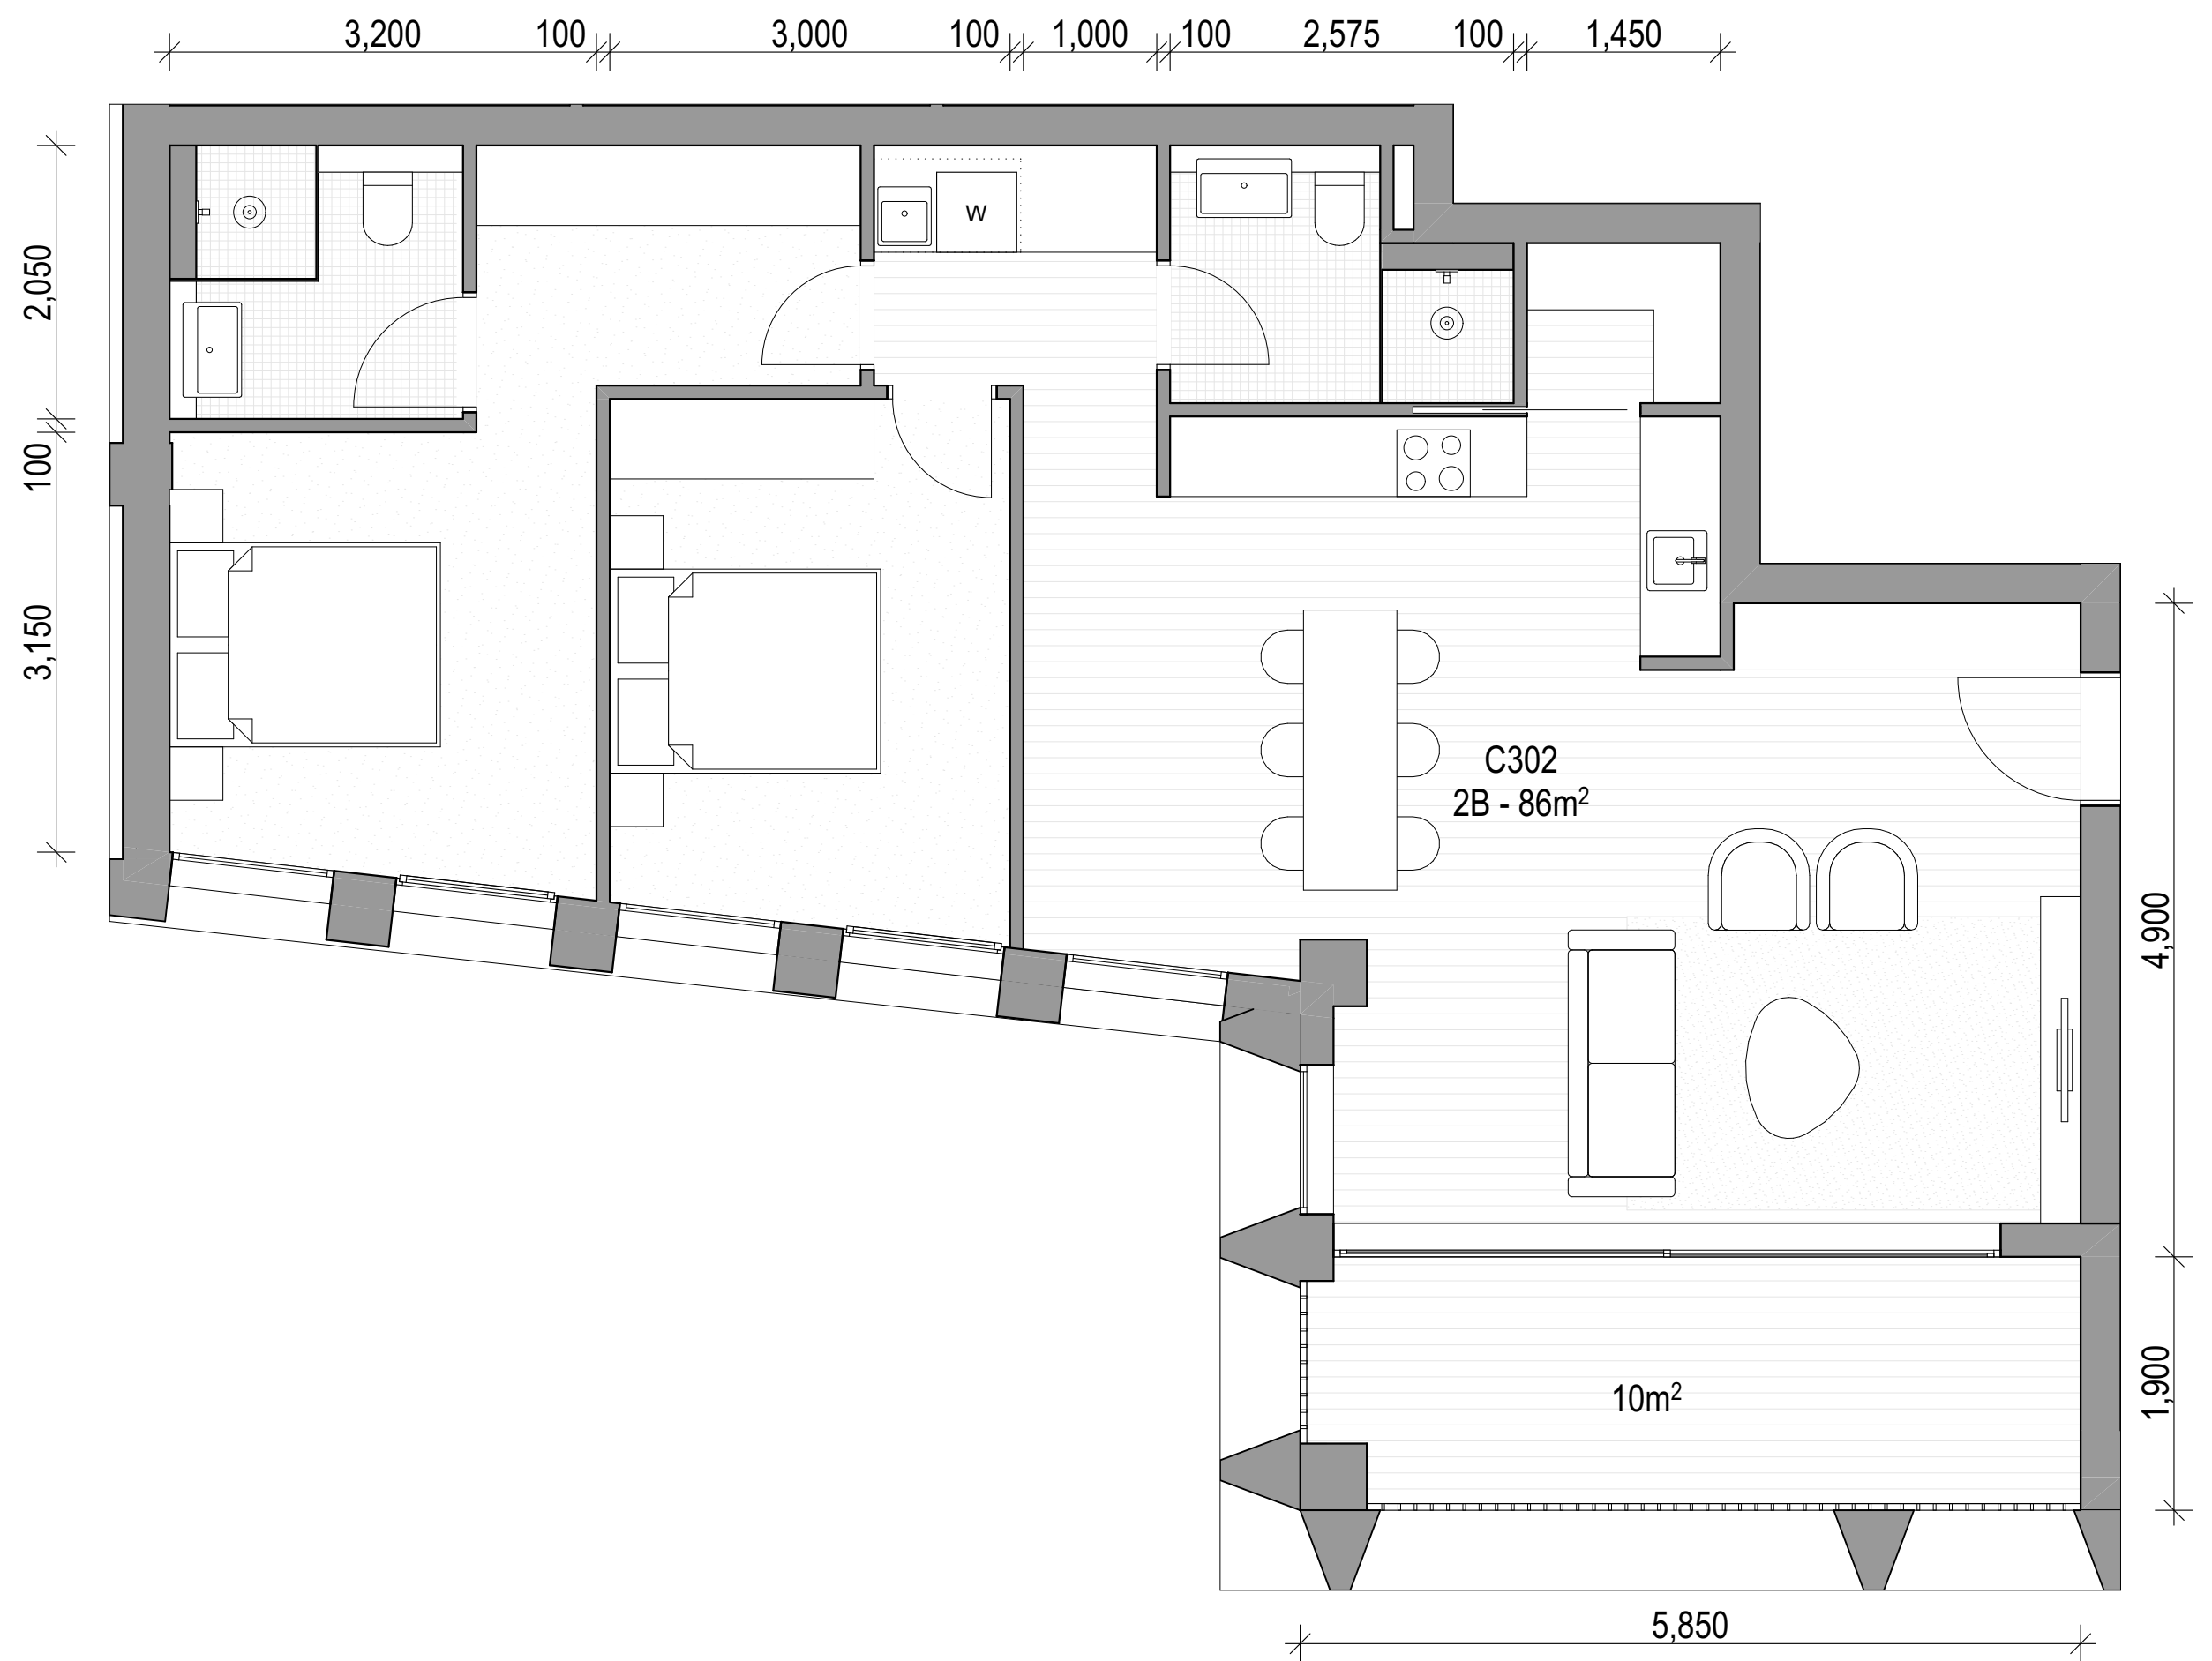

03 C302, C402

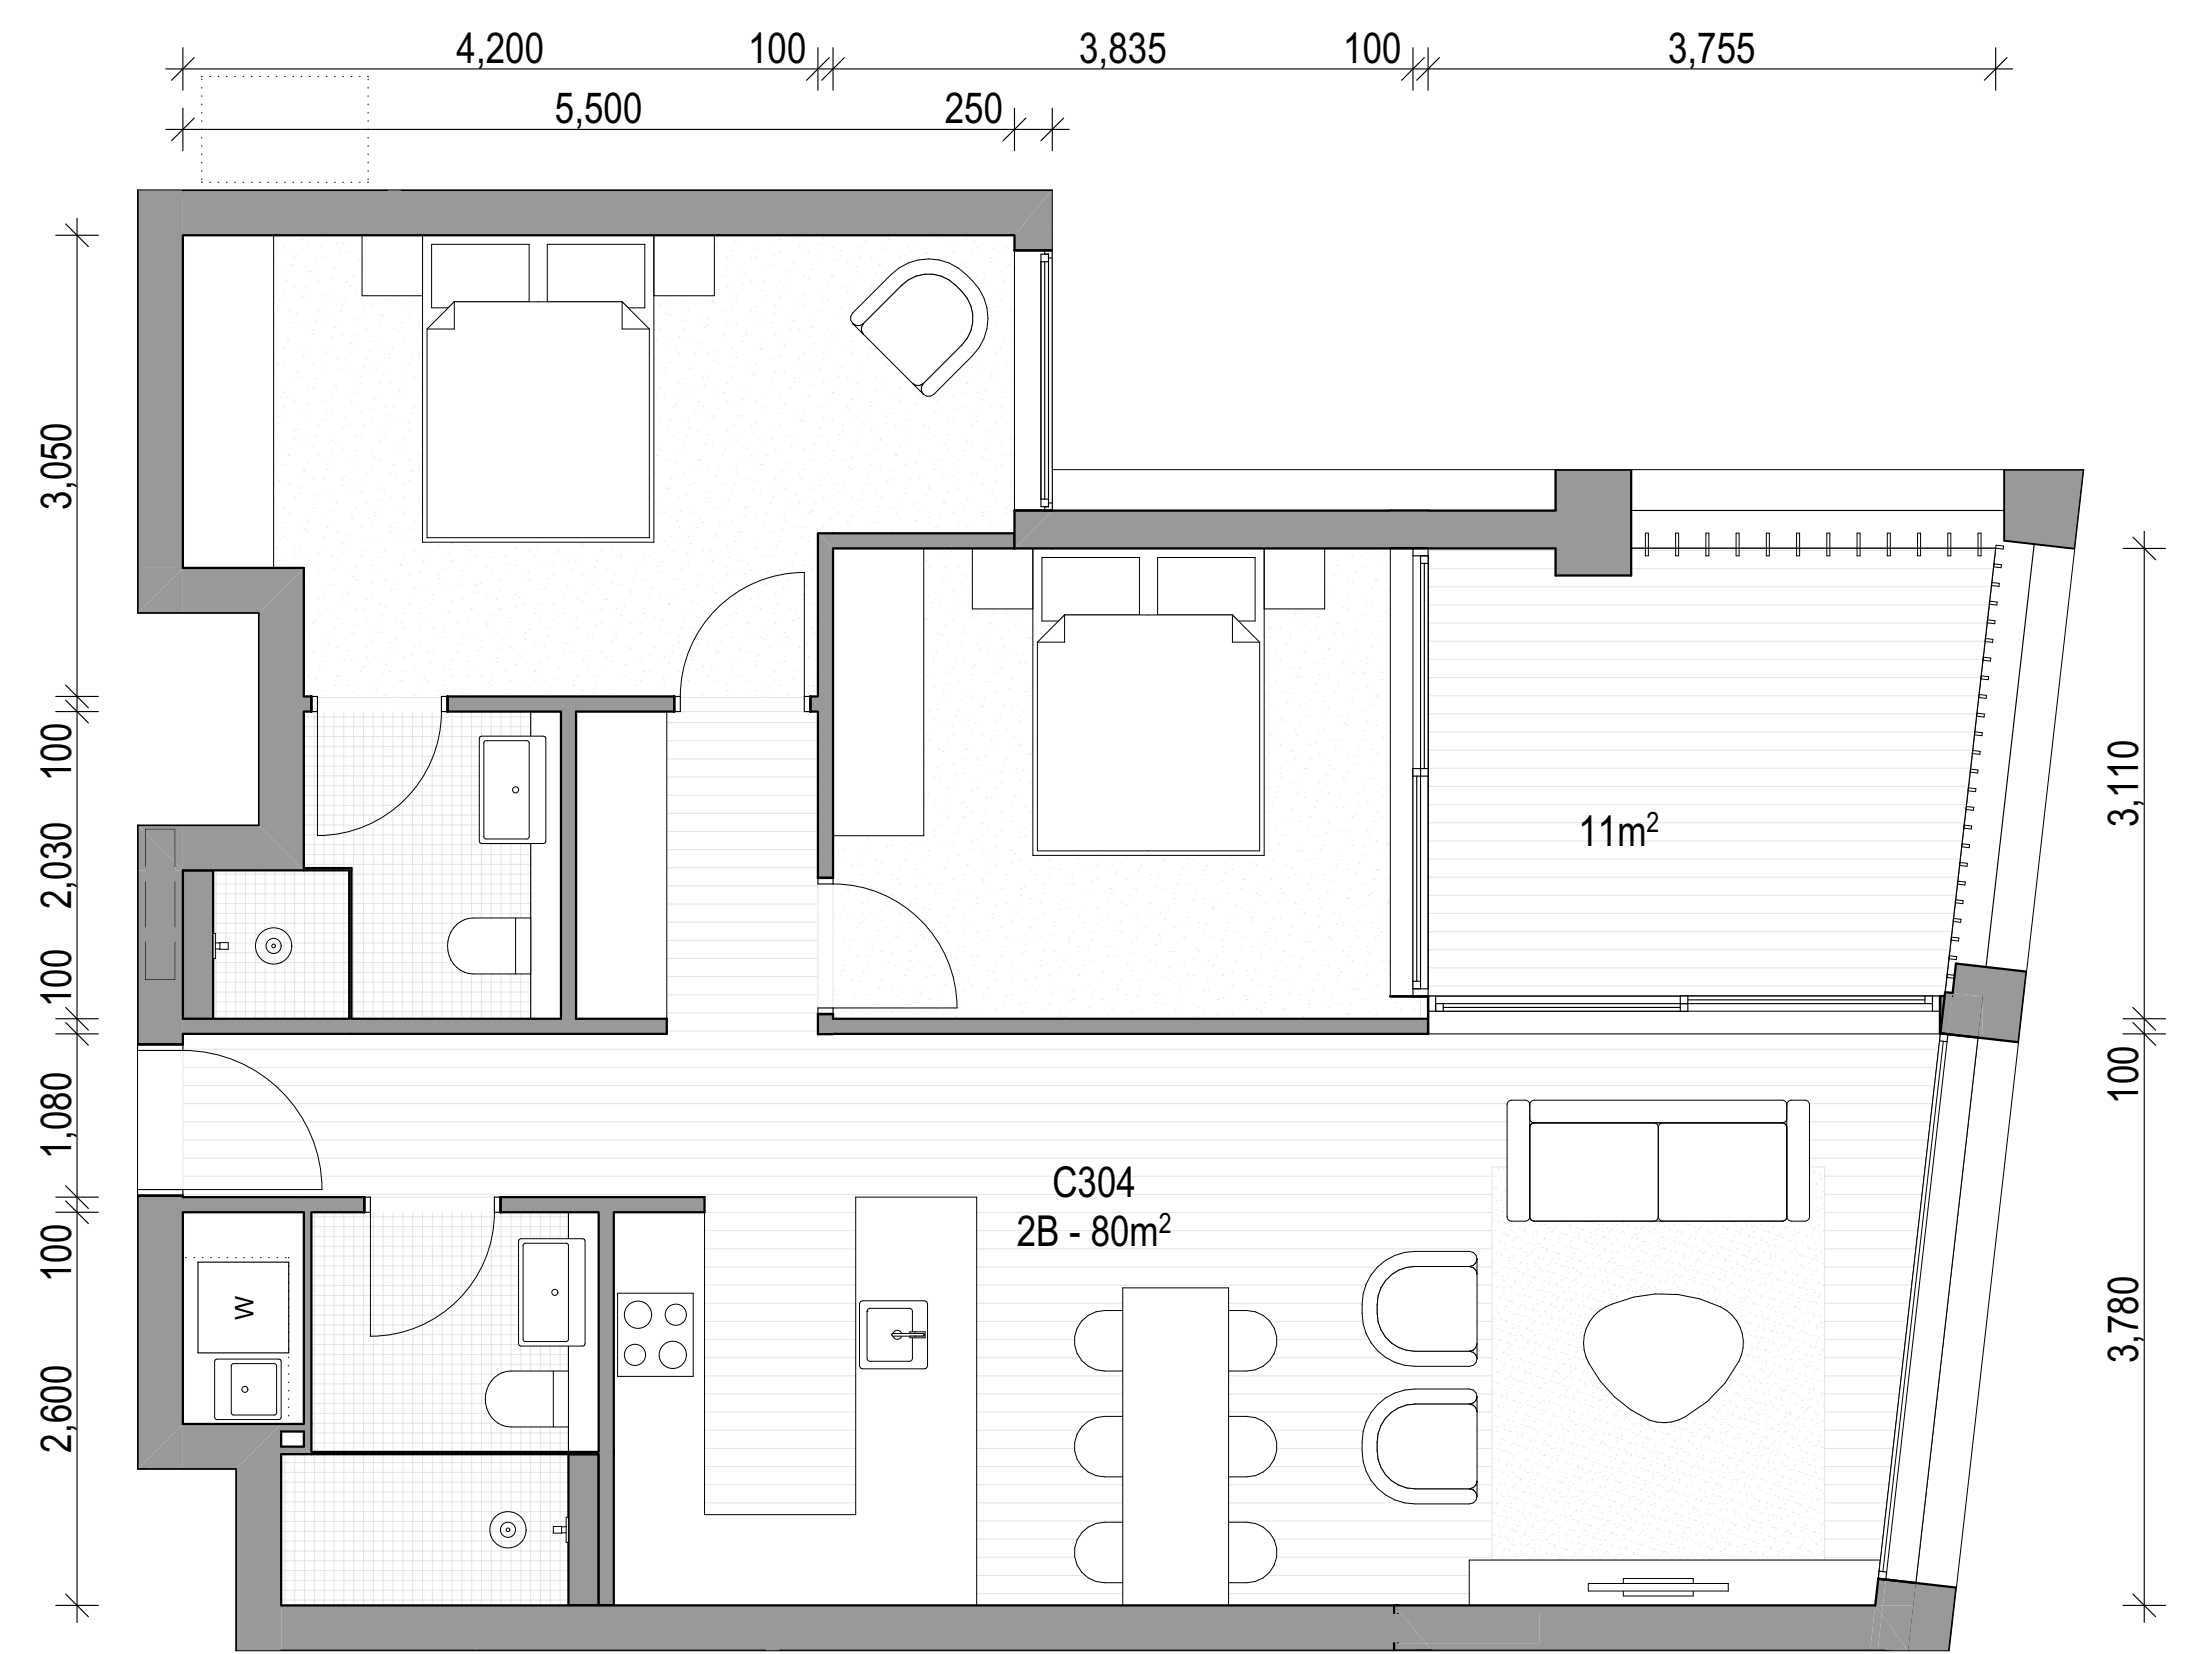

02 C304, C404

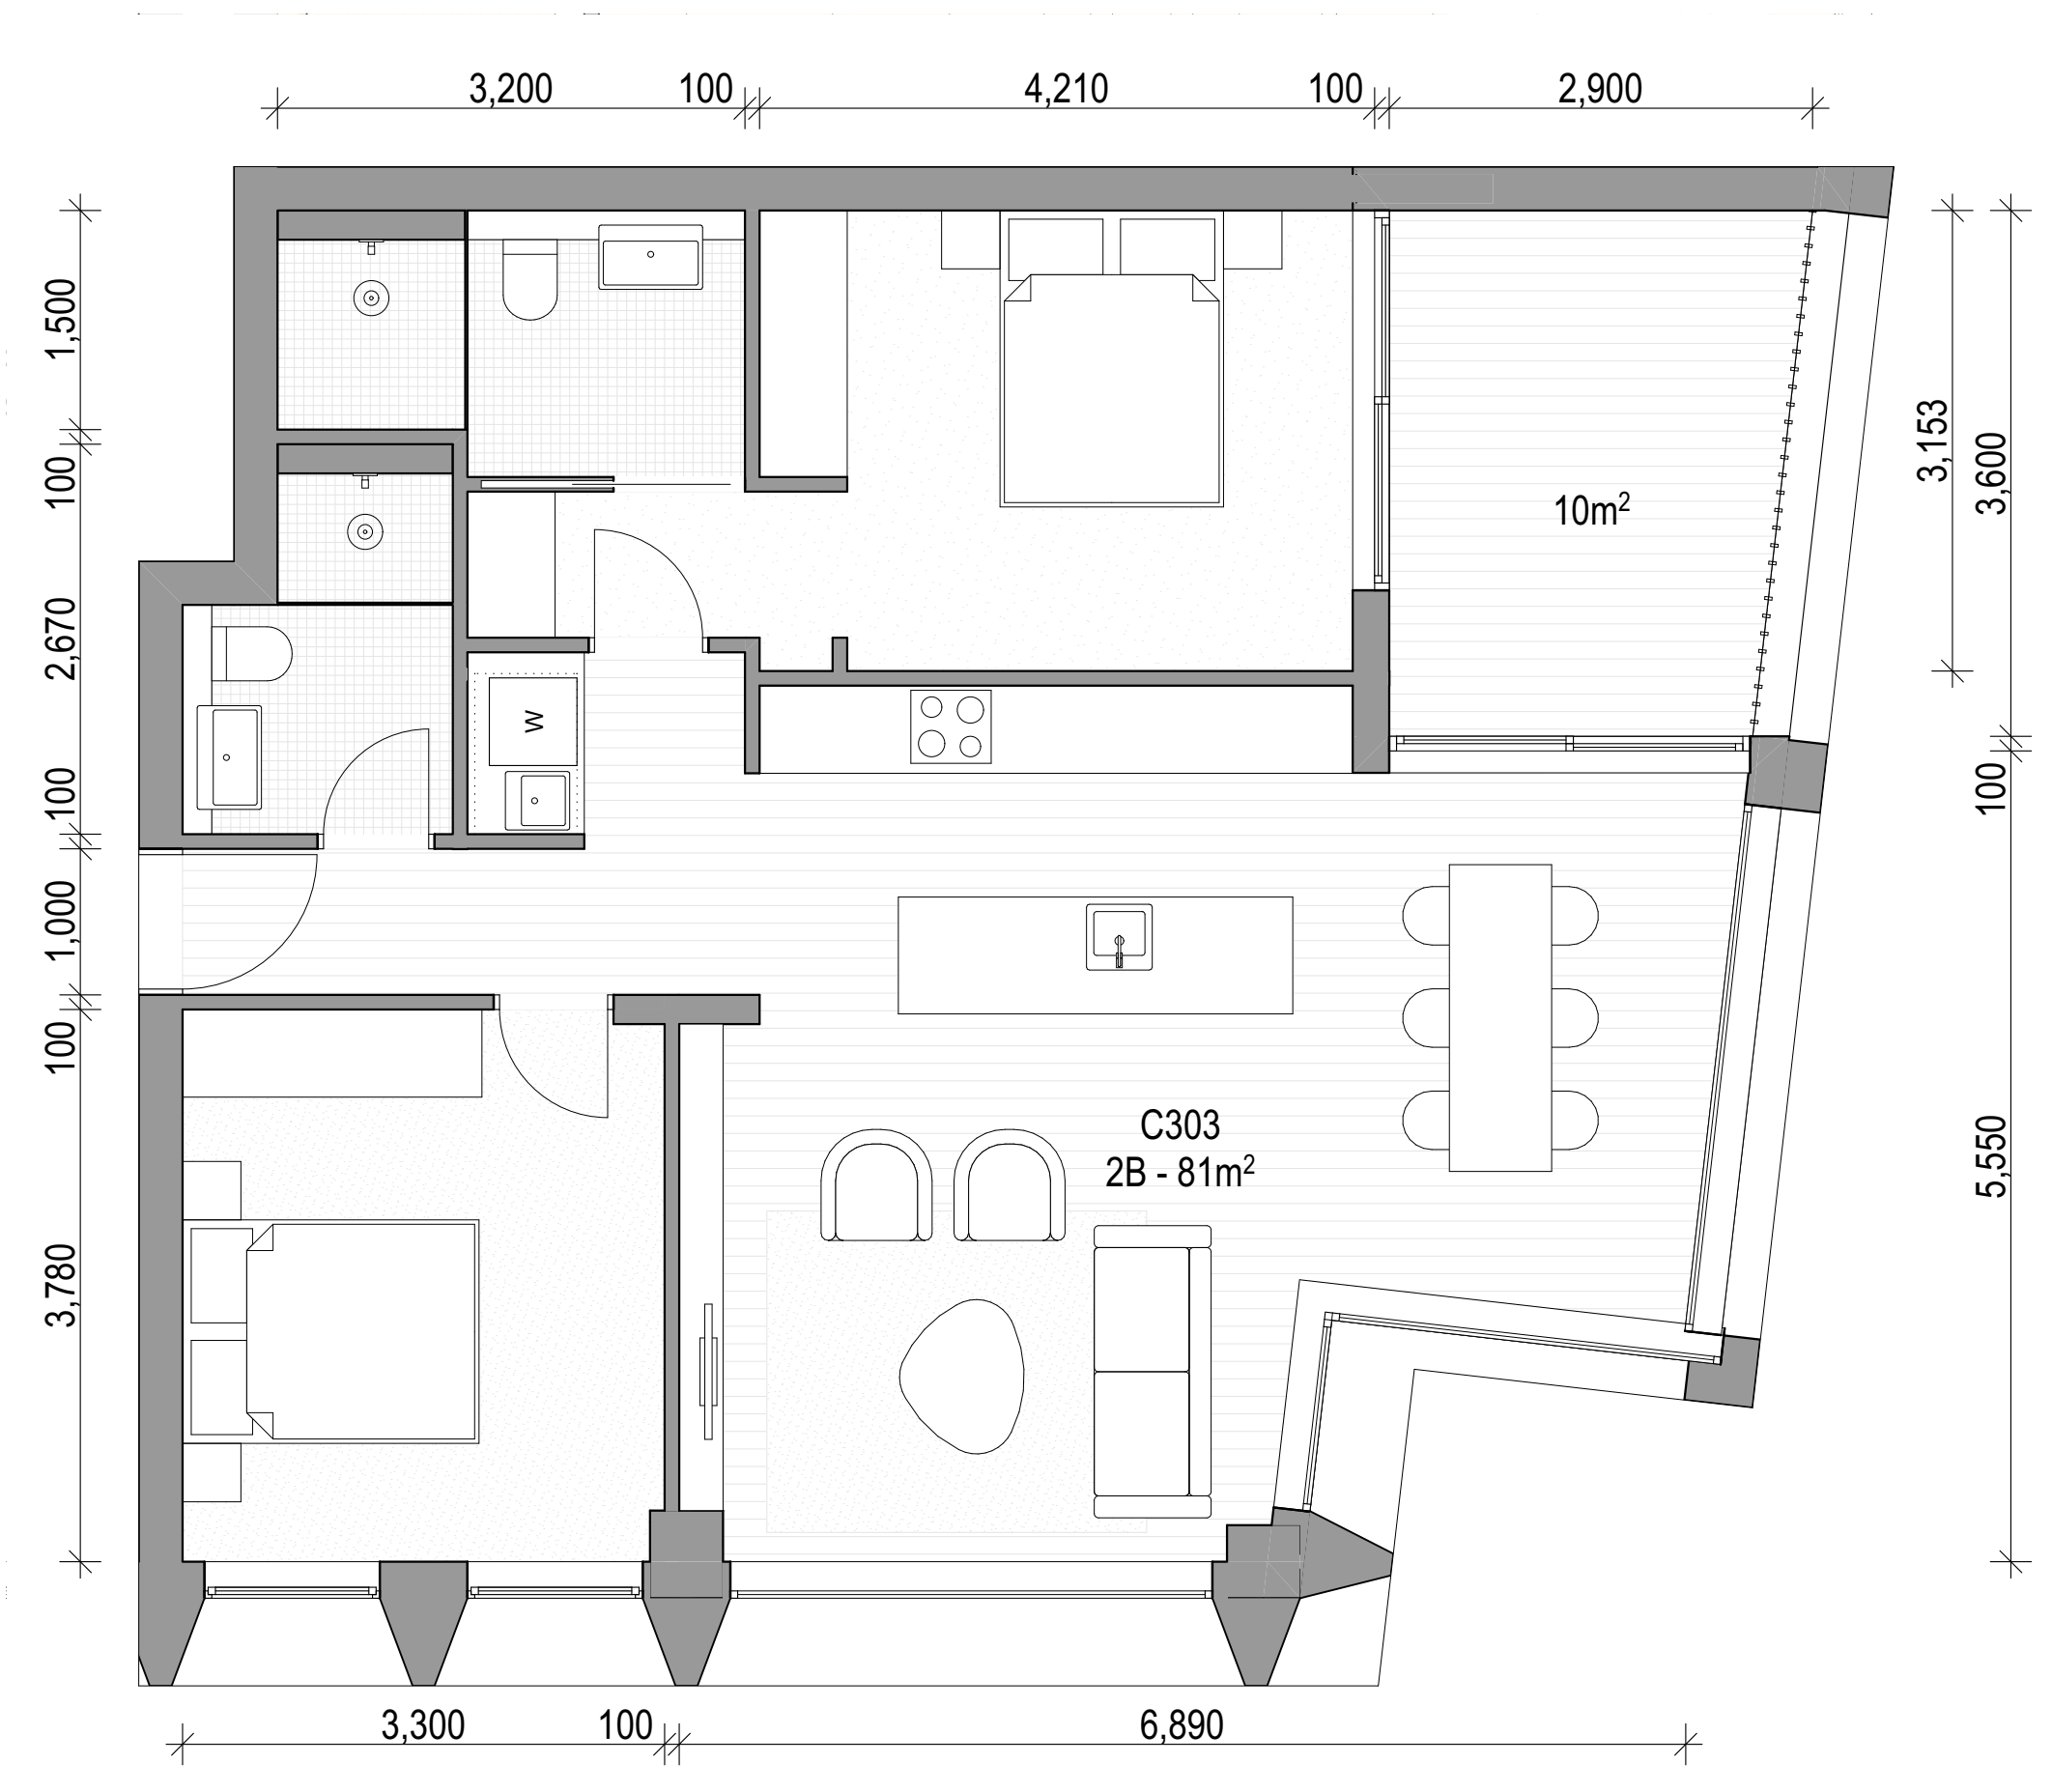

04 C303, C403

ARCHITECT

CHROFI

3/1 THE CORSO MANLY NSW 2095 AUSTRALIA
T +61 2 8096 8500 E info@chrofi.com

CHOI ROPHA FIGHERA P/L ACN 144 714 885 ATF CHOI ROPHA FIGHERA UNIT TRUST T/A
THIS DRAWING SHOULD BE READ IN CONJUNCTION WITH ALL RELEVANT CONTRACTS,
SPECIFICATION, REPORT AND DRAWINGS. DO NOT SCALE. DRAWINGS DIMENSIONS
GOVERN. VERIFY ALL DIMENSIONS ON SITE BEFORE CONSTRUCTION. COPYRIGHT OF THIS
DRAWING IS VESTED IN CHROFI.

CLIENT

ROCHE
GROUP

REV

01

DATE

17/05/2023

ISSUE

DETAILED DEVELOPMENT APPLICATION

REV

DATE

ISSUE

PROJECT

469-483 BALMAIN ROAD LILYFIELD
469-483 BALMAIN ROAD

PROJECT NUMBER

21049

PLOT DATE

23/05/2023

DRAWN

TG

CHECKED

JZ

SHEET SCALE

1:50

SHEET SIZE

A3
A1

NORTH



DRAWING TITLE

APARTMENTS - BUILDING C -
LEVEL 3+4

DRAWING NUMBER

A-DA409


REVISION

01



01 C306, C406

02 C305, C405

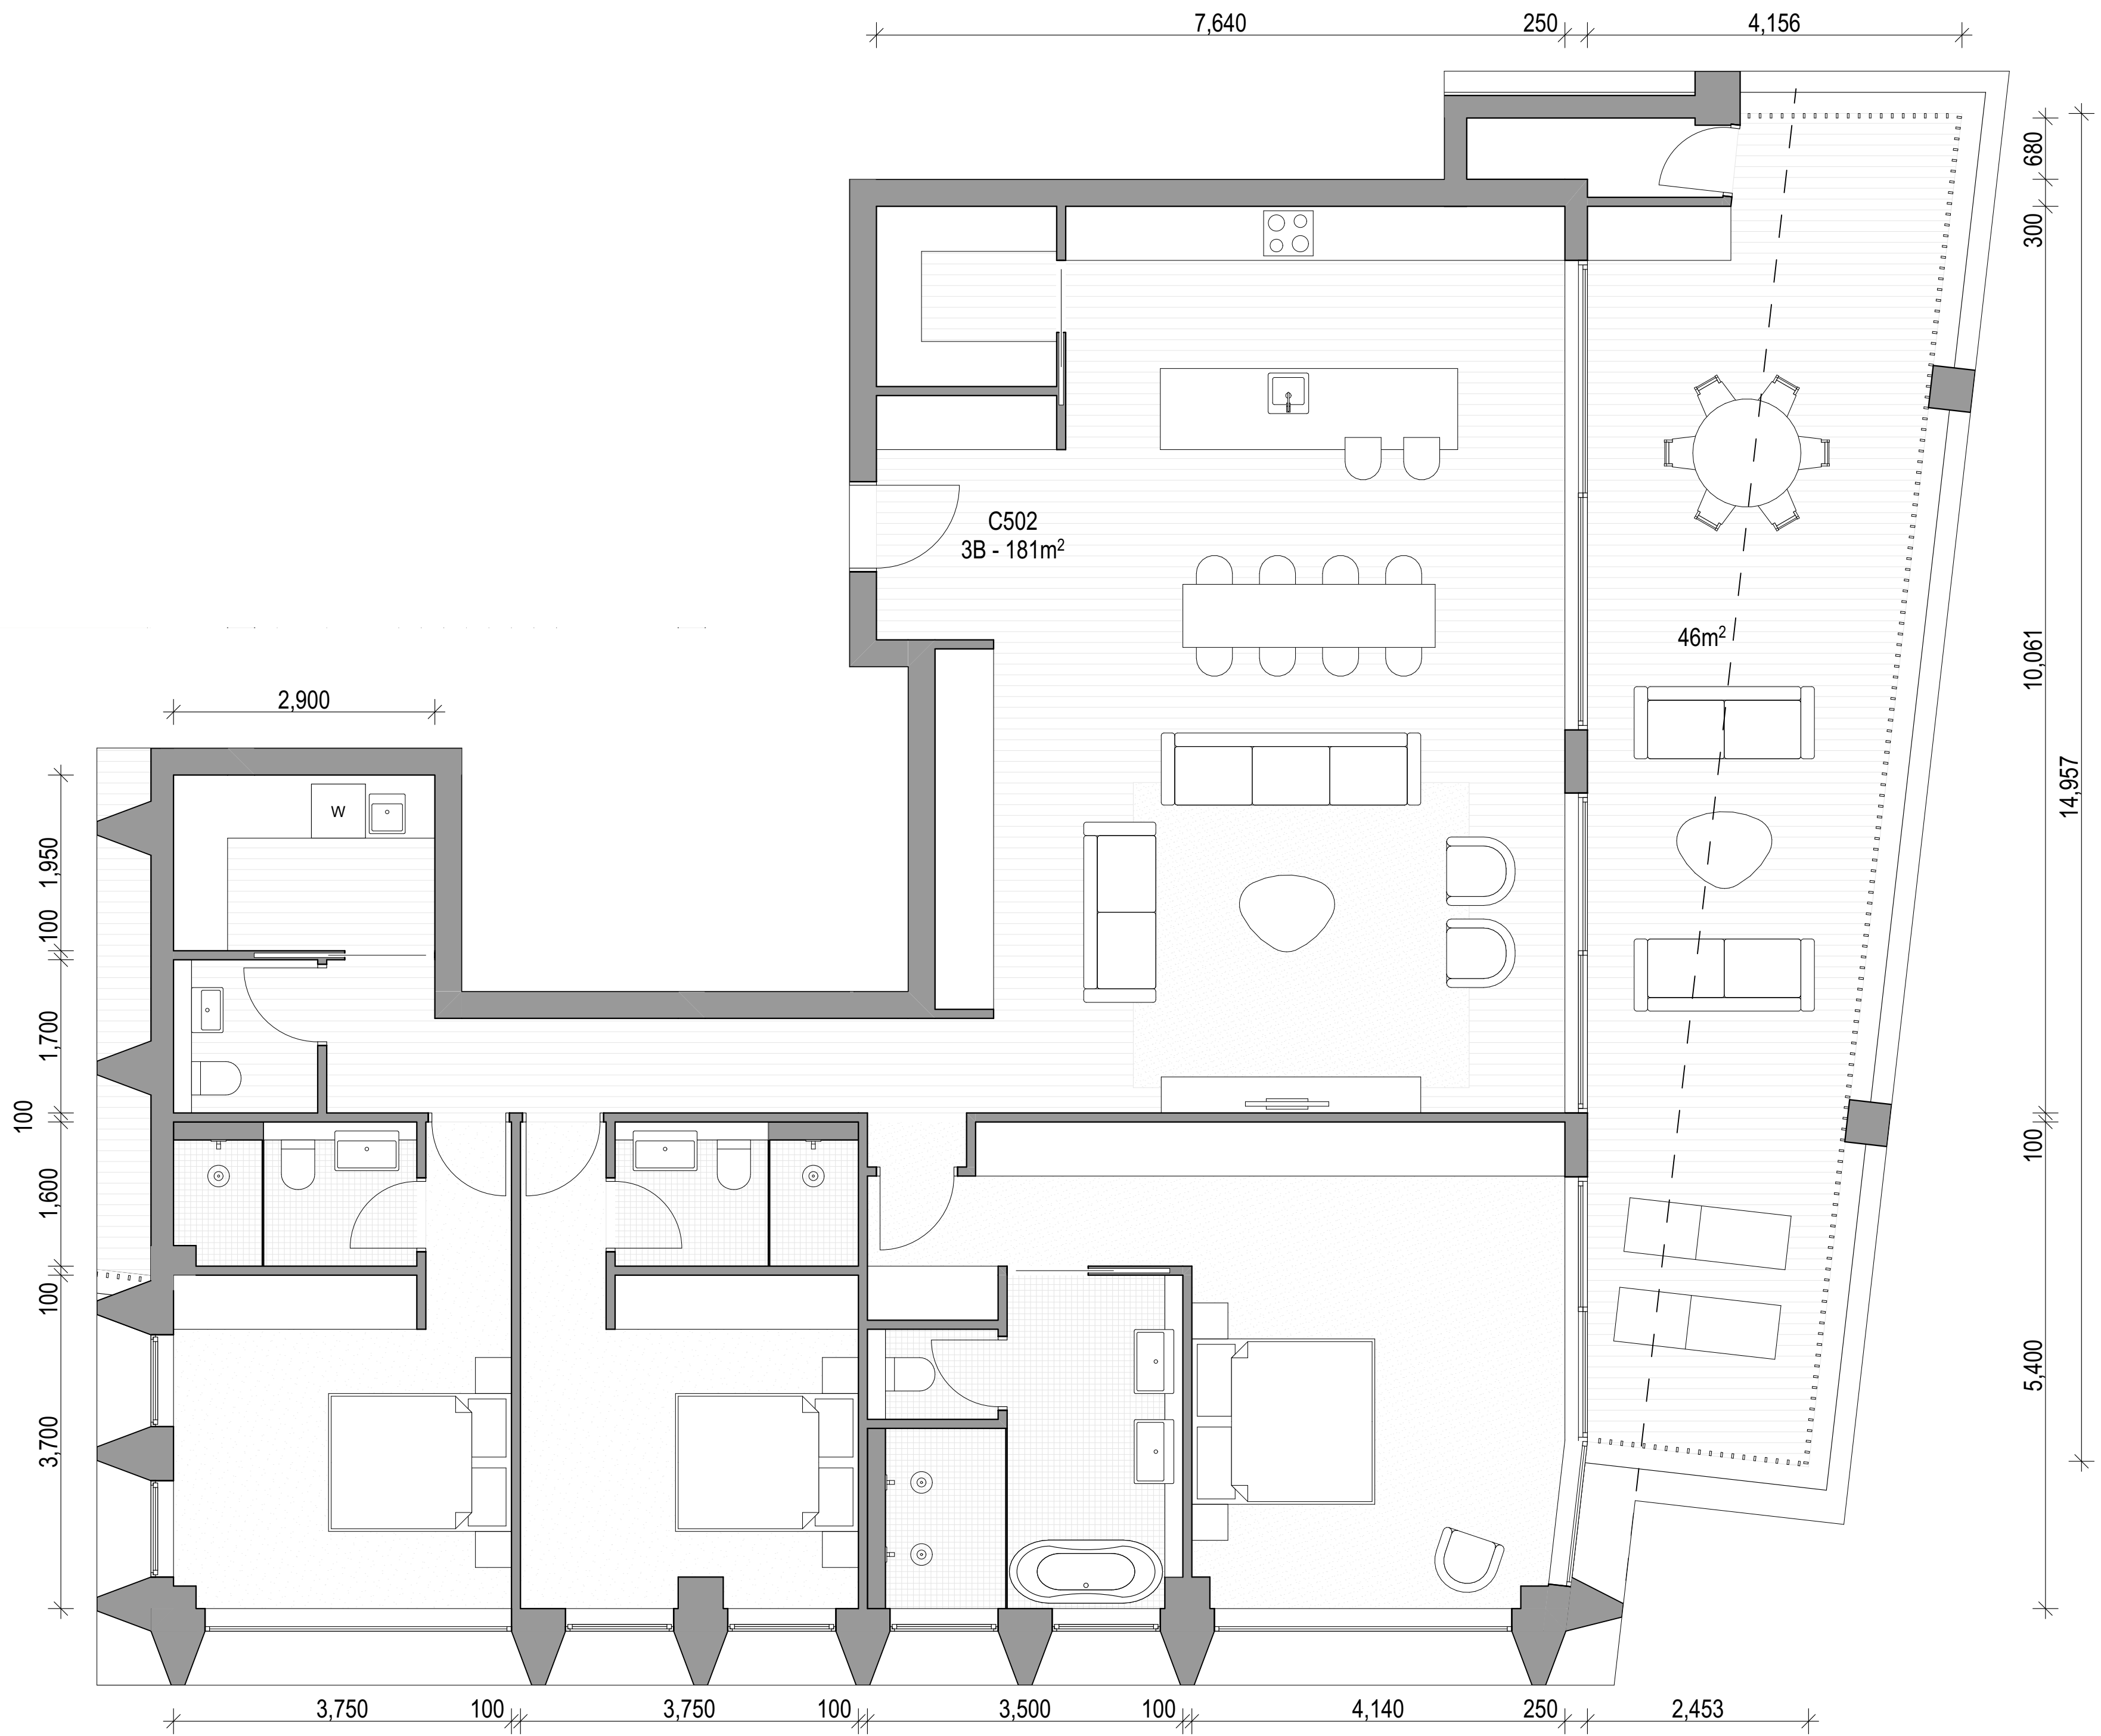

01 C502

ARCHITECT

CHROFI

3/1 THE CORSO MANLY NSW 2095 AUSTRALIA
T +61 2 8096 8500 E info@chrofi.com

CHOI ROPHA FIGHERA P/L ACN 144 714 885 ATF CHOI ROPHA FIGHERA UNIT TRUST T/A
THIS DRAWING SHOULD BE READ IN CONJUNCTION WITH ALL RELEVANT CONTRACTS,
SPECIFICATION, REPORT AND DRAWINGS. DO NOT SCALE. DRAWINGS DIMENSIONS
GOVERN. VERIFY ALL DIMENSIONS ON SITE BEFORE CONSTRUCTION. COPYRIGHT OF THIS
DRAWING IS VESTED IN CHROFI.

CLIENT

ROCHE
GROUP

REV

01

DATE

17/05/2023

ISSUE

DETAILED DEVELOPMENT APPLICATION

REV

DATE

ISSUE

PROJECT

469-483 BALMAIN ROAD LILYFIELD
469-483 BALMAIN ROAD

PROJECT NUMBER

21049

PLOT DATE

23/05/2023

DRAWN

TG

CHECKED

JZ

SHEET SCALE

1:50

SHEET SIZE

A3
A1

NORTH



DRAWING TITLE


APARTMENTS - BUILDING C -
LEVEL 5

DRAWING NUMBER


A-DA411

REVISION

01

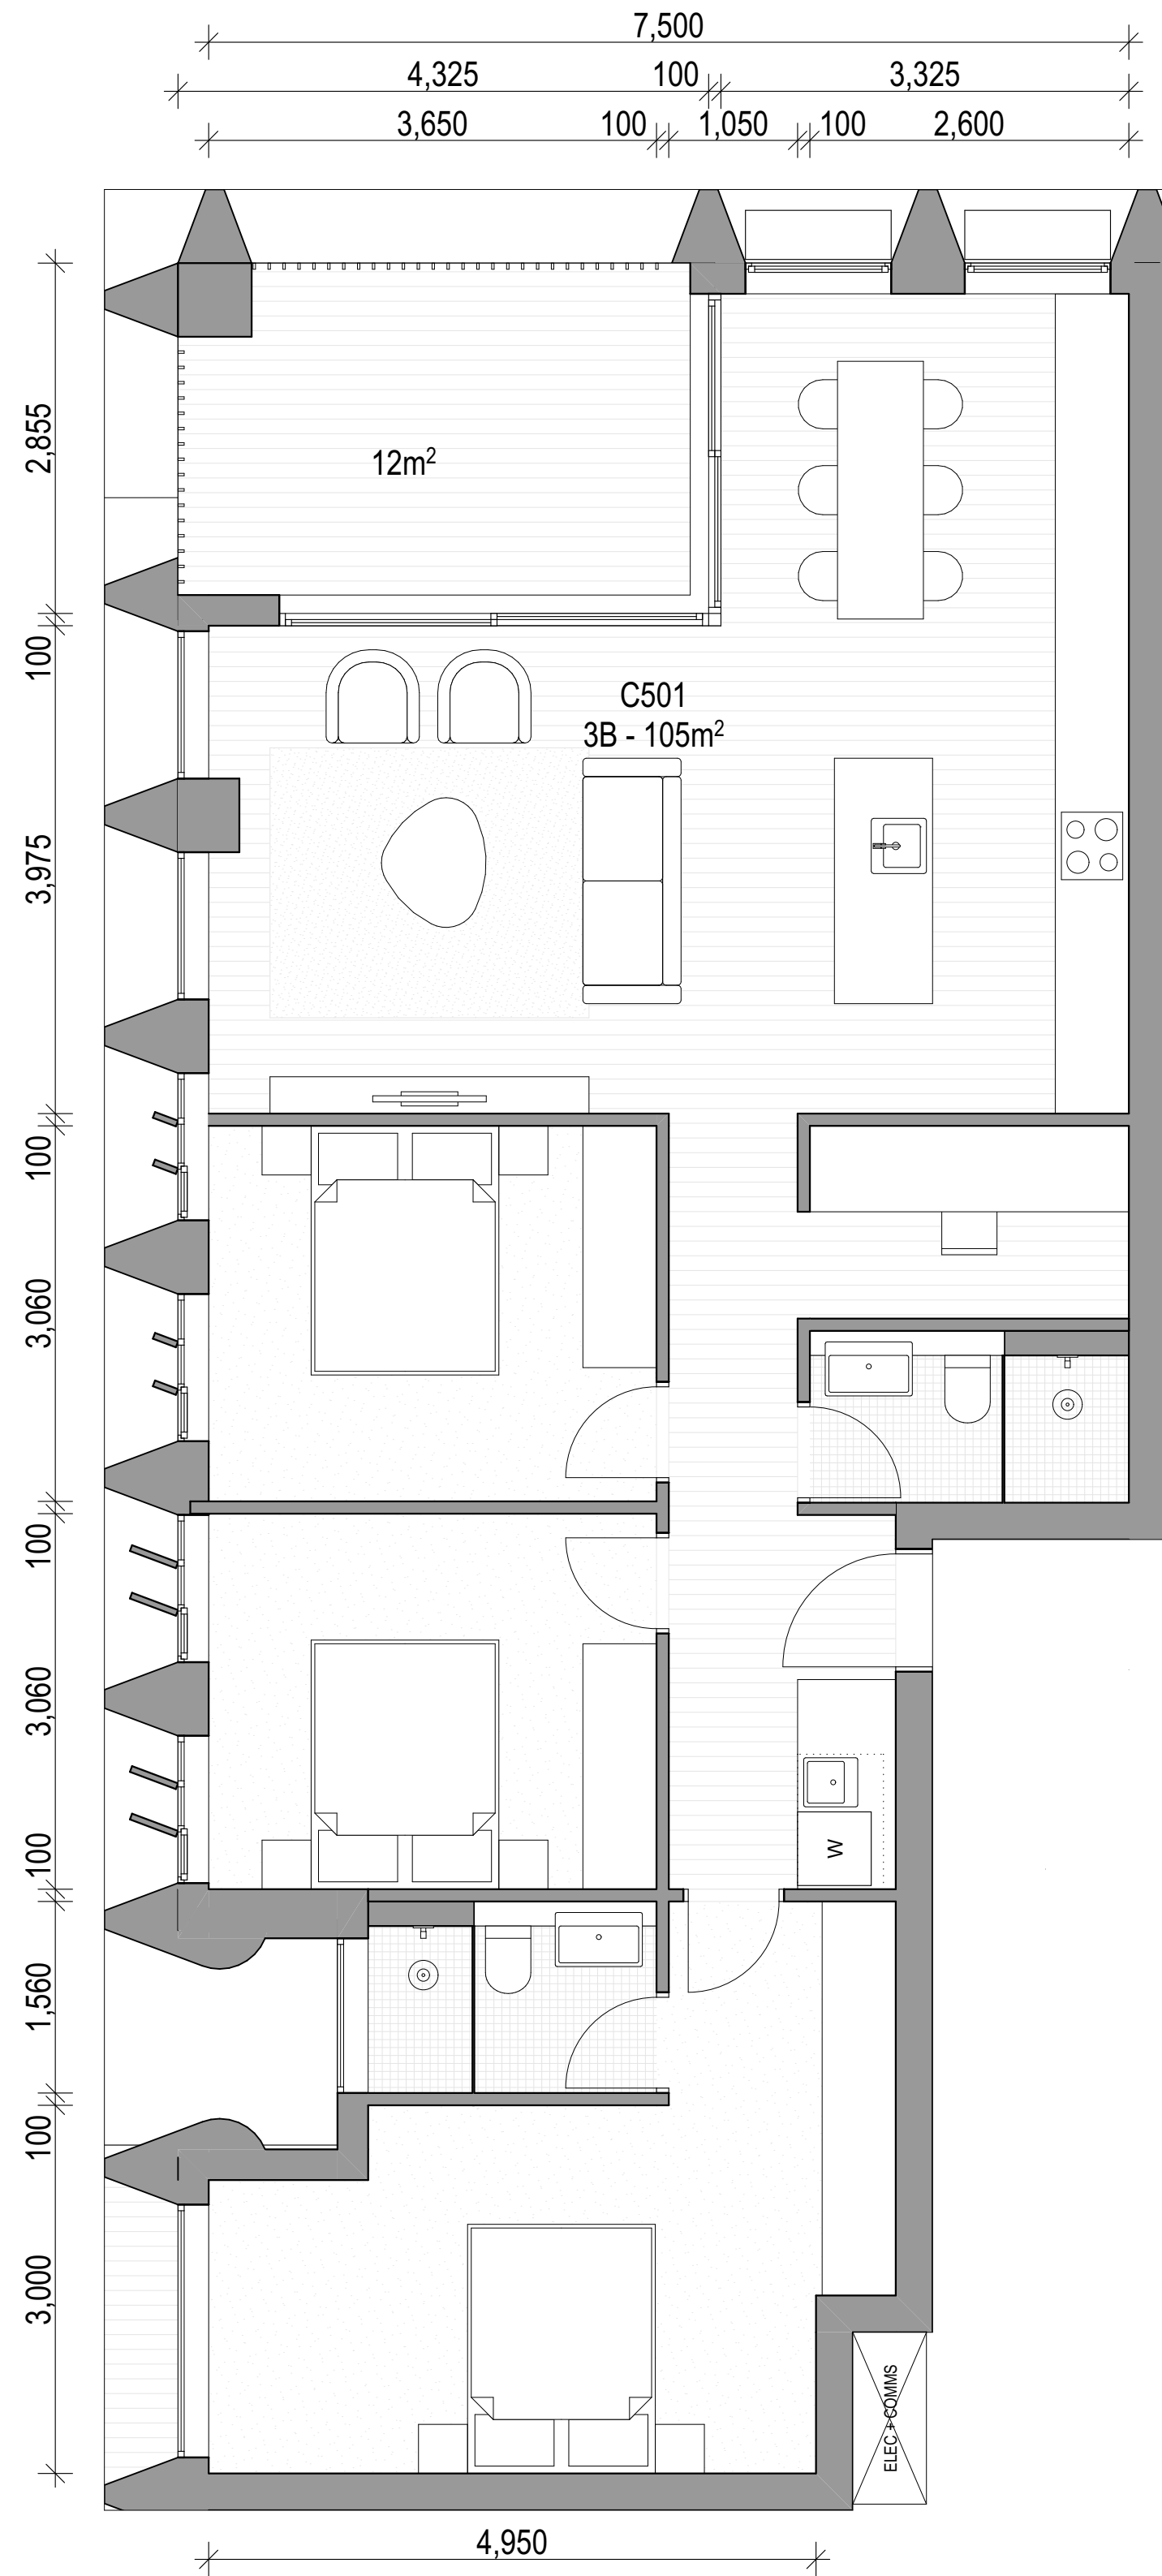

01 C501

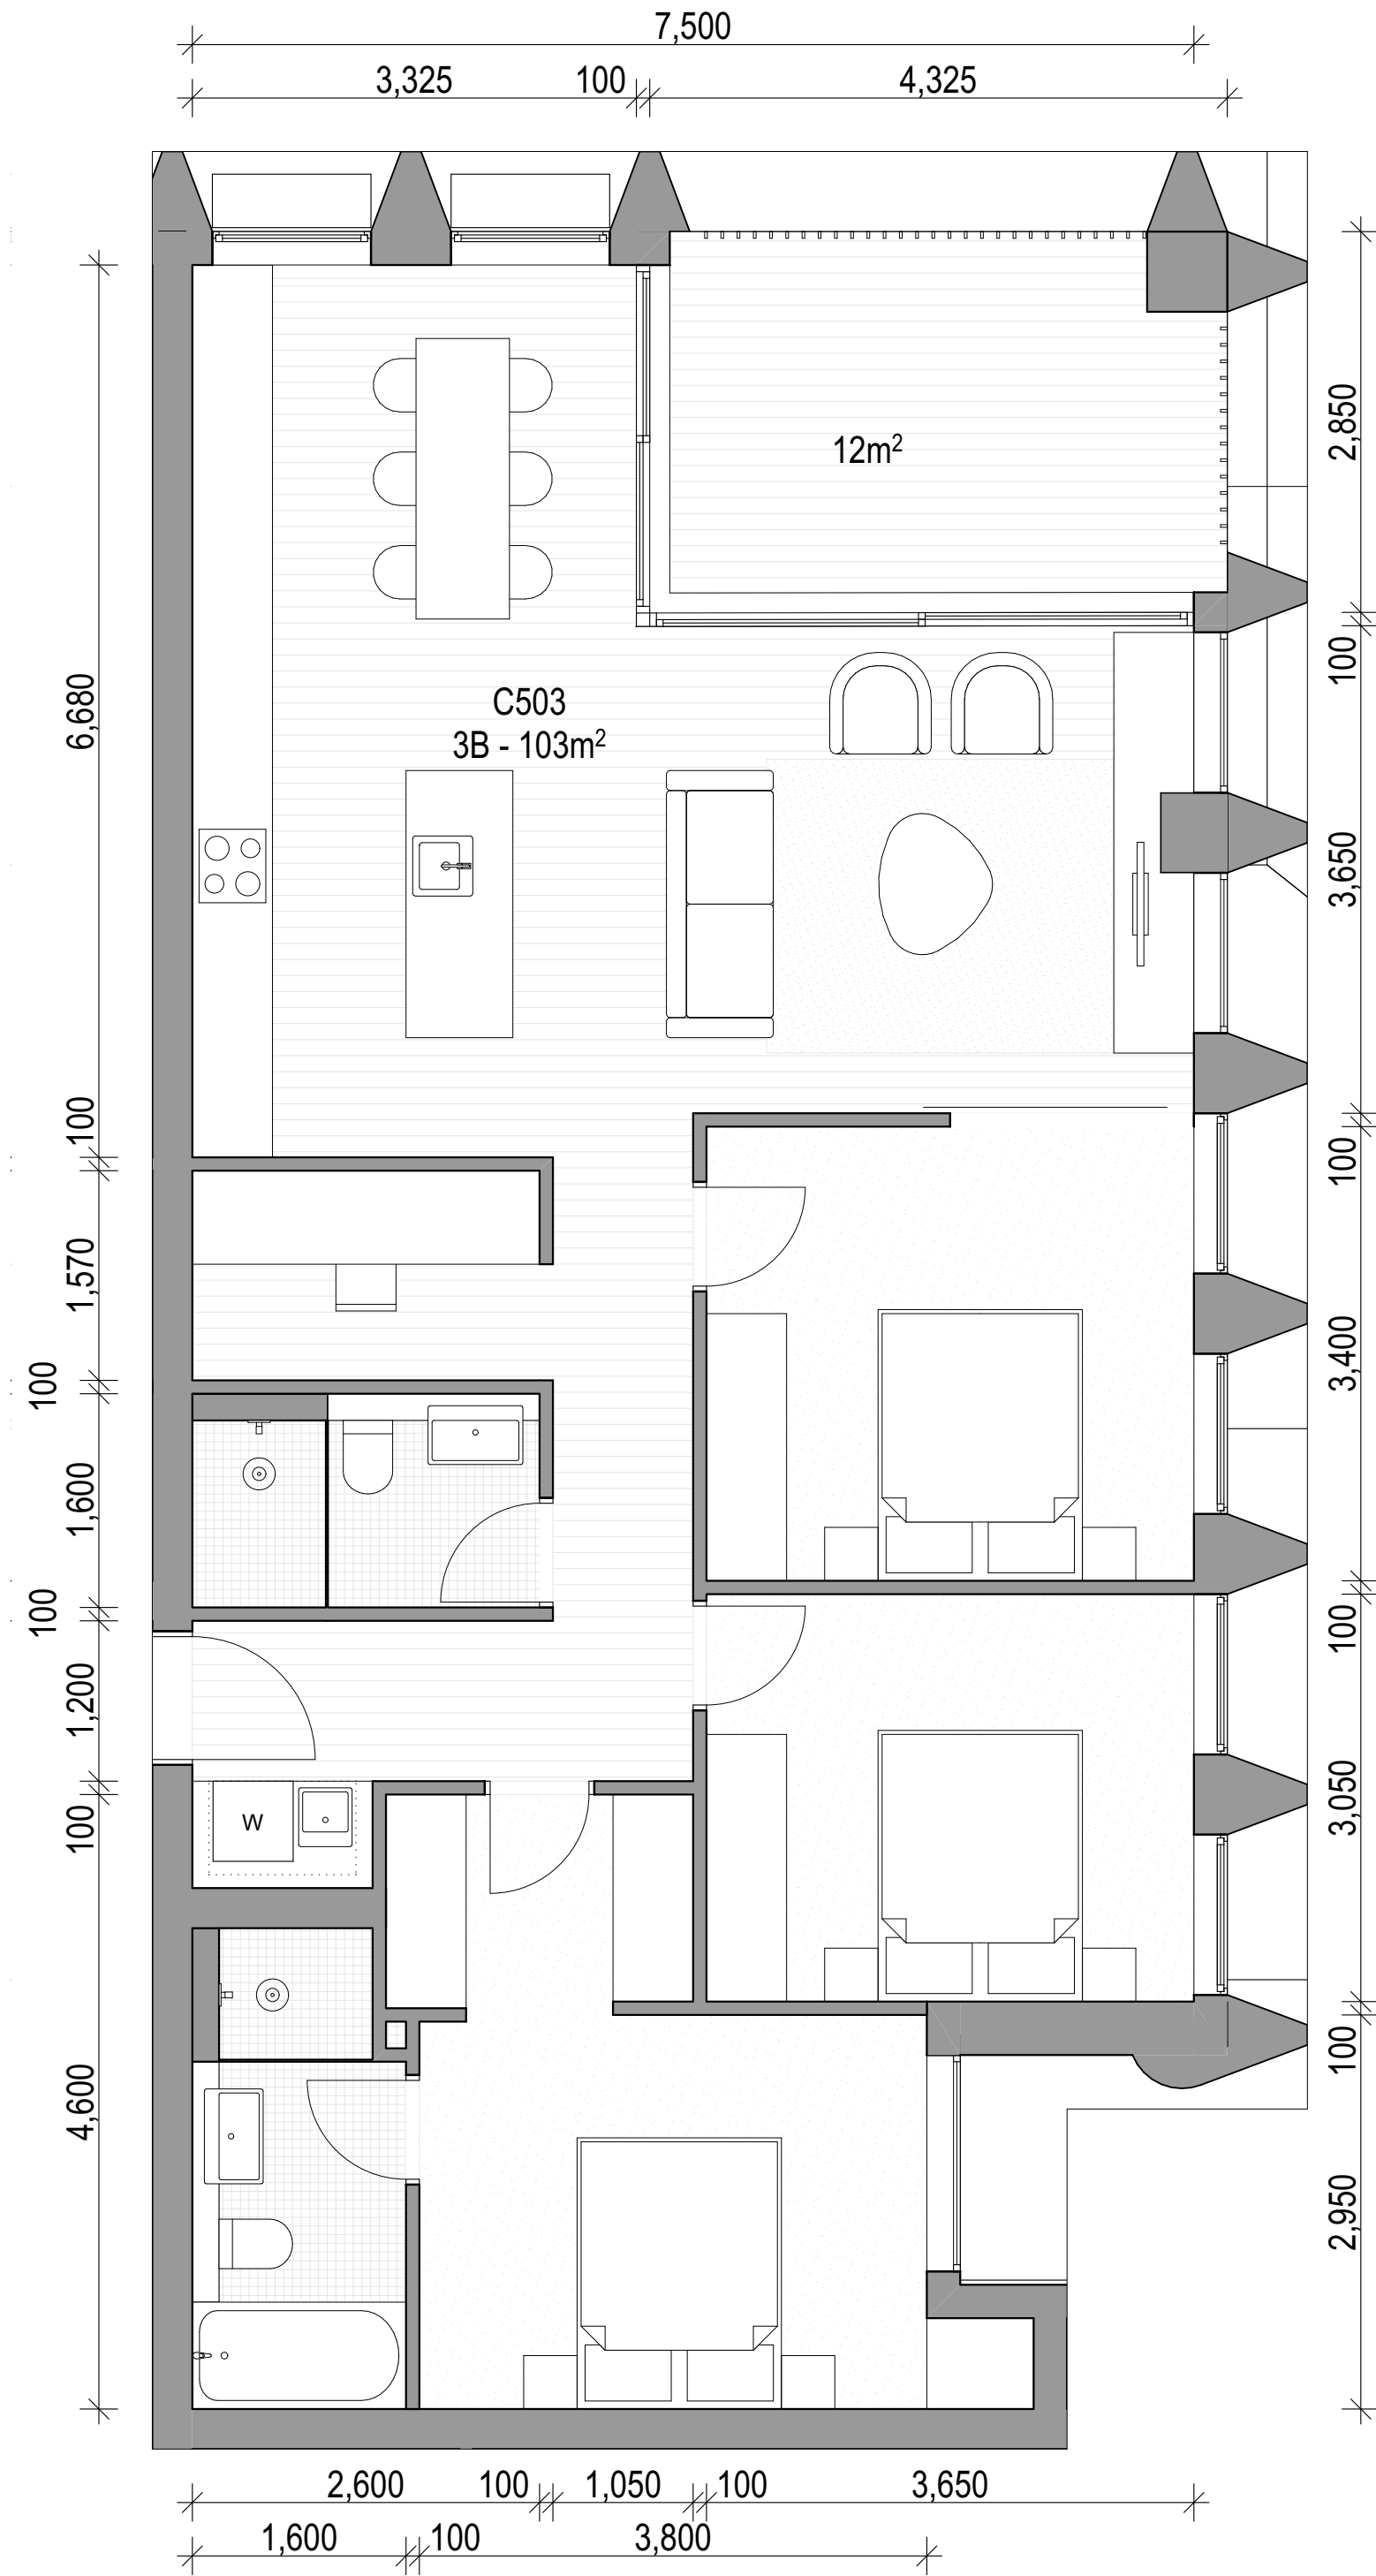

02 C503

ARCHITECT

CHROFI

3/1 THE CORSO MANLY NSW 2095 AUSTRALIA
T +61 2 8096 8500 E info@chrofi.com

CHOI ROPHA FIGHERA P/L ACN 144 714 885 ATF CHOI ROPHA FIGHERA UNIT TRUST T/A
THIS DRAWING SHOULD BE READ IN CONJUNCTION WITH ALL RELEVANT CONTRACTS,
SPECIFICATION, REPORT AND DRAWINGS. DO NOT SCALE. DRAWINGS DIMENSIONS
GOVERN. VERIFY ALL DIMENSIONS ON SITE BEFORE CONSTRUCTION. COPYRIGHT OF THIS
DRAWING IS VESTED IN CHROFI.

CLIENT

ROCHE
GROUP

REV

01

DATE

17/05/2023

ISSUE

DETAILED DEVELOPMENT APPLICATION

REV

DATE

ISSUE

PROJECT

469-483 BALMAIN ROAD LILYFIELD
469-483 BALMAIN ROAD

PROJECT NUMBER

21049

PLOT DATE

23/05/2023

DRAWN

TG

CHECKED

JZ

SHEET SCALE

1:50

SHEET SIZE

A3
A1

NORTH



DRAWING TITLE

APARTMENTS - BUILDING C -
LEVEL 5


DRAWING NUMBER

A-DA412


REVISION

01



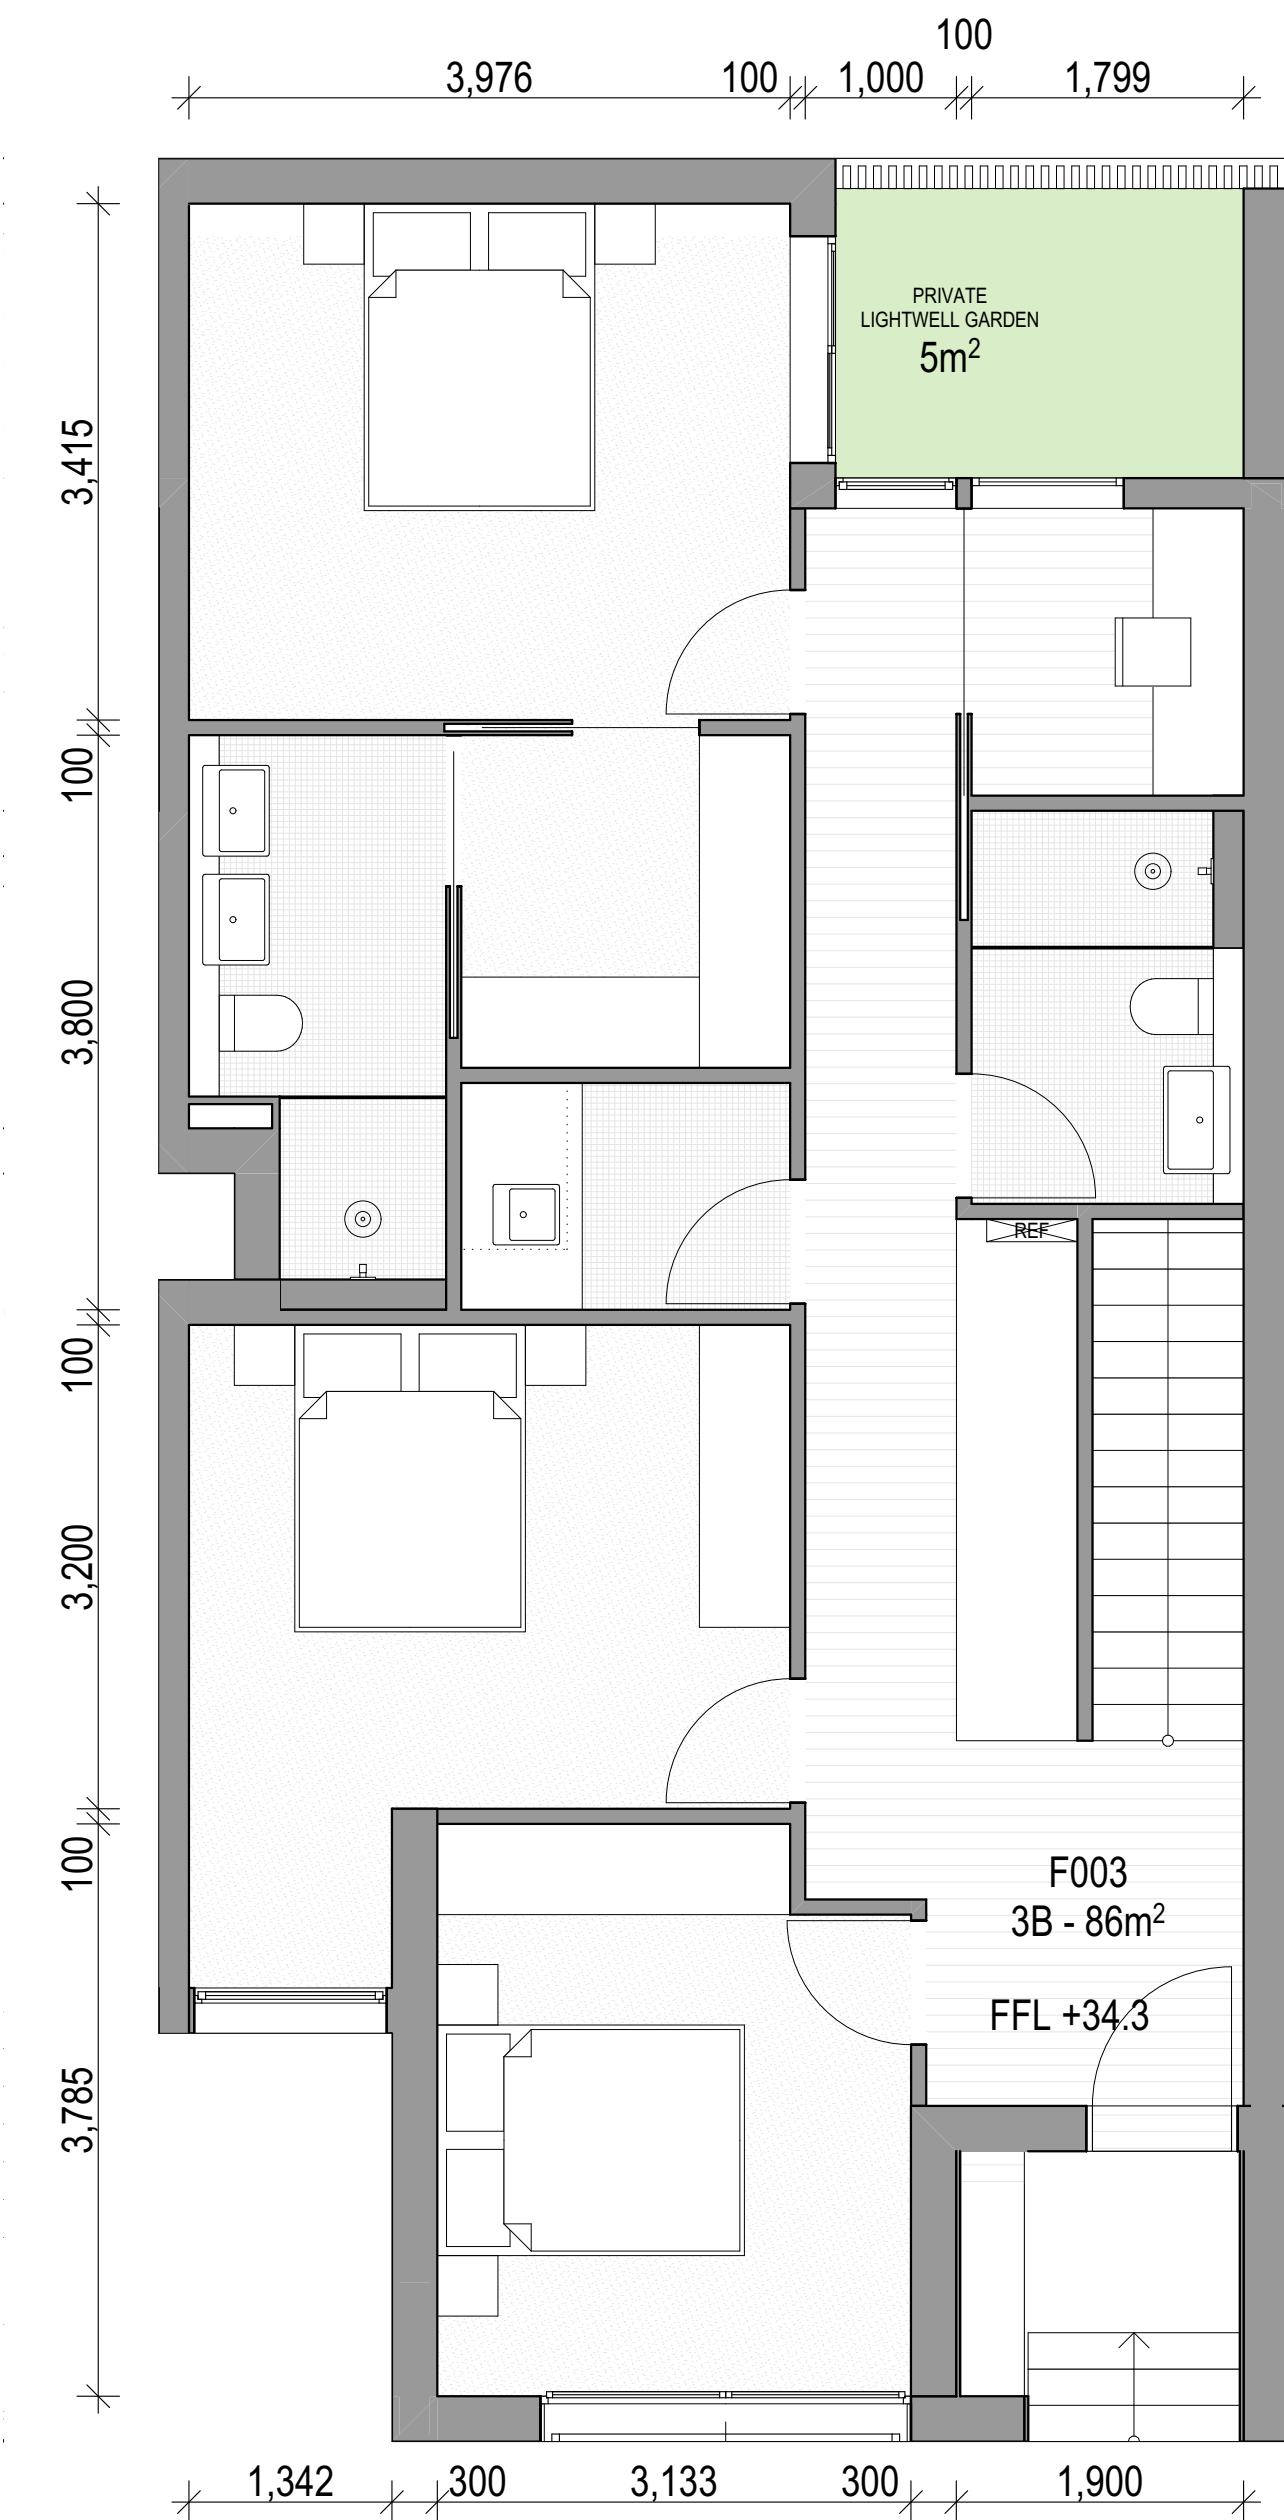

01 TYPICAL F GROUND FLOOR

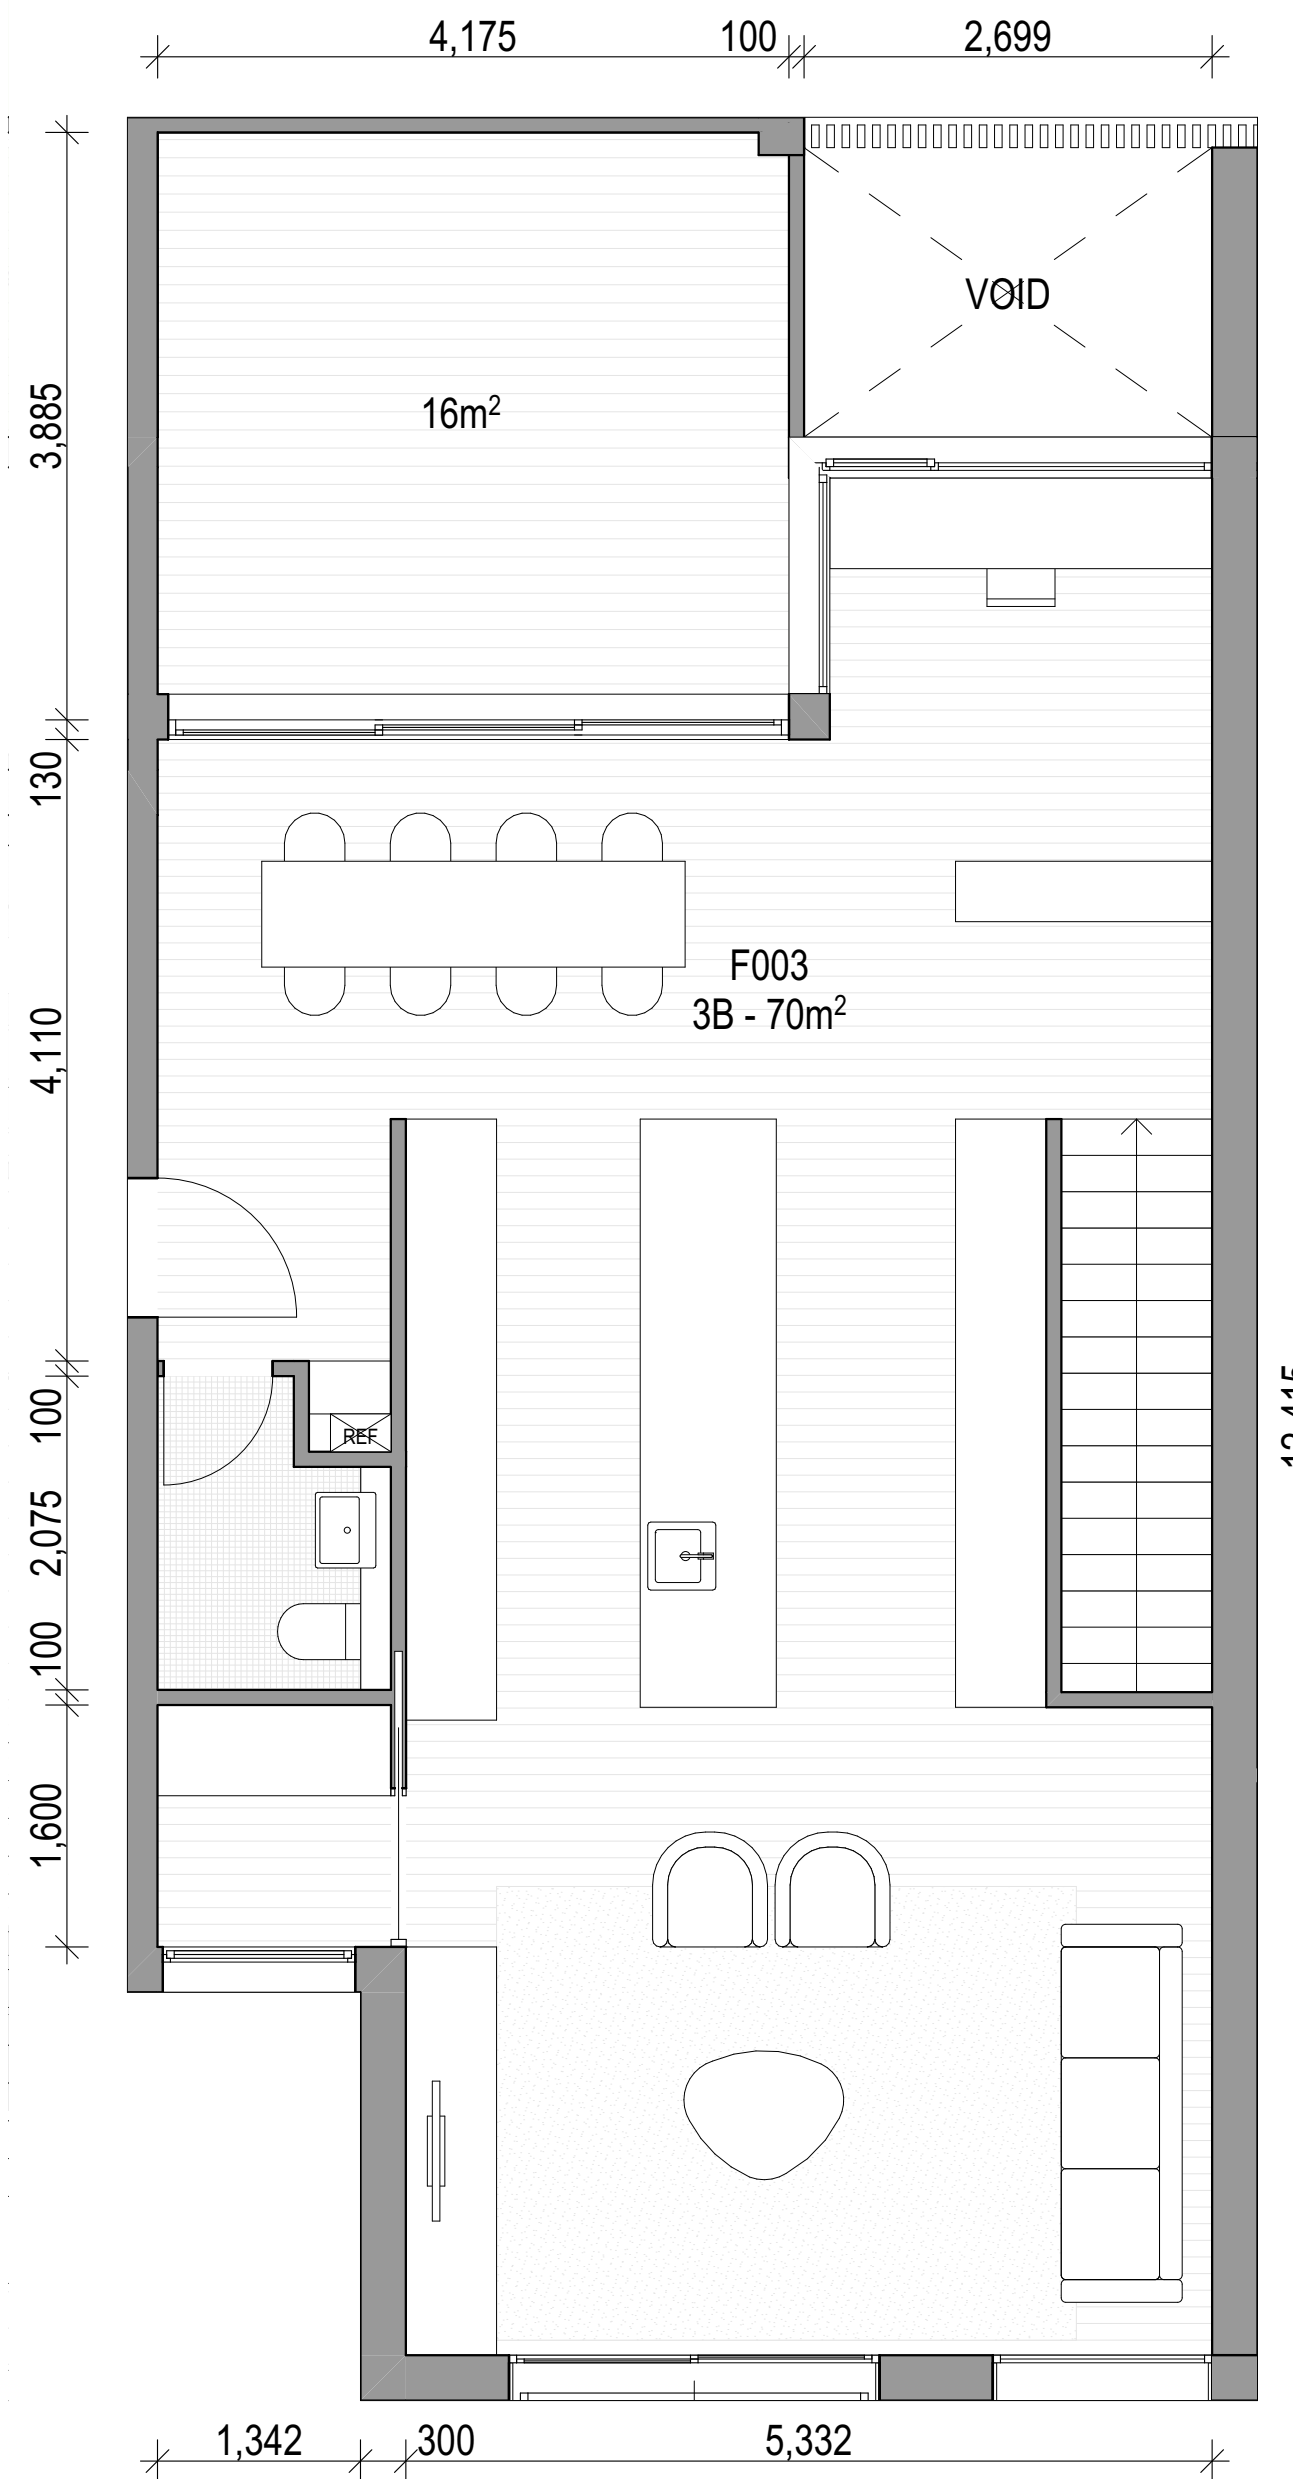

02 TYPICAL F LEVEL 1



03 TYPICAL F LEVEL 2

ARCHITECT

CHROFI

3/1 THE CORSO MANLY NSW 2095 AUSTRALIA
T +61 2 8096 8500 E info@chrofi.com

CHOI ROPHA FIGHERA P/L ACN 144 714 885 ATF CHOI ROPHA FIGHERA UNIT TRUST T/A
THIS DRAWING SHOULD BE READ IN CONJUNCTION WITH ALL RELEVANT CONTRACTS,
SPECIFICATION, REPORT AND DRAWINGS. DO NOT SCALE. DRAWINGS DIMENSIONS
GOVERN. VERIFY ALL DIMENSIONS ON SITE BEFORE CONSTRUCTION. COPYRIGHT OF THIS
DRAWING IS VESTED IN CHROFI.

CLIENT

ROCHE
GROUP

REV

01

DATE

17/05/2023

ISSUE

DETAILED DEVELOPMENT APPLICATION

REV

DATE

ISSUE

PROJECT

469-483 BALMAIN ROAD LILYFIELD
469-483 BALMAIN ROAD

PROJECT NUMBER

21049

PLOT DATE

23/05/2023

DRAWN

TG

CHECKED

JZ

SHEET SCALE

1:50

SHEET SIZE

A3
A1

NORTH



DRAWING TITLE


APARTMENTS - BUILDING F

DRAWING NUMBER

A-DA414

REVISION

01

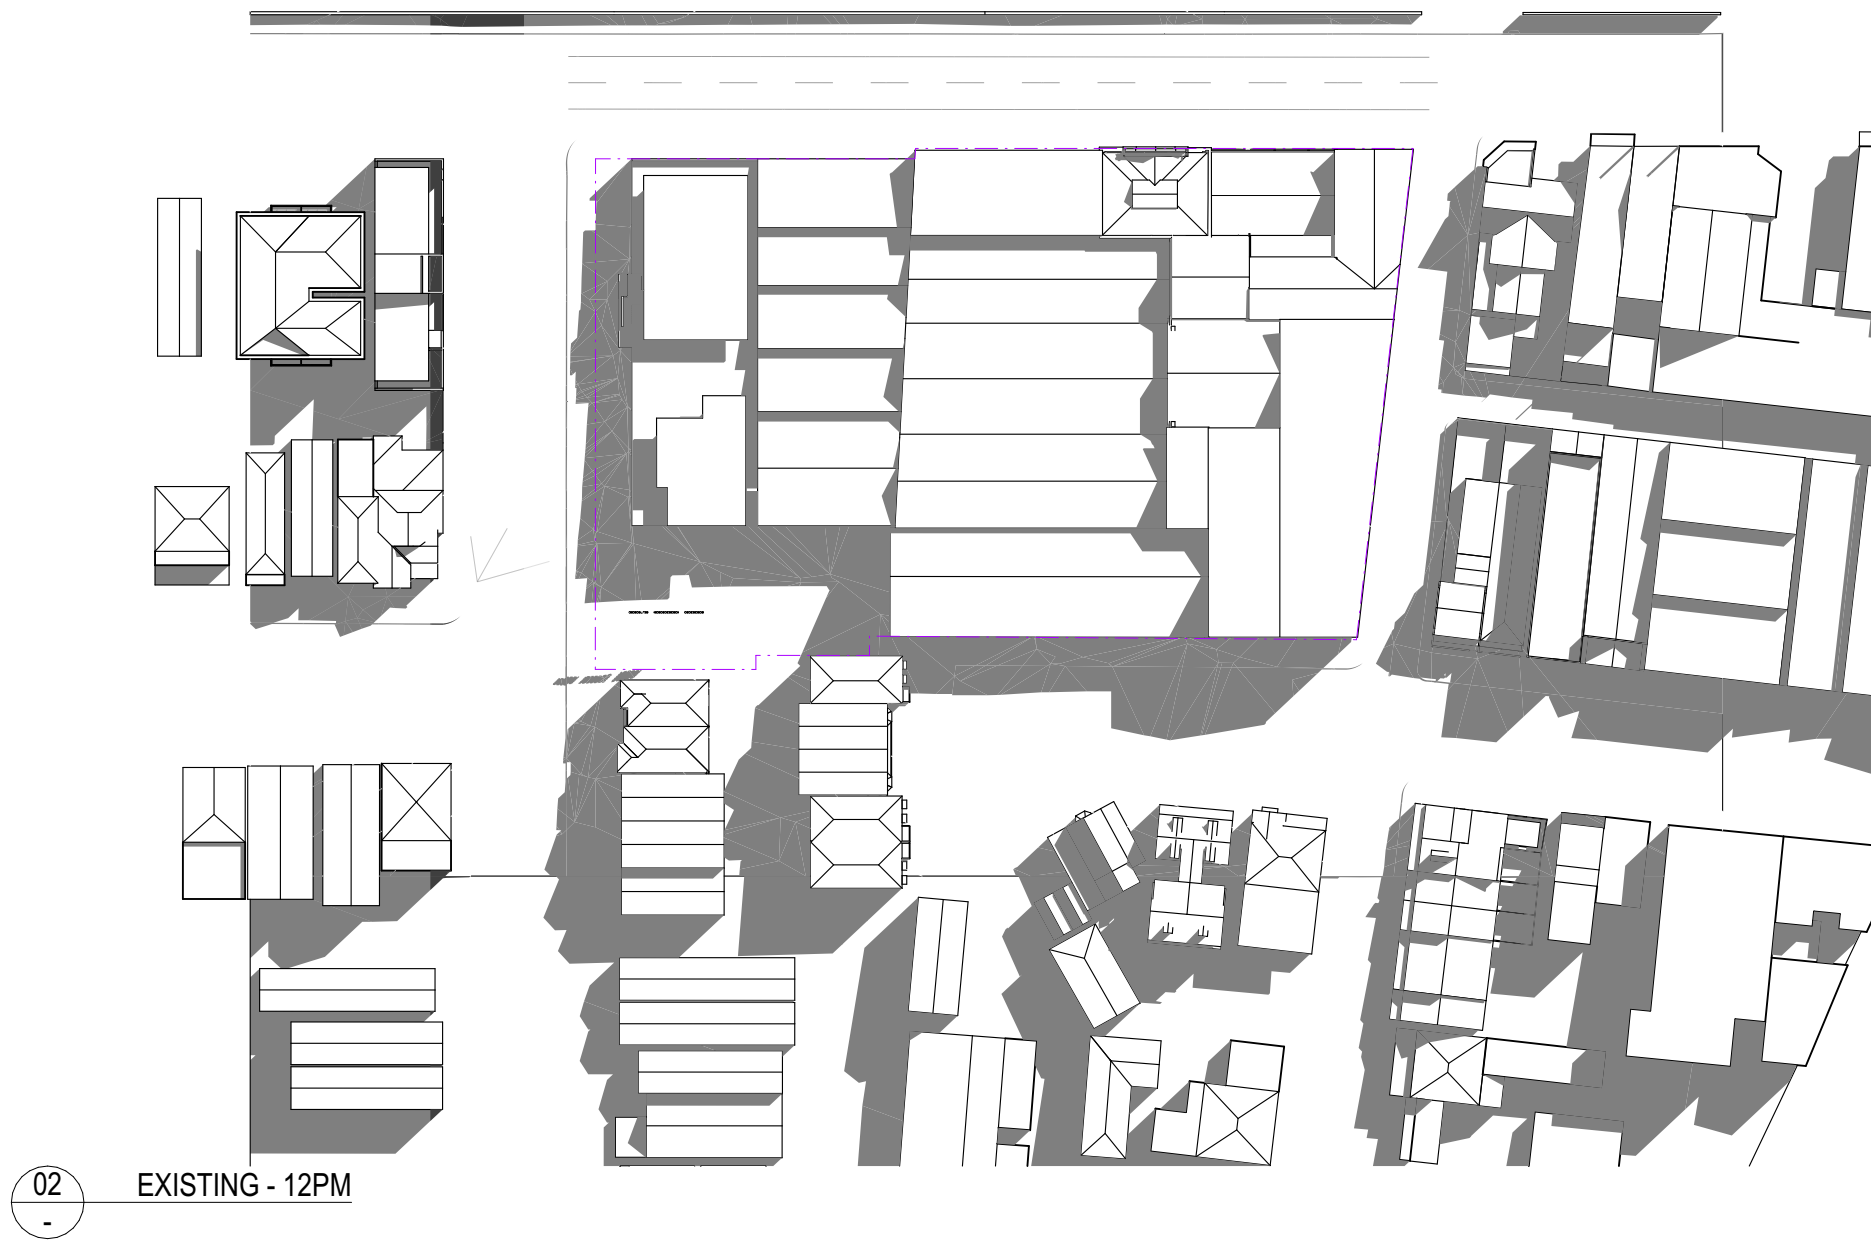

LEGEND

EXISTING SHADOWS

ADDITIONAL SHADOWS

ARCHITECT

CHROFI

3/1 THE CORSO MANLY NSW 2095 AUSTRALIA
T +61 2 8096 8500 E info@chrofi.com

CHOI ROPHA FIGHERA P/L ACN 144 714 885 ATF CHOI ROPHA FIGHERA UNIT TRUST T/A
THIS DRAWING SHOULD BE READ IN CONJUNCTION WITH ALL RELEVANT CONTRACTS,
SPECIFICATION, REPORT AND DRAWINGS. DO NOT SCALE. DRAWINGS DIMENSIONS
GOVERN. VERIFY ALL DIMENSIONS ON SITE BEFORE CONSTRUCTION. COPYRIGHT OF THIS
DRAWING IS VESTED IN CHROFI.

CLIENT

ROCHE GROUP

REV

01

DATE

17/05/2023

ISSUE

DETAILED DEVELOPMENT APPLICATION

REV

DATE

ISSUE

PROJECT

469-483 BALMAIN ROAD LILYFIELD
469-483 BALMAIN ROAD

PROJECT NUMBER

21049

PLOT DATE

23/05/2023

DRAWN

TG

CHECKED

JZ

SHEET SCALE

1:2000

1:1000

SHEET SIZE

A3

A1

NORTH



DRAWING TITLE




SHADOW DIAGRAMS - 21ST JUNE

DRAWING NUMBER

A-DA601

REVISION

01

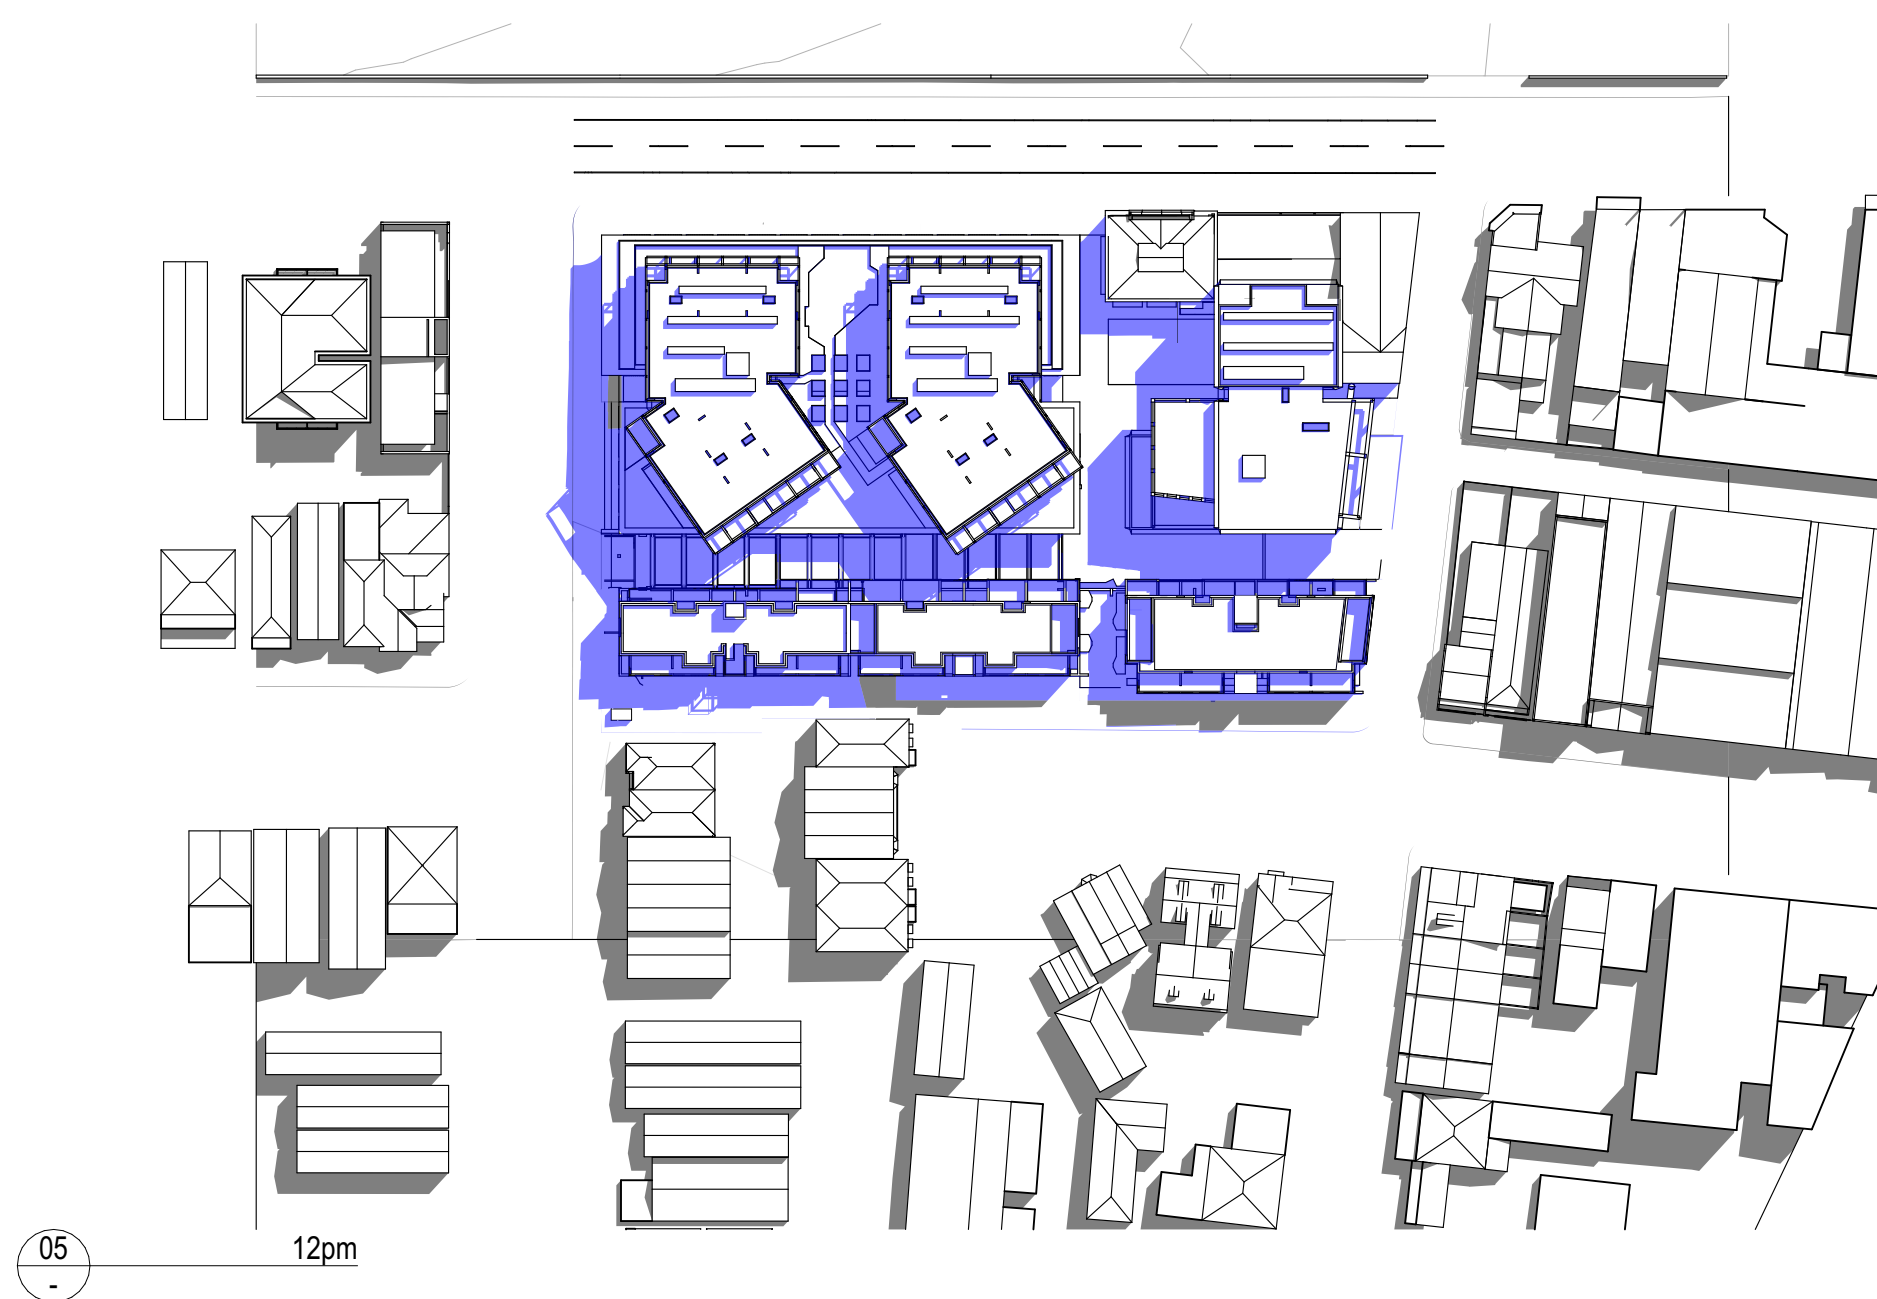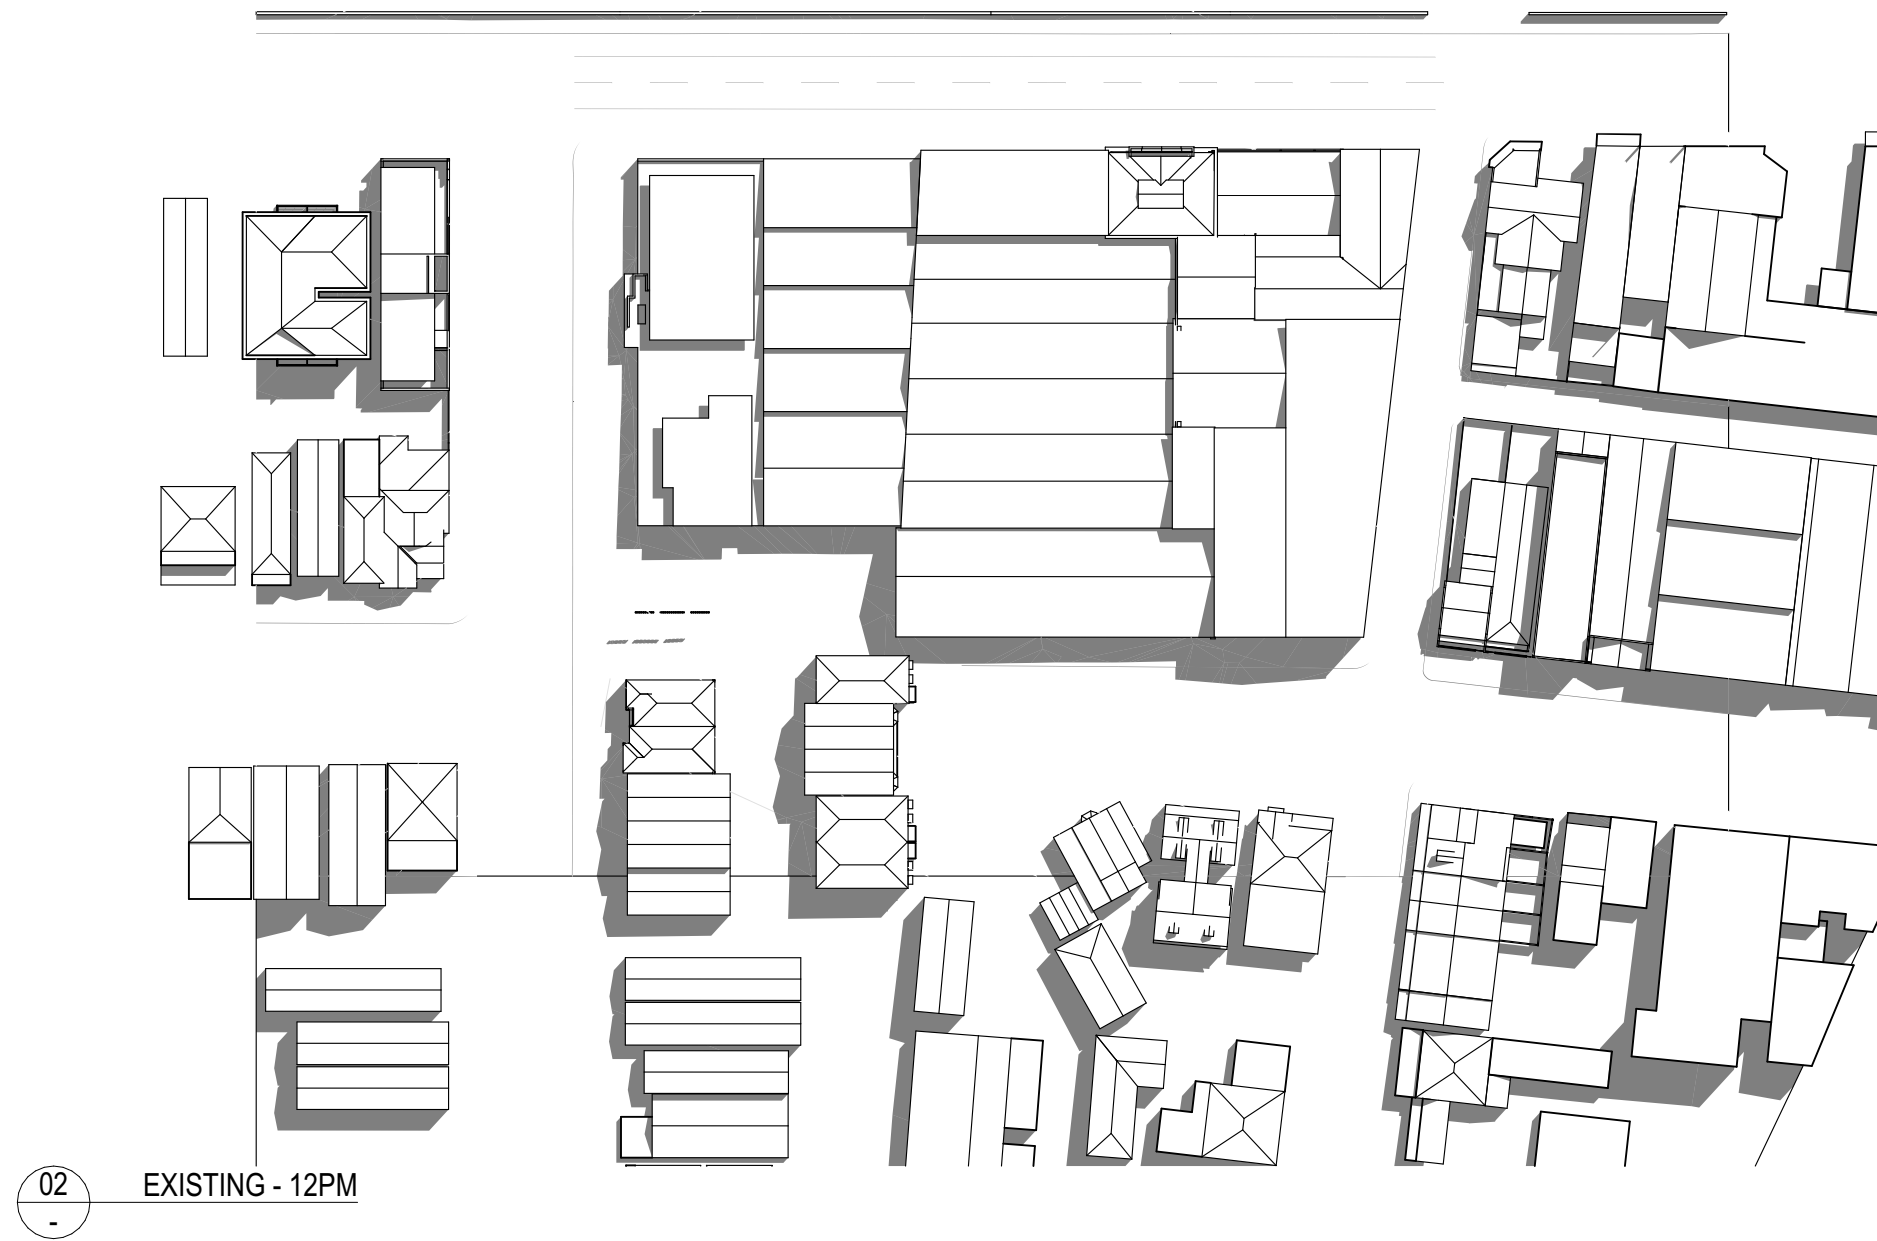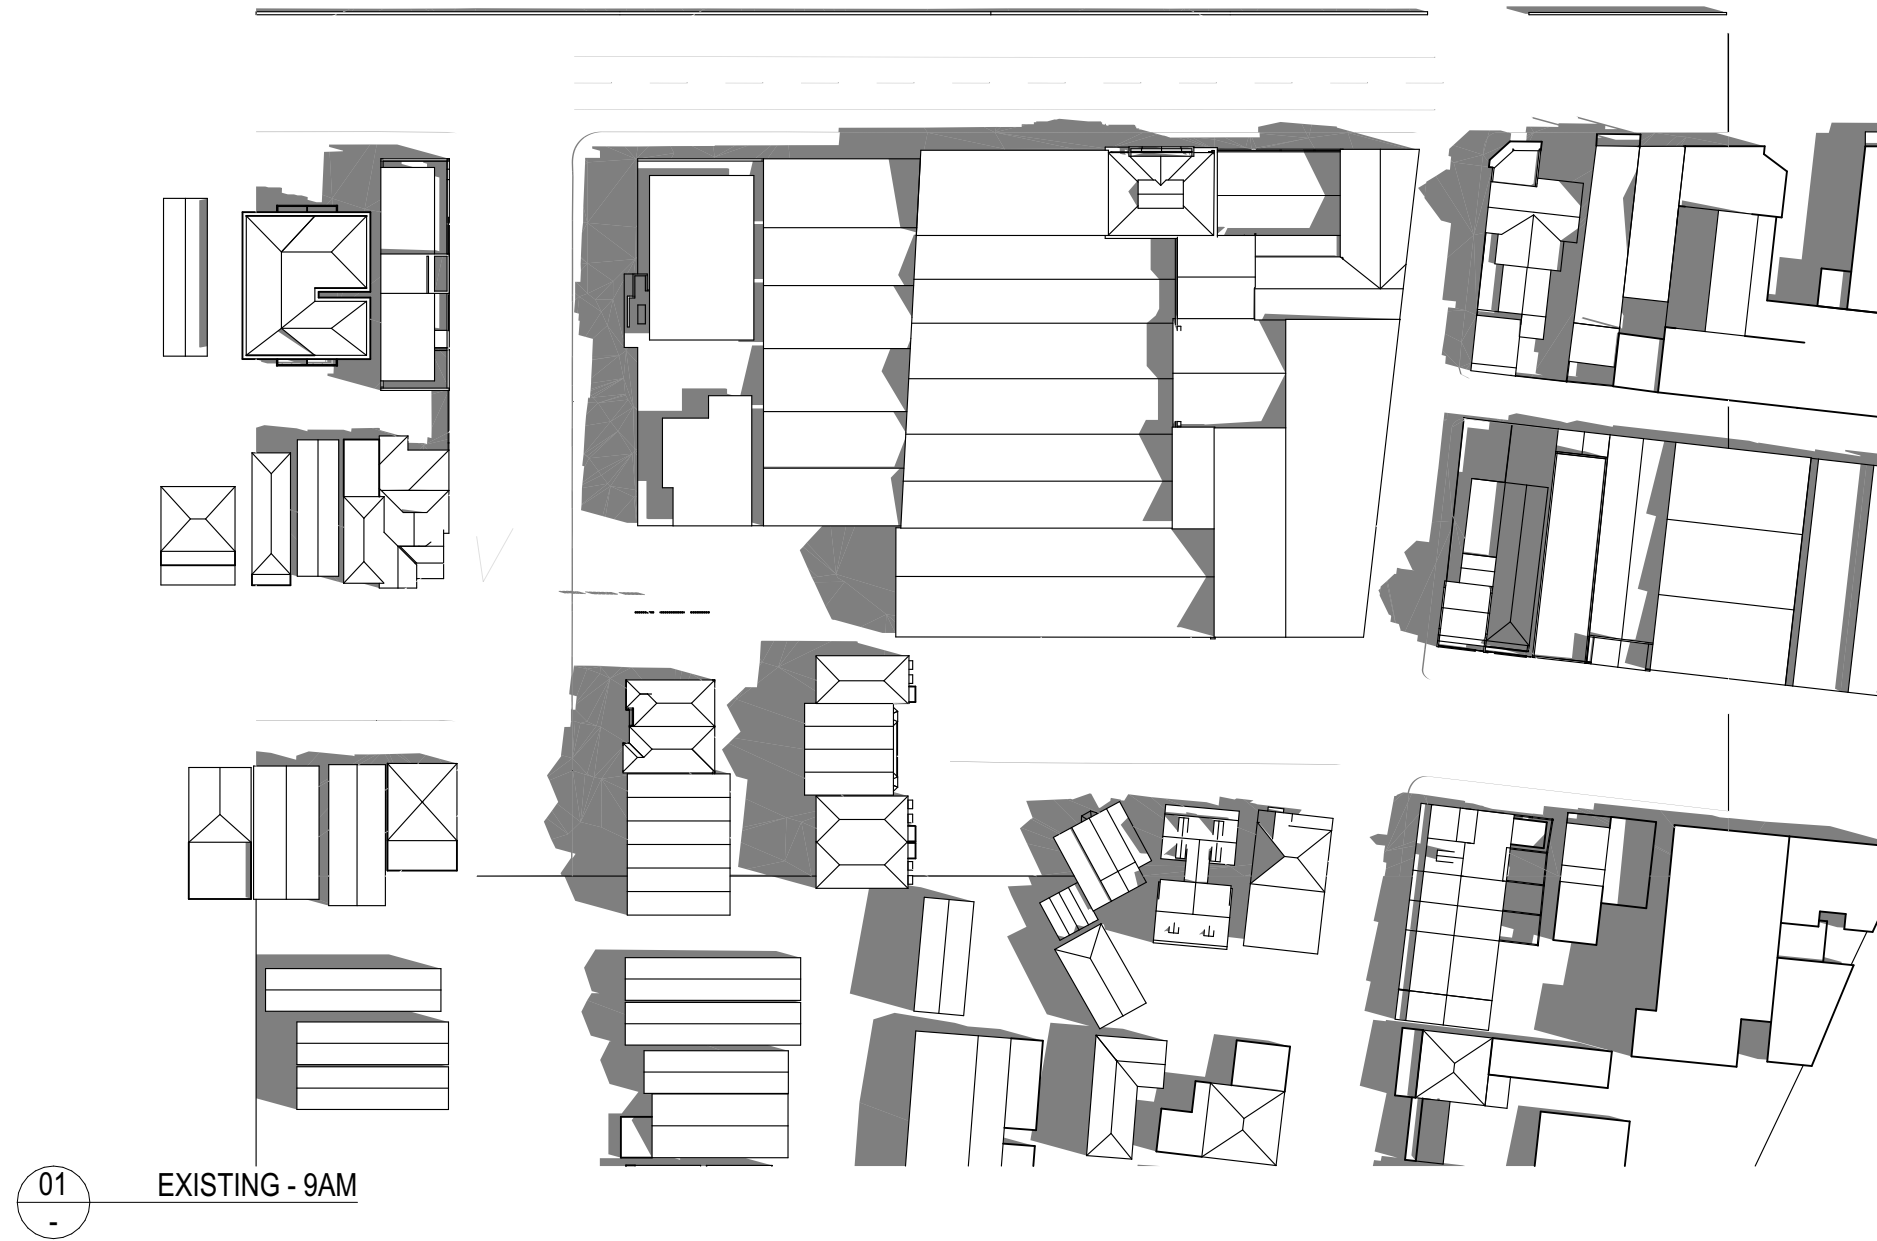

LEGEND

- EXISTING SHADOWS
- ADDITIONAL SHADOWS

ARCHITECT

CHROFI

3/1 THE CORSO MANLY NSW 2095 AUSTRALIA
T +61 2 8096 8500 E info@chrofi.com

CHOI ROPHA FIGHERA P/L ACN 144 714 885 ATF CHOI ROPHA FIGHERA UNIT TRUST T/A
THIS DRAWING SHOULD BE READ IN CONJUNCTION WITH ALL RELEVANT CONTRACTS,
SPECIFICATION, REPORT AND DRAWINGS. DO NOT SCALE. DRAWINGS DIMENSIONS
GOVERN. VERIFY ALL DIMENSIONS ON SITE BEFORE CONSTRUCTION. COPYRIGHT OF THIS
DRAWING IS VESTED IN CHROFI.

CLIENT

ROCHE
GROUP

REV

01

DATE

17/05/2023

ISSUE

DETAILED DEVELOPMENT APPLICATION

REV

DATE

ISSUE

PROJECT

469-483 BALMAIN ROAD LILYFIELD
469-483 BALMAIN ROAD

PROJECT NUMBER

21049

PLOT DATE

23/05/2023

DRAWN

TG

CHECKED

JZ


SHEET SCALE

1:2000
1:1000

SHEET SIZE

A3
A1

NORTH

 

DRAWING TITLE

SHADOW DIAGRAMS - 21ST
SEPTEMBER

DRAWING NUMBER


A-DA602

REVISION


01




01 9AM

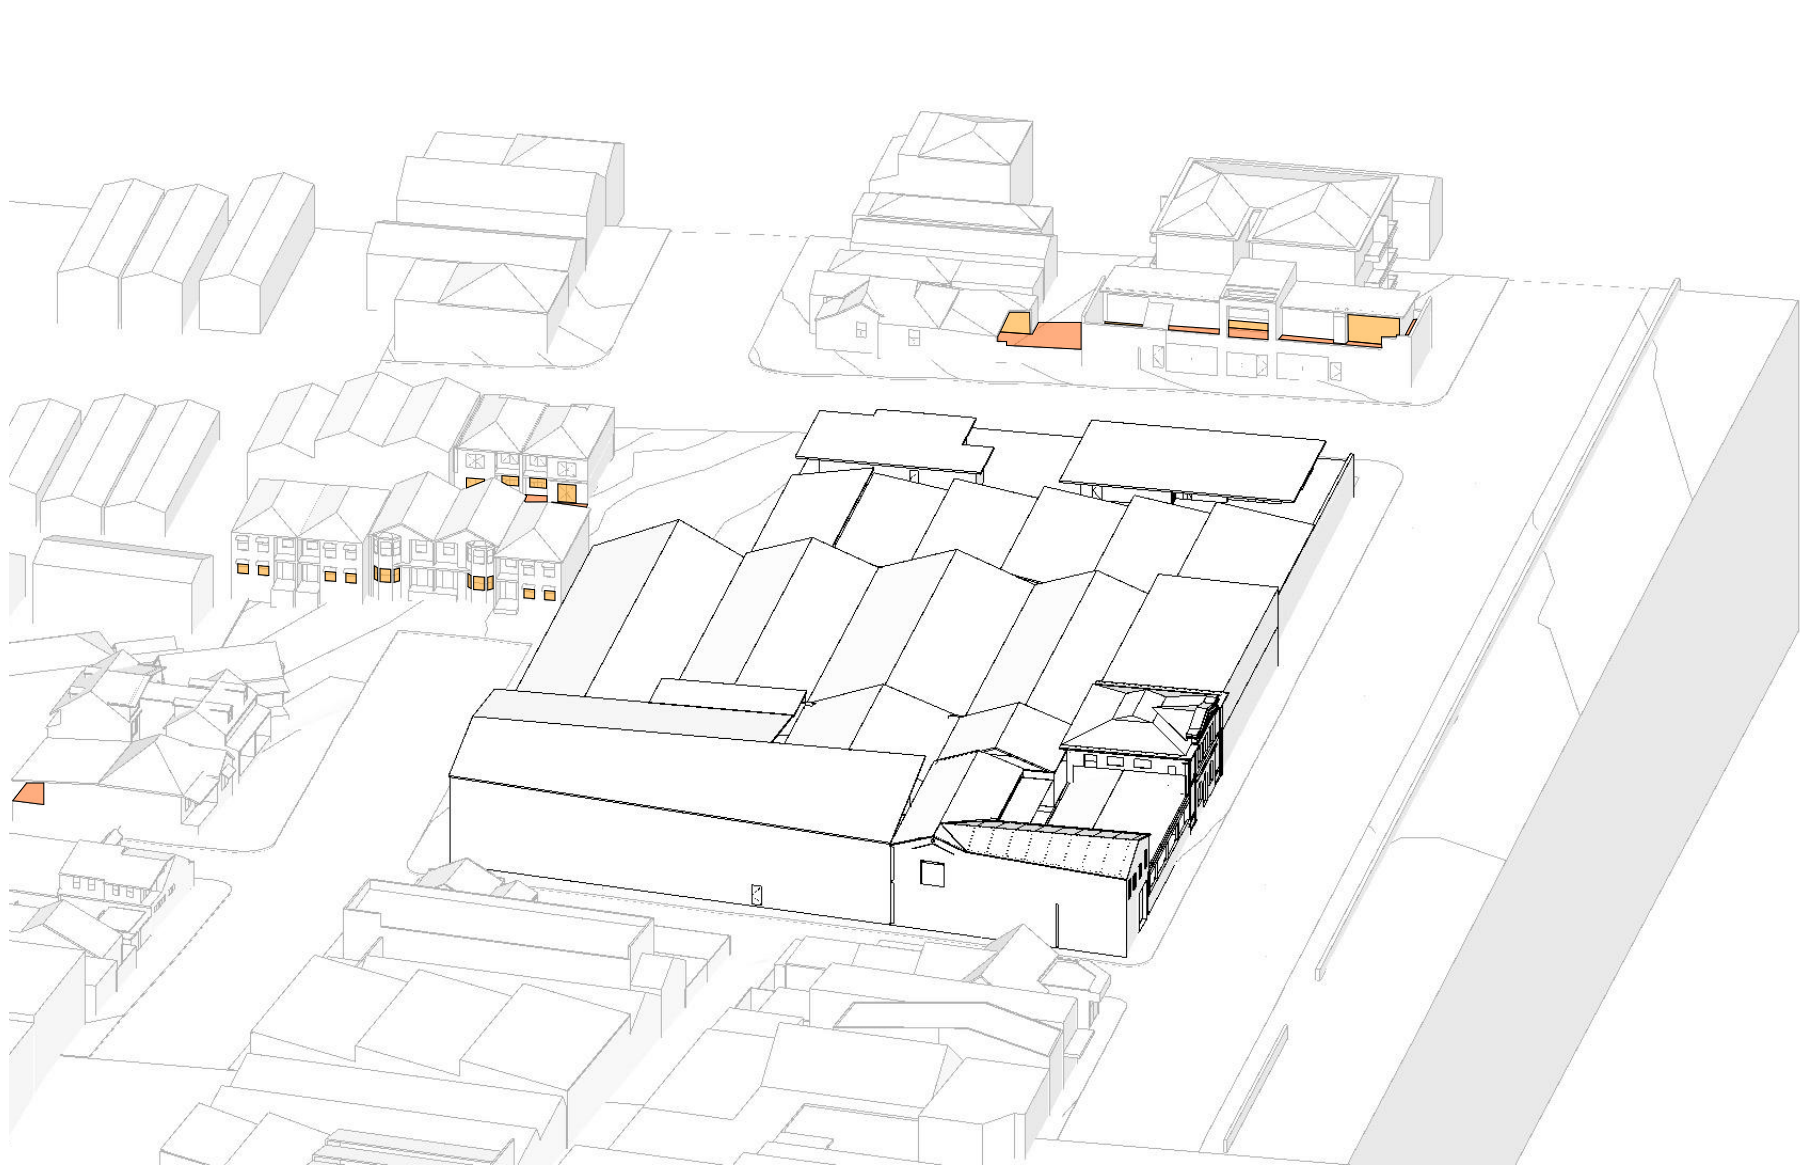


02 10AM

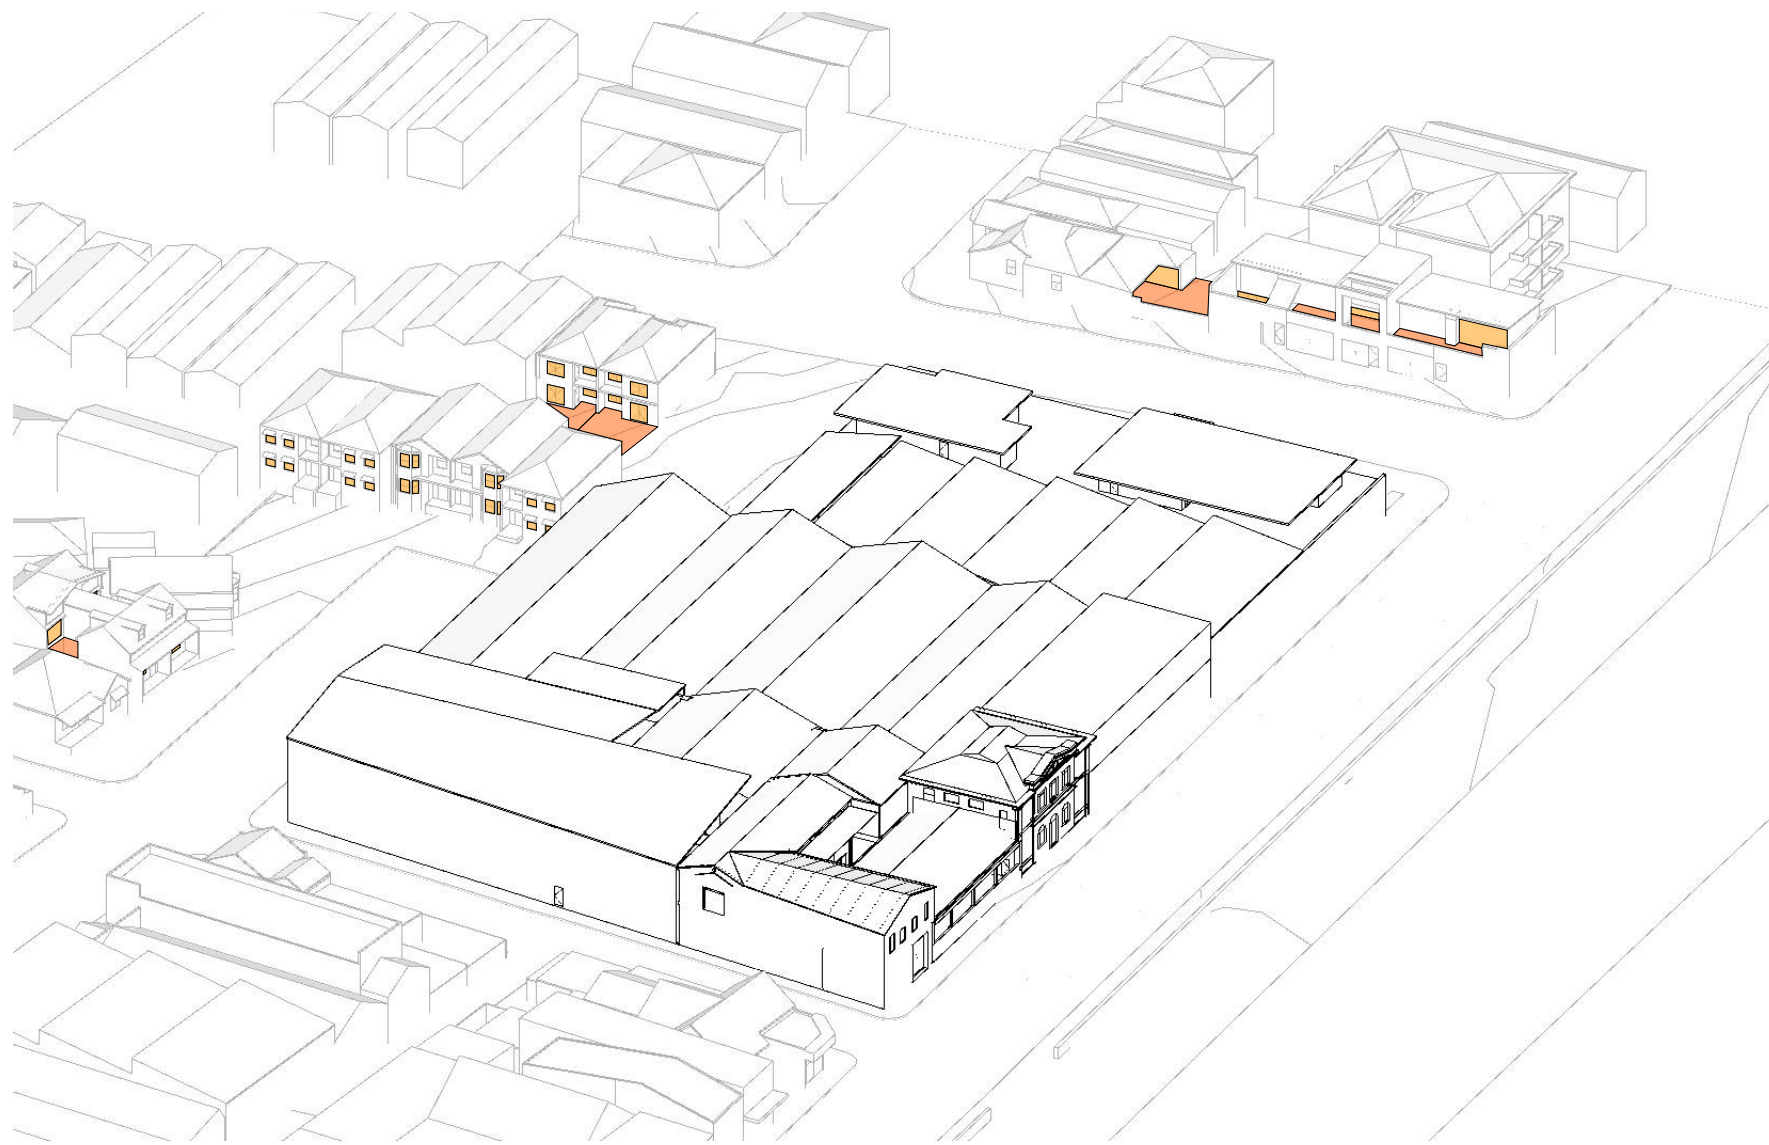


03 11AM

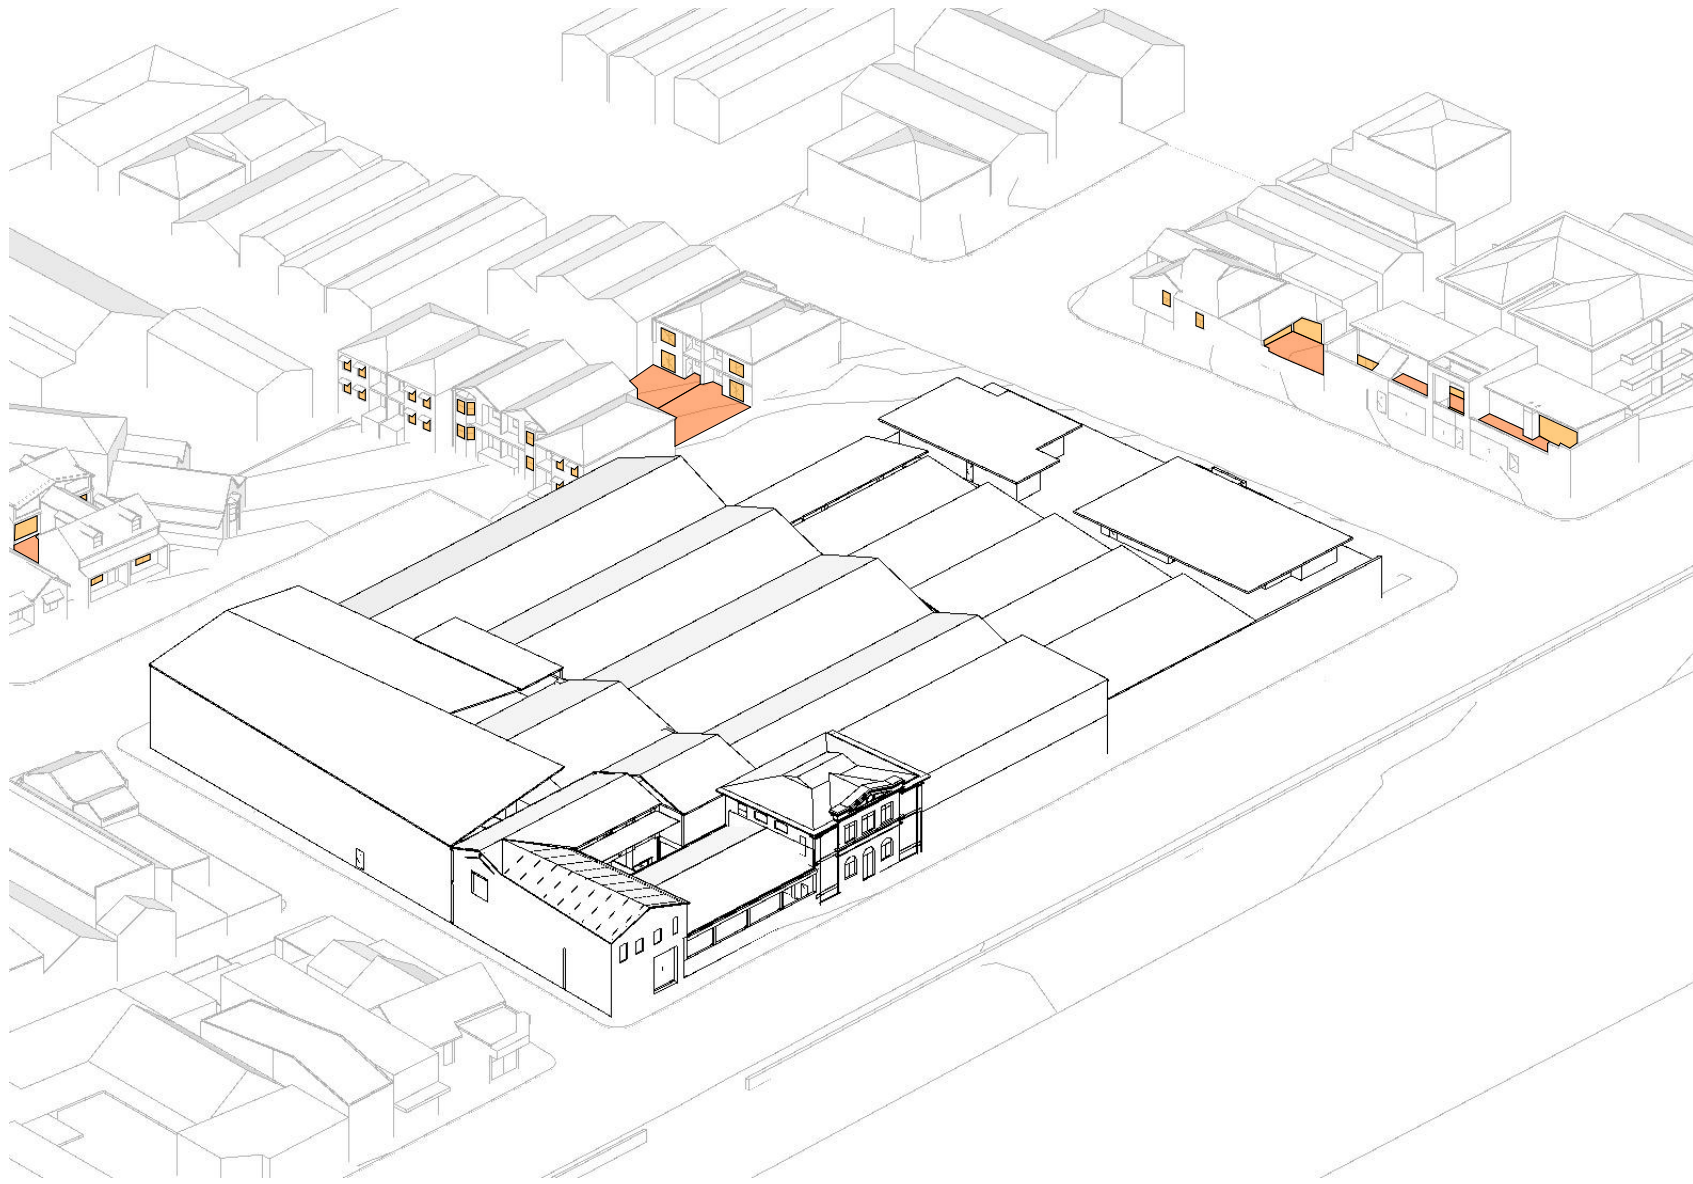

04 12PM

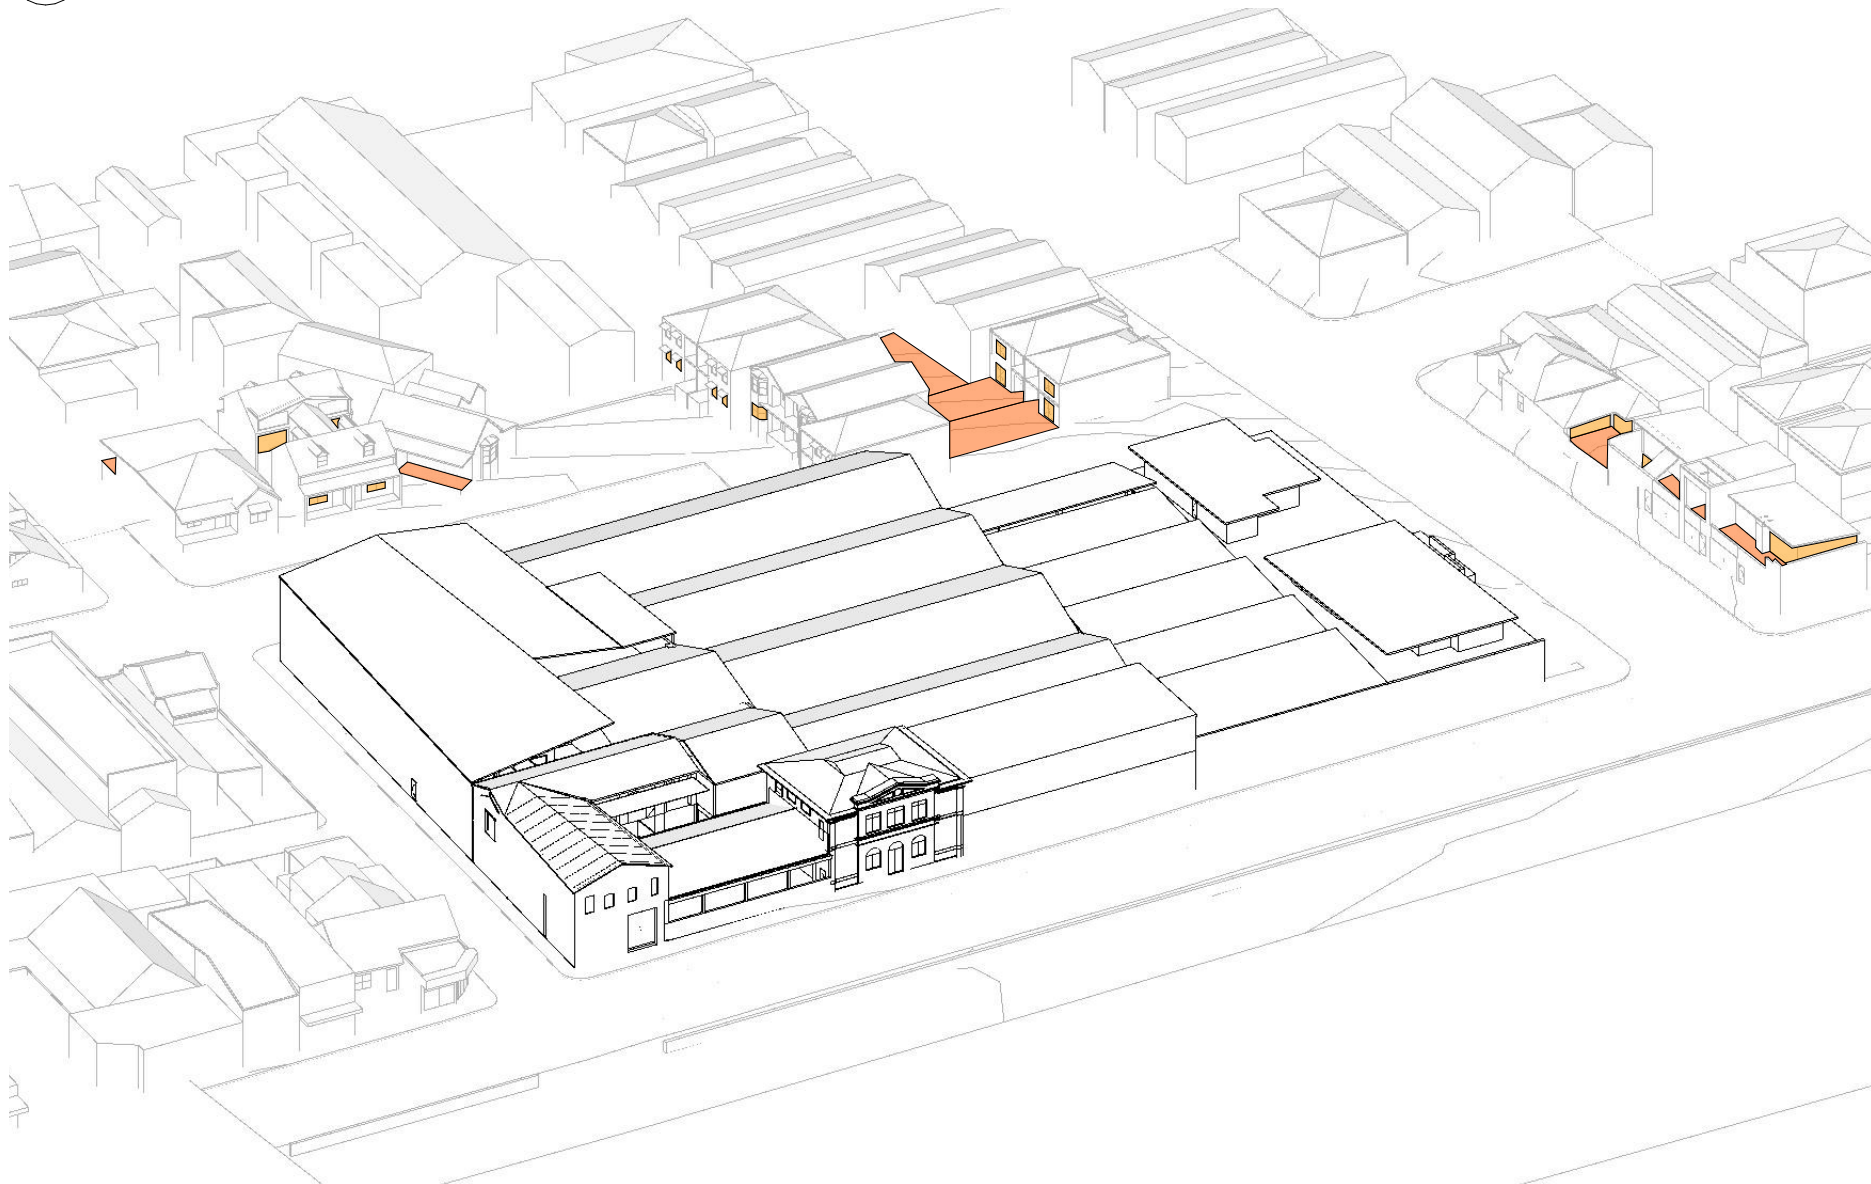

05 1PM

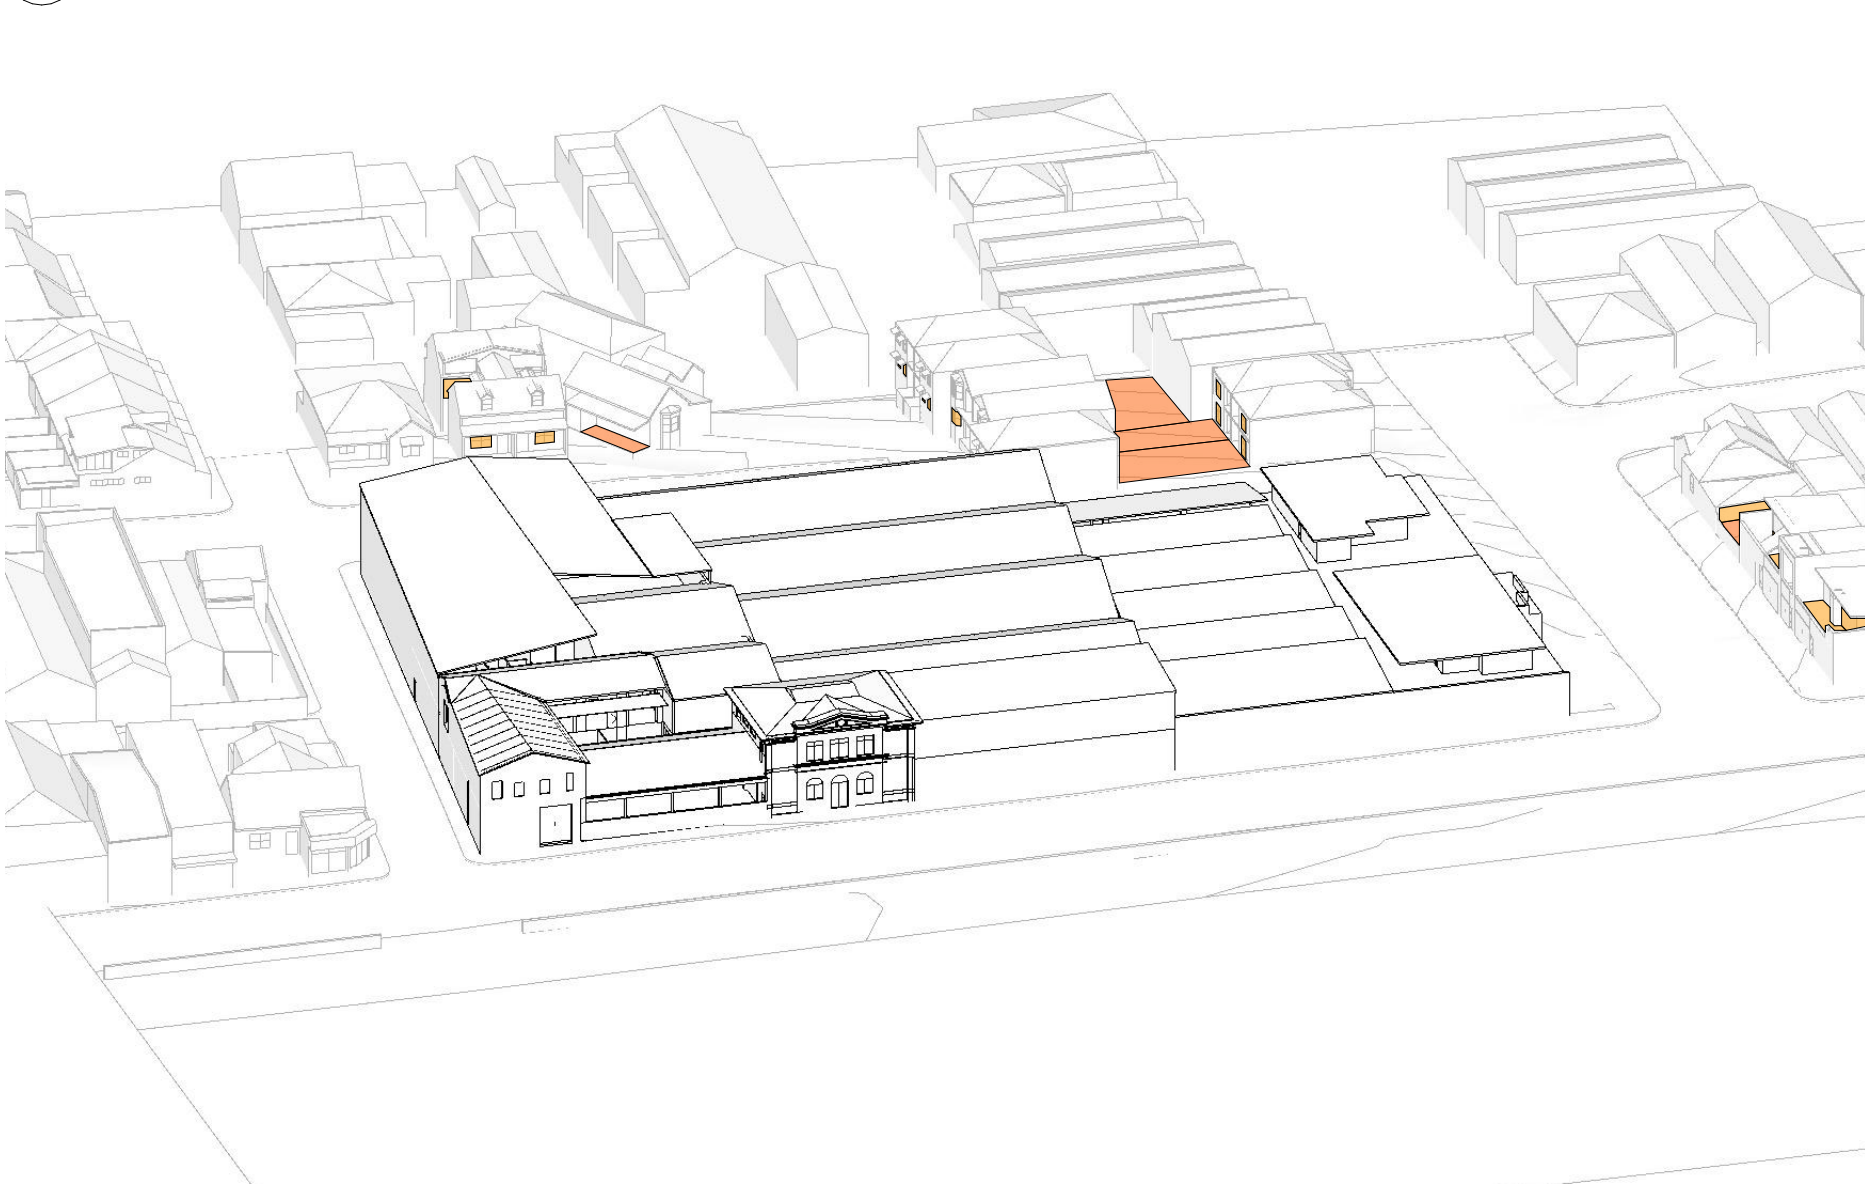

06 2PM



07 3PM


LEGEND

SOLAR ACCESS TO PRIVATE OPEN SPACES


SOLAR ACCESS TO LIVING ROOMS




01 9AM

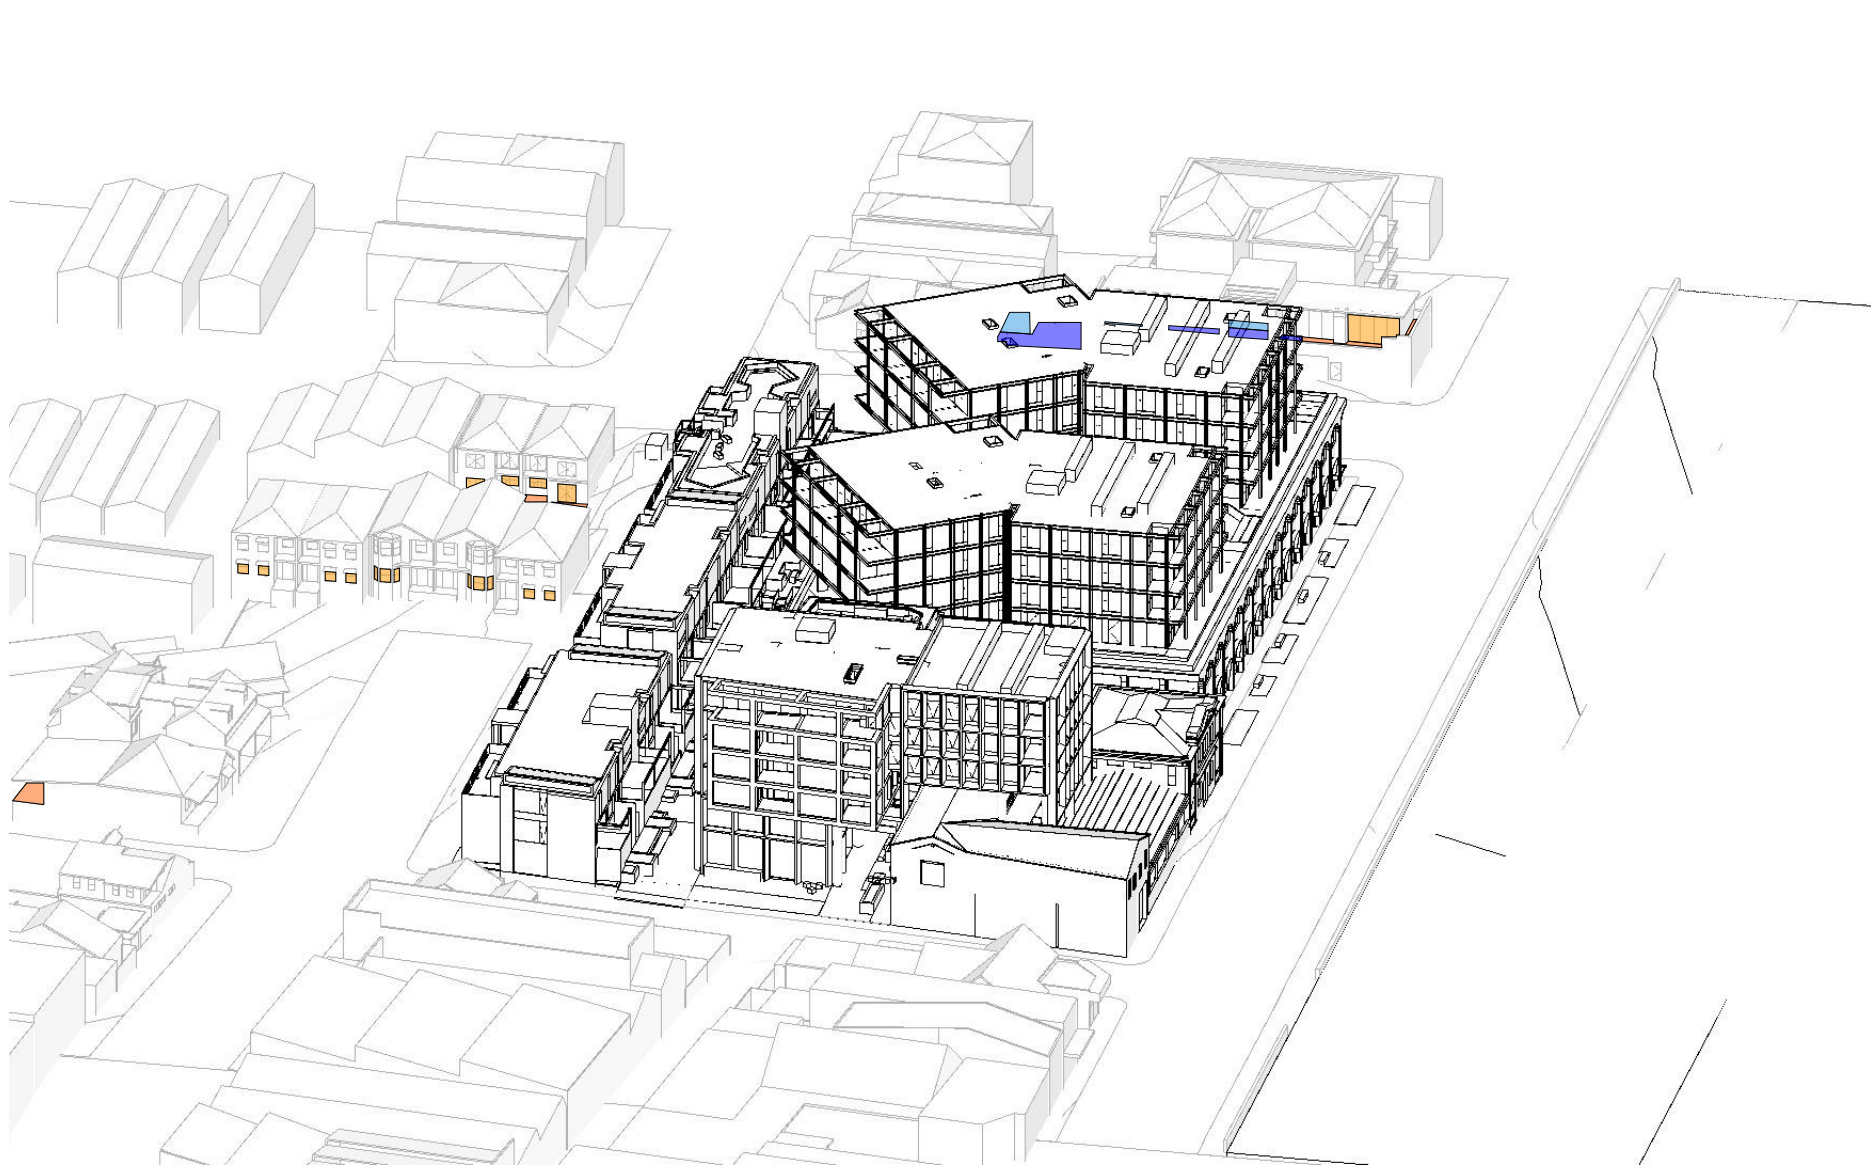


02 10AM

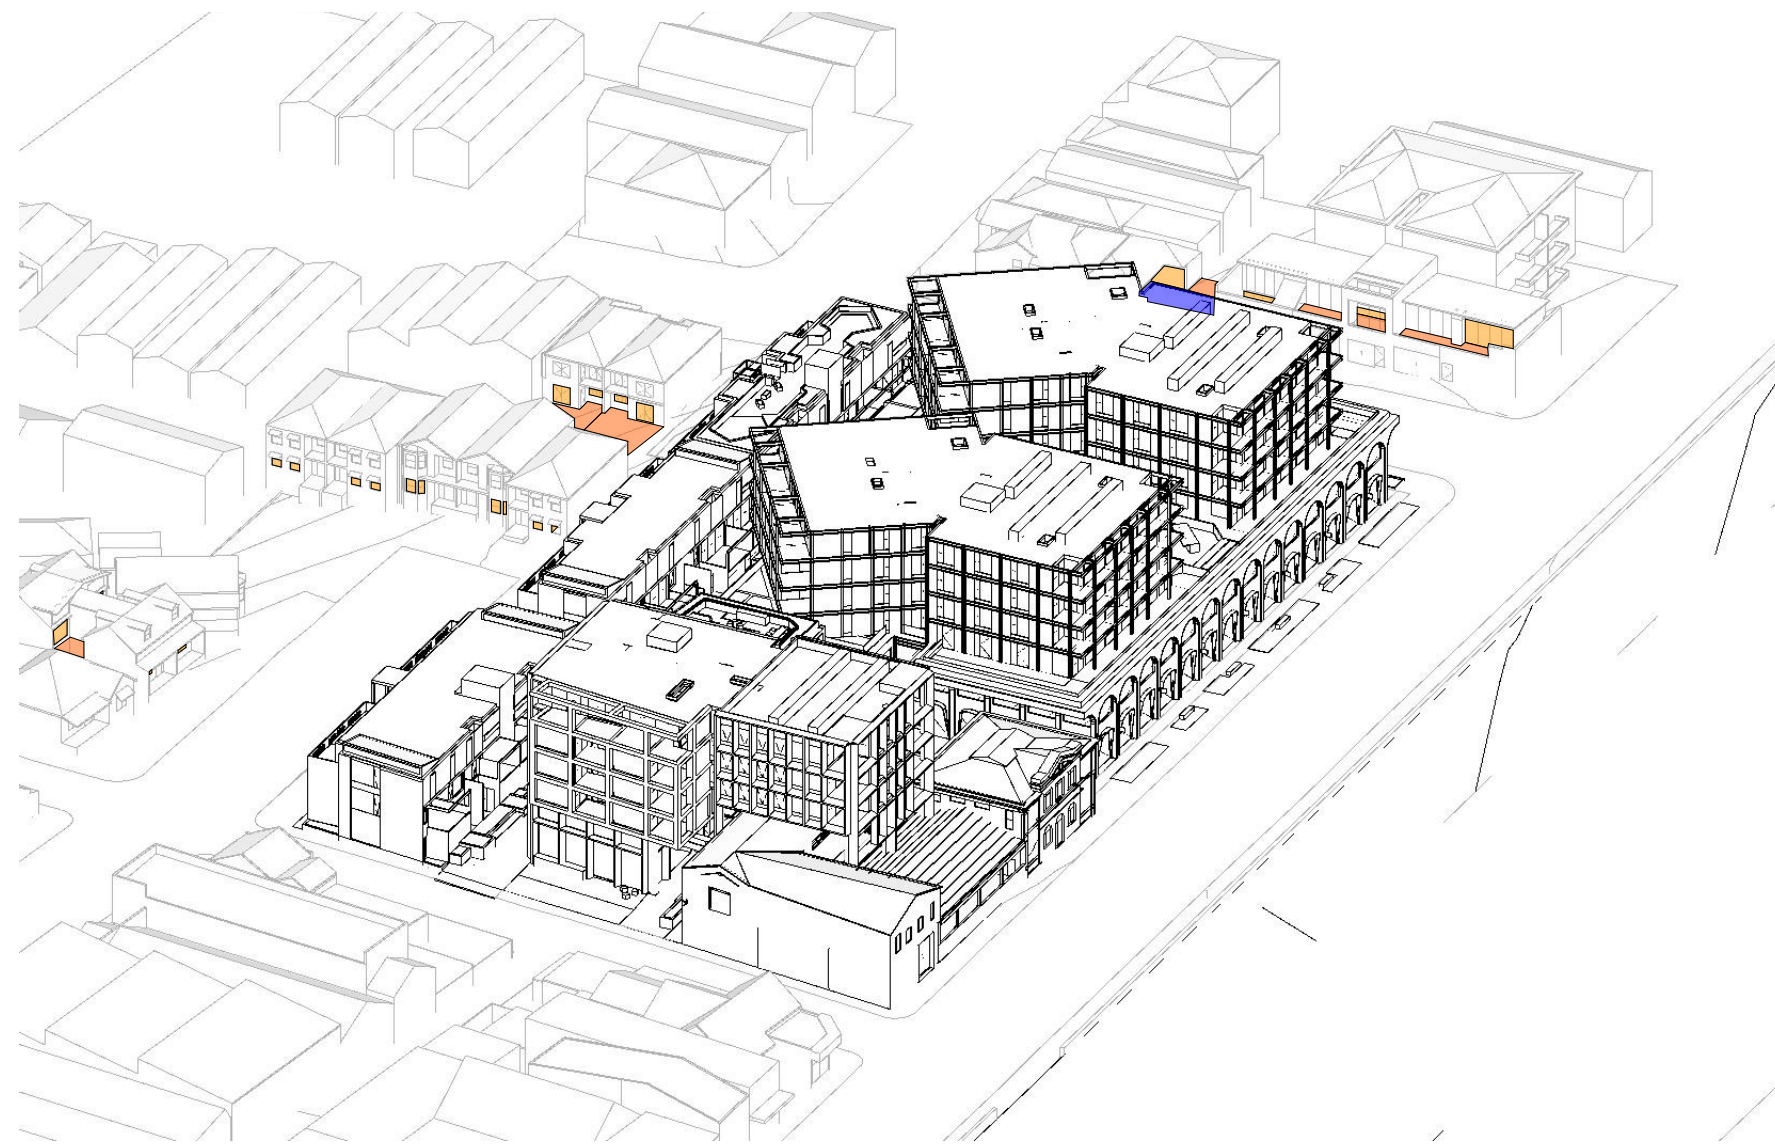


03 11AM

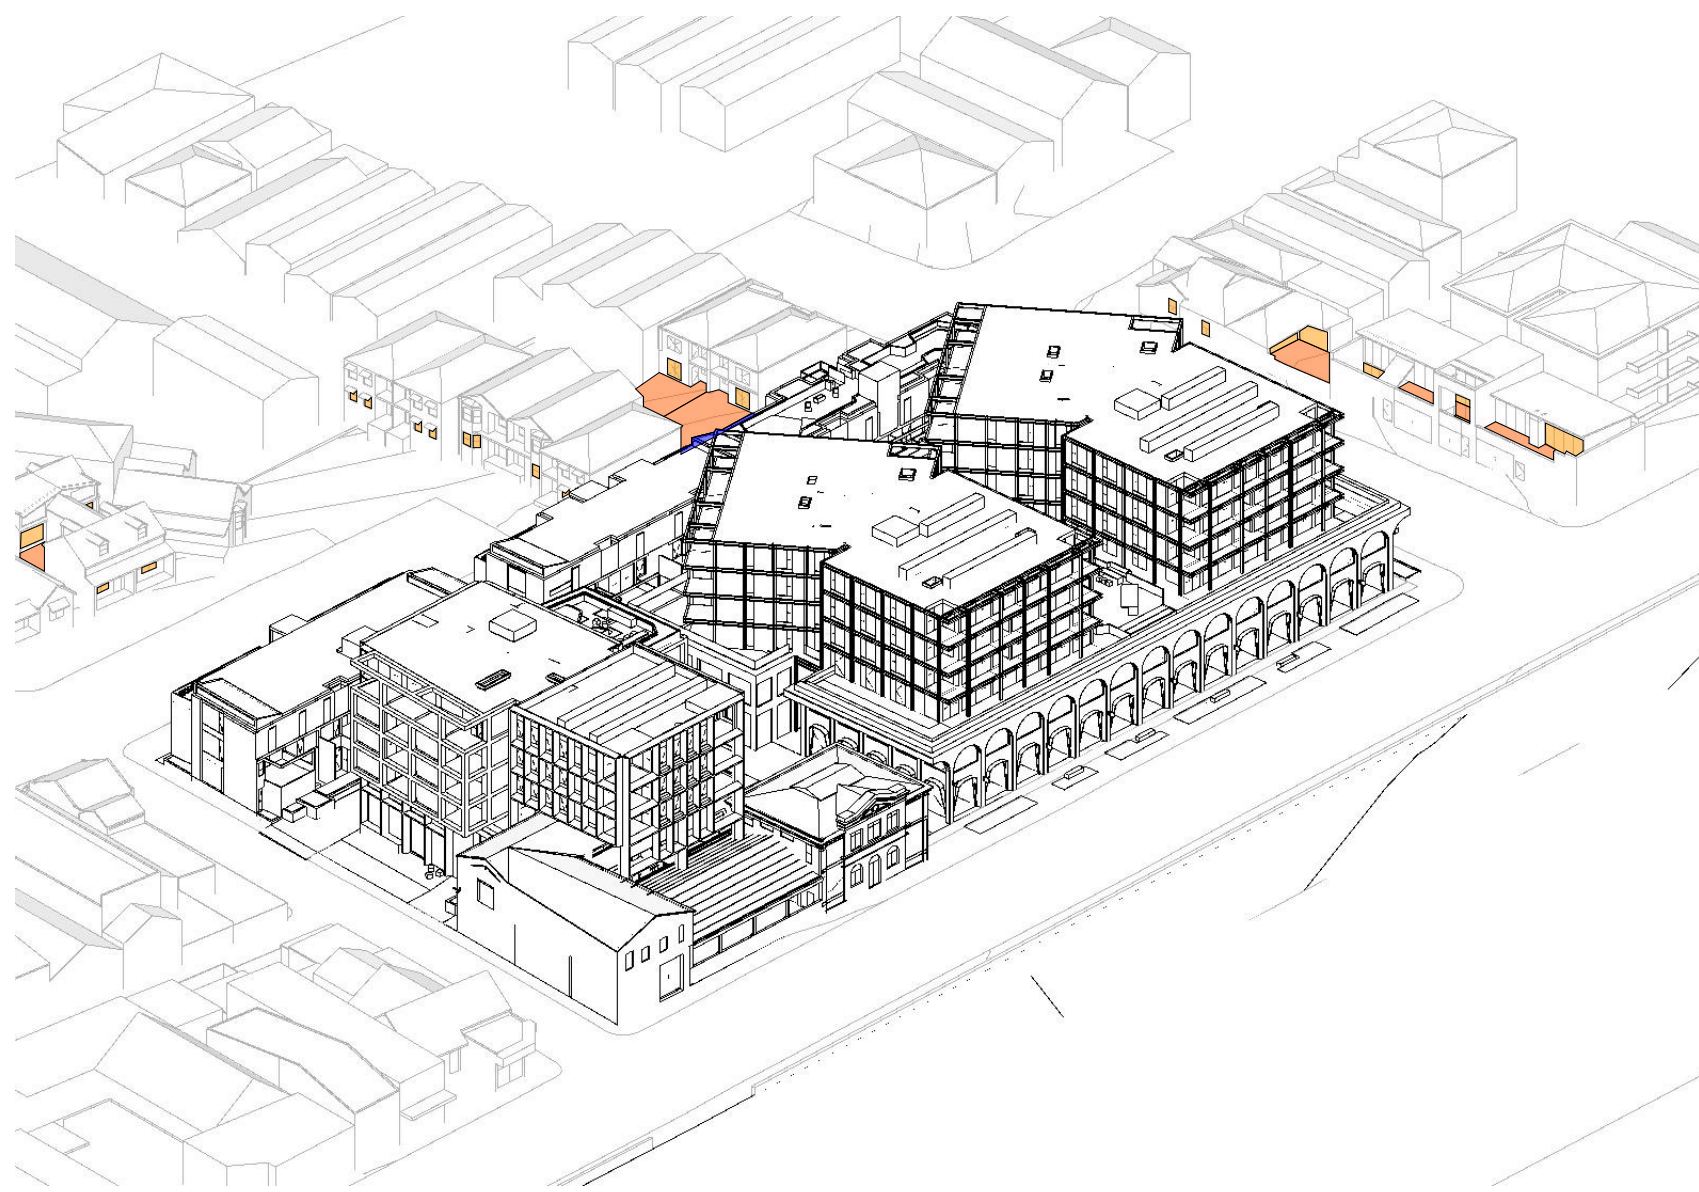


04 12PM

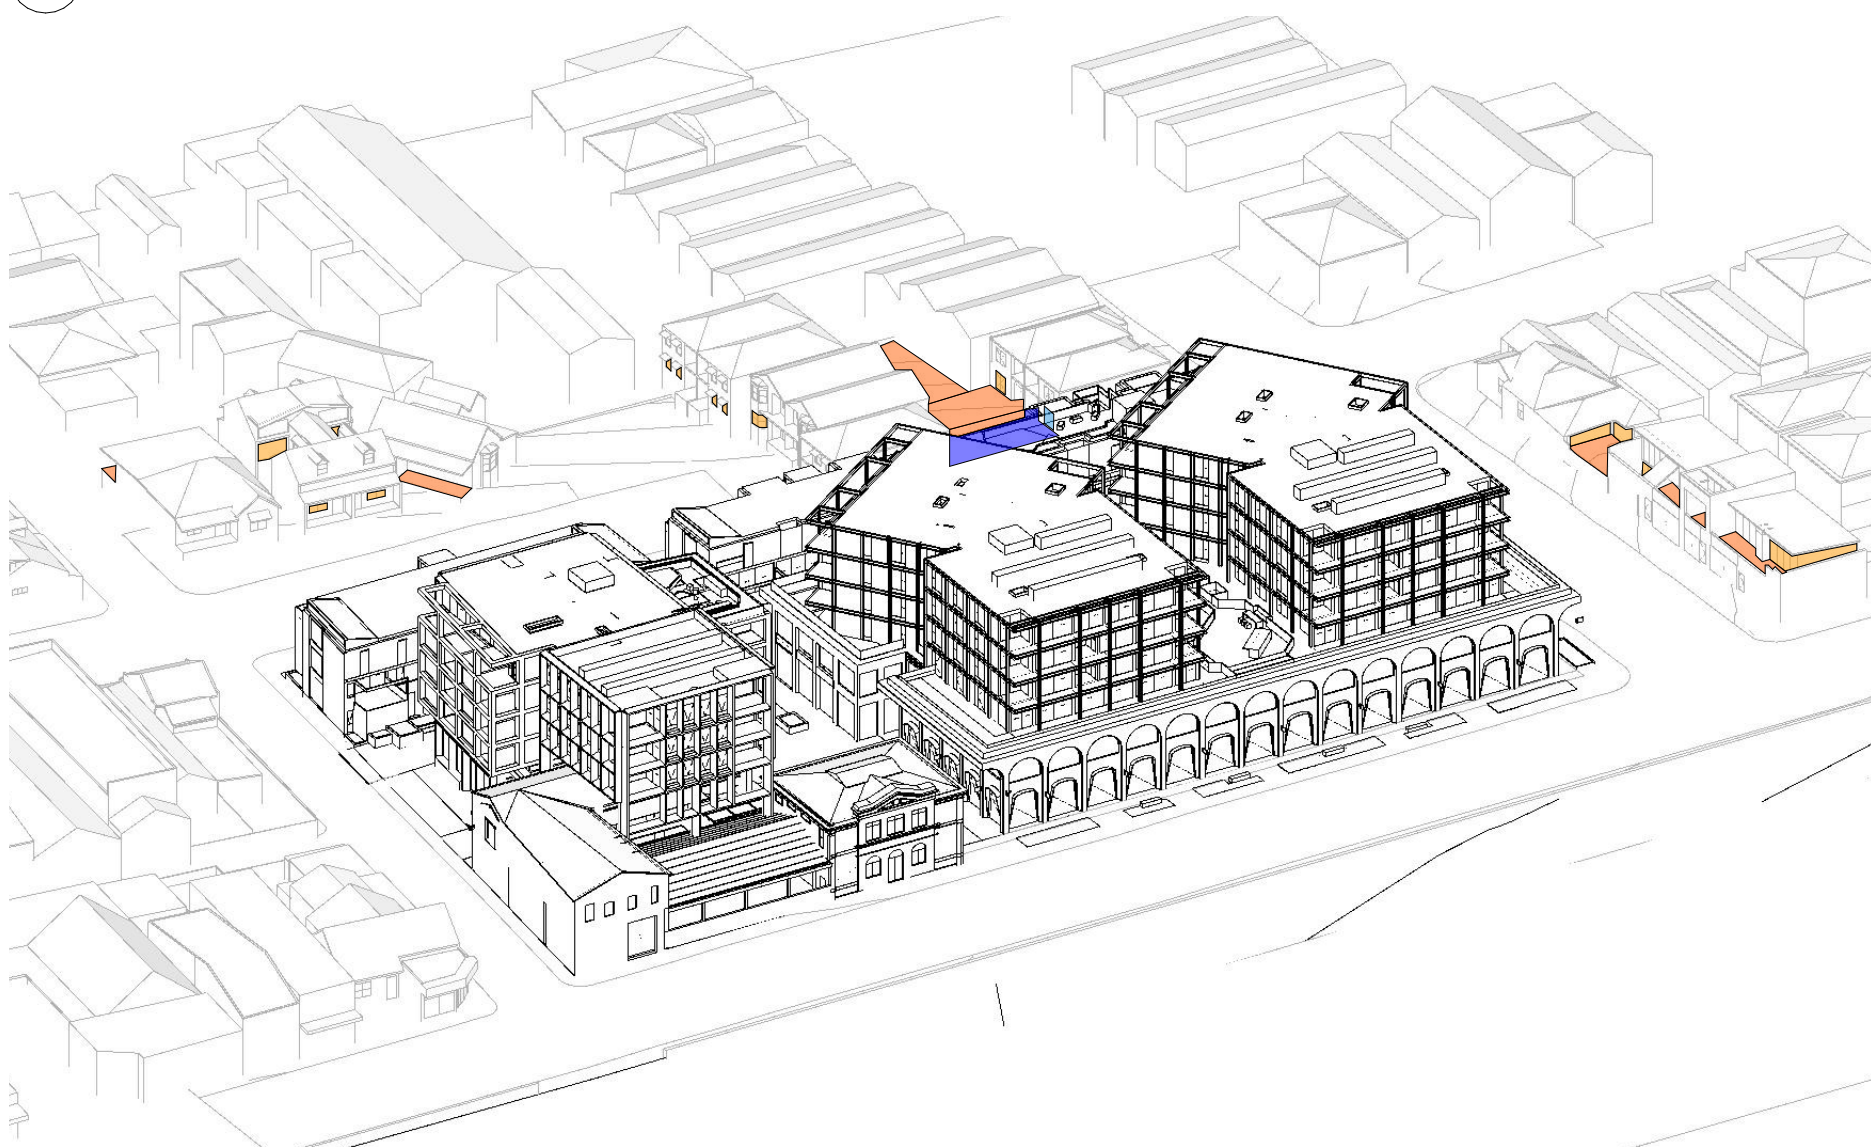

05 1PM

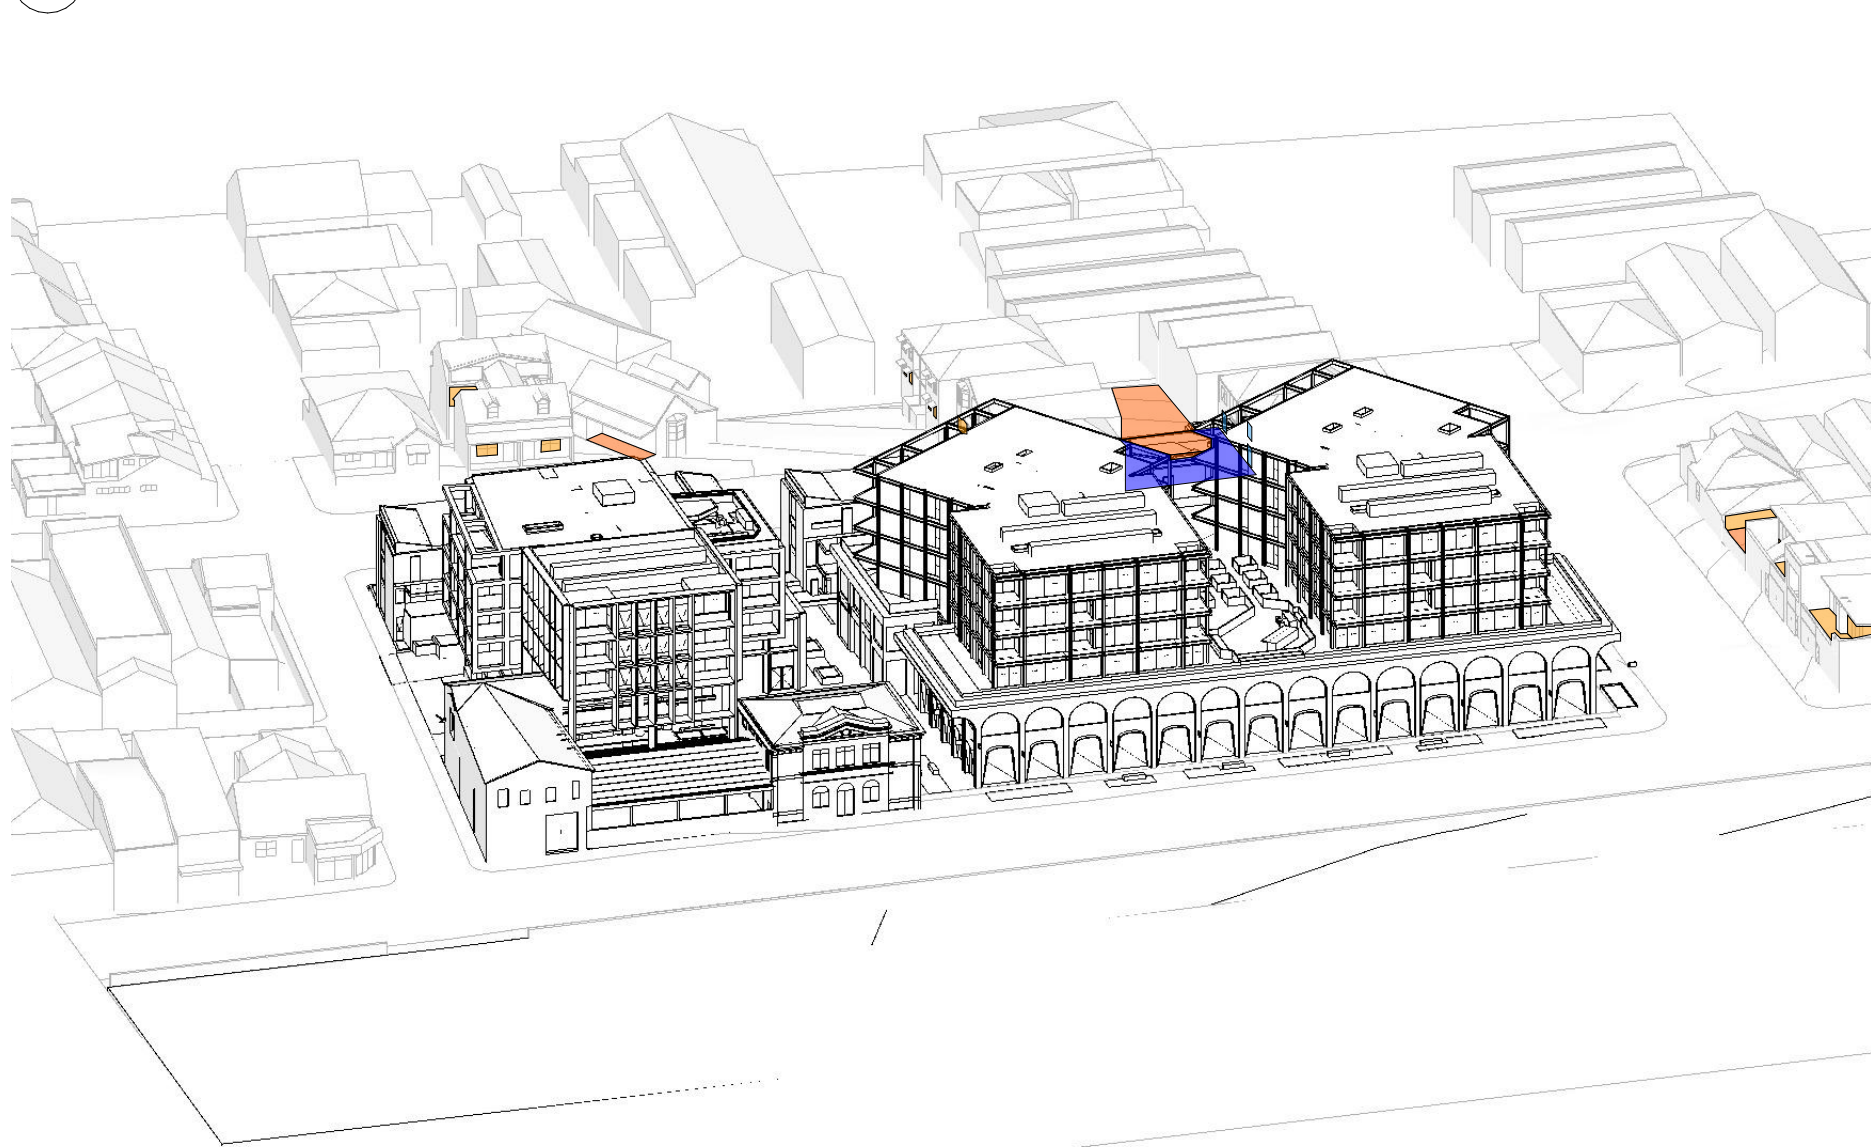

06 2PM

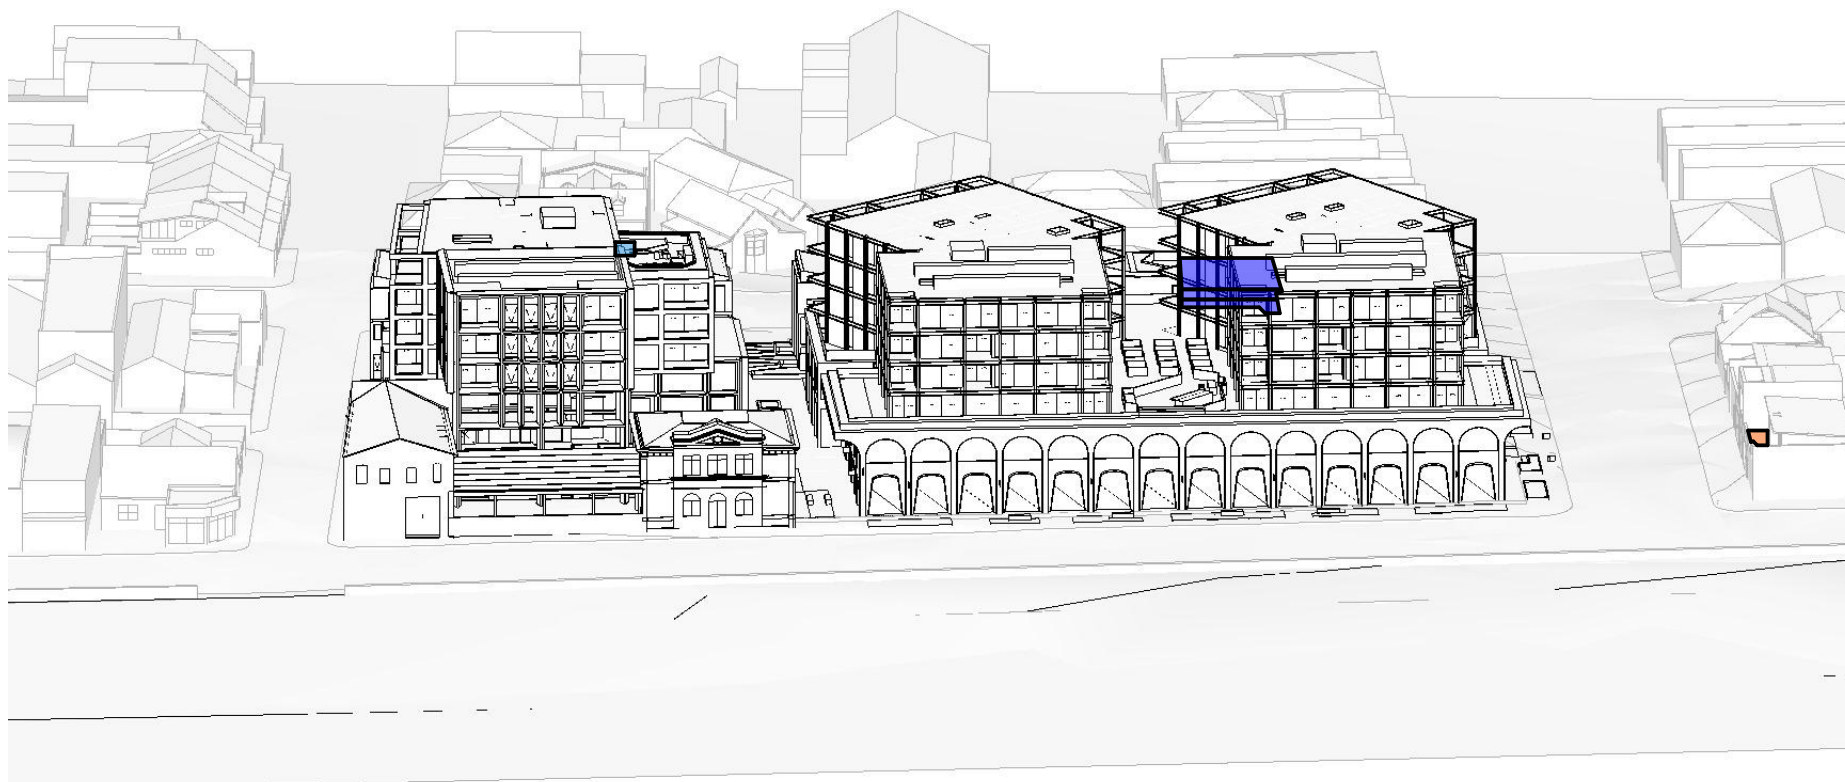



07 3PM

LEICHHARDT DCP - C 3.9 C14


Where the surrounding allotments side boundary is 45 degrees from true north and therefore the allotment is not orientated north/south or east/west, glazing serving main living room shall retain a minimum of two hours of solar access between 9am and 3pm at the winter solstice.

LEGEND

 -  SOLAR ACCESS TO PRIVATE OPEN SPACES
-  SOLAR ACCESS TO LIVING ROOMS
-  IMPACTED SOLAR ACCESS TO PRIVATE OPEN SPACES
-  IMPACTED SOLAR ACCESS TO LIVING ROOMS

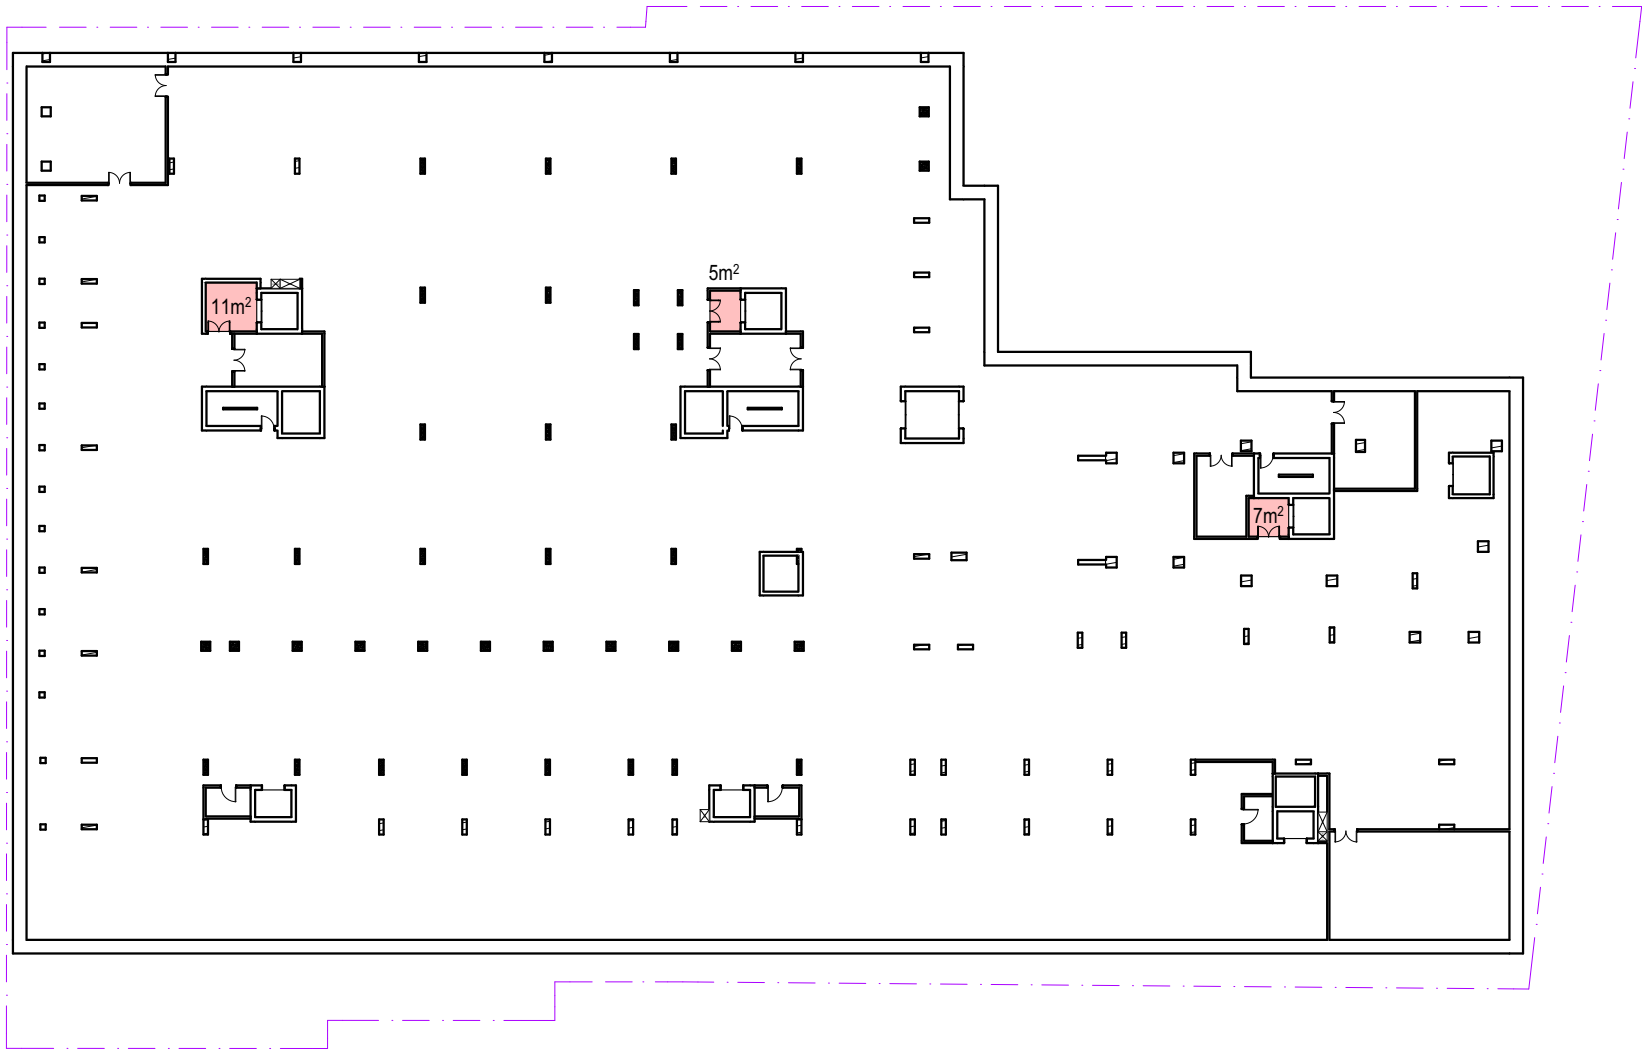

01 BASEMENT 2

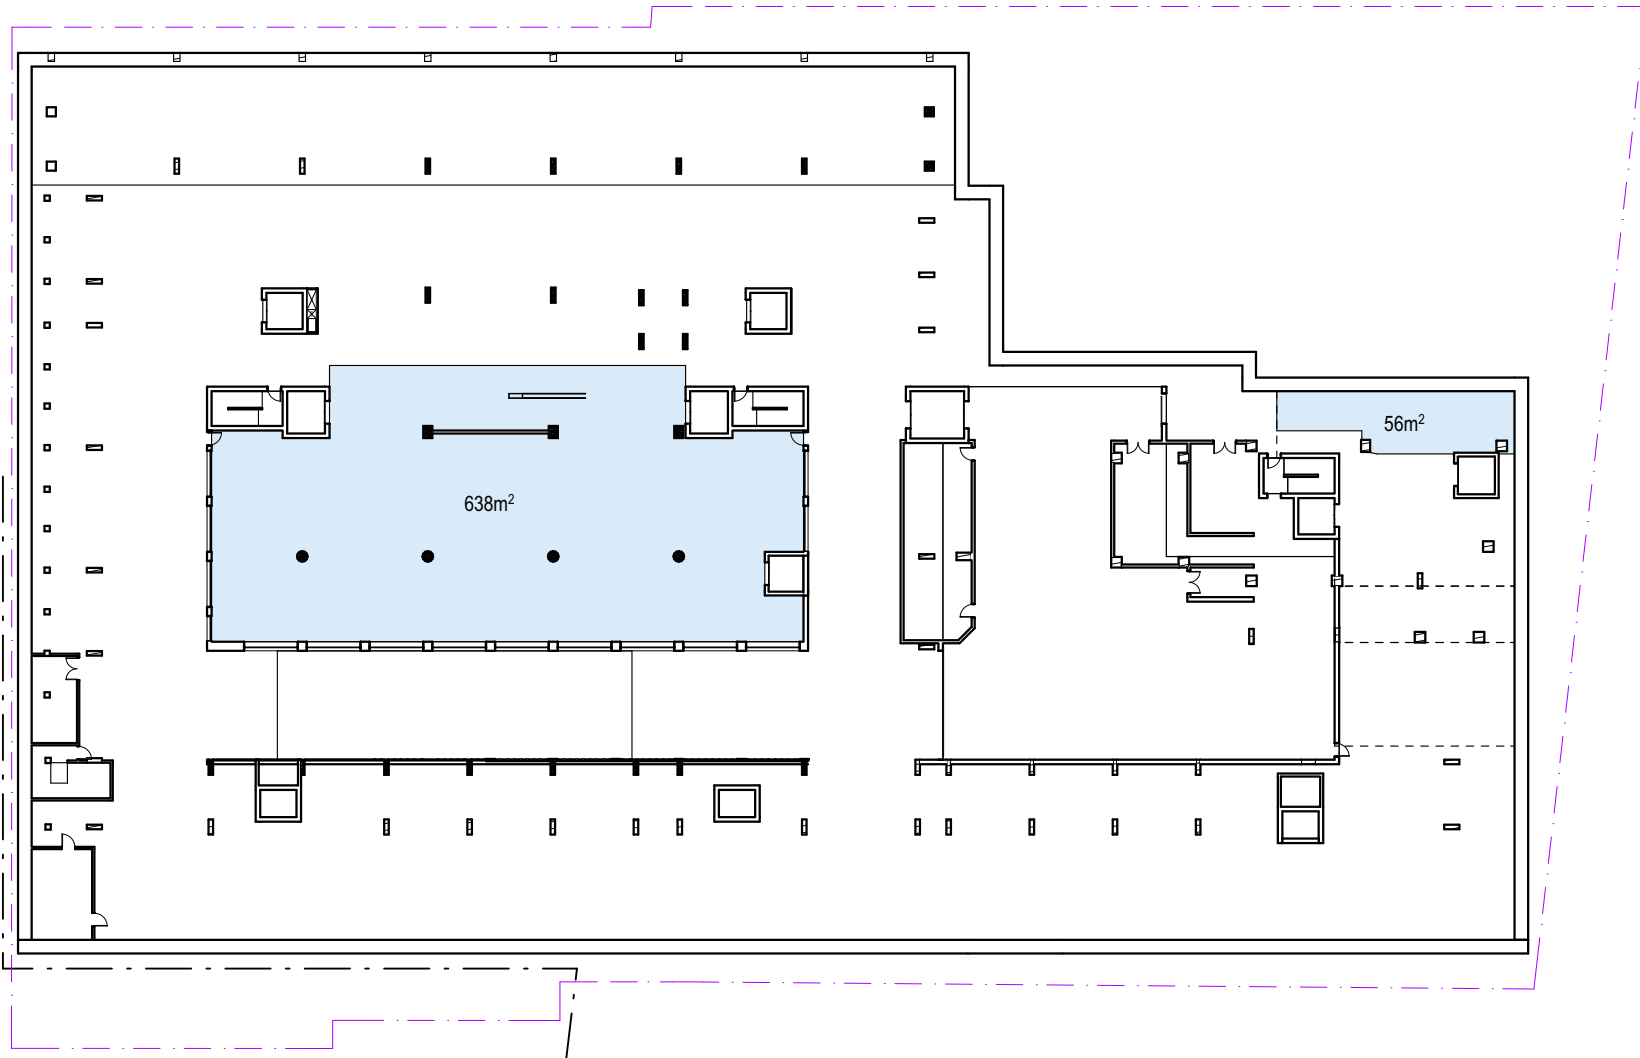


02 BASEMENT 1




03 GROUND LEVEL




04 LEVEL 01

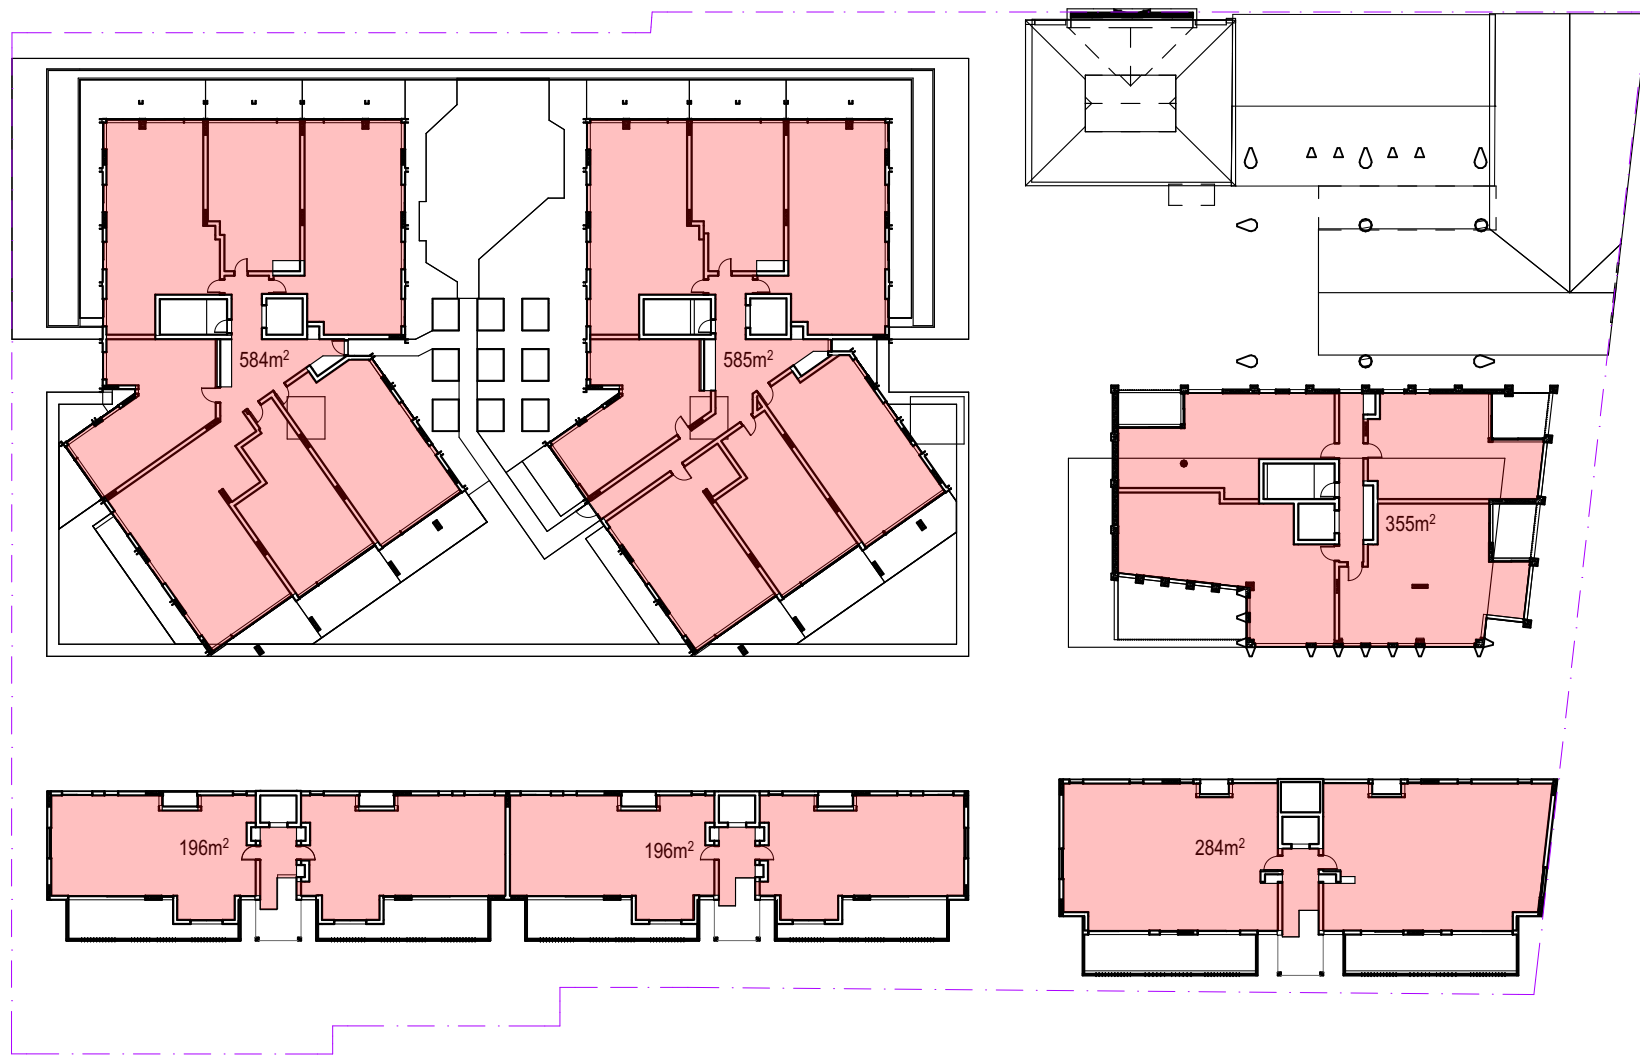


05 LEVEL 02

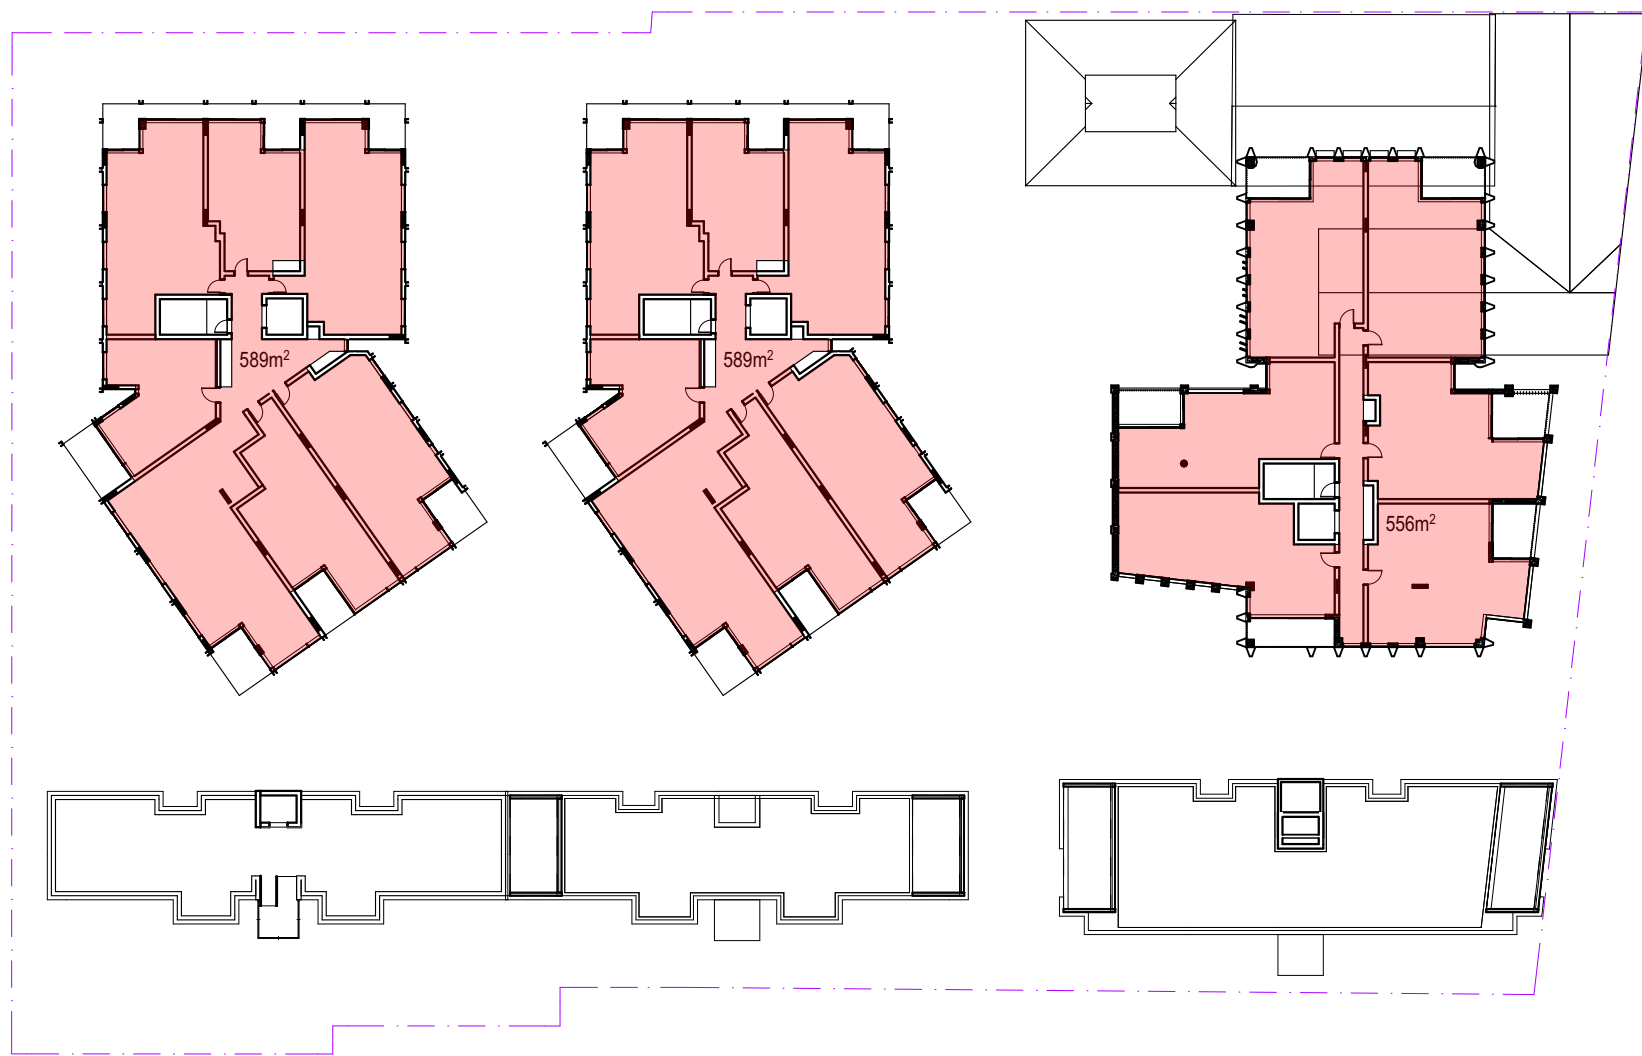

06 LEVEL 03

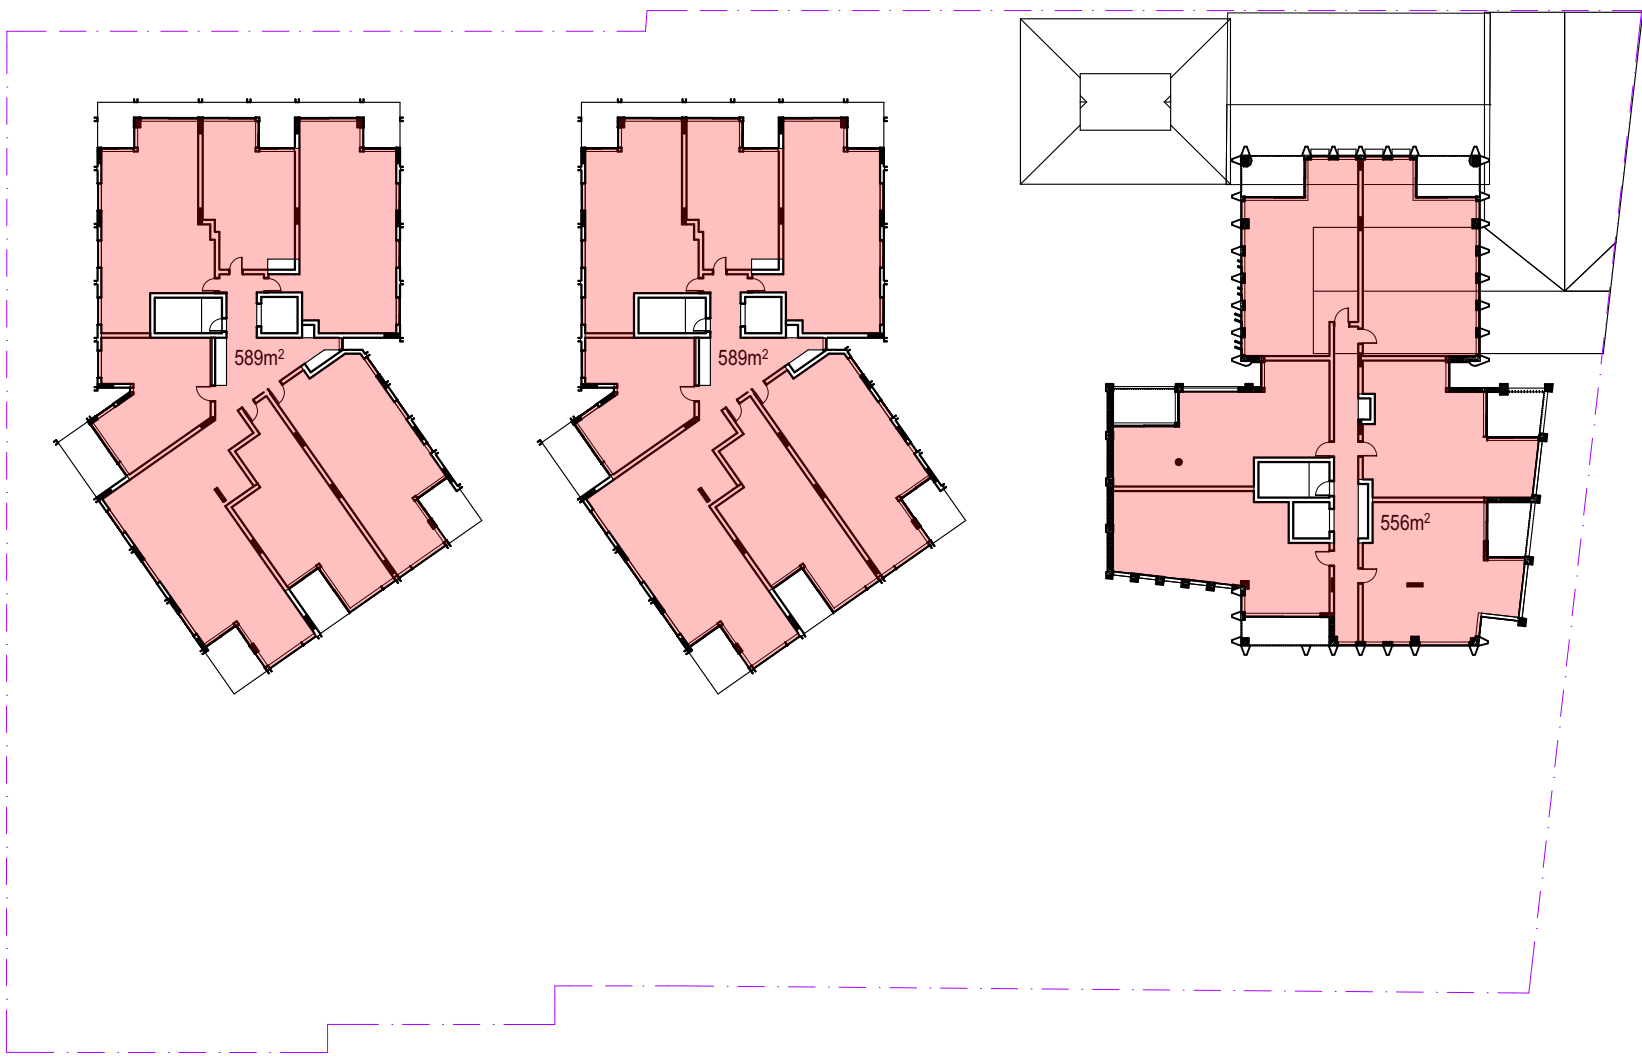

07 LEVEL 04

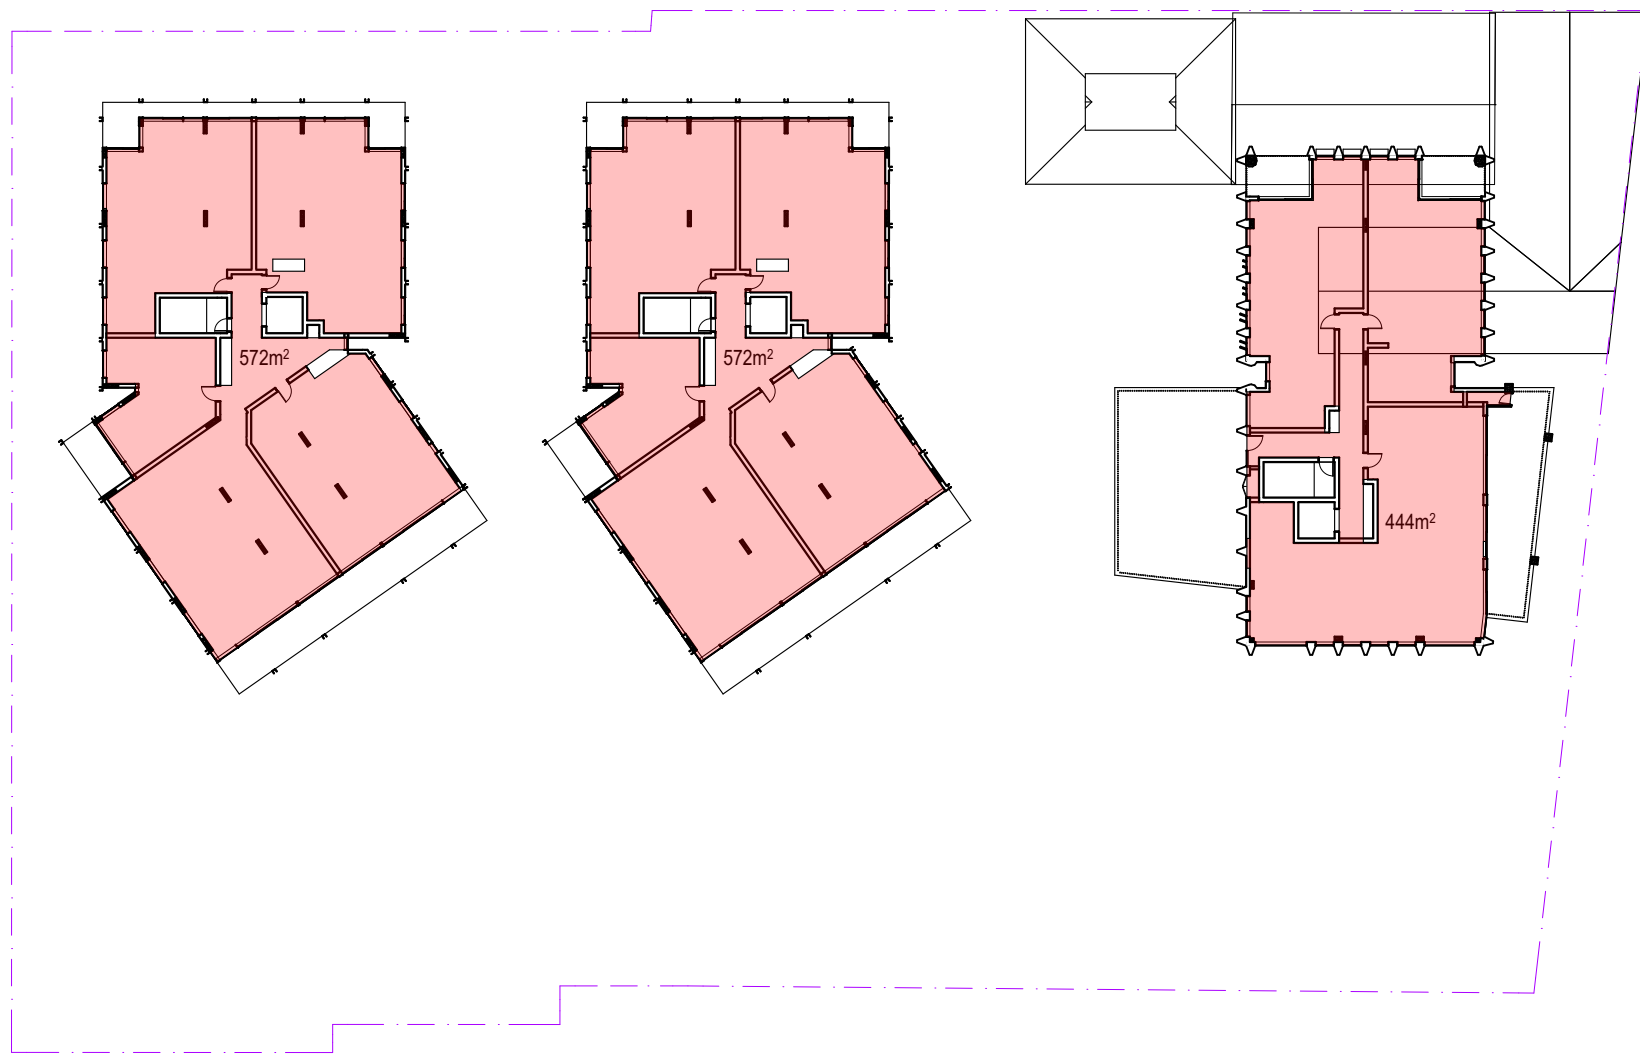

08 LEVEL 05

GFA - SCHEDULE		
USE	LEVEL	AREA
Light Industrial	BASEMENT 1	694
	GROUND LEVEL	2,626
	LEVEL 01	2,680
		6,000 m²
Residential	BASEMENT 2	23
	GROUND LEVEL	988
	LEVEL 01	746
	LEVEL 02	2,200
	LEVEL 03	1,734
	LEVEL 04	1,734
	LEVEL 05	1,588
		9,013 m²
		15,013 m²
Total Site area:		6824 m²
Maximum FSR under Leichhardt LEP:		2.2:1
Maximum GFA:		15013 m²




01 GROUND LEVEL




02 LEVEL 01




03 LEVEL 02

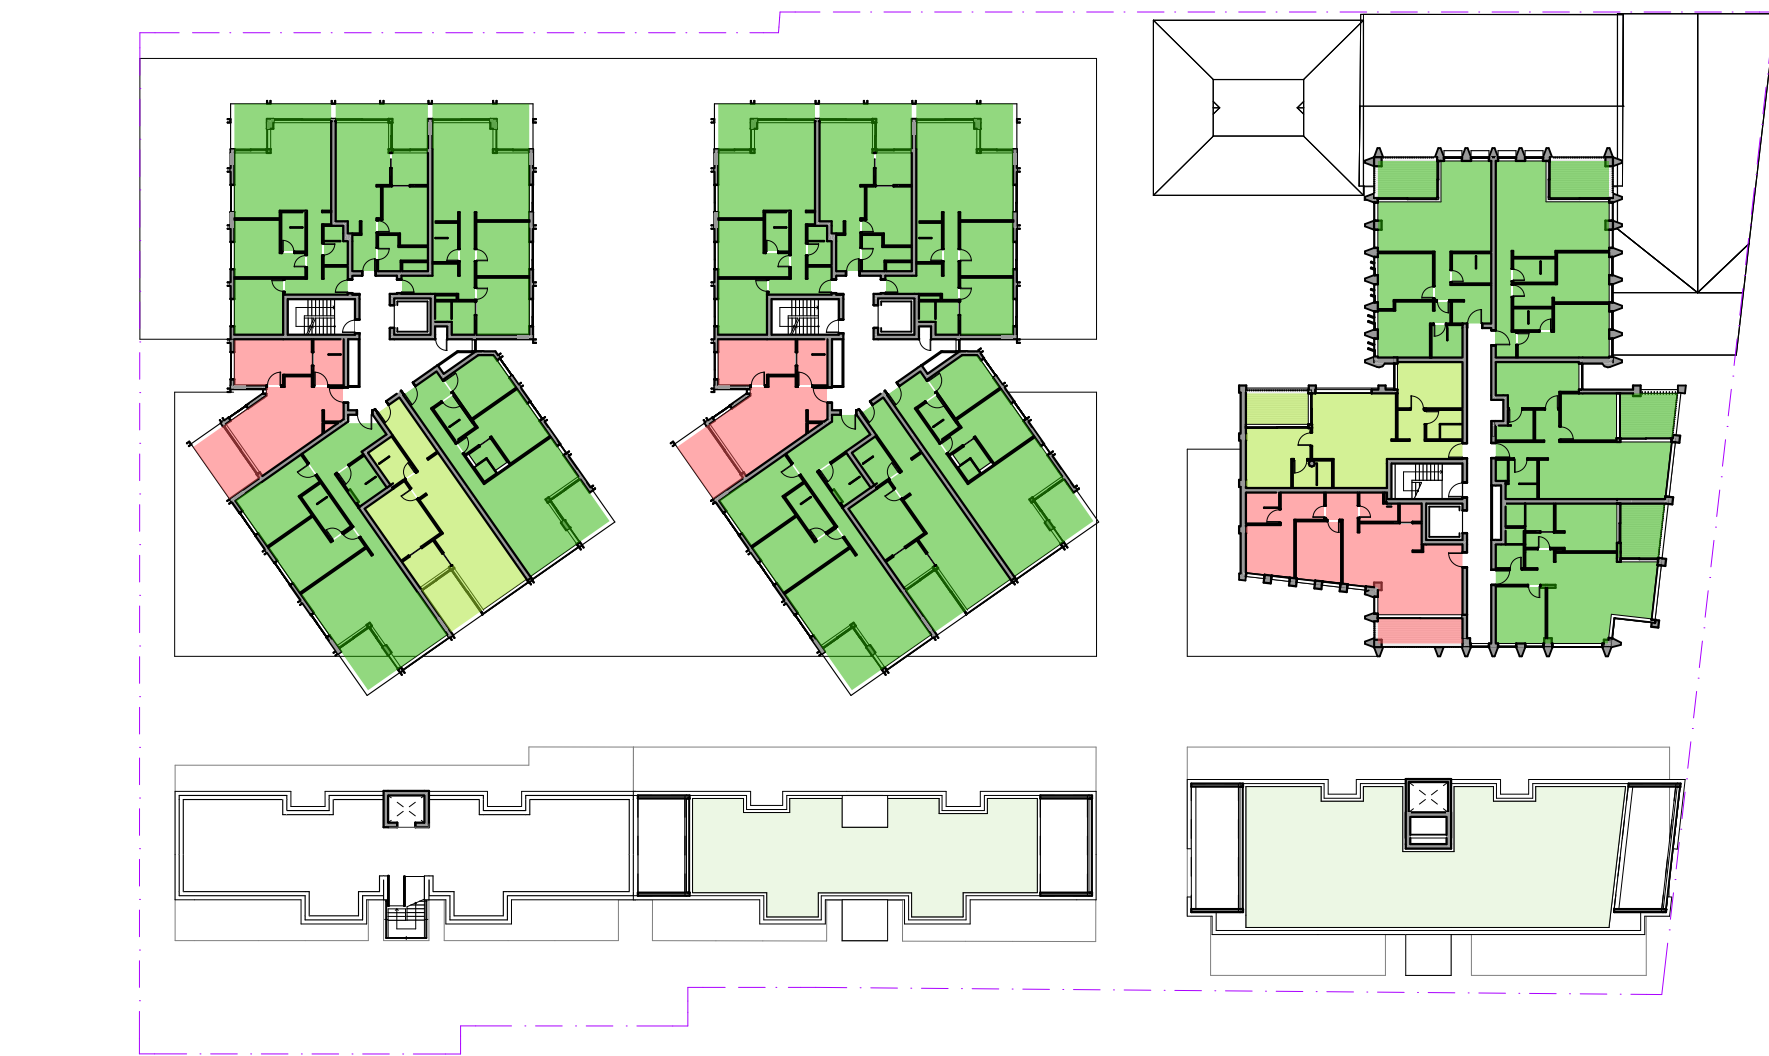

04 LEVEL 03

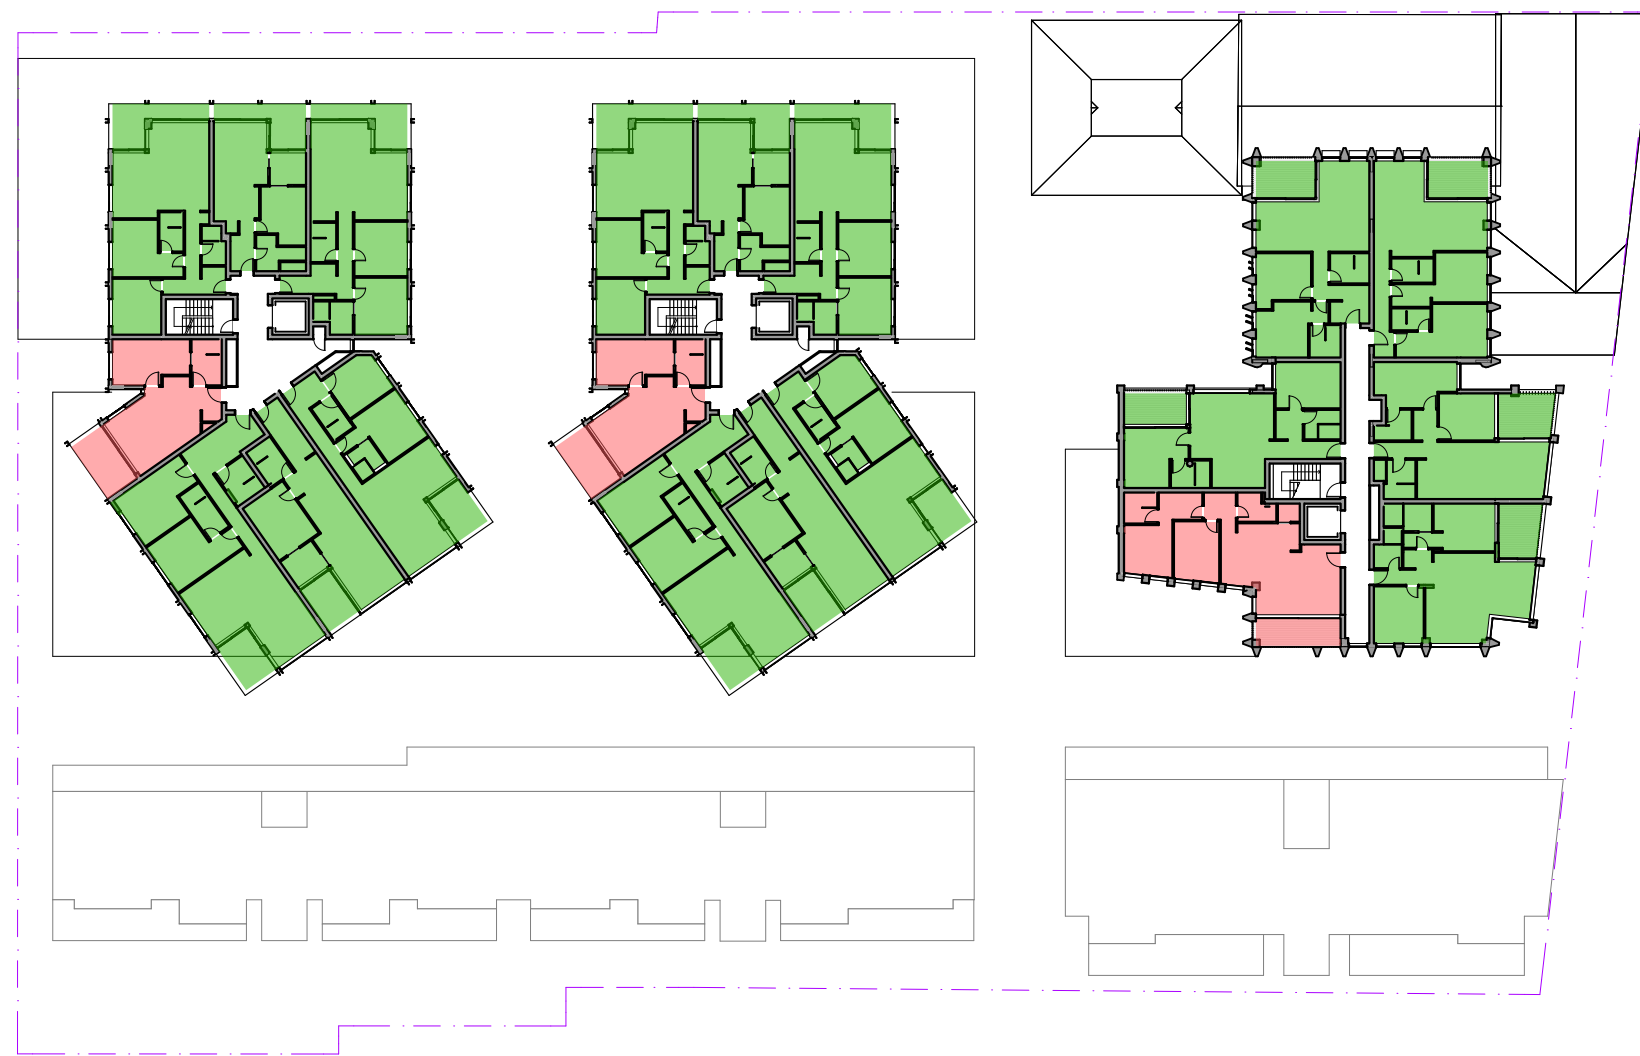

05 LEVEL 04

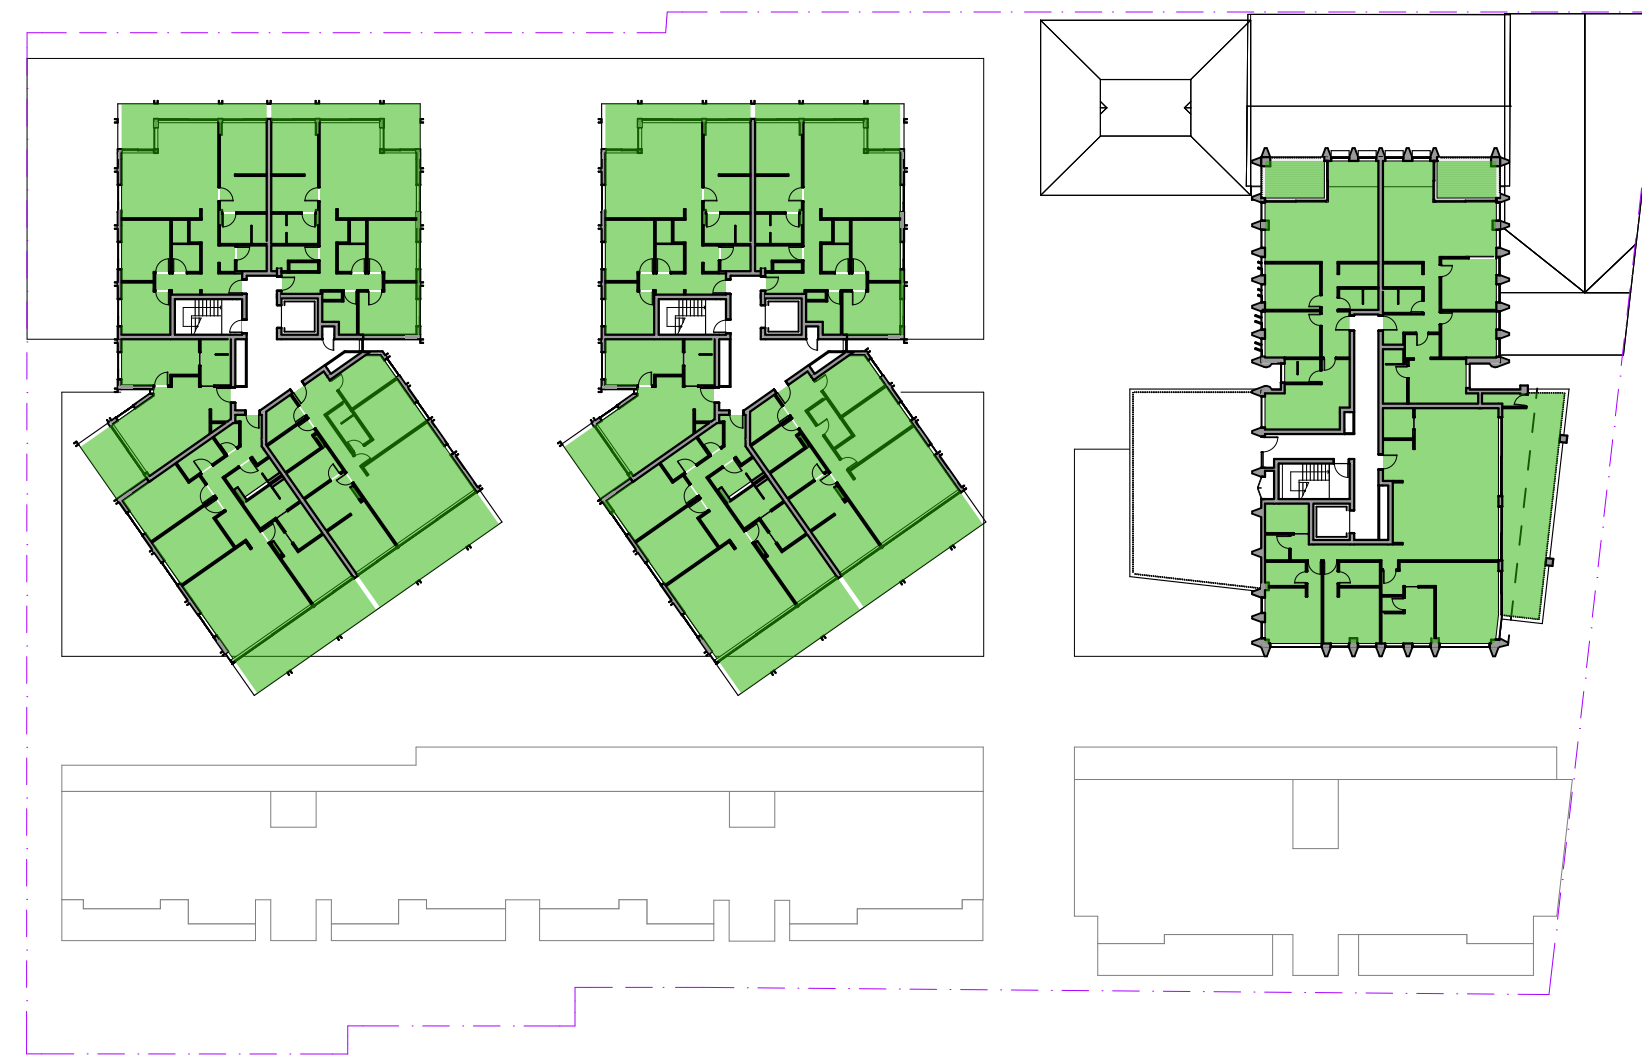

06 LEVEL 05

SOLAR ACCESS REQUIREMENTS

>70% 2h or more
<15% 15min or less

of direct sunlight to private open spaces or living rooms between 9am - 3pm at winter solstice

2h+	66 apartments	74%
15min-2h	10 apartments	11%
>16min	13 apartments	15%
89 apartments in total		

LEGEND

- 2h OR MORE** OF DIRECT SUNLIGHT BETWEEN 9am - 3pm MID-WINTER TO LIVING ROOMS OF PRIVATE OPEN SPACES
- 15min - 2h** OF DIRECT SUNLIGHT BETWEEN 9am - 3pm MID-WINTER TO LIVING ROOMS OF PRIVATE OPEN SPACES
- LESS THAN 15min** OF DIRECT SUNLIGHT BETWEEN 9am - 3pm MID-WINTER TO LIVING ROOMS OF PRIVATE OPEN SPACES

ARCHITECT

CHROFI

3/1 THE CORSO MANLY NSW 2095 AUSTRALIA
T +61 2 8096 8500 E info@chrofi.com

CHOI ROPHA FIGHERA P/L ACN 144 714 885 ATF CHOI ROPHA FIGHERA UNIT TRUST T/A
THIS DRAWING SHOULD BE READ IN CONJUNCTION WITH ALL RELEVANT CONTRACTS,
SPECIFICATION, REPORT AND DRAWINGS. DO NOT SCALE. DRAWINGS DIMENSIONS
GOVERN. VERIFY ALL DIMENSIONS ON SITE BEFORE CONSTRUCTION. COPYRIGHT OF THIS
DRAWING IS VESTED IN CHROFI.

CLIENT

ROCHE

GROUP

REV

01

DATE

17/05/2023

ISSUE

DETAILED DEVELOPMENT APPLICATION

REV

DATE

ISSUE

PROJECT

469-483 BALMAIN ROAD LILYFIELD
469-483 BALMAIN ROAD

PROJECT NUMBER

PLOT DATE

DRAWN

CHECKED

SHEET SCALE

SHEET SIZE

NORTH

DRAWING TITLE

SOLAR ACCESS DIAGRAMS

DRAWING NUMBER

A-DA606

REVISION

01

21049

23/05/2023

TG

JZ

1:1000


1:500

A3

A1

NORTH


N

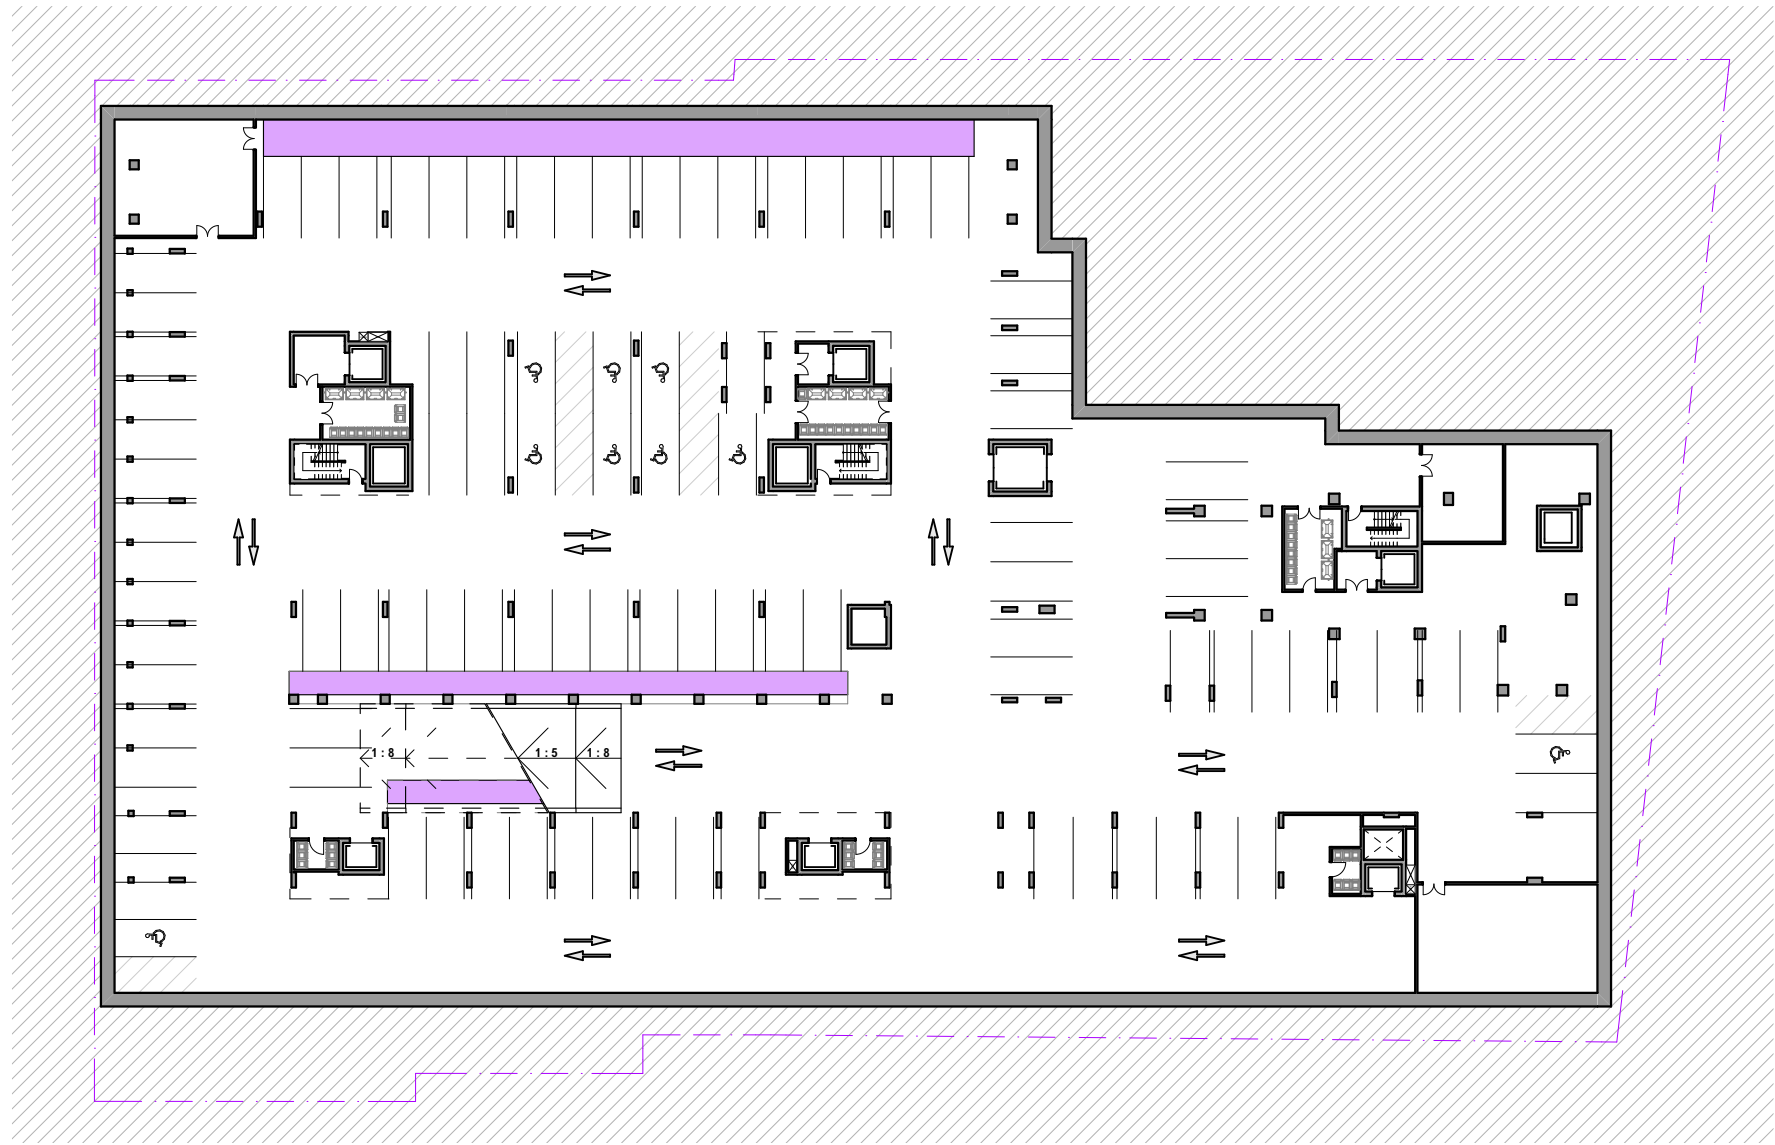

01 BASEMENT 2



02 GROUND LEVEL

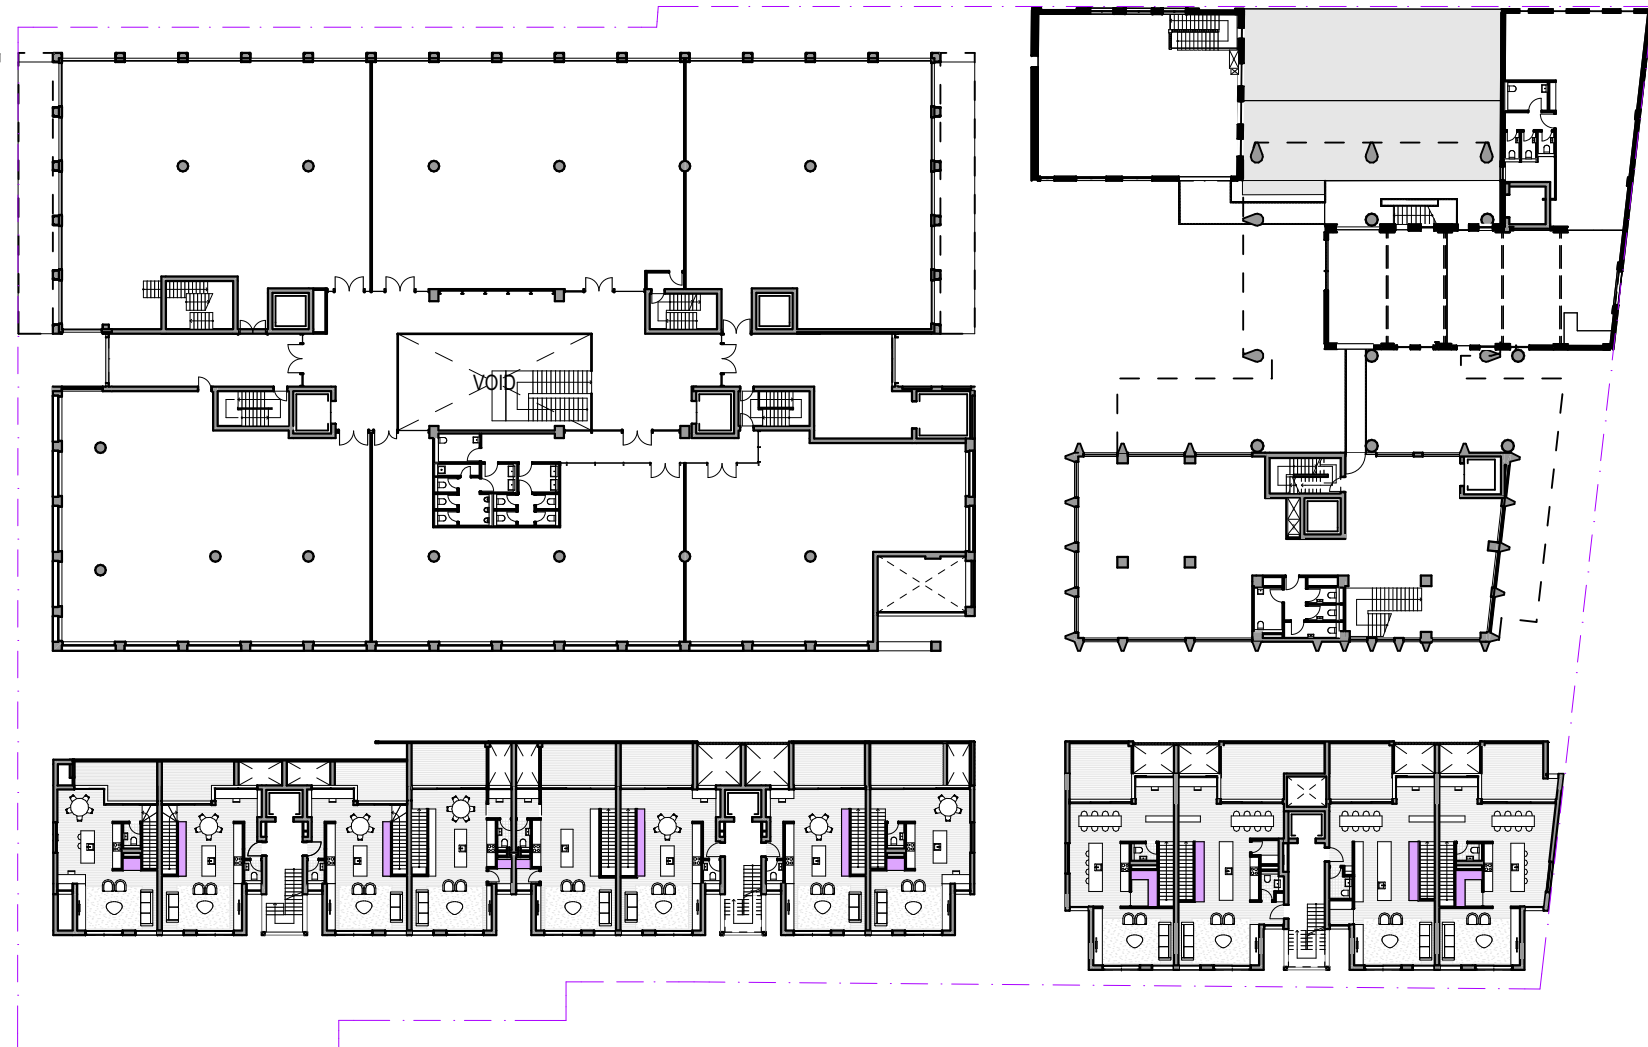

03 LEVEL 01



04 LEVEL 02



05 LEVEL 03




06 LEVEL 04



07 LEVEL 05

LEGEND

 

STORAGE SPACE
- AS PER ADG, AT LEAST 50% OF REQUIRED STORAGE SPACE IS LOCATED IN APARTMENTS
- CALCULATIONS INCLUDE EXCESS BEDROOM WARDROBE SPACE (EXCESS OF THE ADG WARDROBE GUIDANCE OF 1.8 x 0.6 x 1.2m)

ARCHITECT

CHROFI

3/1 THE CORSO MANLY NSW 2095 AUSTRALIA
T +61 2 8096 8500 E info@chrofi.com

CHOI ROPHA FIGHERA P/L ACN 144 714 885 ATF CHOI ROPHA FIGHERA UNIT TRUST T/A
THIS DRAWING SHOULD BE READ IN CONJUNCTION WITH ALL RELEVANT CONTRACTS,
SPECIFICATION, REPORT AND DRAWINGS. DO NOT SCALE DRAWINGS. DIMENSIONS
GOVERN. VERIFY ALL DIMENSIONS ON SITE BEFORE CONSTRUCTION. COPYRIGHT OF THIS
DRAWING IS VESTED IN CHROFI.

CLIENT

ROCHE
GROUP

REV

01

DATE

17/05/2023

ISSUE

DETAILED DEVELOPMENT APPLICATION

REV

DATE

ISSUE

PROJECT

469-483 BALMAIN ROAD LILYFIELD
469-483 BALMAIN ROAD

PROJECT NUMBER

21049

PLOT DATE

23/05/2023

DRAWN

TG

CHECKED

JZ

SHEET SCALE

1:1000
1:500

SHEET SIZE

A3
A1

NORTH



DRAWING TITLE




ADG STORAGE DIAGRAMS

DRAWING NUMBER

A-DA607

REVISION

01

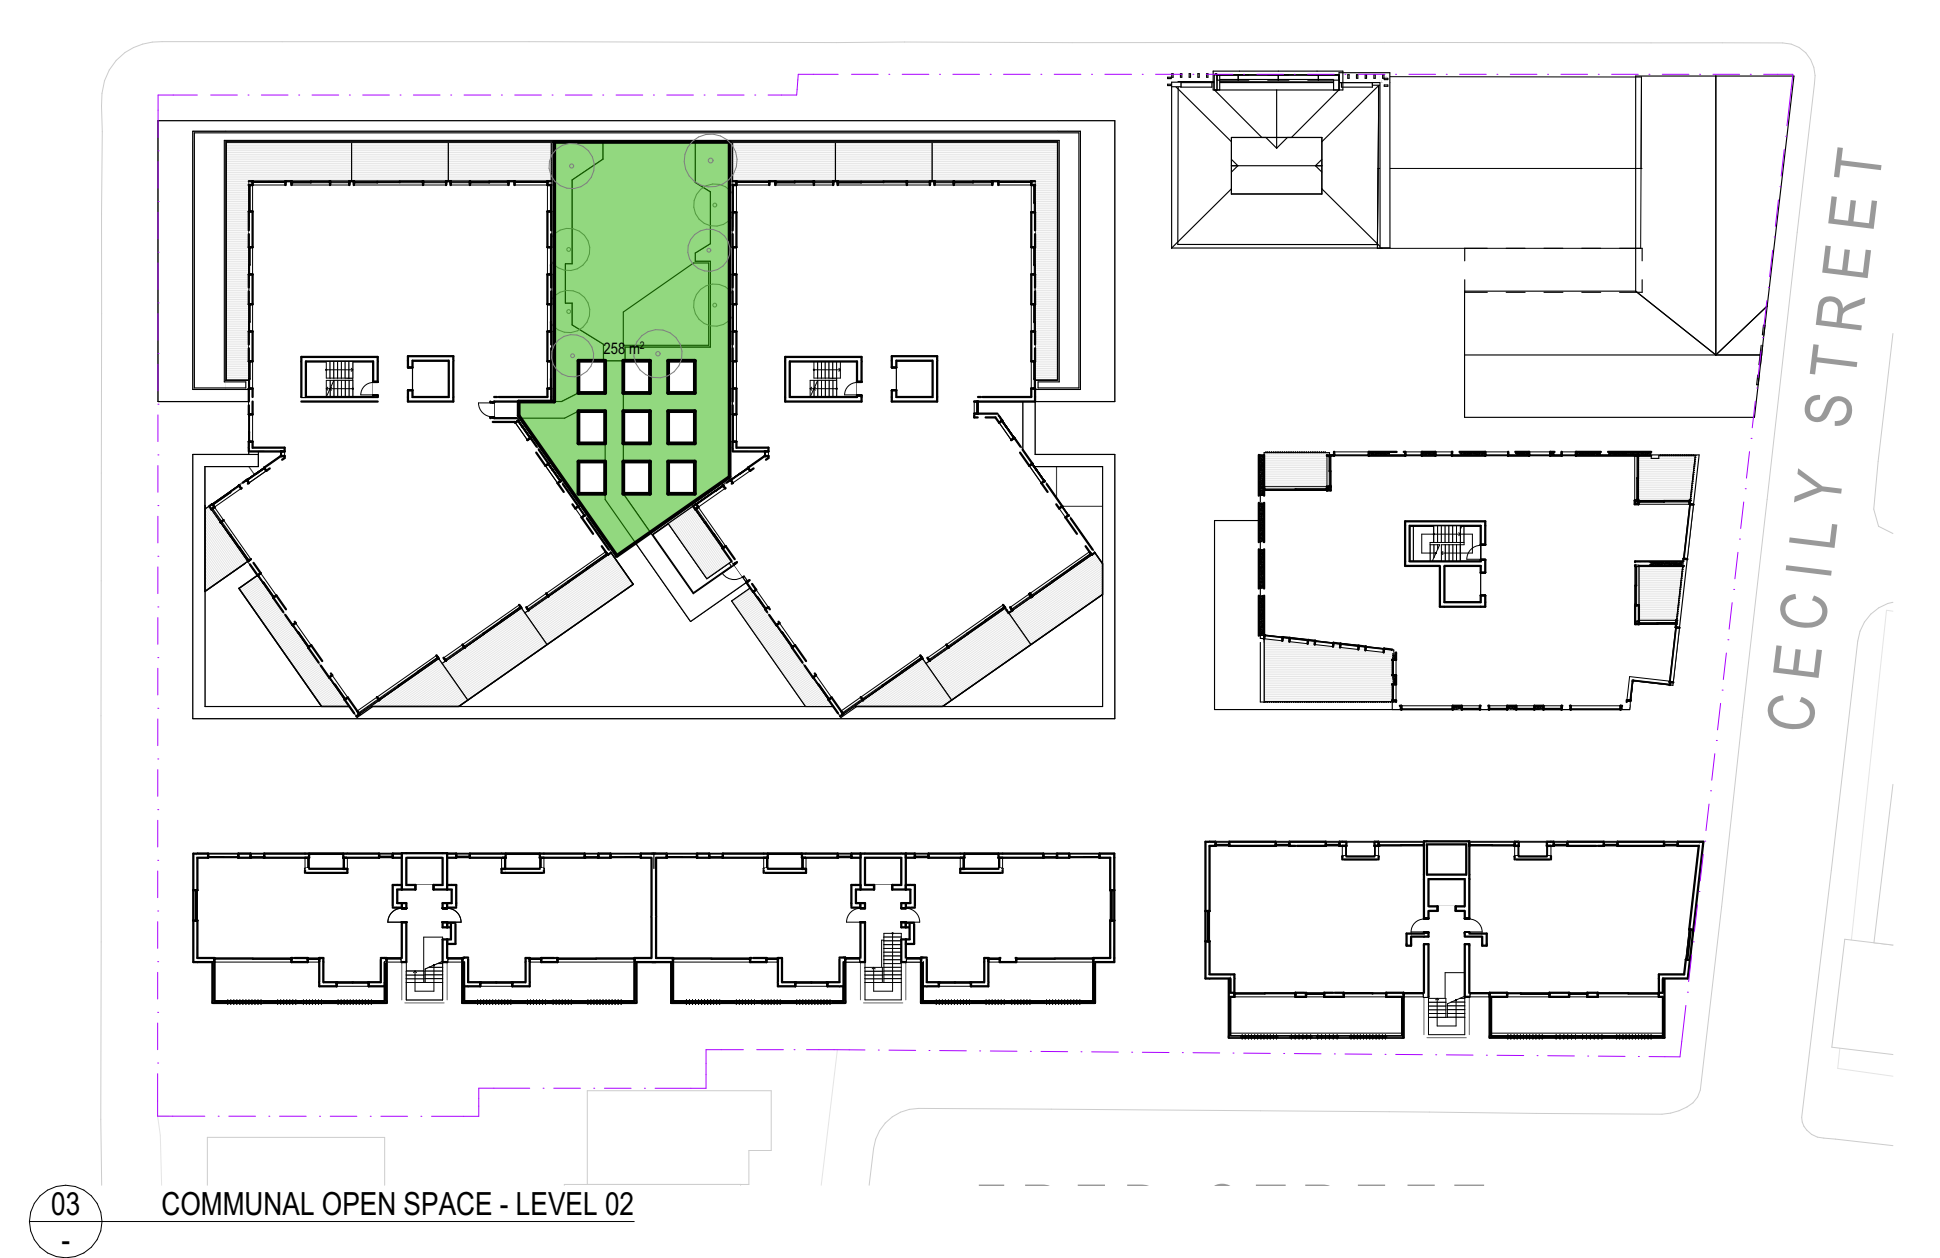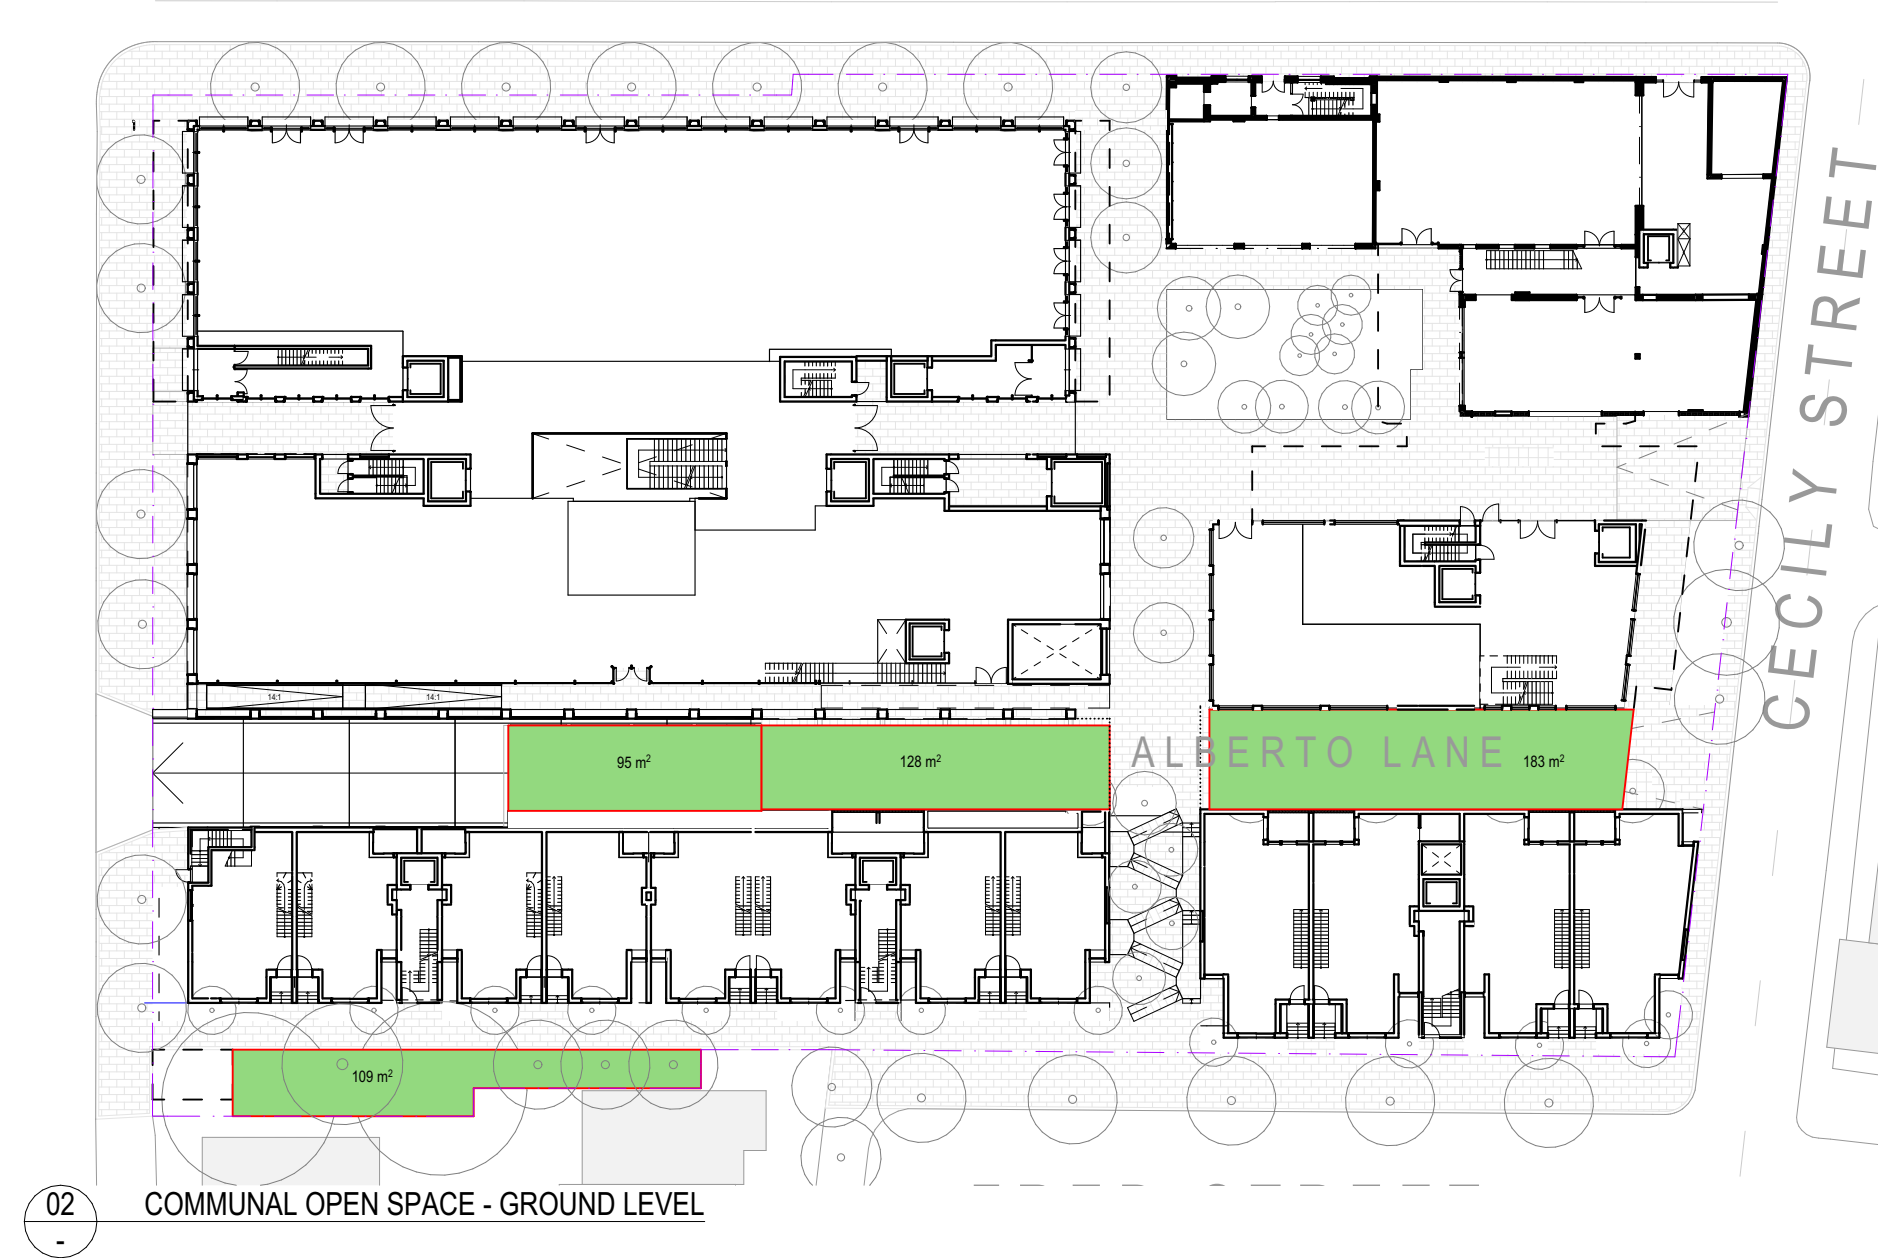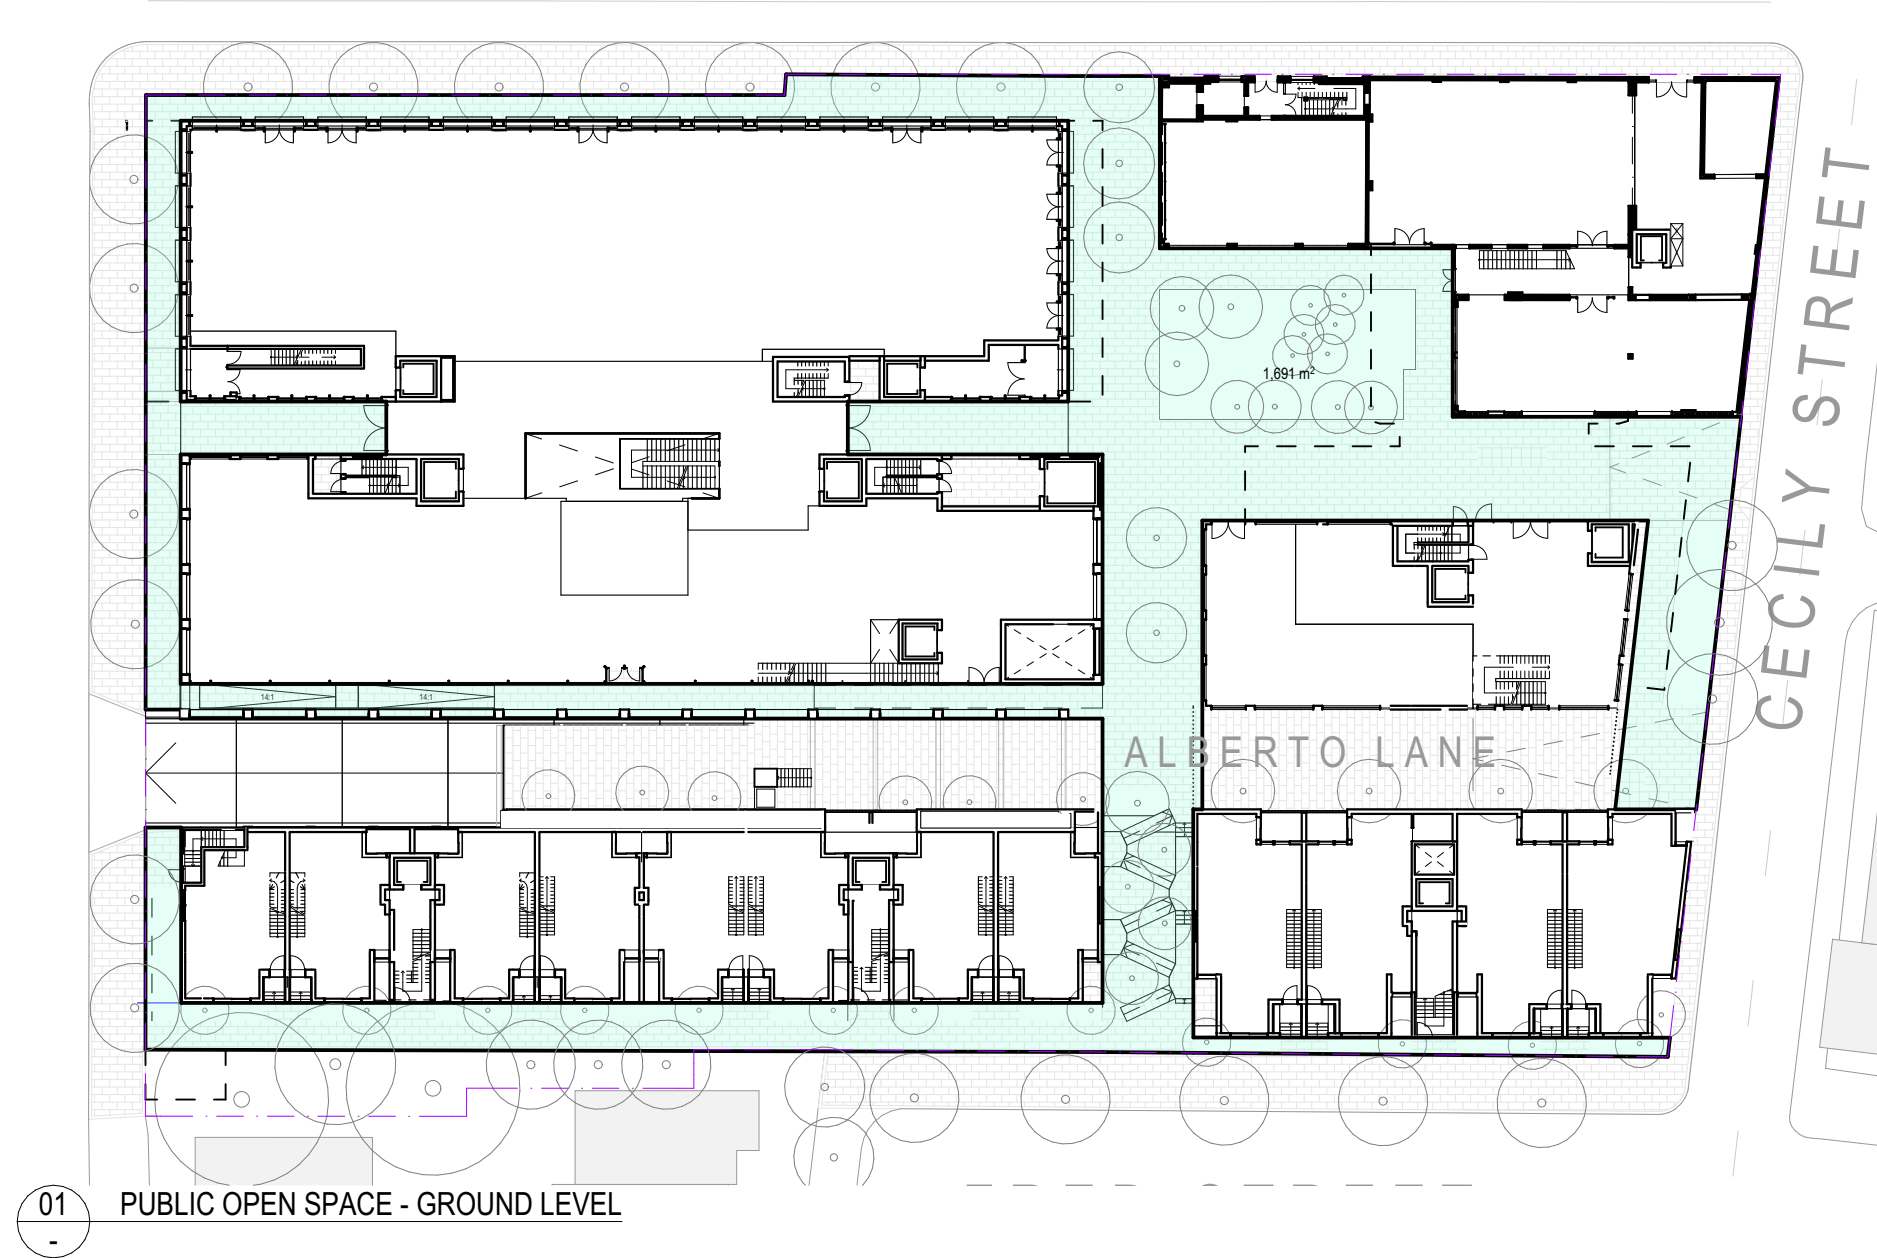

COMMUNAL OPEN SPACE REQUIREMENTS:

1706m² Required under ADG (6824m² x 25%)
 1024m² Proportionally reduced requirement under ADG
 (Industrial GFA = 40%, Residential GFA = 60%)

Solar requirements: 2h of direct sunlight to 50% of communal open space mid winter

PROPOSED COMMUNAL OPEN SPACE:

GF: 515m² (less than 2h of direct solar)
 L2: 258m²
 L3: 167m²
 L5: 105m²

Total: 1045m² (= 15% of site area, 25% of reduced area)

Supplemented by public open space (1691m²) = 2736m² (= 34% of site area)

LEGEND

- Communal Outdoor Space - more than 2h of direct solar access to 50% of the space
- Communal Outdoor Space - less than 2h of direct solar access to 50% of the space
- Public Open Space

ARCHITECT

CHROFI

3/1 THE CORSO MANLY NSW 2095 AUSTRALIA
 T +61 2 8096 8500 E info@chrofi.com

CHOI ROPHA FIGHERA P/L ACN 144 714 885 ATF CHOI ROPHA FIGHERA UNIT TRUST T/A
 THIS DRAWING SHOULD BE READ IN CONJUNCTION WITH ALL RELEVANT CONTRACTS,
 SPECIFICATION, REPORT AND DRAWINGS. DO NOT SCALE. DRAWINGS DIMENSIONS
 GOVERN. VERIFY ALL DIMENSIONS ON SITE BEFORE CONSTRUCTION. COPYRIGHT OF THIS
 DRAWING IS VESTED IN CHROFI.

CLIENT

ROCHE
 GROUP

REV

01

DATE

17/05/2023

ISSUE

DETAILED DEVELOPMENT APPLICATION

REV

DATE

ISSUE

PROJECT

469-483 BALMAIN ROAD LILYFIELD
 469-483 BALMAIN ROAD

PROJECT NUMBER

21049

PLOT DATE

23/05/2023

DRAWN

TG

CHECKED

JZ

SHEET SCALE

1:1000
1:500

SHEET SIZE

A3
A1

NORTH

DRAWING TITLE

COMMUNAL & PUBLIC OPEN
 SPACE

DRAWING NUMBER

A-DA608

REVISION


01




BRICK RESTORED FACADE
BR1



BRICK RESTORED FACADE
BR2

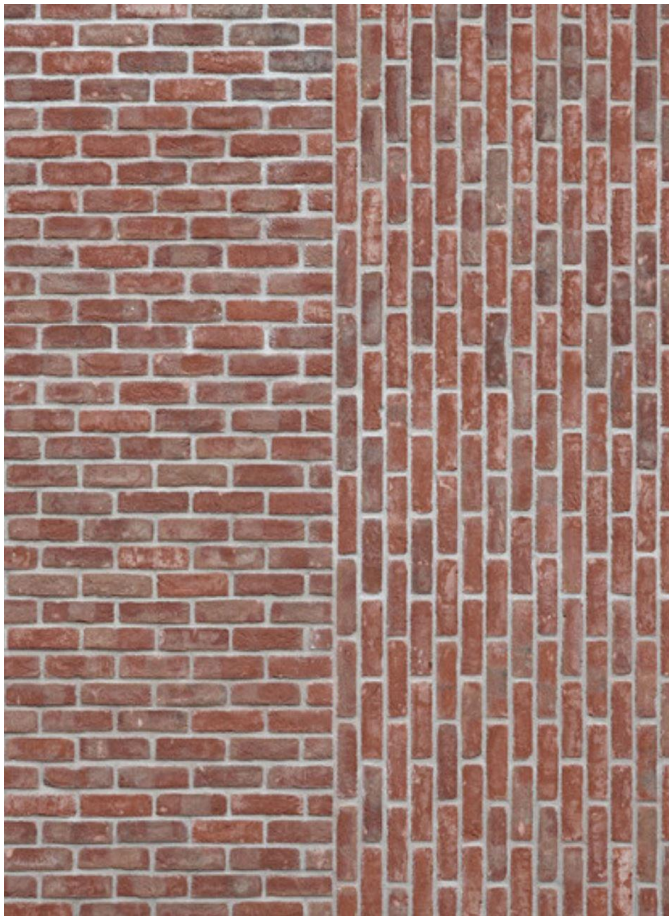


MASONRY LIGHT RED
MA1

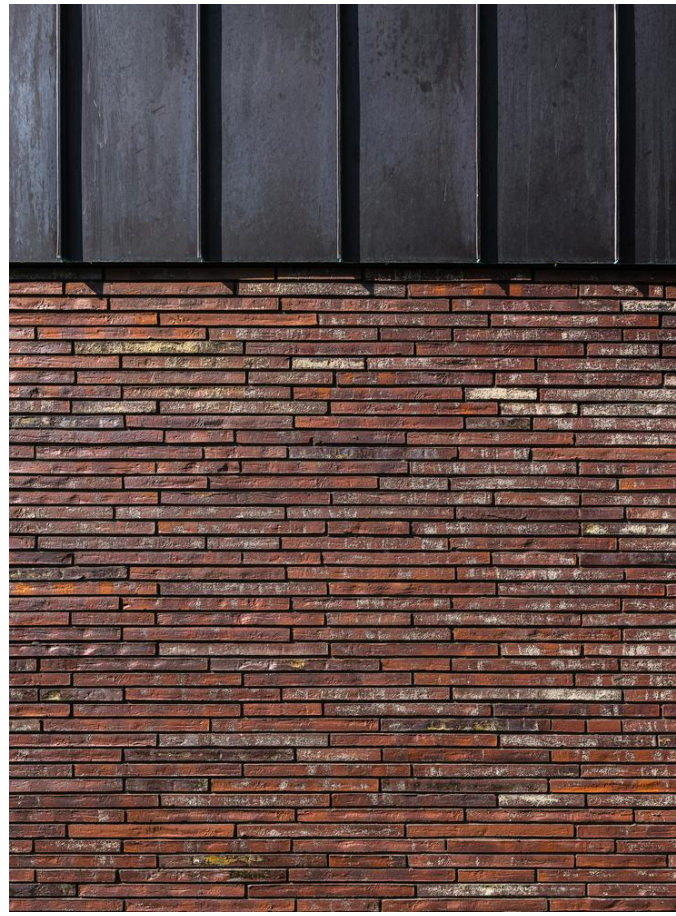


MASONRY DARK RED
MA2



MASONRY BLACK
MA3

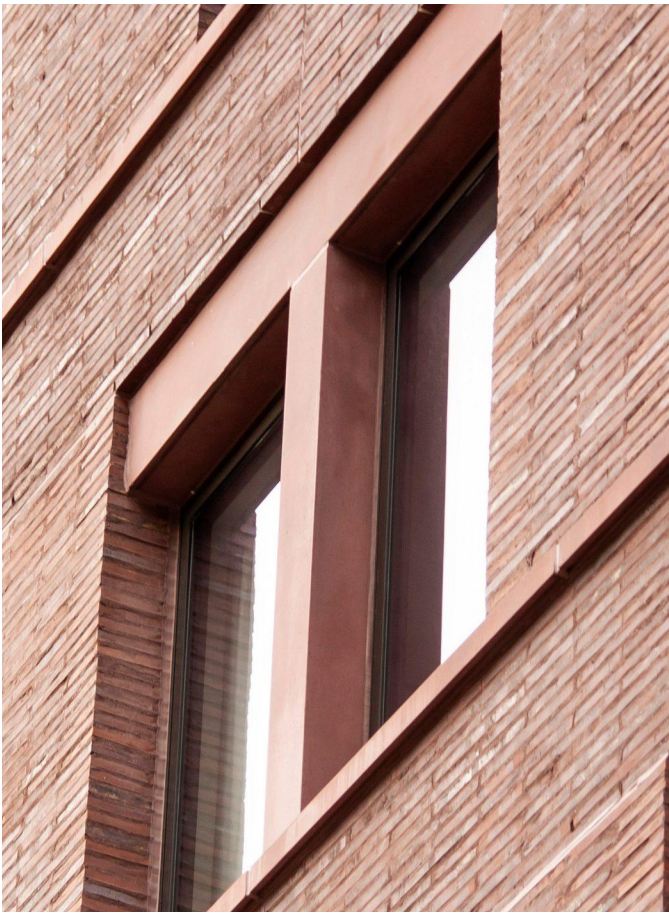

CLADDING RED
CL1

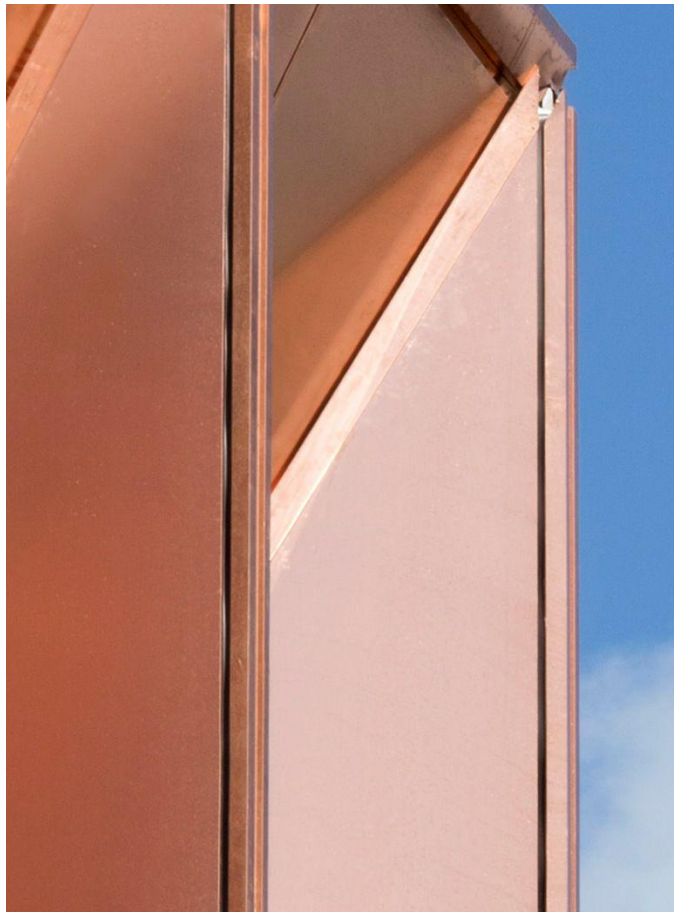

CLADDING
CL2




CLADDING METAL
CL3




CLADDING DARK GREY
CL4



RENDER WHITE
RE1

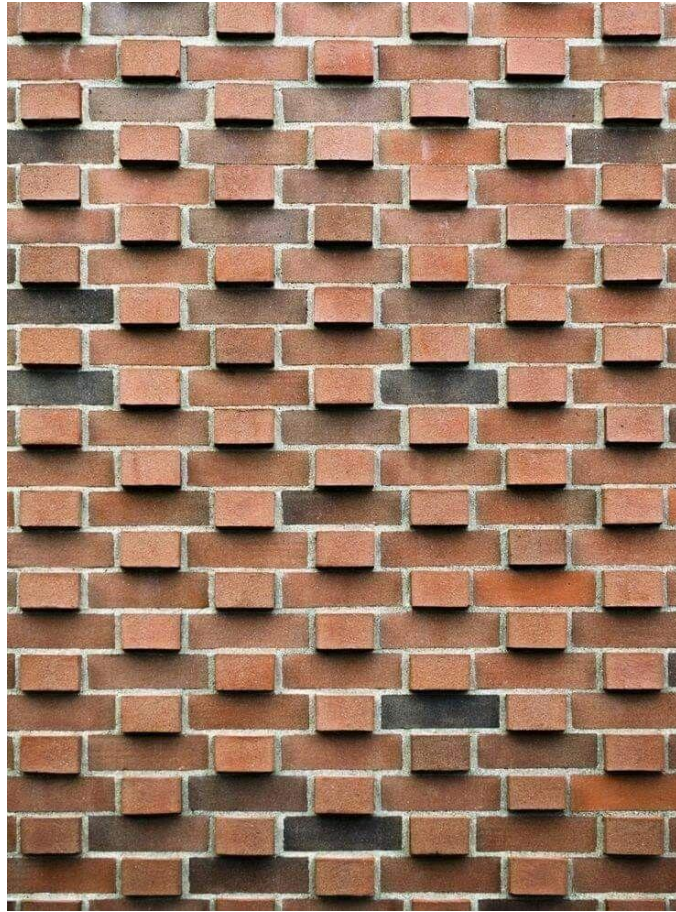

MASONRY FACADE EXTRUDED
MAE1

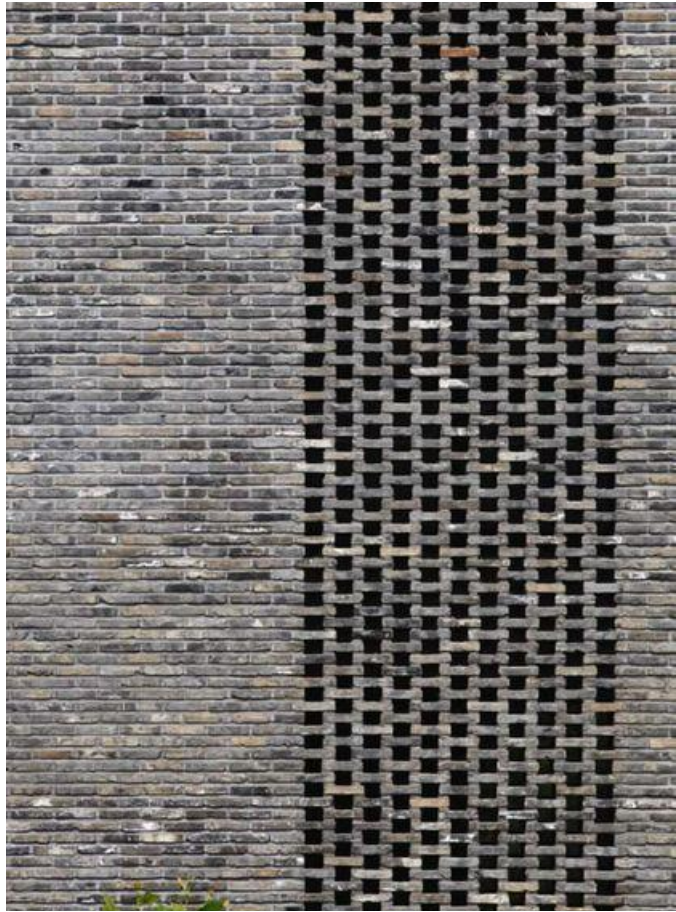

MASONRY SCREEN
MAS1



METAL SCREEN PERFORATED
MEP1



PRIVACY LOUVRES
LV1



METAL GRID
MEG1




BALUSTRADE
BAL1



BALUSTRADE
BAL2



BALUSTRADE GLAS
BAL3

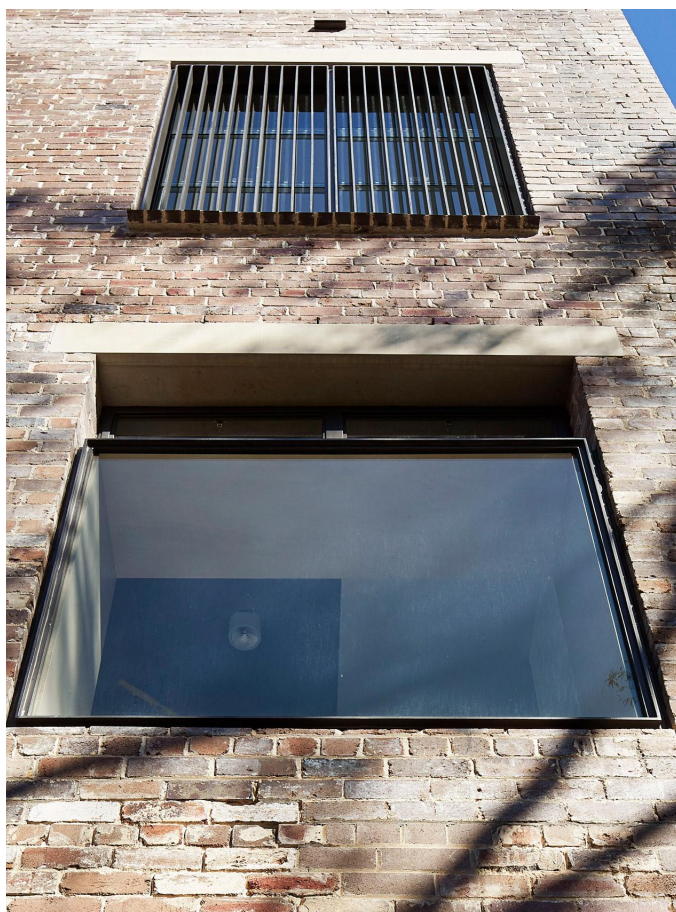

FRAMED WINDOWS
WIN1




SHOPFRONT WINDOW/DOOR
WIN2



GREEN WALL
GR1

SIGNAGE

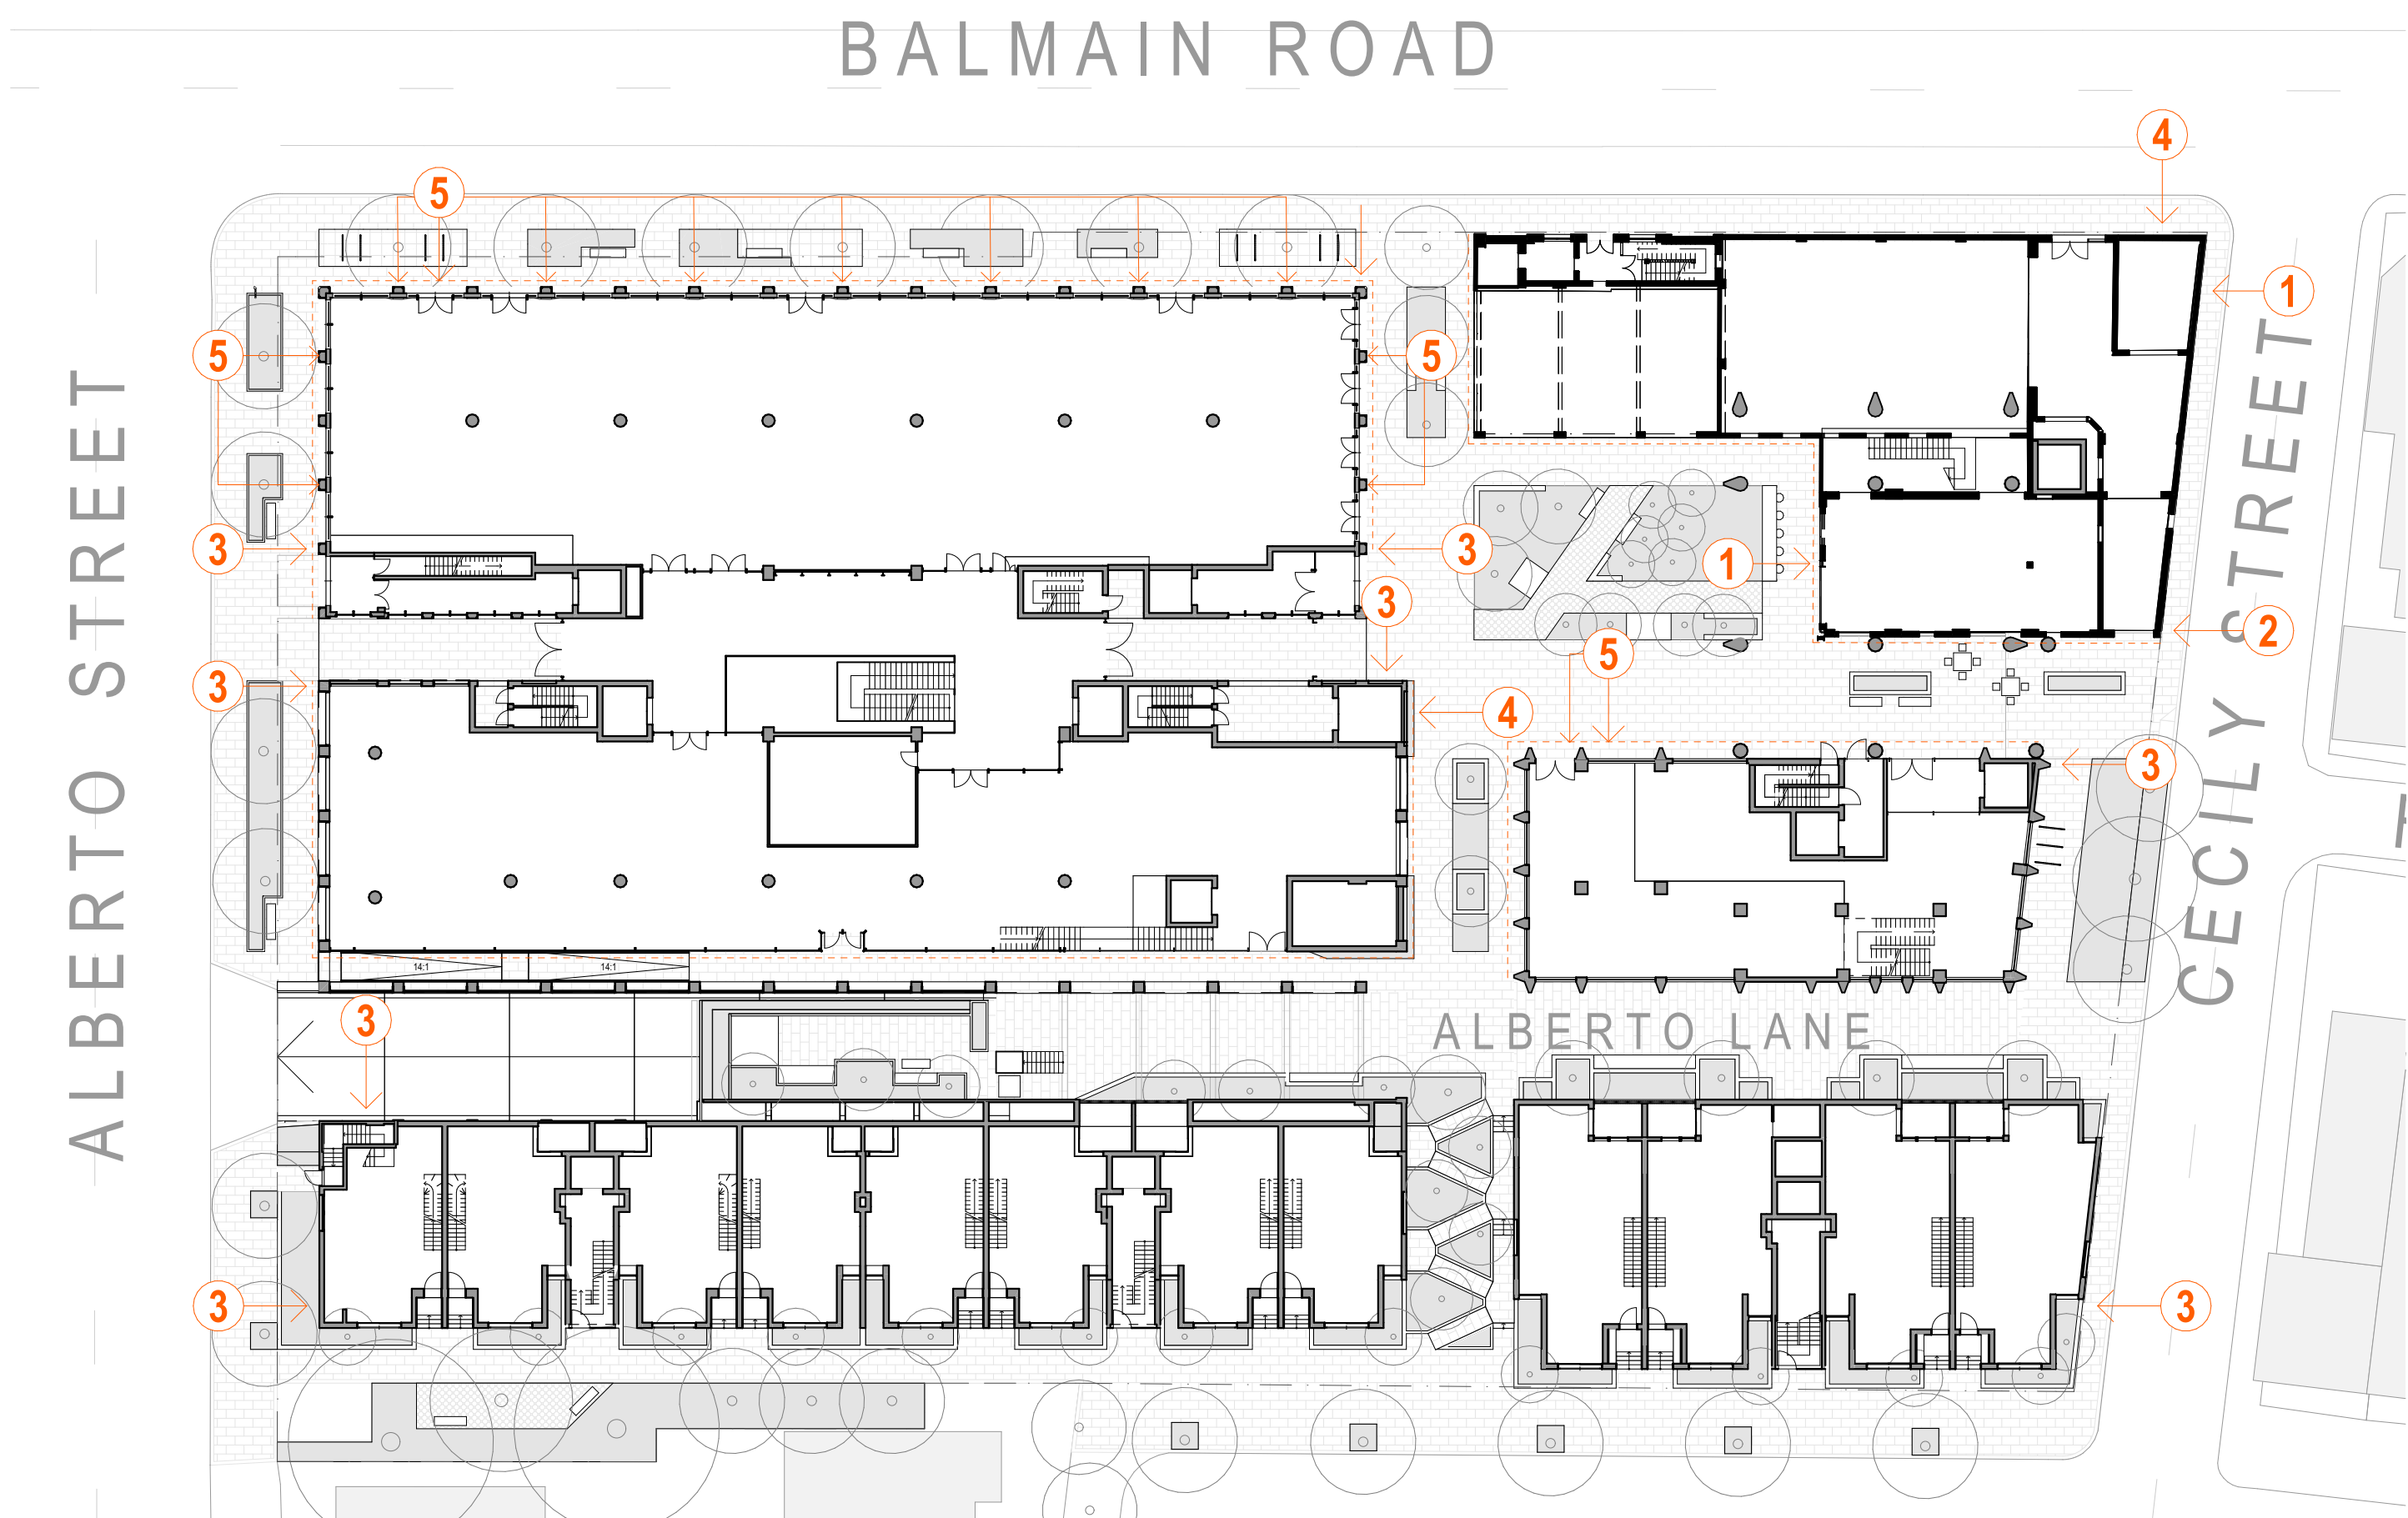

INDICATIVE LOCATIONS FOR SIGNAGE



TYPE 1: EXAMPLE OF RESTORED SIGNAGE



EXISTING "PILCHER" SIGNAGE TO BE RESTORED



EXISTING "PILCHER BAKERY COMPANY" SIGNAGE TO BE RESTORED

SIGNAGE ZONES (SPECIFIC SIGNAGE SUBJECT TO FUTURE APPLICATION)



TYPE 2: PRECINCT SIGNAGE



TYPE 3: BUILDING AND CARPARK ENTRY



TYPE 4: EVENT NOTICE BOARD



TYPE 5: SQUARE PANEL LIGHTBOX SIGN MOUNTED TO BRICK COLUMNS

ARCHITECT

CHROFI

3/1 THE CORSO MANLY NSW 2095 AUSTRALIA
T +61 2 8096 8500 E info@chrofi.com

CHOI ROPHA FIGHERA P/L ACN 144 714 885 ATF CHOI ROPHA FIGHERA UNIT TRUST T/A
THIS DRAWING SHOULD BE READ IN CONJUNCTION WITH ALL RELEVANT CONTRACTS,
SPECIFICATION, REPORT AND DRAWINGS. DO NOT SCALE. DRAWINGS DIMENSIONS
GOVERN. VERIFY ALL DIMENSIONS ON SITE BEFORE CONSTRUCTION. COPYRIGHT OF THIS
DRAWING IS VESTED IN CHROFI.

CLIENT

ROCHE GROUP

REV

01

DATE

17/05/2023

ISSUE

DETAILED DEVELOPMENT APPLICATION

REV

DATE

ISSUE

PROJECT

469-483 BALMAIN ROAD LILYFIELD
469-483 BALMAIN ROAD

PROJECT NUMBER

21049

PLOT DATE

23/05/2023

DRAWN

TG

CHECKED

JZ

SHEET SCALE

NTS
NTS

SHEET SIZE

A3
A1

NORTH



DRAWING TITLE

SIGNAGE


DRAWING NUMBER

A-DA611

REVISION

01

PUBLIC ART LOCATIONS

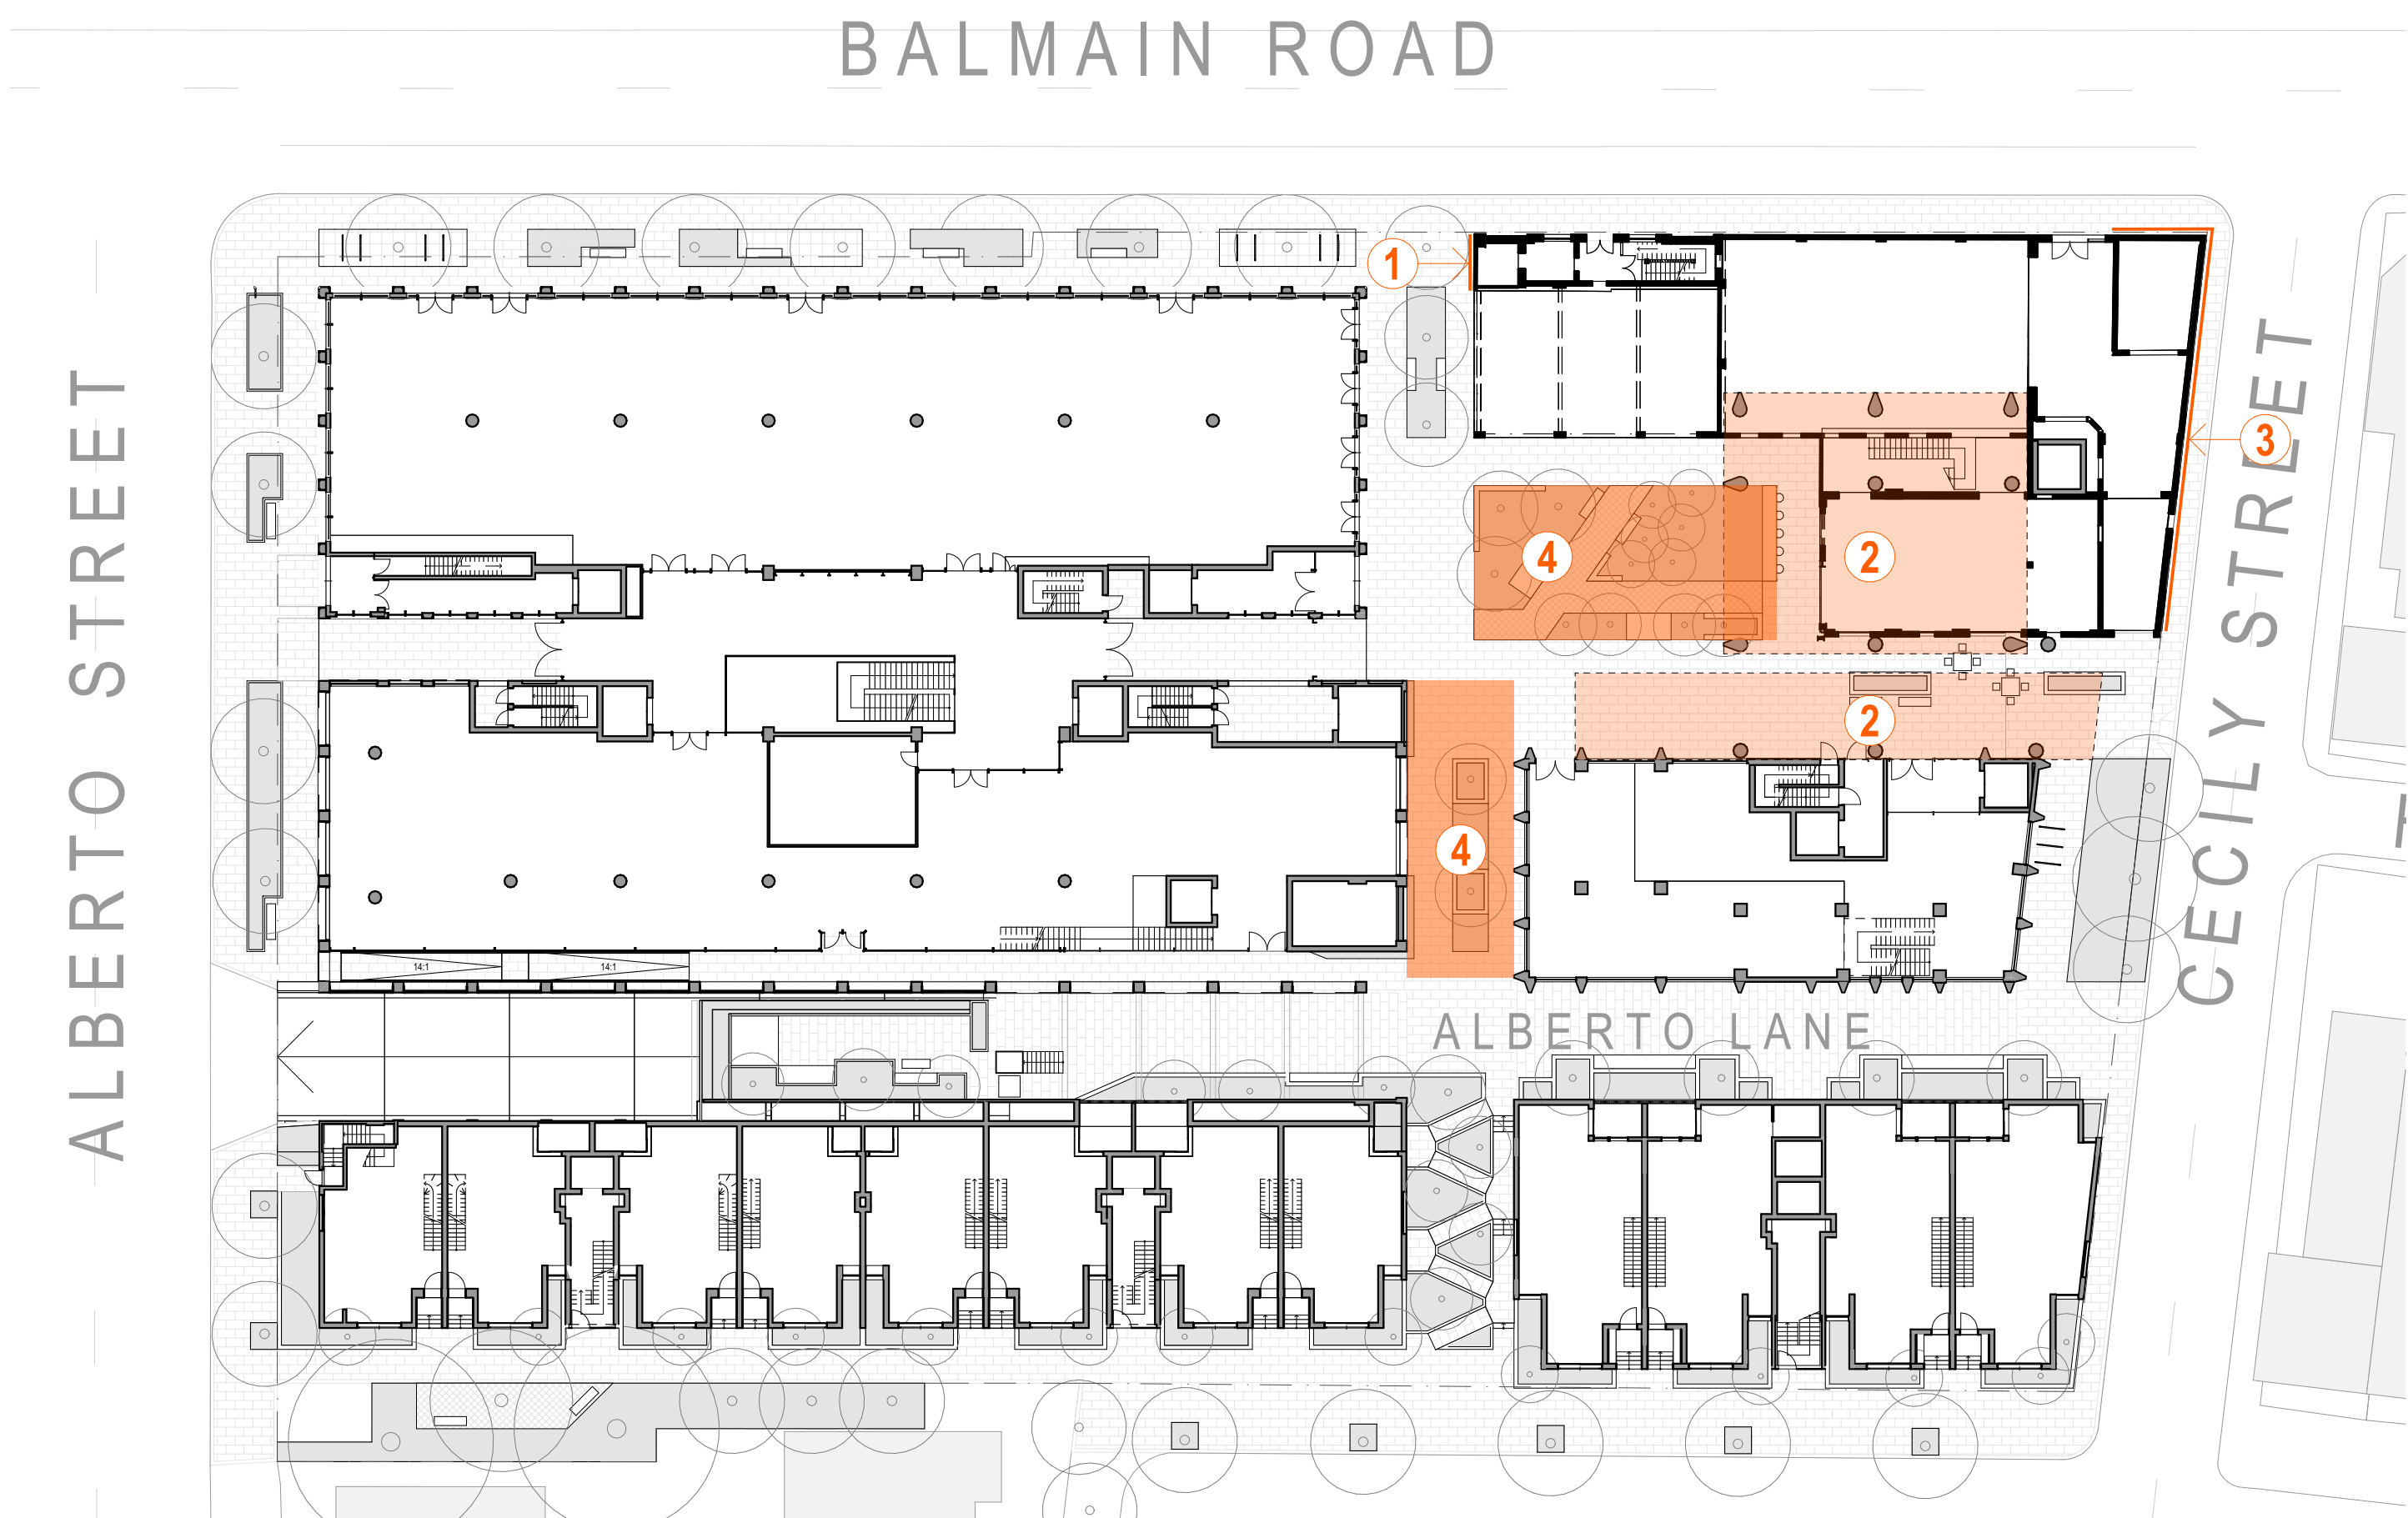


INDICATIVE LOCATIONS FOR PUBLIC ARTWORK

OPTIONS FOR PUBLIC ART LOCATIONS (SPECIFIC ARTWORKS TBC)



LOCATION 1: ART CANVAS OR MURAL

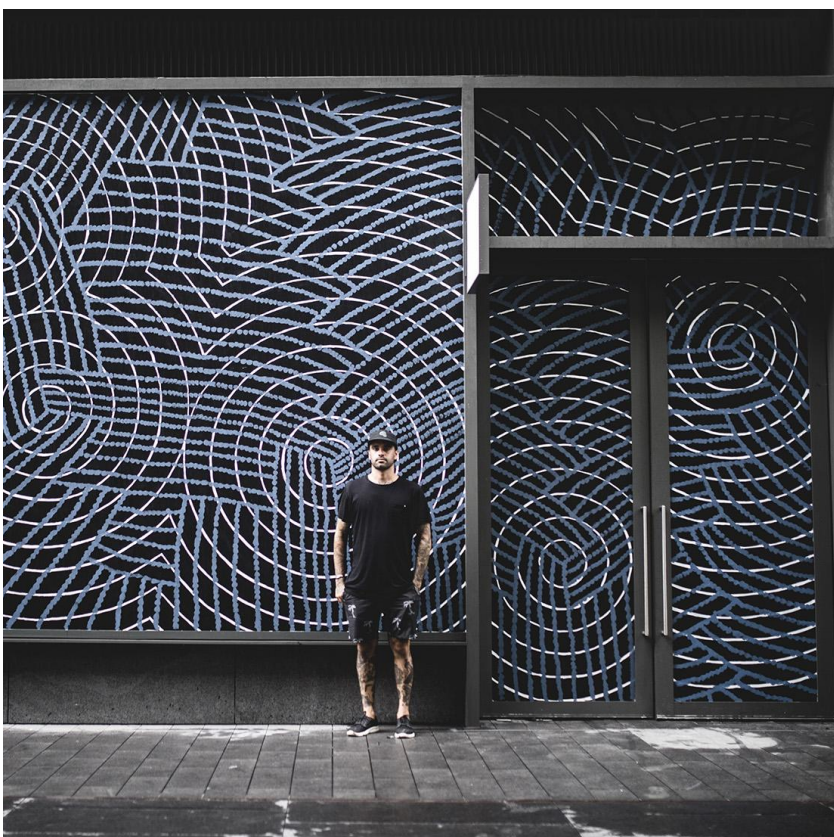

E.G. MURAL ARTWORK BY OTIS CAREY



LOCATION 2: INSTALLED ART ON CEILING (PAINTED, TILED, LIGHT PROJECTION)




E.G. TILED ARTWORK BY AGATHA GOETHE-SNAPE



LOCATION 4: ART INSTALLATION IN COURTYARD OR LANEWAY




E.G. SCULPTURE BY ANTONY GORMLEY

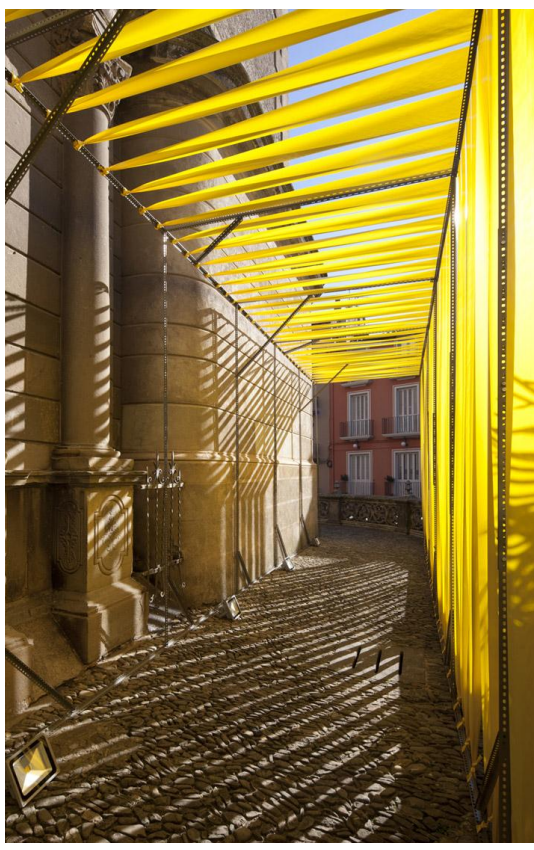

INSTALLATION BY ANNA & EUGENI BACH



FLOATING OBJECT BY JANET ECHELMAN

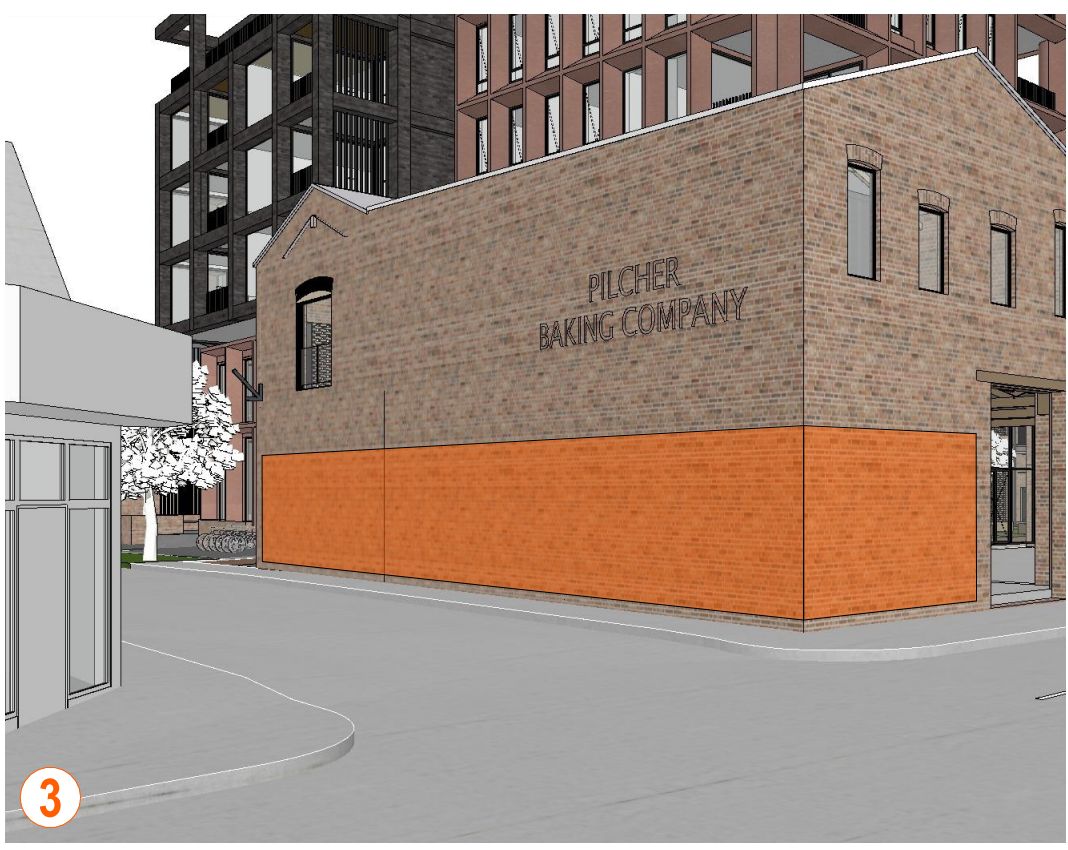

LOCATION 3: PAINTED MURAL ON BRICK



EXISTING MURAL CAN BE RESTORED OR REMOVED

ARCHITECT

CHROFI

3/1 THE CORSO MANLY NSW 2095 AUSTRALIA
T +61 2 8096 8500 E info@chrofi.com

CHOI ROPHA FIGHERA P/L ACN 144 714 885 ATF CHOI ROPHA FIGHERA UNIT TRUST T/A
THIS DRAWING SHOULD BE READ IN CONJUNCTION WITH ALL RELEVANT CONTRACTS,
SPECIFICATION, REPORT AND DRAWINGS. DO NOT SCALE. DRAWINGS DIMENSIONS
GOVERN. VERIFY ALL DIMENSIONS ON SITE BEFORE CONSTRUCTION. COPYRIGHT OF THIS
DRAWING IS VESTED IN CHROFI.

CLIENT

ROCHE GROUP

REV

01

DATE

17/05/2023

ISSUE

DETAILED DEVELOPMENT APPLICATION

REV

DATE

ISSUE

PROJECT

469-483 BALMAIN ROAD LILYFIELD
469-483 BALMAIN ROAD

PROJECT NUMBER

21049

PLOT DATE

23/05/2023

DRAWN

TG

CHECKED

JZ

SHEET SCALE

NTS

SHEET SIZE

A3

A1

NORTH

North arrow pointing towards the top right.

DRAWING TITLE

PUBLIC ARTWORK

DRAWING NUMBER

A-DA612

REVISION

01



VIEW FROM MAIDA STREET

ARCHITECT

CHROFI

3/1 THE CORSO MANLY NSW 2095 AUSTRALIA
T +61 2 8096 8500 E info@chrofi.com

CHOI ROPIHA FIGHERA P/L ACN 144 714 885 ATF CHOI ROPIHA FIGHERA UNIT TRUST T/A
THIS DRAWING SHOULD BE READ IN CONJUNCTION WITH ALL RELEVANT CONTRACTS,
SPECIFICATION, REPORT AND DRAWINGS. DO NOT SCALE. DRAWINGS DIMENSIONS
GOVERN. VERIFY ALL DIMENSIONS ON SITE BEFORE CONSTRUCTION. COPYRIGHT OF THIS
DRAWING IS VESTED IN CHROFI.

CLIENT

ROCHE GROUP

REV

01

DATE

17/05/2023

ISSUE

DETAILED DEVELOPMENT APPLICATION

REV

DATE

ISSUE

PROJECT

469-483 BALMAIN ROAD LILYFIELD
469-483 BALMAIN ROAD

PROJECT NUMBER

21049

PLOT DATE

23/05/2023

DRAWN

TG

CHECKED

JZ

SHEET SCALE

NTS

SHEET SIZE

A3

NORTH

DRAWING TITLE

3D VISUALISATION

DRAWING NUMBER

A-DA901

REVISION

01



ENTRY TO BAKERS SQUARE

ARCHITECT

CHROFI

3/1 THE CORSO MANLY NSW 2095 AUSTRALIA
T +61 2 8096 8500 E info@chrofi.com

CHOI ROPHA FIGHERA P/L ACN 144 714 885 ATF CHOI ROPHA FIGHERA UNIT TRUST T/A
THIS DRAWING SHOULD BE READ IN CONJUNCTION WITH ALL RELEVANT CONTRACTS,
SPECIFICATION, REPORT AND DRAWINGS. DO NOT SCALE. DRAWINGS DIMENSIONS
GOVERN. VERIFY ALL DIMENSIONS ON SITE BEFORE CONSTRUCTION. COPYRIGHT OF THIS
DRAWING IS VESTED IN CHROFI.

CLIENT

ROCHE GROUP

REV

01

DATE

17/05/2023

ISSUE

DETAILED DEVELOPMENT APPLICATION

REV

DATE

ISSUE

PROJECT

469-483 BALMAIN ROAD LILYFIELD
469-483 BALMAIN ROAD

PROJECT NUMBER

21049

PLOT DATE

23/05/2023

DRAWN

TG

CHECKED

JZ

SHEET SCALE

NTS
NTS

SHEET SIZE

A3
A1

NORTH



DRAWING TITLE

3D VISUALISATION

DRAWING NUMBER

A-DA902

REVISION

01



ELEVATED VIEW FROM CALLAN PARK

ARCHITECT

CHROFI

3/1 THE CORSO MANLY NSW 2095 AUSTRALIA
T +61 2 8096 8500 E info@chrofi.com

CHOI ROPIHA FIGHERA P/L ACN 144 714 885 ATF CHOI ROPIHA FIGHERA UNIT TRUST T/A
THIS DRAWING SHOULD BE READ IN CONJUNCTION WITH ALL RELEVANT CONTRACTS,
SPECIFICATION, REPORT AND DRAWINGS. DO NOT SCALE. DRAWINGS DIMENSIONS
GOVERN. VERIFY ALL DIMENSIONS ON SITE BEFORE CONSTRUCTION. COPYRIGHT OF THIS
DRAWING IS VESTED IN CHROFI.

CLIENT

ROCHE

REV

01

DATE

17/05/2023

ISSUE

DETAILED DEVELOPMENT APPLICATION

REV

DATE

ISSUE

PROJECT

469-483 BALMAIN ROAD LILYFIELD
469-483 BALMAIN ROAD

PROJECT NUMBER

21049

PLOT DATE

23/05/2023

DRAWN

TG

CHECKED

JZ

SHEET SCALE

NTS

SHEET SIZE

A3

NORTH

NTS

DRAWING TITLE

3D VISUALISATION

DRAWING NUMBER

A-DA903

REVISION

01



Birds Eye high res 01

ROOF VIEW

ARCHITECT

CHROFI

3/1 THE CORSO MANLY NSW 2095 AUSTRALIA
T +61 2 8096 8500 E info@chrofi.com

CHOI ROPIHA FIGHERA P/L ACN 144 714 885 ATF CHOI ROPIHA FIGHERA UNIT TRUST T/A
THIS DRAWING SHOULD BE READ IN CONJUNCTION WITH ALL RELEVANT CONTRACTS,
SPECIFICATION, REPORT AND DRAWINGS. DO NOT SCALE. DRAWINGS DIMENSIONS
GOVERN. VERIFY ALL DIMENSIONS ON SITE BEFORE CONSTRUCTION. COPYRIGHT OF THIS
DRAWING IS VESTED IN CHROFI.

CLIENT

ROCHE GROUP

REV

01

DATE

17/05/2023

ISSUE

DETAILED DEVELOPMENT APPLICATION

REV

DATE

ISSUE

PROJECT

469-483 BALMAIN ROAD LILYFIELD
469-483 BALMAIN ROAD

PROJECT NUMBER

21049

PLOT DATE

23/05/2023

DRAWN

TG

CHECKED

JZ

SHEET SCALE

NTS
NTS

SHEET SIZE

A3
A1

NORTH



DRAWING TITLE

3D VISUALISATION

DRAWING NUMBER

A-DA904

REVISION

01



VIEW ALONG FRED AND CECILY STREET

ARCHITECT			CLIENT			REV			DATE			ISSUE			PROJECT			DRAWING TITLE		
CHROFI			ROCHE GROUP			01			17/05/2023			DETAILED DEVELOPMENT APPLICATION			469-483 BALMAIN ROAD LILYFIELD			3D VISUALISATION		
3/1 THE CORSO MANLY NSW 2095 AUSTRALIA T +61 2 8096 8500 E info@chrofi.com															469-483 BALMAIN ROAD			DRAWING NUMBER		
CHOI ROPIHA FIGHERA P/L ACN 144 714 885 ATF CHOI ROPIHA FIGHERA UNIT TRUST T/A THIS DRAWING SHOULD BE READ IN CONJUNCTION WITH ALL RELEVANT CONTRACTS, SPECIFICATION, REPORT AND DRAWINGS. DO NOT SCALE. DRAWINGS DIMENSIONS GOVERN. VERIFY ALL DIMENSIONS ON SITE BEFORE CONSTRUCTION. COPYRIGHT OF THIS DRAWING IS VESTED IN CHROFI.															PROJECT NUMBER			A-DA905		
															PLOT DATE			REVISION		
															23/05/2023			01		
															DRAWN					
															TG					
															CHECKED					
															JZ					
															SHEET SCALE					
															NTS					
															SHEET SIZE					
															A3					
															A1					
															NORTH					



BAKERS SQUARE

ARCHITECT

CHROFI

3/1 THE CORSO MANLY NSW 2095 AUSTRALIA
T +61 2 8096 8500 E info@chrofi.com

CHOI ROPIHA FIGHERA P/L ACN 144 714 885 ATF CHOI ROPIHA FIGHERA UNIT TRUST T/A
THIS DRAWING SHOULD BE READ IN CONJUNCTION WITH ALL RELEVANT CONTRACTS,
SPECIFICATION, REPORT AND DRAWINGS. DO NOT SCALE. DRAWINGS DIMENSIONS
GOVERN. VERIFY ALL DIMENSIONS ON SITE BEFORE CONSTRUCTION. COPYRIGHT OF THIS
DRAWING IS VESTED IN CHROFI.

CLIENT

ROCHE

REV

01

DATE

17/05/2023

ISSUE

DETAILED DEVELOPMENT APPLICATION

REV

DATE

ISSUE

PROJECT

469-483 BALMAIN ROAD LILYFIELD
469-483 BALMAIN ROAD

PROJECT NUMBER

21049

PLOT DATE

23/05/2023

DRAWN

TG

CHECKED

JZ


SHEET SCALE

NTS
NTS

SHEET SIZE

A3
A1

NORTH

 

DRAWING TITLE

3D VISUALISATION

DRAWING NUMBER

A-DA906

REVISION

01



ATRIUM

ARCHITECT

CHROFI

3/1 THE CORSO MANLY NSW 2095 AUSTRALIA
T +61 2 8096 8500 E info@chrofi.com

CHOI ROPIHA FIGHERA P/L ACN 144 714 885 ATF CHOI ROPIHA FIGHERA UNIT TRUST T/A
THIS DRAWING SHOULD BE READ IN CONJUNCTION WITH ALL RELEVANT CONTRACTS,
SPECIFICATION, REPORT AND DRAWINGS. DO NOT SCALE. DRAWINGS DIMENSIONS
GOVERN. VERIFY ALL DIMENSIONS ON SITE BEFORE CONSTRUCTION. COPYRIGHT OF THIS
DRAWING IS VESTED IN CHROFI.

CLIENT

ROCHE
GROUP

REV

01

DATE

17/05/2023

ISSUE

DETAILED DEVELOPMENT APPLICATION

REV

DATE

ISSUE

PROJECT

469-483 BALMAIN ROAD LILYFIELD
469-483 BALMAIN ROAD

PROJECT NUMBER

21049

PLOT DATE

23/05/2023

DRAWN

TG

CHECKED

JZ

SHEET SCALE

NTS

SHEET SIZE

A3

A1

NORTH



DRAWING TITLE

3D VISUALISATION

DRAWING NUMBER

A-DA907

REVISION

01