

Drawing Register

Drawing Number	Sheet Name	Sheet Scale
AR DA 0000	COVER SHEET & DRAWING LIST	NTS
AR DA 0401	SITE OPPORTUNITIES & CONSTRAINTS	1:500
AR DA 0402	SITE ANALYSIS	1:500
AR DA 1000	EXISTING SITE PLAN	1:500
AR DA 1001	PROPOSED SITE PLAN	1:500
AR DA 1002	PROPOSED PUBLIC DOMAIN WORKS	1:500
AR DA 2010	CAMPUS PLAN - LOWER GROUND FLOOR PLAN	1:500
AR DA 2011	CAMPUS PLAN - GROUND FLOOR PLAN	1:500
AR DA 2012	CAMPUS PLAN - FIRST FLOOR PLAN	1:500
AR DA 2100	GA - LOWER GROUND FLOOR PLAN - BLOCK E	1:200
AR DA 2101	GA - GROUND FLOOR PLAN - BLOCK E	1:200
AR DA 2102	GA - ROOF PLAN - BLOCK E	1:200
AR DA 2103	GA- GROUND FLOOR PLAN - BLOCK B	1:200
AR DA 3000	SITE ELEVATIONS	1:500
AR DA 3100	NORTH AND SOUTH ELEVATION	1:200
AR DA 3101	EAST AND WEST ELEVATION	1:200
AR DA 3150	HEIGHT PLANE DIAGRAM	1:500
AR DA 3400	SITE SECTIONS - 1	1:500
AR DA 3410	BLOCK SECTIONS -1	1:200
AR DA 8001	GFA PLANS	1:500
AR DA 8201	SHADOW ANALYSIS -JUNE	1:500
AR DA 8202	SHADOW ANALYSIS -DECEMBER	1:500
AR DA 8203	SHADOW ANALYSIS -SEPTEMBER	1:500
AR DA 8204	SHADOW ANALYSIS -MARCH	1:500
AR DA 9000	MATERIAL AND FINISHES	NTS
AR DA 9100	PERSPECTIVES	NTS
Grand total: 26		



NSW Nominated Architects: Robert Denton Reg. No. 5782, Alex Kibble Reg. No. 6015
Do not scale drawings. Verify all dimensions on site. Notify architect of all discrepancies

Rev	Date	Description	Chkd	Auth
A	15.06.23	Issue for DA	PV/MB	RD
B	30.06.23	Issue for DA	PV/MB	RD
C	14.07.23	Issue for DA	PV/MB	RD
D	26.07.23	Issue for DA	PV/MB	RD

FOR INFORMATION

Project
High School in Jerrabomberra
Stage 2

ENVIRONA DRIVE,
JERRABOMBERRA, NSW, 2619

Drawing Title
COVER SHEET & DRAWING LIST

Proj. Dir	Proj. Arch	Drawn	Sheet	
RD	PV/MB	MB	A1	
Job No.	Phase	Date	Scale	Revision
220119	DA	26/07/23	NTS	D

Drawing No.
JHS-TKD-BE-ZZ-DR-AR-0000


Rev	Date	Description	Chkd	Auth
A	15.06.23	Issue for DA	PV/MB	RD
B	30.06.23	Issue for DA	PV/MB	RD
C	14.07.23	Issue for DA	PV/MB	RD
D	26.07.23	Issue for DA	PV/MB	RD

Project
High School in Jerrabomberra
Stage 2
ENVIRONA DRIVE,
JERRABOMBERRA, NSW, 2619
Drawing Title
SITE OPPORTUNITIES &
CONSTRAINTS

Proj. Dir	Proj. Arch	Drawn	Sheet	
RD	PV/MB	MB	A1	
Job No.	Phase	Date	Scale	Revision
220119	DA	26/07/23	1 : 500	D

Drawing No.
JHS-TKD-BN-ZZ-DR-AR-0401

Tanner Kibble Denton Architects Pty Ltd
Gadigal Country
 Level 1, 19 Foster Street,
 Surry Hills NSW 2010 Australia
T +61 2 9281 4399
www.tkda.com.au

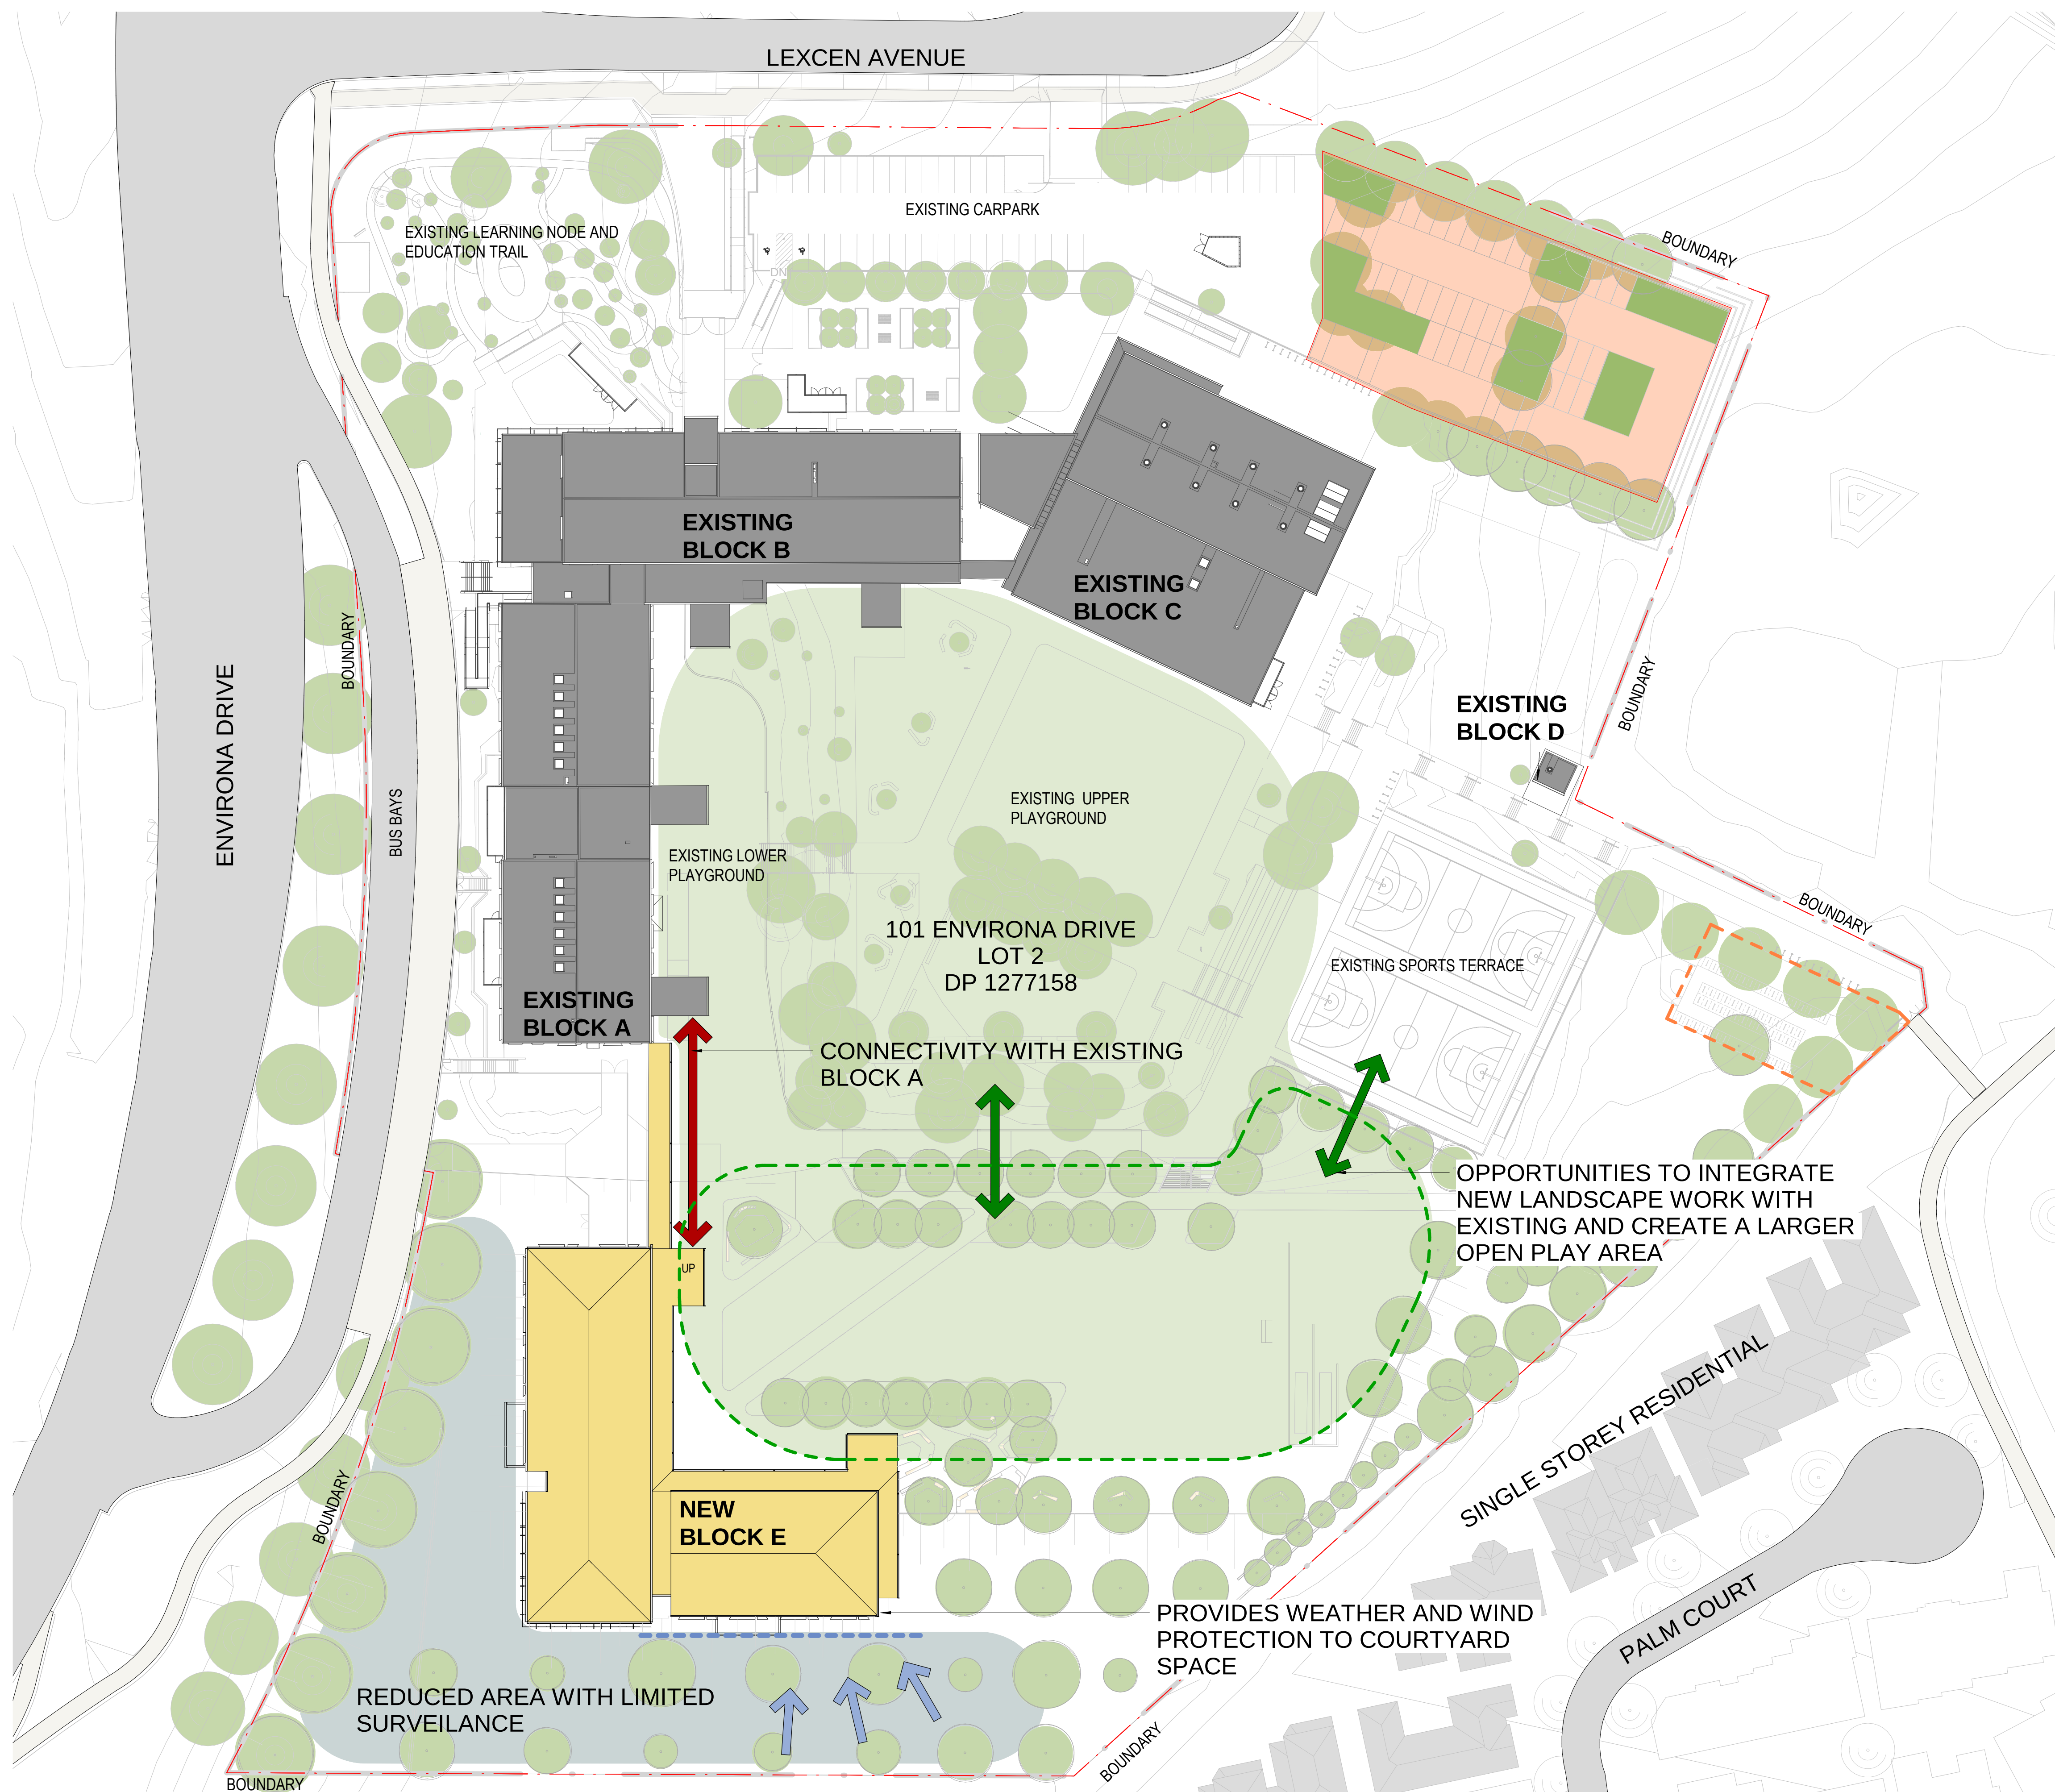

100 ENVIRONA DRIVE
LOT 1
DP 1281781
GRASSLAND

100 ENVIRONA DRIVE
LOT 1
DP 1281781
GRASSLAND

LEXCEN AVENUE

EXISTING VEHICULAR
ENTRY

EXISTING LEARNING NODE AND
EDUCATION TRAIL

EXISTING PEDESTRIAN
MAIN SCHOOL ENTRY

EXISTING CARPARK

EXISTING
BLOCK B

EXISTING
BLOCK C

EXISTING
BLOCK D

EXISTING
BLOCK A

101 ENVIRONA DRIVE
LOT 2
DP 1277158

EXISTING SPORTS TERRACE

EXISTING LOWER
PLAYGROUND

EXISTING UPPER
PLAYGROUND

EXISTING PEDESTRIAN
EASTERN ENTRY

EXISTING VEHICULAR
ACCESS

DIVERTED SEWER LINE

UP

NEW
BLOCK E

EXISTING SEWER LINE

SOUTH MORNING WIND
(SUMMER)
SOUTH AFTERNOON WIND
(AUTUMN, WINTER)

SINGLE STOREY RESIDENTIAL

PALM COURT

100 ENVIRONA DRIVE
LOT 1
DP 1281781
GRASSLAND

SITE ANALYSIS

— SITE BOUNDARY

→ PEDESTRIAN MAIN ENTRY

→ VEHICULAR ENTRY

- - - EXISTING SEWER

NSW Nominated Architects: Robert Denton Reg. No. 5782, Alex Kibble Reg. No. 6015
Do not scale drawings. Verify all dimensions on site. Notify architect of all discrepancies

Rev	Date	Description	Chkd	Auth
A	15.06.23	Issue for DA	PV/MB	RD
B	30.06.23	Issue for DA	PV/MB	RD
C	14.07.23	Issue for DA	PV/MB	RD
D	26.07.23	Issue for DA	PV/MB	RD

FOR INFORMATION

Project
High School in Jerrabomberra
Stage 2

ENVIRONA DRIVE,
JERRABOMBERRA, NSW, 2619

Drawing Title
SITE ANALYSIS

Proj. Dir	Proj. Arch	Drawn	Sheet	
RD	PV/MB	Author	A1	
Job No.	Phase	Date	Scale	Revision
220119	DA	26/07/23	1 : 500	D

Drawing No.


JHS-TKD-ZZ-ZZ-DR-AR-0402

Tanner Kibble Denton Architects Pty Ltd

Gadigal Country
Level 1, 19 Foster Street,
Surry Hills NSW 2010 Australia
T +61 2 9281 4399

www.tkda.com.au

TKDArchitects
Tanner Kibble Denton

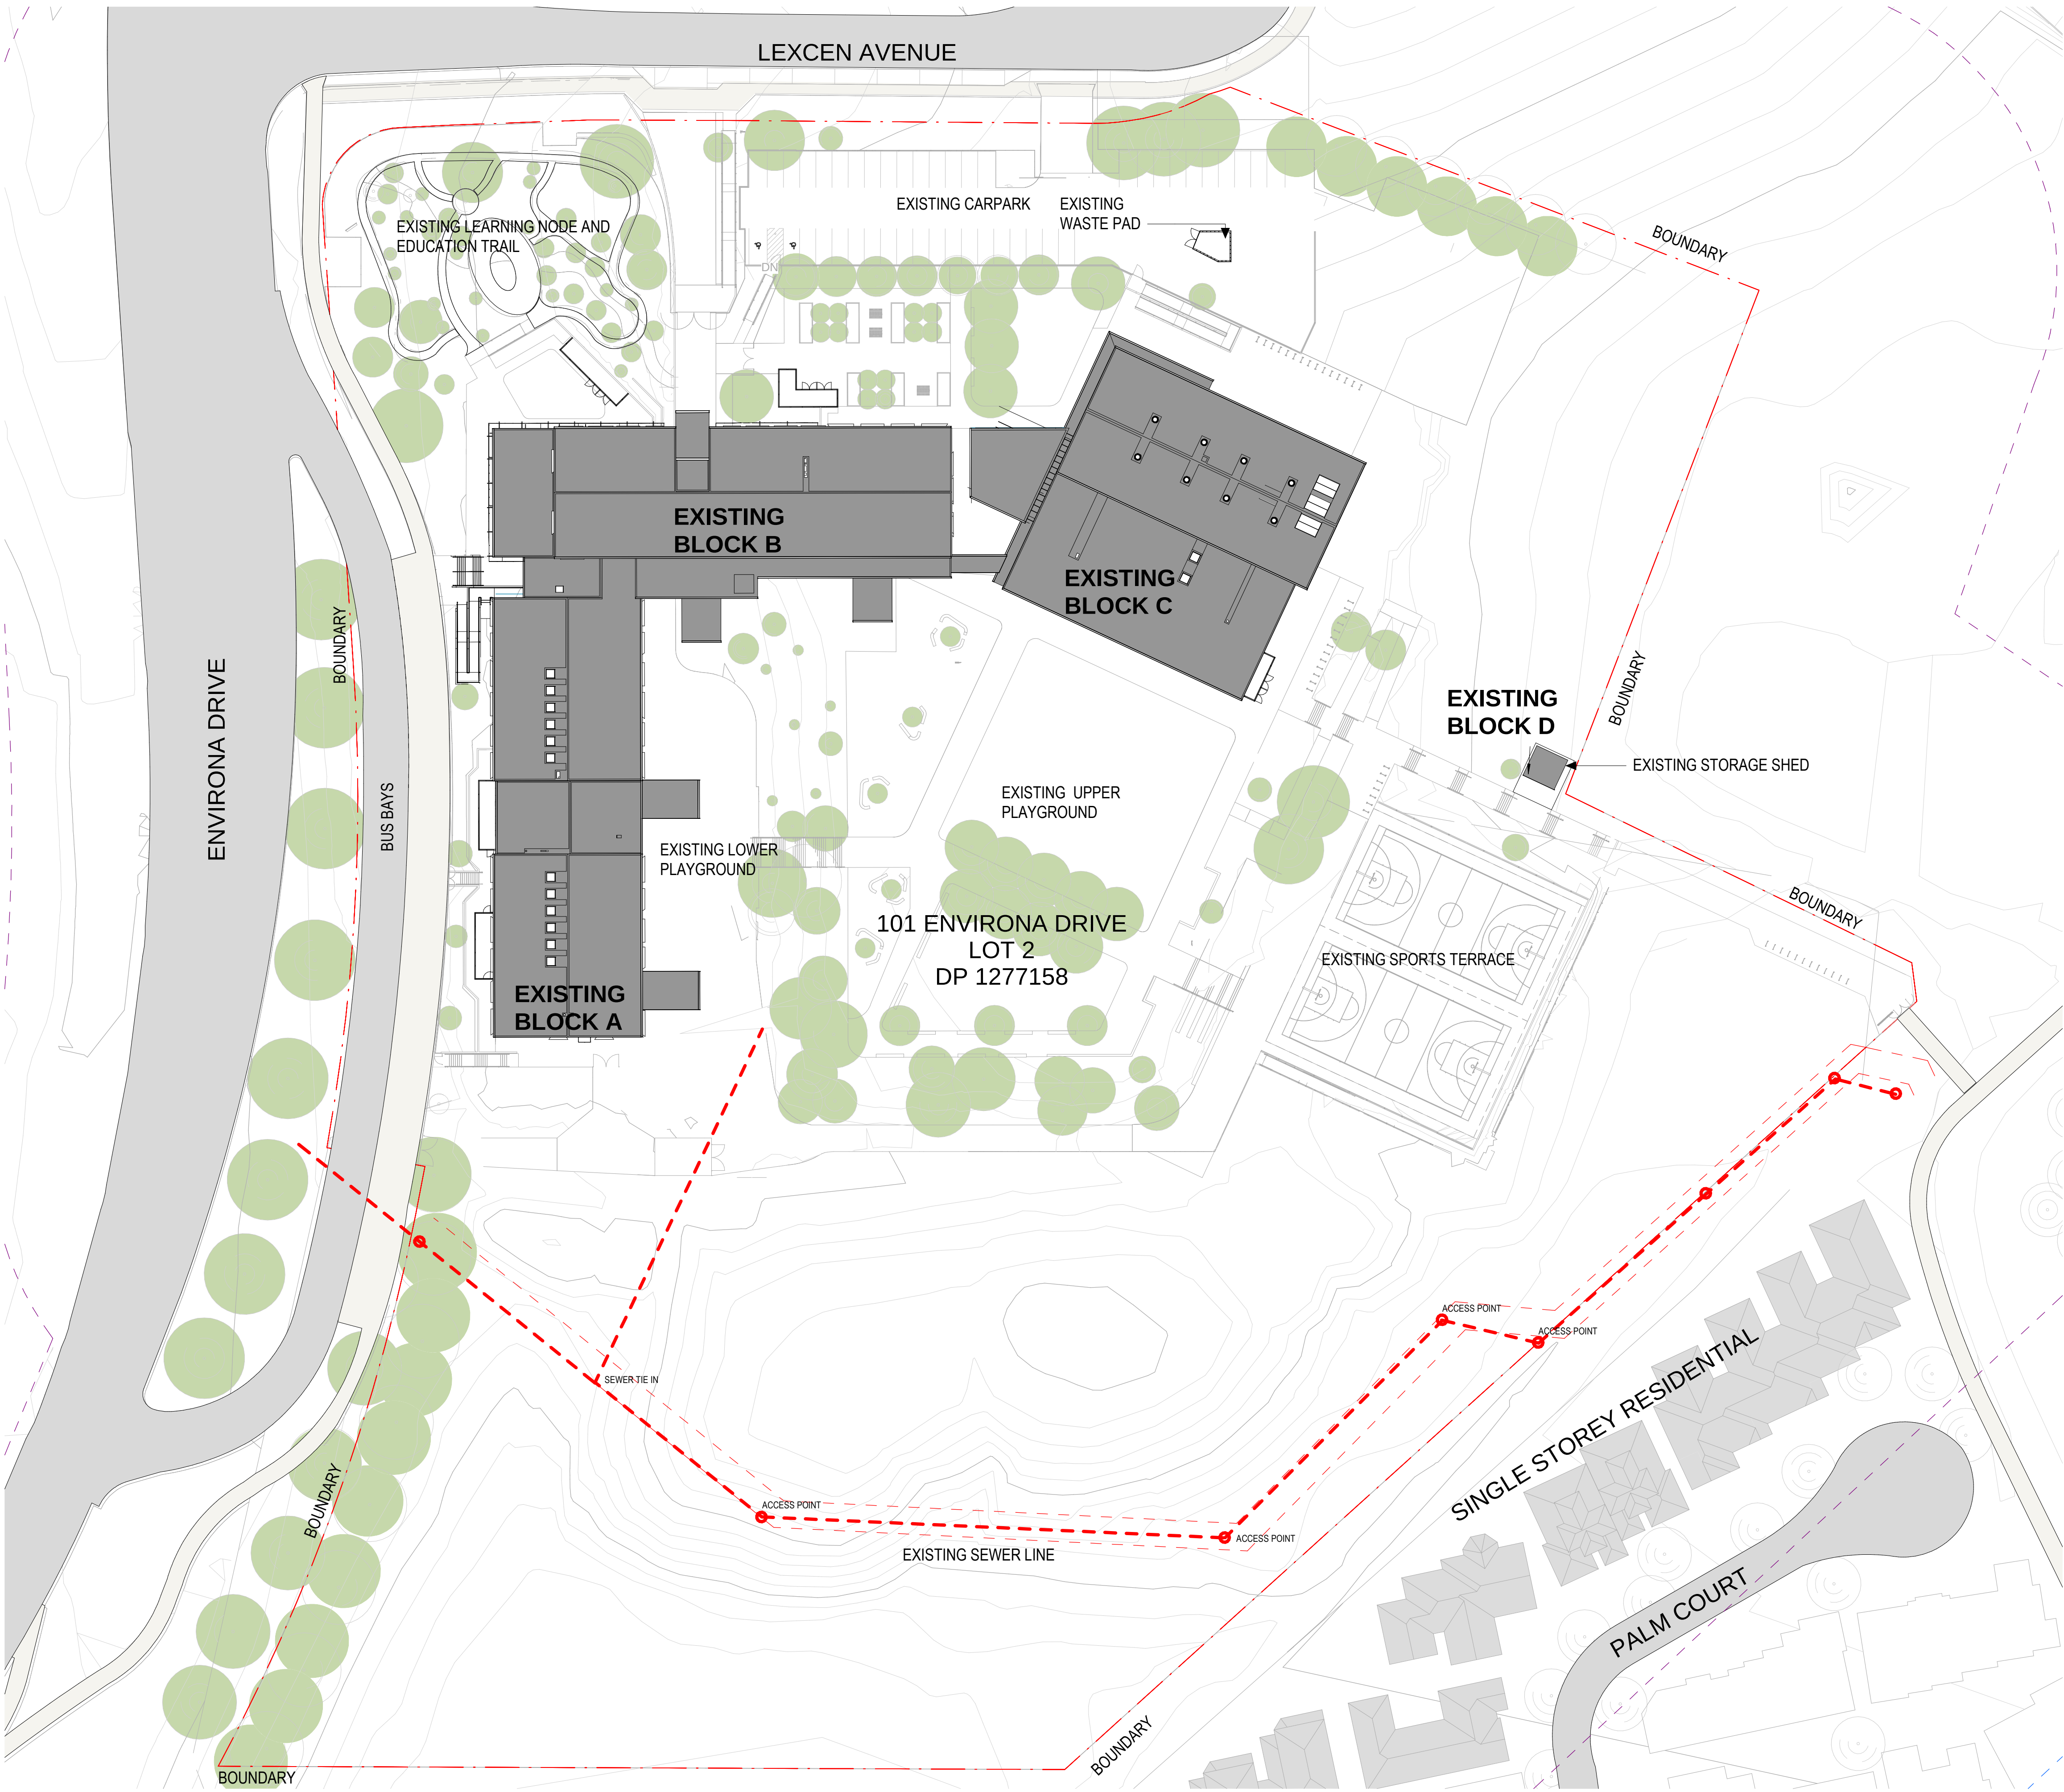

NSW Nominated Architects: Robert Denton Reg. No. 5782, Alex Kibble Reg. No. 6015
Do not scale drawings. Verify all dimensions on site. Notify architect of all discrepancies

Rev	Date	Description	Chkd	Auth
A	30.06.23	Issue for DA	PV/MB	RD
B	14.07.23	Issue for DA	PV/MB	RD
C	26.07.23	Issue for DA	PV/MB	RD

FOR INFORMATION

Project
High School in Jerrabomberra
Stage 2
ENVIRONA DRIVE,
JERRABOMBERRA, NSW, 2619
Drawing Title
EXISTING SITE PLAN

Proj. Dir	Proj. Arch	Drawn	Sheet	
RD	PV/MB	MP	A1	
Job No.	Phase	Date	Scale	Revision
220119	DA	26/07/23	1 : 500	C

Drawing No.
JHS-TKD-ZZ-ZZ-DR-AR-1000

Tanner Kibble Denton Architects Pty Ltd
Gadigal Country
Level 1, 19 Foster Street,
Surry Hills NSW 2010 Australia
T +61 2 9281 4399
www.tkda.com.au



SITE PLAN LEGEND

- NEW STAGE 2
- CARPARK EXTENSION

NSW Nominated Architects: Robert Denton Reg. No. 5782, Alex Kibble Reg. No. 6015
Do not scale drawings. Verify all dimensions on site. Notify architect of all discrepancies

Rev	Date	Description	Chkd	Auth
P1	02.06.23	Issue for Information	PV/MB	RD
A	15.06.23	Issue for DA	PV/MB	RD
B	30.06.23	Issue for DA	PV/MB	RD
C	14.07.23	Issue for DA	PV/MB	RD
P2	27.04.23	Issue for Coordination	PV/MB	RD
D	26.07.23	Issue for DA	PV/MB	RD

FOR INFORMATION

Project
High School in Jerrabomberra
Stage 2

ENVIRONA DRIVE,
JERRABOMBERRA, NSW, 2619

Drawing Title
PROPOSED SITE PLAN

Proj. Dir	Proj. Arch	Drawn	Sheet	
RD	PV/MB	MP	A1	
Job No.	Phase	Date	Scale	Revision
220119	DA	26/07/23	1 : 500	D

Drawing No.
JHS-TKD-ZZ-ZZ-DR-AR-1001

Tanner Kibble Denton Architects Pty Ltd

Gadigal Country
Level 1, 19 Foster Street,
Surry Hills NSW 2010 Australia
T +61 2 9281 4399

www.tkda.com.au





- PUBLIC DOMAIN WORKS**
- SITE BOUNDARY
 - - - SECURITY FENCE LINE (FULL HEIGHT)
 - - - DELINEATION FENCE (1.2M HIGH)
 - ➡ PEDESTRIAN GATE - WITH SUITED TO MASS MOVEMENT
 - ➡ PEDESTRIAN GATE - SINGLE
 - ➡ GATE FOR EMERGENCY VEHICLES (WITH SINGLE PEDESTRIAN GATE ADJACENT)

NSW Nominated Architects: Robert Denton Reg. No. 5782, Alex Kibble Reg. No. 6015
Do not scale drawings. Verify all dimensions on site. Notify architect of all discrepancies

Rev	Date	Description	Chkd	Auth
A	15.06.23	Issue for DA	PV/MB	RD
B	30.06.23	Issue for DA	PV/MB	RD
C	14.07.23	Issue for DA	PV/MB	RD
D	26.07.23	Issue for DA	PV/MB	RD

FOR INFORMATION

Project
High School in Jerrabomberra
Stage 2
ENVIRONA DRIVE,
JERRABOMBERRA, NSW, 2619
Drawing Title
PROPOSED PUBLIC DOMAIN
WORKS


Proj. Dir	Proj. Arch	Drawn	Sheet	
RD	PV/MB	MB	A1	
Job No.	Phase	Date	Scale	Revision
220119	DA	26/07/23	1 : 500	D

Drawing No.
JHS-TKD-ZZ-ZZ-DR-AR-1002

Tanner Kibble Denton Architects Pty Ltd
Gadigal Country
Level 1, 19 Foster Street,
Surry Hills NSW 2010 Australia
T +61 2 9281 4399
www.tkda.com.au



EFSG SPACES LEGEND	
■	ADMINISTRATION
■	AMENITIES
■	CIRCULATION
■	FOOD TEXTILE
■	GENERAL LEARNING
■	LIBRARY
■	MULTIMEDIA UNIT AND LECTURE
■	OUTDOOR LEARNING
■	SCIENCE
■	SENIOR LEARNING
■	SPORTS AND PERFORMANCE
■	STAFF
■	STORAGE / SERVICES
■	SUPPORT
■	VISUAL ARTS
■	WOOD AND METAL
■	VERTICAL CIRCULATION

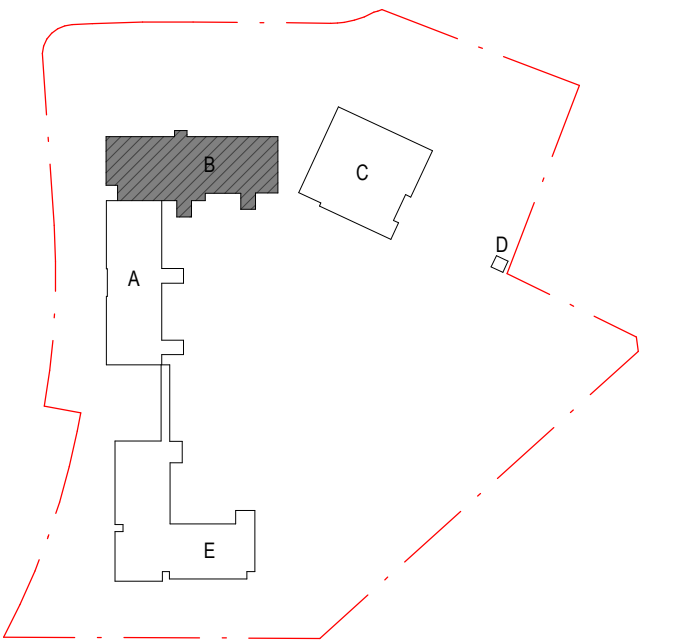

NSW Nominated Architects: Robert Denton Reg. No. 5782, Alex Kibble Reg. No. 6015
Do not scale drawings. Verify all dimensions on site. Notify architect of all discrepancies

Rev	Date	Description	Chkd	Auth
A	15.06.23	Issue for DA	PV/MB	RD
B	30.06.23	Issue for DA	PV/MB	RD
C	14.07.23	Issue for DA	PV/MB	RD
D	26.07.23	Issue for DA	PV/MB	RD


FOR INFORMATION

Project
High School in Jerrabomberra
Stage 2
ENVIRONA DRIVE,
JERRABOMBERRA, NSW, 2619
Drawing Title
CAMPUS PLAN - LOWER GROUND
FLOOR PLAN


Proj. Dir	Proj. Arch	Drawn	Sheet	
RD	PV/MB	Author	A1	
Job No.	Phase	Date	Scale	Revision
220119	DA	26/07/23	1:500	D

Drawing No.
JHS-TKD-ZZ-LG-DR-AR-2010

Tanner Kibble Denton Architects Pty Ltd
Gadigal Country
Level 1, 19 Foster Street,
Surry Hills NSW 2010 Australia
T +61 2 9281 4399
www.tkda.com.au

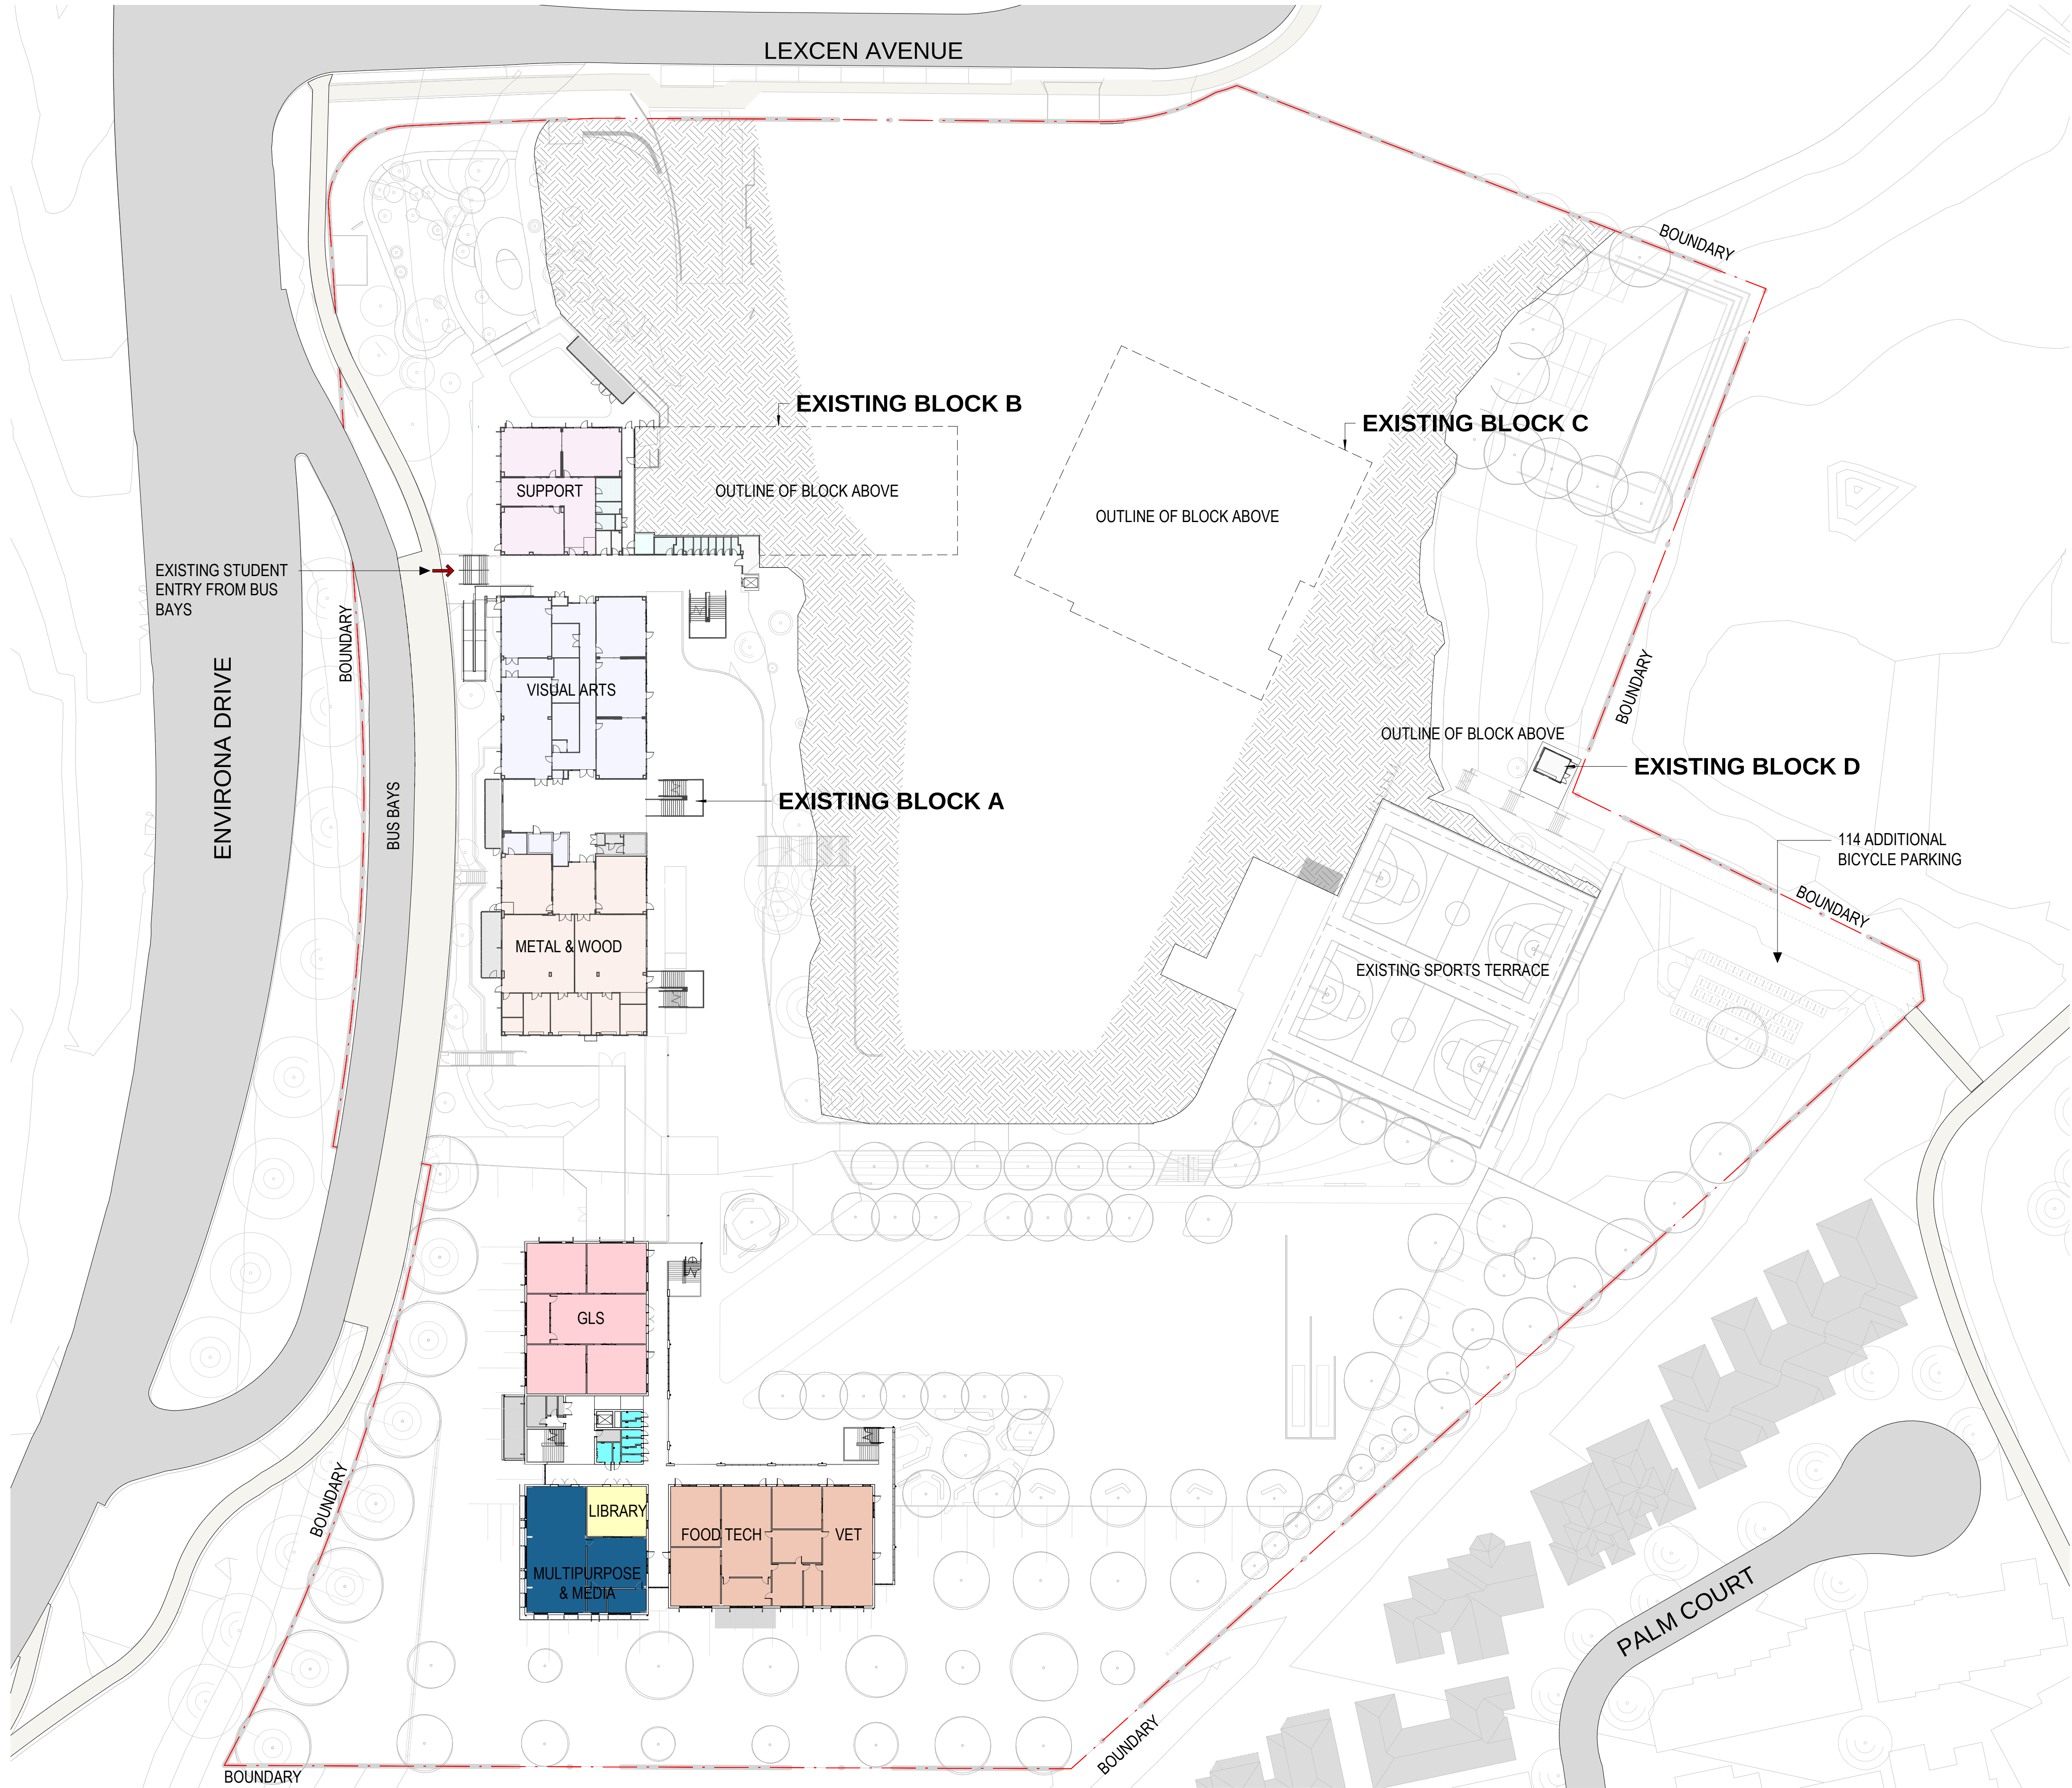

EFSG SPACES LEGEND	
■	ADMINISTRATION
■	AMENITIES
■	CIRCULATION
■	FOOD TEXTILE
■	GENERAL LEARNING
■	LIBRARY
■	MULTIMEDIA UNIT AND LECTURE
■	OUTDOOR LEARNING
■	SCIENCE
■	SENIOR LEARNING
■	SPORTS AND PERFORMANCE
■	STAFF
■	STORAGE / SERVICES
■	SUPPORT
■	VISUAL ARTS
■	WOOD AND METAL
■	VERTICAL CIRCULATION

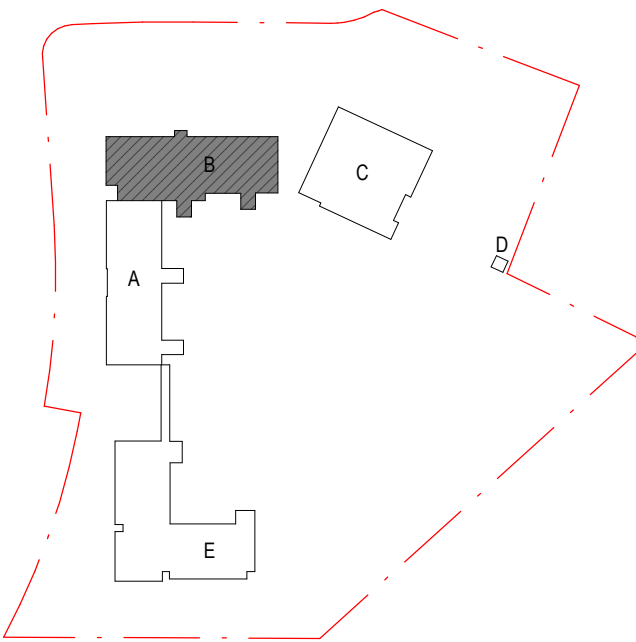

NSW Nominated Architects: Robert Denton Reg. No. 5782, Alex Kibble Reg. No. 6015
Do not scale drawings. Verify all dimensions on site. Notify architect of all discrepancies

Rev	Date	Description	Chkd	Auth
A	15.06.23	Issue for DA	PV/MB	RD
B	30.06.23	Issue for DA	PV/MB	RD
C	14.07.23	Issue for DA	PV/MB	RD
D	26.07.23	Issue for DA	PV/MB	RD

FOR INFORMATION

Project
High School in Jerrabomberra
Stage 2

ENVIRONA DRIVE,
JERRABOMBERRA, NSW, 2619

Drawing Title
CAMPUS PLAN - GROUND FLOOR
PLAN

Proj. Dir	Proj. Arch	Drawn	Sheet	
RD	PV/MB	Author	A1	
Job No.	Phase	Date	Scale	Revision
220119	DA	26/07/23	1:500	D


Drawing No.
JHS-TKD-ZZ-L0-DR-AR-2011

Tanner Kibble Denton Architects Pty Ltd


Gadigal Country
Level 1, 19 Foster Street,
Surry Hills NSW 2010 Australia
T +61 2 9281 4399
www.tkda.com.au



1 CAMPUS PLAN - GROUND FLOOR
1 : 500

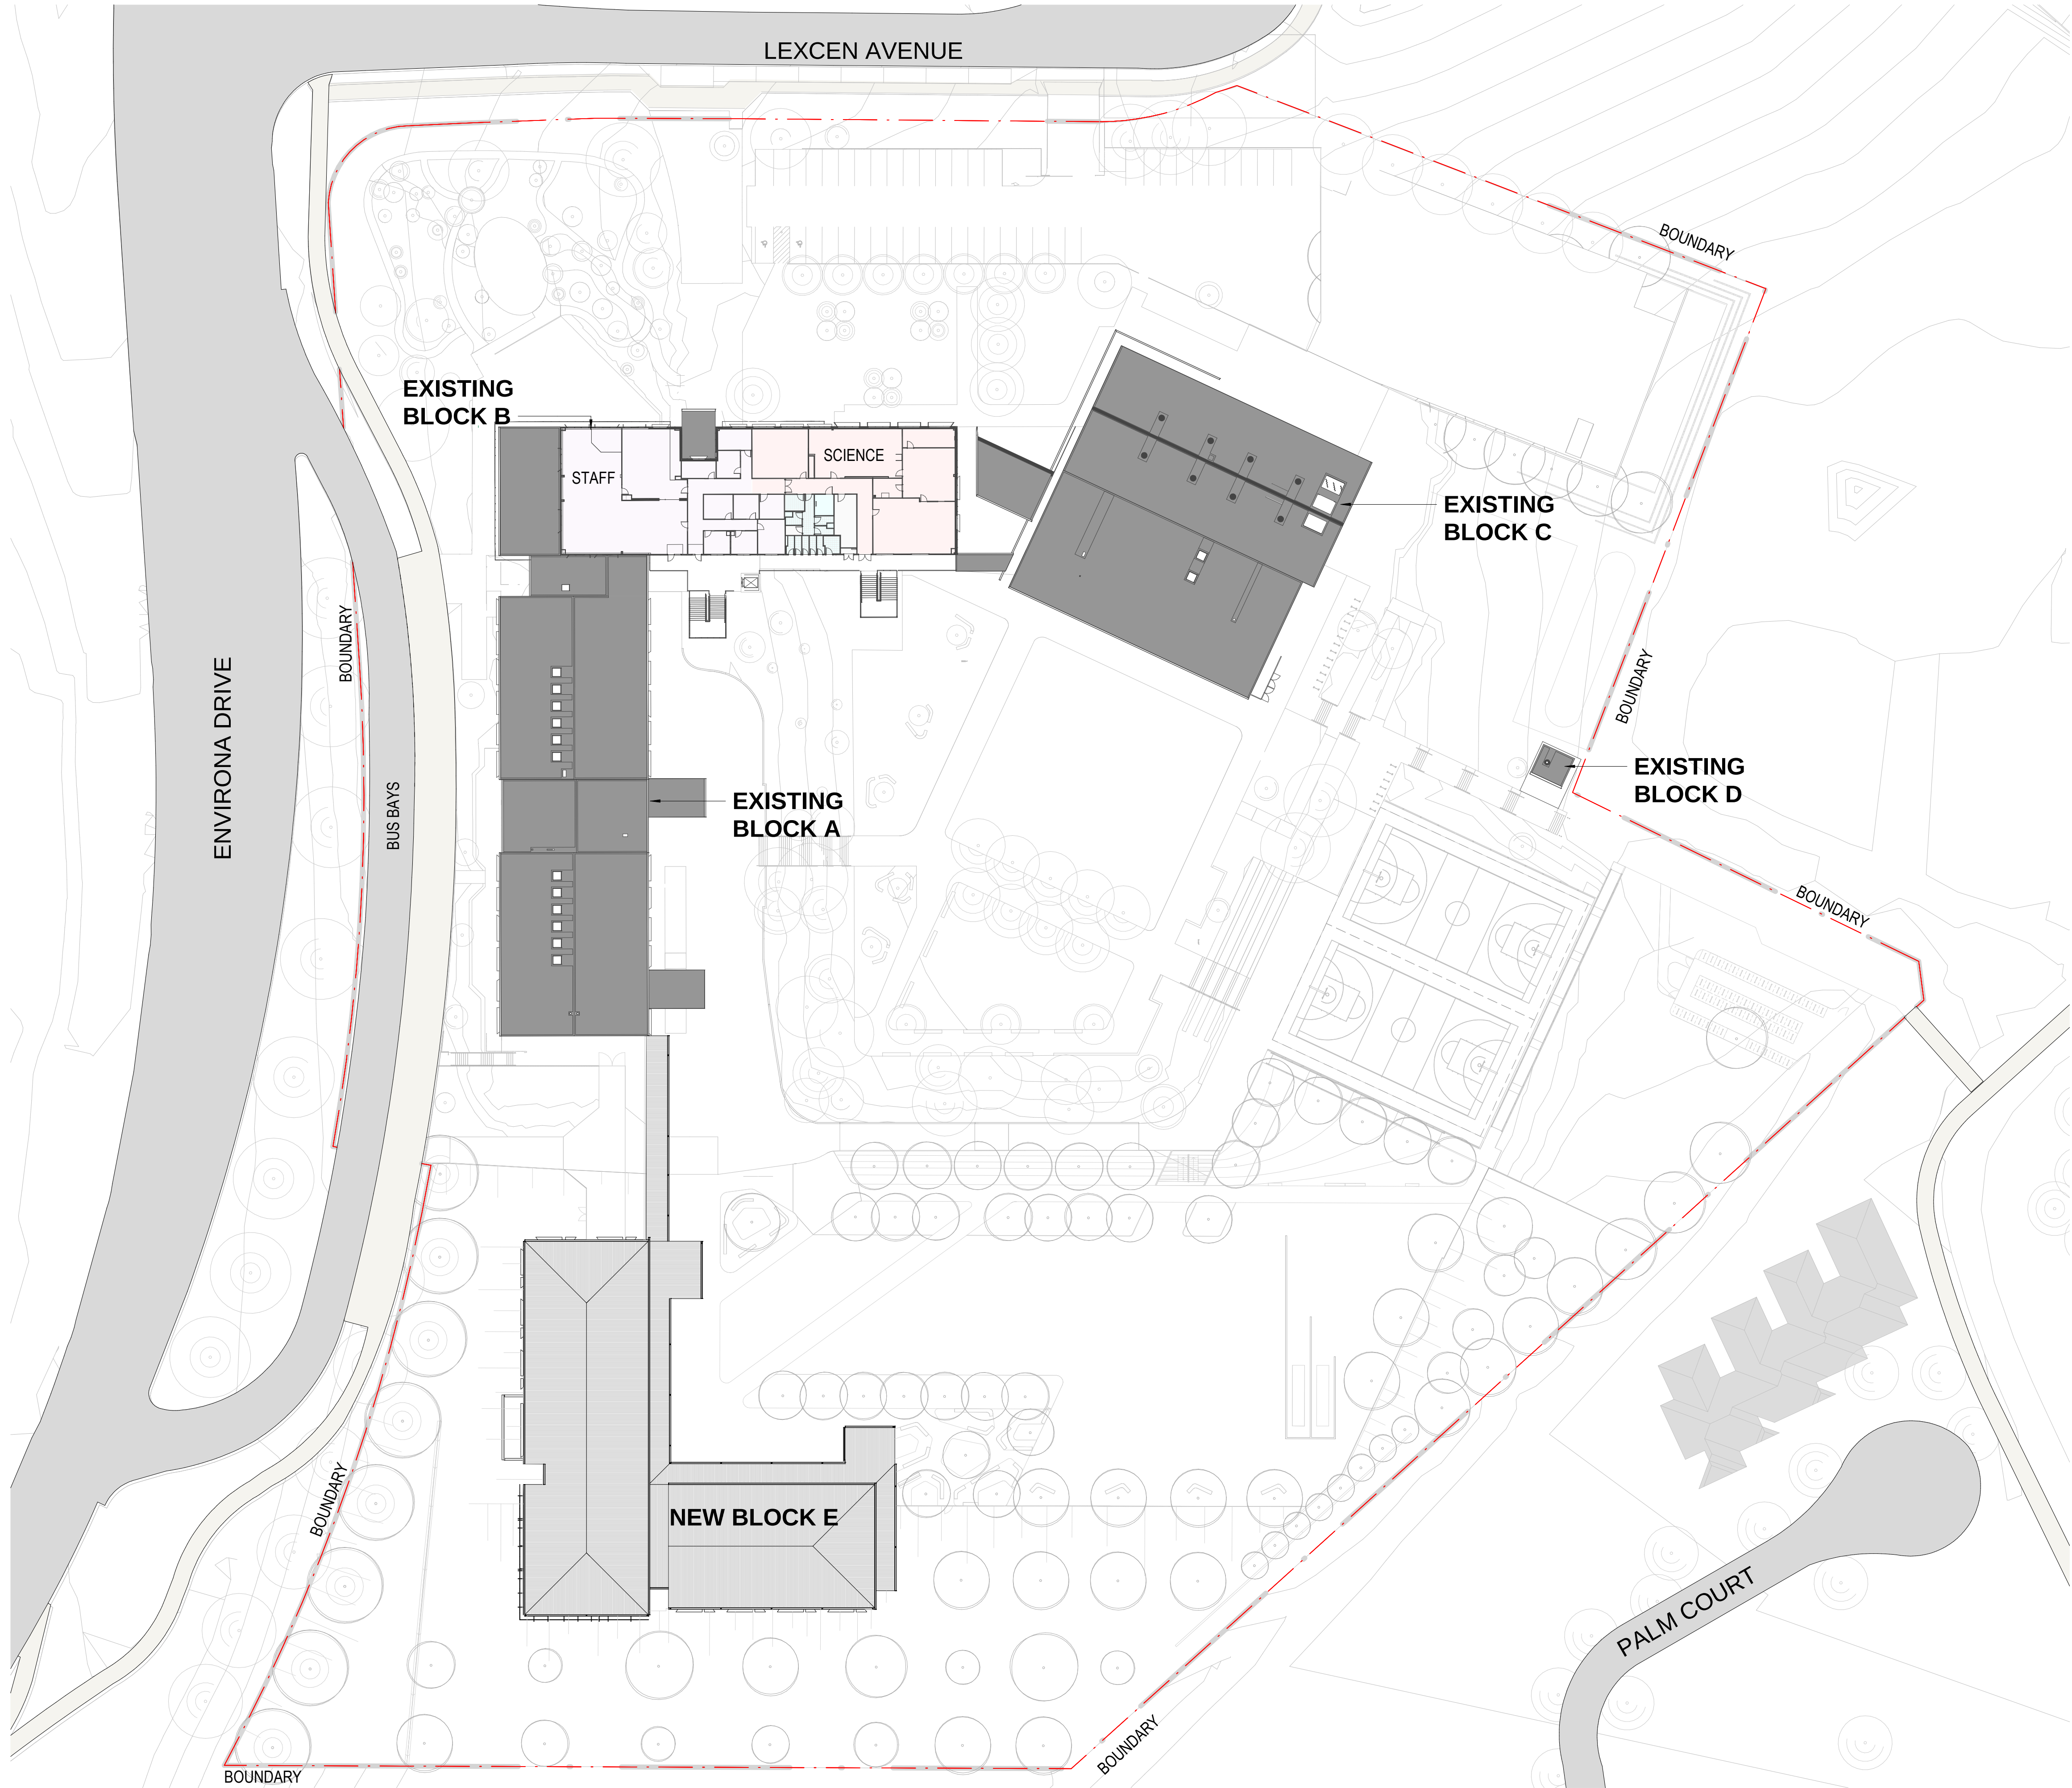

- EFSG SPACES LEGEND
- ADMINISTRATION
 - AMENITIES
 - CIRCULATION
 - FOOD TEXTILE
 - GENERAL LEARNING
 - LIBRARY
 - MULTIMEDIA UNIT AND LECTURE
 - OUTDOOR LEARNING
 - SCIENCE
 - SENIOR LEARNING
 - SPORTS AND PERFORMANCE
 - STAFF
 - STORAGE / SERVICES
 - SUPPORT
 - VISUAL ARTS
 - WOOD AND METAL
 - VERTICAL CIRCULATION

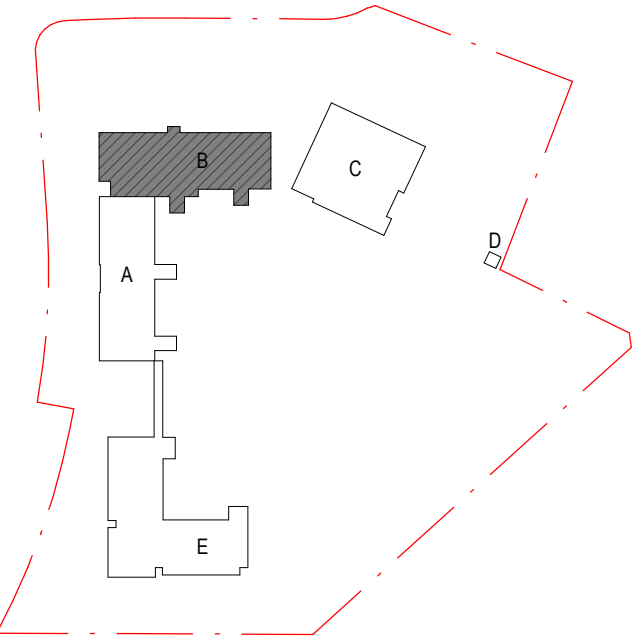

NSW Nominated Architects: Robert Denton Reg. No. 5782, Alex Kibble Reg. No. 6015
Do not scale drawings. Verify all dimensions on site. Notify architect of all discrepancies

Rev	Date	Description	Chkd	Auth
A	15.06.23	Issue for DA	PV/MB	RD
B	30.06.23	Issue for DA	PV/MB	RD
C	14.07.23	Issue for DA	PV/MB	RD
D	26.07.23	Issue for DA	PV/MB	RD

FOR INFORMATION


Project
High School in Jerrabomberra
Stage 2
ENVIRONA DRIVE,
JERRABOMBERRA, NSW, 2619
Drawing Title
CAMPUS PLAN - FIRST FLOOR
PLAN

Proj. Dir	Proj. Arch	Drawn	Sheet	
RD	PV/MB	Author	A1	
Job No.	Phase	Date	Scale	Revision
220119	DA	26/07/23	1:500	D

Drawing No.
JHS-TKD-ZZ-L1-DR-AR-2012


Tanner Kibble Denton Architects Pty Ltd
Gadigal Country
Level 1, 19 Foster Street,
Surry Hills NSW 2010 Australia
T +61 2 9281 4399
www.tkda.com.au



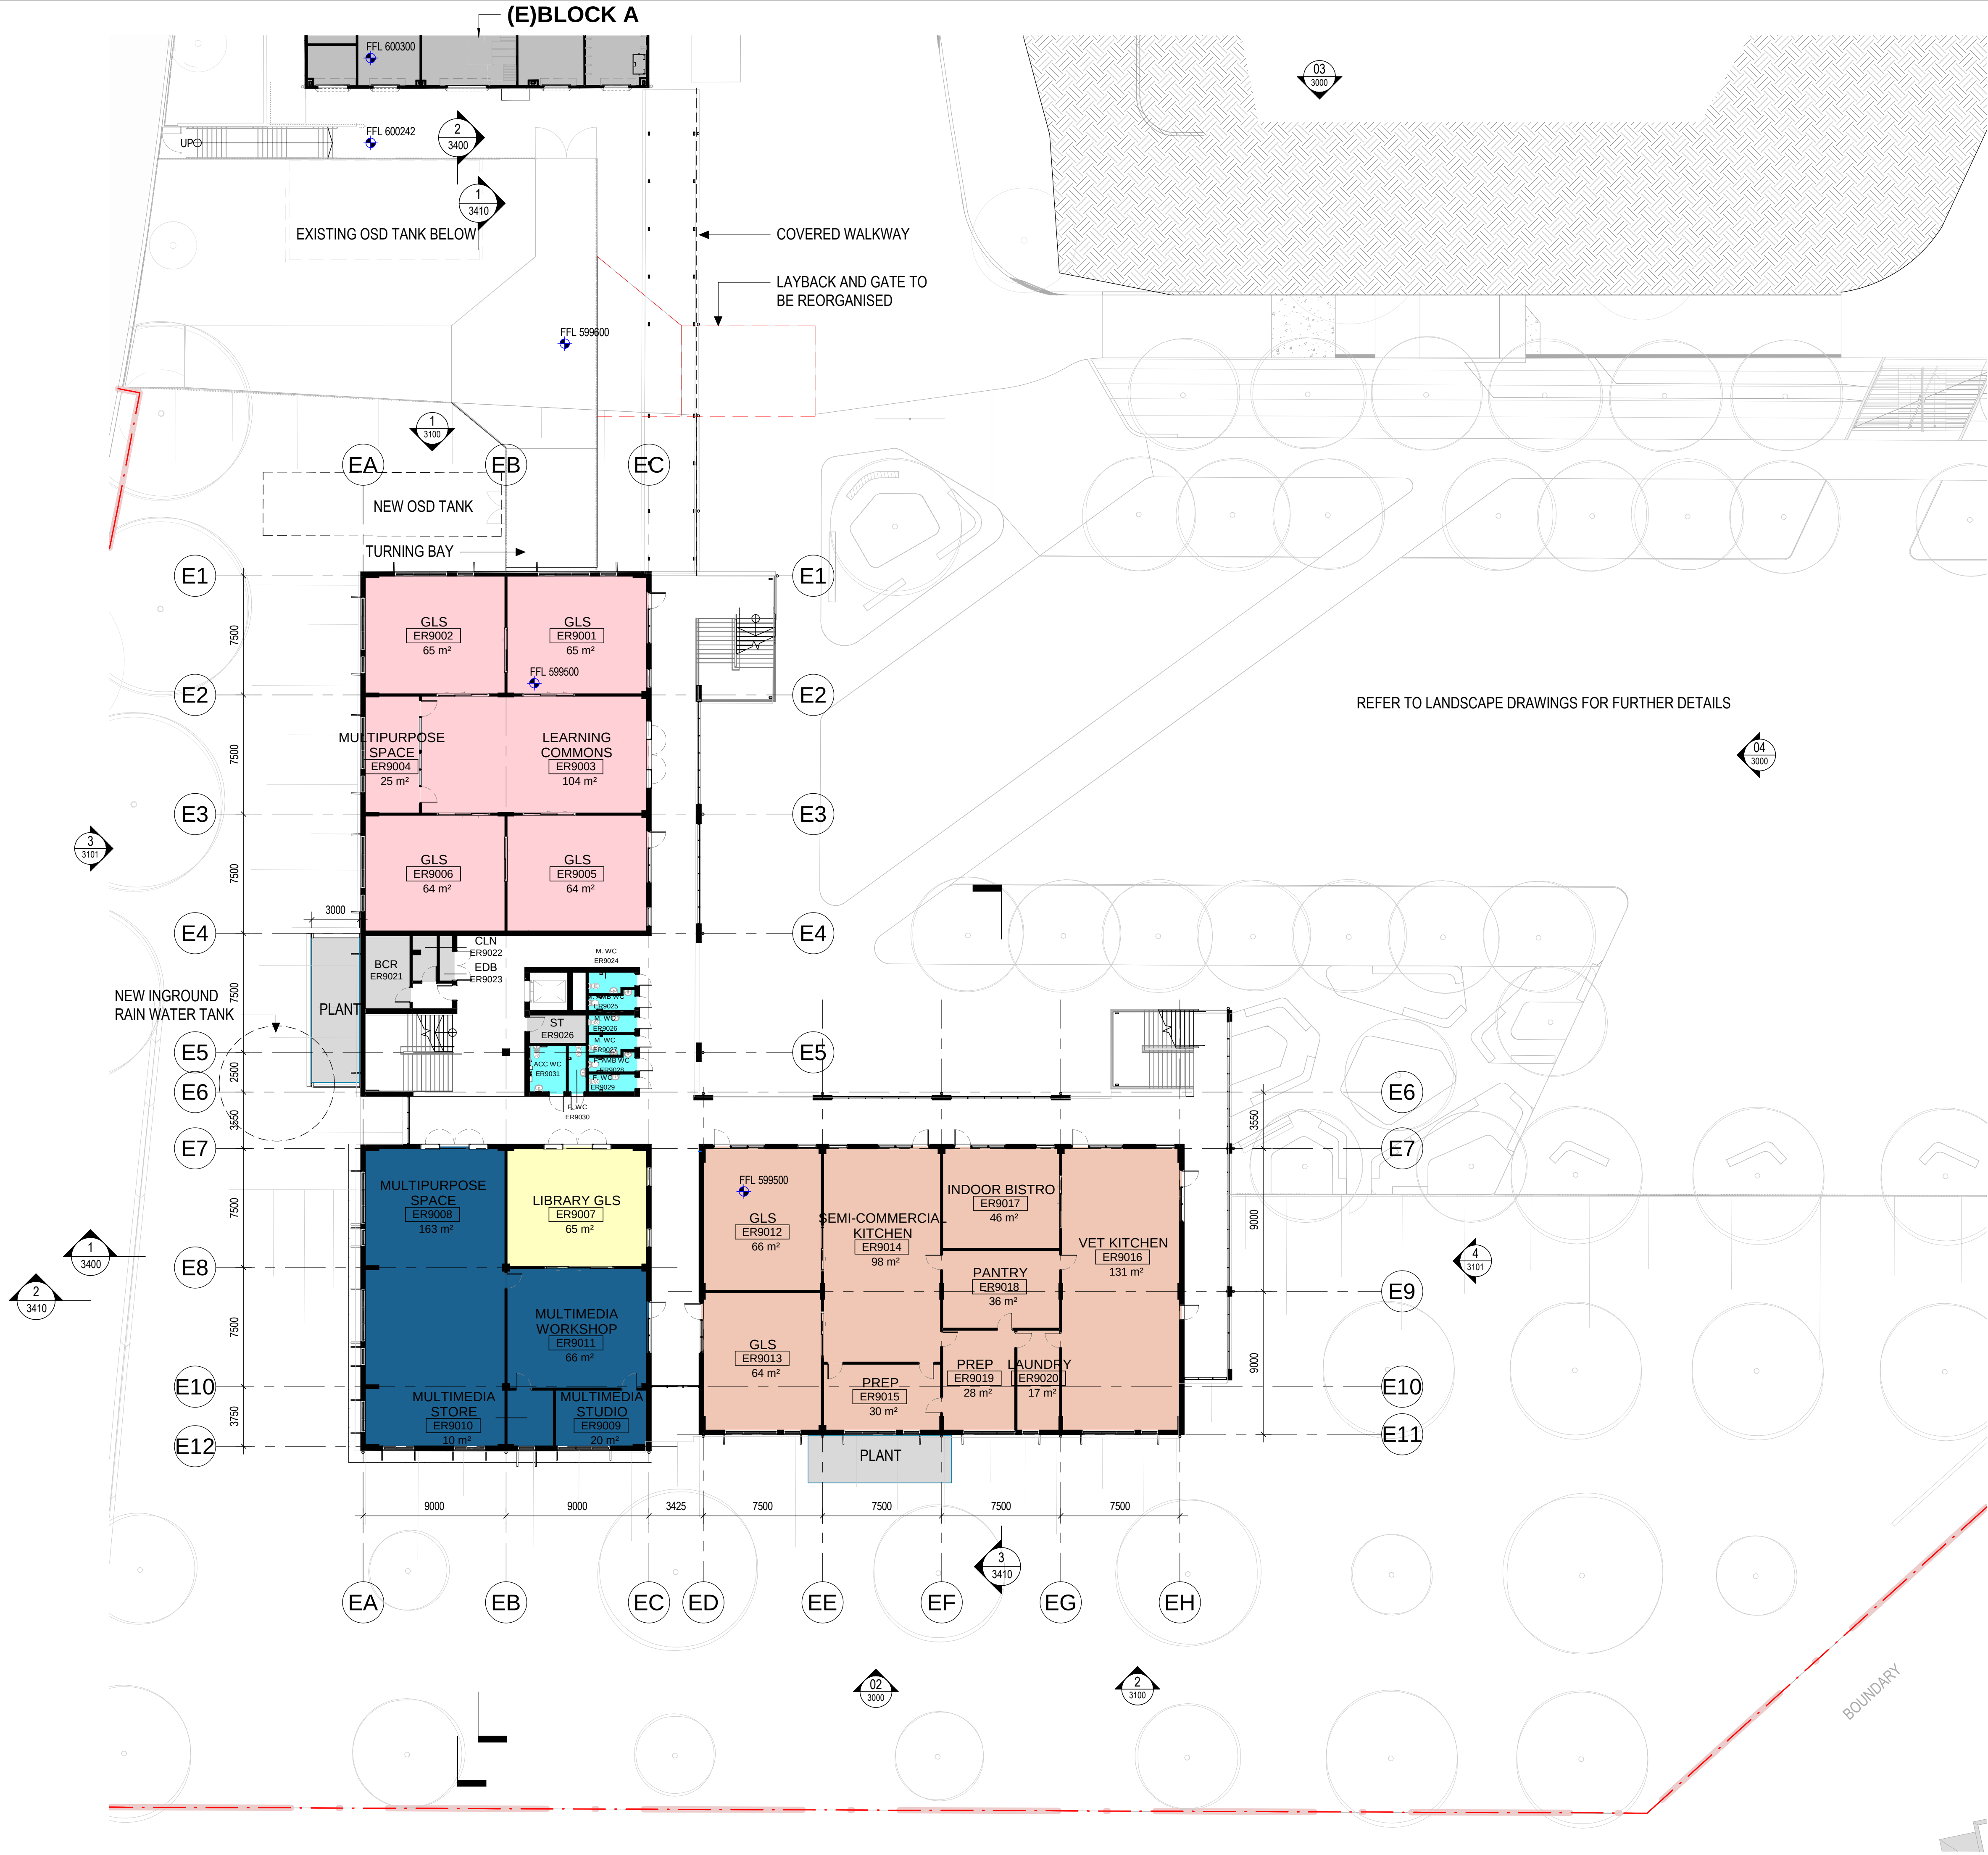

CLIENT
NSW DEPARTMENT OF
EDUCATION
T+ XX XXXX XXXX

- EFSG SPACES LEGEND
- ADMINISTRATION
 - AMENITIES
 - CIRCULATION
 - FOOD TEXTILE
 - GENERAL LEARNING
 - LIBRARY
 - MULTIMEDIA UNIT AND LECTURE
 - OUTDOOR LEARNING
 - SCIENCE
 - SENIOR LEARNING
 - SPORTS AND PERFORMANCE
 - STAFF
 - STORAGE / SERVICES
 - SUPPORT
 - VISUAL ARTS
 - WOOD AND METAL
 - VERTICAL CIRCULATION

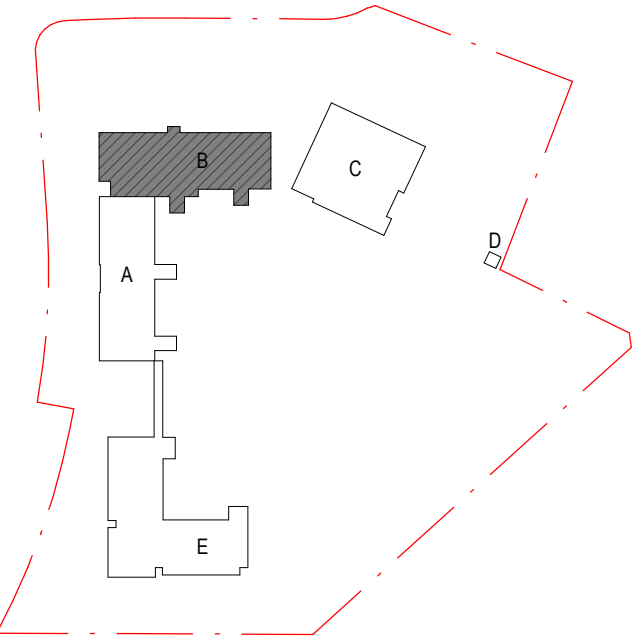

NSW Nominated Architects: Robert Denton Reg. No. 5782, Alex Kibble Reg. No. 6015
Do not scale drawings. Verify all dimensions on site. Notify architect of all discrepancies

Rev	Date	Description	Chkd	Auth
P1	02.06.23	Issue for Information	PV/MB	RD
A	15.06.23	Issue for DA	PV/MB	RD
B	30.06.23	Issue for DA	PV/MB	RD
C	14.07.23	Issue for DA	PV/MB	RD
D	26.07.23	Issue for DA	PV/MB	RD

FOR INFORMATION

Project
High School in Jerrabomberra
Stage 2
ENVIRONA DRIVE,
JERRABOMBERRA, NSW, 2619
Drawing Title
GA - LOWER GROUND FLOOR PLAN
- BLOCK E


Proj. Dir	Proj. Arch	Drawn	Sheet	
RD	PV/MB	MB	A1	
Job No.	Phase	Date	Scale	Revision
220119	DA	26/07/23	1:200	D

Drawing No.
JHS-TKD-BE-LG-DR-AR-2100

Tanner Kibble Denton Architects Pty Ltd
Gadigal Country
Level 1, 19 Foster Street,
Surry Hills NSW 2010 Australia
T +61 2 9281 4399
www.tkda.com.au



- EFSG SPACES LEGEND
- ADMINISTRATION
 - AMENITIES
 - CIRCULATION
 - FOOD TEXTILE
 - GENERAL LEARNING
 - LIBRARY
 - MULTIMEDIA UNIT AND LECTURE
 - OUTDOOR LEARNING
 - SCIENCE
 - SENIOR LEARNING
 - SPORTS AND PERFORMANCE
 - STAFF
 - STORAGE / SERVICES
 - SUPPORT
 - VISUAL ARTS
 - WOOD AND METAL
 - VERTICAL CIRCULATION

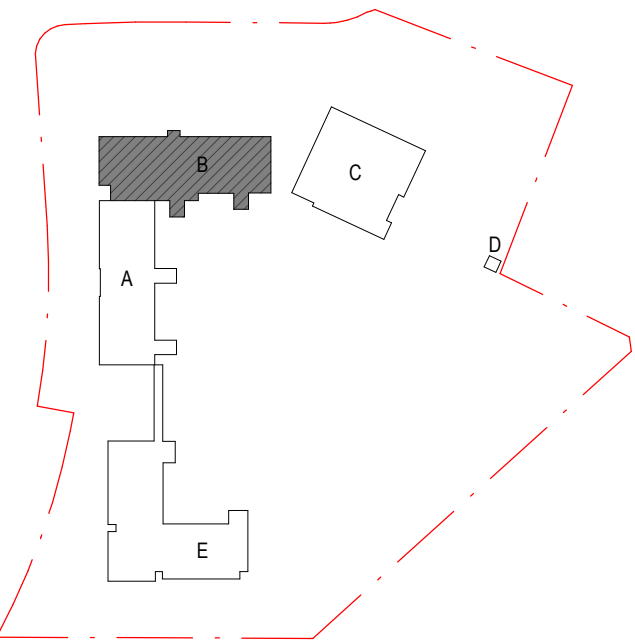

NSW Nominated Architects: Robert Denton Reg. No. 5782, Alex Kibble Reg. No. 6015
Do not scale drawings. Verify all dimensions on site. Notify architect of all discrepancies

Rev	Date	Description	Chkd	Auth
P1	02.06.23	Issue for Information	PV/MB	RD
A	15.06.23	Issue for DA	PV/MB	RD
B	30.06.23	Issue for DA	PV/MB	RD
C	14.07.23	Issue for DA	PV/MB	RD
D	26.07.23	Issue for DA	PV/MB	RD

FOR INFORMATION

Project
High School in Jerrabomberra
Stage 2

ENVIRONA DRIVE,
JERRABOMBERRA, NSW, 2619

Drawing Title
GA - GROUND FLOOR PLAN -
BLOCK E


Proj. Dir	Proj. Arch	Drawn	Sheet	
RD	PV/MB	MB	A1	
Job No.	Phase	Date	Scale	Revision
220119	DA	26/07/23	1:200	D

Drawing No.
JHS-TKD-BE-L0-DR-AR-2101


Tanner Kibble Denton Architects Pty Ltd

Gadigal Country
Level 1, 19 Foster Street,
Surry Hills NSW 2010 Australia
T +61 2 9281 4399

www.tkda.com.au

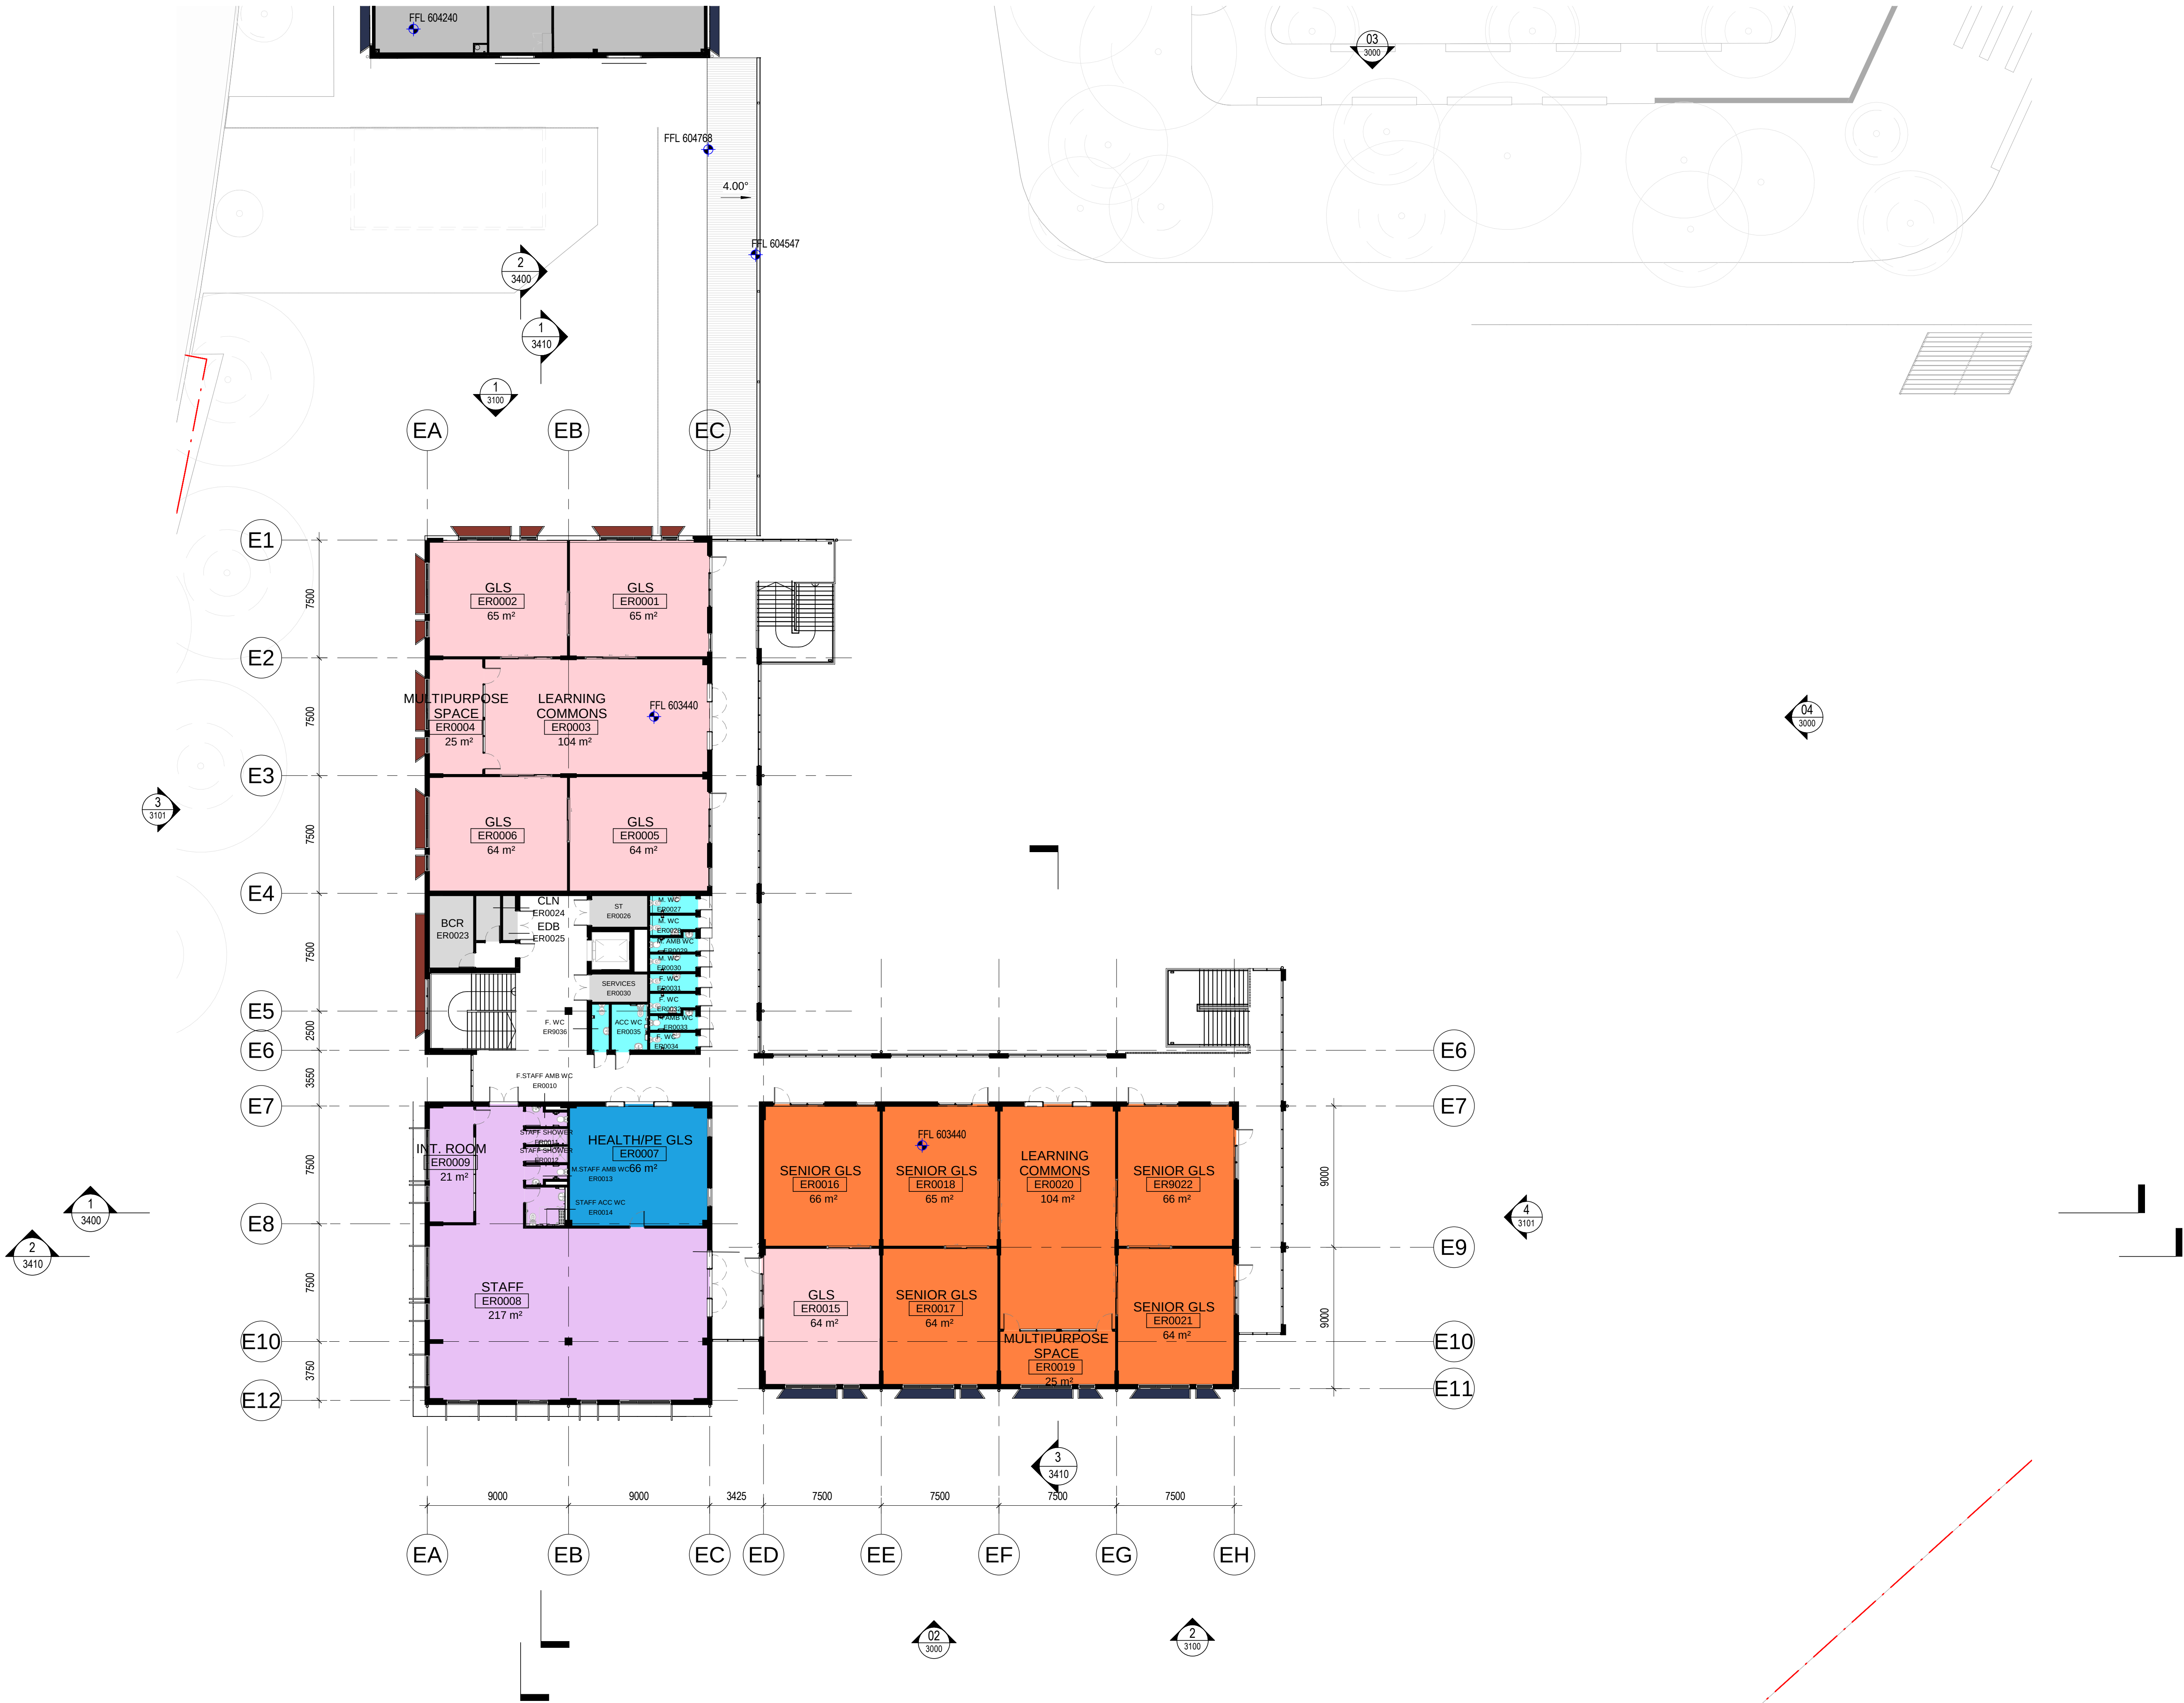

- EFSG SPACES LEGEND**
- ADMINISTRATION
 - AMENITIES
 - CIRCULATION
 - FOOD TEXTILE
 - GENERAL LEARNING
 - LIBRARY
 - MULTIMEDIA UNIT AND LECTURE
 - OUTDOOR LEARNING
 - SCIENCE
 - SENIOR LEARNING
 - SPORTS AND PERFORMANCE
 - STAFF
 - STORAGE / SERVICES
 - SUPPORT
 - VISUAL ARTS
 - WOOD AND METAL
 - VERTICAL CIRCULATION

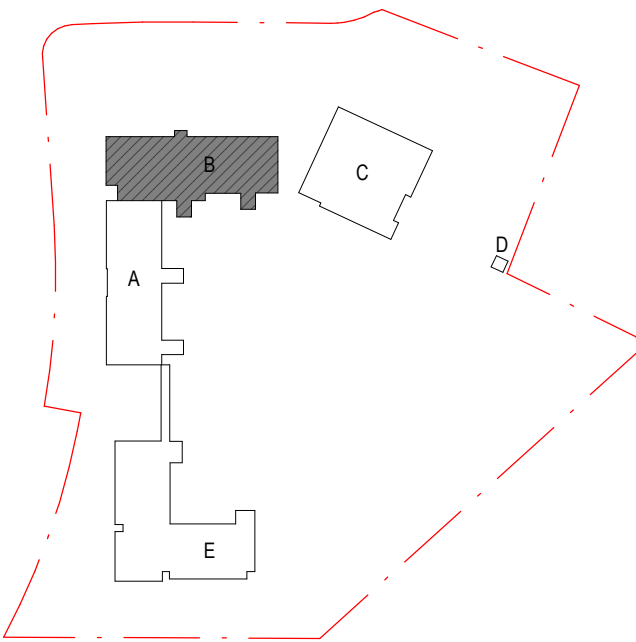

NSW Nominated Architects: Robert Denton Reg. No. 5782, Alex Kibble Reg. No. 6015
Do not scale drawings. Verify all dimensions on site. Notify architect of all discrepancies

Rev	Date	Description	Chkd	Auth
P1	02.06.23	Issue for Information	PV/MB	RD
A	15.06.23	Issue for DA	PV/MB	RD
B	30.06.23	Issue for DA	PV/MB	RD
C	14.07.23	Issue for DA	PV/MB	RD
D	26.07.23	Issue for DA	PV/MB	RD

FOR INFORMATION

Project
High School in Jerrabomberra
Stage 2


ENVIRONA DRIVE,
JERRABOMBERRA, NSW, 2619




Drawing Title
GA - ROOF PLAN - BLOCK E

Proj. Dir	Proj. Arch	Drawn	Sheet	
RD	PV/MB	MB	A1	
Job No.	Phase	Date	Scale	Revision
220119	DA	26/07/23	1:200	D

Drawing No.
JHS-TKD-BE-L1-DR-AR-2102

Tanner Kibble Denton Architects Pty Ltd
Gadigal Country
Level 1, 19 Foster Street,
Surry Hills NSW 2010 Australia
T +61 2 9281 4399
www.tkda.com.au

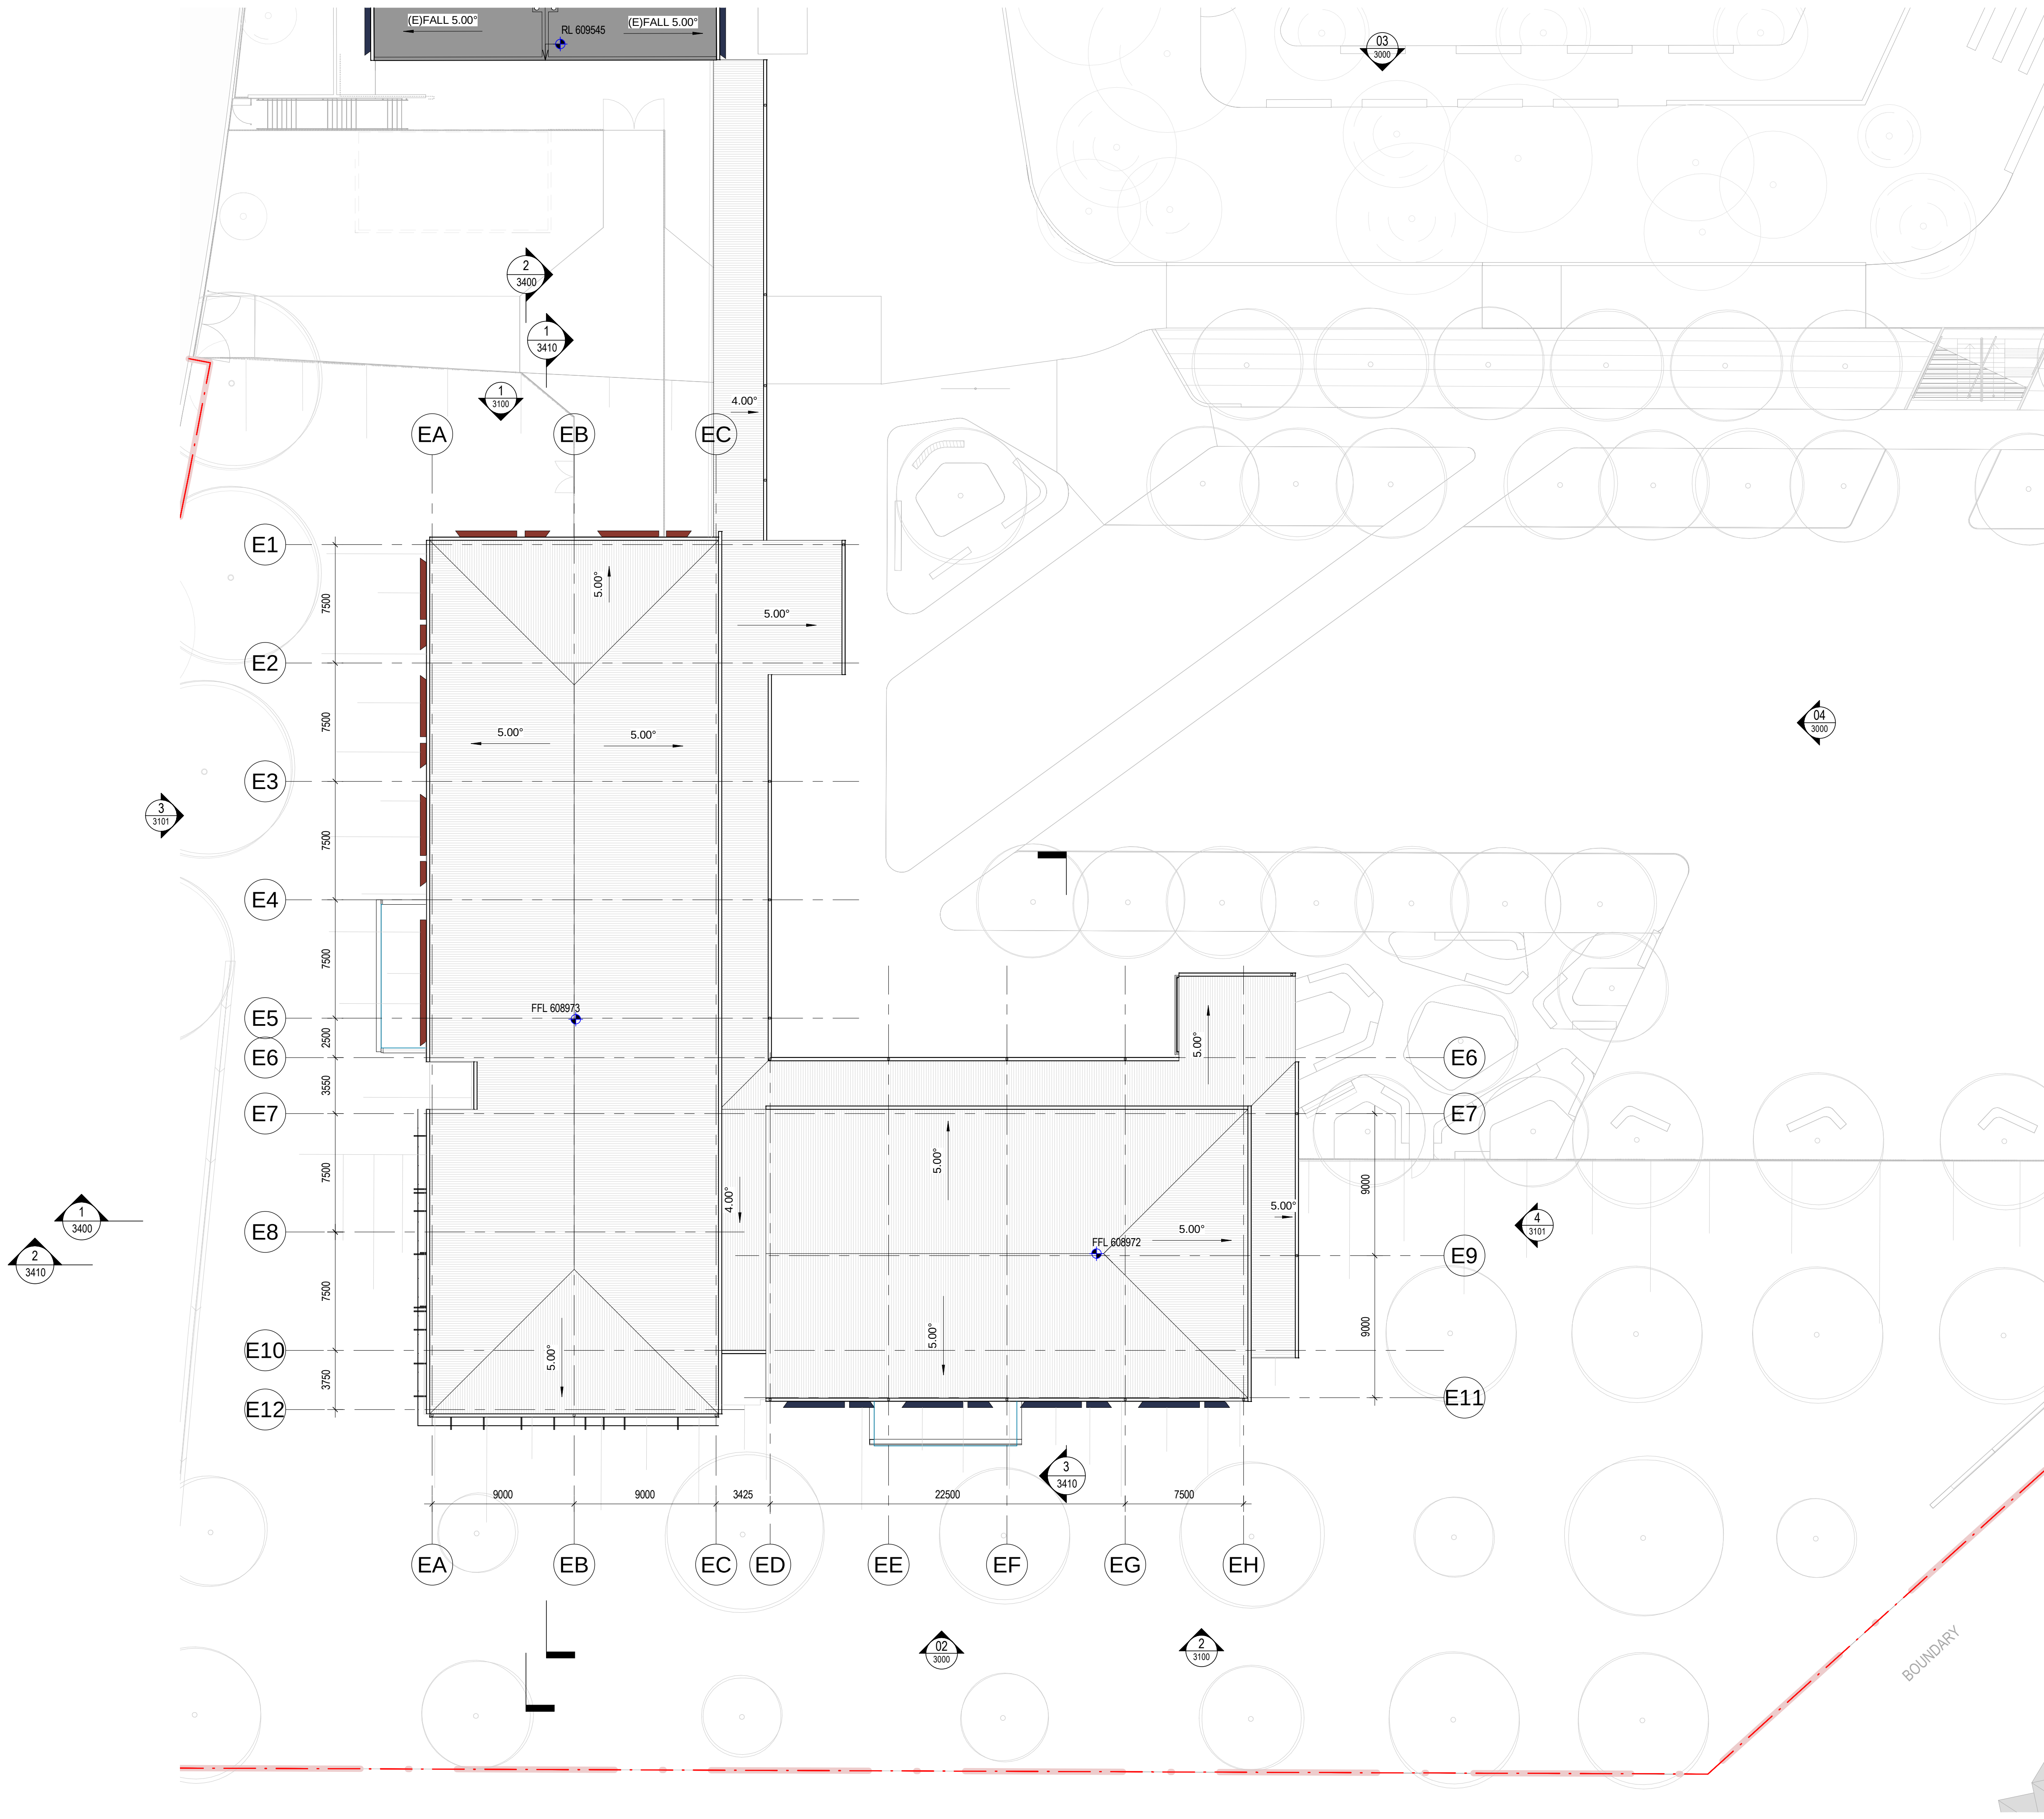

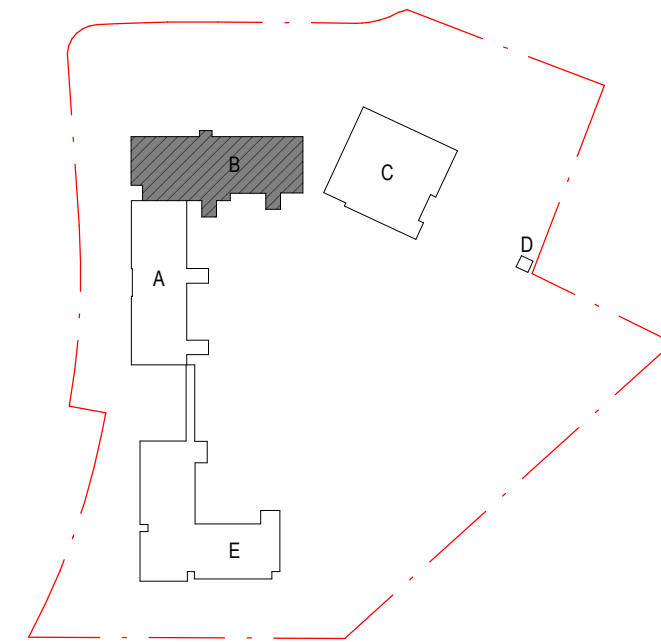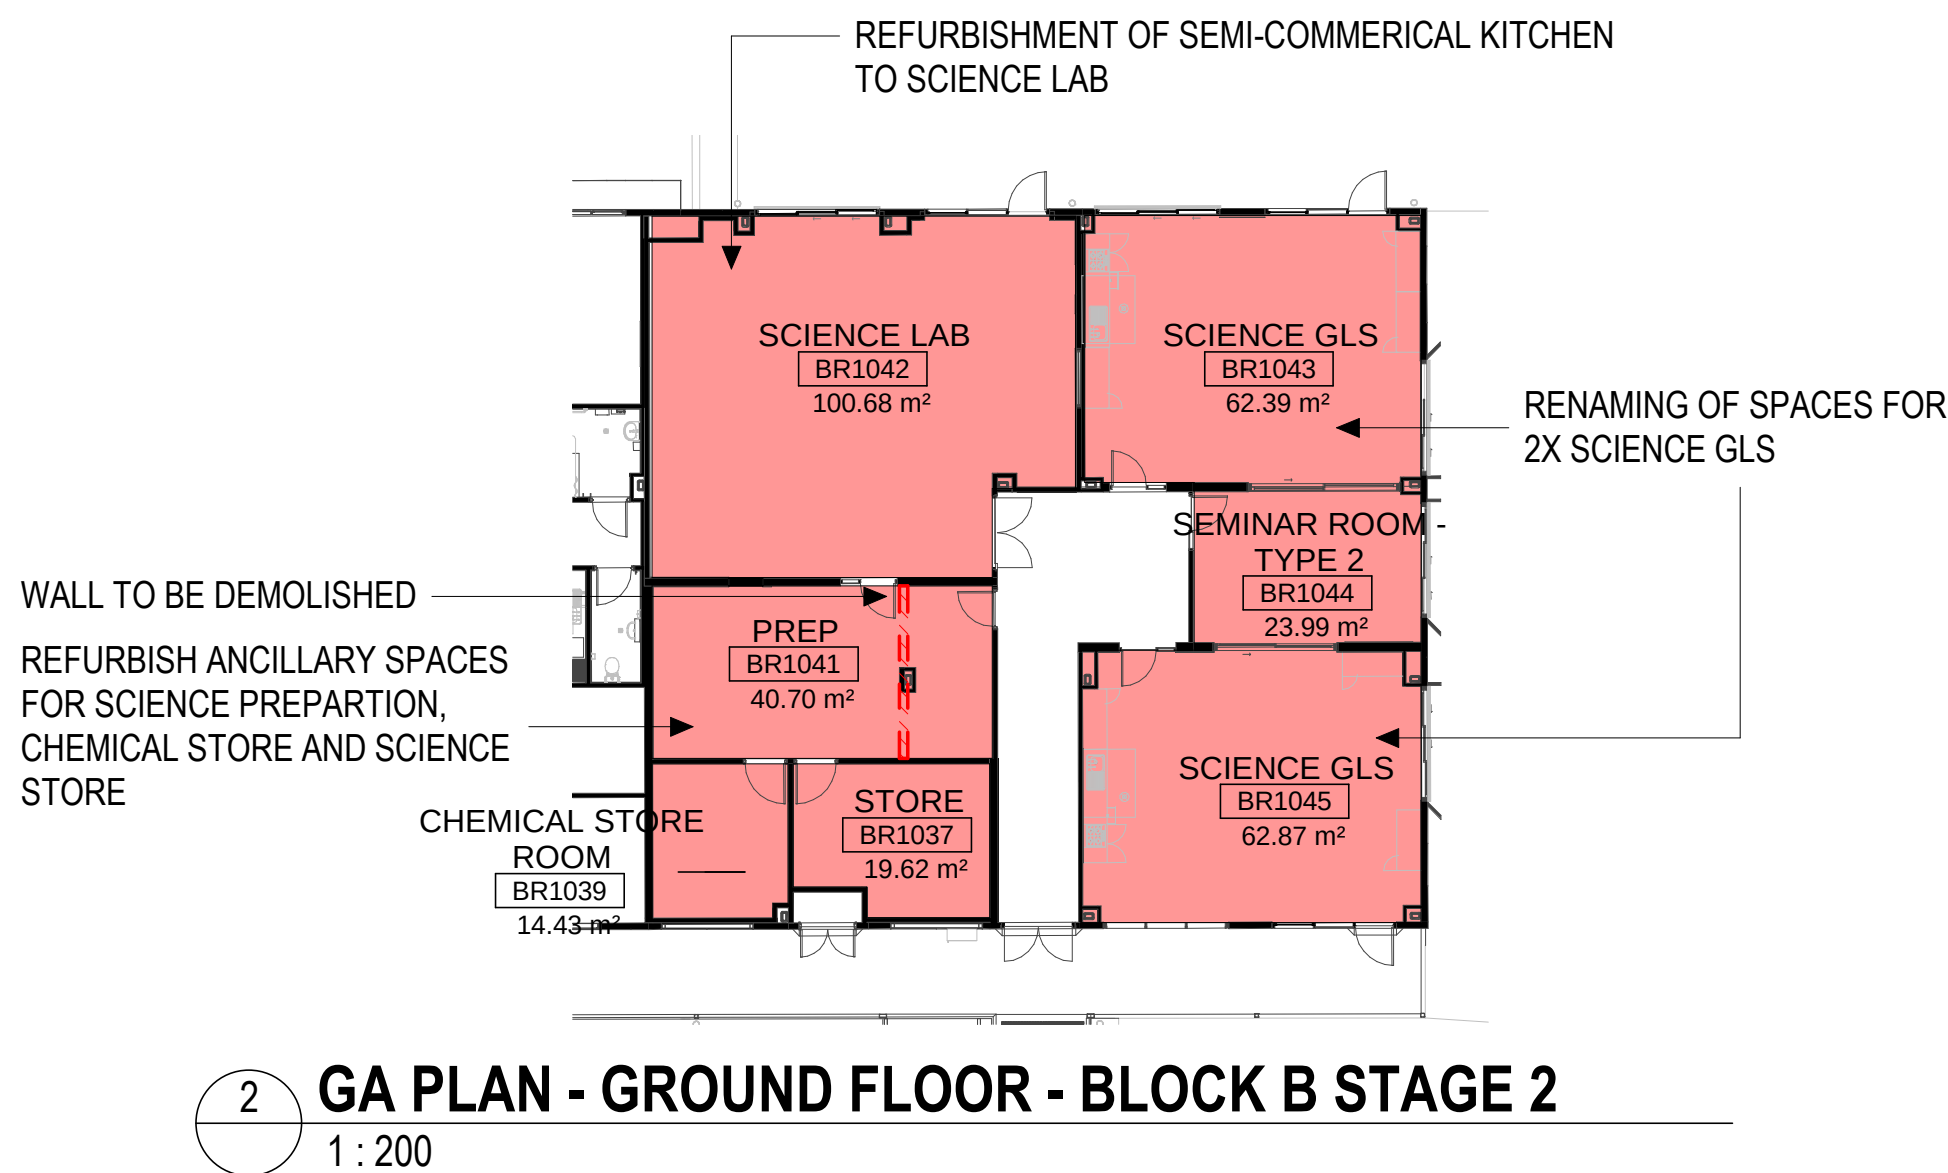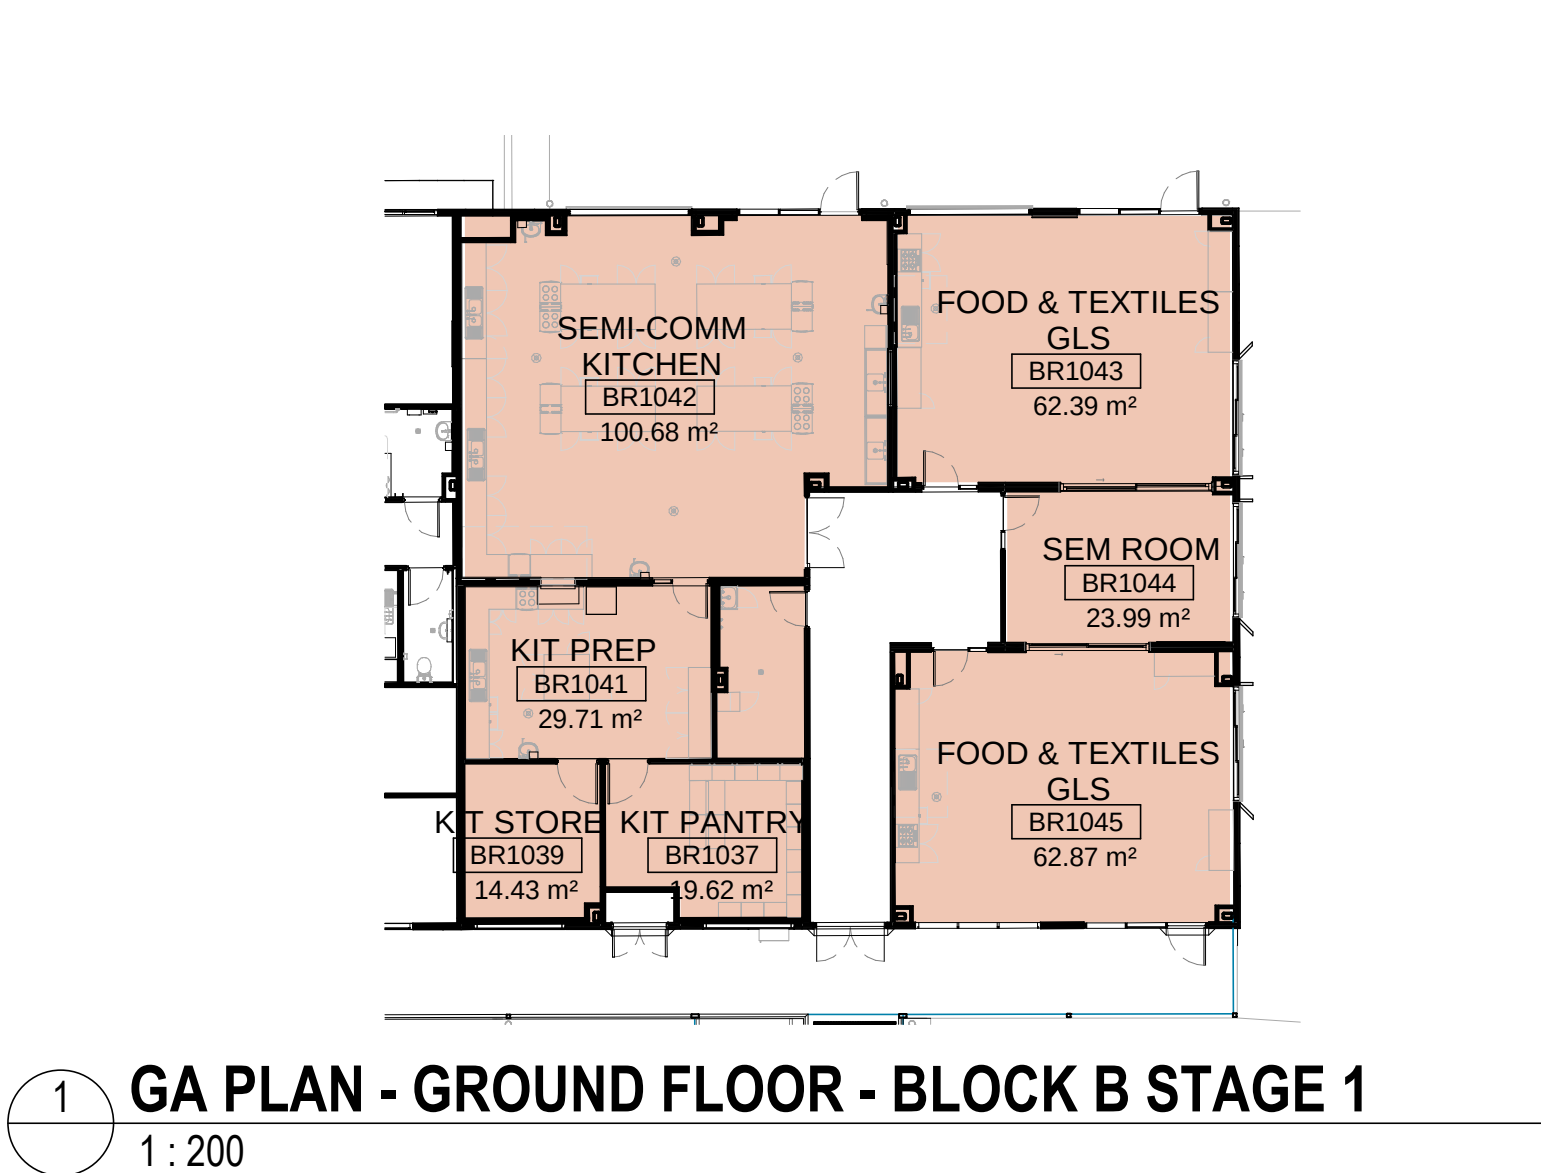

NSW Nominated Architects: Robert Denton Reg. No. 5782, Alex Kibble Reg. No. 6015
Do not scale drawings. Verify all dimensions on site. Notify architect of all discrepancies

Rev	Date	Description	Chkd	Auth
A	26.07.23	Issue for DA	PV/MB	RD

FOR INFORMATION






Project
High School in Jerrabomberra
Stage 2
ENVIRONA DRIVE,
JERRABOMBERRA, NSW, 2619
Drawing Title
GA- GROUND FLOOR PLAN -
BLOCK B

Proj. Dir	Proj. Arch	Drawn	Sheet	Revision
RD	PV/MB	MB	A1	A
Job No.	Phase	Date	Scale	
220119	DA	26/07/23	1:200	

Drawing No.
JHS-TKD-BA-L0-DR-AR-2103

Tanner Kibble Denton Architects Pty Ltd
Gadigal Country
Level 1, 19 Foster Street,
Surry Hills NSW 2010 Australia
T +61 2 9281 4399
www.tkda.com.au



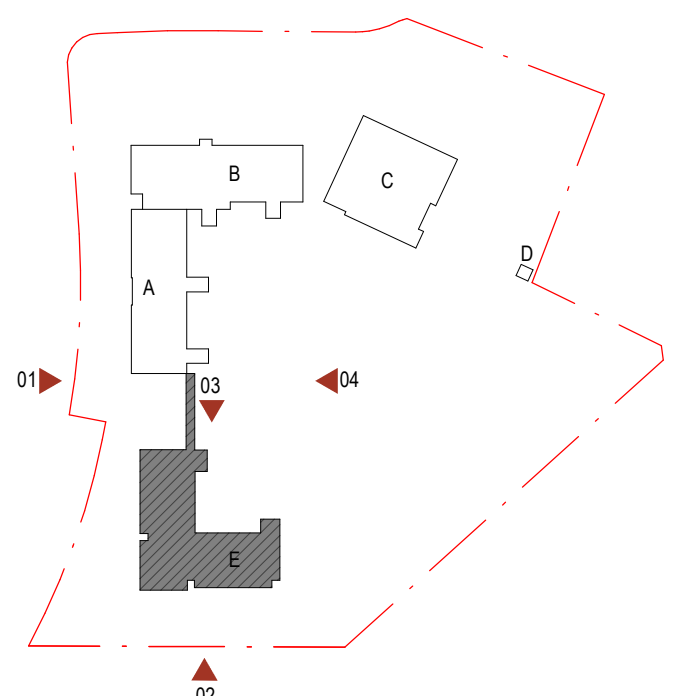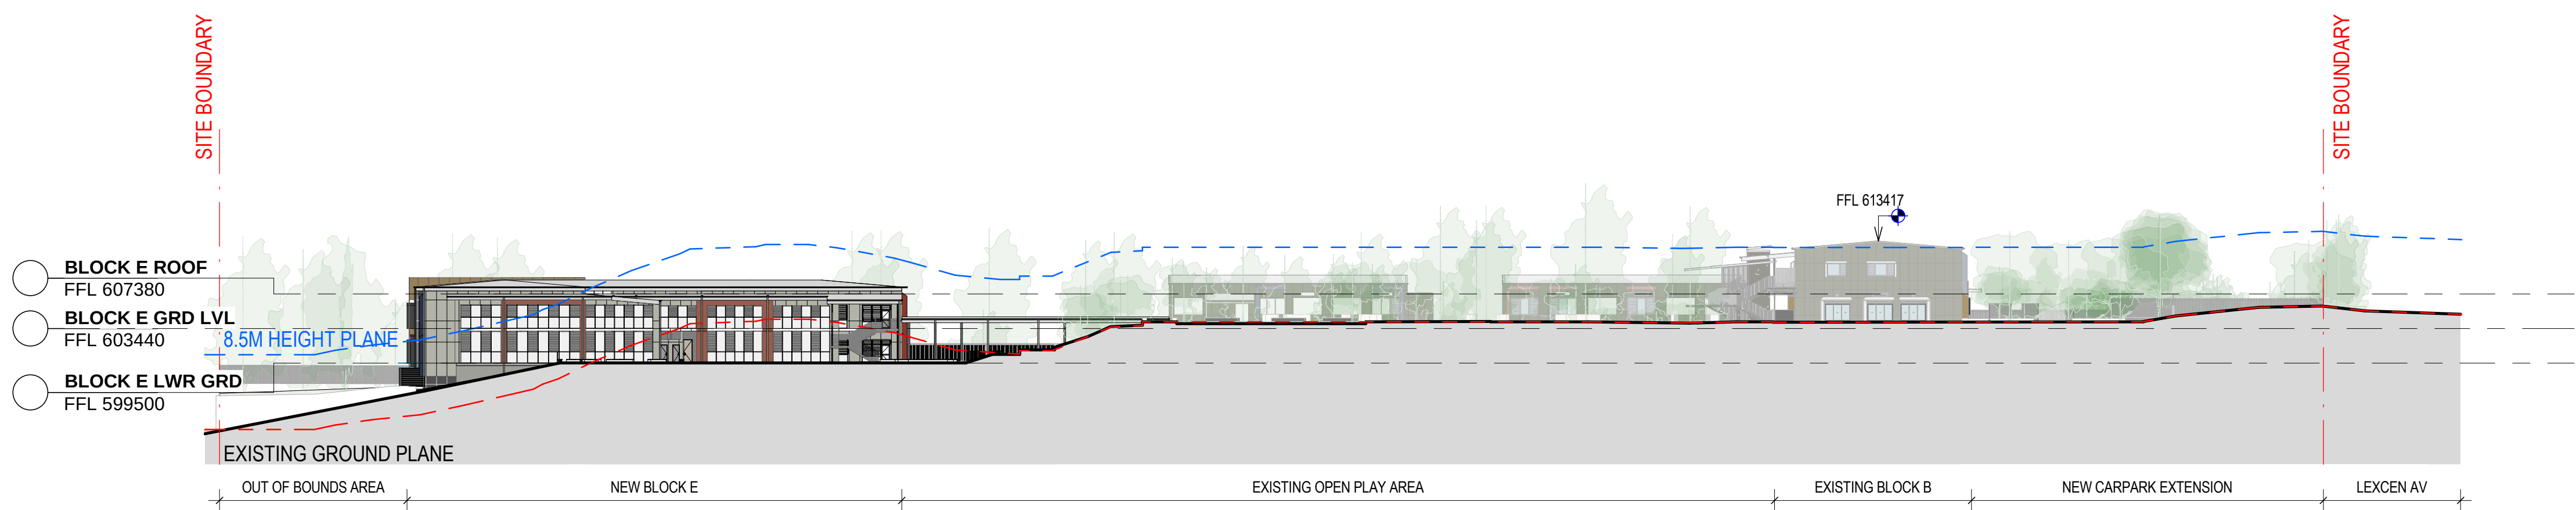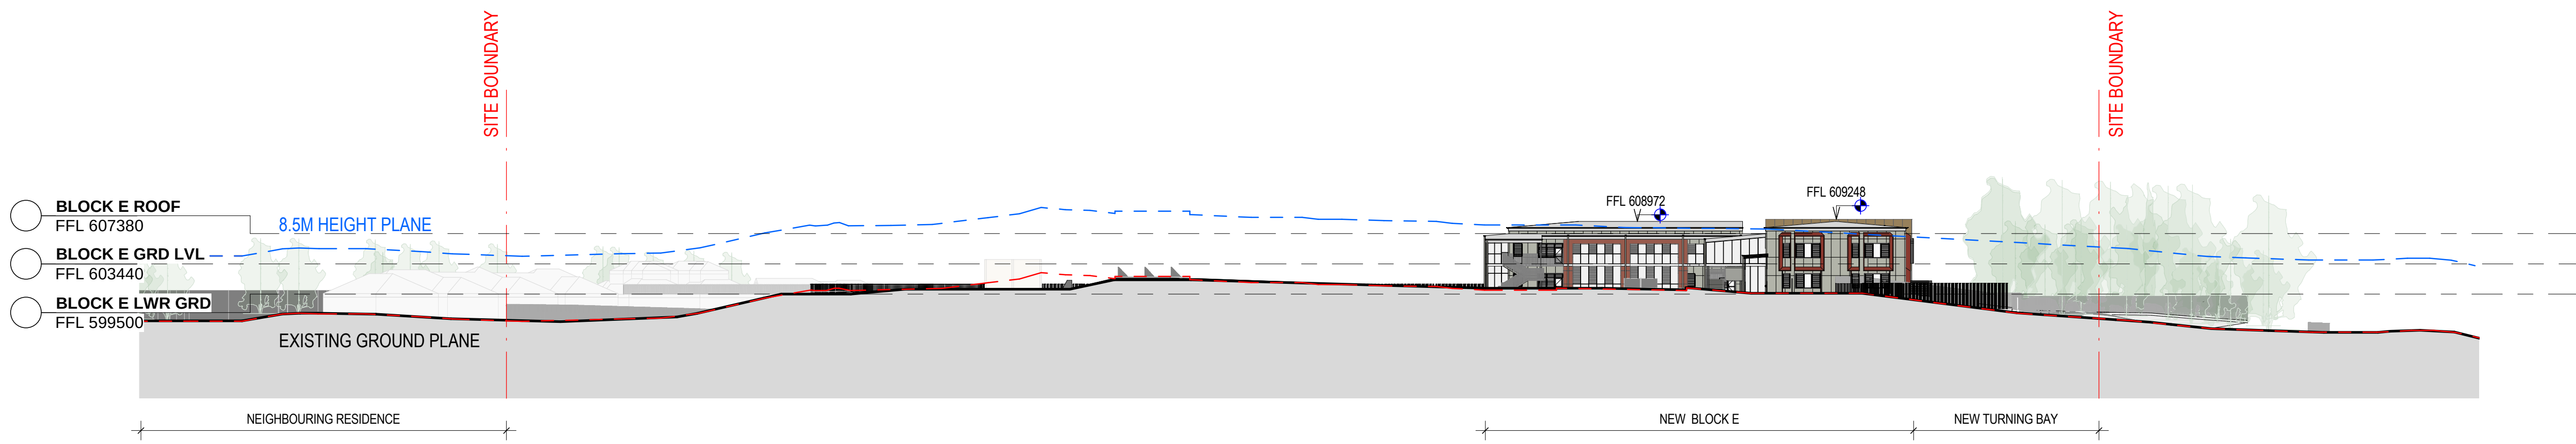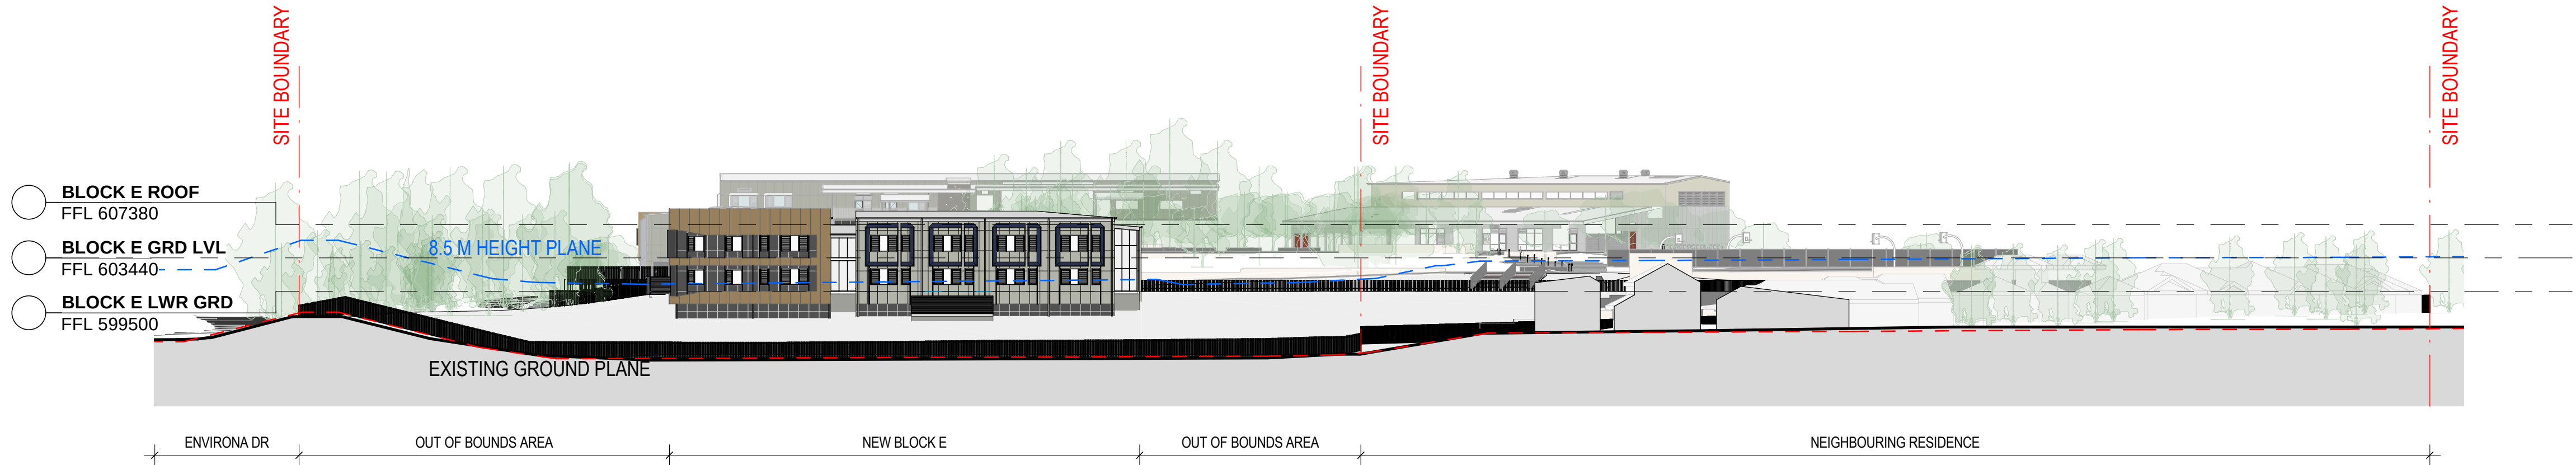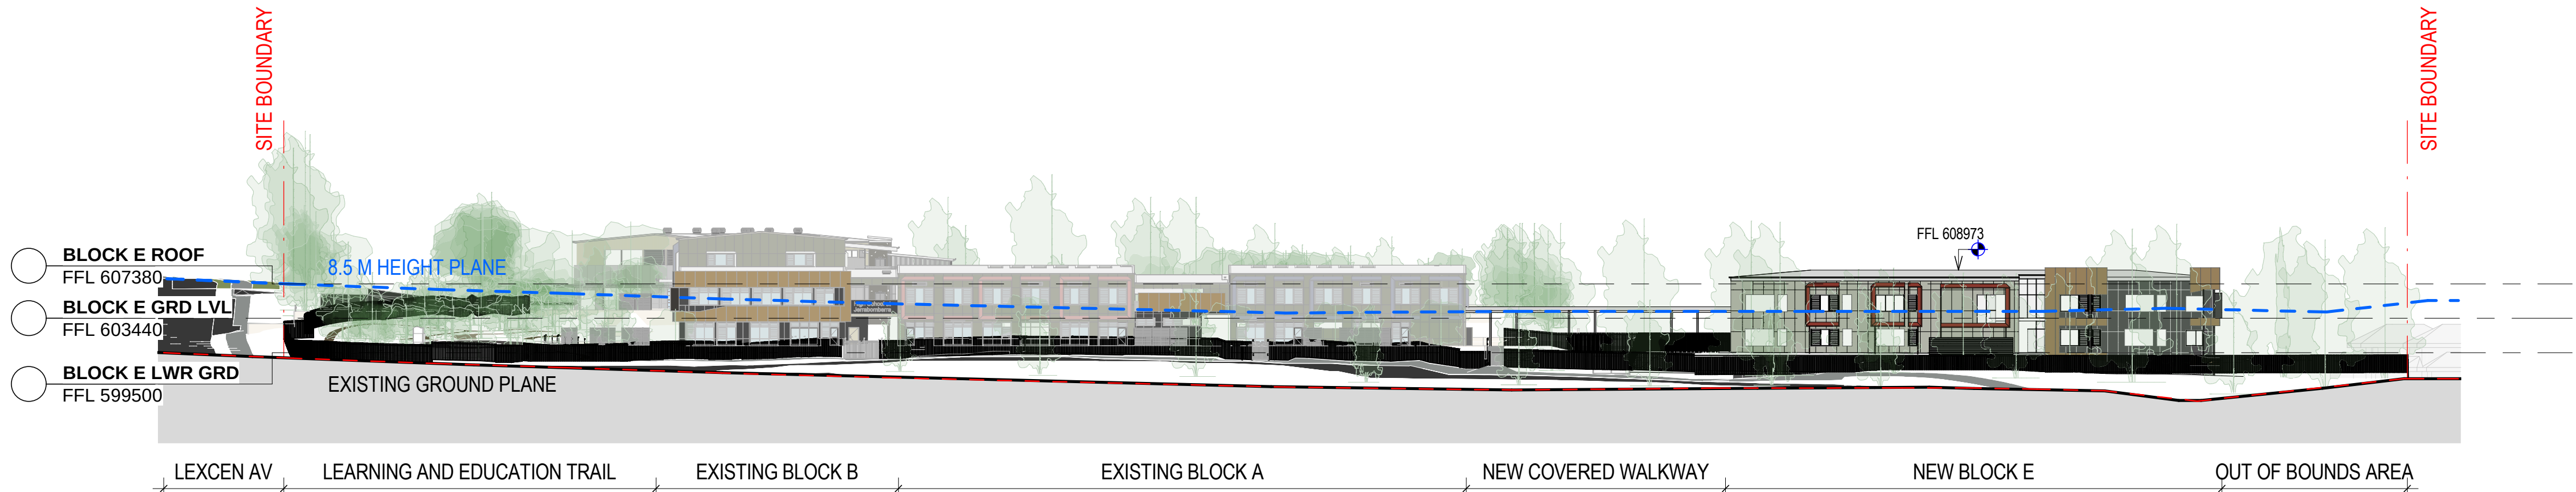

NSW Nominated Architects: Robert Denton Reg. No. 5782, Alex Kibble Reg. No. 6015
Do not scale drawings. Verify all dimensions on site. Notify architect of all discrepancies

Rev	Date	Description	Chkd	Auth
A	15.06.23	Issue for DA	PV/MB	RD
B	30.06.23	Issue for DA	PV/MB	RD
C	14.07.23	Issue for DA	PV/MB	RD
D	26.07.23	Issue for DA	PV/MB	RD

FOR INFORMATION

Project
High School in Jerrabomberra
Stage 2

ENVIRONA DRIVE,
JERRABOMBERRA, NSW, 2619


Drawing Title
SITE ELEVATIONS

Proj. Dir	Proj. Arch	Drawn	Sheet	
RD	PV/MB	MP	A1	
Job No.	Phase	Date	Scale	Revision
220119	DA	26/07/23	1:500	D


Drawing No.
JHS-TKD-ZZ-ZZ-DR-AR-3000

Tanner Kibble Denton Architects Pty Ltd
Gadigal Country
Level 1, 19 Foster Street,
Surry Hills NSW 2010 Australia
T +61 2 9281 4399
www.tkda.com.au



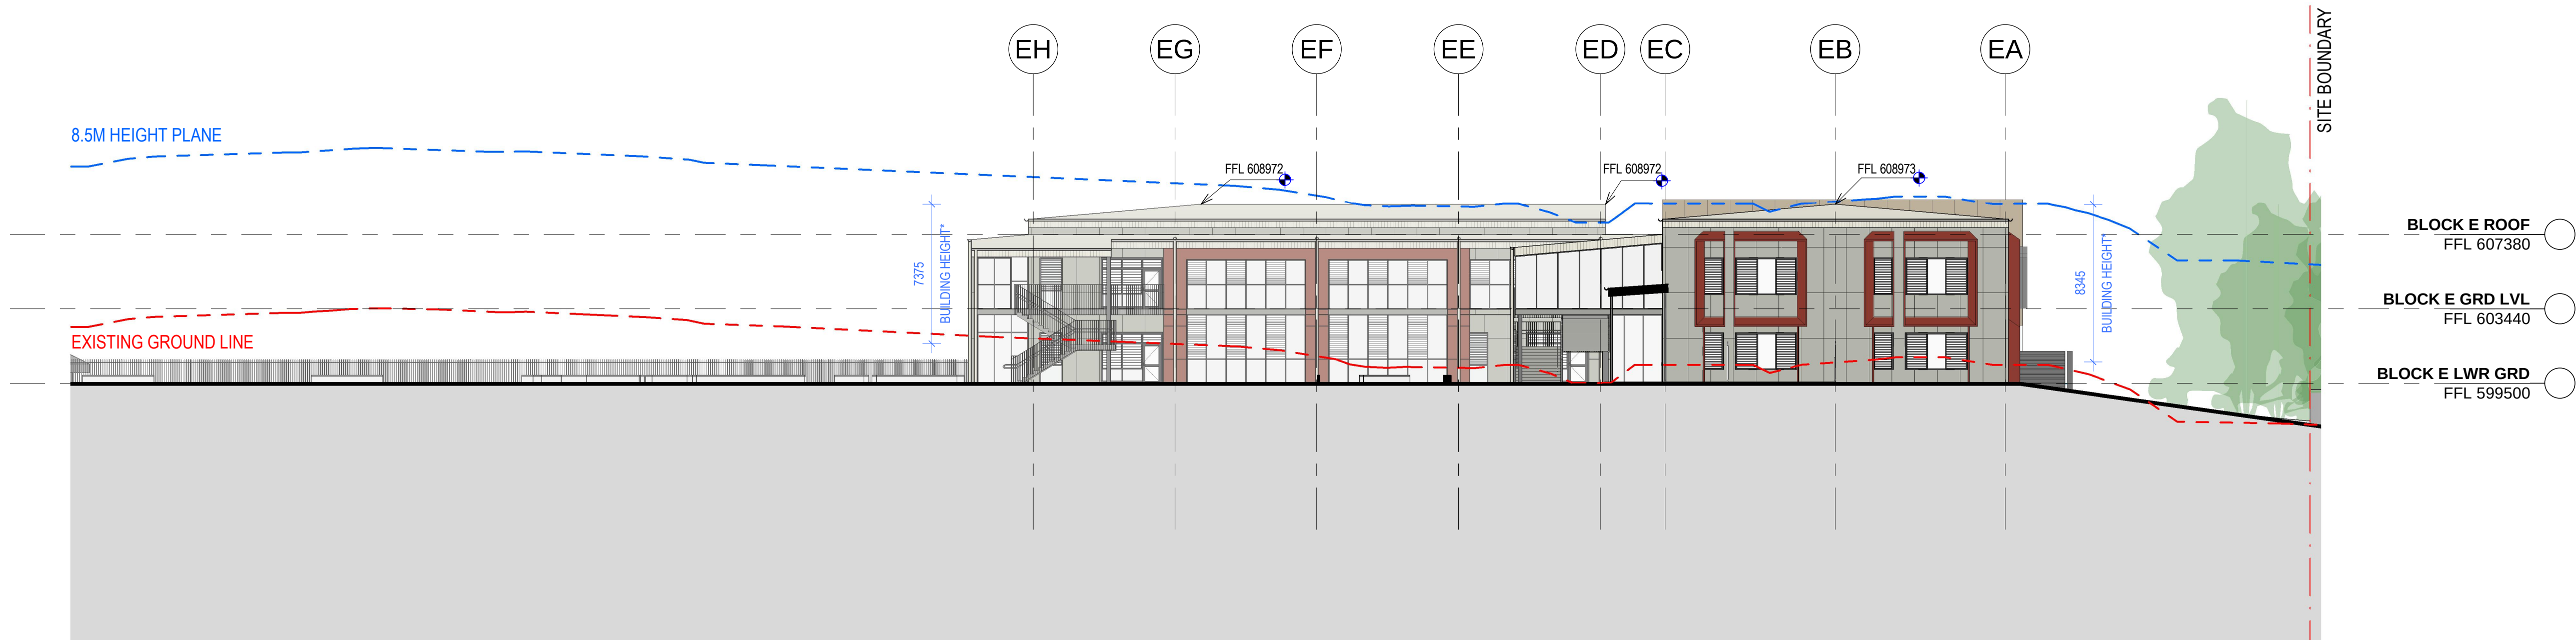

1 BLOCK - NORTH ELEVATION
1 : 200

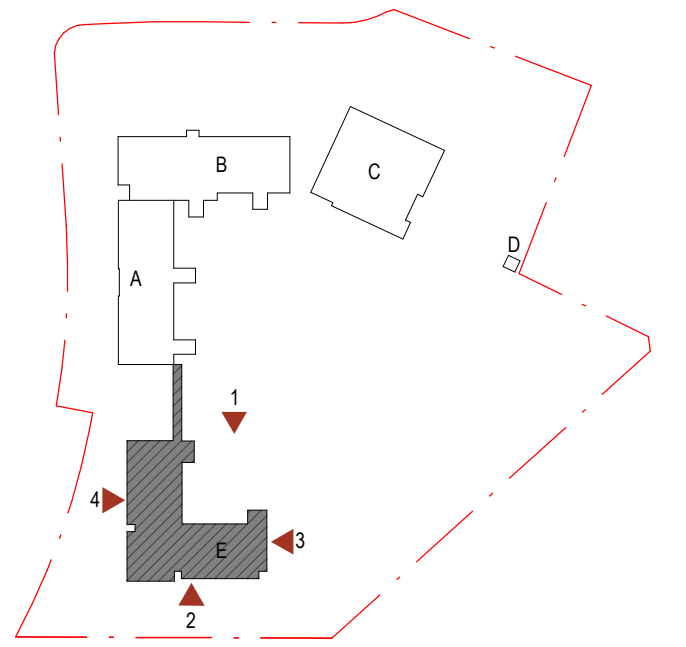

NSW Nominated Architects: Robert Denton Reg. No. 5782, Alex Kibble Reg. No. 6015
Do not scale drawings. Verify all dimensions on site. Notify architect of all discrepancies

Rev	Date	Description	Chkd	Auth
P1	02.06.23	Issue for Information	PV/MB	RD
A	15.06.23	Issue for DA	PV/MB	RD
B	30.06.23	Issue for DA	PV/MB	RD
C	14.07.23	Issue for DA	PV/MB	RD
D	26.07.23	Issue for DA	PV/MB	RD



2 BLOCK - SOUTH ELEVATION
1 : 200

LEGEND

- EXISTING GROUND LEVEL
- HEIGHT PLANE (8.5m)
- SITE BOUNDARY

NOTE

*BUILDING HEIGHT - MEASURED FROM
EXISTING GROUND LEVEL

FOR INFORMATION

Project
High School in Jerrabomberra
Stage 2

ENVIRONA DRIVE,
JERRABOMBERRA, NSW, 2619

Drawing Title
NORTH AND SOUTH ELEVATION

Proj. Dir	Proj. Arch	Drawn	Sheet	
RD	PV/MB	MB	A1	
Job No.	Phase	Date	Scale	Revision
220119	DA	26/07/23	1:200	D

Drawing No.

JHS-TKD-BE-ZZ-DR-AR-3100


Tanner Kibble Denton Architects Pty Ltd

Gadigal Country
Level 1, 19 Foster Street,
Surry Hills NSW 2010 Australia
T +61 2 9281 4399
www.tkda.com.au






3 BLOCK - WEST ELEVATION
1 : 200

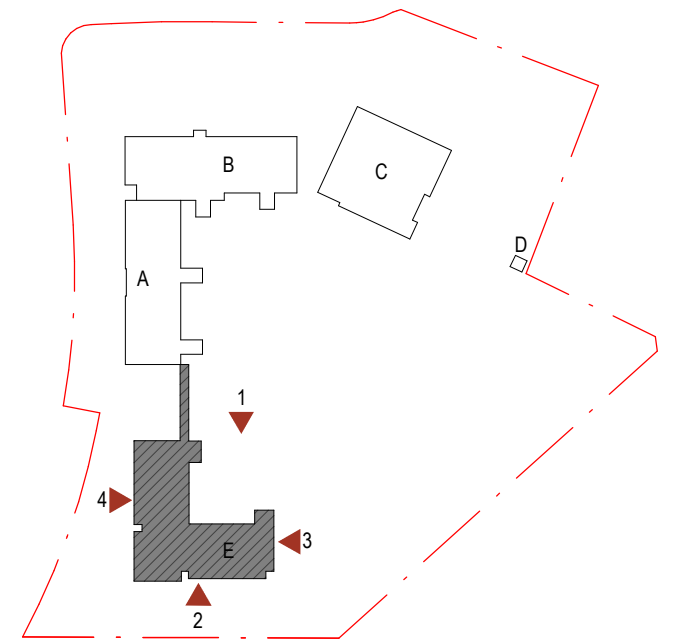

NSW Nominated Architects: Robert Denton Reg. No. 5782, Alex Kibble Reg. No. 6015
Do not scale drawings. Verify all dimensions on site. Notify architect of all discrepancies

Rev	Date	Description	Chkd	Auth
P1	02.06.23	Issue for Information	PV/MB	RD
A	15.06.23	Issue for DA	PV/MB	RD
B	30.06.23	Issue for DA	PV/MB	RD
C	14.07.23	Issue for DA	PV/MB	RD
D	26.07.23	Issue for DA	PV/MB	RD

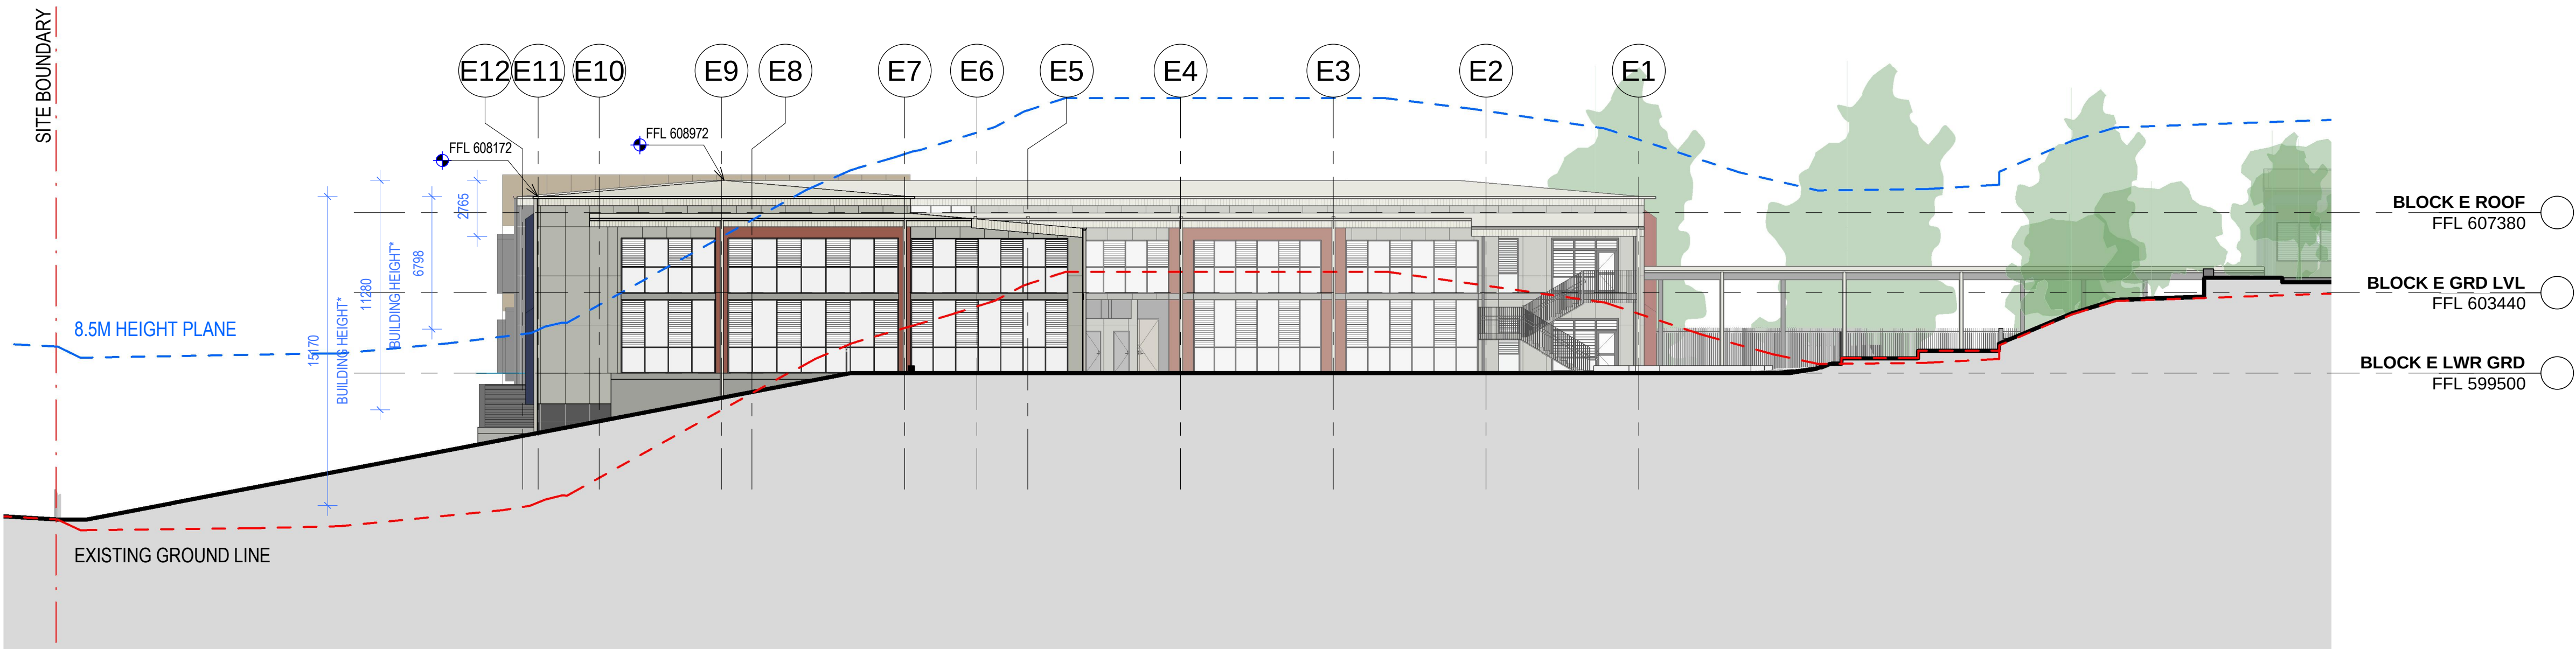

4 BLOCK - EAST ELEVATION
1 : 200

LEGEND

- EXISTING GROUND LEVEL
- HEIGHT PLANE (8.5m)
- SITE BOUNDARY

NOTE

*BUILDING HEIGHT - MEASURED FROM
EXISTING GROUND LEVEL

FOR INFORMATION

Project
High School in Jerrabomberra
Stage 2

ENVIRONA DRIVE,
JERRABOMBERRA, NSW, 2619

Drawing Title
EAST AND WEST ELEVATION

Proj. Dir	Proj. Arch	Drawn	Sheet	Revision
RD	PV/MB	MB	A1	D
Job No.	Phase	Date	Scale	Revision
220119	DA	26/07/23	1:200	D


Drawing No.
JHS-TKD-BE-ZZ-DR-AR-3101

Tanner Kibble Denton Architects Pty Ltd

Gadigal Country
Level 1, 19 Foster Street,
Surry Hills NSW 2010 Australia
T +61 2 9281 4399

www.tkda.com.au



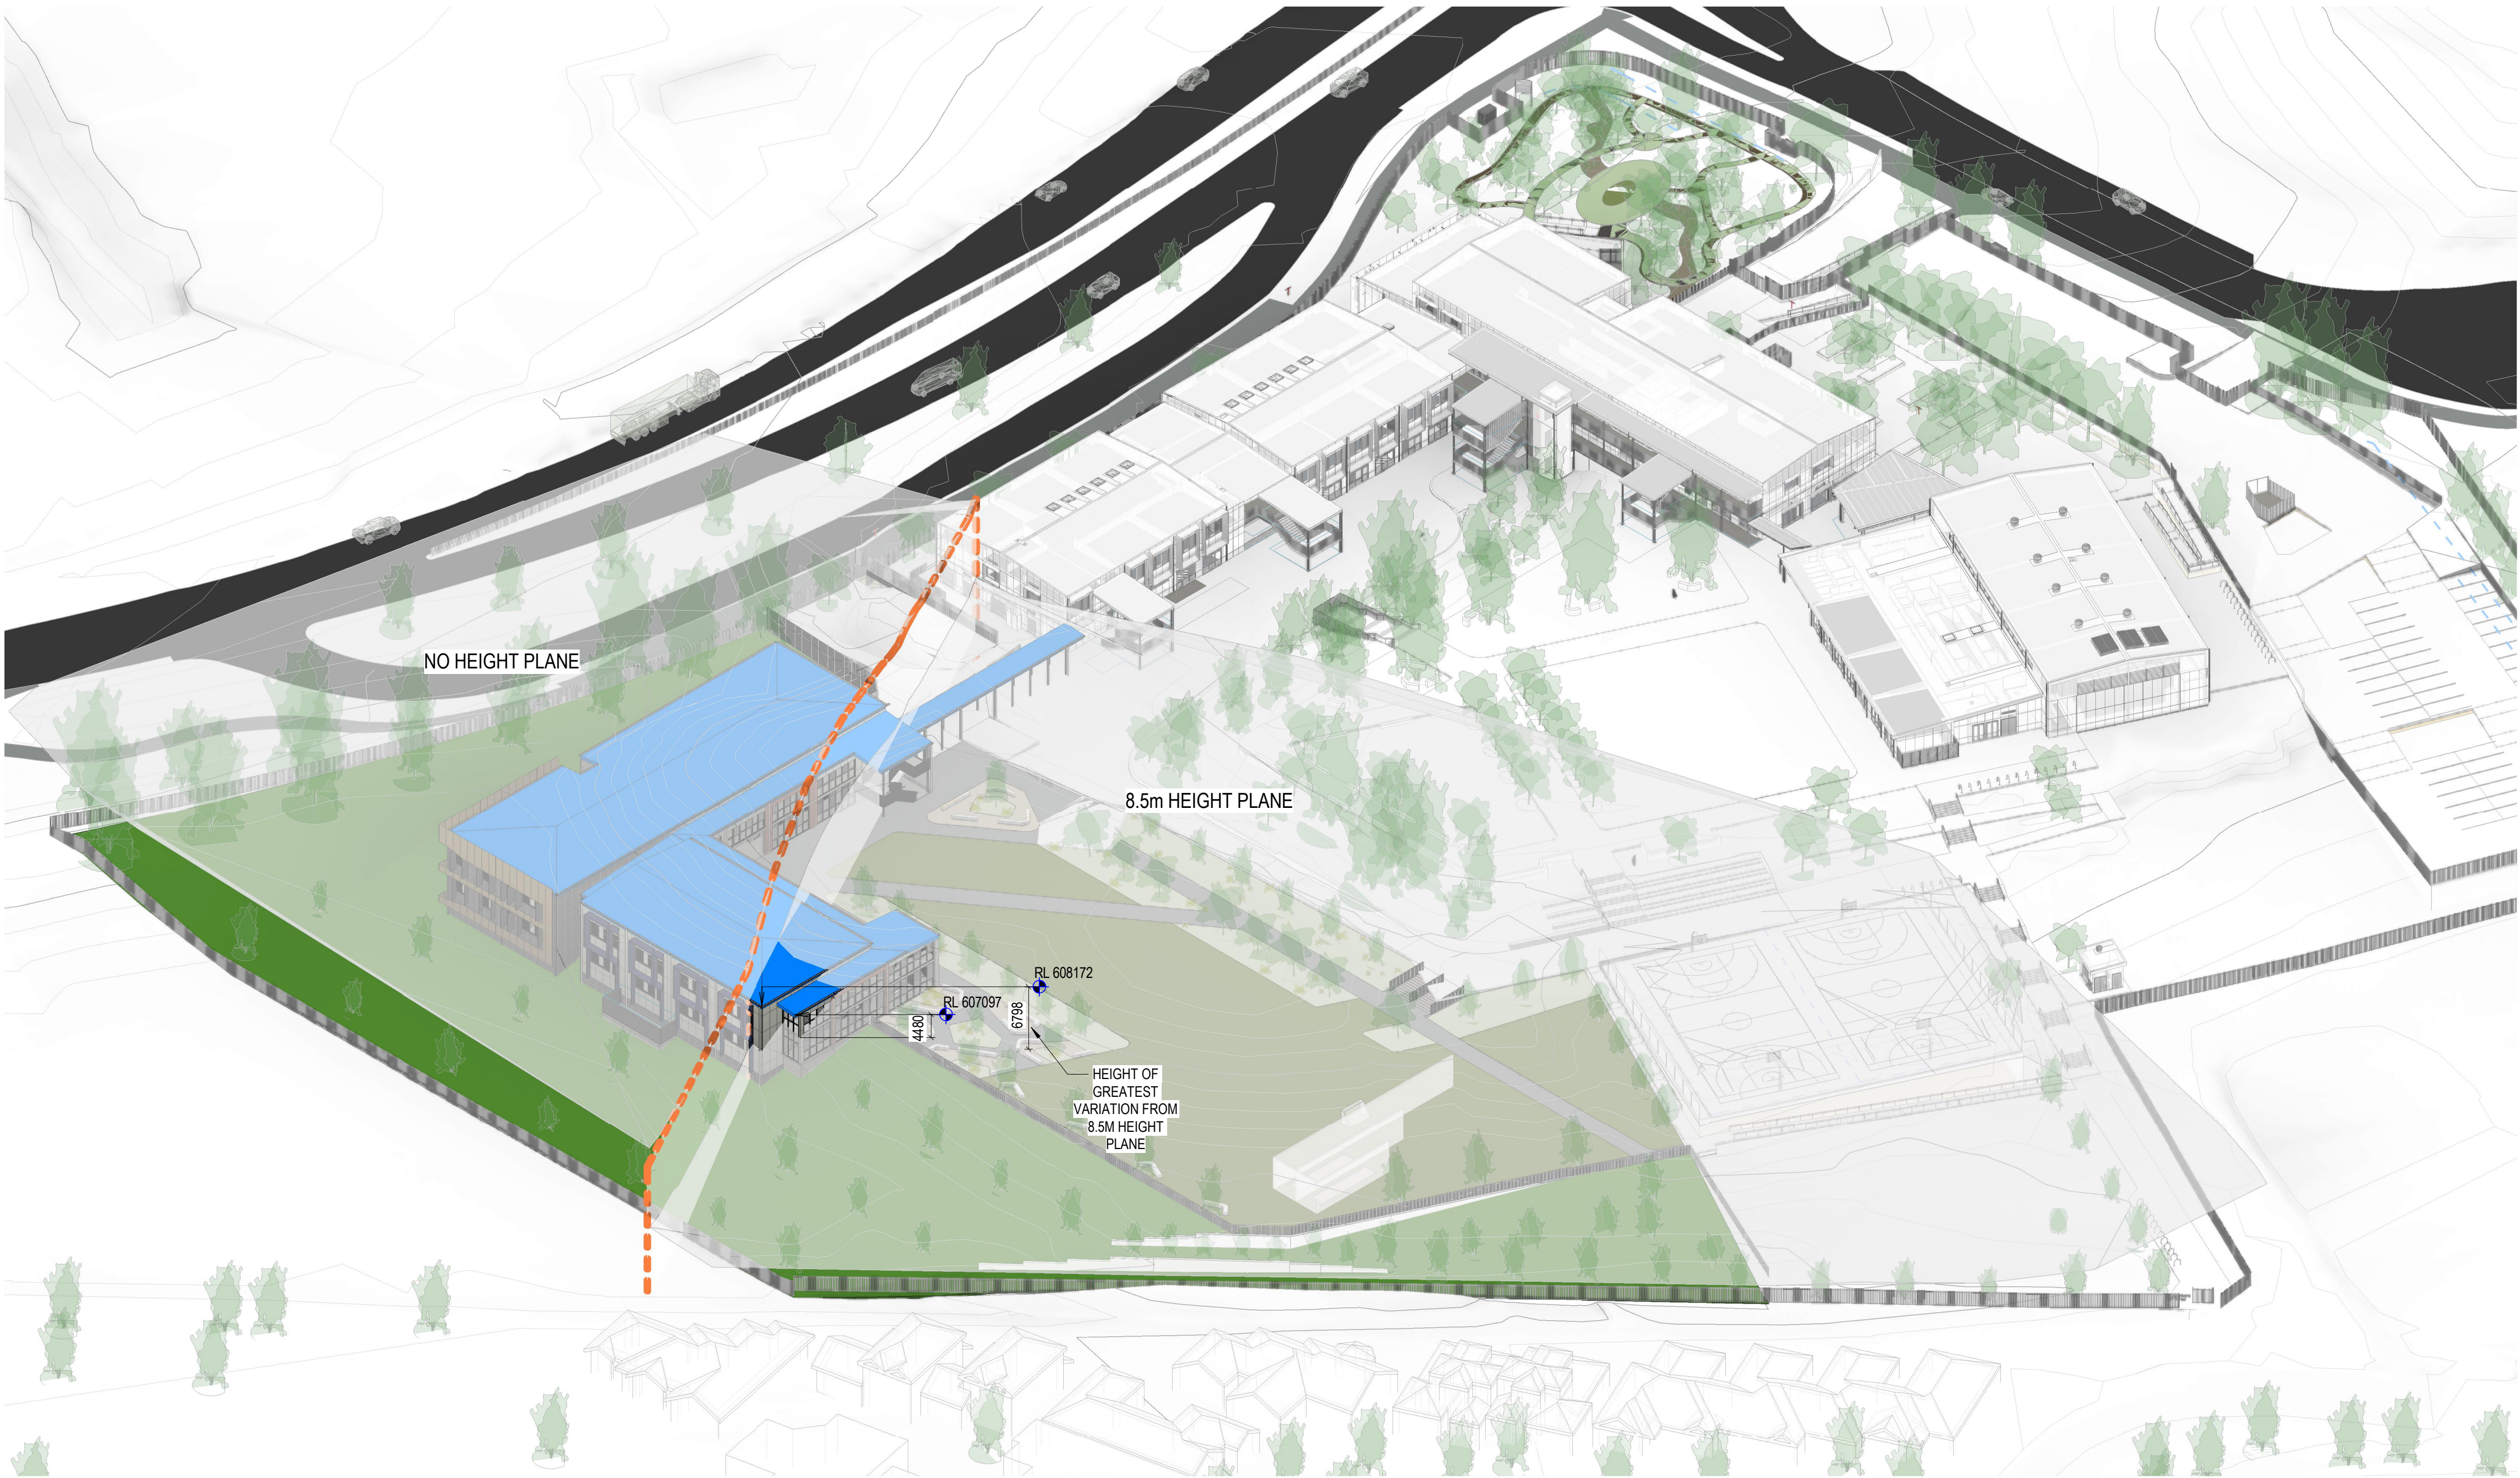

1 HEIGHT PLANE DIAGRAM

NSW Nominated Architects: Robert Denton Reg. No. 5782, Alex Kibble Reg. No. 6015
Do not scale drawings. Verify all dimensions on site. Notify architect of all discrepancies

Rev	Date	Description	Chkd	Auth
P1	02.06.23	Issue for Information	PV/MB	RD
A	15.06.23	Issue for DA	PV/MB	RD
B	30.06.23	Issue for DA	PV/MB	RD
C	14.07.23	Issue for DA	PV/MB	RD
D	26.07.23	Issue for DA	PV/MB	RD

FOR INFORMATION

Project
High School in Jerrabomberra
Stage 2

ENVIRONA DRIVE,
JERRABOMBERRA, NSW, 2619


Drawing Title
HEIGHT PLANE DIAGRAM

Proj. Dir	Proj. Arch	Drawn	Sheet	
RD	PV/MB	MB	A1	
Job No.	Phase	Date	Scale	Revision
220119	DA	26/07/23	1:500	D


Drawing No.
JHS-TKD-BE-ZZ-DR-AR-3150

Tanner Kibble Denton Architects Pty Ltd
Gadigal Country
Level 1, 19 Foster Street,
Surry Hills NSW 2010 Australia
T +61 2 9281 4399
www.tkda.com.au




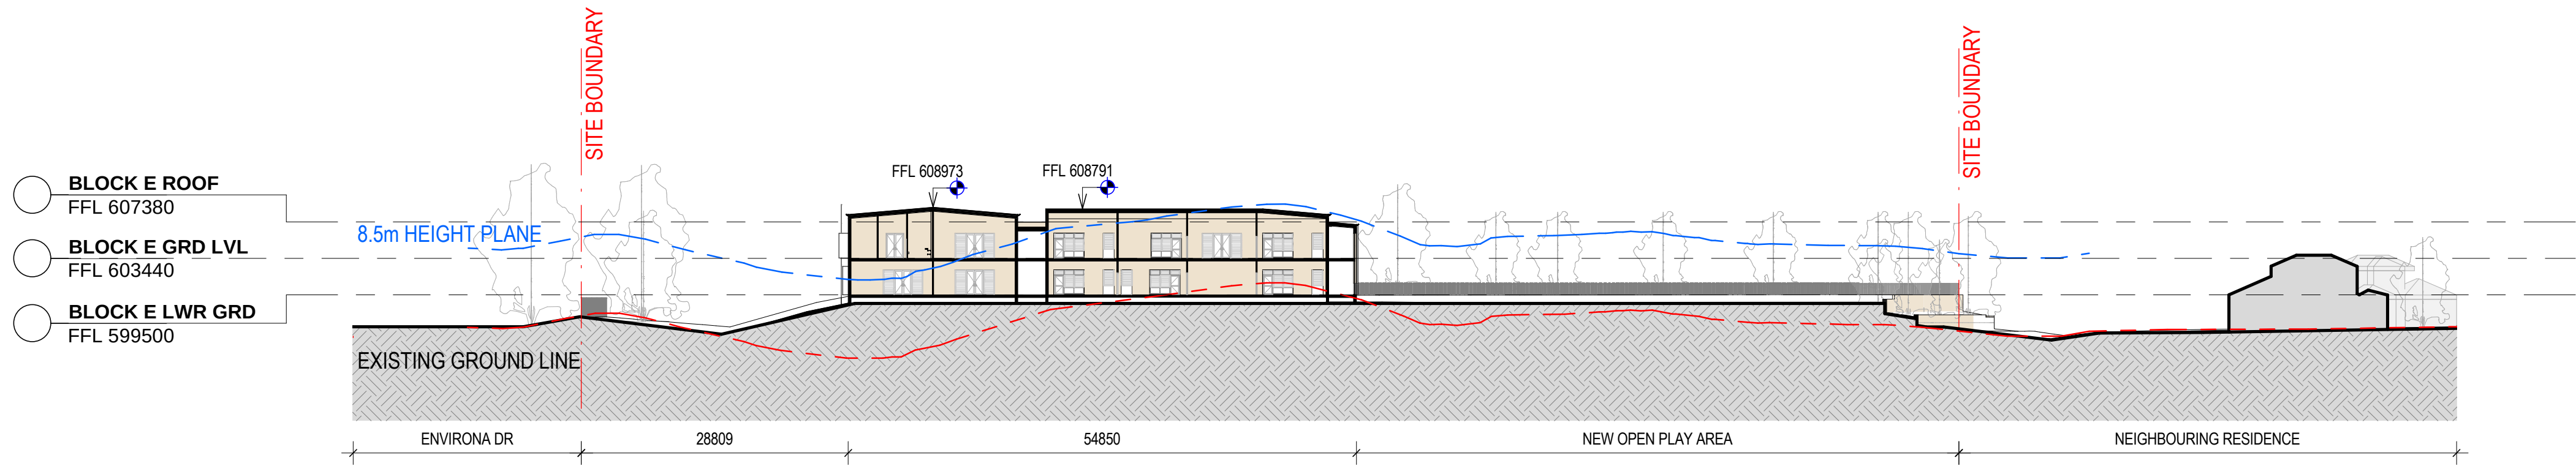

1 SITE SECTION 01
1 : 500

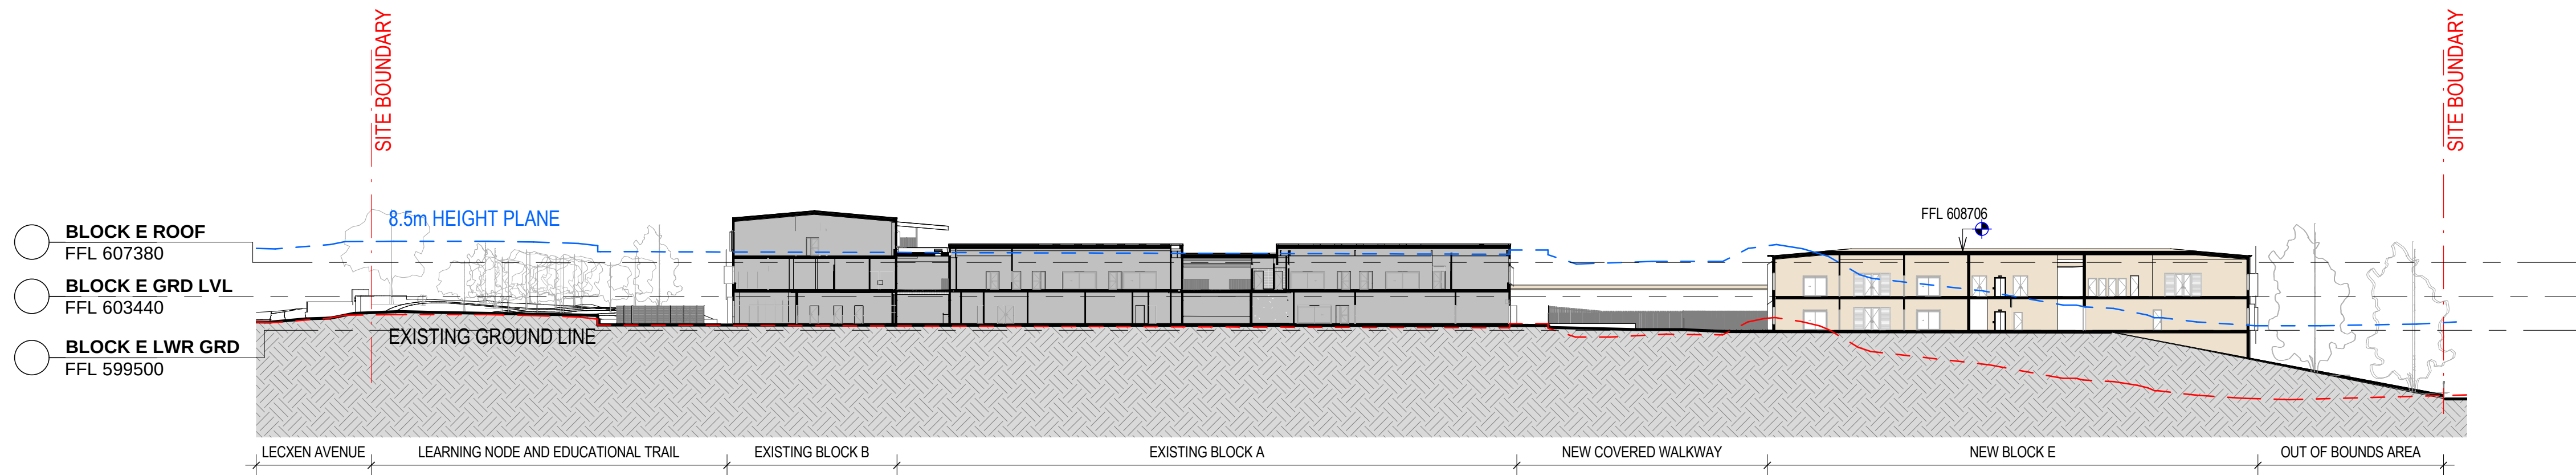

2 SITE SECTION 02
1 : 500

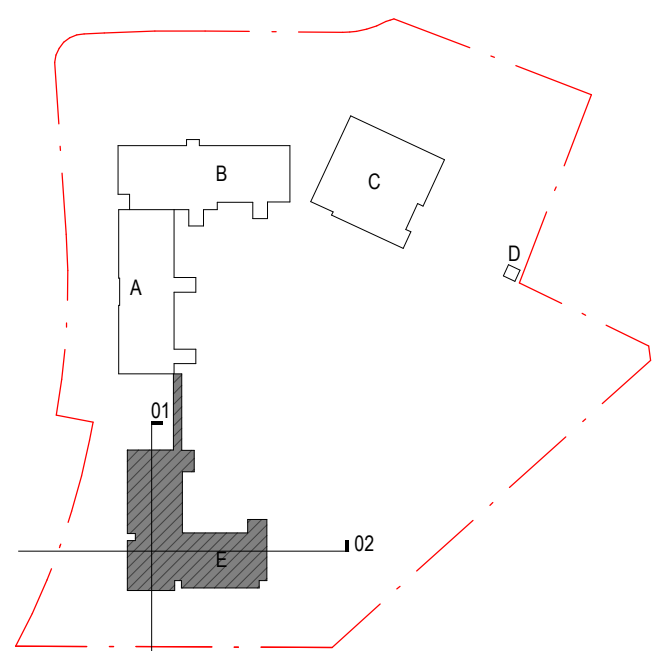

NSW Nominated Architects: Robert Denton Reg. No. 5782, Alex Kibble Reg. No. 6015
Do not scale drawings. Verify all dimensions on site. Notify architect of all discrepancies

Rev	Date	Description	Chkd	Auth
A	15.06.23	Issue for DA	PV/MB	RD
B	30.06.23	Issue for DA	PV/MB	RD
C	14.07.23	Issue for DA	PV/MB	RD
D	26.07.23	Issue for DA	PV/MB	RD

FOR INFORMATION


Project
High School in Jerrabomberra
Stage 2
ENVIRONA DRIVE,
JERRABOMBERRA, NSW, 2619
Drawing Title
SITE SECTIONS - 1

Proj. Dir	Proj. Arch	Drawn	Sheet	
RD	PV/MB	FF		
Job No.	Phase	Date	Scale	Revision
220119	DA	26/07/23	1:500	D


Drawing No.
JHS-TKD-ZZ-ZZ-DR-AR-3400

Tanner Kibble Denton Architects Pty Ltd
Gadigal Country
Level 1, 19 Foster Street,
Surry Hills NSW 2010 Australia
T +61 2 9281 4399
www.tkda.com.au




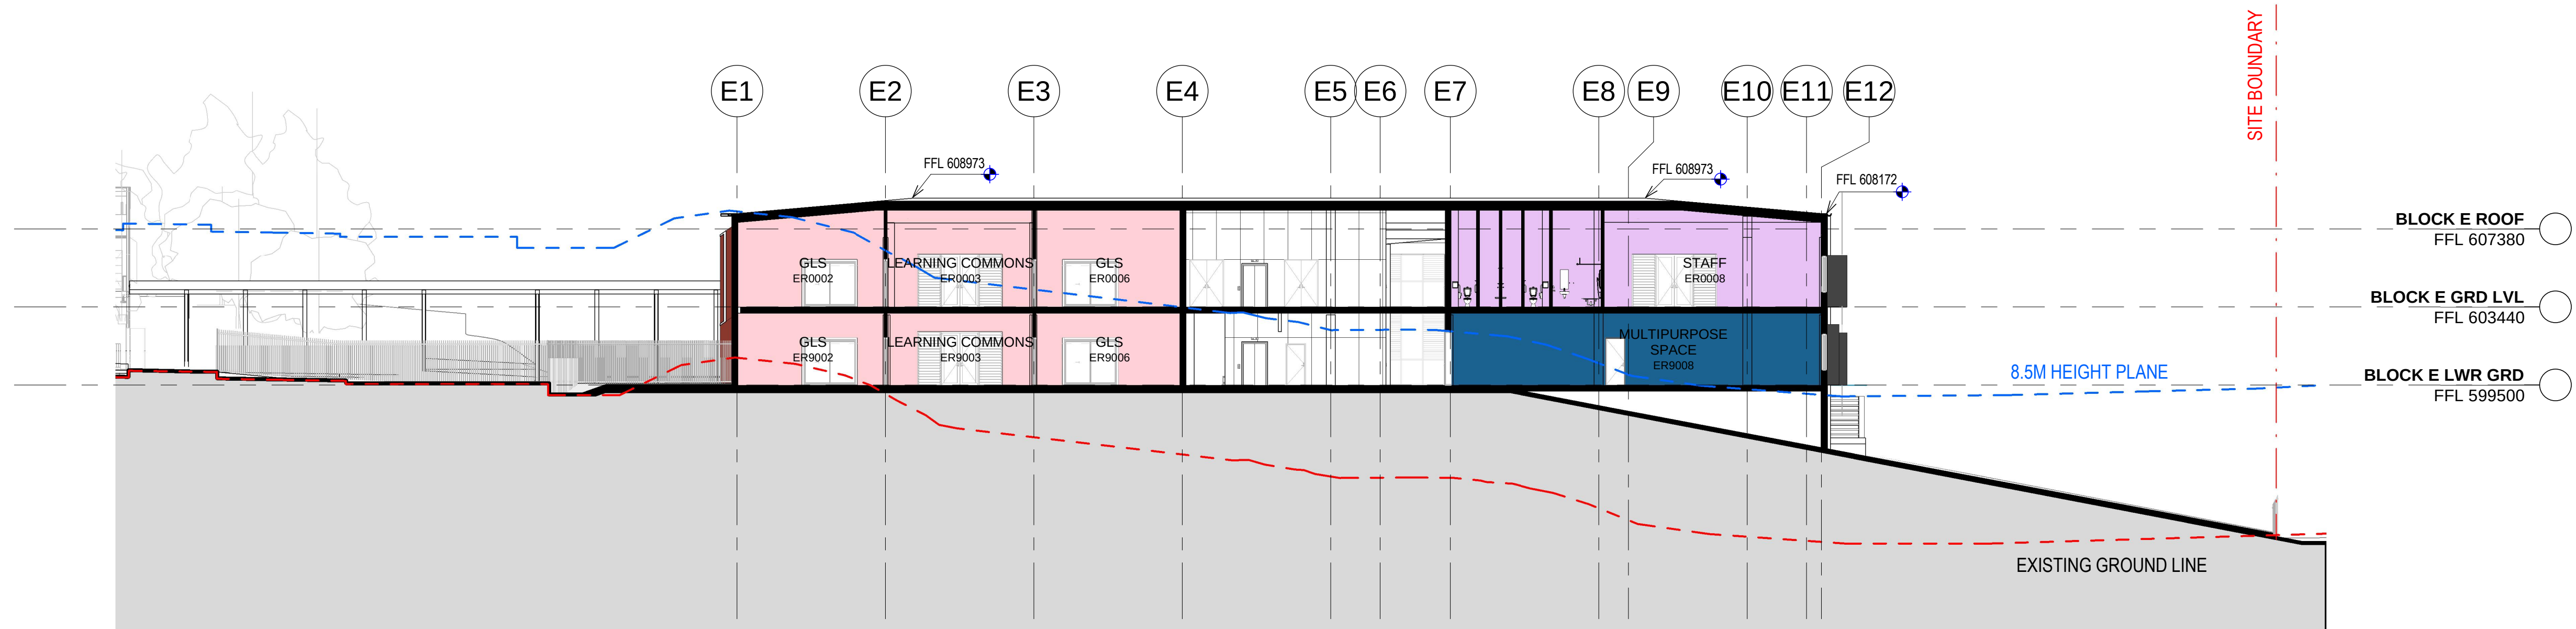

1 BLOCK E - SECTION 1
1 : 200

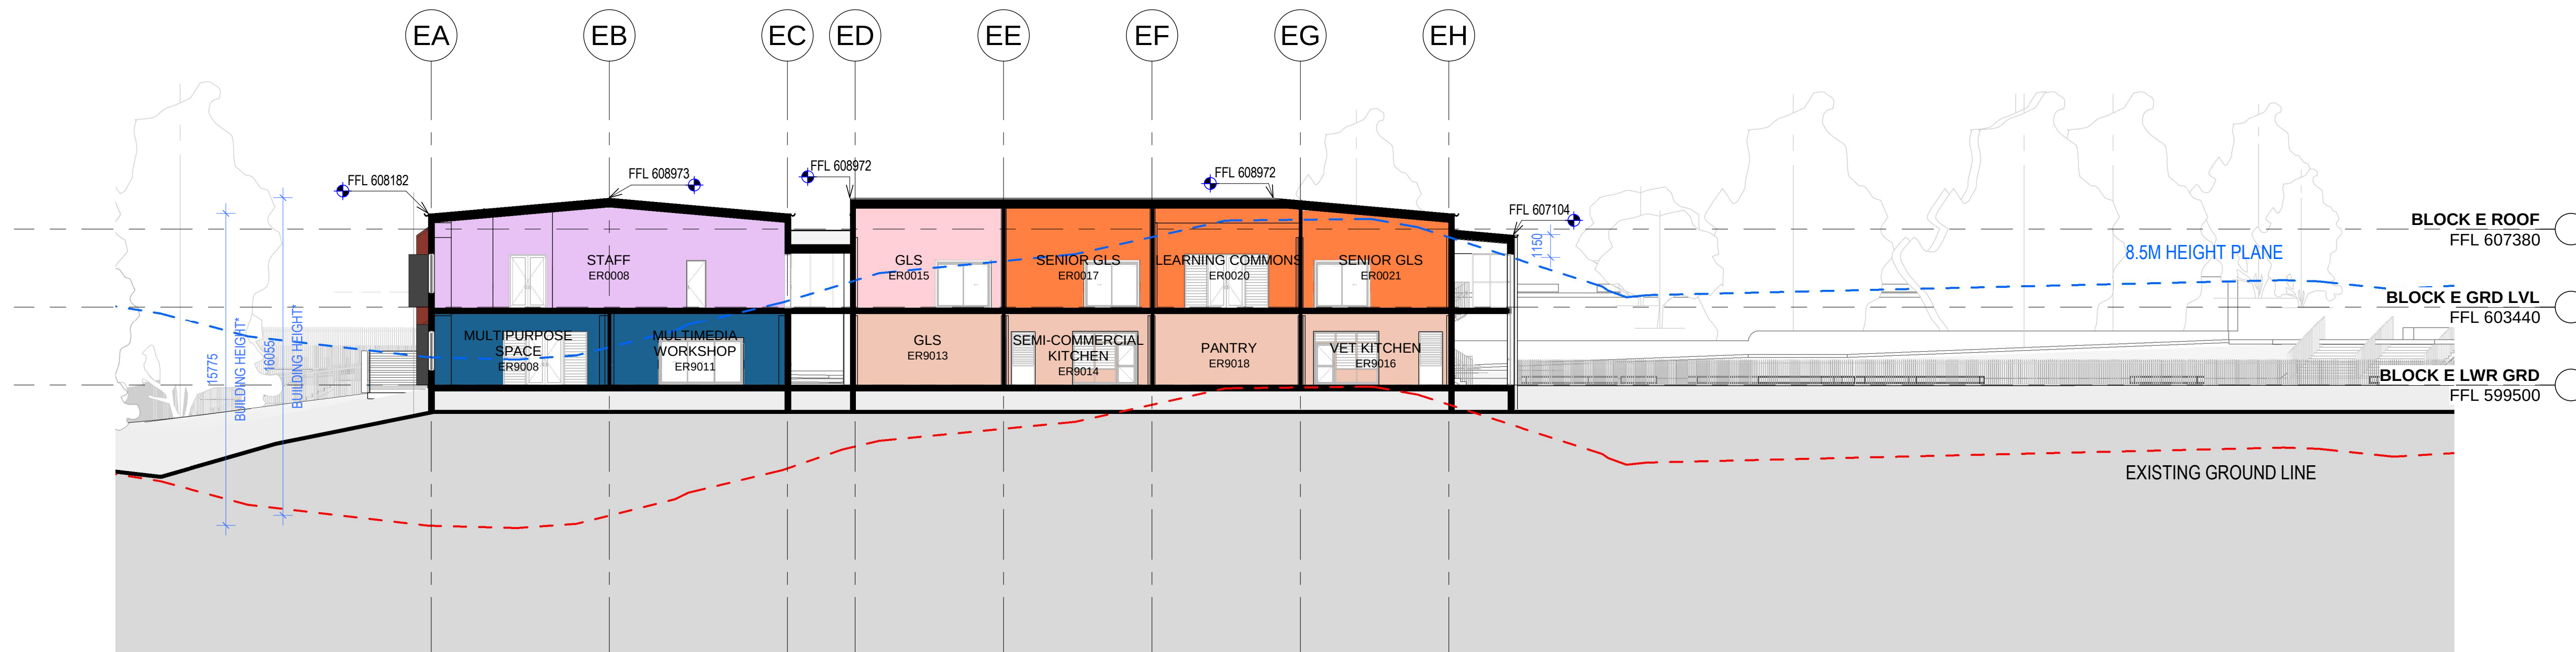


2 BLOCK E - SECTION 2
1 : 200

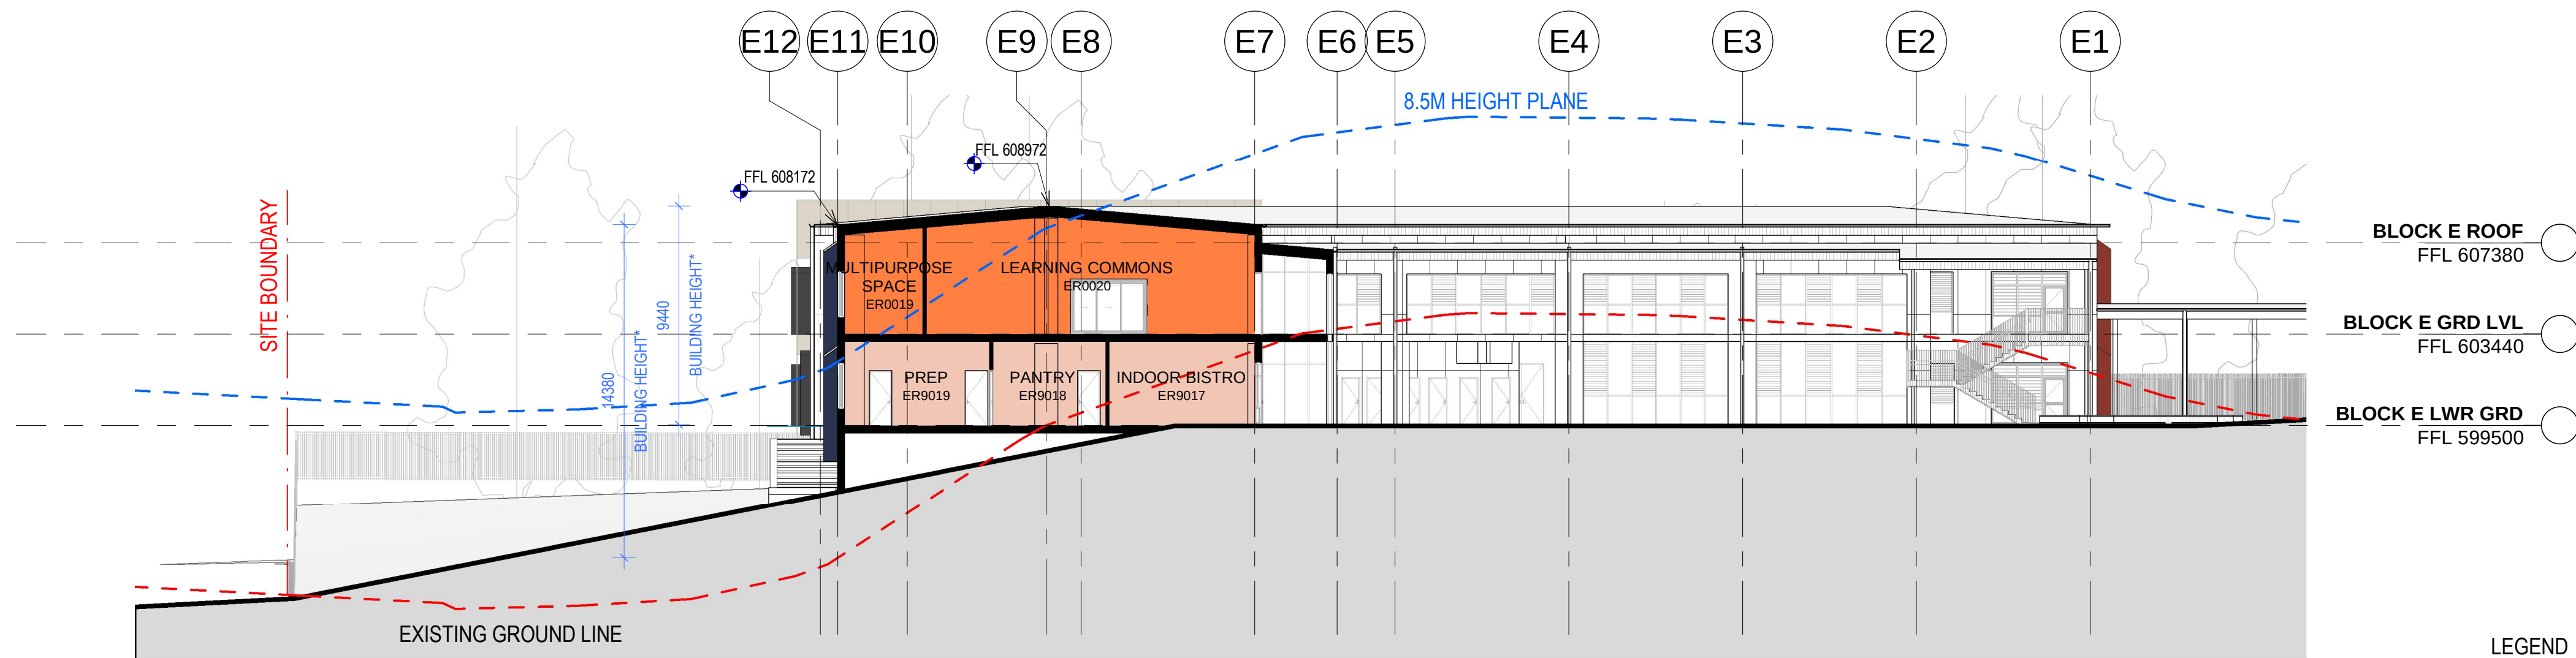

3 BLOCK E - SECTION 3
1 : 200

CLIENT
NSW DEPARTMENT OF
EDUCATION
T+ XX XXXX XXXX

EFSG SPACES LEGEND	
■	ADMINISTRATION
■	AMENITIES
■	CIRCULATION
■	FOOD TEXTILE
■	GENERAL LEARNING
■	LIBRARY
■	MULTIMEDIA UNIT AND LECTURE
■	OUTDOOR LEARNING
■	SCIENCE
■	SENIOR LEARNING
■	SPORTS AND PERFORMANCE
■	STAFF
■	STORAGE / SERVICES
■	SUPPORT
■	VISUAL ARTS
■	WOOD AND METAL
■	VERTICAL CIRCULATION

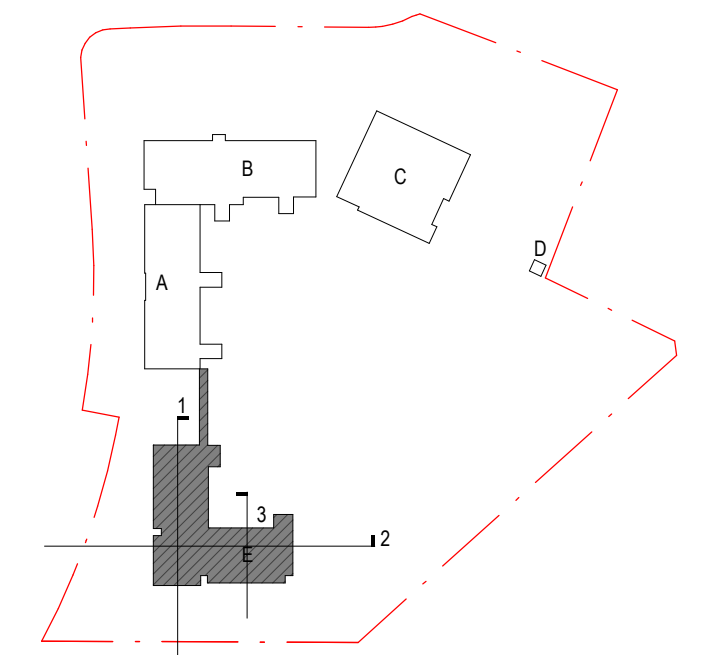

NSW Nominated Architects: Robert Denton Reg. No. 5782, Alex Kibble Reg. No. 6015
Do not scale drawings. Verify all dimensions on site. Notify architect of all discrepancies

Rev	Date	Description	Chkd	Auth
P1	02.06.23	Issue for Information	PV/MB	RD
A	15.06.23	Issue for DA	PV/MB	RD
B	30.06.23	Issue for DA	PV/MB	RD
C	14.07.23	Issue for DA	PV/MB	RD
D	26.07.23	Issue for DA	PV/MB	RD

FOR INFORMATION

Project
High School in Jerrabomberra
Stage 2

ENVIRONA DRIVE,
JERRABOMBERRA, NSW, 2619

Drawing Title
BLOCK SECTIONS - 1

Proj. Dir	Proj. Arch	Drawn	Sheet	
RD	PV/MB	MB	A1	
Job No.	Phase	Date	Scale	Revision
220119	DA	26/07/23	1:200	D

Drawing No.
JHS-TKD-BE-ZZ-DR-AR-3410

Tanner Kibble Denton Architects Pty Ltd

Gadigal Country
Level 1, 19 Foster Street,
Surry Hills NSW 2010 Australia
T +61 2 9281 4399

www.tkda.com.au





LEGEND

---	EXISTING GROUND LEVEL
---	HEIGHT PLANE (8.5m)
---	SITE BOUNDARY

NOTE

*BUILDING HEIGHT - MEASURED FROM
EXISTING GROUND LEVEL

Building Common Area
Exterior Area

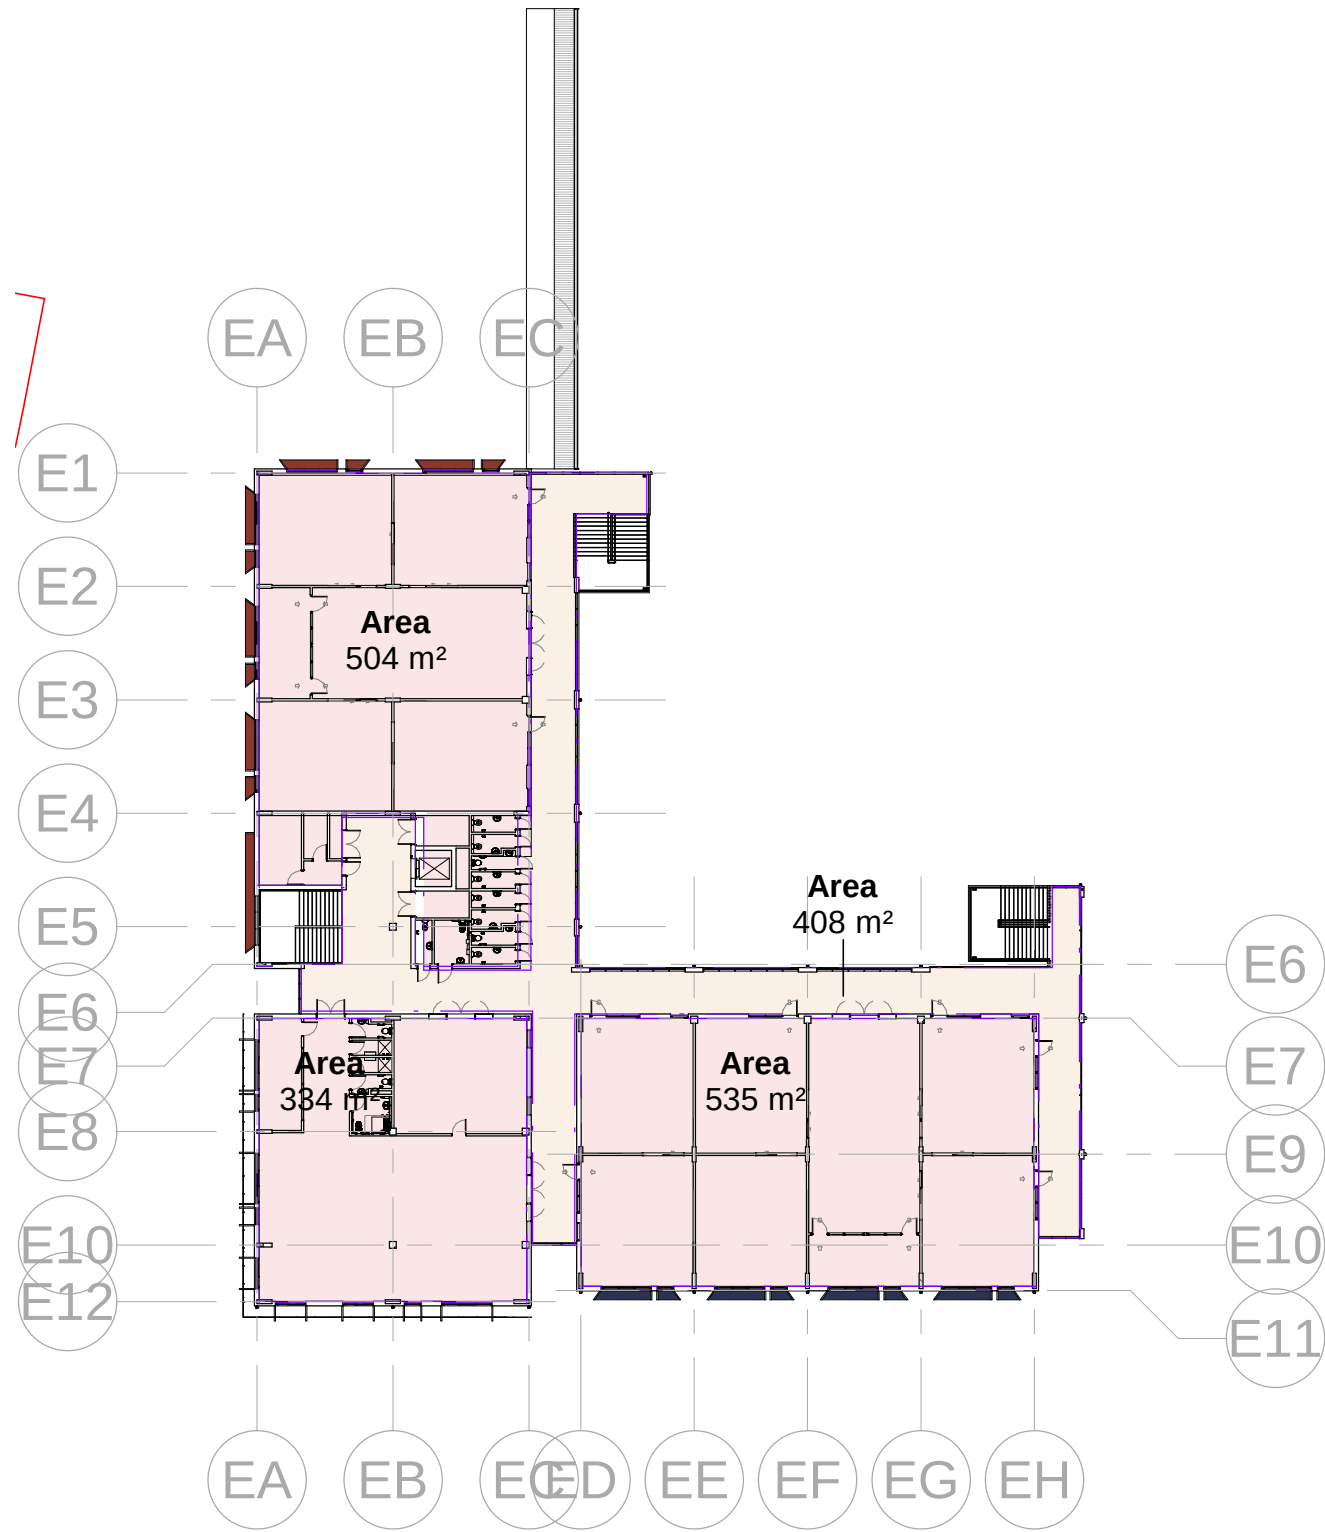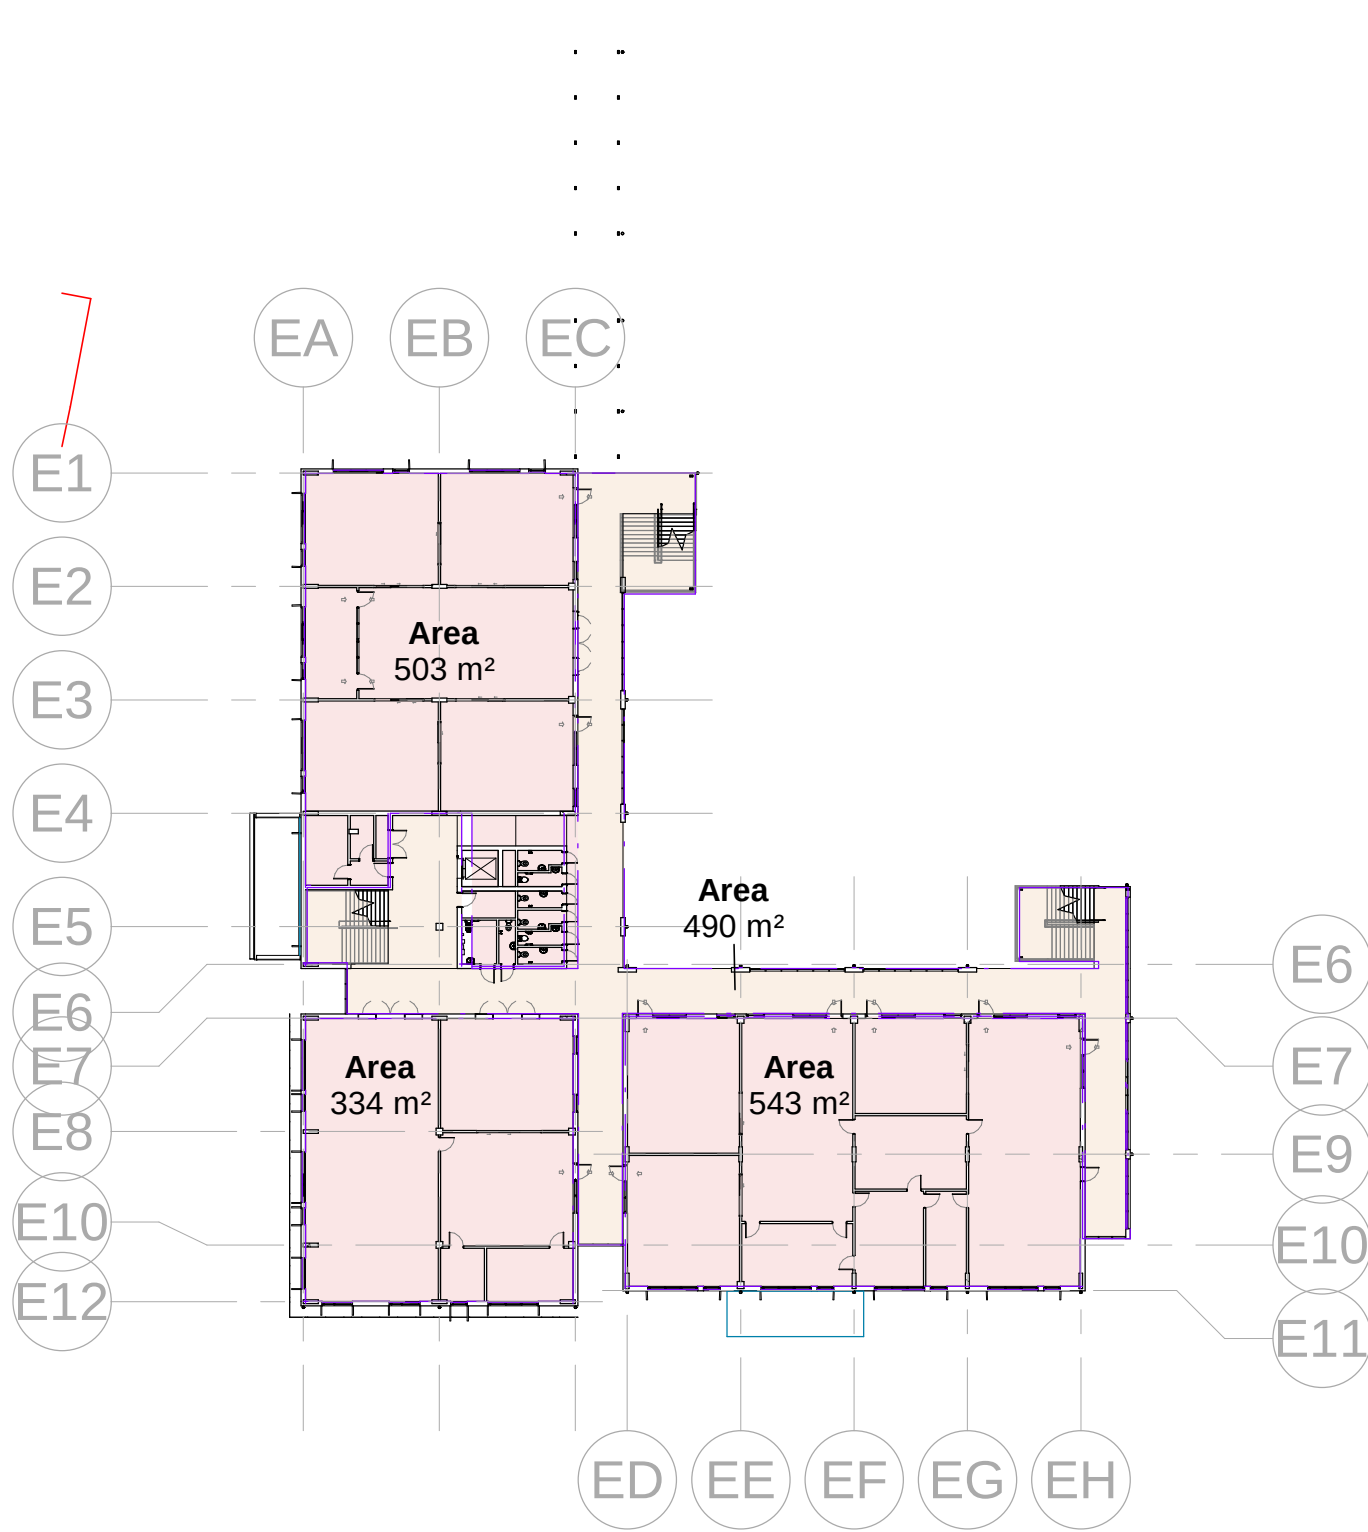

1
3000
BLOCK E LWR GRD
1 : 500

2
3000
BLOCK E GRD LVL
1 : 500

Area Schedule (GFA)		
Level	Area	Area Type
BLOCK E LWR GRD	503 m²	Building Common Area
BLOCK E LWR GRD	334 m²	Building Common Area
BLOCK E LWR GRD	543 m²	Building Common Area
BLOCK E GRD LVL	504 m²	Building Common Area
BLOCK E GRD LVL	334 m²	Building Common Area
BLOCK E GRD LVL	535 m²	Building Common Area
Building Common Area: 6	2753 m²	
BLOCK E LWR GRD	490 m²	Exterior Area
BLOCK E GRD LVL	408 m²	Exterior Area
Exterior Area: 2	898 m²	
Grand total: 8	3652 m²	

NSW Nominated Architects: Robert Denton Reg. No. 5782, Alex Kibble Reg. No. 6015
Do not scale drawings. Verify all dimensions on site. Notify architect of all discrepancies

Rev	Date	Description	Chkd	Auth
A	15.06.23	Issue for DA	PV/MB	RD
B	30.06.23	Issue for DA	PV/MB	RD
C	14.07.23	Issue for DA	PV/MB	RD
D	26.07.23	Issue for DA	PV/MB	RD

FOR INFORMATION


Project
High School in Jerrabomberra
Stage 2
ENVIRONA DRIVE,
JERRABOMBERRA, NSW, 2619
Drawing Title
GFA PLANS

Proj. Dir	Proj. Arch	Drawn	Sheet	
RD	PV/MB	Author	A1	
Job No.	Phase	Date	Scale	Revision
220119	DA	26/07/23	1:500	D


Drawing No.
JHS-TKD-ZZ-ZZ-DR-AR-8001

Tanner Kibble Denton Architects Pty Ltd
Gadigal Country
Level 1, 19 Foster Street,
Surry Hills NSW 2010 Australia
T +61 2 9281 4399
www.tkda.com.au




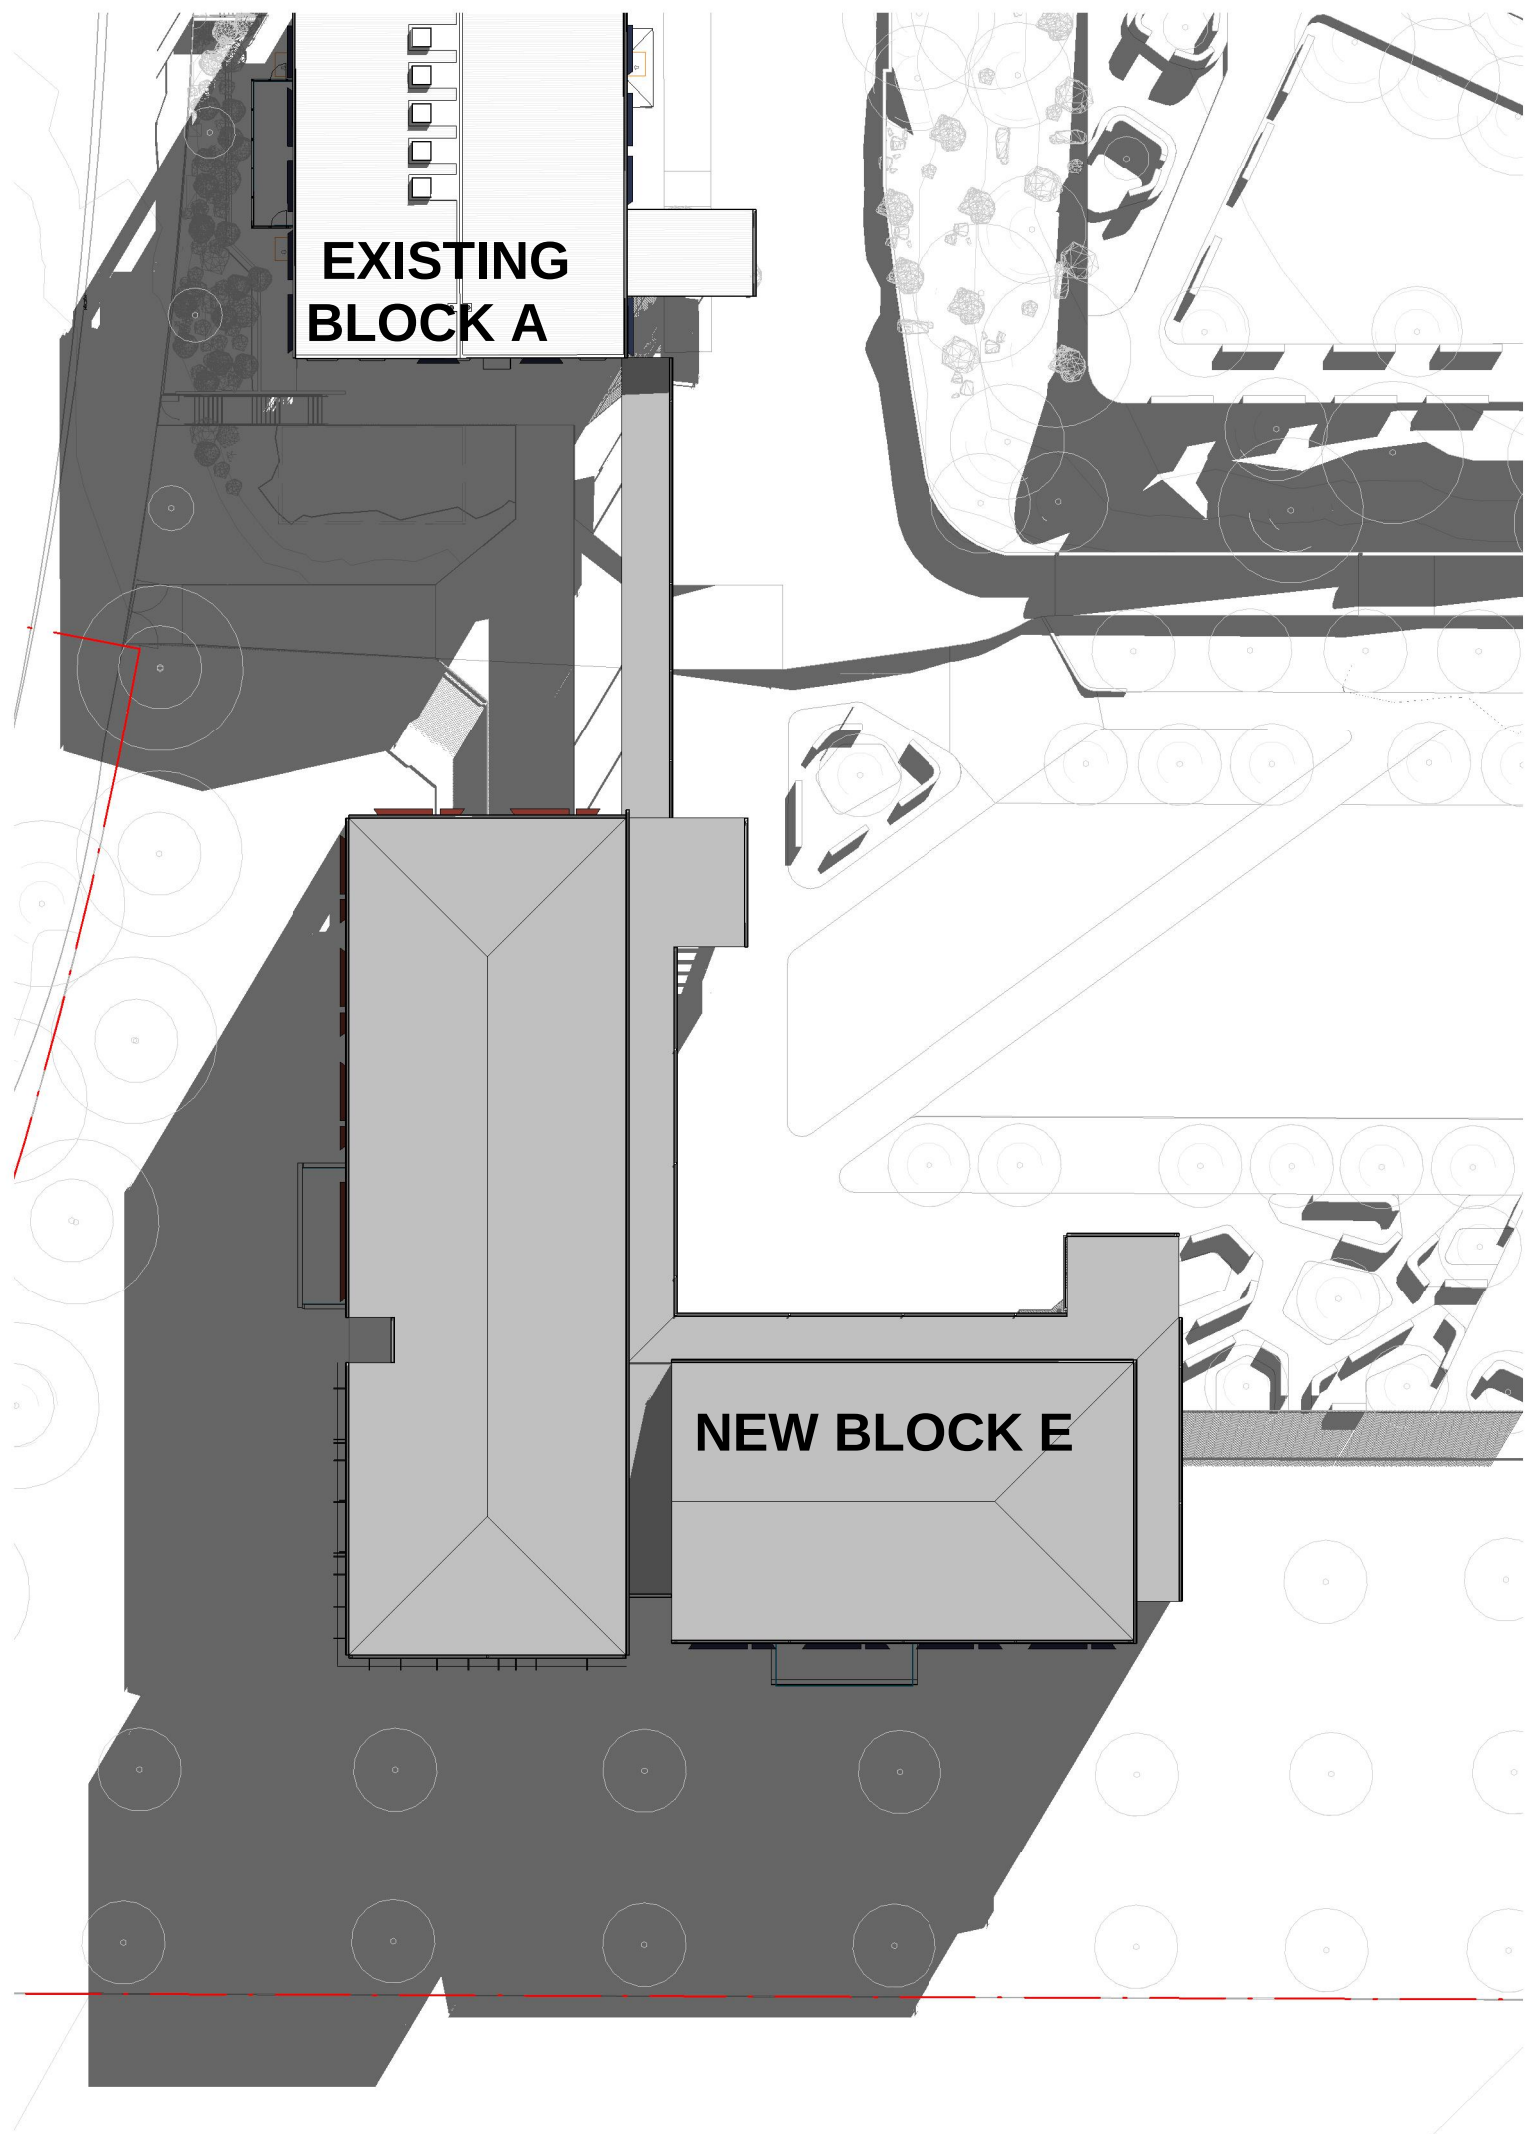

1 SHADOW - 9AM (JUNE 21)
3000 1 : 500

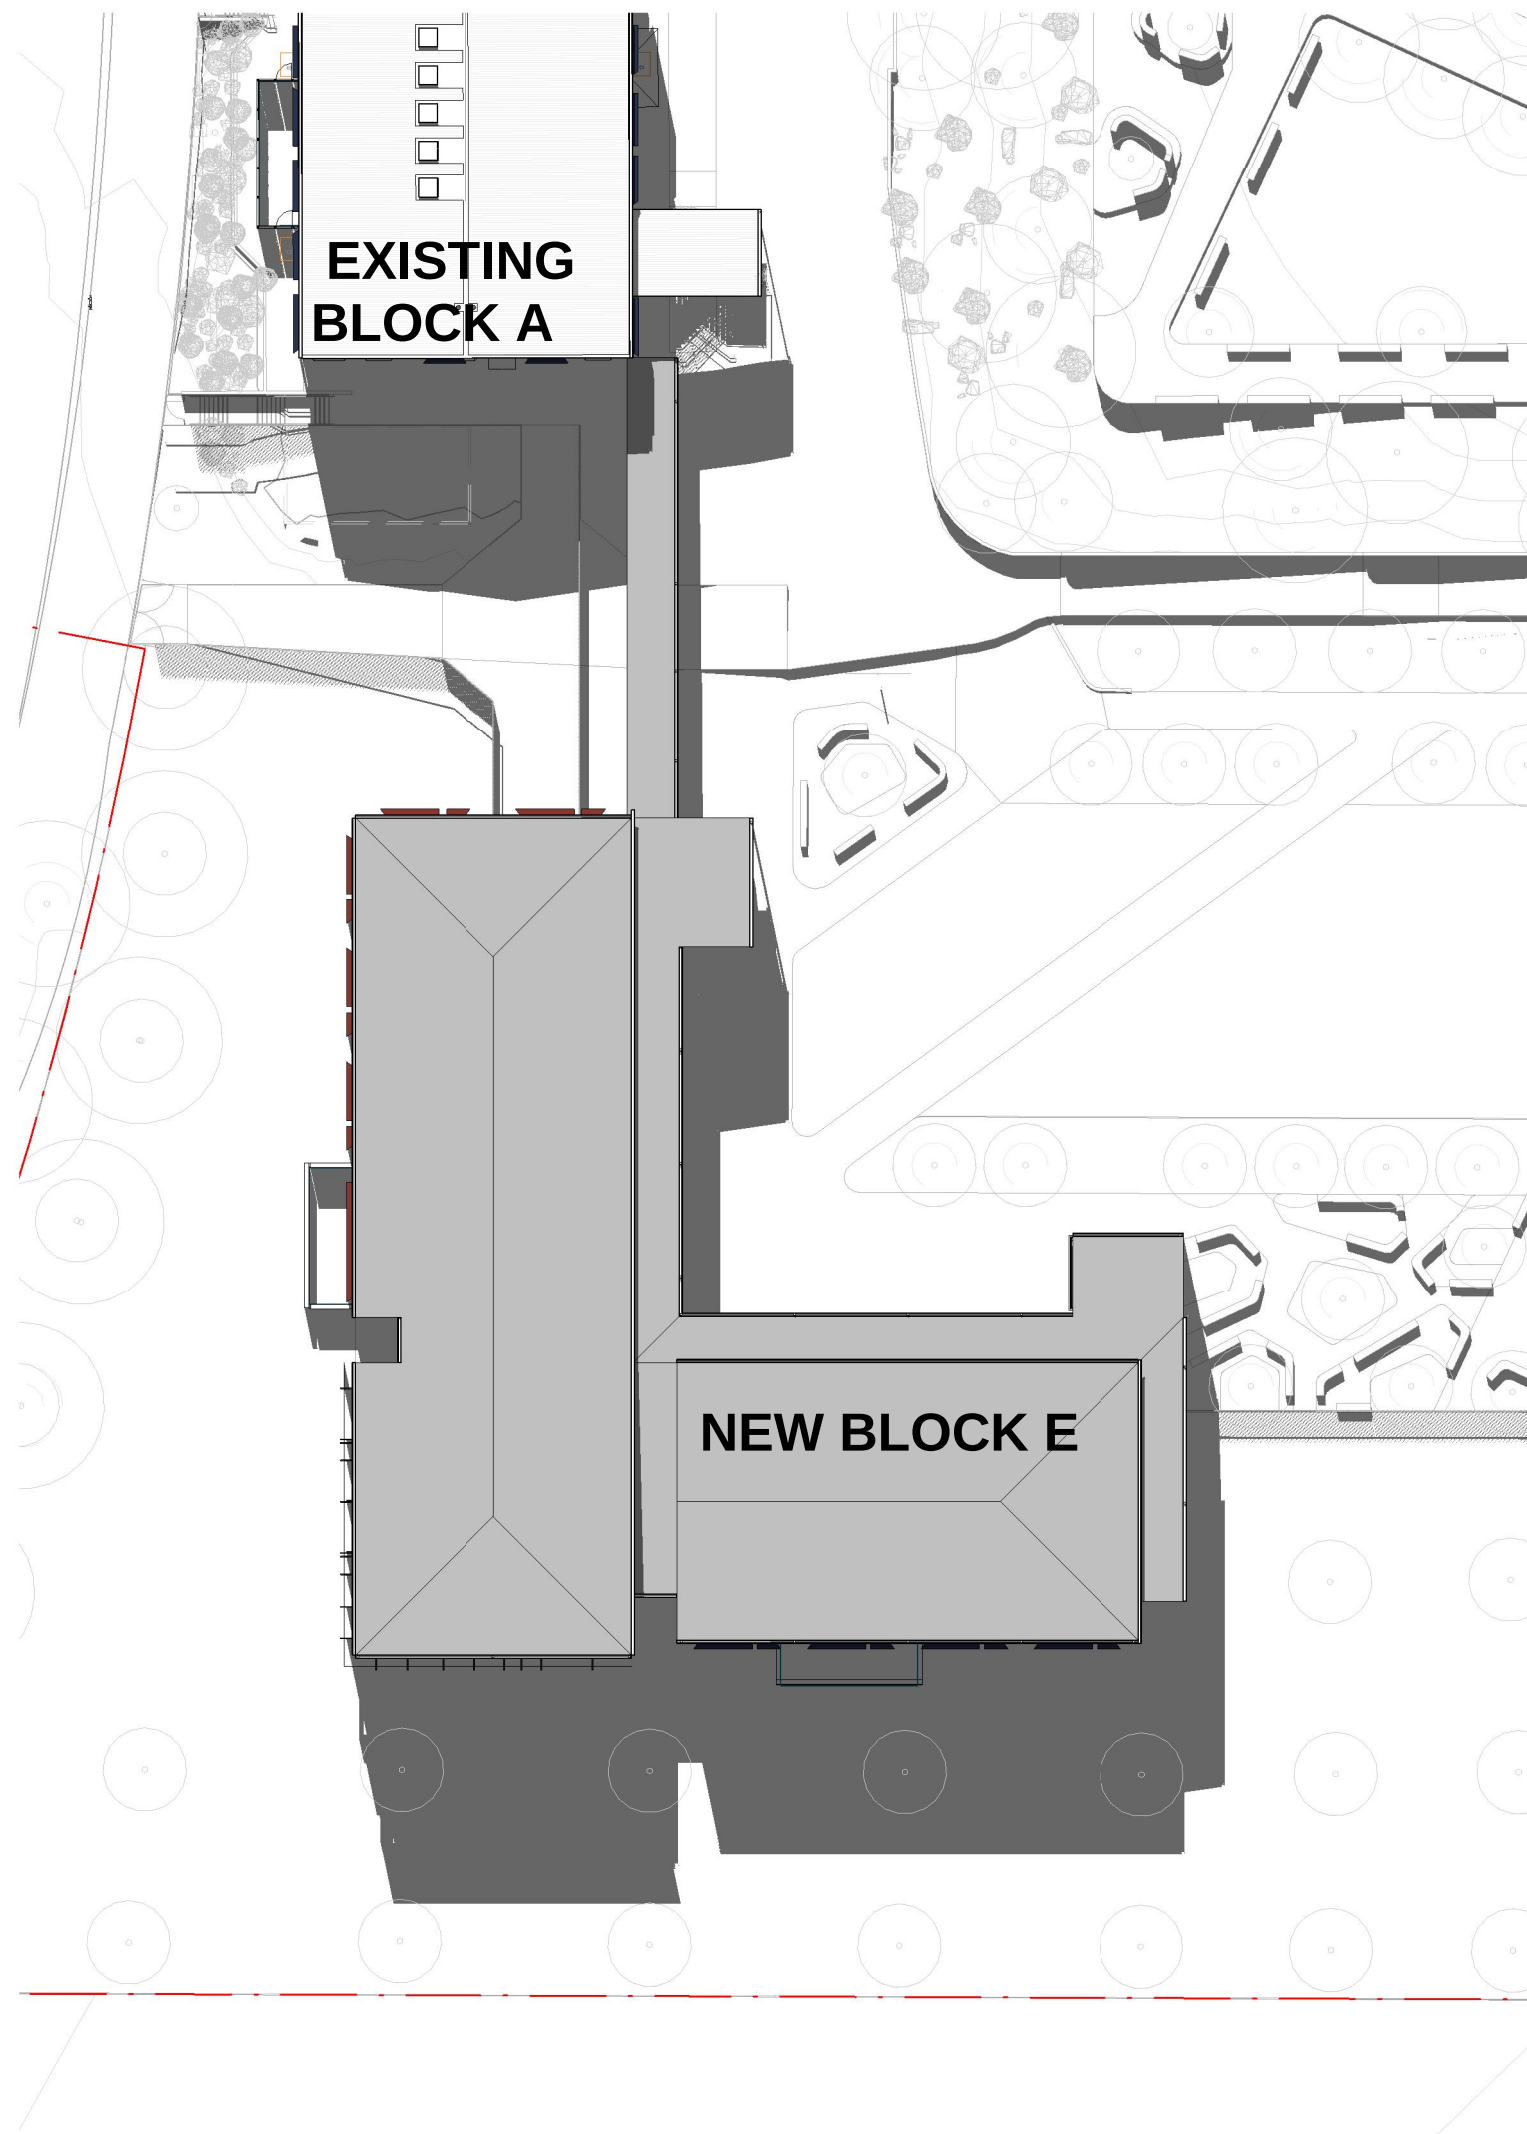

3 SHADOW - 12 NOON (JUNE 21)
3000 1 : 500

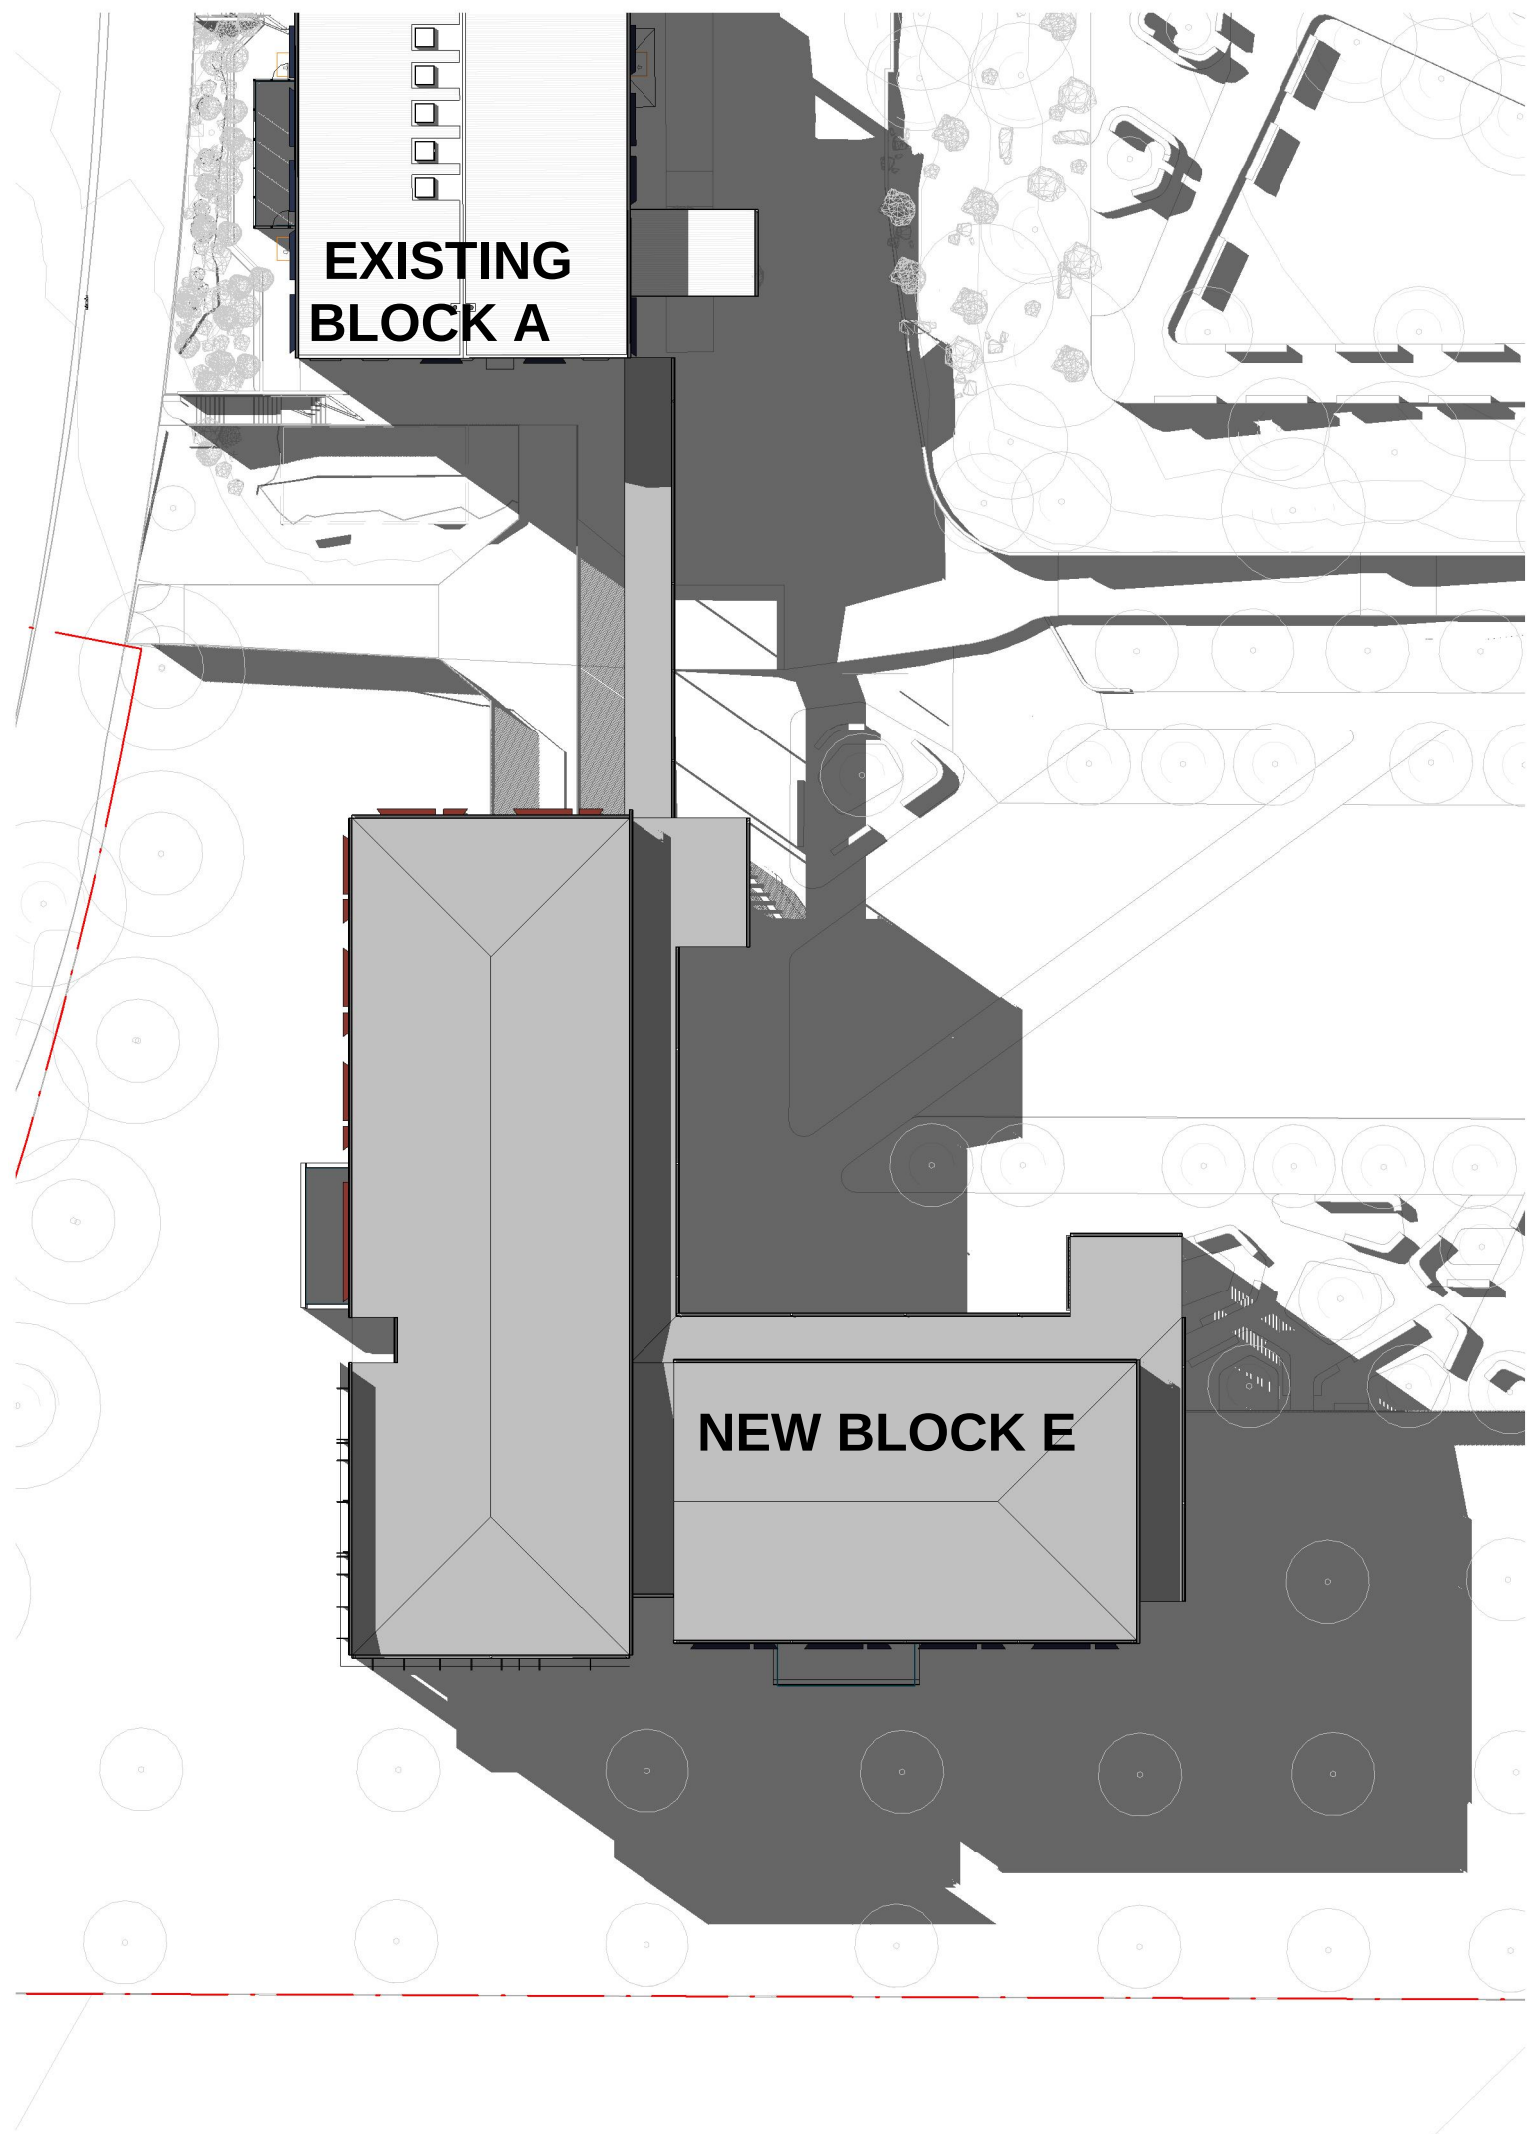

2 SHADOW - 3PM (JUNE 21)
3000 1 : 500

NSW Nominated Architects: Robert Denton Reg. No. 5782, Alex Kibble Reg. No. 6015
Do not scale drawings. Verify all dimensions on site. Notify architect of all discrepancies

Rev	Date	Description	Chkd	Auth
A	15.06.23	Issue for DA	PV/MB	RD
B	30.06.23	Issue for DA	PV/MB	RD
C	14.07.23	Issue for DA	PV/MB	RD
D	26.07.23	Issue for DA	PV/MB	RD

FOR INFORMATION

Project
High School in Jerrabomberra
Stage 2

ENVIRONA DRIVE,
JERRABOMBERRA, NSW, 2619

Drawing Title
SHADOW ANALYSIS -JUNE

Proj. Dir	Proj. Arch	Drawn	Sheet	Revision
RD	PV/MB	MP	A1	D
Job No.	Phase	Date	Scale	Revision
220119	DA	26/07/23	1 : 500	D


Drawing No.
JHS-TKD-BE-ZZ-DR-AR-8201

Tanner Kibble Denton Architects Pty Ltd


Gadigal Country
Level 1, 19 Foster Street,
Surry Hills NSW 2010 Australia
T +61 2 9281 4399

www.tkda.com.au




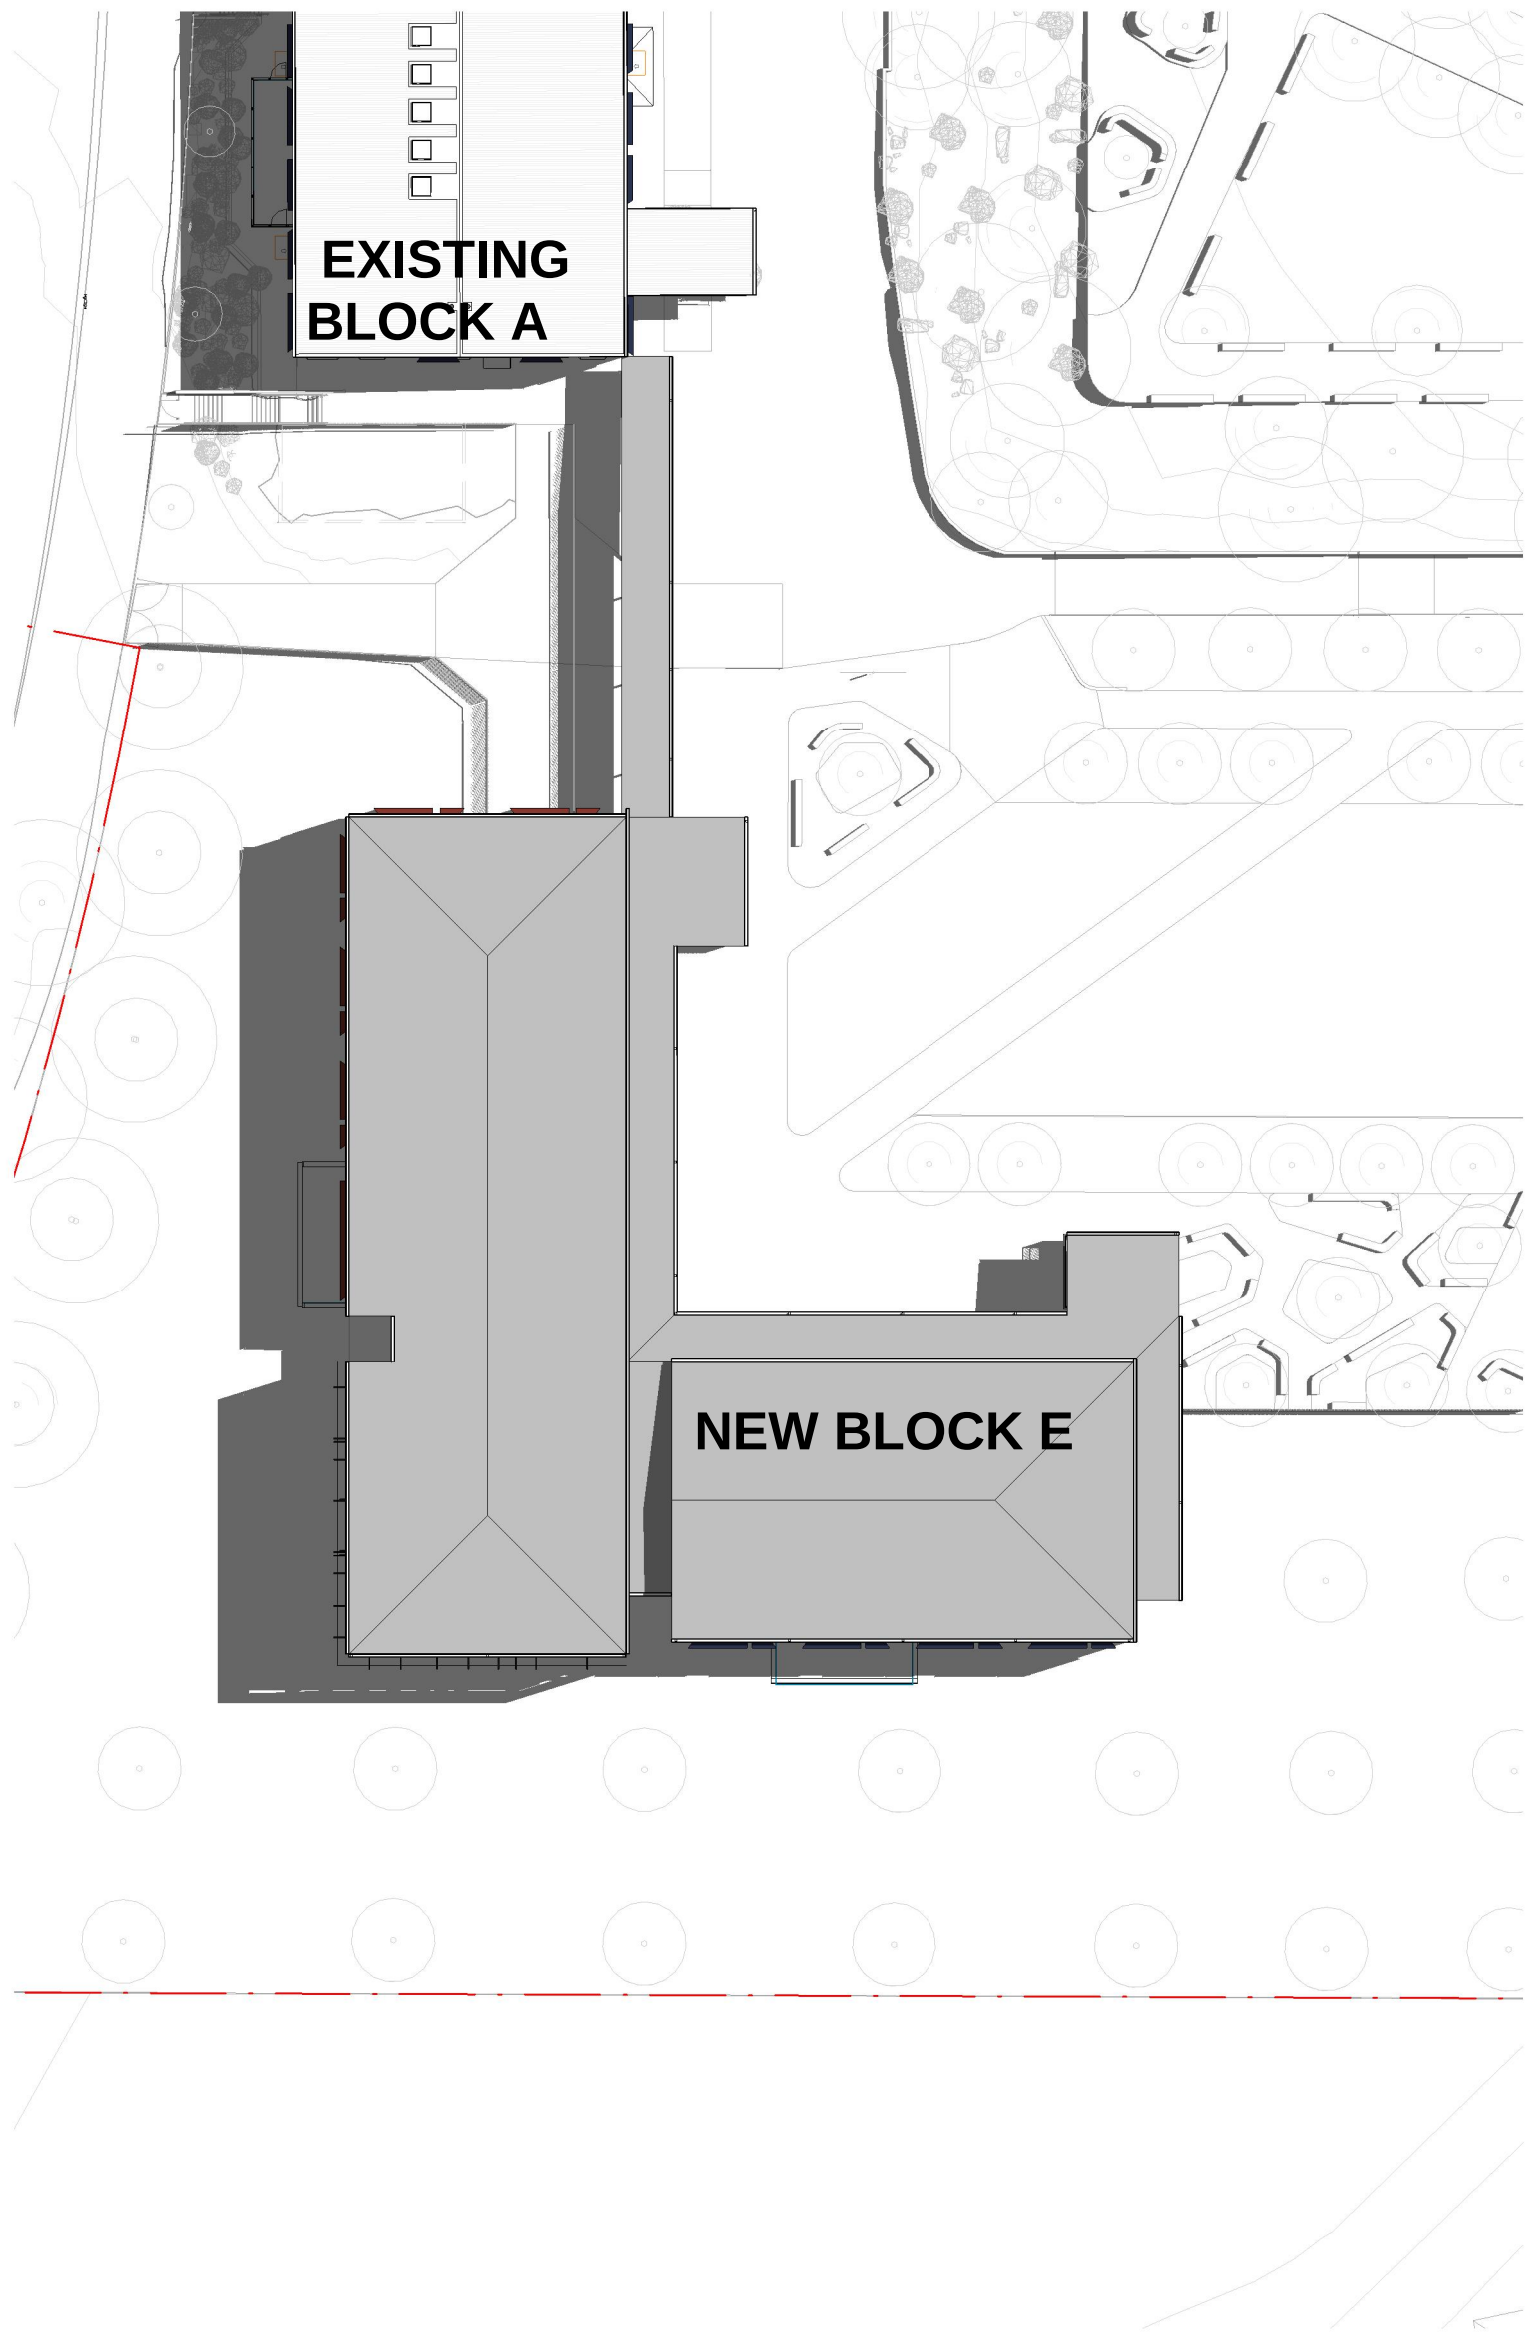

1 SHADOW - 9AM (DEC 21)
3000 1 : 500

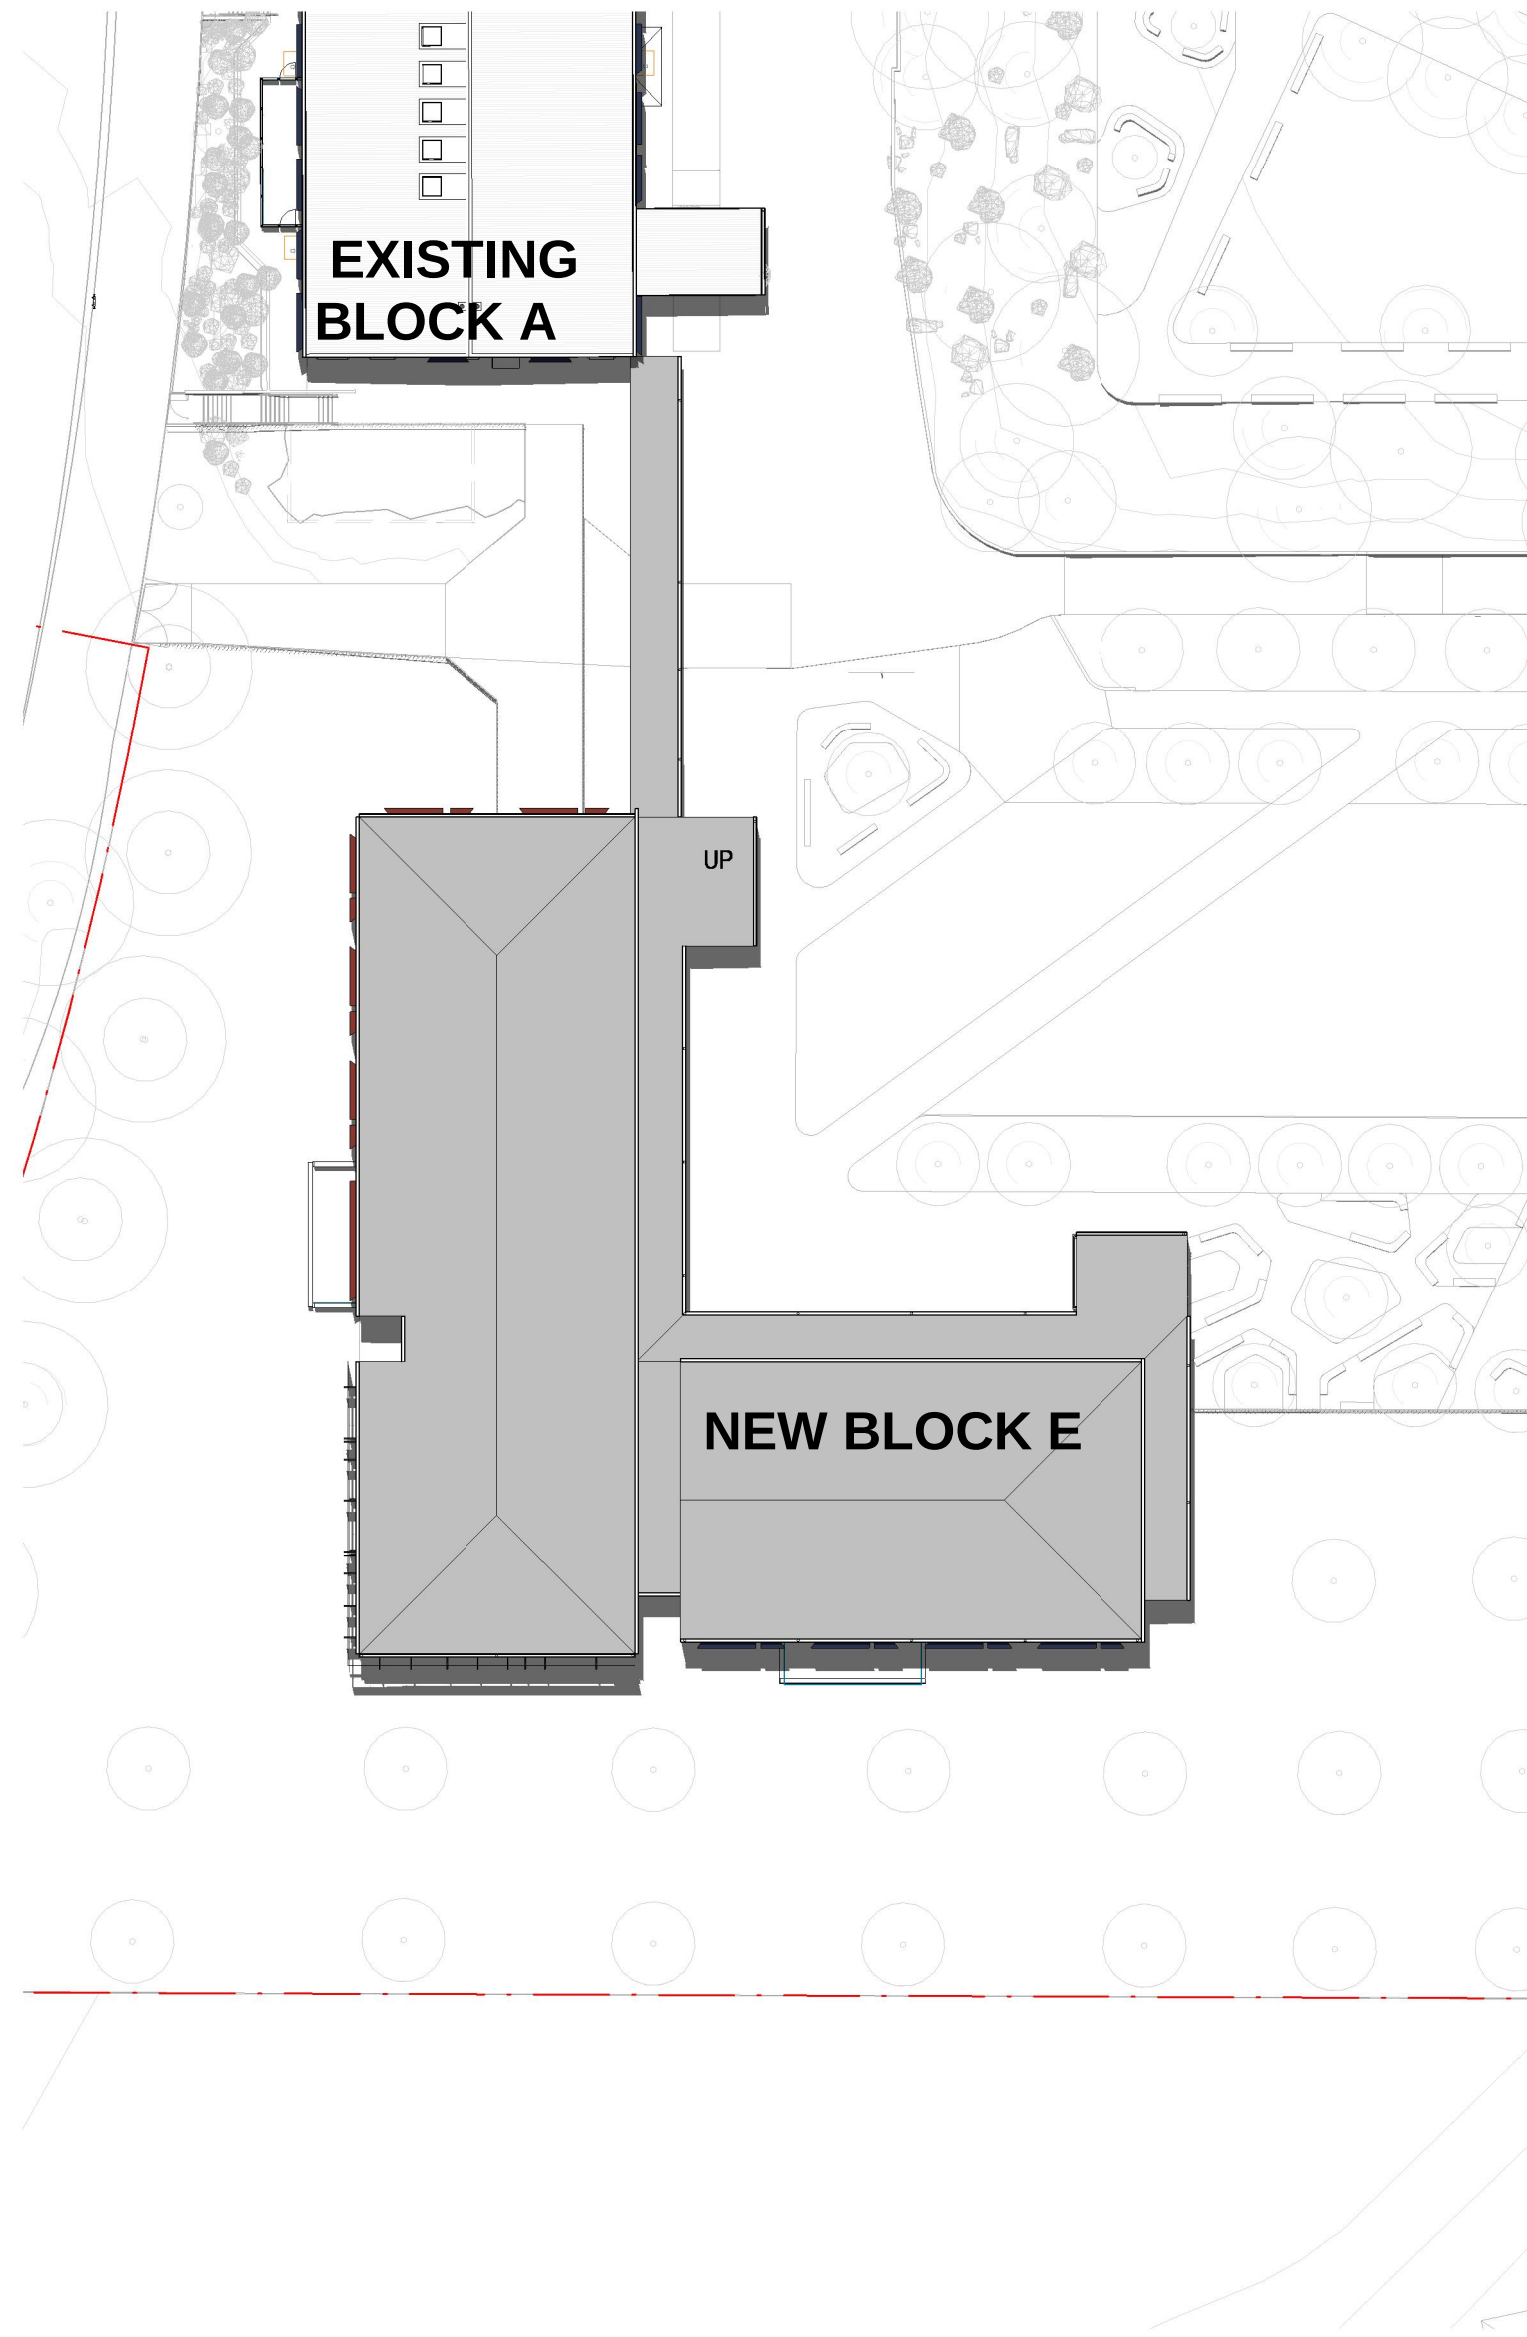

3 SHADOW - 12 NOON (DEC 21)
3000 1 : 500

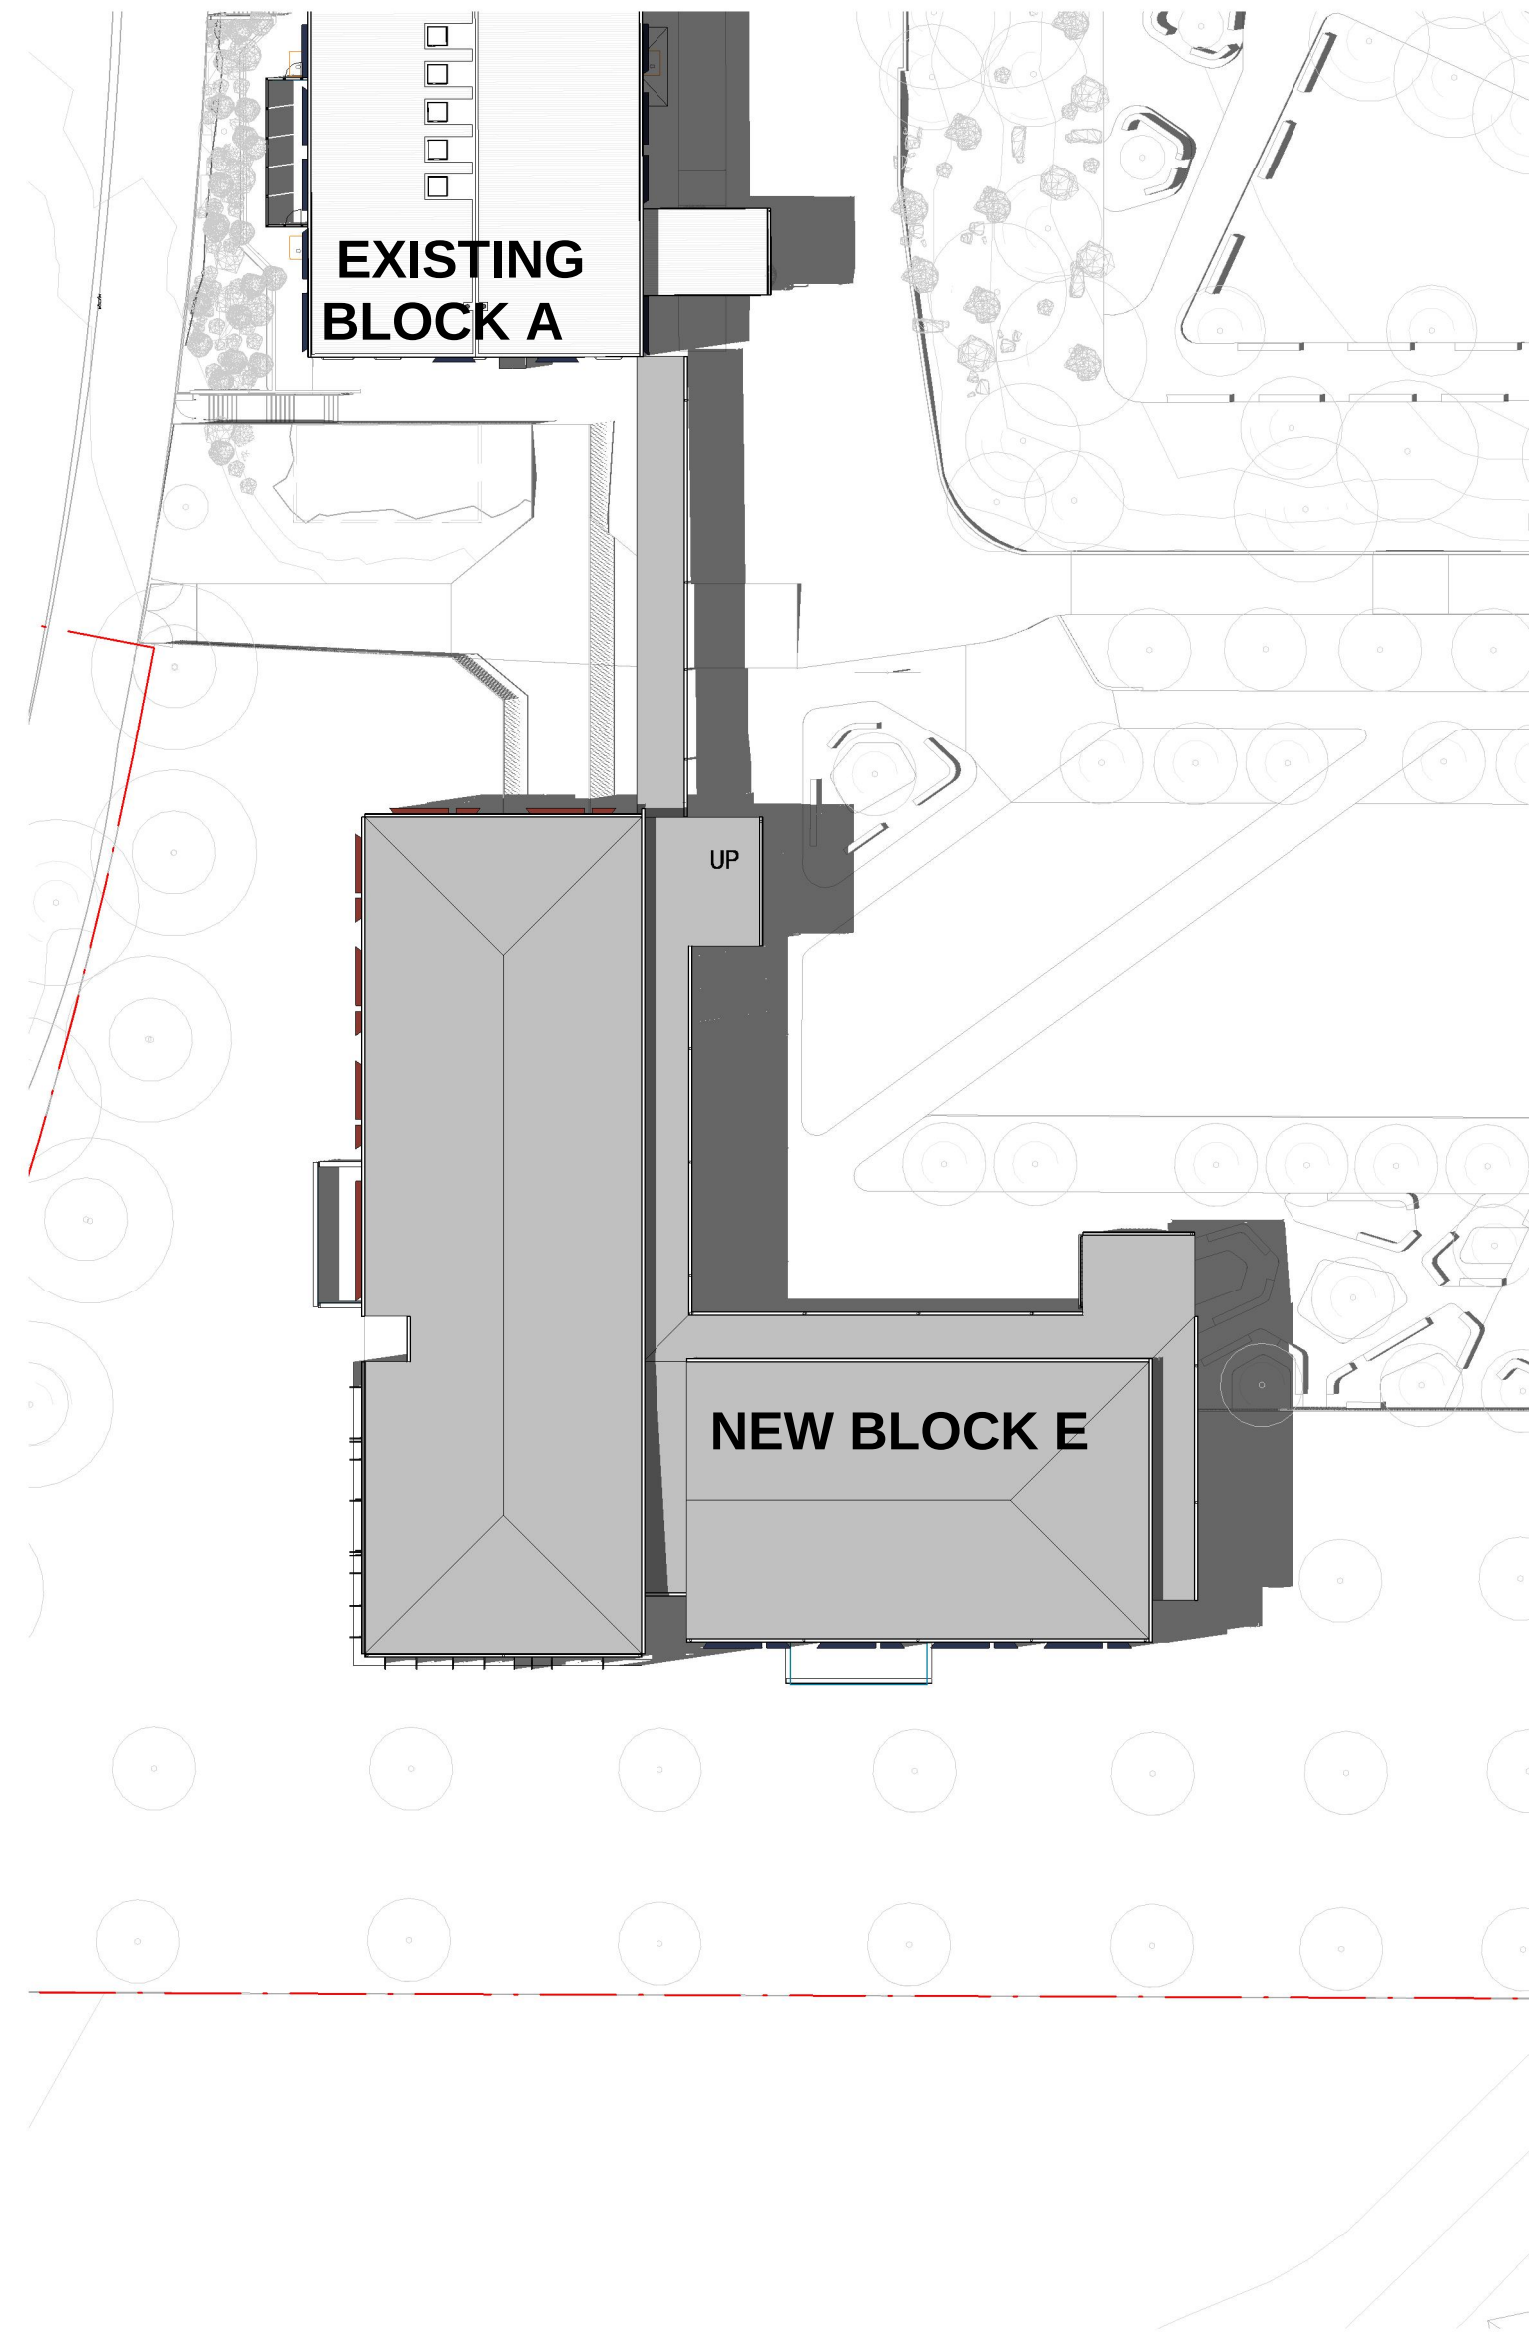

2 SHADOW - 3PM (DEC 21)
3000 1 : 500

NSW Nominated Architects: Robert Denton Reg. No. 5782, Alex Kibble Reg. No. 6015
Do not scale drawings. Verify all dimensions on site. Notify architect of all discrepancies

Rev	Date	Description	Chkd	Auth
A	15.06.23	Issue for DA	PV/MB	RD
B	30.06.23	Issue for DA	PV/MB	RD
C	14.07.23	Issue for DA	PV/MB	RD
D	26.07.23	Issue for DA	PV/MB	RD

FOR INFORMATION

Project
High School in Jerrabomberra
Stage 2

ENVIRONA DRIVE,
JERRABOMBERRA, NSW, 2619

Drawing Title
SHADOW ANALYSIS -DECEMBER

Proj. Dir	Proj. Arch	Drawn	Sheet	
RD	PV/MB	MP	A1	
Job No.	Phase	Date	Scale	Revision
220119	DA	26/07/23	1 : 500	D


Drawing No.
JHS-TKD-BE-ZZ-DR-AR-8202

Tanner Kibble Denton Architects Pty Ltd


Gadigal Country
Level 1, 19 Foster Street,
Surry Hills NSW 2010 Australia
T +61 2 9281 4399

www.tkda.com.au




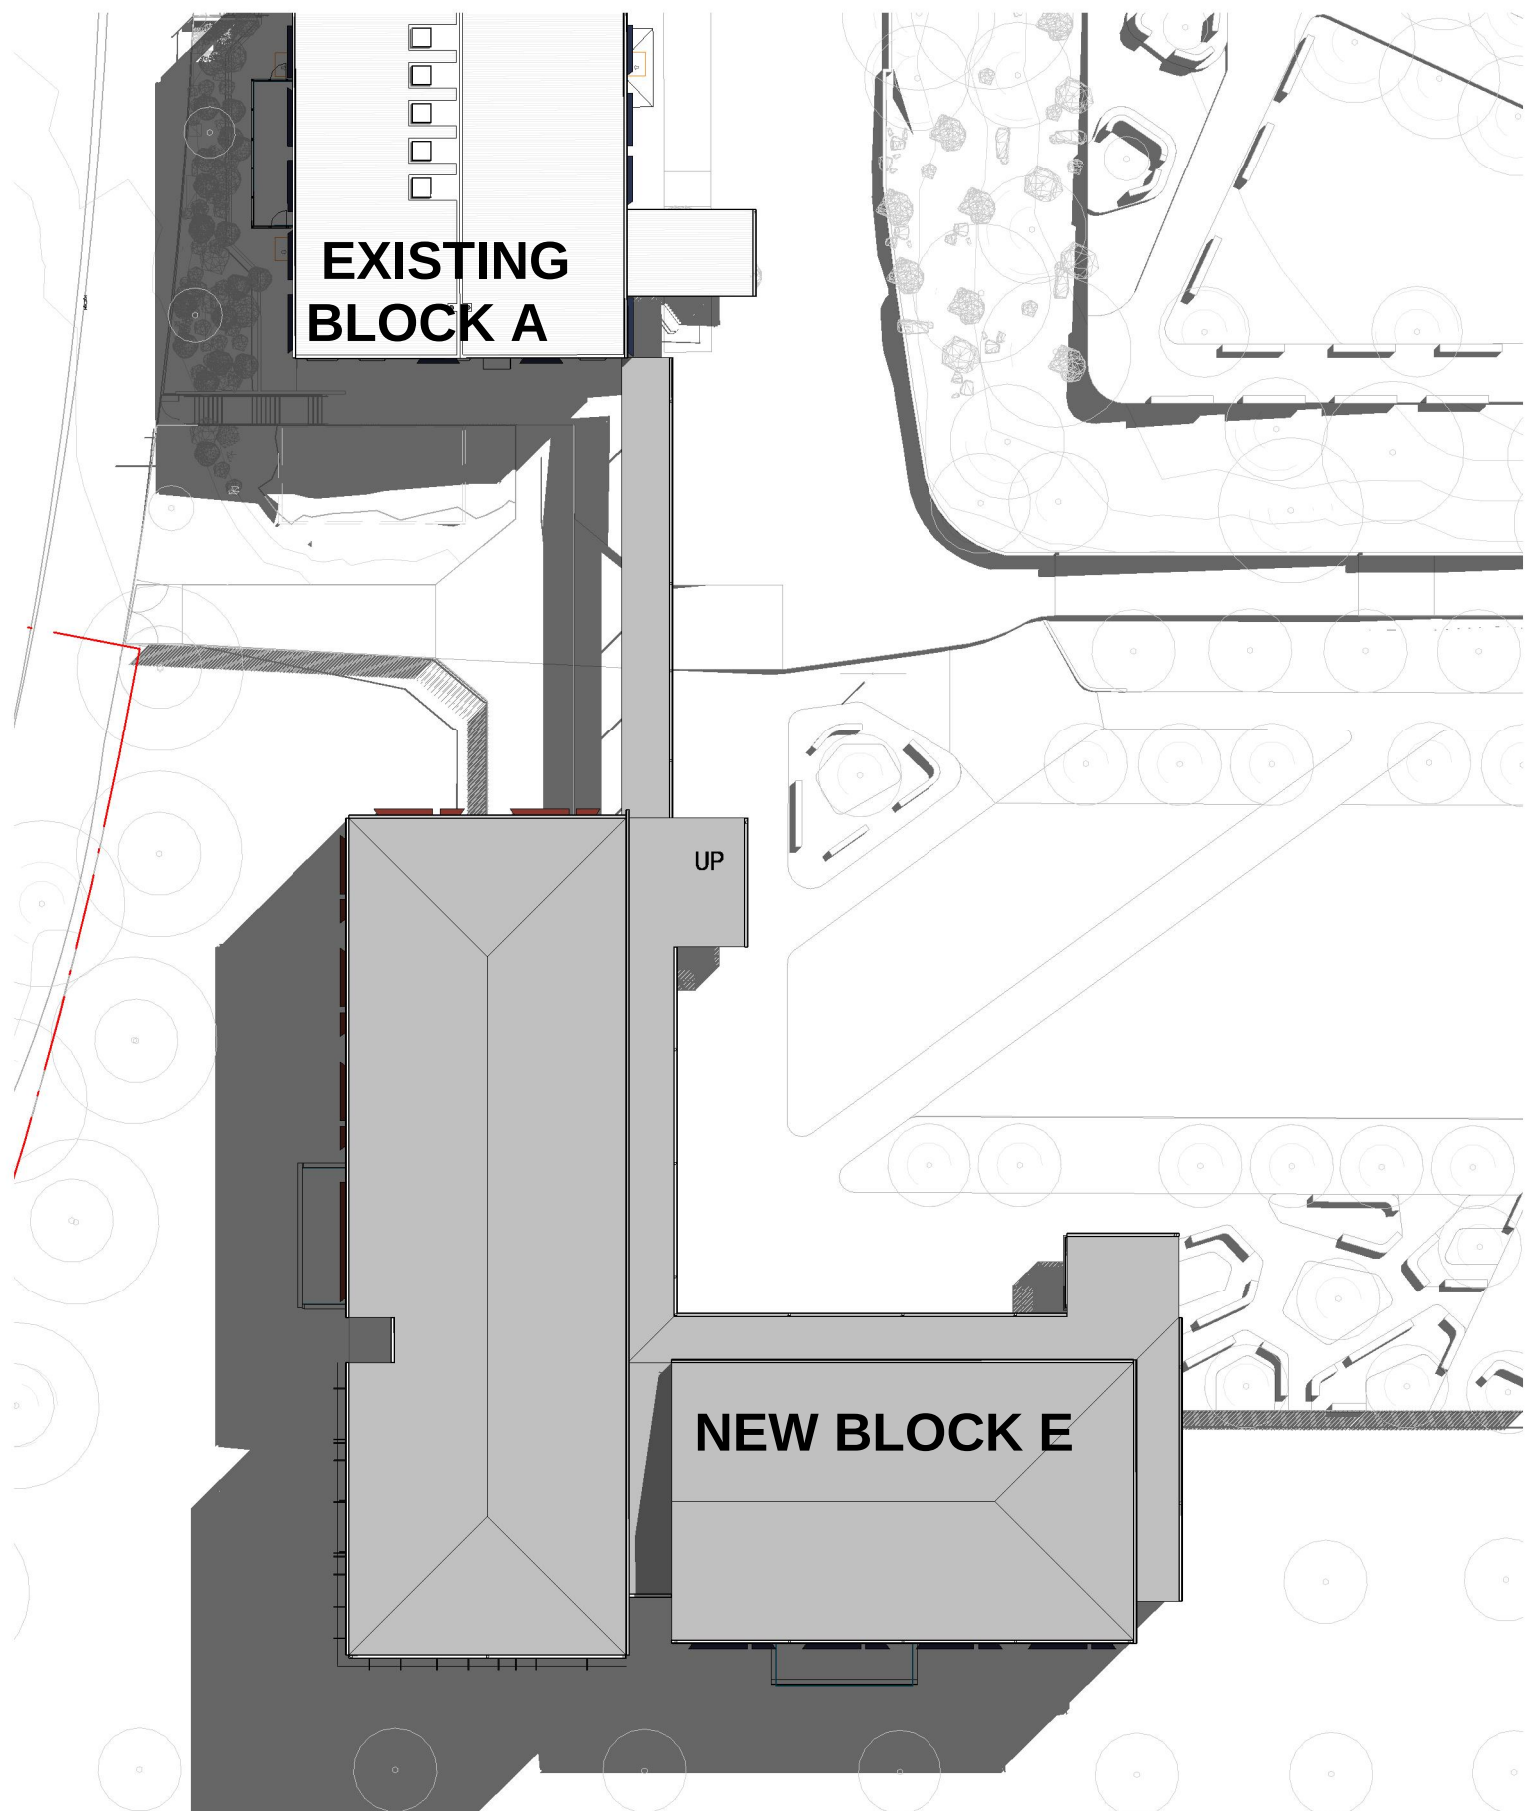

1 SHADOW - 9AM (SEPTEMBER 21)
3000 1 : 500

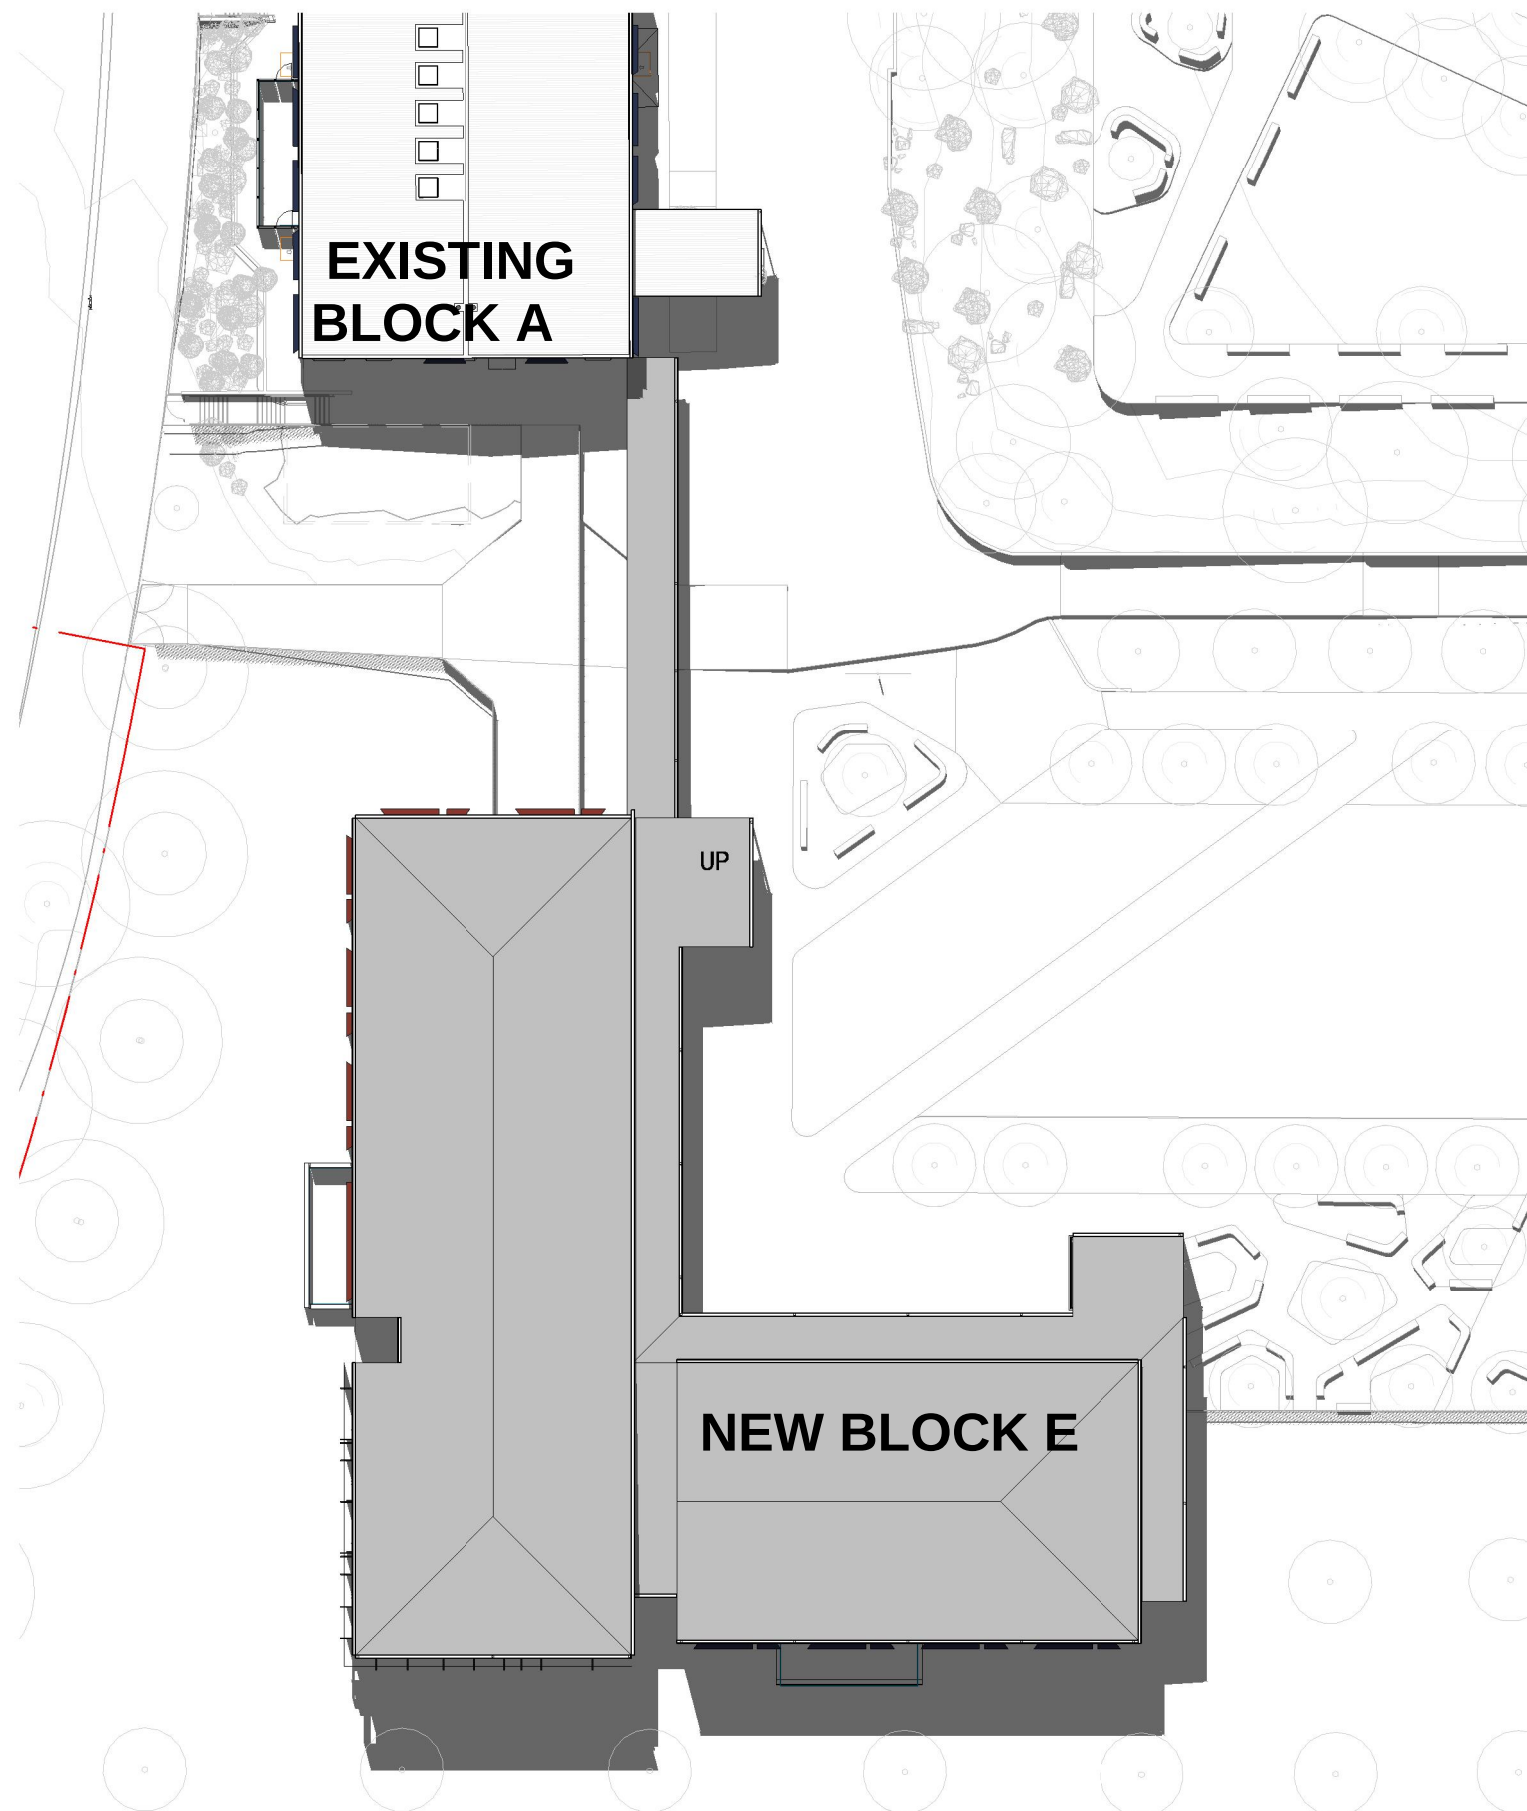

3 SHADOW - 12 NOON (SEPTEMBER 21)
3000 1 : 500

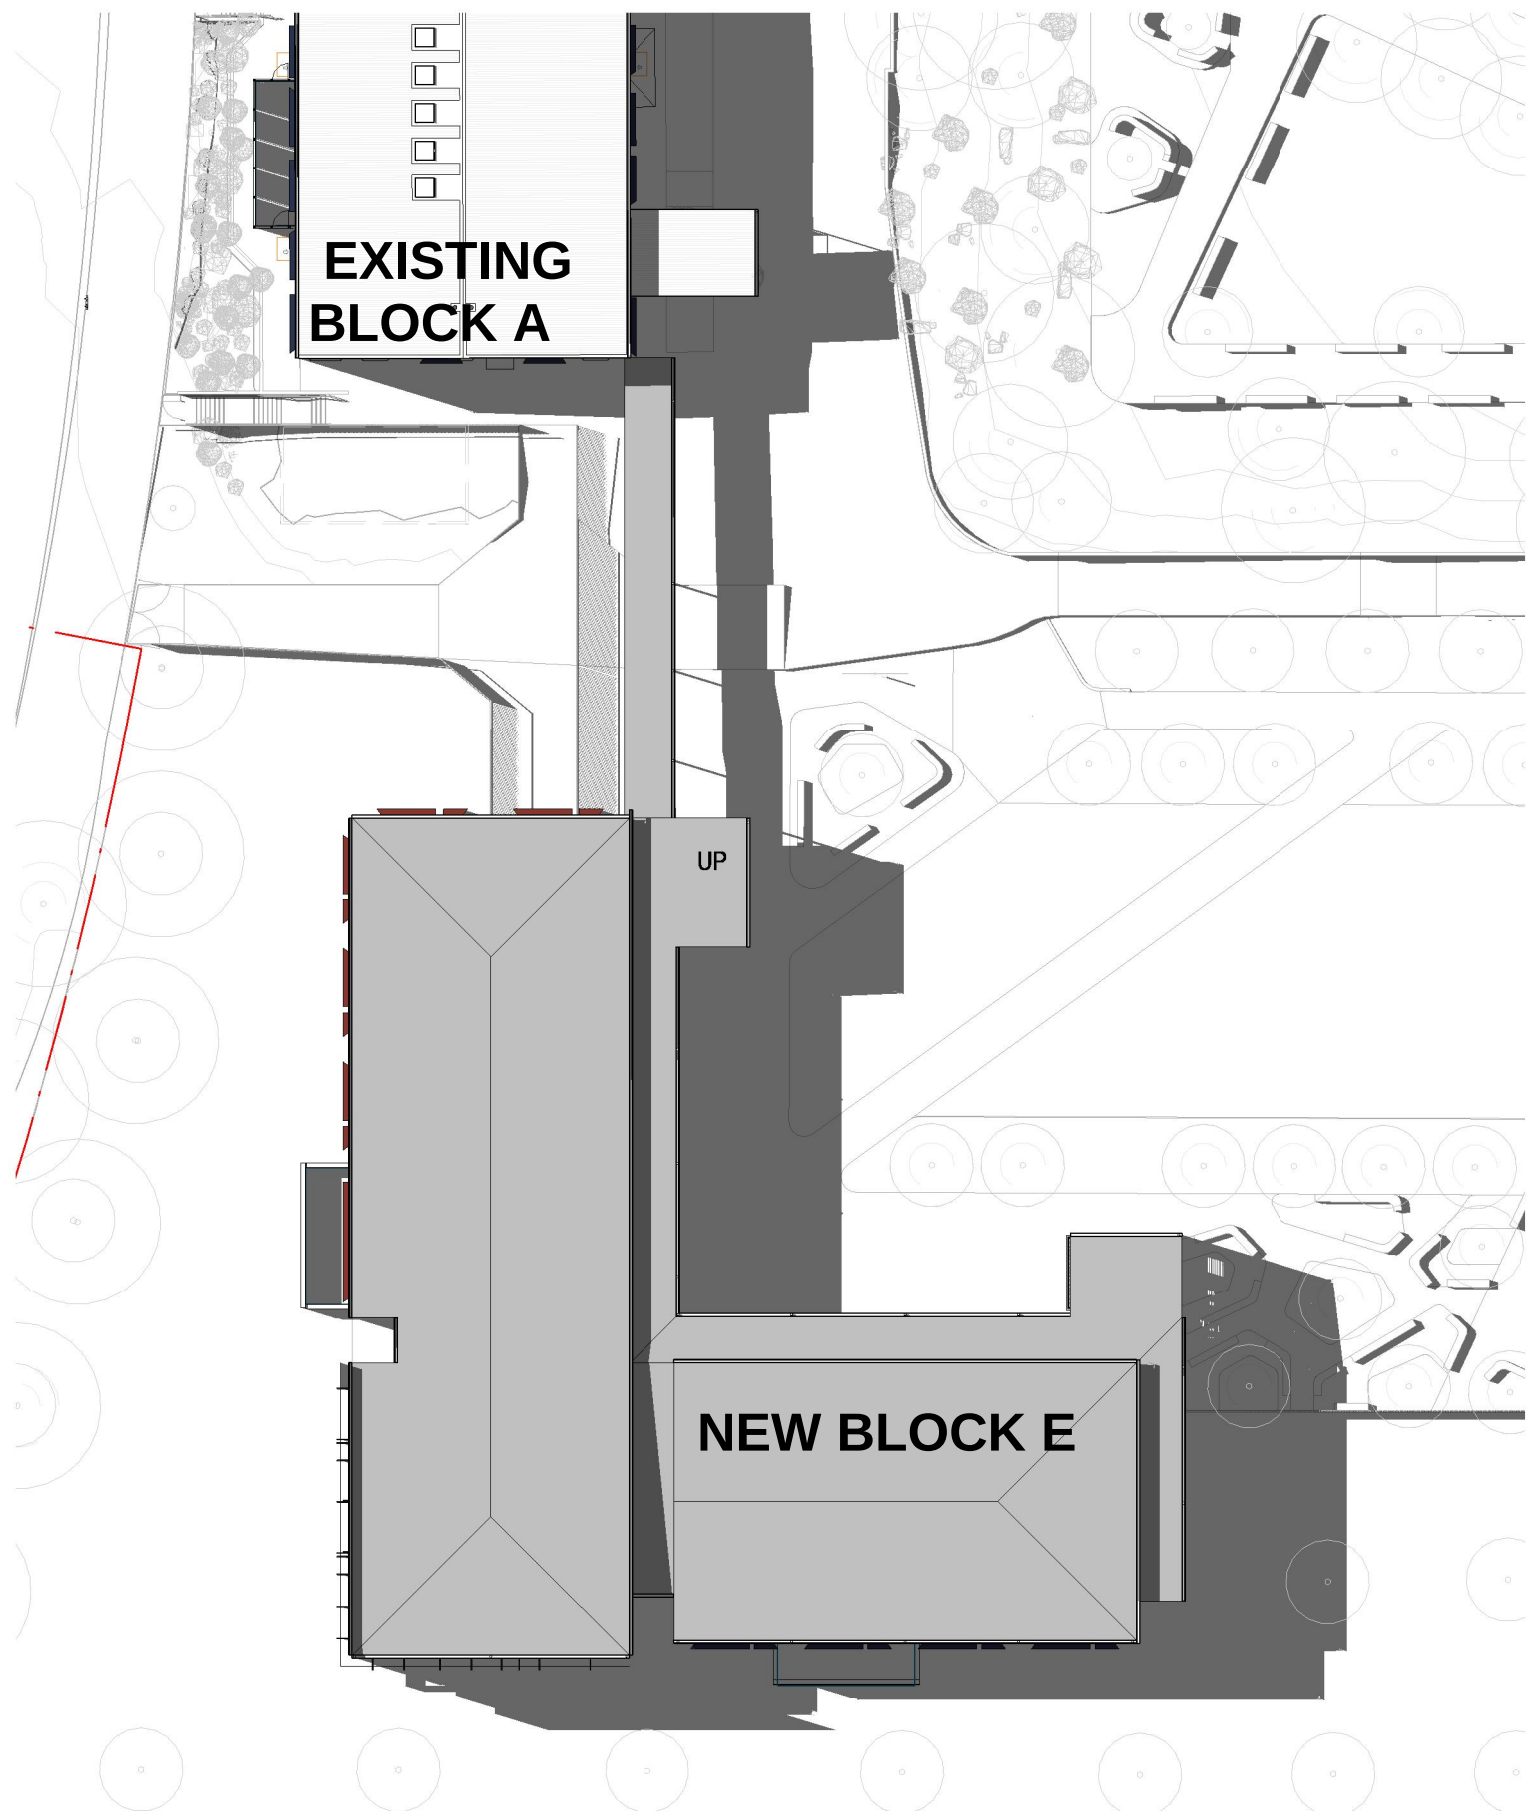

2 SHADOW - 3PM (SEPTEMBER 21)
3000 1 : 500

NSW Nominated Architects: Robert Denton Reg. No. 5782, Alex Kibble Reg. No. 6015
Do not scale drawings. Verify all dimensions on site. Notify architect of all discrepancies

Rev	Date	Description	Chkd	Auth
A	15.06.23	Issue for DA	PV/MB	RD
B	30.06.23	Issue for DA	PV/MB	RD
C	14.07.23	Issue for DA	PV/MB	RD
D	26.07.23	Issue for DA	PV/MB	RD

FOR INFORMATION

Project
High School in Jerrabomberra
Stage 2

ENVIRONA DRIVE,
JERRABOMBERRA, NSW, 2619

Drawing Title
SHADOW ANALYSIS -SEPTEMBER

Proj. Dir	Proj. Arch	Drawn	Sheet	
RD	PV/MB	MP	A1	
Job No.	Phase	Date	Scale	Revision
220119	DA	26/07/23	1 : 500	D

Drawing No.
JHS-TKD-BE-ZZ-DR-AR-8203


Tanner Kibble Denton Architects Pty Ltd

Gadigal Country
Level 1, 19 Foster Street,
Surry Hills NSW 2010 Australia
T +61 2 9281 4399

www.tkda.com.au




TKDArchitects
Tanner Kibble Denton

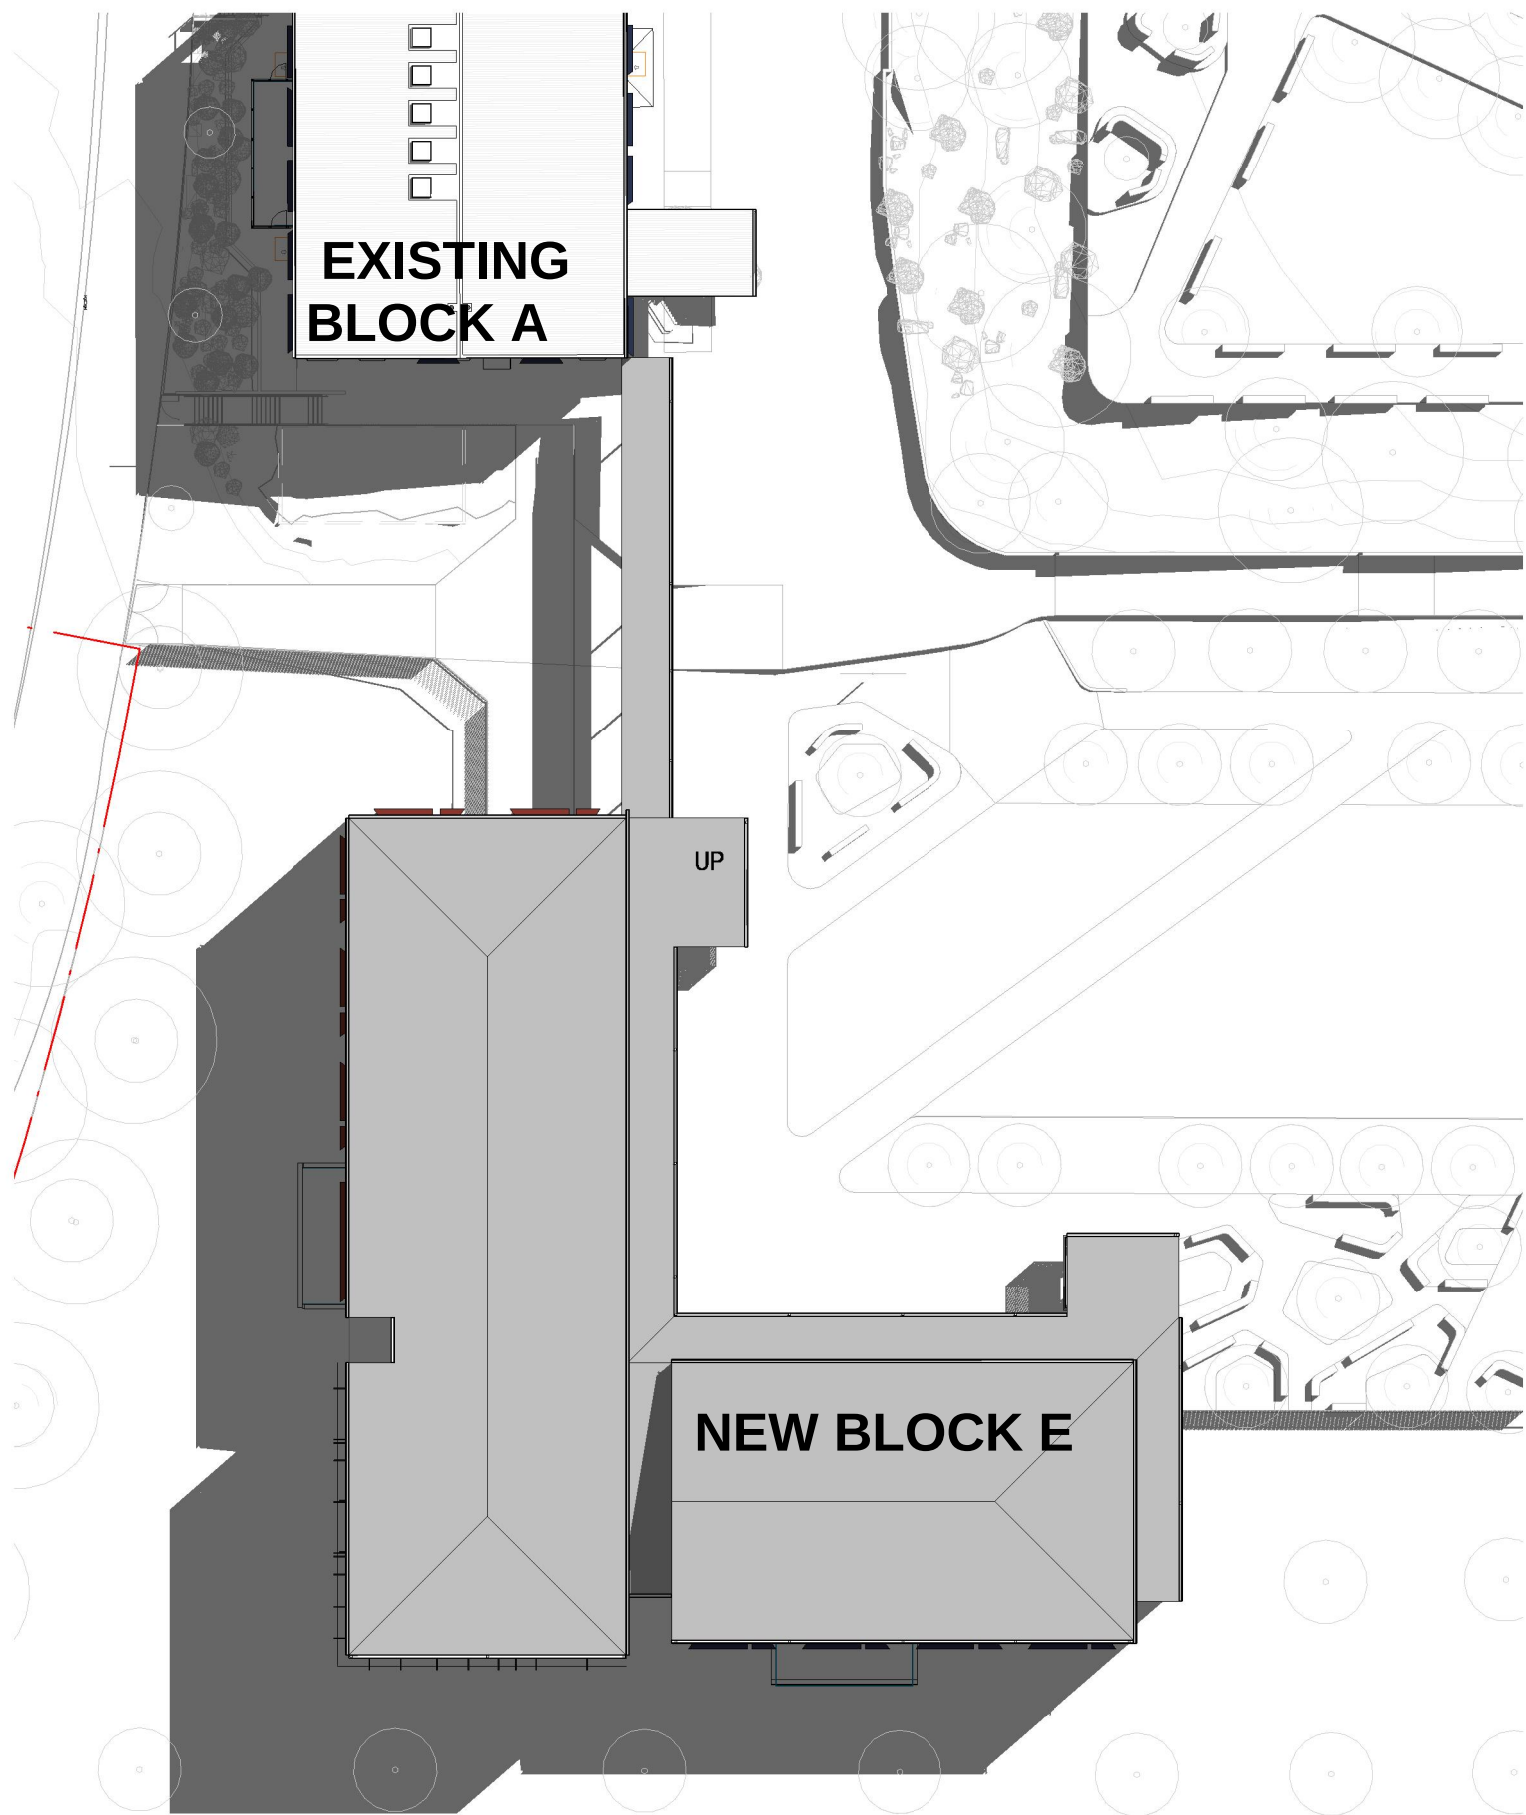


1 SHADOW - 9AM (MARCH 21)

3000 1 : 500

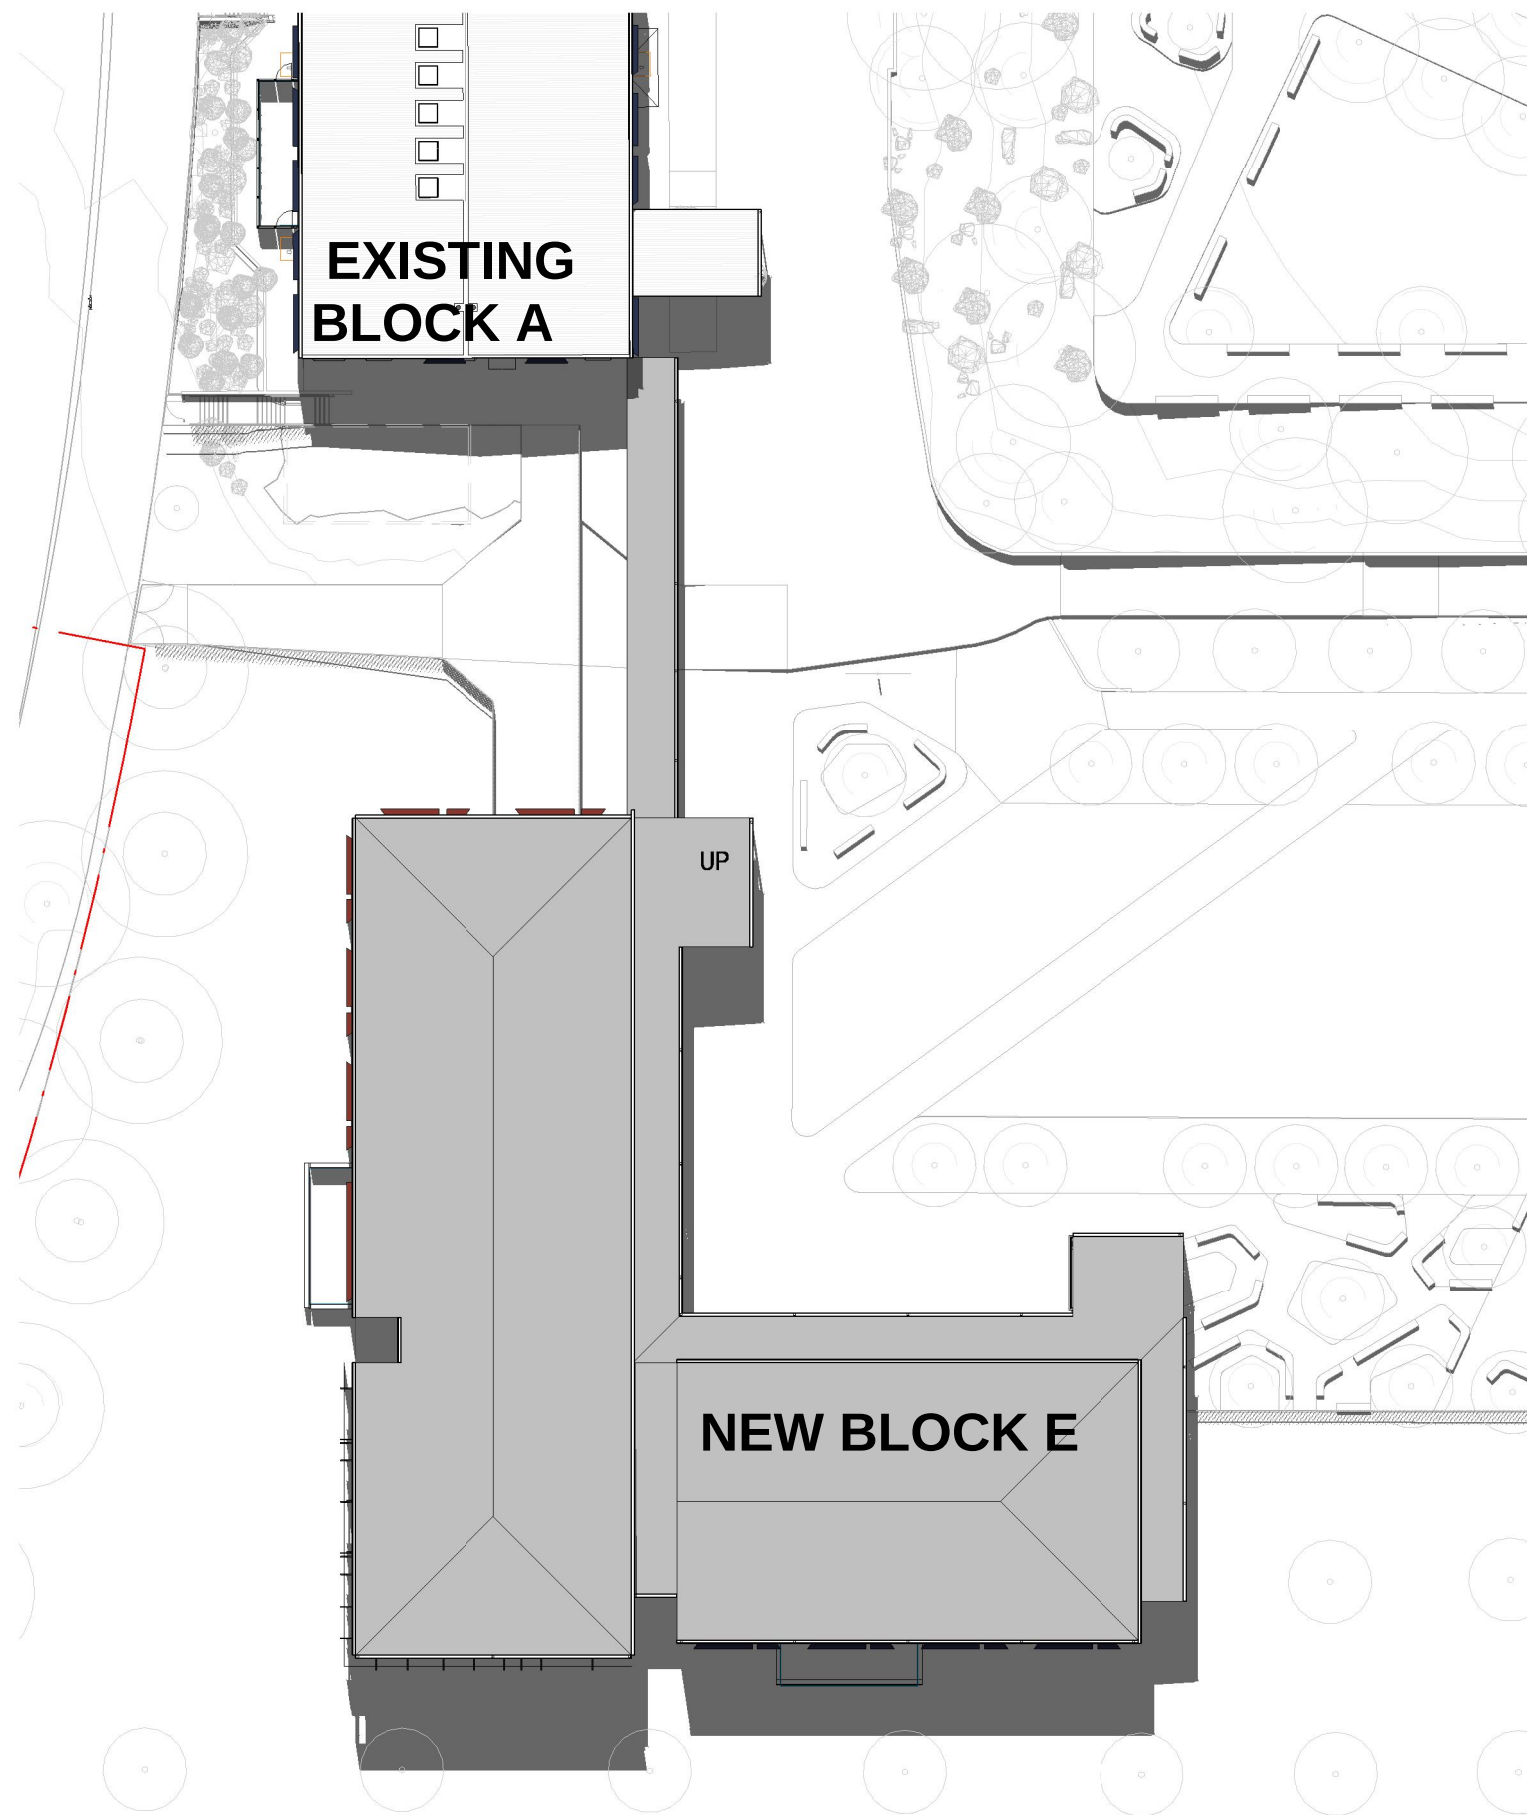

3 SHADOW - 12 NOON (MARCH 21)

3000 1 : 500

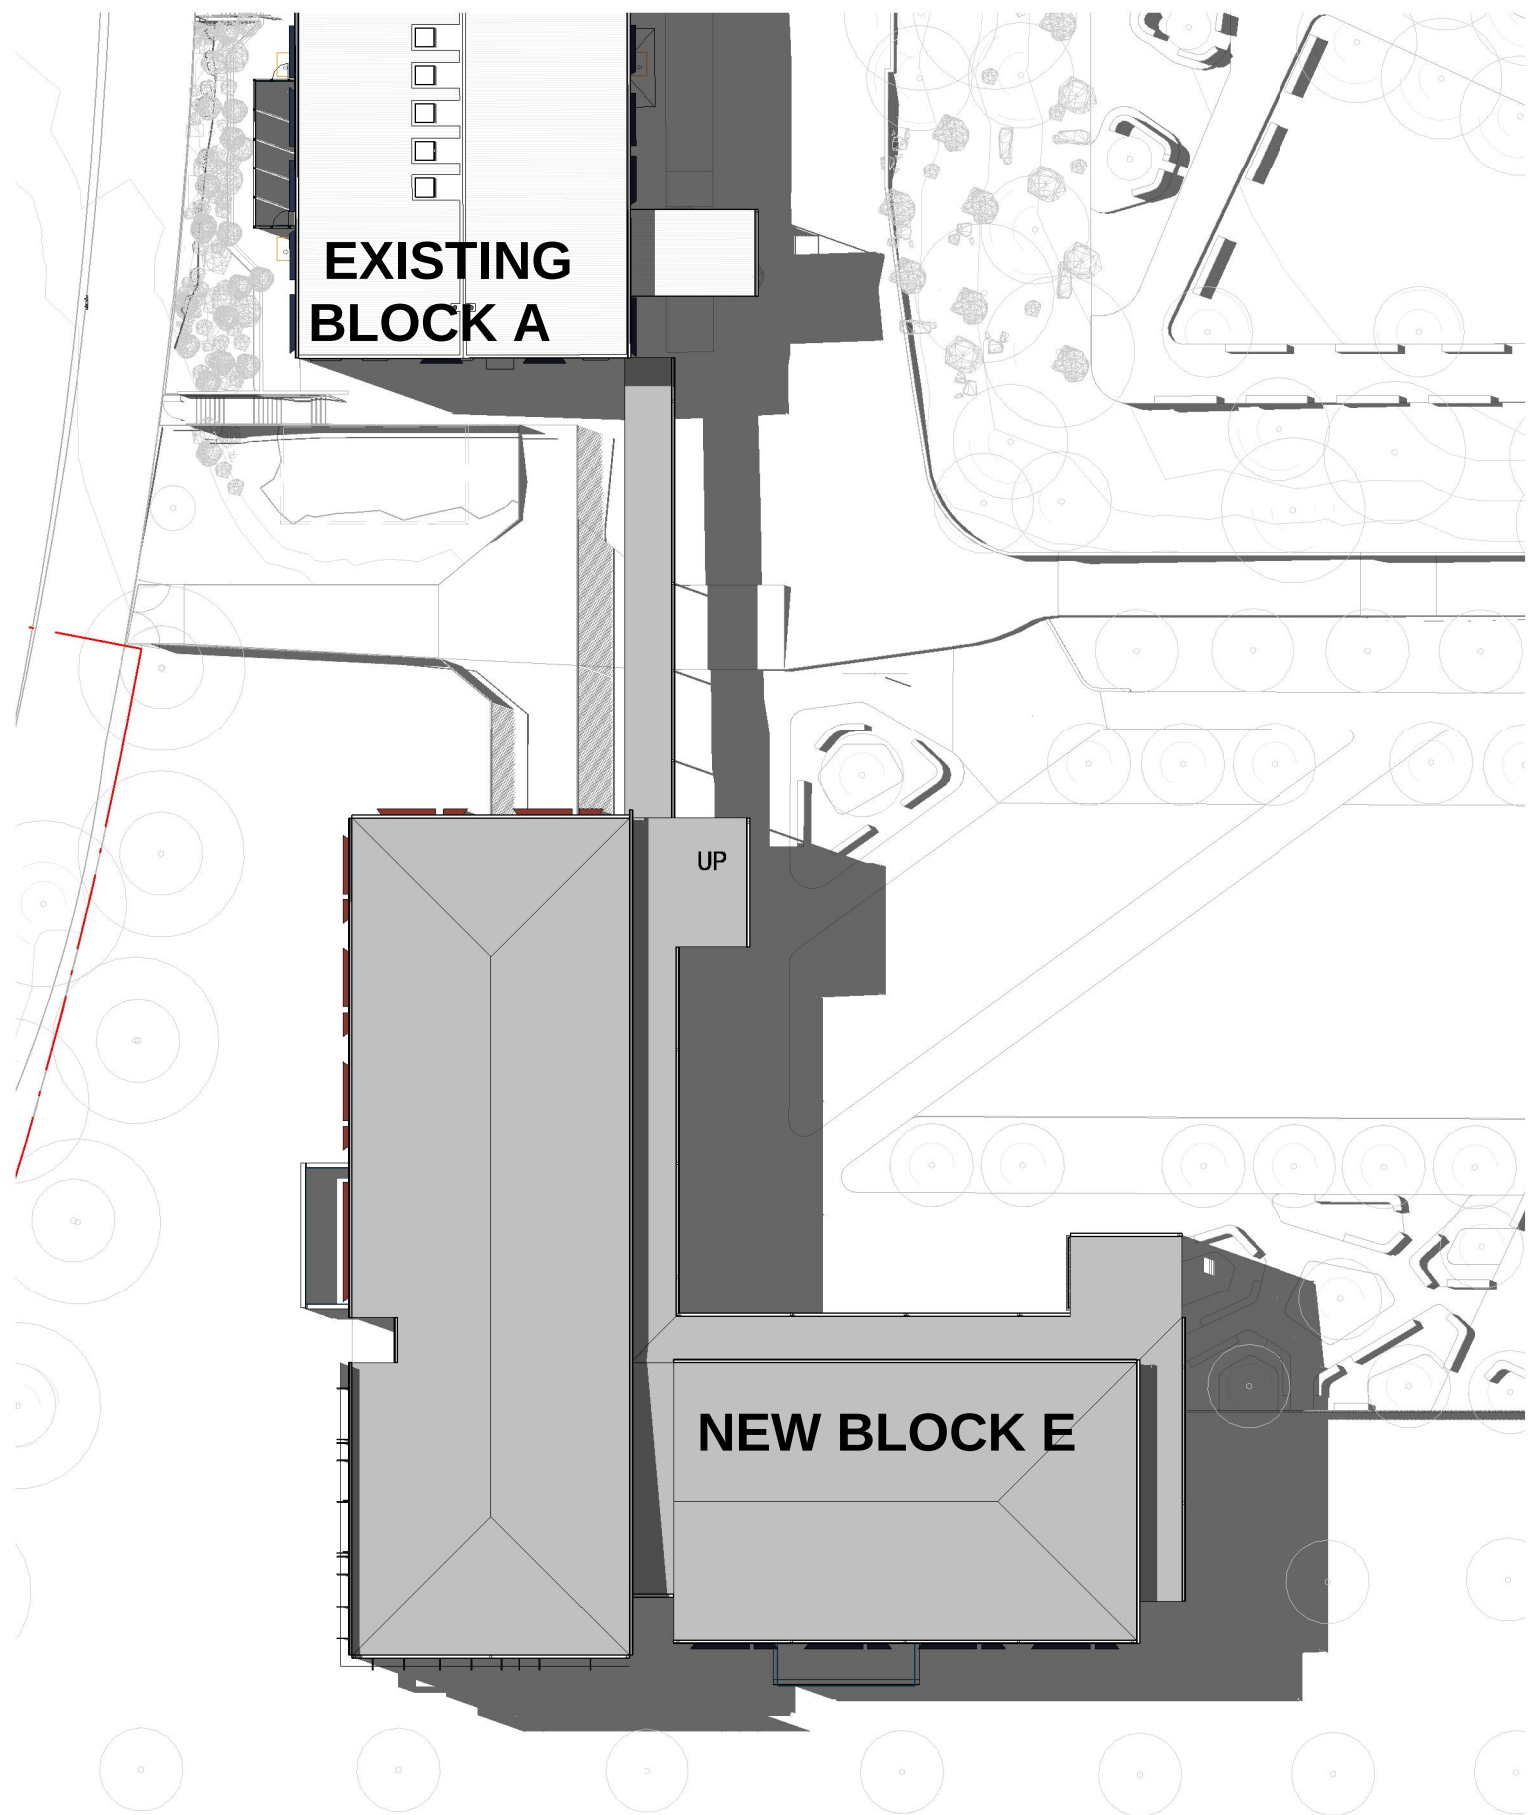

2 SHADOW - 3PM (MARCH 21)

3000 1 : 500

NSW Nominated Architects: Robert Denton Reg. No. 5782, Alex Kibble Reg. No. 6015
Do not scale drawings. Verify all dimensions on site. Notify architect of all discrepancies

Rev	Date	Description	Chkd	Auth
A	15.06.23	Issue for DA	PV/MB	RD
B	30.06.23	Issue for DA	PV/MB	RD
C	14.07.23	Issue for DA	PV/MB	RD
D	26.07.23	Issue for DA	PV/MB	RD

FOR INFORMATION

Project
High School in Jerrabomberra
Stage 2

ENVIRONA DRIVE,
JERRABOMBERRA, NSW, 2619

Drawing Title
SHADOW ANALYSIS -MARCH

Proj. Dir	Proj. Arch	Drawn	Sheet	
RD	PV/MB	MP	A1	
Job No.	Phase	Date	Scale	Revision
220119	DA	26/07/23	1 : 500	D


Drawing No.
JHS-TKD-BE-ZZ-DR-AR-8204

Tanner Kibble Denton Architects Pty Ltd
Gadigal Country
Level 1, 19 Foster Street,
Surry Hills NSW 2010 Australia
T +61 2 9281 4399
www.tkda.com.au






2 WESTERN FACADE
1400 1 : 100

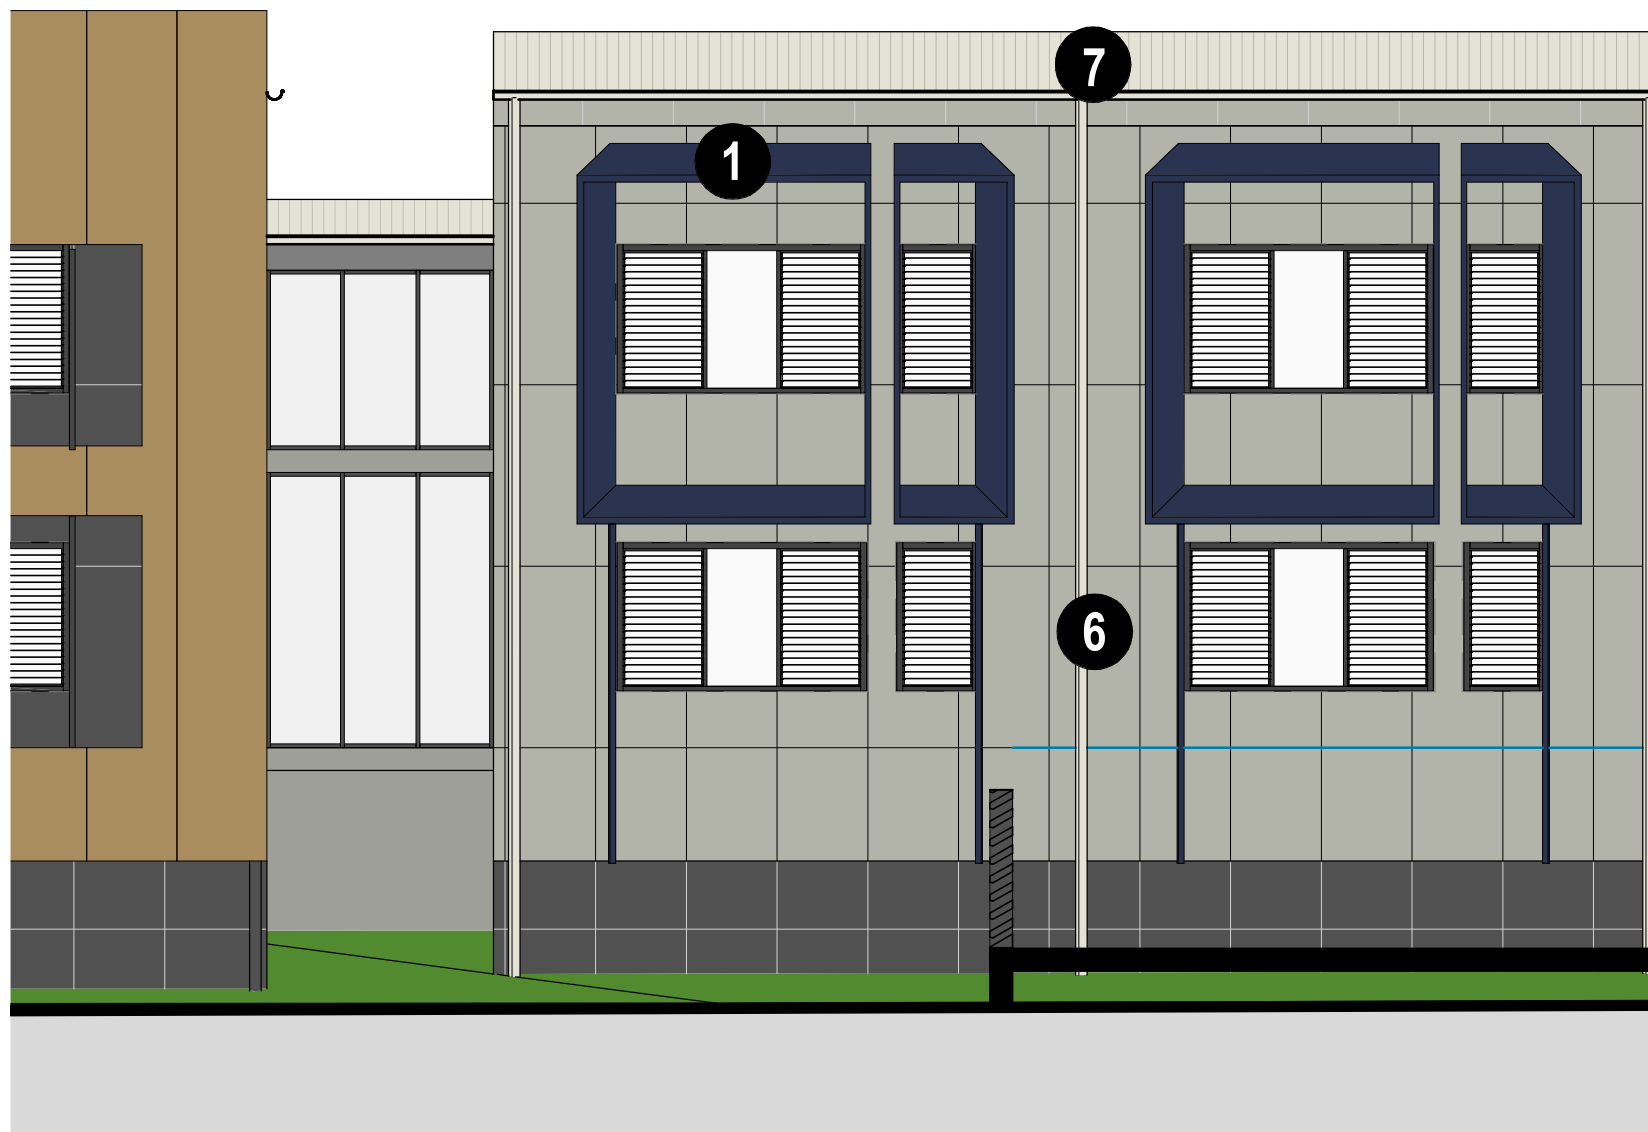


1 SOUTHERN FACADE
1400 1 : 100




1 POWDERCOAT
BLUE SUNSHADE

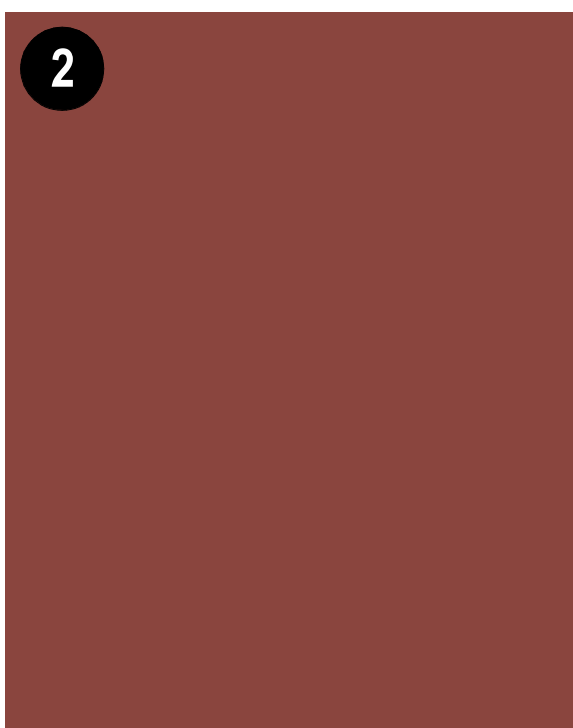


2 POWDERCOAT
DEEP RED SUNSHADE

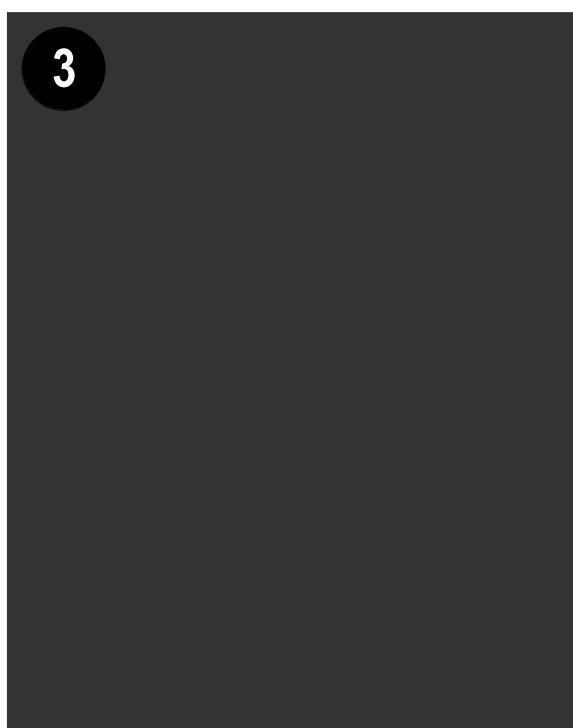





3 POWDERCOAT
MONUMENT SUNSHADE

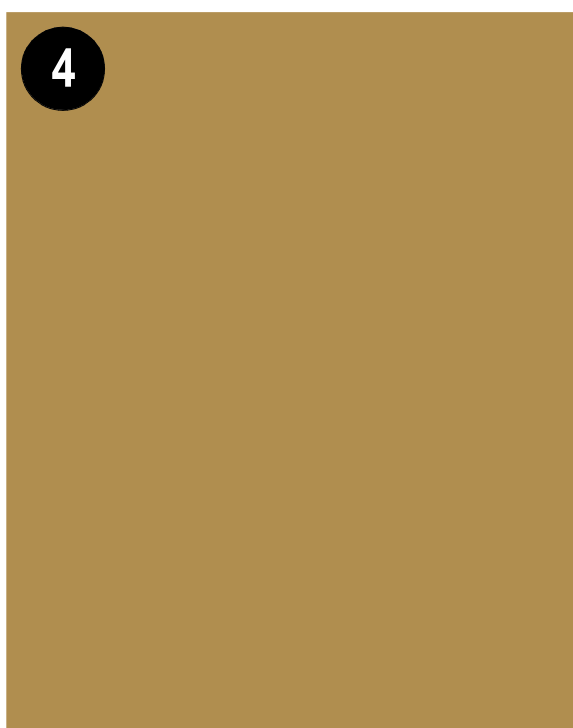

4 POWDERCOAT
METALLIC
SCREEN - GOLD

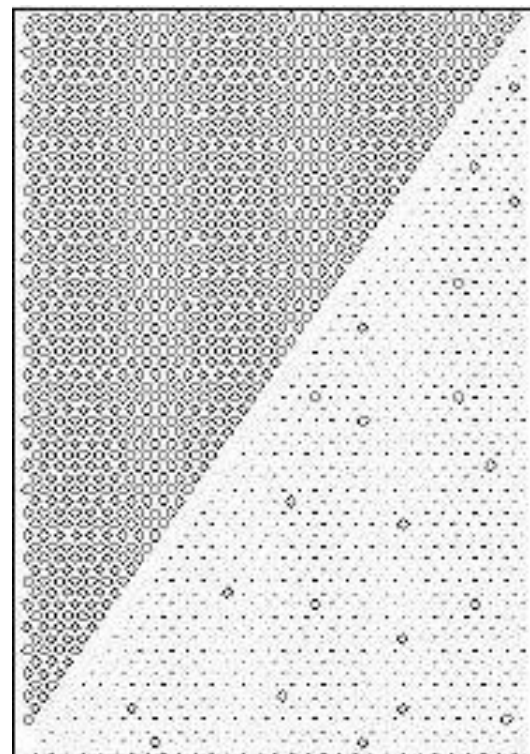


PERFORATED SCREEN
PATTERN

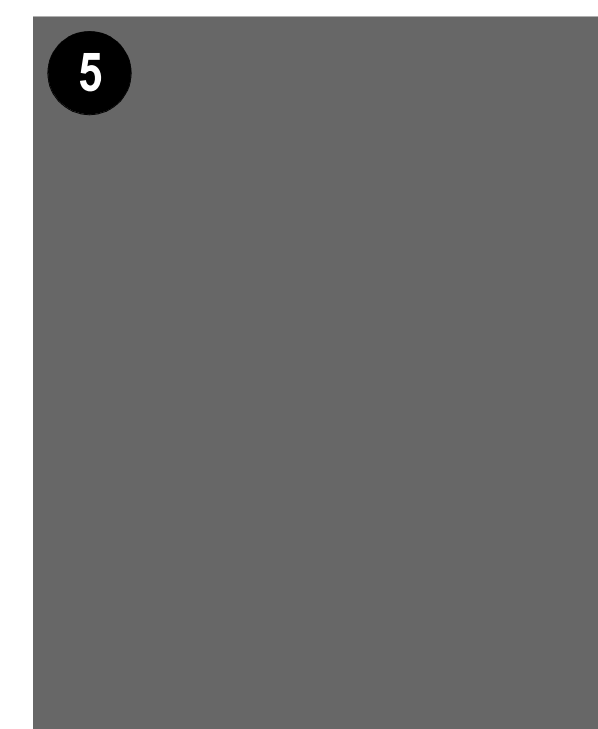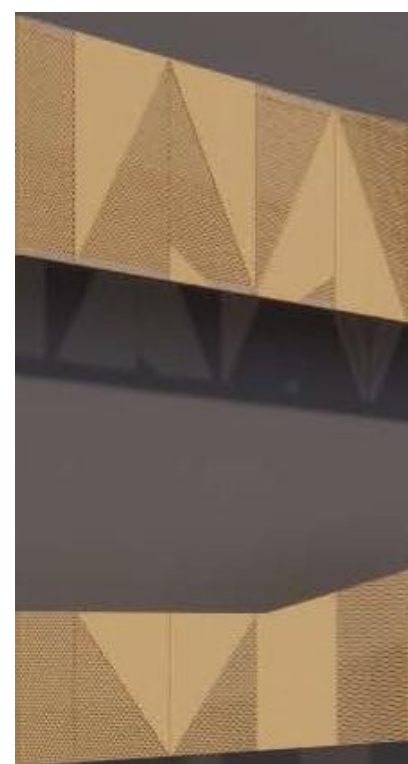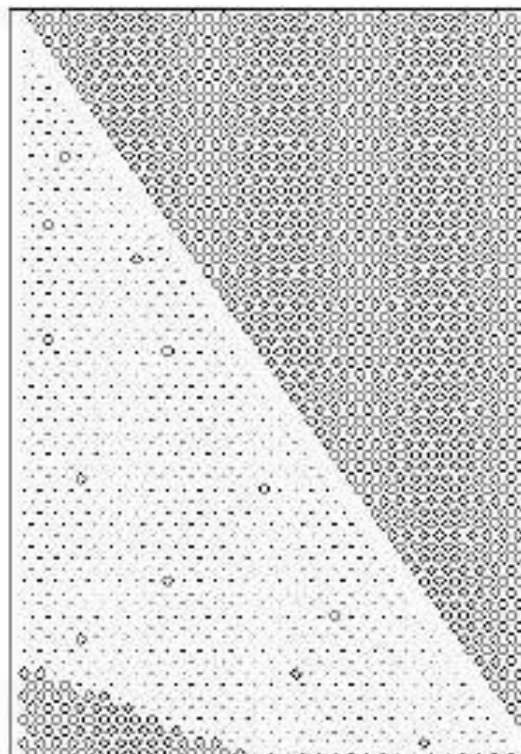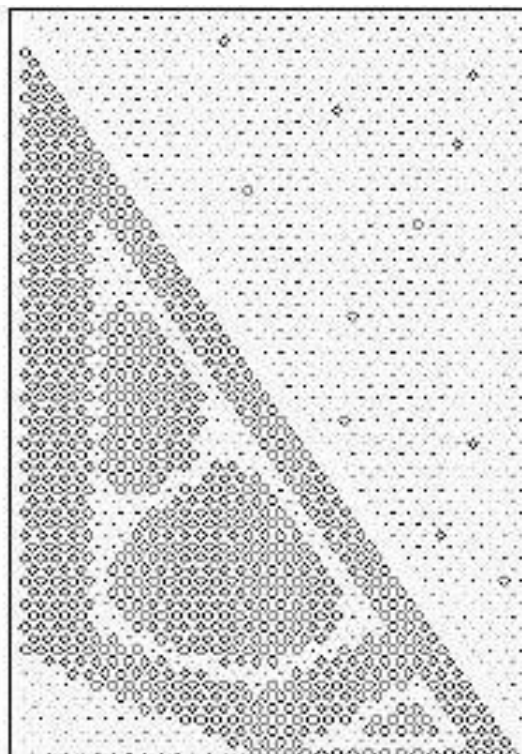

5 FIBRE CEMENT
DARK GREY



6 FIBRE CEMENT
LIGHT GREY

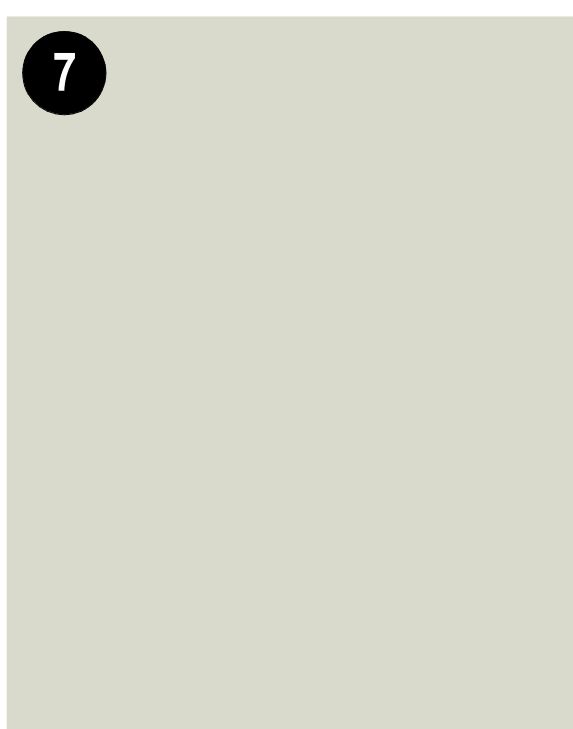

7 METAL ROOF SHEETING
LIGHT GREY



TRELLIS



FEATURE COLOUR
FIBRE CEMENT



HOT DIPPED GALVANISED
BALUSTRADE



FULL HEIGHT GLAZED BALUSTRADE
FOR WEATHER PROTECTION
INCL GLAZED LOUVRE OPENINGS.

Rev	Date	Description	Chkd	Auth
A	15.06.23	Issue for DA	PV/MB	RD
B	30.06.23	Issue for DA	PV/MB	RD
C	14.07.23	Issue for DA	PV/MB	RD
D	26.07.23	Issue for DA	PV/MB	RD

FOR INFORMATION

Project
High School in Jerrabomberra
Stage 2

ENVIRONA DRIVE,
JERRABOMBERRA, NSW, 2619

Drawing Title
MATERIAL AND FINISHES

Proj. Dir	Proj. Arch	Drawn	Sheet	Revision
RD	PV/MB	MP	A1	D
Job No.	Phase	Date	Scale	Revision
220119	DA	26/07/23	NTS	D

Drawing No.
JHS-TKD-BE-ZZ-DR-AR-9000

Tanner Kibble Denton Architects Pty Ltd

Gadigal Country

Level 1, 19 Foster Street,

Surry Hills NSW 2010 Australia

T +61 2 9281 4399

www.tkda.com.au

TKDArchitects
Tanner Kibble Denton



NSW Nominated Architects: Robert Denton Reg. No. 5782, Alex Kibble Reg. No. 6015
Do not scale drawings. Verify all dimensions on site. Notify architect of all discrepancies

Rev	Date	Description	Chkd	Auth
A	15.06.23	Issue for DA	PV/MB	RD
B	30.06.23	Issue for DA	PV/MB	RD
C	14.07.23	Issue for DA	PV/MB	RD
D	26.07.23	Issue for DA	PV/MB	RD

FOR INFORMATION

Project
High School in Jerrabomberra
Stage 2
ENVIRONA DRIVE,
JERRABOMBERRA, NSW, 2619
Drawing Title
PERSPECTIVES

Proj. Dir	Proj. Arch	Drawn	Sheet	Revision
RD	PV/MB	MB	A1	D
Job No.	Phase	Date	Scale	Revision
220119	DA	26/07/23	NTS	D

Drawing No.
JHS-TKD-BE-ZZ-DR-AR-9100

Tanner Kibble Denton Architects Pty Ltd
Gadigal Country
Level 1, 19 Foster Street,
Surry Hills NSW 2010 Australia
T +61 2 9281 4399
www.tkda.com.au



TKDArchitects
Tanner Kibble Denton