



NOTES
1. FOR GENERAL ARRANGEMENT PLANS REFER TO DRAWINGS 703100695-MMD-01-XX-DR-C-1021 TO 1023. 2. THIS DRAWING IS PROVIDED AS A WORK IN PROGRESS REVISION AND IS NOT FOR CONSTRUCTION
REFERENCES
1. SURVEY INFORMATION FROM AXIOM SPATIAL SURVEYORS FILE REFERENCE 22616001-00, PLAN SHOWING LEVEL AND DETAIL OVER LOT 21 IN DP 1068292 DATED 17/11/22. MOTT MACDONALD DRAWINGS: 703100695-MMD-01-XX-DR-C-1021 TO 1023 BUMBORAH GA PLAN SHEET 1 TO 3
LEGEND
EXISTING INFRASTRUCTURE AND NOTES: ANNOTATION IN BLACK PROPOSED INFRASTRUCTURE AND NOTES: ANNOTATION IN RED FUTURE INFRASTRUCTURE AND NOTES: ANNOTATION IN BLUE
✕ ELEMENT TO BE DEMOLISHED — CONCRETE F-TYPE BARRIER - LENGTH 2m — EDGE LINE, WHITE LINEMARKING — TRUCK FLOW LINE, RED LINEMARKING PROPOSED CONCRETE PAVEMENT PROPOSED ASPHALT OVERLAY PROPOSED CONCRETE FOOTPATH PROPOSED KERB PROPOSED GRASS SURFACE

SAFETY IN DESIGN RISK TABLE
SID: 1 SAFETY IN DESIGN RISK ITEM. REFER TO THE NUMBER IN THE SAFETY IN DESIGN RISK TABLE FOR SPECIFIC DETAILS. ACFS HAS ACCEPTED THE FOLLOWING RESIDUAL RISKS SHOWN IN THIS CONCEPTUAL DRAWING. THESE RISKS WILL BE FURTHER RISK ASSESSED DURING LATER STAGES OF DESIGN INCLUDING THE DETAILS OF MITIGATIONS: 1. CONTRACTOR TO UNDERTAKE SUFFICIENT INVESTIGATIONS TO LOCATE EXISTING FEATURES AND UTILITIES TO NEGATE DAMAGES OR UNPLANNED INTERRUPTIONS.
DESIGN DEVELOPMENT TABLE
DD: 1 DESIGN DEVELOPMENT NOTE. REFER TO THE NUMBER IN THE DESIGN DEVELOPMENT TABLE FOR SPECIFIC DETAILS. 1. N/A

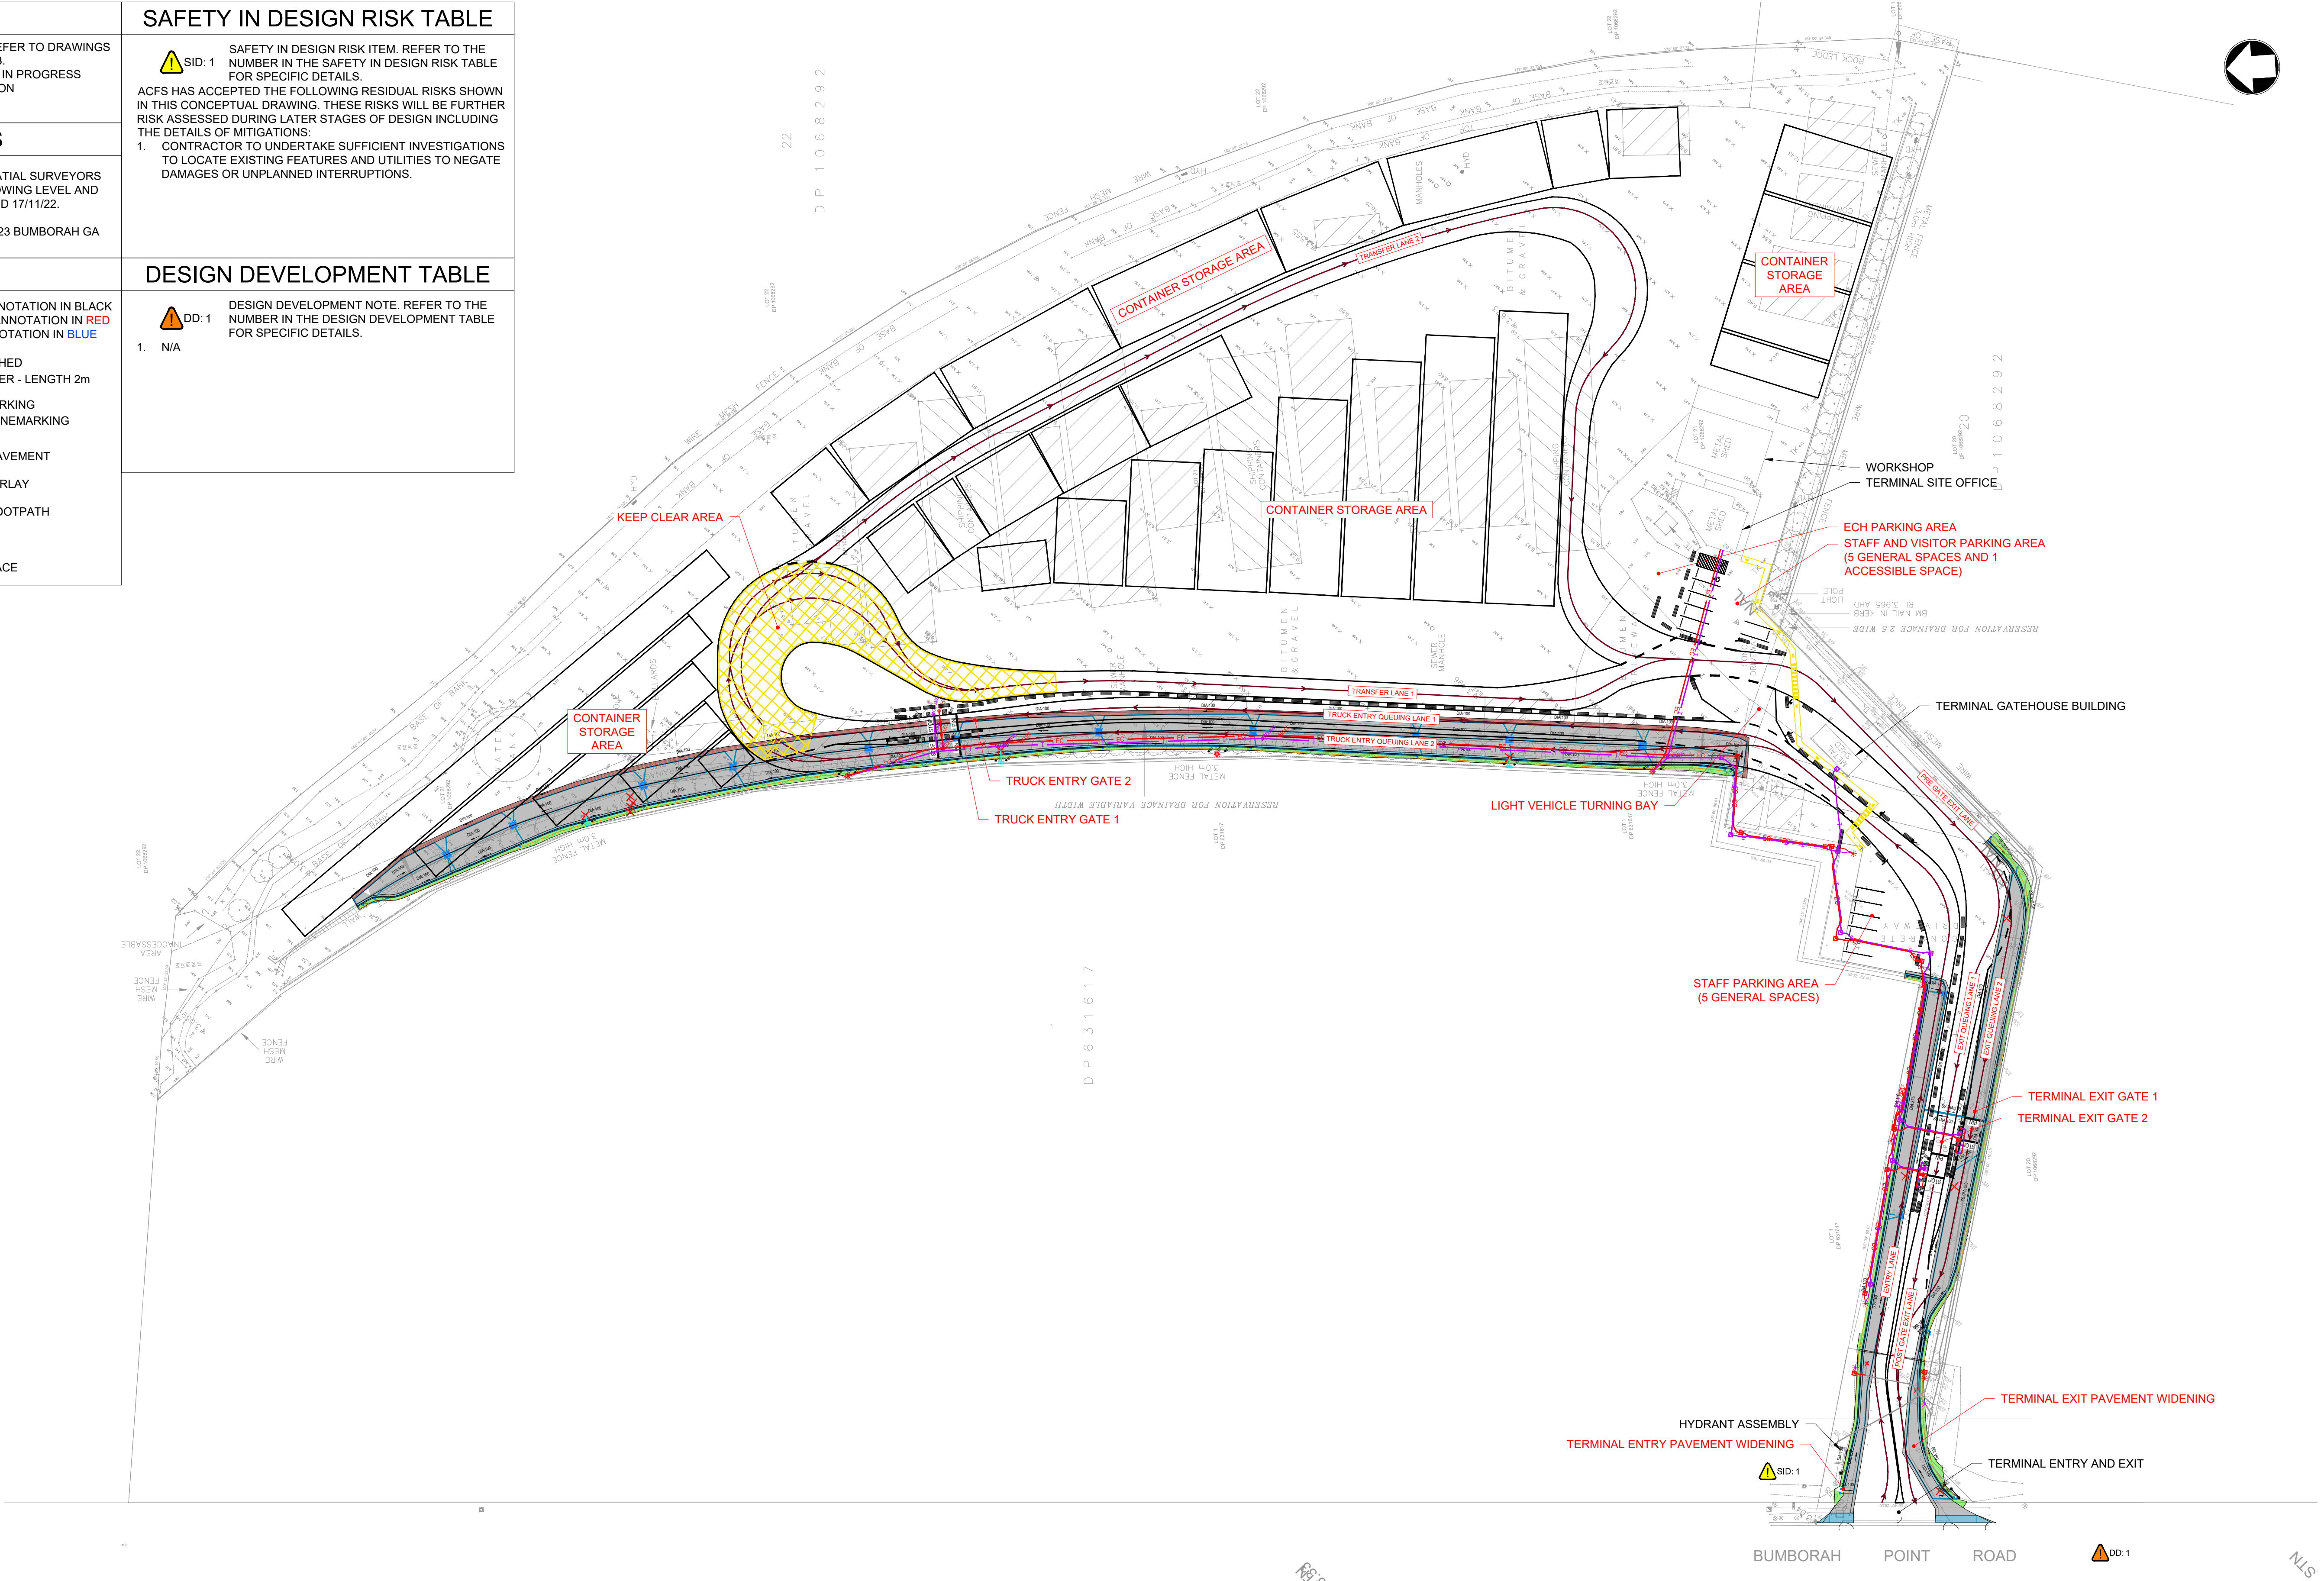

© MOTT MACDONALD
THIS DOCUMENT SHOULD NOT BE RELIED ON OR USED IN CIRCUMSTANCES OTHER THAN THOSE FOR WHICH IT WAS ORIGINALLY PREPARED AND FOR WHICH MOTT MACDONALD WAS COMMISSIONED. MOTT MACDONALD ACCEPTS NO RESPONSIBILITY FOR THIS DOCUMENT TO ANY OTHER PARTY OTHER THAN THE PERSON BY WHOM IT WAS COMMISSIONED.

 

MOTT MACDONALD
LEVEL 10, 383 KENT ST
SYDNEY, NSW 2000
AUSTRALIA

Client



TYNE ACFS
GATE B8, 9 BUMBORAH POINT ROAD
PORT BOTANY, NSW 2036
AUSTRALIA

Title

TYNE ACFS BUMBORAH POINT
TERMINAL REDEVELOPMENT
OVERALL SITE PLAN

Designed	S.FREEMAN	SF	Eng check	T. CHAN	TC
Drawn	S. FREEMAN	SF	Coordination	-	-
Dwg check	T. CHAN	TC	Approved	S. FREEMAN	SF
Scale at A1	1:600	Status	PRE	Rev	P1
Drawing Number	703100695-MMD-01-XX-DR-C-1011	Security	STD		

PRELIMINARY - NOT FOR CONSTRUCTION