



1 SITE CONTEXT  
1 : 1250

| REV | DESCRIPTION            | DATE       |
|-----|------------------------|------------|
| A   | ISSUED FOR DA APPROVAL | 11/08/2023 |
|     |                        |            |
|     |                        |            |
KEY

R1 GENERAL RESIDENTIAL

RE1 PUBLIC RECREATION




MU1 MIXED USE

BUS STOP



+61 2 9188 8250  
bainidesign.com.au  
info@bainidesign.com.au  
18 Villiers St, Parramatta, NSW, 2150  
PO BOX 2402, North Parramatta, NSW, 1750

PROJECT TITLE  
DRAFT PLANS  
16-18 UPPER STREET NORTH TAMWORTH  
DRAWING TITLE  
SITE CONTEXT

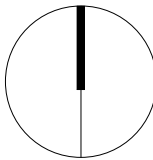

|                |                |            |
|----------------|----------------|------------|
| PROJECT NUMBER | DRAWING NUMBER | DRAWN BY   |
| 22094          | 02             | JM         |
|                | SCALE @ A1     | CHECKED BY |
|                | As indicated   | CB         |

THIS DRAWING IS COPYRIGHT AND THE PROPERTY OF BAINI DESIGN. ANY USE OF THIS DRAWING REQUIRES WRITTEN PERMISSION FROM BAINI DESIGN. LARGER SCALE DRAWINGS AND WRITTEN DIMENSIONS TAKE PREFERENCE. DO NOT SCALE FROM DRAWING. THIS DRAWING IS NOT FOR CONSTRUCTION. ALL DIMENSIONS TO BE VERIFIED ON SITE BEFORE COMMENCEMENT OF WORK. ALL DISCREPANCIES TO BE BROUGHT TO THE ATTENTION OF THE AUTHOR.

FOR DA APPROVAL





| REV | DESCRIPTION            | DATE       |
|-----|------------------------|------------|
| A   | ISSUED FOR DA APPROVAL | 11/08/2023 |
|     |                        |            |
|     |                        |            |
| KEY                    |     |
|------------------------|-----|
| SITE BOUNDARY          | --- |
| DEMOLISHED             | --- |
| CIRCULATION SPACE      | ■   |
| BUILDING FOOTPRINT     | ■   |
| LANDSCAPE              | ■   |
| DEEP SOIL              | ■   |
| 0 - 2 INDOOR PLAY AREA | ■   |
| 2 - 3 INDOOR PLAY AREA | ■   |
| 3 - 5 INDOOR PLAY AREA | ■   |

NOTE  
RECESSED FLOOR TRACKS TO BE USED FOR ALL EXTERNAL SLIDING DOORS. ALL DOORS NOTED TO BE 850mm CLEAR. MIN CIRCULATION SPACE TO BE PROVIDED PER BELOW




**baini**design  
bdaa  
BUILDING DESIGNERS ASSOCIATION OF AUSTRALIA  
ACCREDITATION NUMBER: 6607

+61 2 9188 8250  
baini@baini.com.au  
info@baini.com.au  
18 Villiers St, Parramatta, NSW, 2150  
PO BOX 2402, North Parramatta, NSW, 1750

| PROJECT TITLE                     |                |          |
|-----------------------------------|----------------|----------|
| DRAFT PLANS                       |                |          |
| 16-18 UPPER STREET NORTH TAMWORTH |                |          |
| DRAWING TITLE                     |                |          |
| SITE ANALYSIS                     |                |          |
| PROJECT NUMBER                    | DRAWING NUMBER | DRAWN BY |
| 22094                             | 03             | JM       |
| SCALE @ A1                        | CHECKED BY     |          |
| 1 : 100                           | CB             |          |

THIS DRAWING IS COPYRIGHT AND THE PROPERTY OF BAINI DESIGN. ANY USE OF THIS DRAWING REQUIRES WRITTEN PERMISSION FROM BAINI DESIGN. LARGER SCALE DRAWINGS AND WRITTEN DIMENSIONS TAKE PRECEDENCE. DO NOT SCALE FROM DRAWING. THIS DRAWING IS NOT FOR CONSTRUCTION. ALL DIMENSIONS TO BE VERIFIED ON SITE BEFORE COMMENCEMENT OF WORK. ALL DISCREPANCIES TO BE BROUGHT TO THE ATTENTION OF THE AUTHOR.



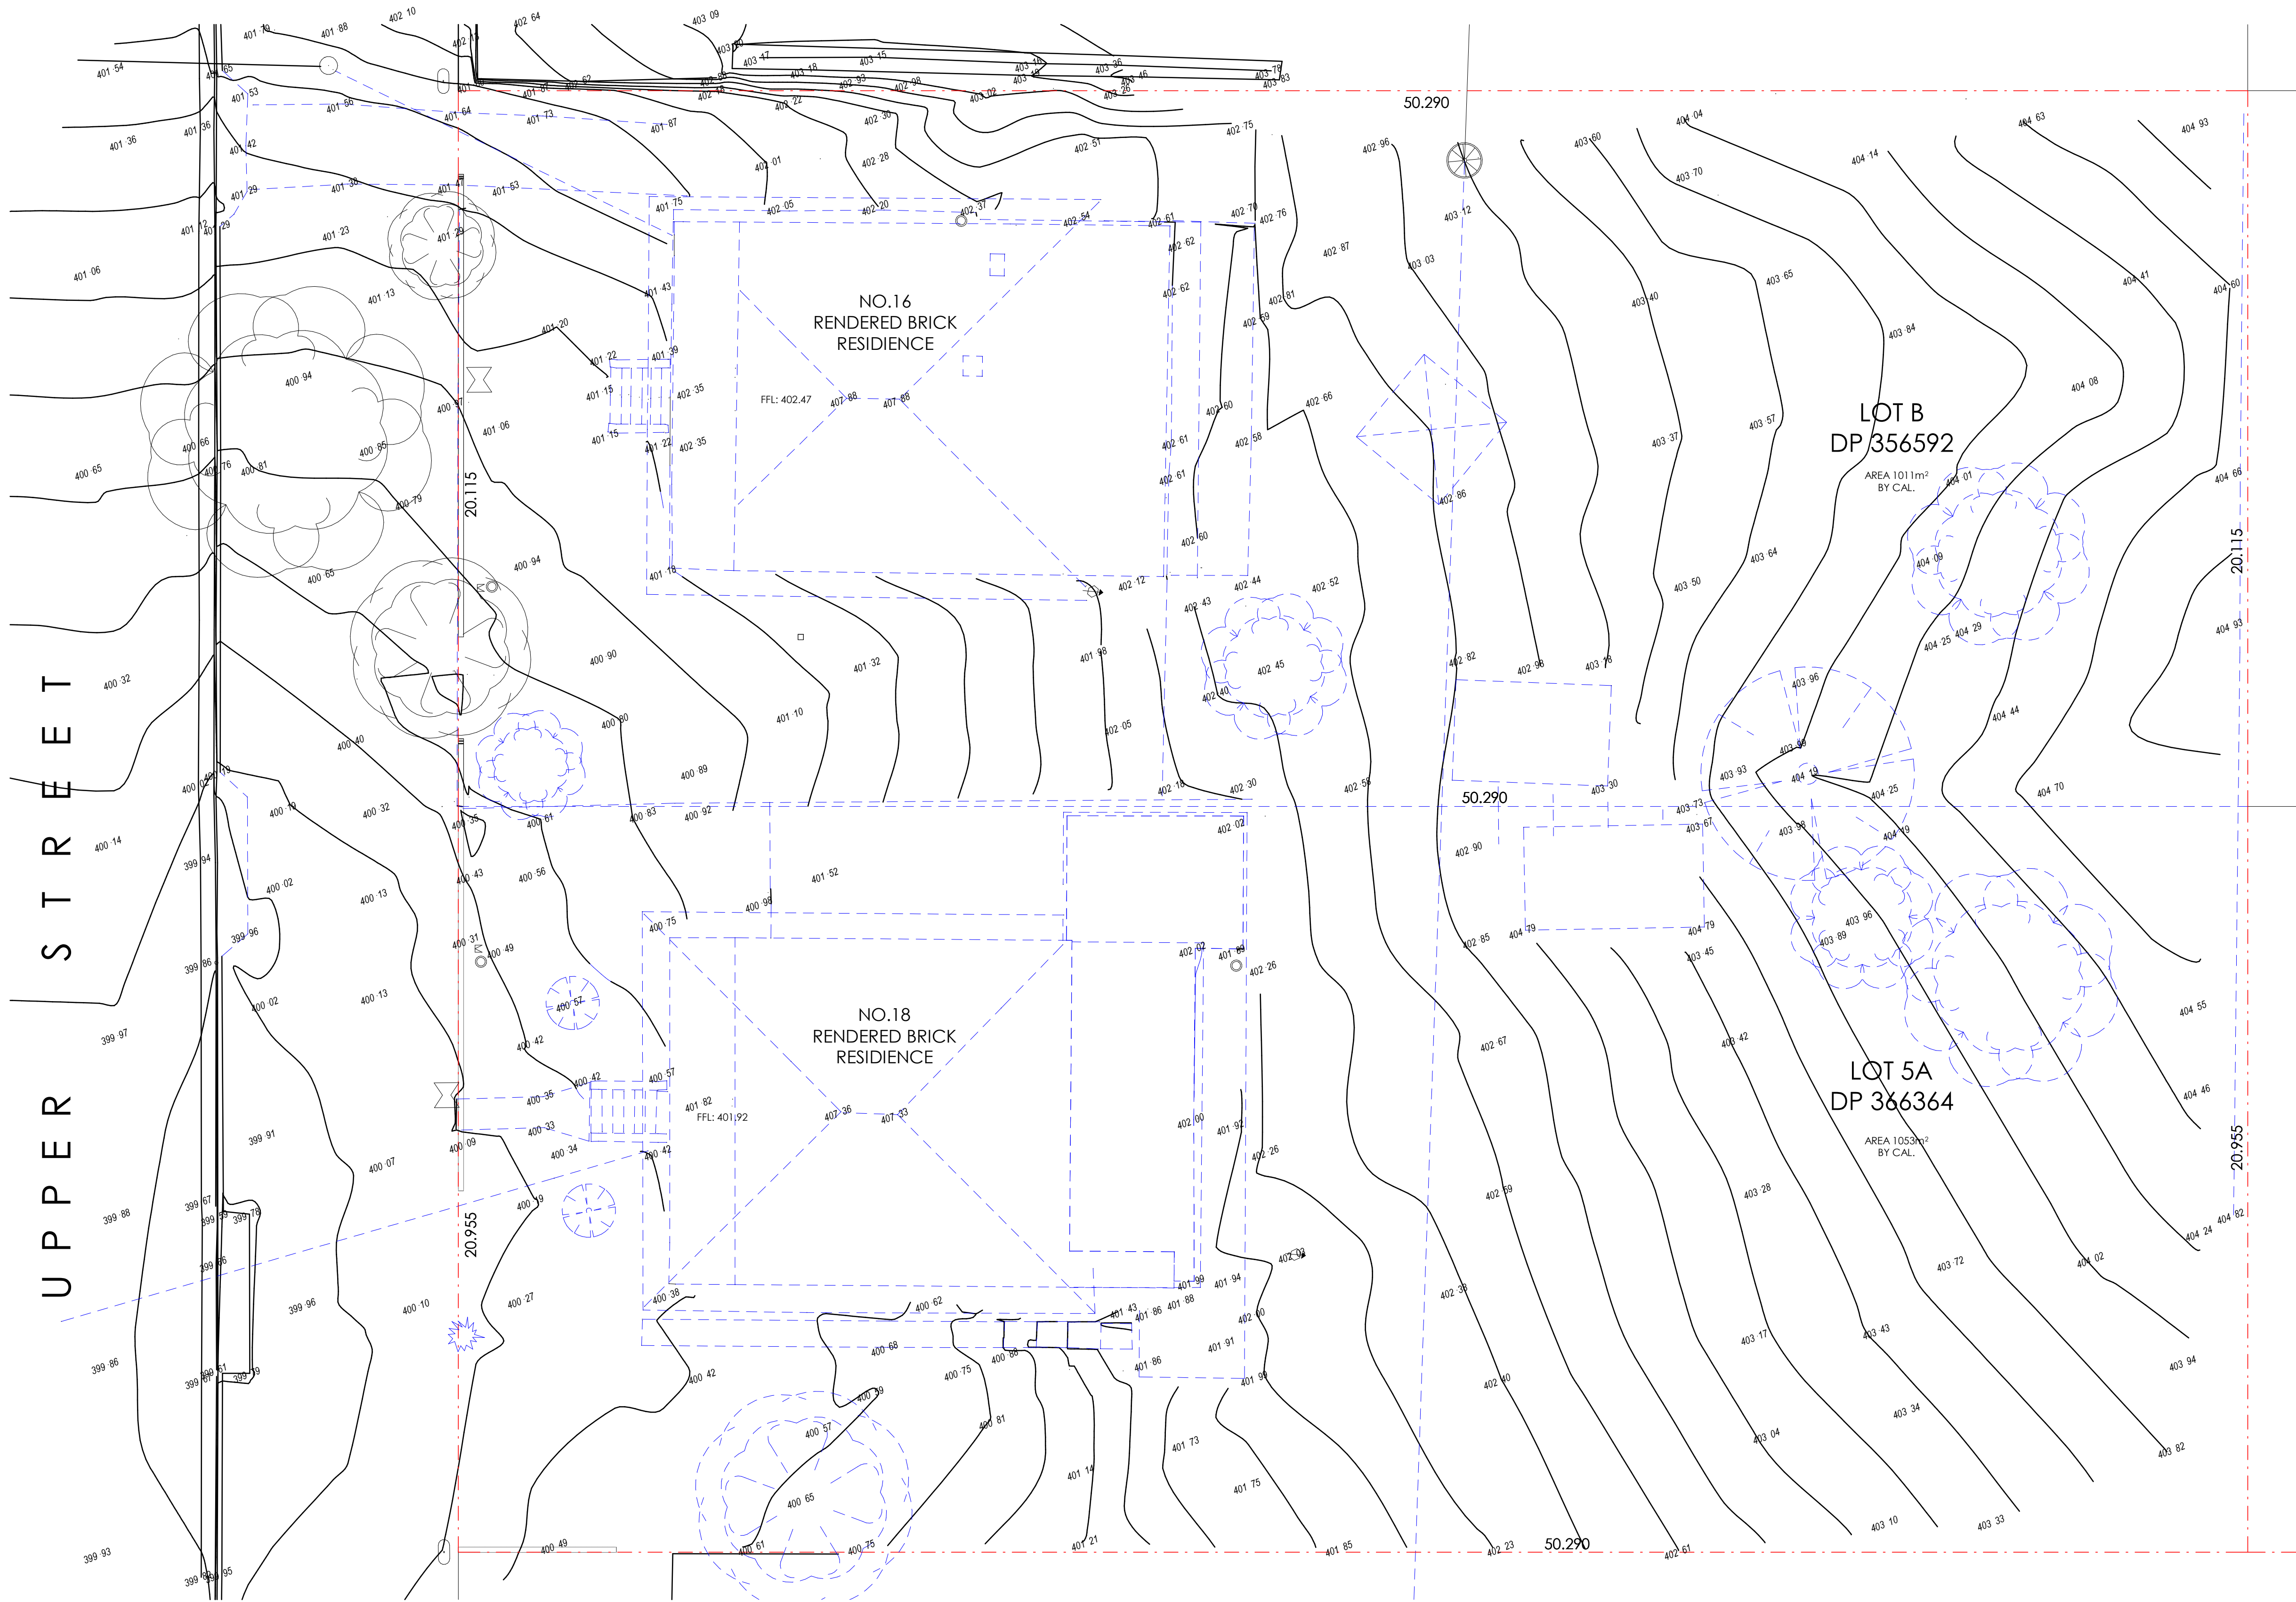

1 DEMOLITION PLAN  
1 : 100

| REV | DESCRIPTION            | DATE       |
|-----|------------------------|------------|
| A   | ISSUED FOR DA APPROVAL | 11/08/2023 |
|     |                        |            |
|     |                        |            |
KEY

SITE BOUNDARY



DEMOLISHED



CIRCULATION SPACE



BUILDING FOOTPRINT



LANDSCAPE



DEEP SOIL



0 - 2 INDOOR PLAY AREA



2 - 3 INDOOR PLAY AREA




3 - 5 INDOOR PLAY AREA



NOTE

RECESSED FLOOR TRACKS TO BE USED FOR ALL EXTERNAL SLIDING DOORS. ALL DOORS NOTED TO BE 850mm CLEAR. MIN CIRCULATION SPACE TO BE PROVIDED PER BELOW

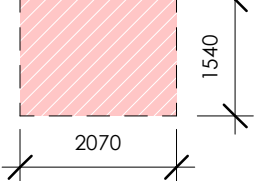

+61 2 9188 8250  
bainidesign.com.au  
info@bainidesign.com.au  
18 Villiers St, Parramatta, NSW, 2150  
PO BOX 2402, North Parramatta, NSW, 1750

PROJECT TITLE  
DRAFT PLANS  
16-18 UPPER STREET NORTH TAMWORTH  
DRAWING TITLE  
DEMOLITION PLAN

| PROJECT NUMBER | DRAWING NUMBER | DRAWN BY   |
|----------------|----------------|------------|
| 22094          | 04             | JM         |
|                | SCALE @ A1     | CHECKED BY |
|                | 1 : 100        | CB         |

THIS DRAWING IS COPYRIGHT AND THE PROPERTY OF BAINI DESIGN. ANY USE OF THIS DRAWING REQUIRES WRITTEN PERMISSION FROM BAINI DESIGN. LARGER SCALE DRAWINGS AND WRITTEN DIMENSIONS TAKE PREFERENCE. DO NOT SCALE FROM DRAWING. THIS DRAWING IS NOT FOR CONSTRUCTION. ALL DIMENSIONS TO BE VERIFIED ON SITE BEFORE COMMENCEMENT OF WORK. ALL DISCREPANCIES TO BE BROUGHT TO THE ATTENTION OF THE AUTHOR.

FOR DA APPROVAL



1 GROUND FLOOR  
1 : 100


| REV | DESCRIPTION            | DATE       |
|-----|------------------------|------------|
| A   | ISSUED FOR DA APPROVAL | 11/08/2023 |
|     |                        |            |
|     |                        |            |
KEY


SITE BOUNDARY  
DEMOLISHED  
CIRCULATION SPACE



BUILDING FOOTPRINT  
LANDSCAPE  
DEEP SOIL

 


0 - 2 INDOOR PLAY AREA  
2 - 3 INDOOR PLAY AREA  
3 - 5 INDOOR PLAY AREA

 

NOTE

RECESSED FLOOR TRACKS TO BE USED FOR ALL EXTERNAL SLIDING DOORS. ALL DOORS NOTED TO BE 850mm CLEAR. MIN CIRCULATION SPACE TO BE PROVIDED PER BELOW

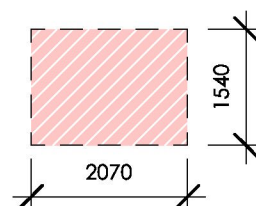

**baini**design  
bdaa BUILDING DESIGNER ASSOCIATION OF AUSTRALIA  
ACCREDITATION NUMBER 4607

+61 2 9188 8250  
bainidesign.com.au  
info@bainidesign.com.au  
18 Villiers St, Parramatta, NSW, 2150  
PO BOX 2402, North Parramatta, NSW, 1750


PROJECT TITLE  
DRAFT PLANS  
16-18 UPPER STREET NORTH TAMWORTH  
DRAWING TITLE  
GROUND FLOOR PLAN

PROJECT NUMBER  
22094  
DRAWING NUMBER  
06  
DRAWN BY  
JM  
SCALE @ A1  
1 : 100  
CHECKED BY  
CB

FOR DA APPROVAL

THIS DRAWING IS COPYRIGHT AND THE PROPERTY OF BAINI DESIGN. ANY USE OF THIS DRAWING REQUIRES WRITTEN PERMISSION FROM BAINI DESIGN. LARGER SCALE DRAWINGS AND WRITTEN DIMENSIONS TAKE PREFERENCE. DO NOT SCALE FROM DRAWING. THIS DRAWING IS NOT FOR CONSTRUCTION. ALL DIMENSIONS TO BE VERIFIED ON SITE BEFORE COMMENCEMENT OF WORK. ALL DISCREPANCIES TO BE BROUGHT TO THE ATTENTION OF THE AUTHOR.



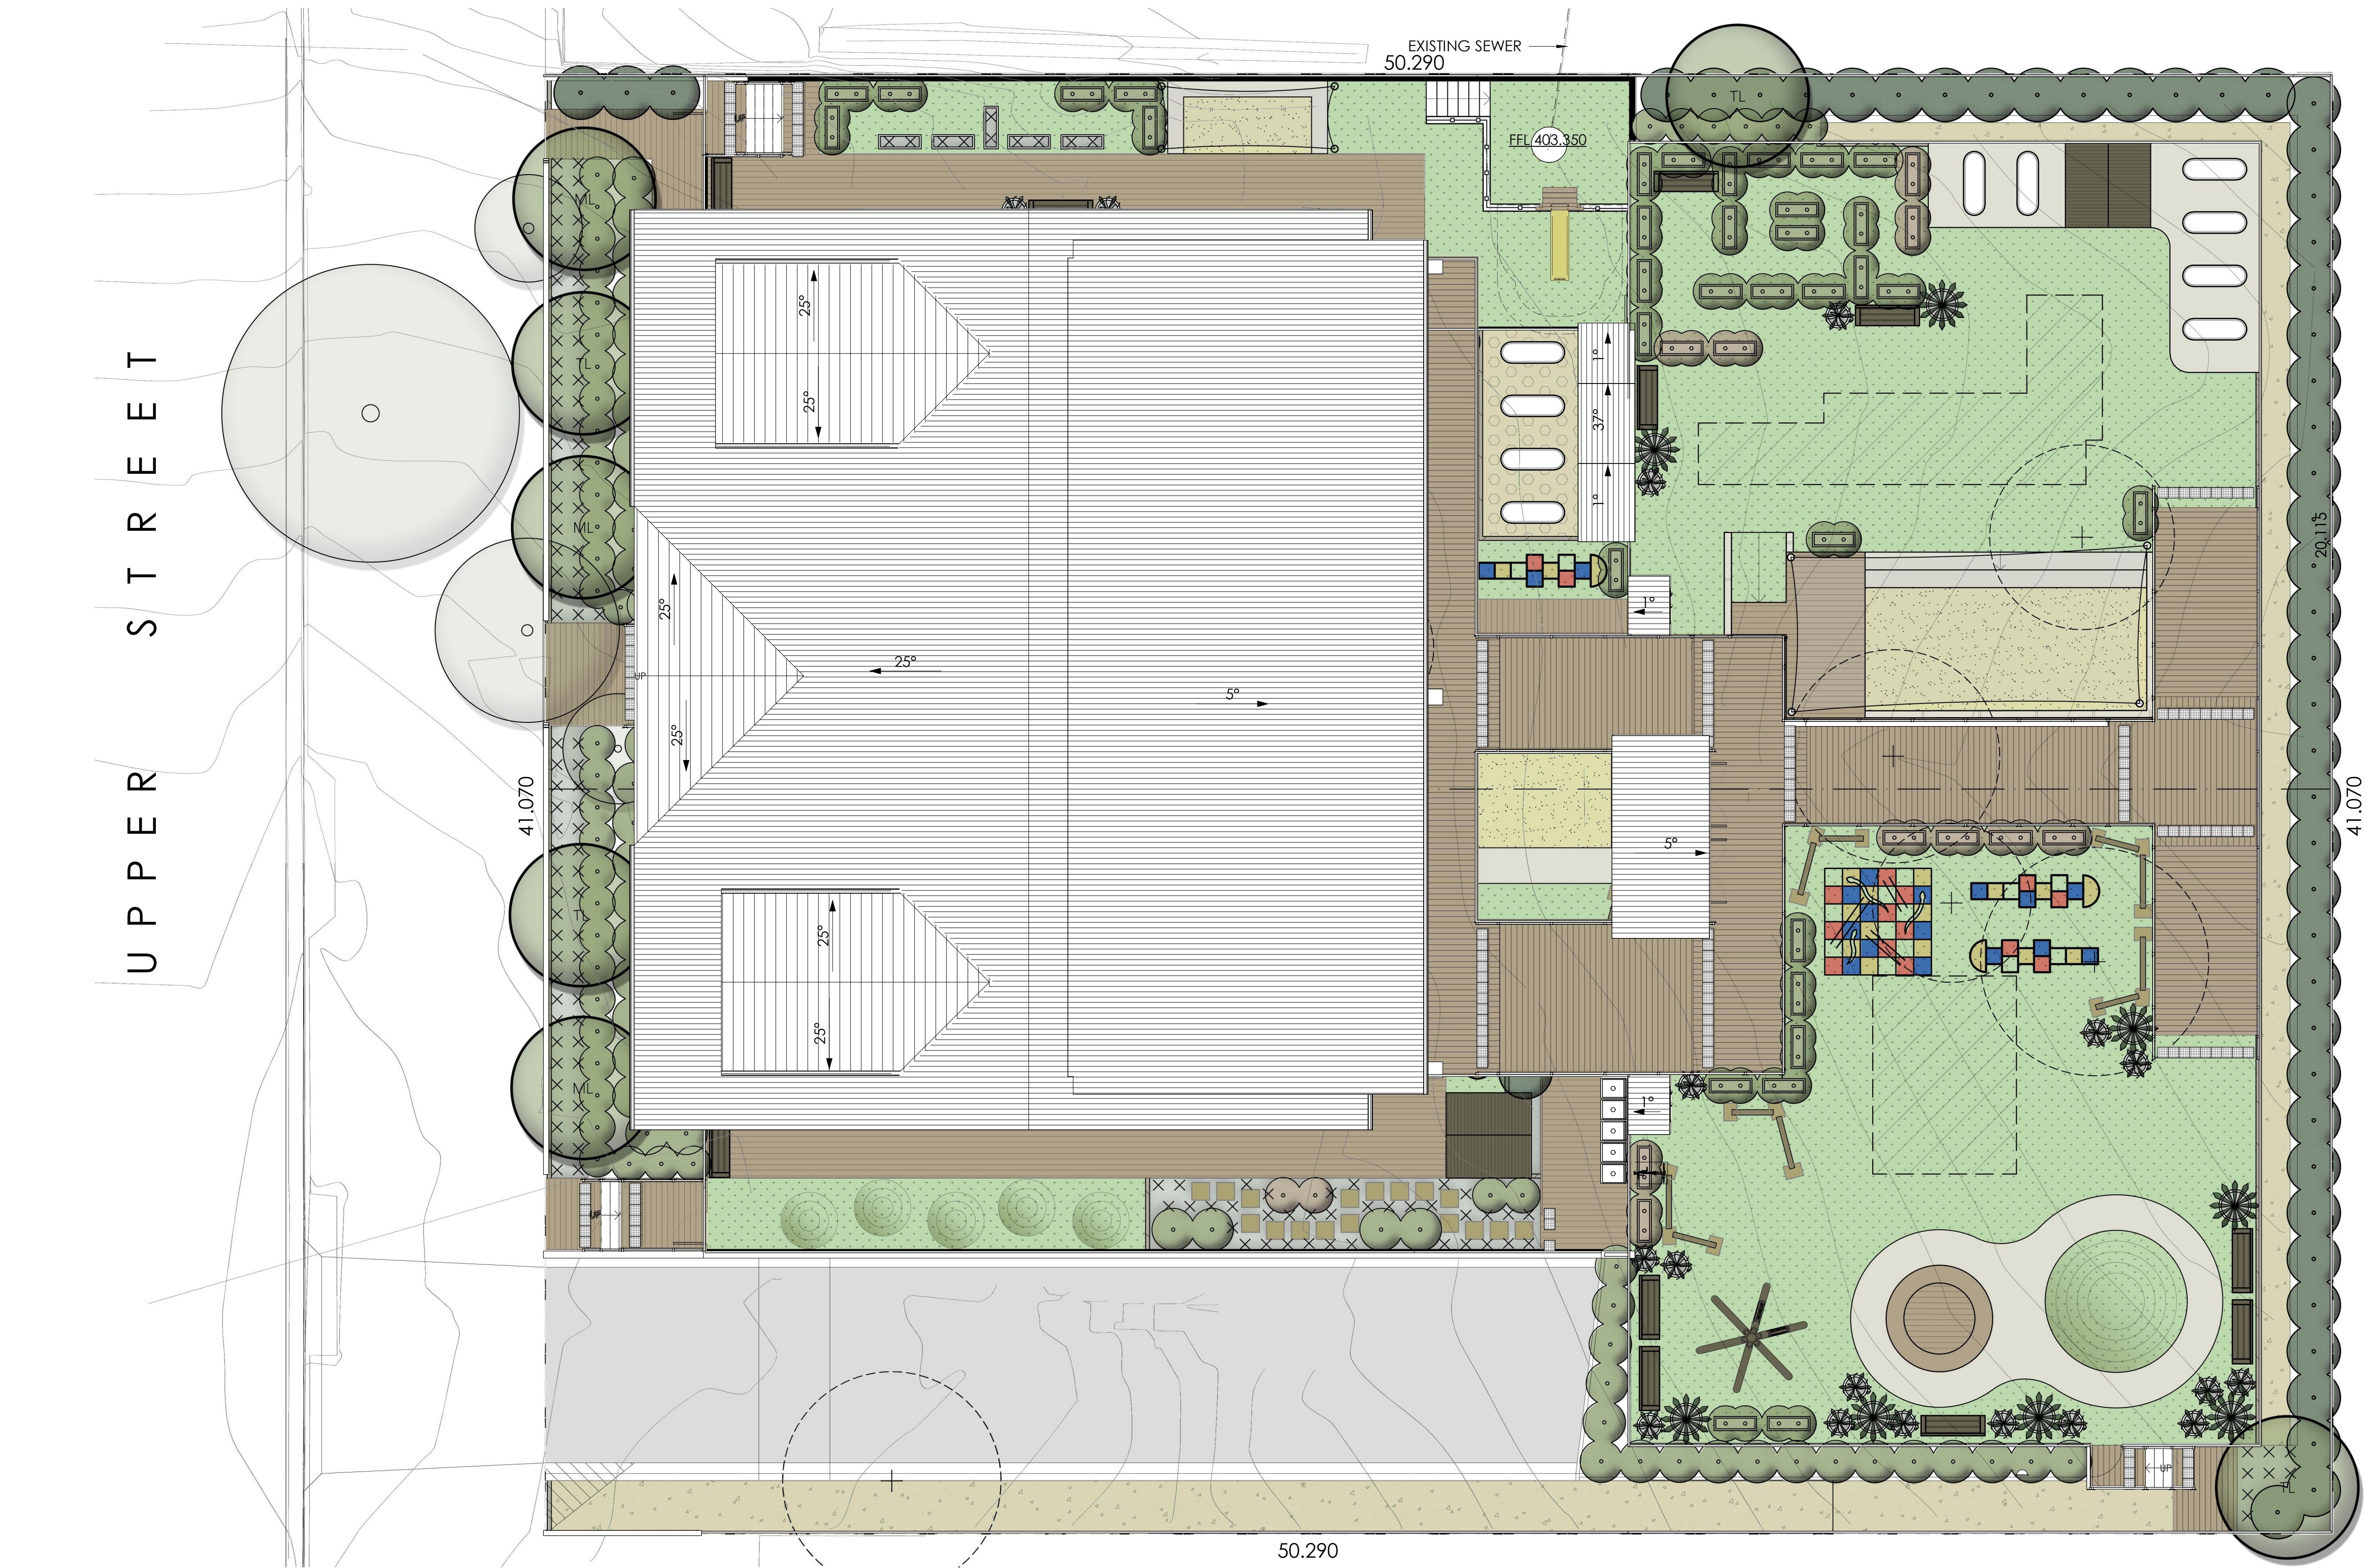

1 ROOF PLAN  
1 : 100

| REV | DESCRIPTION            | DATE       |
|-----|------------------------|------------|
| A   | ISSUED FOR DA APPROVAL | 11/08/2023 |
|     |                        |            |
|     |                        |            |
KEY

SITE BOUNDARY



BUILDING FOOTPRINT



0 - 2 INDOOR PLAY AREA



DEMOLISHED



LANDSCAPE



2 - 3 INDOOR PLAY AREA



CIRCULATION SPACE



DEEP SOIL




3 - 5 INDOOR PLAY AREA



NOTE


RECESSED FLOOR TRACKS TO BE USED FOR ALL EXTERNAL SLIDING DOORS. ALL DOORS NOTED TO BE 850mm CLEAR. MIN CIRCULATION SPACE TO BE PROVIDED PER BELOW

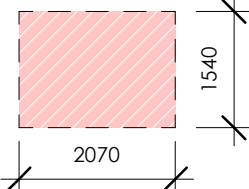

**baini**design  
bdaa  
BUILDING DESIGNERS ASSOCIATION OF AUSTRALIA  
ACCREDITATION NUMBER 4607

+61 2 9188 8250  
bainidesign.com.au  
info@bainidesign.com.au  
18 Villiers St, Parramatta, NSW, 2150  
PO BOX 2402, North Parramatta, NSW, 1750

PROJECT TITLE  
DRAFT PLANS  
16-18 UPPER STREET NORTH TAMWORTH  
DRAWING TITLE  
ROOF PLAN

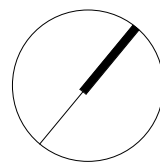


PROJECT NUMBER  
22094  
DRAWING NUMBER  
08  
DRAWN BY  
JM  
CHECKED BY  
CB  
SCALE @ A1  
1 : 100


THIS DRAWING IS COPYRIGHT AND THE PROPERTY OF BAINI DESIGN. ANY USE OF THIS DRAWING REQUIRES WRITTEN PERMISSION FROM BAINI DESIGN. LARGER SCALE DRAWINGS AND WRITTEN DIMENSIONS TAKE PREFERENCE. DO NOT SCALE FROM DRAWING. THIS DRAWING IS NOT FOR CONSTRUCTION. ALL DIMENSIONS TO BE VERIFIED ON SITE BEFORE COMMENCEMENT OF WORK. ALL DISCREPANCIES TO BE BROUGHT TO THE ATTENTION OF THE AUTHOR.

FOR DA APPROVAL



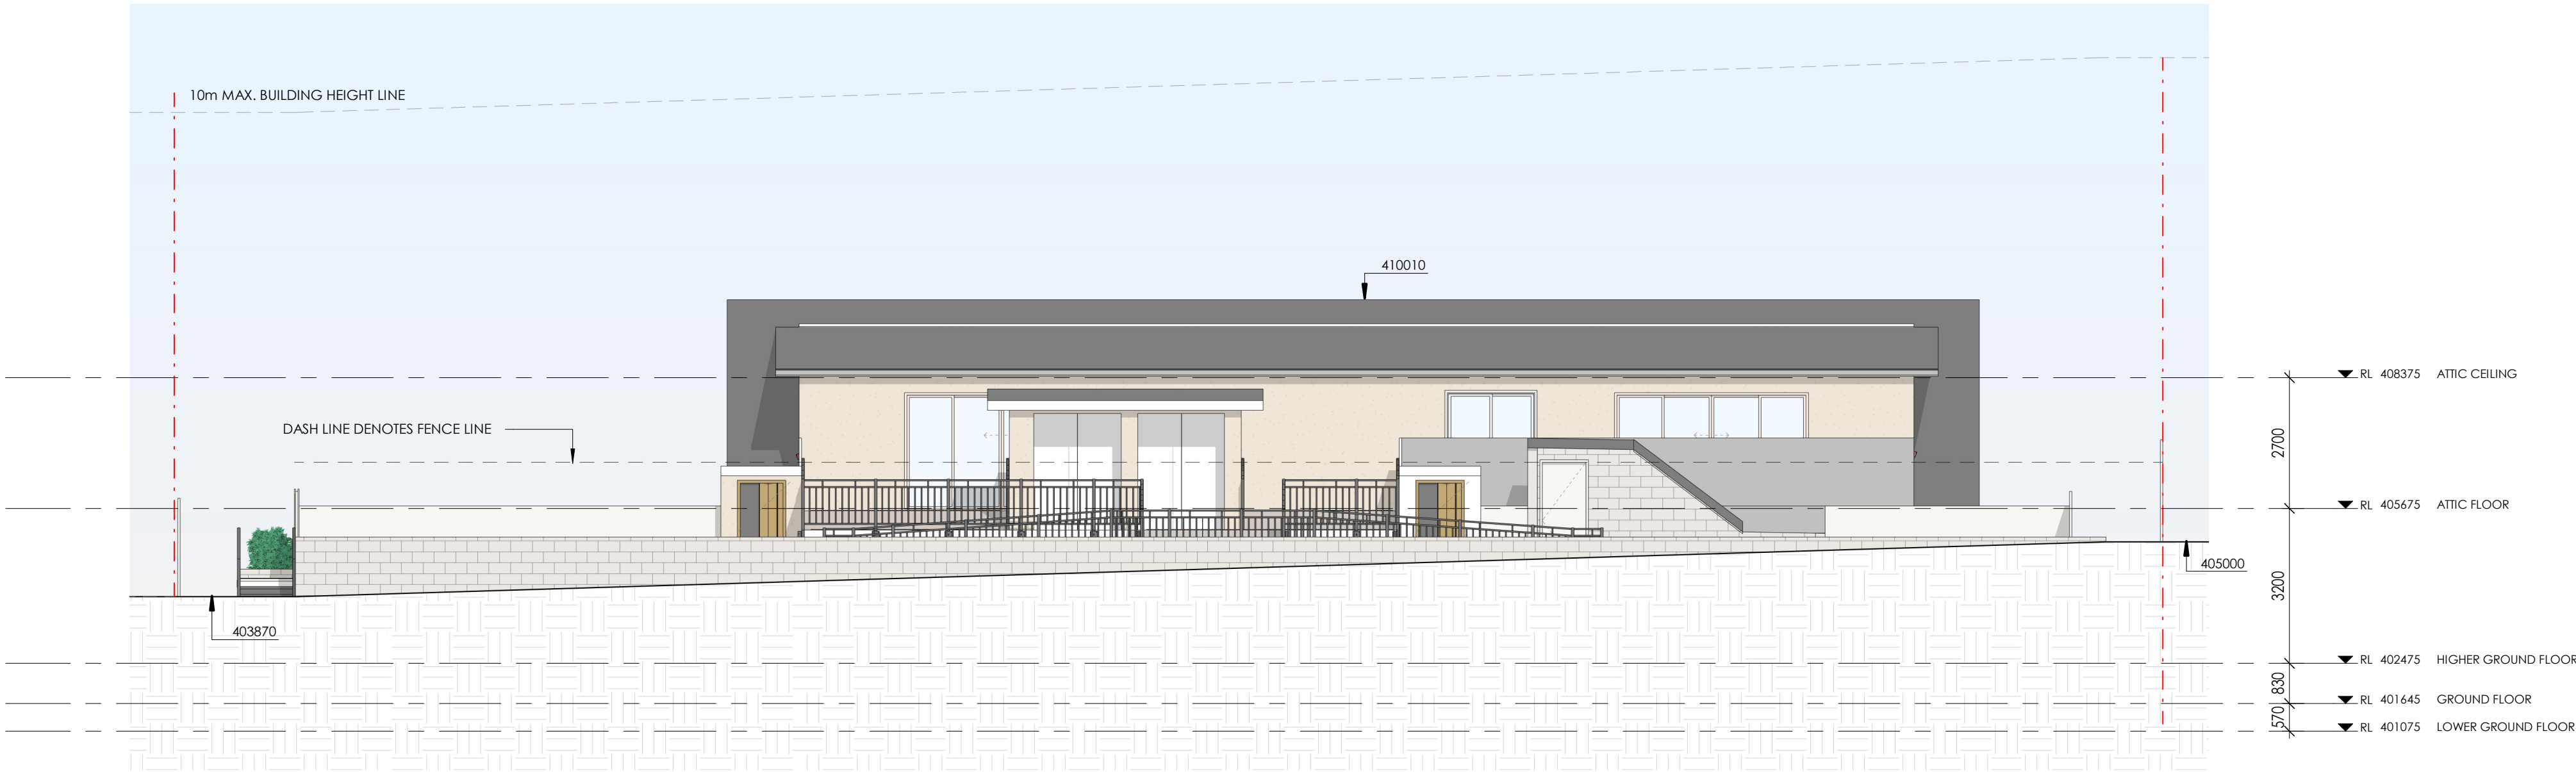

1 EASTERN ELEVATION  
1 : 100

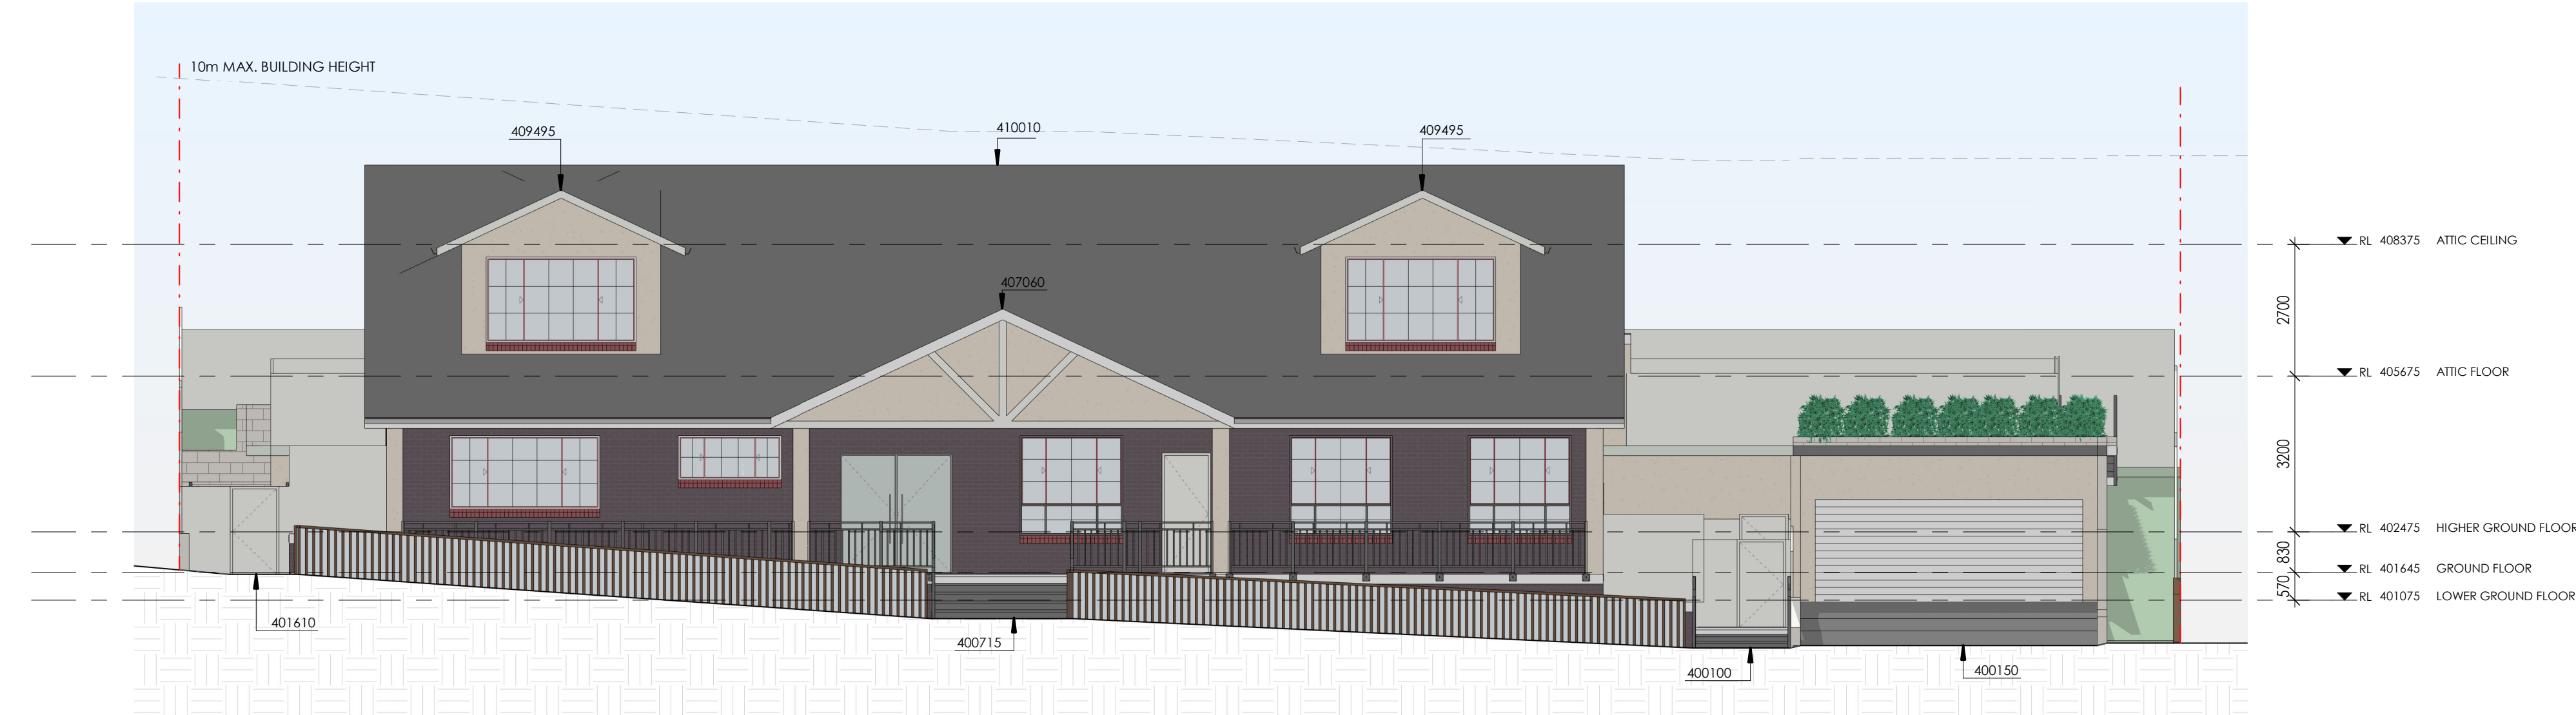


2 WESTERN ELEVATION  
1 : 100

| REV | DESCRIPTION            | DATE       |
|-----|------------------------|------------|
| A   | ISSUED FOR DA APPROVAL | 11/08/2023 |
|     |                        |            |
|     |                        |            |
+61 2 9188 8250  
bainidesign.com.au  
info@bainidesign.com.au  
18 Villiers St, Parramatta, NSW, 2150  
PO BOX 2402, North Parramatta, NSW, 1750

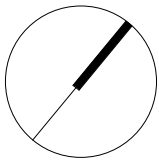


| PROJECT NUMBER | DRAWING NUMBER | DRAWN BY |
|----------------|----------------|----------|
| 22094          | 09             | JM       |
| SCALE @ A1     | CHECKED BY     | CB       |
| 1 : 100        |                |          |


THIS DRAWING IS COPYRIGHT AND THE PROPERTY OF BAINI DESIGN. ANY USE OF THIS DRAWING REQUIRES WRITTEN PERMISSION FROM BAINI DESIGN. LARGER SCALE DRAWINGS AND WRITTEN DIMENSIONS TAKE PREFERENCE. DO NOT SCALE FROM DRAWING. THIS DRAWING IS NOT FOR CONSTRUCTION. ALL DIMENSIONS TO BE VERIFIED ON SITE BEFORE COMMENCEMENT OF WORK. ALL DISCREPANCIES TO BE BROUGHT TO THE ATTENTION OF THE AUTHOR.

FOR DA APPROVAL



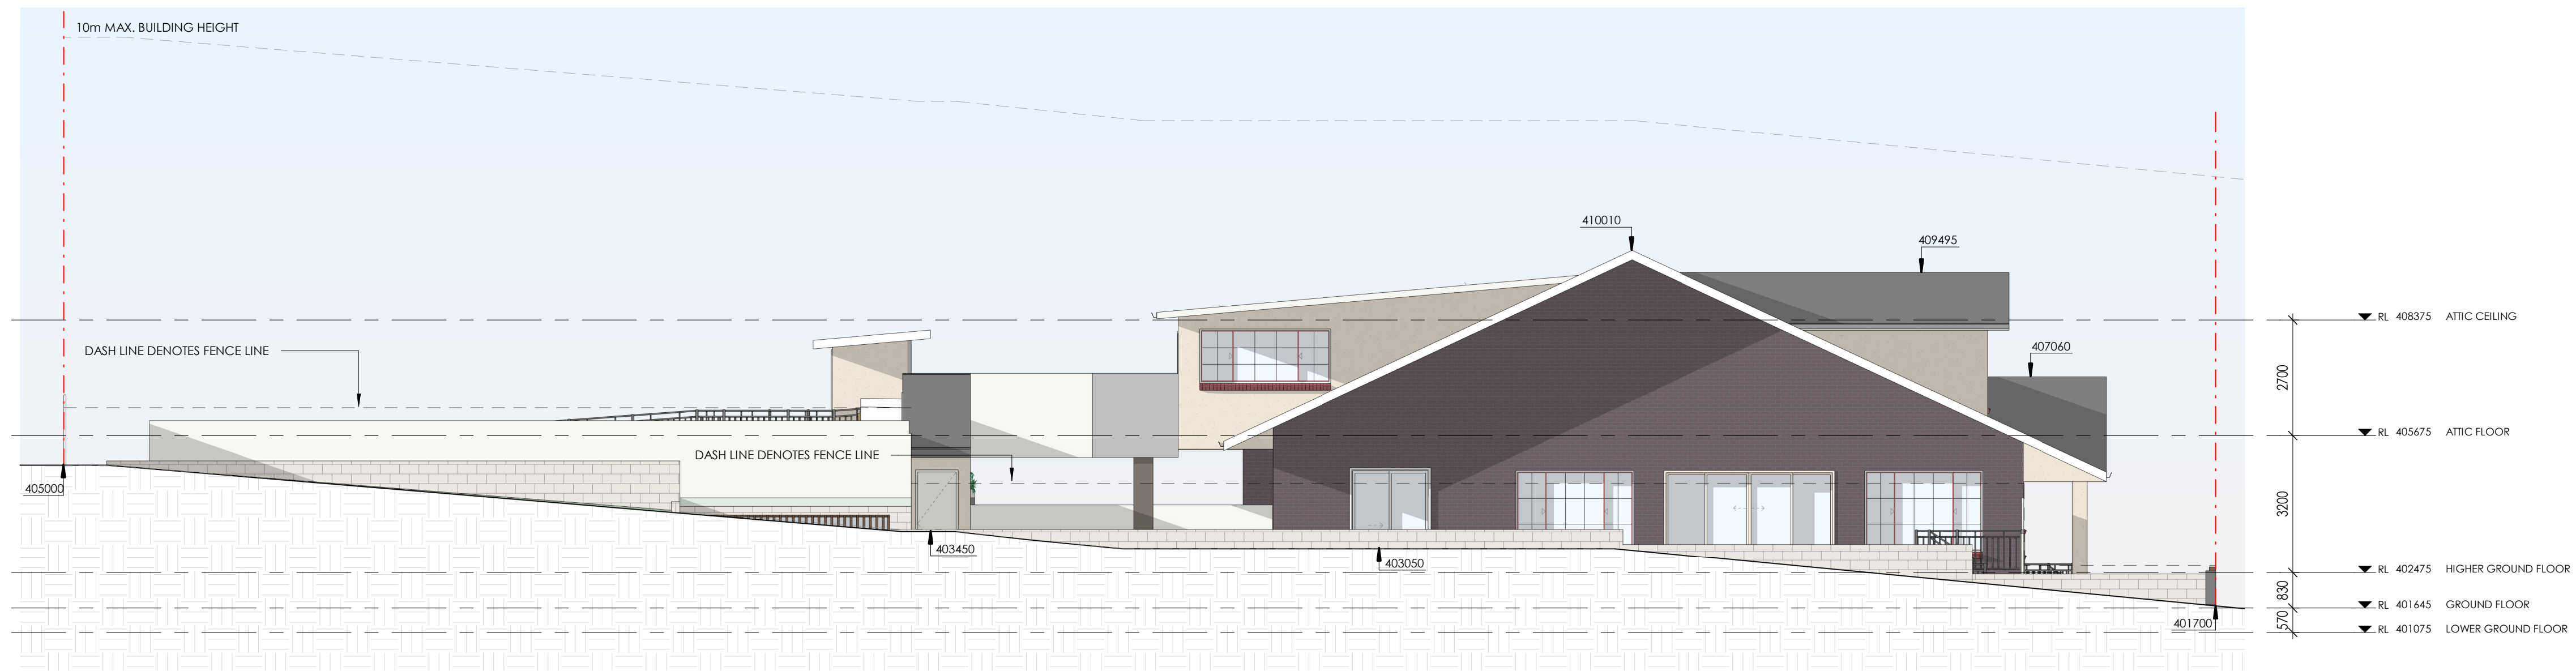

1 NORTHERN ELEVATION  
1 : 100

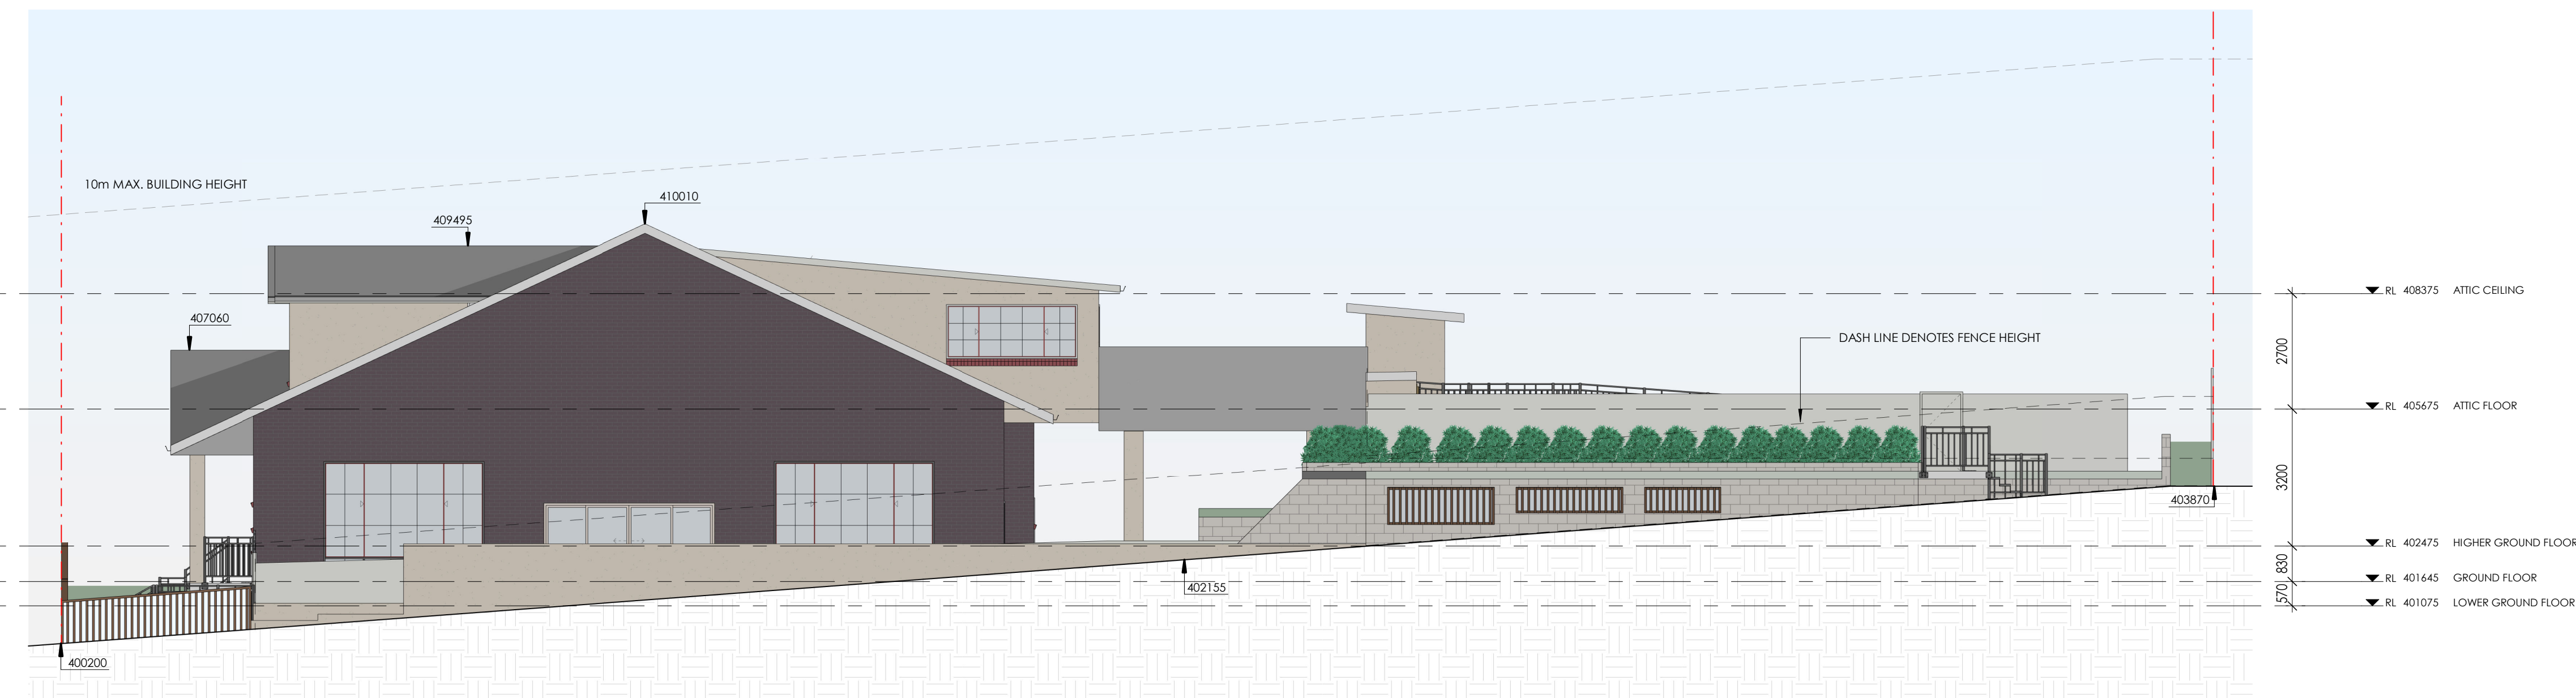


2 SOUTHERN ELEVATION  
1 : 100

| REV | DESCRIPTION            | DATE       |
|-----|------------------------|------------|
| A   | ISSUED FOR DA APPROVAL | 11/08/2023 |
|     |                        |            |
|     |                        |            |
+61 2 9188 8250  
bainidesign.com.au  
info@bainidesign.com.au  
18 Villiers St, Parramatta, NSW, 2150  
PO BOX 2402, North Parramatta, NSW, 1750

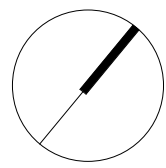

PROJECT NUMBER  
**22094**

DRAWING NUMBER  
10

DRAWN BY  
JM


SCALE @ A1  
1 : 100

CHECKED BY  
CB


THIS DRAWING IS COPYRIGHT AND THE PROPERTY OF BAINI DESIGN. ANY USE OF THIS DRAWING REQUIRES WRITTEN PERMISSION FROM BAINI DESIGN. LARGER SCALE DRAWINGS AND WRITTEN DIMENSIONS TAKE PREFERENCE. DO NOT SCALE FROM DRAWING. THIS DRAWING IS NOT FOR CONSTRUCTION. ALL DIMENSIONS TO BE VERIFIED ON SITE BEFORE COMMENCEMENT OF WORK. ALL DISCREPANCIES TO BE BROUGHT TO THE ATTENTION OF THE AUTHOR.

FOR DA APPROVAL



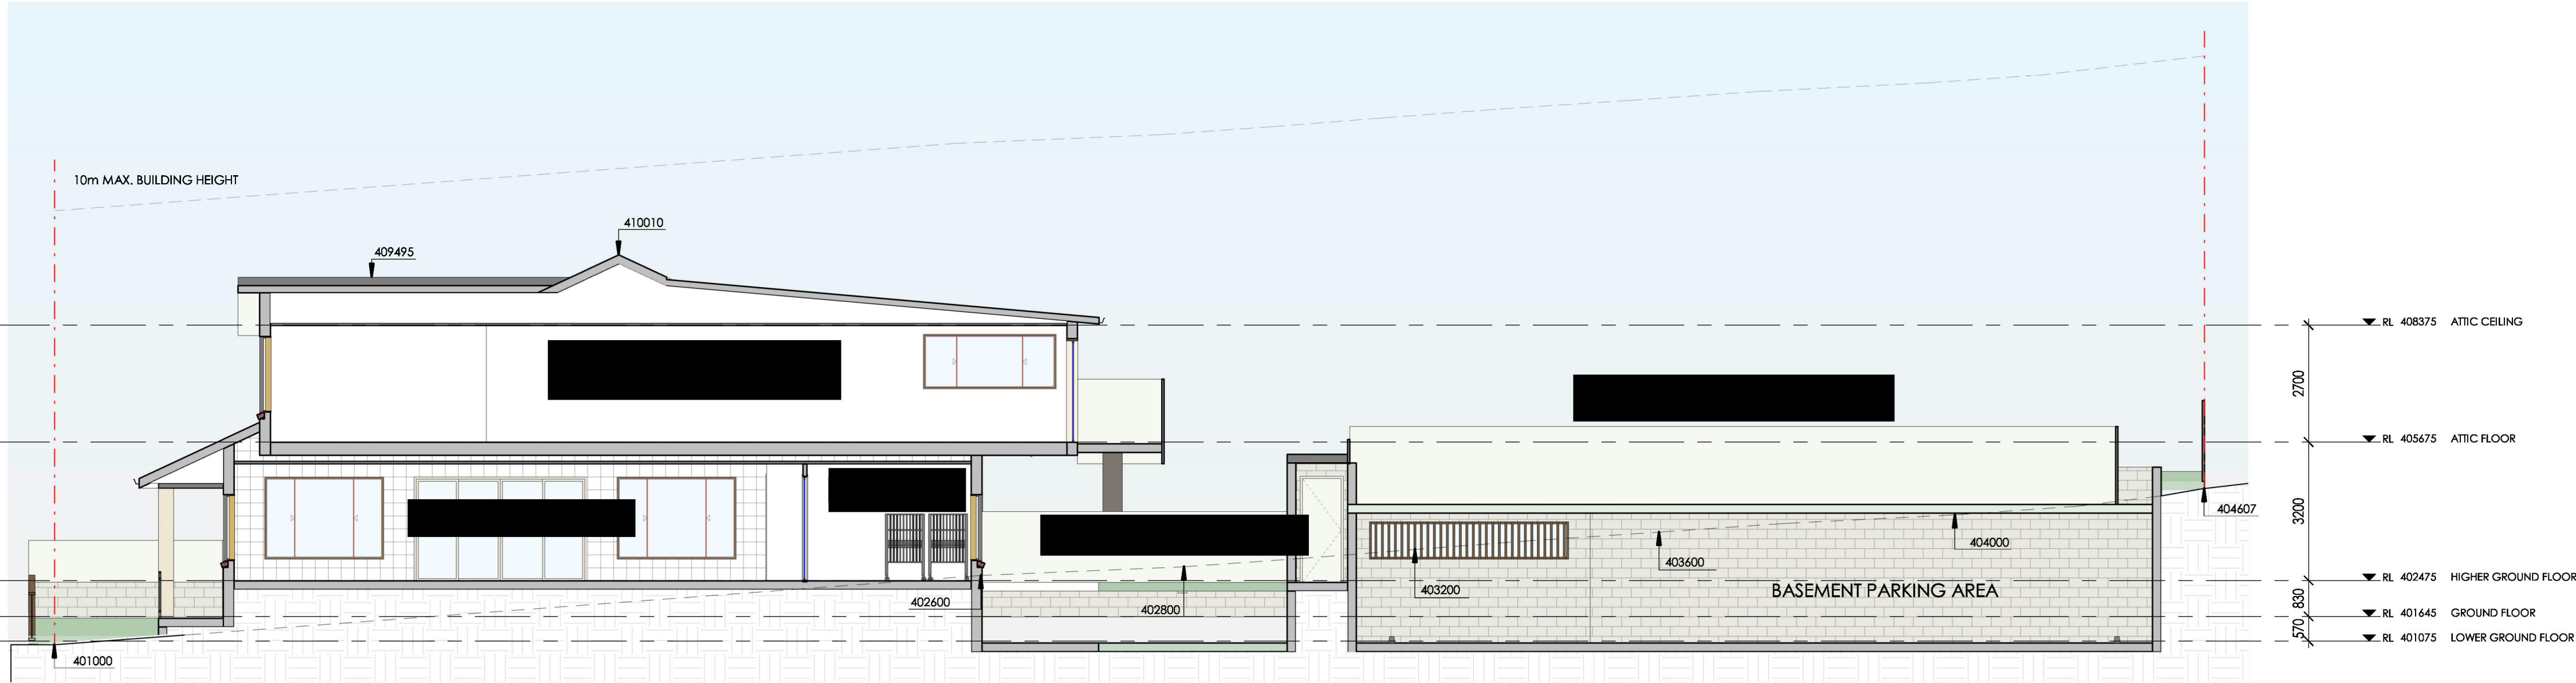

1 SECTION A-A  
1 : 100

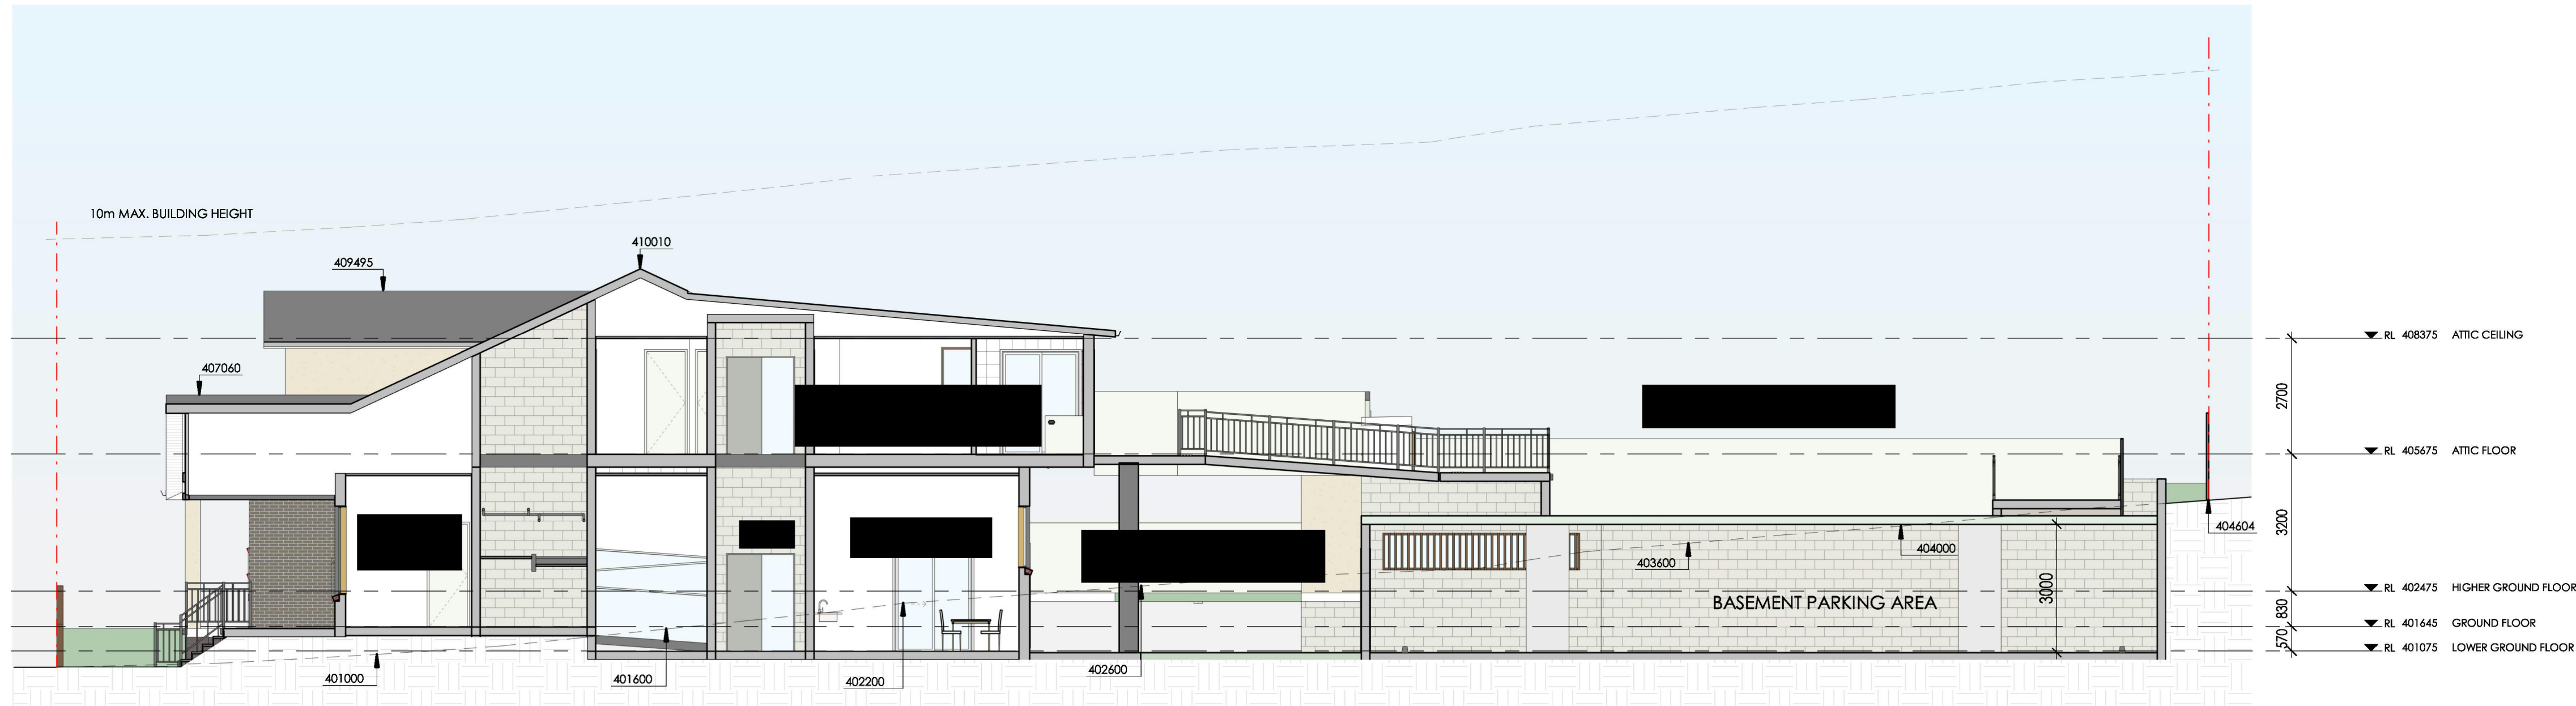


2 SECTION B-B  
1 : 100

| REV | DESCRIPTION            | DATE       |
|-----|------------------------|------------|
| A   | ISSUED FOR DA APPROVAL | 11/08/2023 |
|     |                        |            |
|     |                        |            |
**baini**design  
bdaa  
BUILDING DESIGNERS ASSOCIATION OF AUSTRALIA  
ACCREDITATION NUMBER: 6807

+61 2 9188 8250  
bainidesign.com.au  
info@bainidesign.com.au  
18 Villiers St, Parramatta, NSW, 2150  
PO BOX 2402, North Parramatta, NSW, 1750

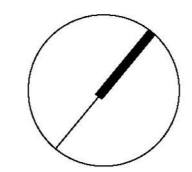


|                |                |            |
|----------------|----------------|------------|
| PROJECT NUMBER | DRAWING NUMBER | DRAWN BY   |
| 22094          | 11             | JM         |
|                | SCALE @ A1     | CHECKED BY |
|                | 1 : 100        | CB         |

THIS DRAWING IS COPYRIGHT AND THE PROPERTY OF BAINI DESIGN. ANY USE OF THIS DRAWING REQUIRES WRITTEN PERMISSION FROM BAINI DESIGN. LARGER SCALE DRAWINGS AND WRITTEN DIMENSIONS TAKE PREFERENCE. DO NOT SCALE FROM DRAWING. THIS DRAWING IS NOT FOR CONSTRUCTION. ALL DIMENSIONS TO BE VERIFIED ON SITE BEFORE COMMENCEMENT OF WORK. ALL DISCREPANCIES TO BE BROUGHT TO THE ATTENTION OF THE AUTHOR.


**FOR DA APPROVAL**

PROJECT TITLE  
DRAFT PLANS  
16-18 UPPER STREET NORTH TAMWORTH  
DRAWING TITLE  
SECTIONS



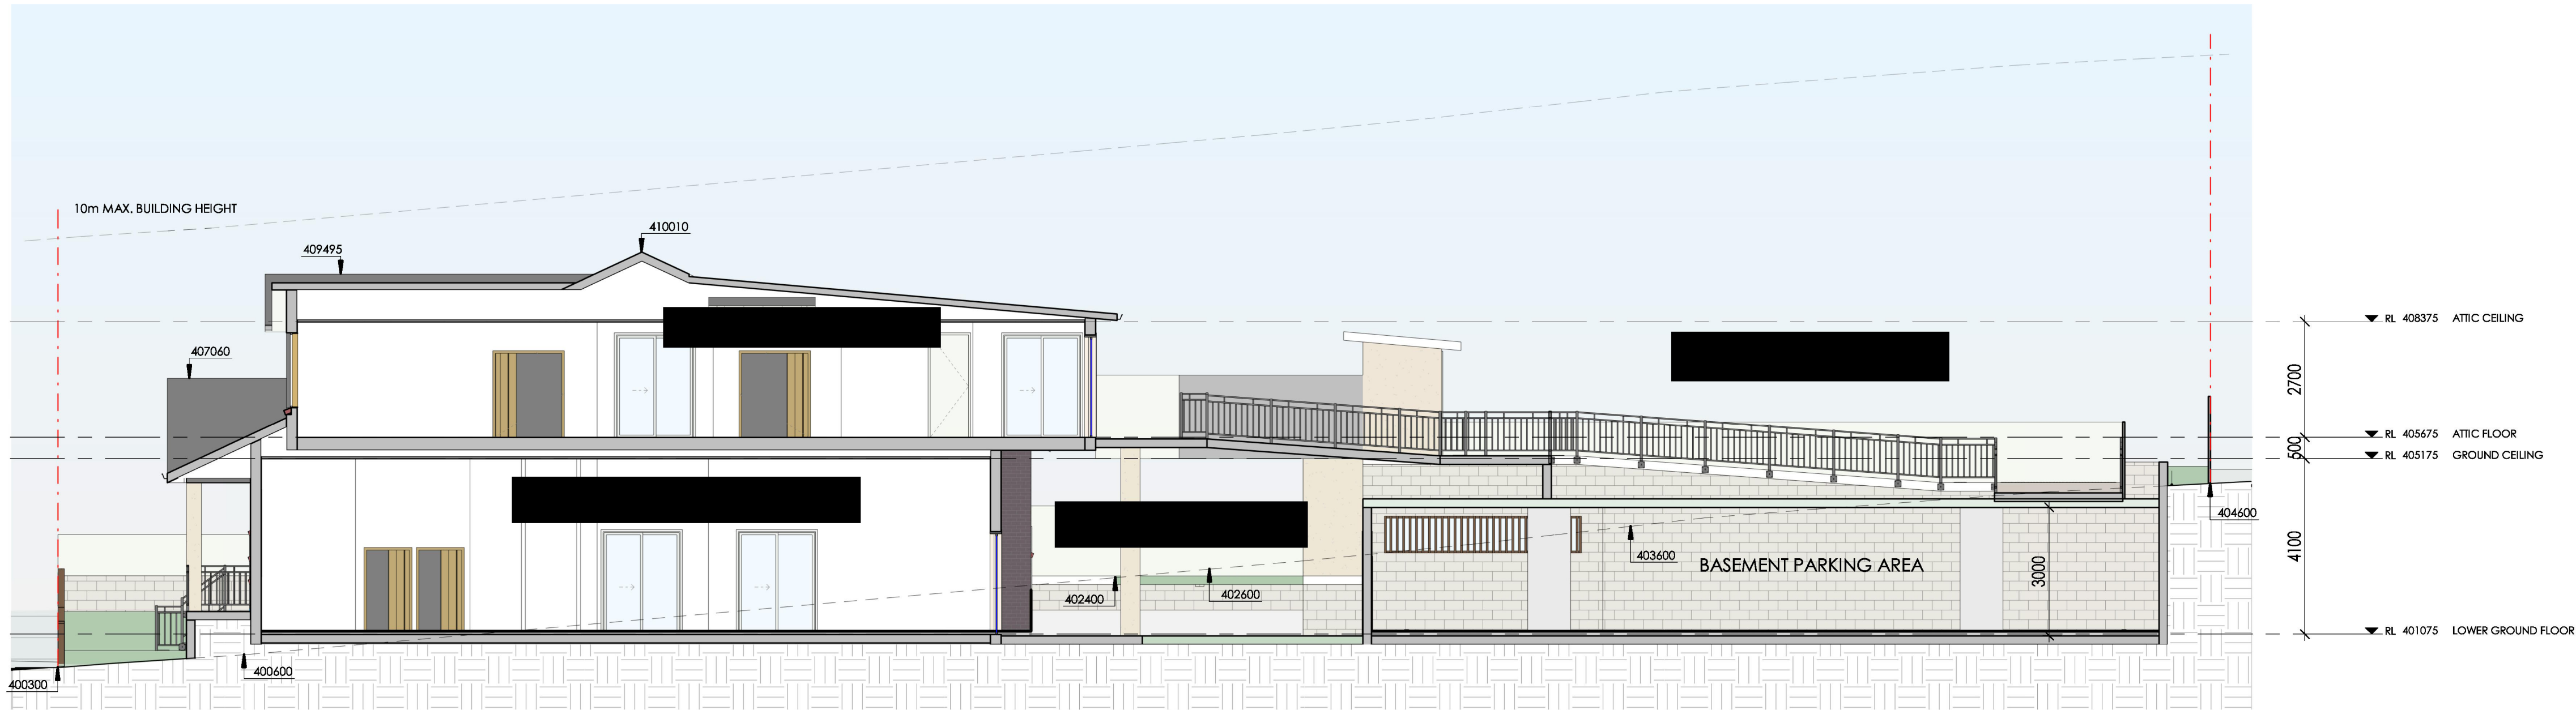

1 SECTION C-C  
1 : 100

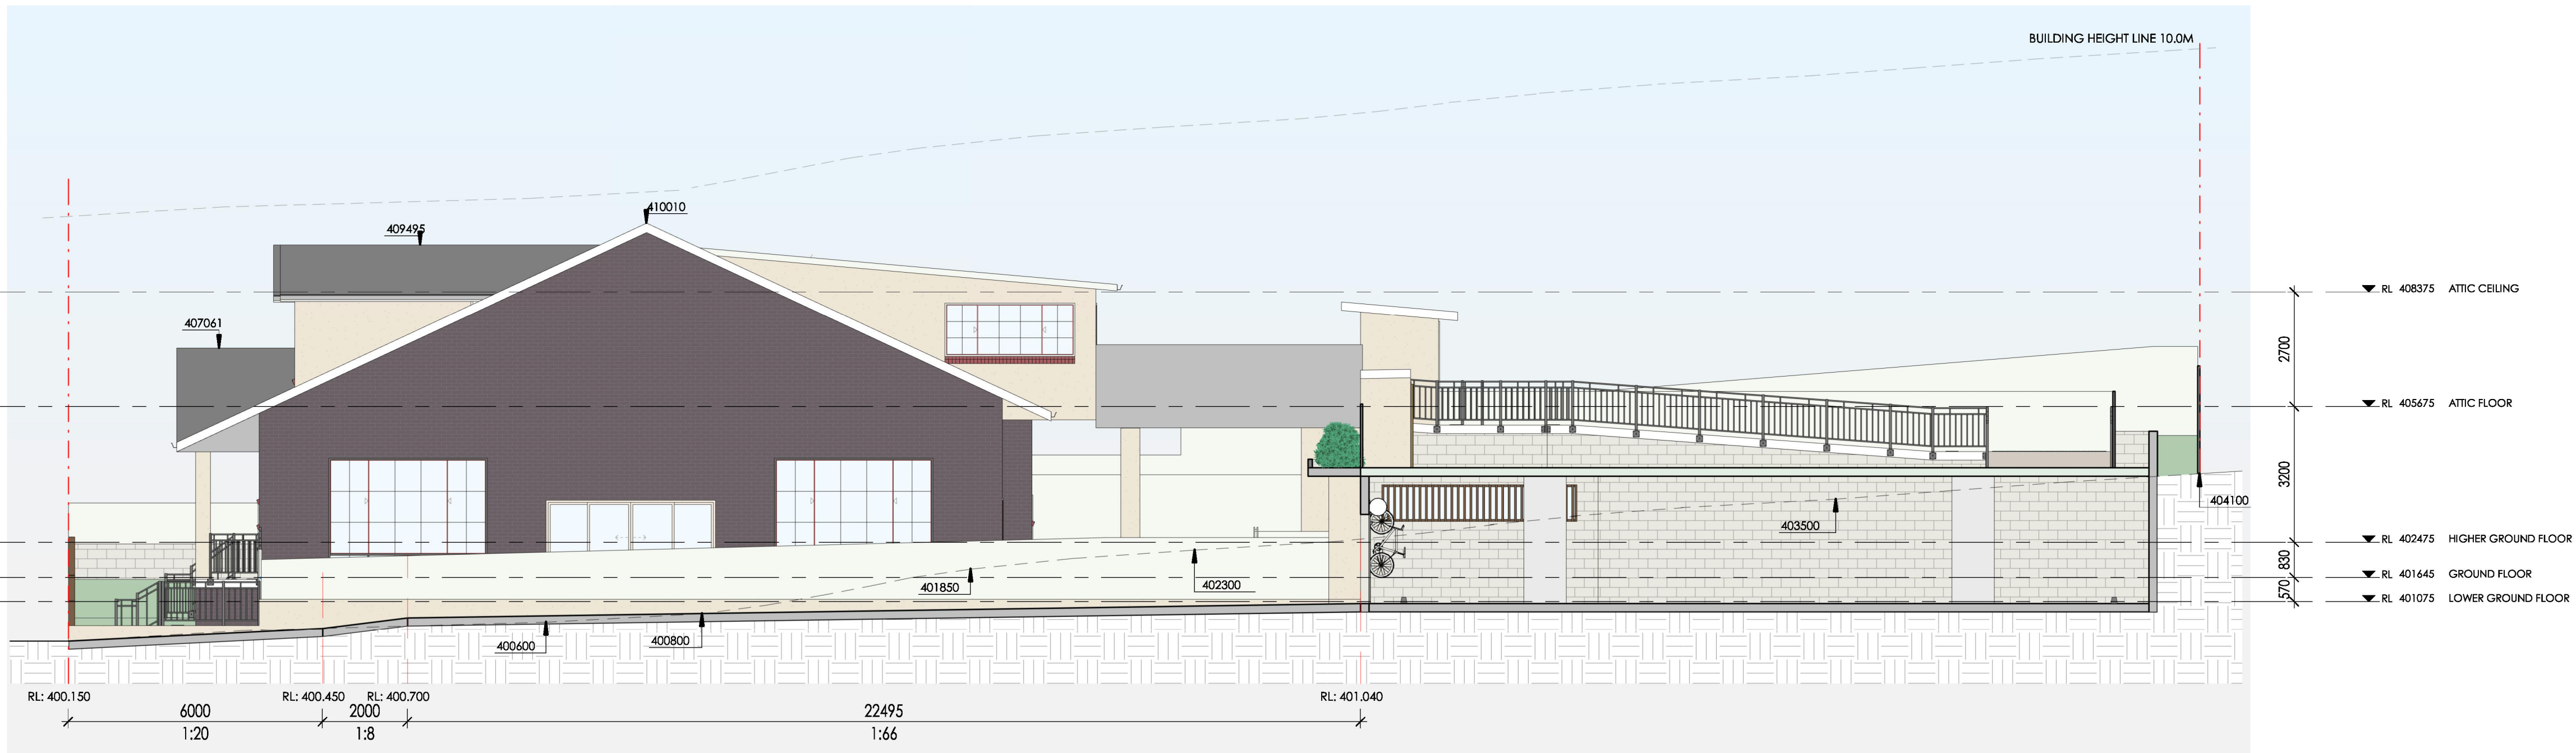

2 SECTION D-D  
1 : 100

| REV | DESCRIPTION            | DATE       |
|-----|------------------------|------------|
| A   | ISSUED FOR DA APPROVAL | 11/08/2023 |
|     |                        |            |
|     |                        |            |
**baini**design  
bdaa  
BUILDING DESIGNER ASSOCIATION OF AUSTRALIA  
ACCREDITATION NUMBER 6807

+61 2 9188 8250  
bainidesign.com.au  
info@bainidesign.com.au  
18 Villiers St, Parramatta, NSW, 2150  
PO BOX 2402, North Parramatta, NSW, 1750


**FOR DA APPROVAL**

PROJECT TITLE  
DRAFT PLANS  
16-18 UPPER STREET NORTH TAMWORTH  
DRAWING TITLE  
SECTIONS


|                |                |          |
|----------------|----------------|----------|
| PROJECT NUMBER | DRAWING NUMBER | DRAWN BY |
| 22094          | 12             | JM       |
| SCALE @ A1     | CHECKED BY     |          |
| 1 : 100        | CB             |          |

THIS DRAWING IS COPYRIGHT AND THE PROPERTY OF BAINI DESIGN. ANY USE OF THIS DRAWING REQUIRES WRITTEN PERMISSION FROM BAINI DESIGN. LARGER SCALE DRAWINGS AND WRITTEN DIMENSIONS TAKE PREFERENCE. DO NOT SCALE FROM DRAWING. THIS DRAWING IS NOT FOR CONSTRUCTION. ALL DIMENSIONS TO BE VERIFIED ON SITE BEFORE COMMENCEMENT OF WORK. ALL DISCREPANCIES TO BE BROUGHT TO THE ATTENTION OF THE AUTHOR.



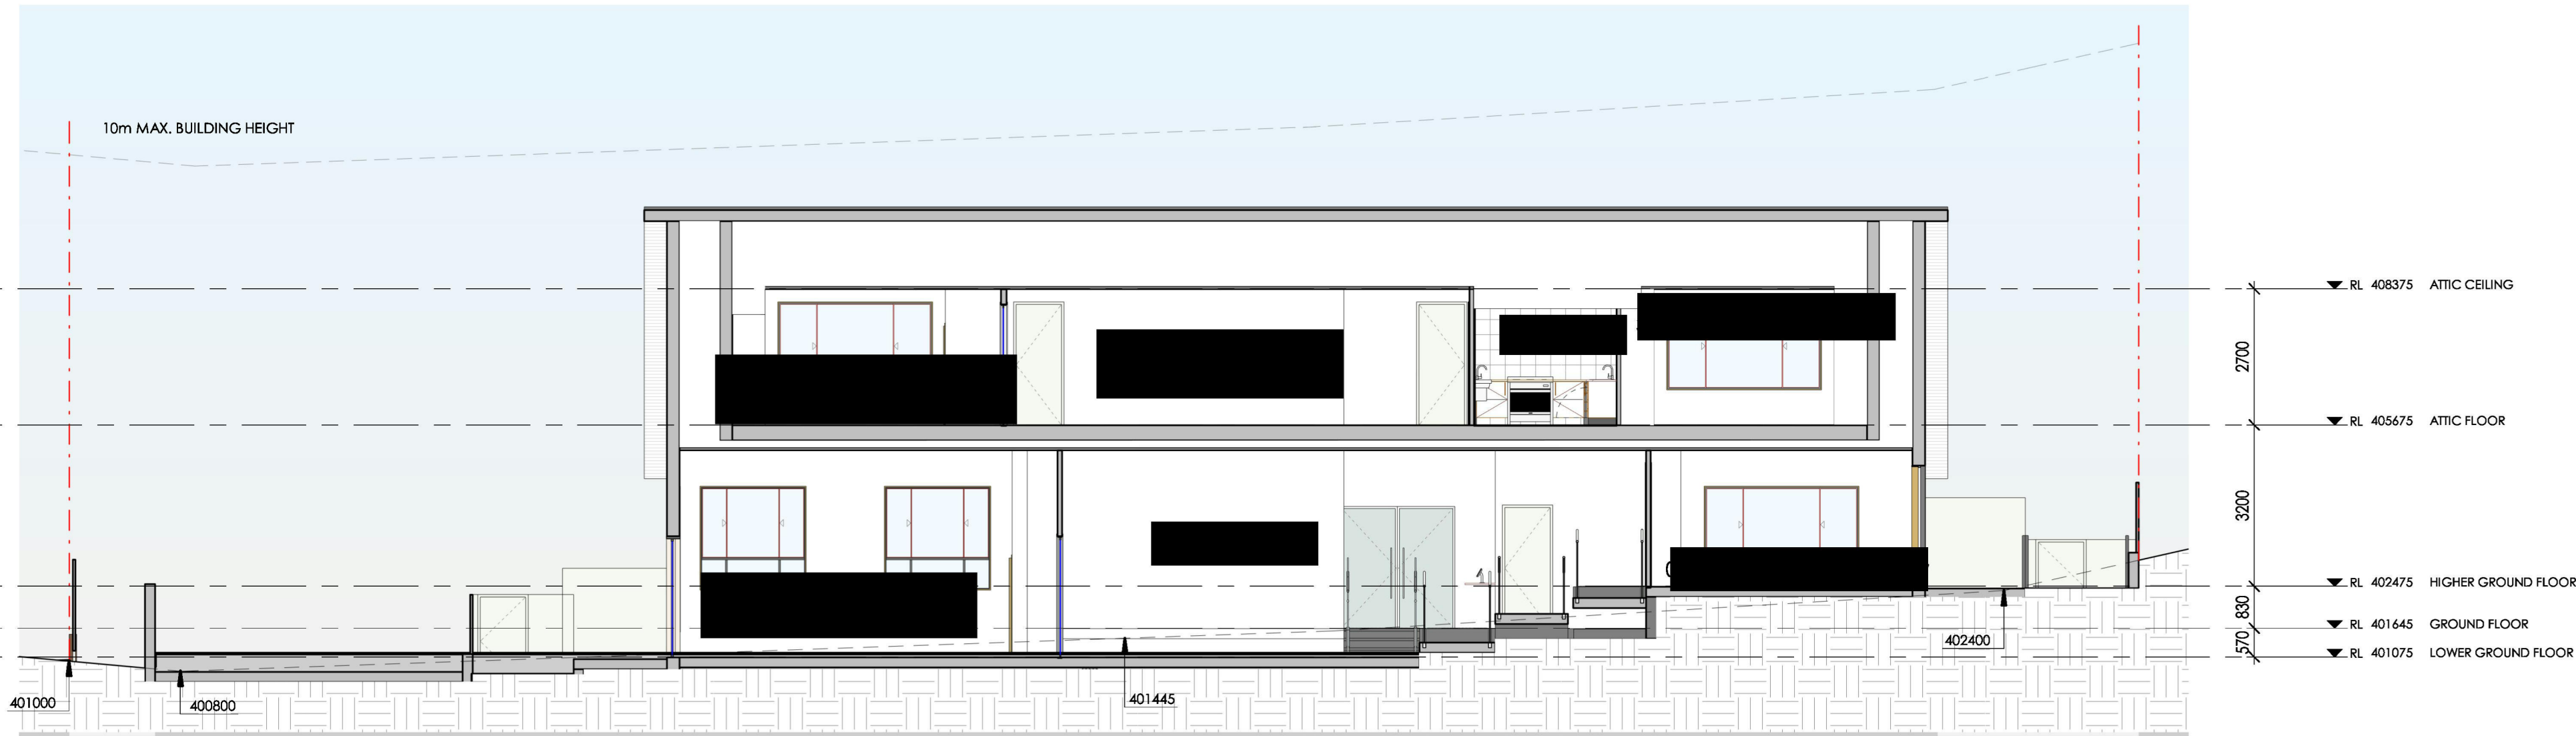

1 SECTION E-E  
1 : 100

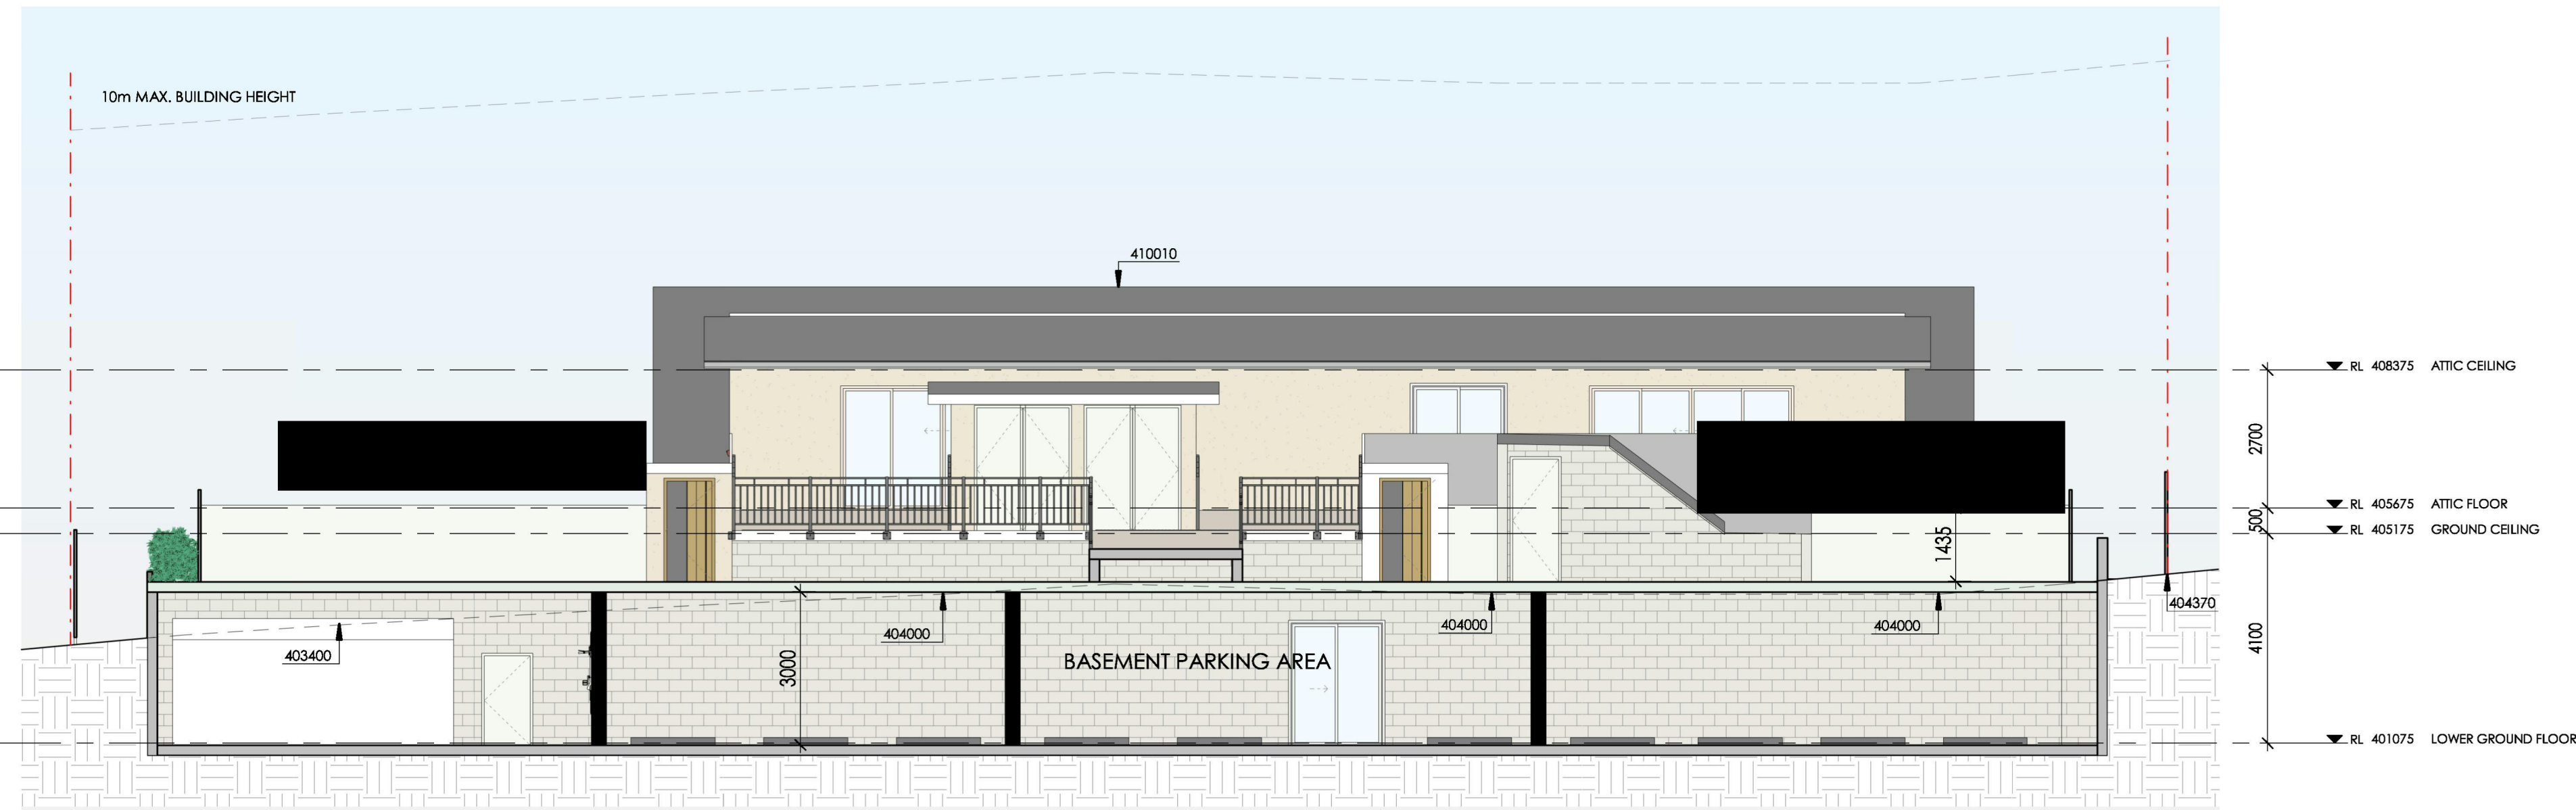


2 SECTION F-F  
1 : 100

| REV | DESCRIPTION            | DATE       |
|-----|------------------------|------------|
| A   | ISSUED FOR DA APPROVAL | 11/08/2023 |
|     |                        |            |
|     |                        |            |
**baini**design  
bdaa  
BUILDING DESIGNERS ASSOCIATION OF AUSTRALIA  
ACCREDITATION NUMBER: 6807

+61 2 9188 8250  
bainidesign.com.au  
info@bainidesign.com.au  
18 Villiers St, Parramatta, NSW, 2150  
PO BOX 2402, North Parramatta, NSW, 1750

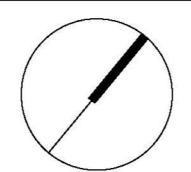


|                |                |          |
|----------------|----------------|----------|
| PROJECT NUMBER | DRAWING NUMBER | DRAWN BY |
| 22094          | 13             | JM       |
| SCALE @ A1     | CHECKED BY     |          |
| 1 : 100        | CB             |          |

THIS DRAWING IS COPYRIGHT AND THE PROPERTY OF BAINI DESIGN. ANY USE OF THIS DRAWING REQUIRES WRITTEN PERMISSION FROM BAINI DESIGN. LARGER SCALE DRAWINGS AND WRITTEN DIMENSIONS TAKE PREFERENCE. DO NOT SCALE FROM DRAWING. THIS DRAWING IS NOT FOR CONSTRUCTION. ALL DIMENSIONS TO BE VERIFIED ON SITE BEFORE COMMENCEMENT OF WORK. ALL DISCREPANCIES TO BE BROUGHT TO THE ATTENTION OF THE AUTHOR.

**FOR DA APPROVAL**




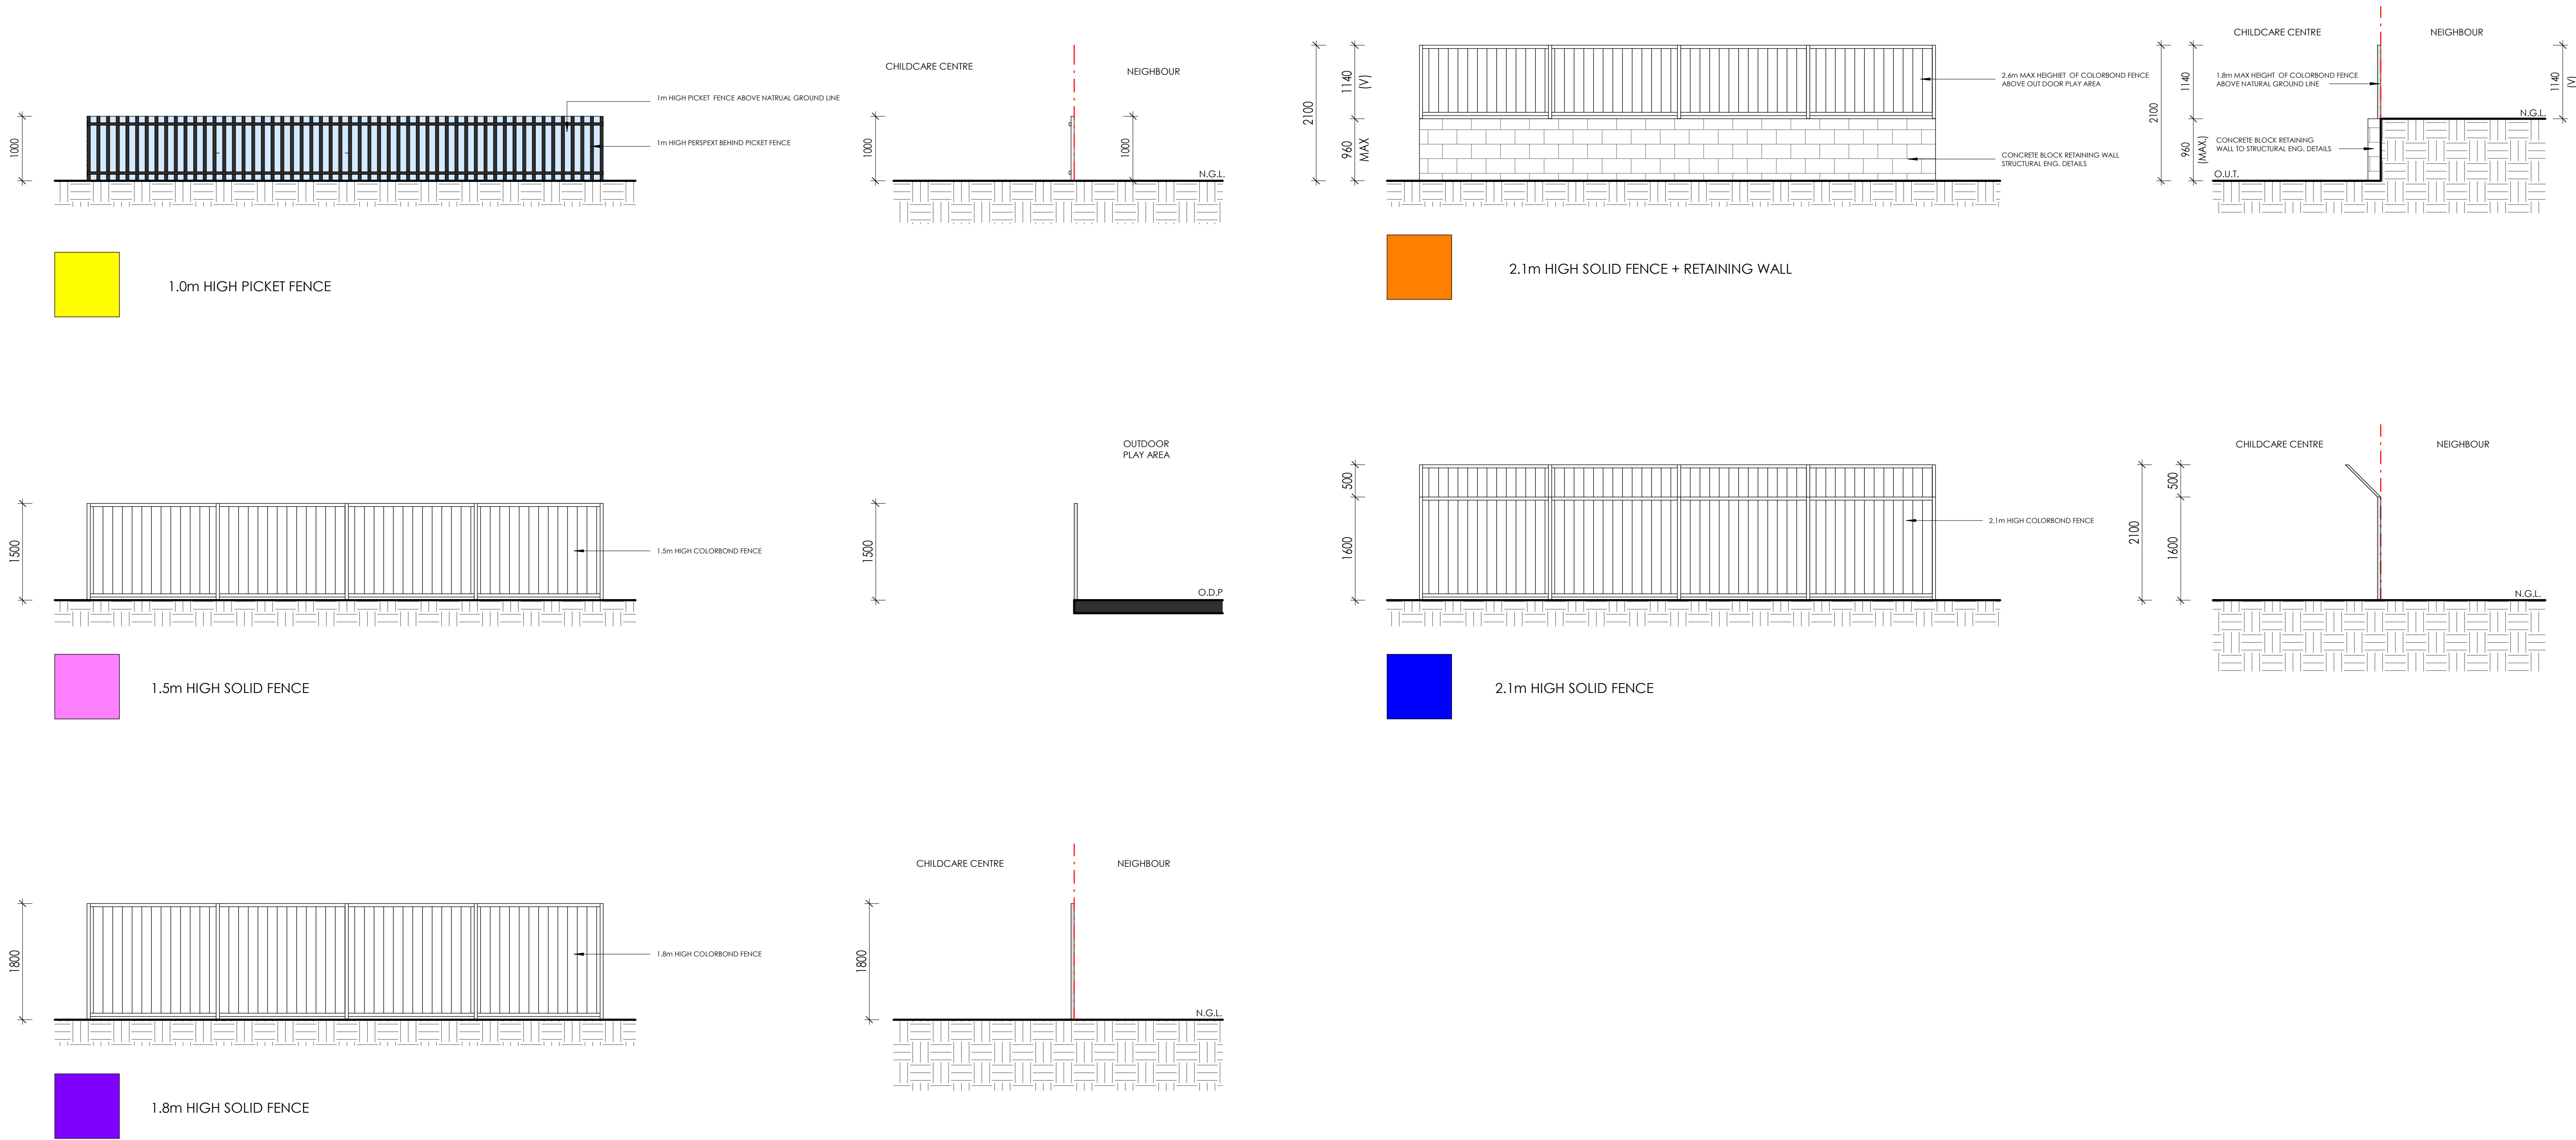

| REV | DESCRIPTION            | DATE       |
|-----|------------------------|------------|
| A   | ISSUED FOR DA APPROVAL | 11/08/2023 |
|     |                        |            |
|     |                        |            |
+61 2 9188 8250  
bainidesign.com.au  
info@bainidesign.com.au  
18 Villiers St, Parramatta, NSW, 2150  
PO BOX 2402, North Parramatta, NSW, 1750

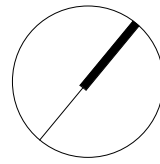

PROJECT NUMBER  
**22094**

DRAWING NUMBER  
27

DRAWN BY  
JM


SCALE @ A1  
1 : 50

CHECKED BY  
CB


THIS DRAWING IS COPYRIGHT AND THE PROPERTY OF BAINI DESIGN. ANY USE OF THIS DRAWING REQUIRES WRITTEN PERMISSION FROM BAINI DESIGN. LARGER SCALE DRAWINGS AND WRITTEN DIMENSIONS TAKE PREFERENCE. DO NOT SCALE FROM DRAWING. THIS DRAWING IS NOT FOR CONSTRUCTION. ALL DIMENSIONS TO BE VERIFIED ON SITE BEFORE COMMENCEMENT OF WORK. ALL DISCREPANCIES TO BE BROUGHT TO THE ATTENTION OF THE AUTHOR.

**FOR DA APPROVAL**




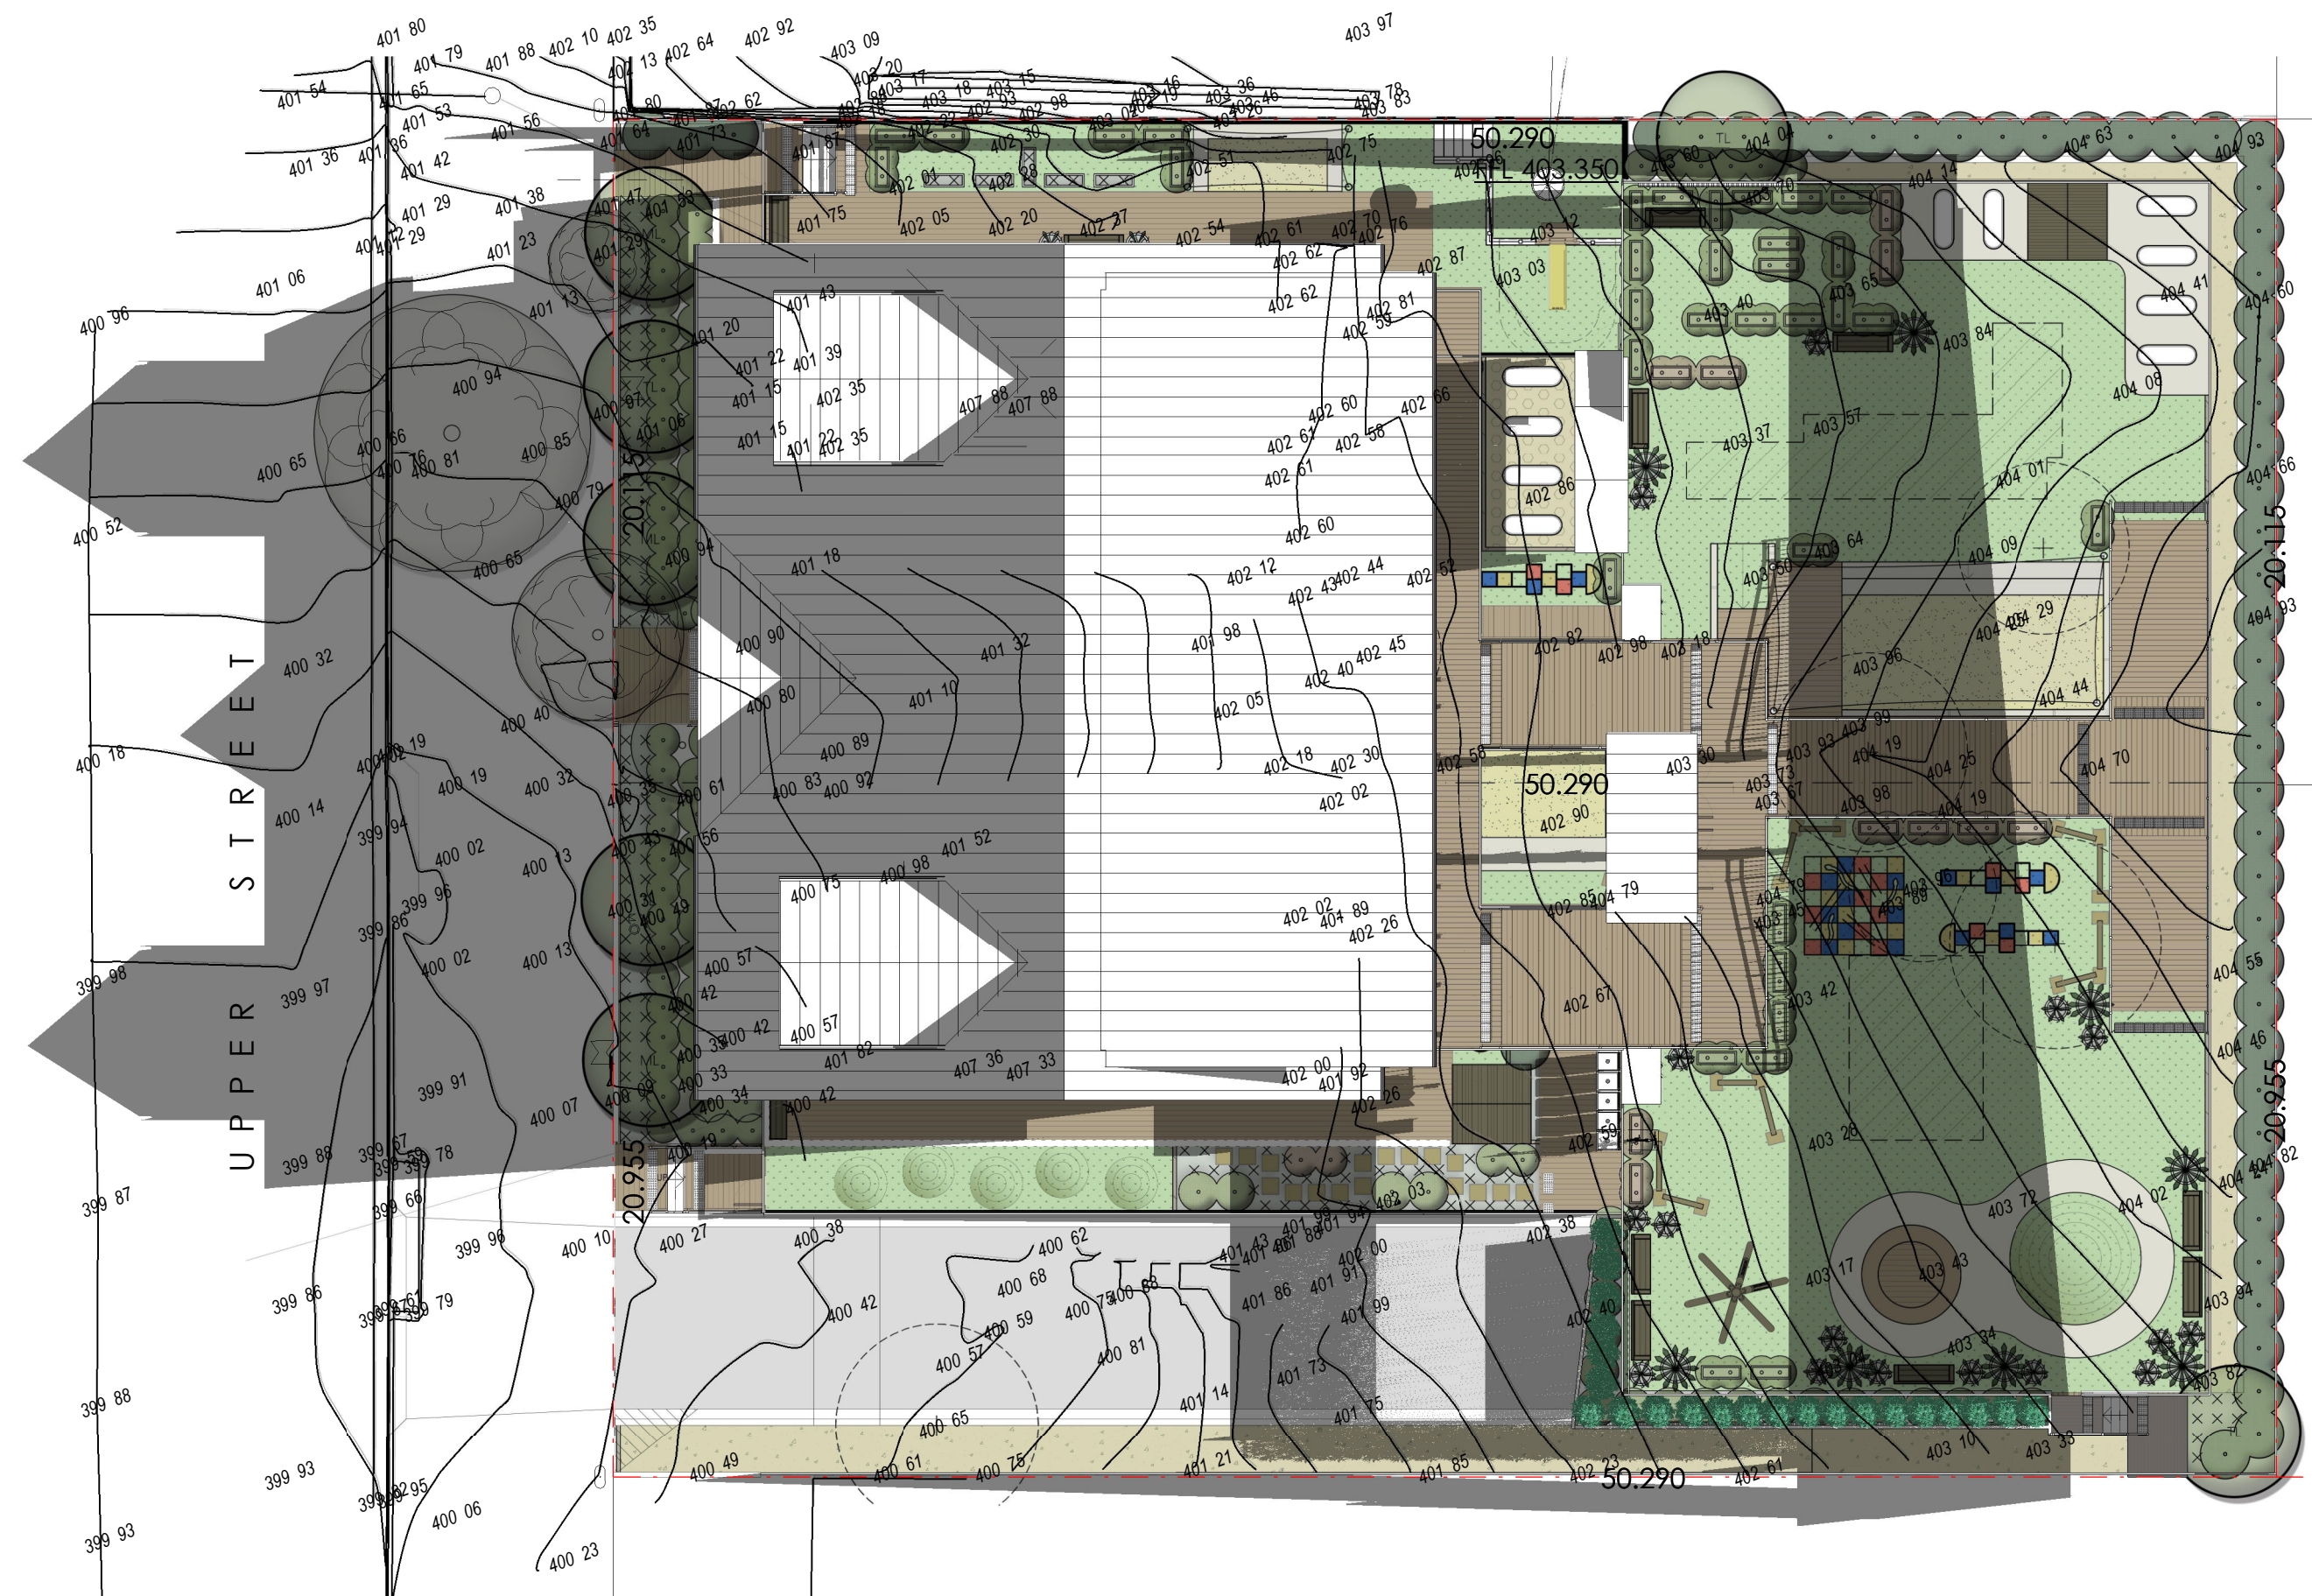

1 9am SHADOW DIAGRAM  
1 : 200

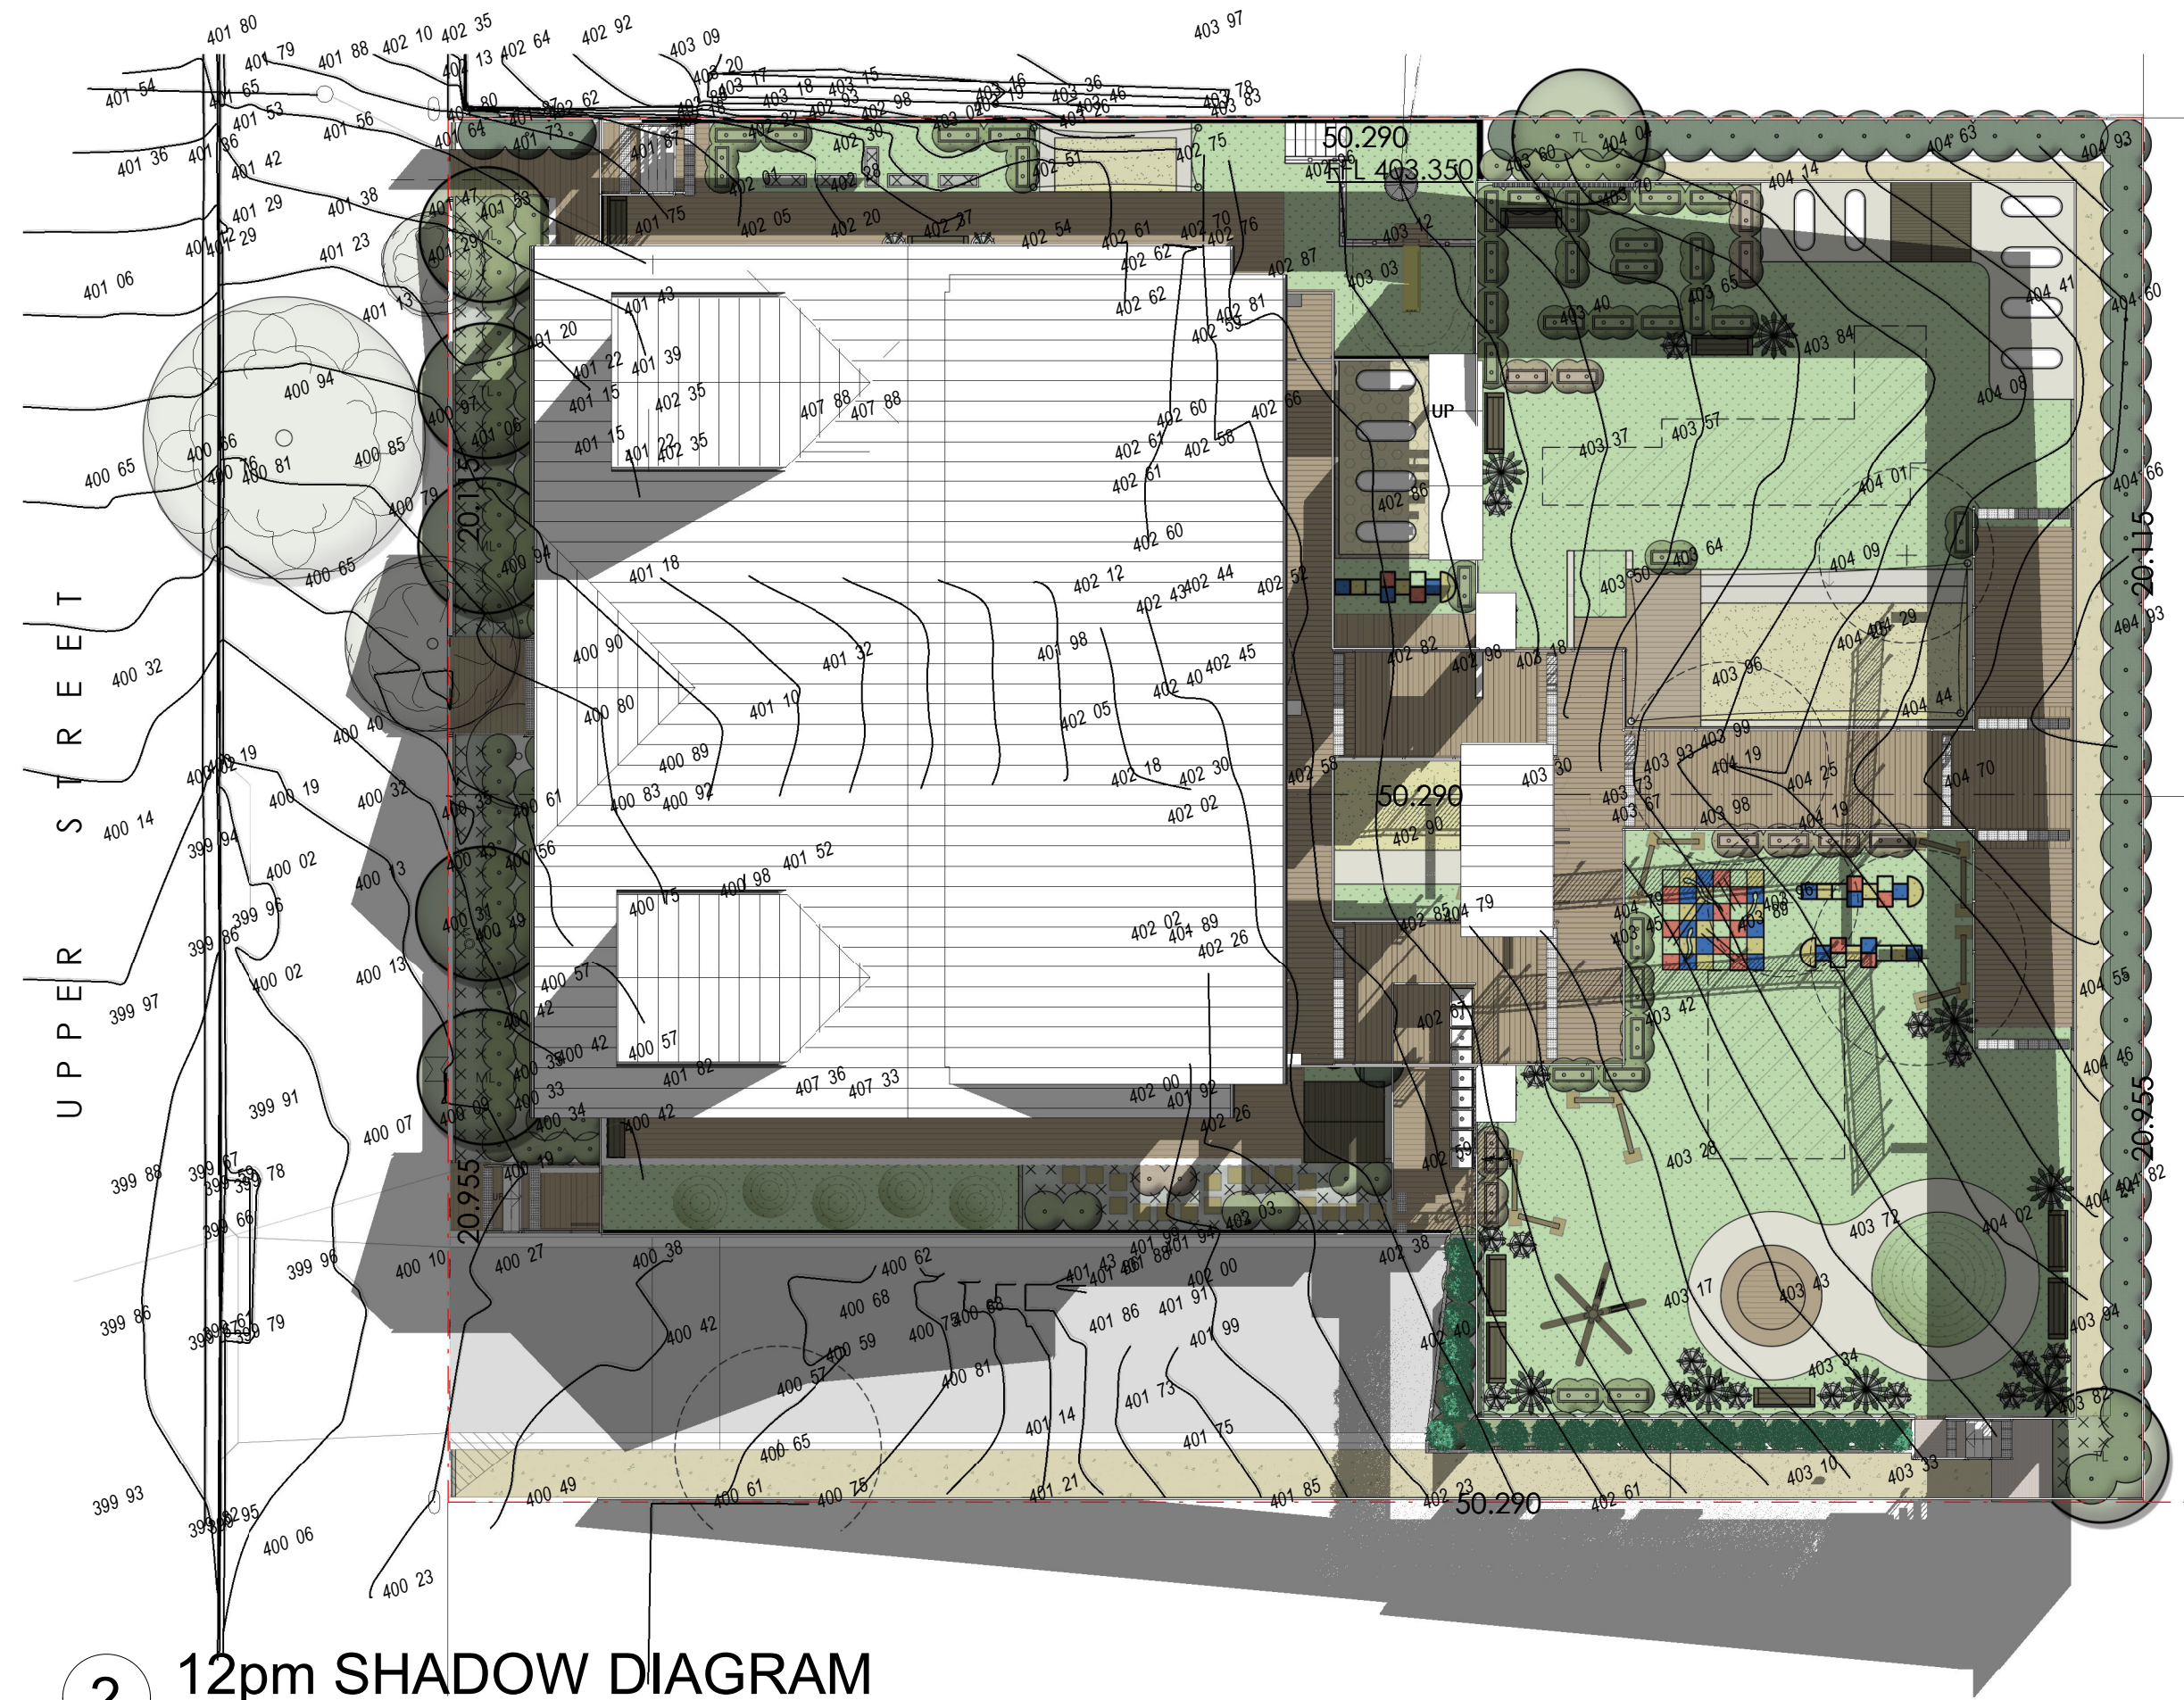

2 12pm SHADOW DIAGRAM  
1 : 200

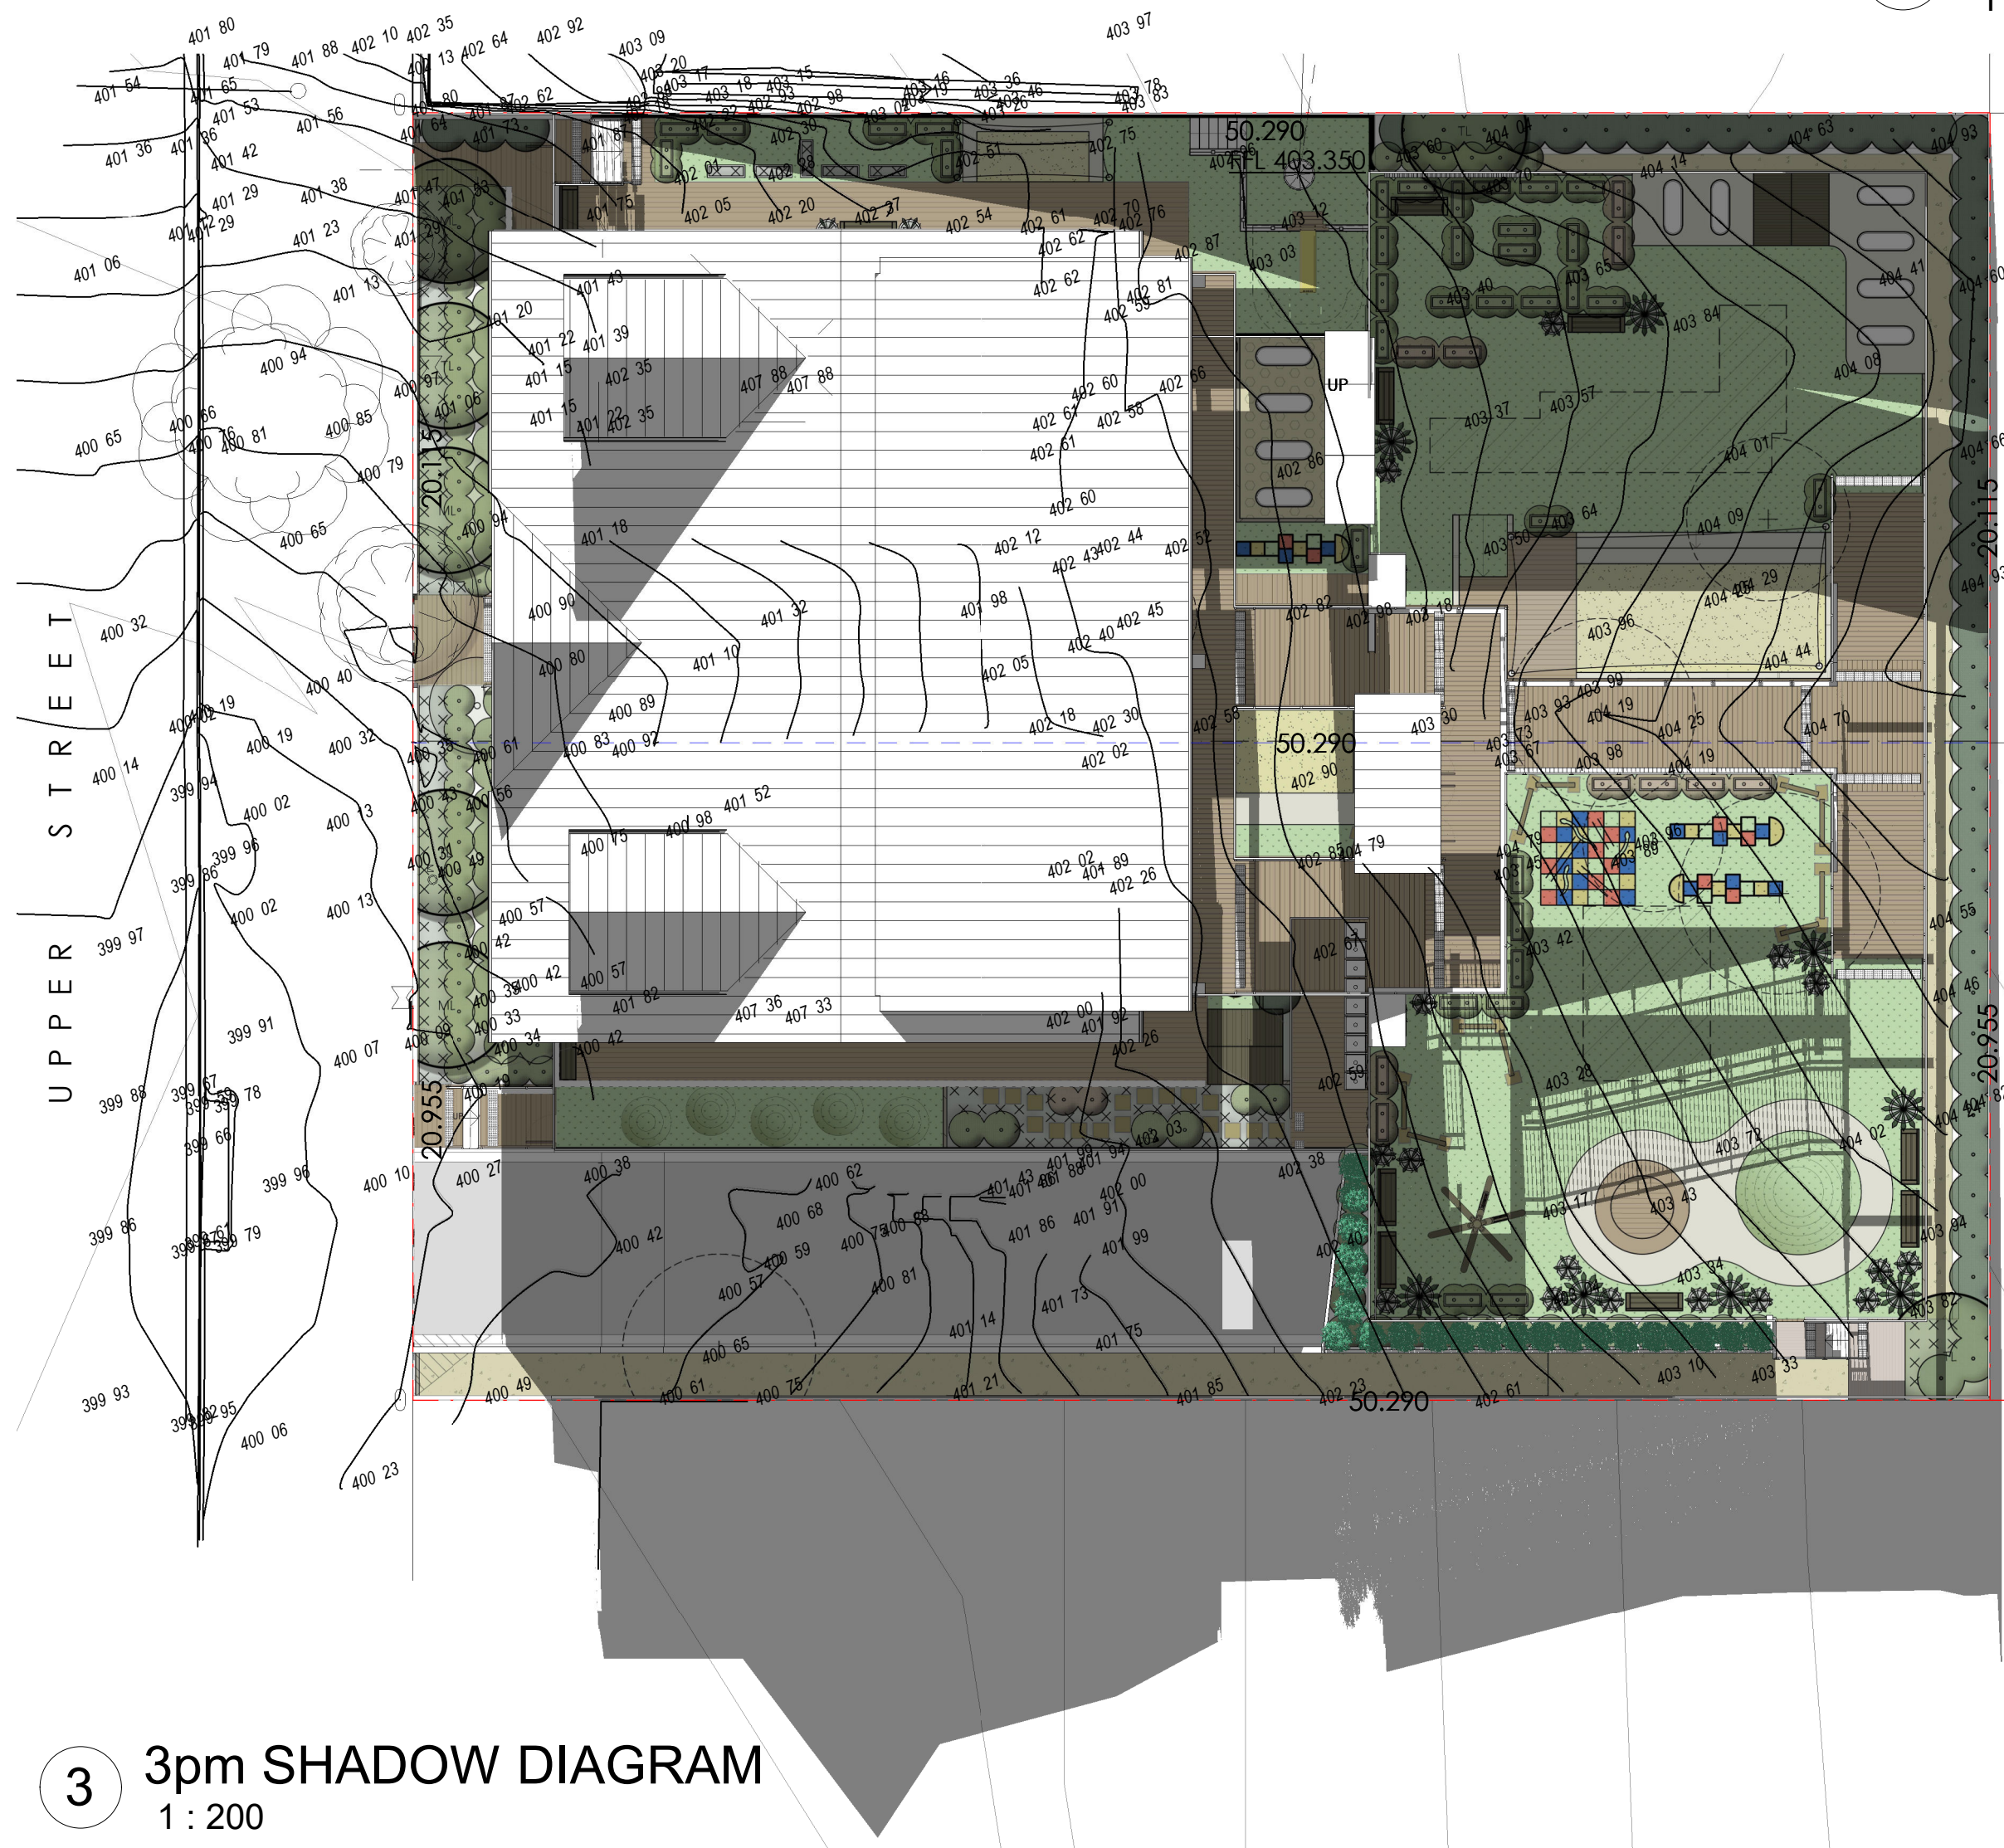

3 3pm SHADOW DIAGRAM  
1 : 200

| REV | DESCRIPTION            | DATE       |
|-----|------------------------|------------|
| A   | ISSUED FOR DA APPROVAL | 11/08/2023 |
|     |                        |            |
|     |                        |            |
**baini**design  
bdaa


+61 2 9188 8250  
bainidesign.com.au  
info@bainidesign.com.au  
18 Villiers St, Parramatta, NSW, 2150  
PO BOX 2402, North Parramatta, NSW, 1750

PROJECT TITLE  
DRAFT PLANS  
16-18 UPPER STREET NORTH TAMWORTH  
DRAWING TITLE  
SHADOW DIAGRAMS

PROJECT NUMBER  
22094  
DRAWING NUMBER  
28  
DRAWN BY  
JM  
SCALE @ A1  
1 : 200  
CHECKED BY  
CB

THIS DRAWING IS COPYRIGHT AND THE PROPERTY OF BAINI DESIGN. ANY USE OF THIS DRAWING REQUIRES WRITTEN PERMISSION FROM BAINI DESIGN. LARGER SCALE DRAWINGS AND WRITTEN DIMENSIONS TAKE PRECEDENCE. DO NOT SCALE FROM DRAWING. THIS DRAWING IS NOT FOR CONSTRUCTION. ALL DIMENSIONS TO BE VERIFIED ON SITE BEFORE COMMENCEMENT OF WORK. ALL DISCREPANCIES TO BE BROUGHT TO THE ATTENTION OF THE AUTHOR.



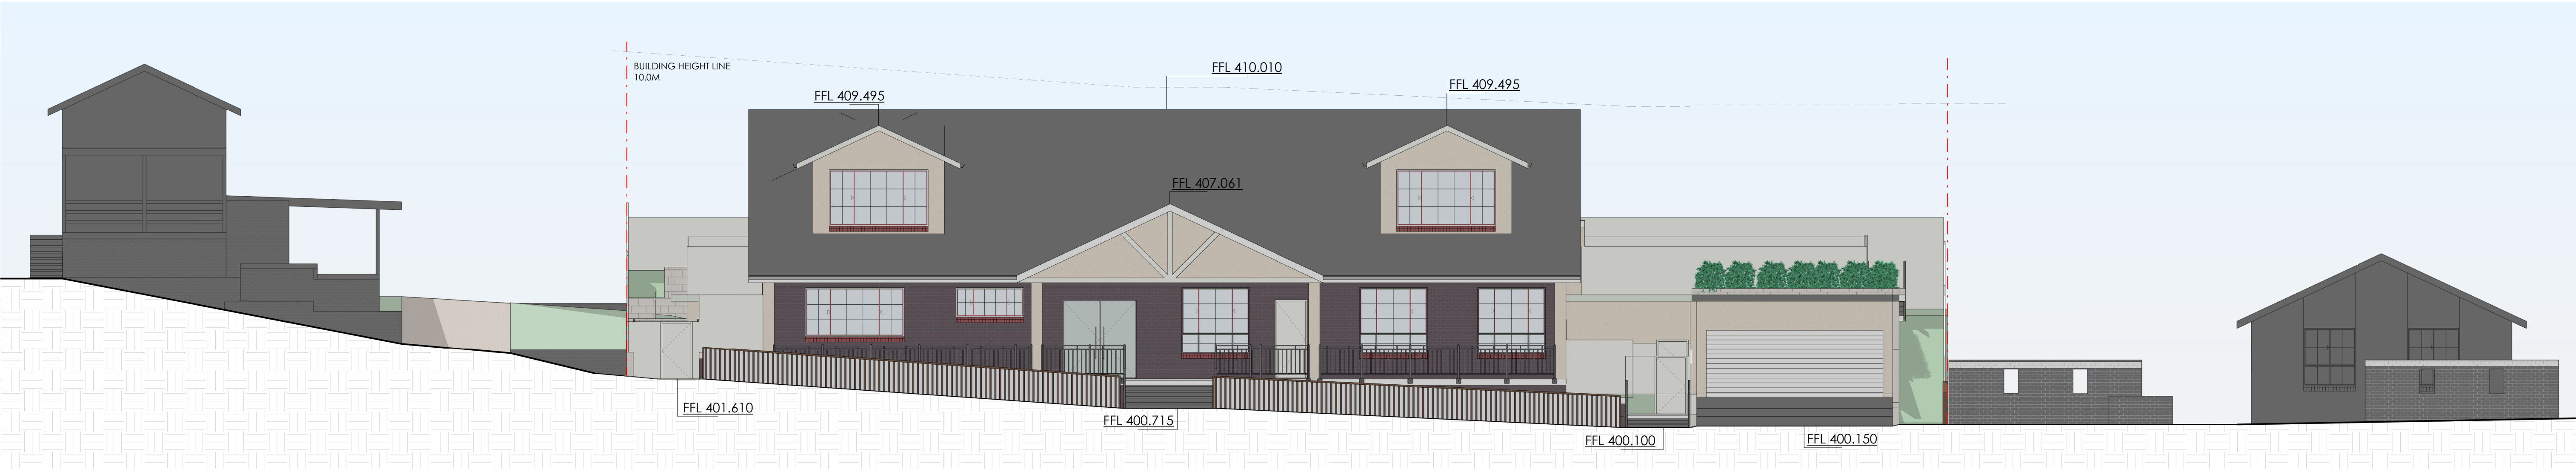


1

UPPER STREET STREETSCAPE  
1 : 100

| REV | DESCRIPTION            | DATE       |
|-----|------------------------|------------|
| A   | ISSUED FOR DA APPROVAL | 11/08/2023 |
|     |                        |            |
|     |                        |            |
+61 2 9188 8250  
bainidesign.com.au  
info@bainidesign.com.au  
18 Villiers St, Parramatta, NSW, 2150  
PO BOX 2402, North Parramatta, NSW, 1750

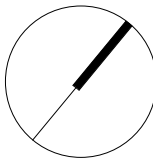


|                |                |            |
|----------------|----------------|------------|
| PROJECT NUMBER | DRAWING NUMBER | DRAWN BY   |
| 22094          | 33             | JM         |
|                | SCALE @ A1     | CHECKED BY |
|                | 1 : 100        | CB         |

THIS DRAWING IS COPYRIGHT AND THE PROPERTY OF BAINI DESIGN. ANY USE OF THIS DRAWING REQUIRES WRITTEN PERMISSION FROM BAINI DESIGN. LARGER SCALE DRAWINGS AND WRITTEN DIMENSIONS TAKE PREFERENCE. DO NOT SCALE FROM DRAWING. THIS DRAWING IS NOT FOR CONSTRUCTION. ALL DIMENSIONS TO BE VERIFIED ON SITE BEFORE COMMENCEMENT OF WORK. ALL DISCREPANCIES TO BE BROUGHT TO THE ATTENTION OF THE AUTHOR.

FOR DA APPROVAL



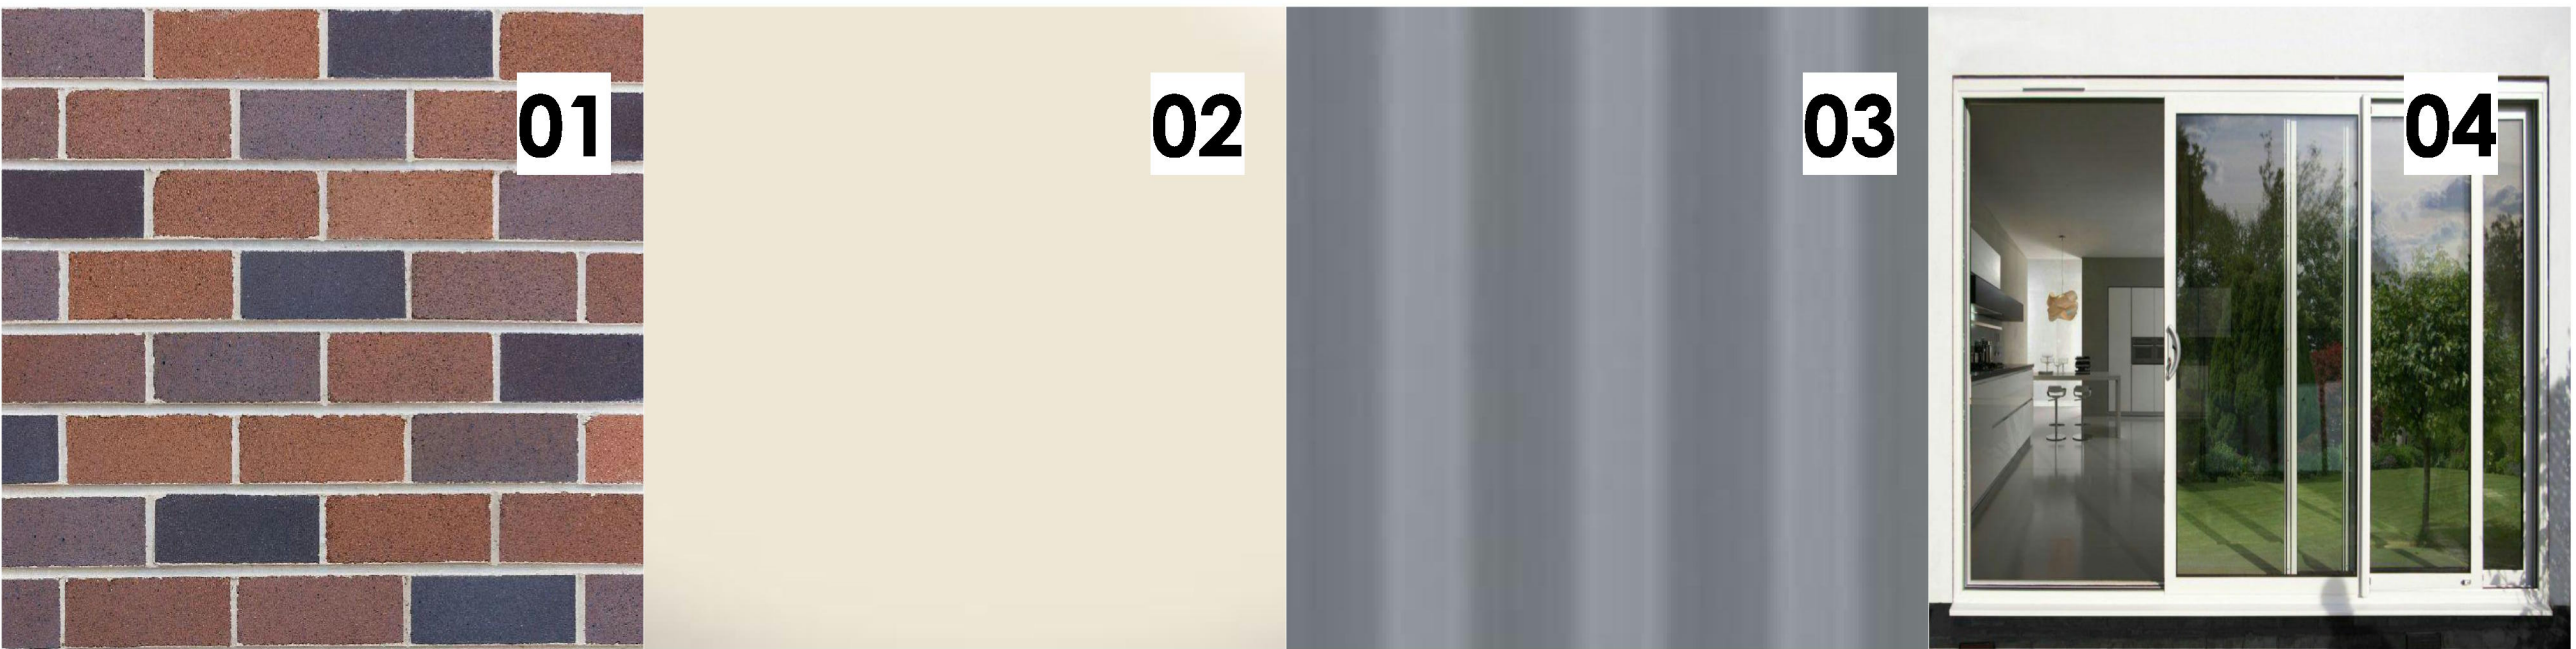


SCHEDULE OF MATERIALS AND FINISHES NOTE: SUBJECT TO AVAILABILITY

| REFERENCE | ELEMENT       | MATERIAL                                   | FINISH / SPECIFICATION           |
|-----------|---------------|--------------------------------------------|----------------------------------|
| 01        | EXTERNAL WALL | FACE BRICK                                 | BOWRAL BLENDS BERRIMA OR SIMILAR |
| 02        | EXTERNAL WALL | RENDER                                     | DULUX CRUMB QUARTER OR SIMILAR   |
| 03        | ROOF          | COOURBOND ROOF SHEETING                    | BLUEGUM OR SIMILAR               |
| 04        | WINDOWS/DOORS | GLASS SET IN POWDER COATED ALUMINIUM FRAME | DULUX VIVID WHITE OR SIMILAR     |

| REV | DESCRIPTION            | DATE       |
|-----|------------------------|------------|
| A   | ISSUED FOR DA APPROVAL | 11/08/2023 |
|     |                        |            |
|     |                        |            |
+61 2 9188 8250  
bainidesign.com.au  
info@bainidesign.com.au  
18 Villiers St, Parramatta, NSW, 2150  
PO BOX 2402, North Parramatta, NSW, 1750

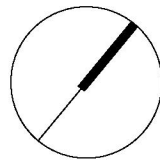

| PROJECT NUMBER | DRAWING NUMBER | DRAWN BY   |
|----------------|----------------|------------|
| 22094          | 34             | JM         |
|                | SCALE @ A1     | CHECKED BY |
|                |                | CB         |

THIS DRAWING IS COPYRIGHT AND THE PROPERTY OF BAINI DESIGN. ANY USE OF THIS DRAWING REQUIRES WRITTEN PERMISSION FROM BAINI DESIGN. LARGER SCALE DRAWINGS AND WRITTEN DIMENSIONS TAKE PREFERENCE. DO NOT SCALE FROM DRAWING. THIS DRAWING IS NOT FOR CONSTRUCTION. ALL DIMENSIONS TO BE VERIFIED ON SITE BEFORE COMMENCEMENT OF WORK. ALL DISCREPANCIES TO BE BROUGHT TO THE ATTENTION OF THE AUTHOR.

FOR DA APPROVAL