

Site Calculations	
SITE AREA	4,076.34m ²
EXISTING FLOOR AREA	187.30m ²
PROPOSED AREA	128.00m ²

Notes	
1	JB 12/10/23 9:43 am EXISTING RESIDENCE
2	JB 12/10/23 9:44 am EXISTING SHED
3	JB 12/10/23 9:44 am PROPOSED SHED, stormwater to be connected to a future slimline water tank.



Disrupted by Canibuild.



Client Name Josh Franzin

Client Email joshua_franzin@hotmail....

Client Phone 0434409579

Signature _____

Client Name

Client Email

Client Phone

Signature _____




Copyright Statement
This plan always remains the copyright of designer & shall not be used other than for the project work intended without written authority. No part may be produced by any other exclusive right be exercised without permission legal enforcement will be taken on copyright infringement.

Disclaimer
This is not an official document, and may not comply with current laws or industry standards. You should make your own enquiries and seek independent advice from relevant industry professionals before acting or relying on the contents of this document.

ALL DIMENSIONS ARE IN METRES. DO NOT SCALE FROM PLANS.

Generated by Jai Butler admin@graybuilding.com.au		Sheet Name Site Plan	Sheet no. 1	Lic no. CDB-L 50780	Job no.
Property Details 4 - 8 King St, Brocklesby, NSW 2642, Australia Lot/DP: 197/-/DP753724		Design TAWO234017 - FRANZIN			Scale 1:500@A3
		1 st version date: 12/10/2023		Current version date: 12/10/2023	Version # 1

Site Calculations	
SITE AREA	4,076.34m ²
EXISTING FLOOR AREA	187.30m ²
PROPOSED AREA	128.00m ²

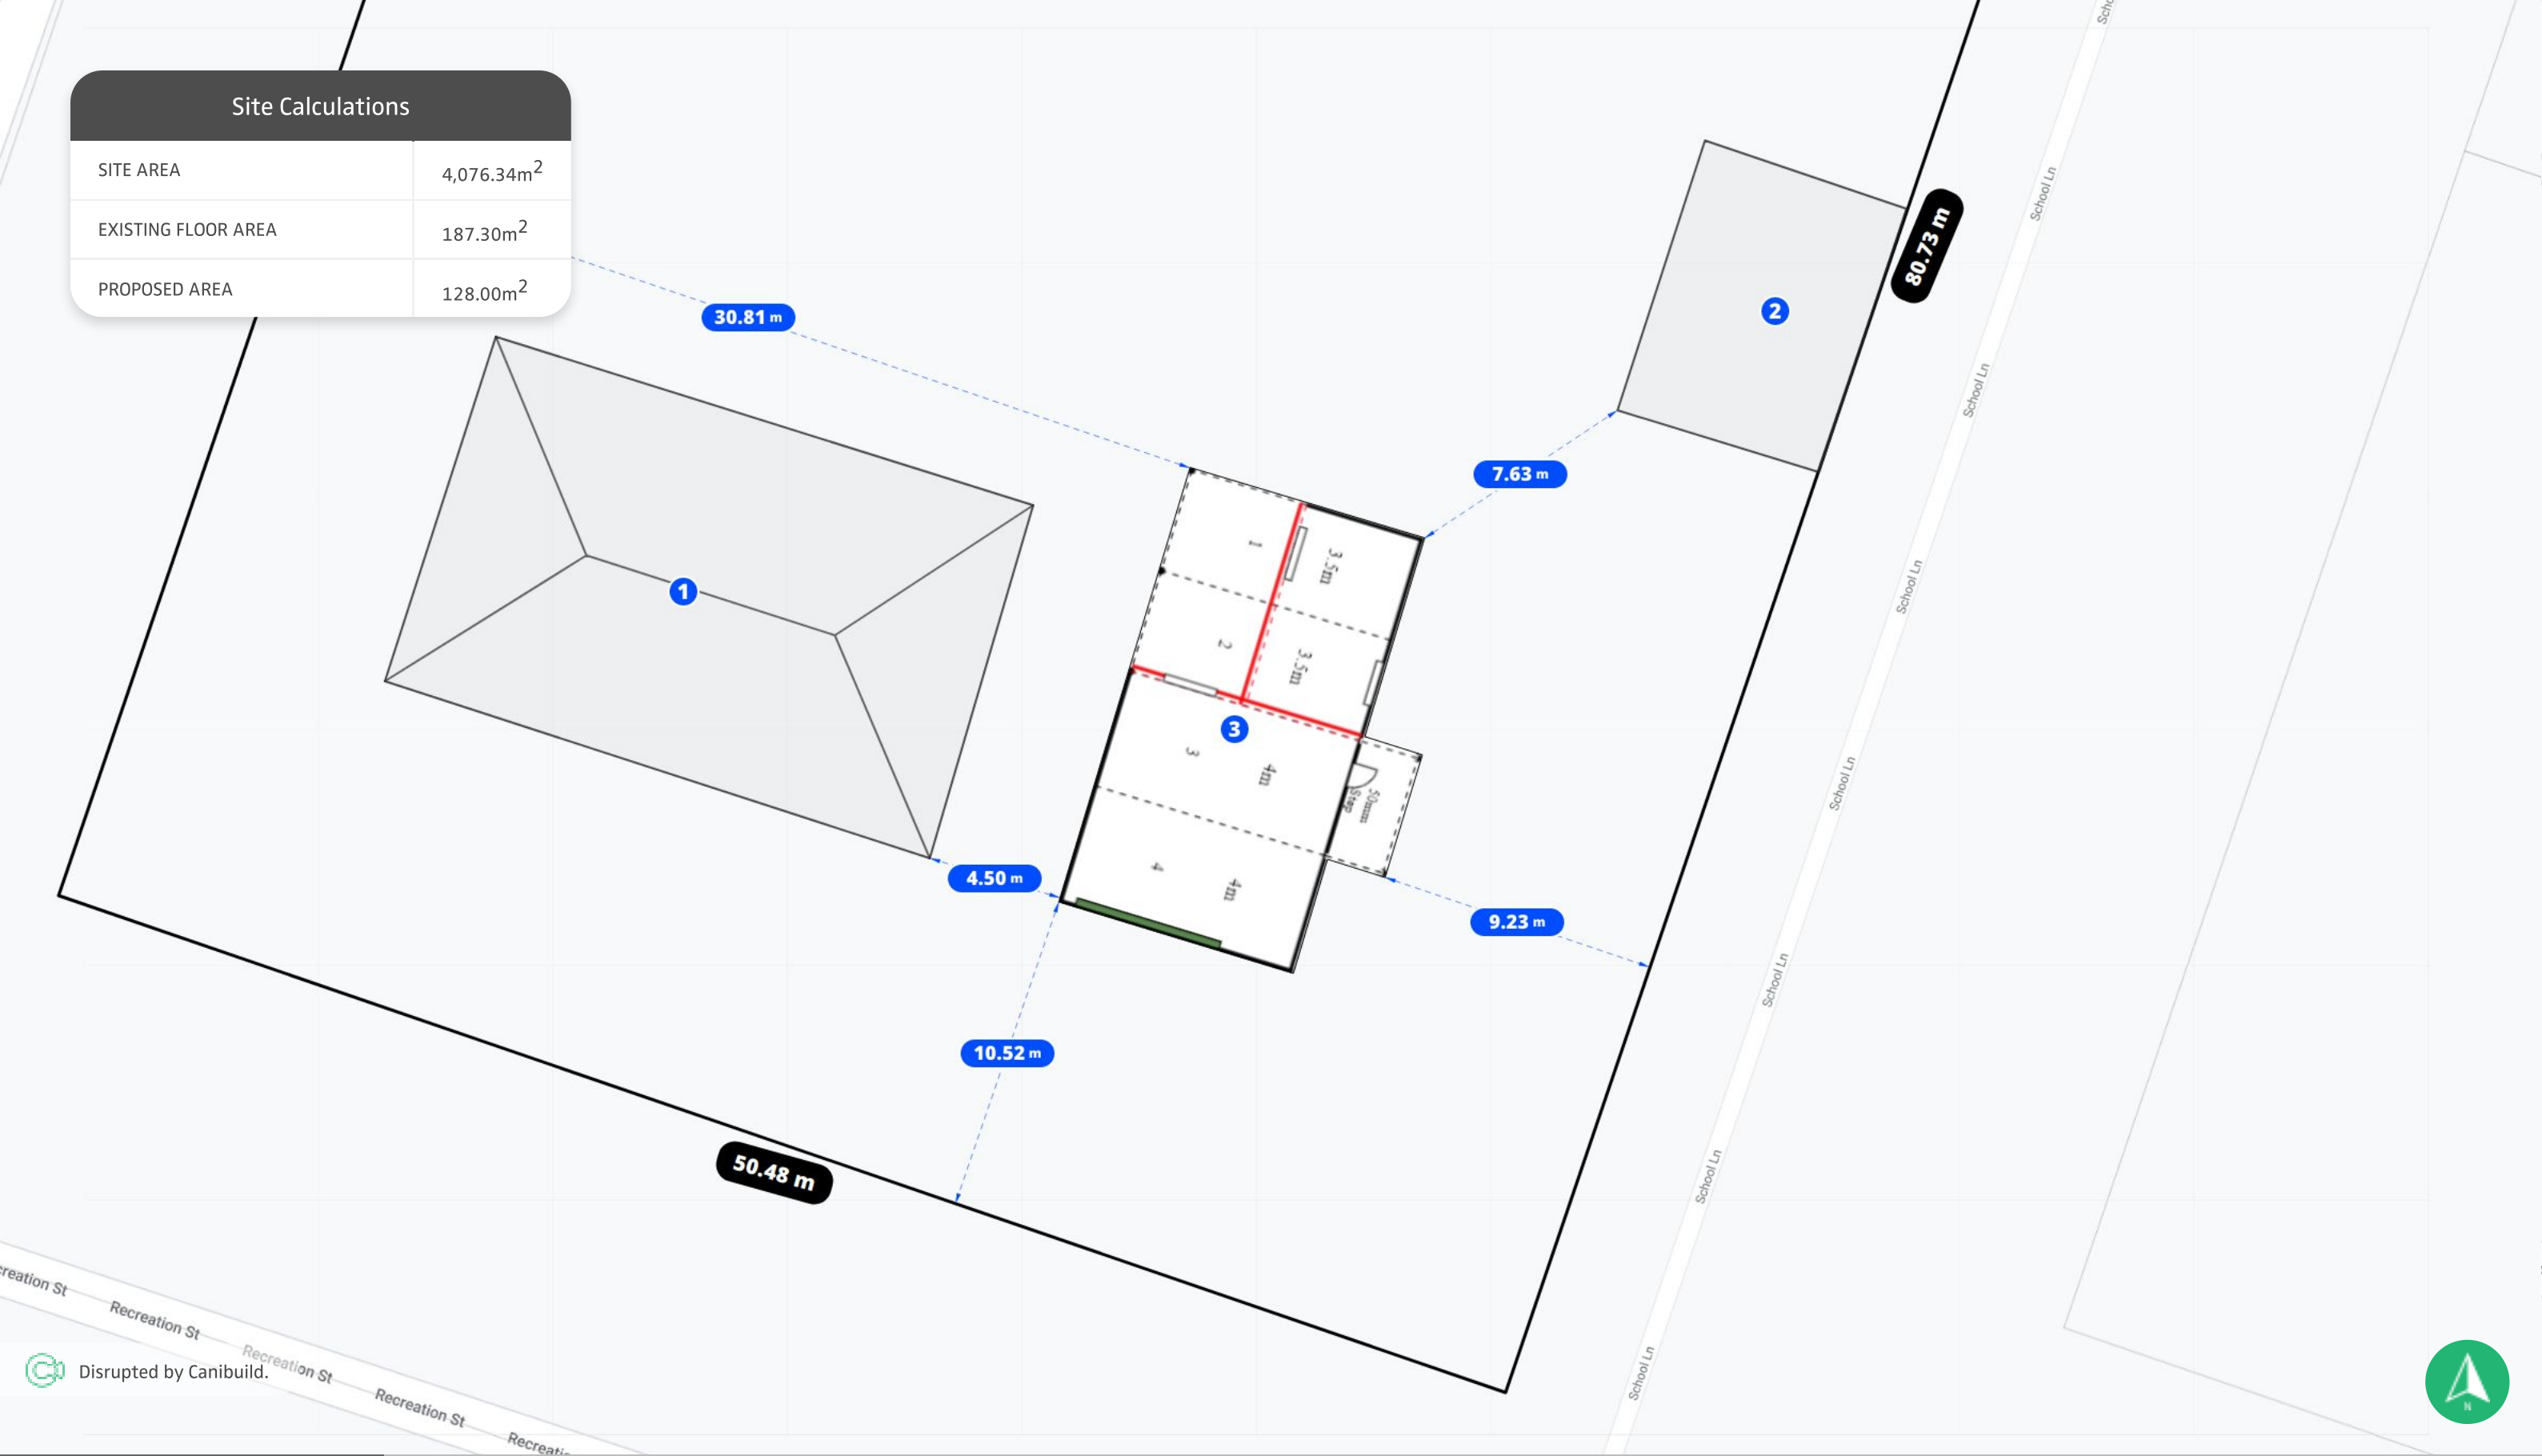

Creation St
Recreation St
Recreation St
Recreation St
Recreation St

Disrupted by Canibuild.



Client Name	Josh Franzin	Client Email	joshua_franzin@hotmail....	Client Phone	0434409579	Signature	_____	Client Name		Client Email		Client Phone		Signature	_____
-------------	--------------	--------------	----------------------------	--------------	------------	-----------	-------	-------------	--	--------------	--	--------------	--	-----------	-------



Copyright Statement This plan always remains the copyright of designer & shall not be used other than for the project work intended without written authority. No part may be produced by any other exclusive right be exercised without permission legal enforcement will be taken on copyright infringement.						Generated by Jai Butler admin@graybuilding.com.au		Sheet Name Site Plan	Sheet no. 2	Lic no. CDB-L 50780	Job no.
Disclaimer This is not an official document, and may not comply with current laws or industry standards. You should make your own enquiries and seek independent advice from relevant industry professionals before acting or relying on the contents of this document.						Property Details 4 - 8 King St, Brocklesby, NSW 2642, Australia Lot/DP: 197/-/DP753724		Design TAWO234017 - FRANZIN		Scale 1:200 @A3	
ALL DIMENSIONS ARE IN METRES. DO NOT SCALE FROM PLANS.								1st version date: 12/10/2023		Current version date: 12/10/2023	Version # 1