

Scouts Camp Kurrajong


Development Application

759 Oura Rd, Eunanoreenya NSW
2650



Drawing List

DA001	Cover Page
DA010	View 1
DA011	View 2
DA012	View 3
DA013	View 4
DA014	View 5
DA100	Site Analysis & Demolition Plan
DA110	Masterplan
DA114	Hall Plans
DA115	Main Accomodation Wing Plans
DA116	Drivers & Amenities Plans
DA117	Merritt Buildings
DA200	Hall Sections & Elevations
DA201	Accommodation Sections & Elevations
DA202	Amenities Sections & Elevations
DA203	Drivers Sections & Elevations
DA900	Material Board

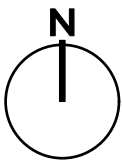

01 PLAN
DA100 Location Plan




PMDL  **ARCHITECTURE
INTERIORS
MASTERPLANNING**


pmdl.com.au

PMDL ARCHITECTURE + DESIGN HK (LIMITED)
PMDL ARCHITECTURE + DESIGN PTY LTD ABN 56 062 961 317
NSW NOMINATED ARCHITECTS: ANDREW PENDER 5317 DAVID MORRIS 5865 VICKI VAN DIJK 9476

A 20/10/23 For Development Application			
ISSUE	DATE	REVISION	
0mm		50mm	100mm
DO NOT SCALE FROM DRAWING. USE FIGURED DIMENSIONS ONLY. CHECK ALL DIMENSIONS ON SITE BEFORE MANUFACTURE OR CONSTRUCTION.			
PROJECT	Scouts Camp Kurrajong		PROJECT # 3174
CLIENT	Scouts NSW		DWG #
DWG	Cover Page		DA001
CLIENT REF & CONTACT	DATE July 23	DRAWN JM	REVISION
759 Oura Rd, Eunanoreenya NSW	SCALE 1:200	CHKD SH	A

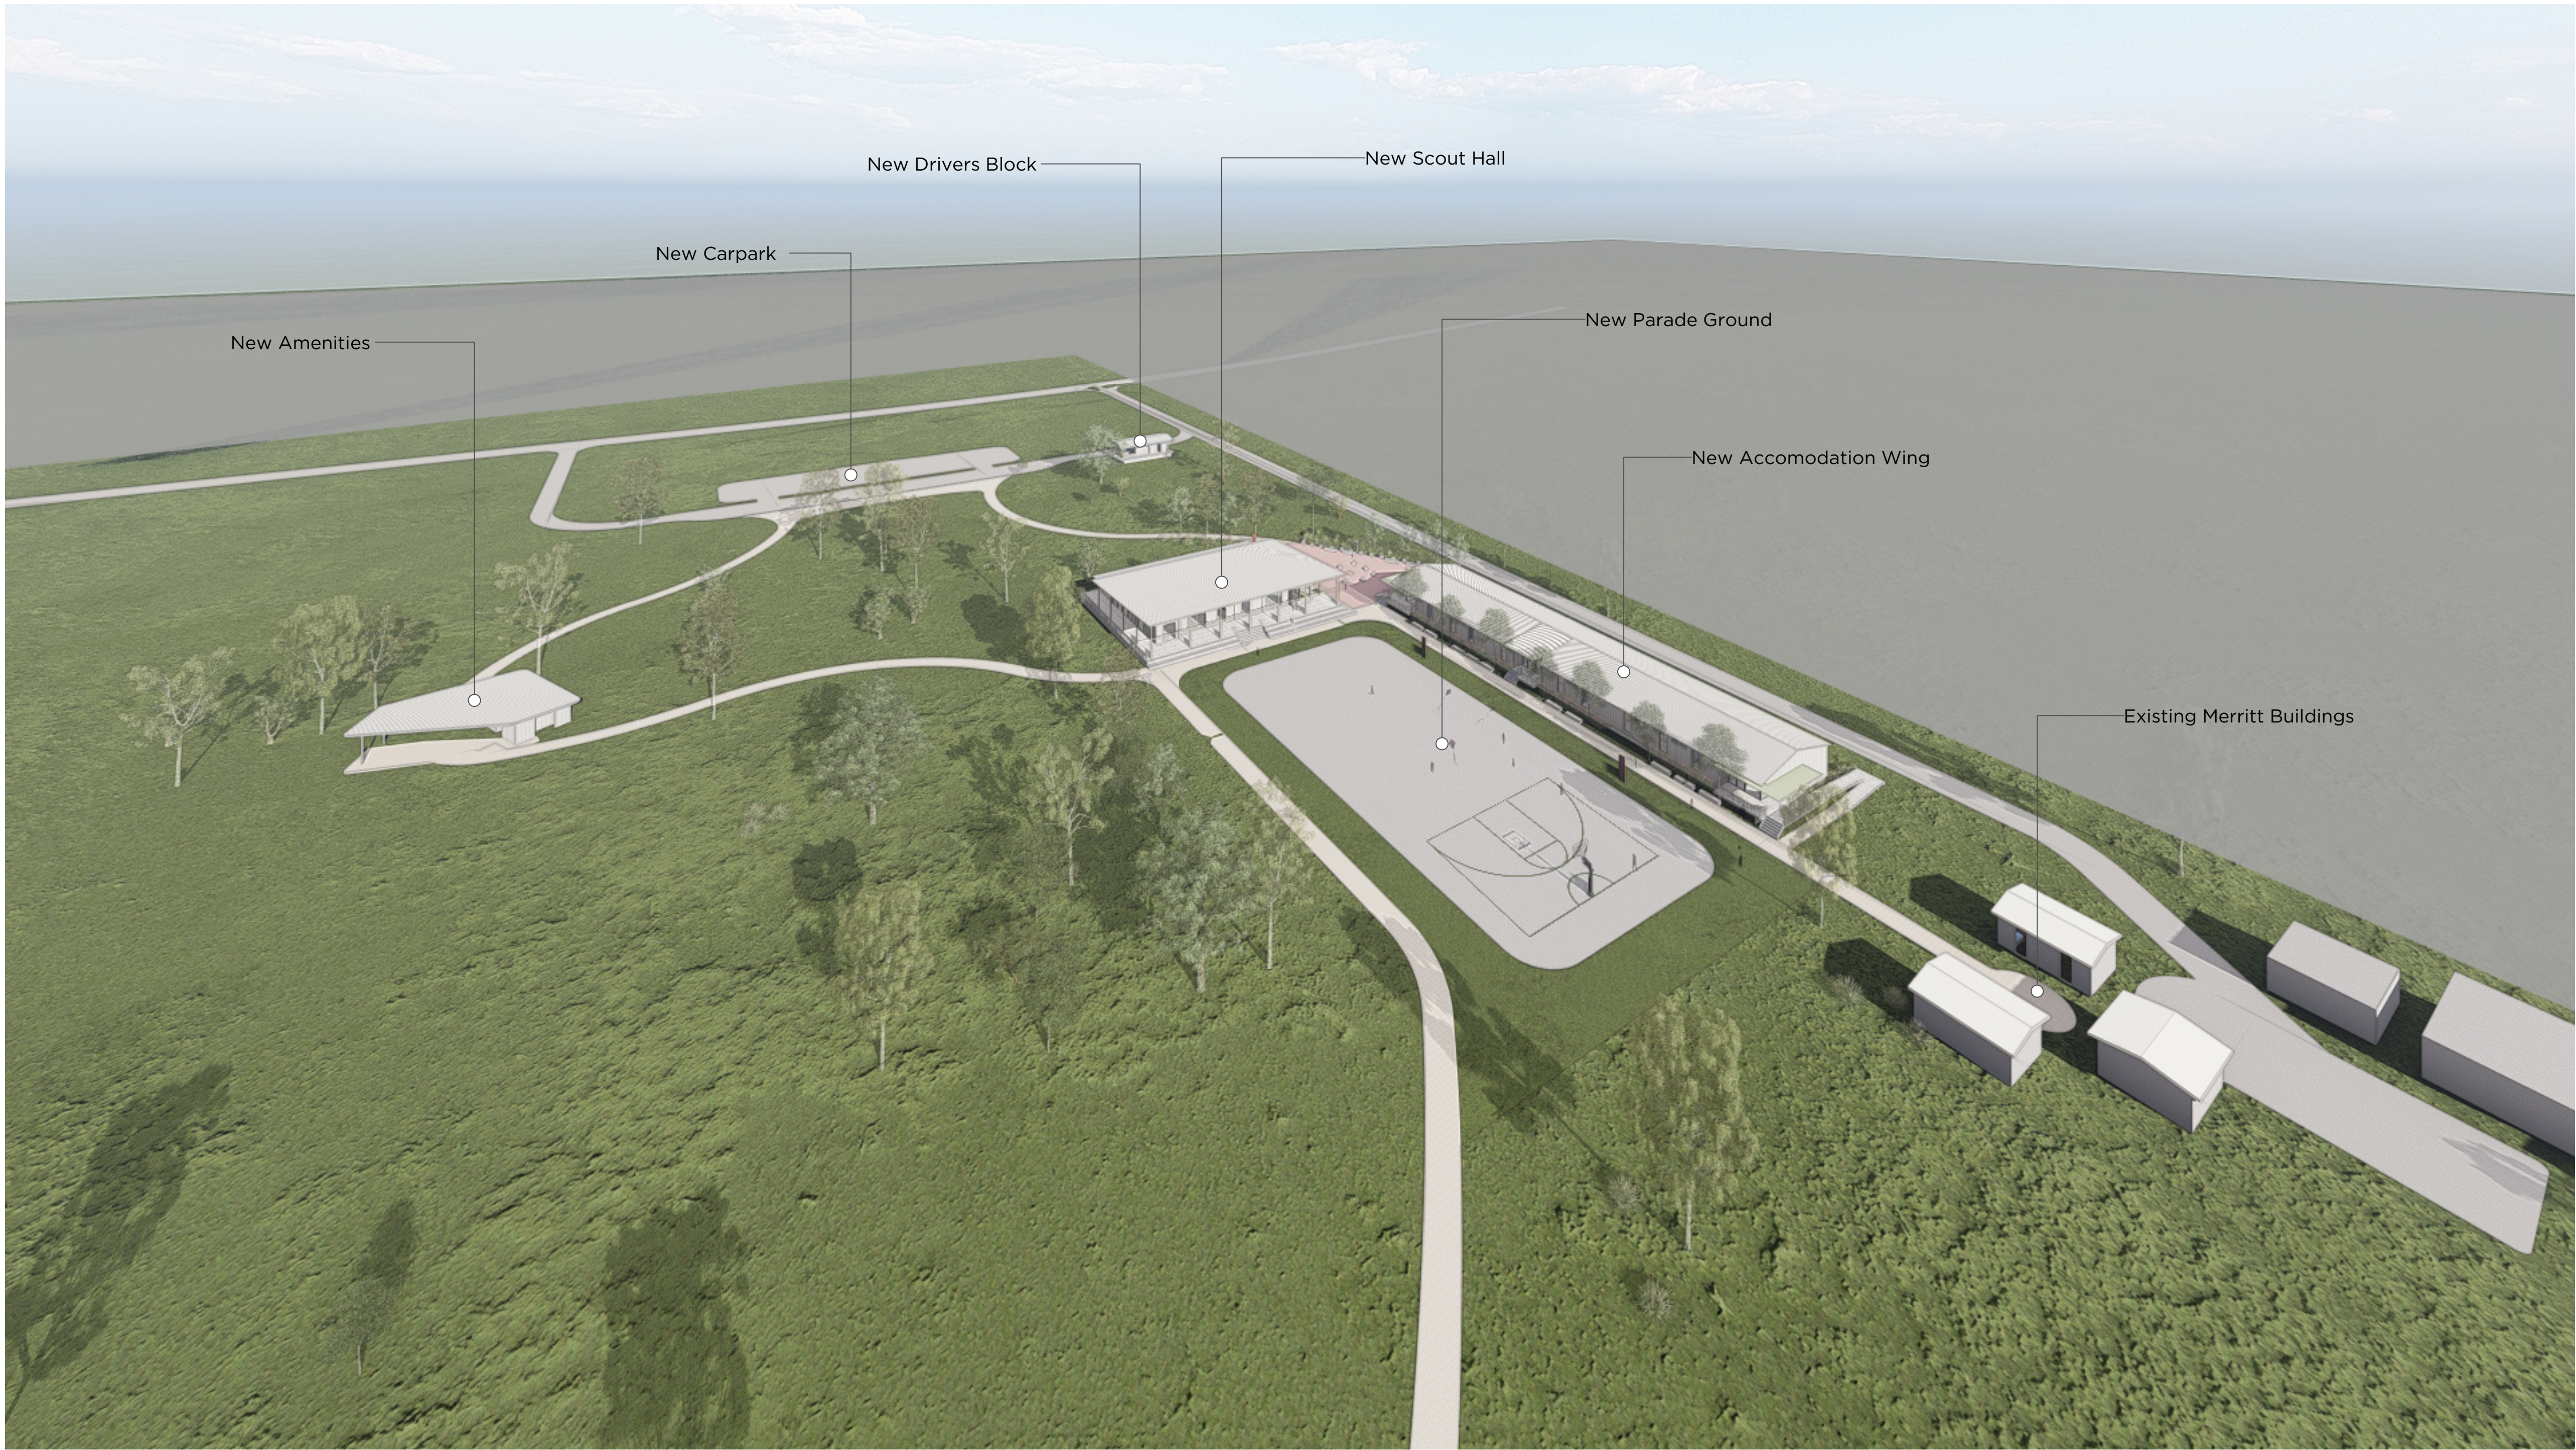

01 VIEW
DA010 Arial View
Scale: 1:1000

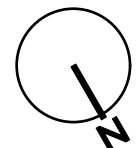


PMDL  **ARCHITECTURE
INTERIORS
MASTERPLANNING**

pmdl.com.au

PMDL ARCHITECTURE + DESIGN PTY LTD ABN 56 042 981 377
NSW NOMINATED ARCHITECTS: ANDREW PENDER 537 DAVID MORRIS 5865 VICKI VAN DIJK 9476

B 24/10/23 For Development Application			
A 20/10/23 For Development Application			
ISSUE	DATE	REVISION	
0mm		50mm	100mm
DO NOT SCALE FROM DRAWING. USE FIGURED DIMENSIONS ONLY. CHECK ALL DIMENSIONS ON SITE BEFORE MANUFACTURE OR CONSTRUCTION.			
PROJECT	Scouts Camp Kurrajong		PROJECT # 3174
CLIENT	Scouts NSW		DWG #
DWG	View 1		DA010
CLIENT REF & CONTACT	DATE July 23	DRAWN JM	REVISION
759 Oura Rd, Eunanoreethy	1:200	CHWD SH	B

 

A	24/10/23	For Development Application
B	20/10/23	For Development Application

ISSUE	DATE	REVISION	

0mm
50mm
100mm

DO NOT SCALE FROM DRAWING. USE FIGURED DIMENSIONS ONLY.
CHECK ALL DIMENSIONS ON SITE BEFORE MANUFACTURE OR CONSTRUCTION.

Scouts Camp Kurrajong	PROJECT # 3174
---	---

Scouts NSW	DWG # DA011
--	--

PROJECT REF & CONTACT 759 Oura Rd, Eunahore NSW 2100	DATE July 23	DRAWN BY JM	REVISION B
---	-----------------	----------------	---------------

PMDL  ARCHITECTURE
INTERIORS
MASTERPLANNING

pmdl.com.au

PMDL ARCHITECTURE + DESIGN HK (LIMITED)
PMDL ARCHITECTURE + DESIGN PTY LTD ABN 56 062 961 317
NSW NOMINATED ARCHITECTS: ANDREW PENDER 5317 DAVID MORRIS 5865 VICKI VAN DIJK 9476



*Colour Accents
(TBC exact colour and extent - reference to be made to Scouts Logo & Rural Site as below)



01 VIEW
DA012 Scout Hall North Balcony towards Accomodation Wing

PMDL ARCHITECTURE
INTERIORS
MASTERPLANNING

pmdl.com.au

PM DL ARCHITECTURE + DESIGN PTY LTD ABN 56 062 961 377
NSW NOMINATED ARCHITECTS: ANDREW PENDER 537 DAVID MORRIS 5865 VICKI VAN DIJK 9476

B	24/10/23	For Development Application
A	20/10/23	For Development Application
ISSUE	DATE	REVISION
0mm	50mm	100mm
DO NOT SCALE FROM DRAWING. USE FIGURED DIMENSIONS ONLY. CHECK ALL DIMENSIONS ON SITE BEFORE MANUFACTURE OR CONSTRUCTION.		
PROJECT	Scouts Camp Kurrajong	PROJECT # 3174
CLIENT	Scouts NSW	DWG #
DWG	View 3	DA012
CLIENT REF & CONTACT	DATE July 23	DRAWN JM
759 Oura Rd, Eunanoree	1:200	CHWD SH
		REVISION
		B



*Colour Accents
(TBC exact colour and extent - reference to be made to Scouts Logo & Rural Site as below)



01 VIEW
DA113 Accomodation South Balcony looking over Fire Pit towards Scout Hall
Scale: 1:1000

PMDL ARCHITECTURE
INTERIORS
MASTERPLANNING

pmdl.com.au

PMDL ARCHITECTURE + DESIGN PTY LTD ABN 56 042 981 331
NSW NOMINATED ARCHITECTS: ANDREW PENDER 537 DAVID MORRIS 5865 VICKI VAN DIJK 9476

B 24/10/23 For Development Application		PROJECT # 3174	
A 20/10/23 For Development Application		PROJECT # 3174	
ISSUE	DATE	REVISION	
0mm		50mm	100mm
DO NOT SCALE FROM DRAWING. USE FIGURED DIMENSIONS ONLY. CHECK ALL DIMENSIONS ON SITE BEFORE MANUFACTURE OR CONSTRUCTION.			
PROJECT Scouts Camp Kurrajong		PROJECT # 3174	
CLIENT Scouts NSW		DWG # DA013	
DWG View 4		REVISION	
CLIENT REF & CONTACT	DATE July 23	DRAWN JM	REVISION
759 Oura Rd, Eunanoree	1:200	CHWD SH	B



*Colour Accents
(TBC exact colour and extent - reference to be made to Scouts Logo & Rural Site as below)





01 VIEW
DA114 Looking South down path from Merritt Buildings towards Facilities
Scale: 1:1000

PMDL  **ARCHITECTURE
INTERIORS
MASTERPLANNING**

pmdl.com.au

PMDL ARCHITECTURE + DESIGN PTY LTD ABN 56 042 981 337
NSW NOMINATED ARCHITECTS: ANDREW PENDER 537 DAVID MORRIS 5865 VICKI VAN DIJK 9476

A		20/10/23 For Development Application			
ISSUE	DATE	REVISION			
0mm		50mm		100mm	
DO NOT SCALE FROM DRAWING. USE FIGURED DIMENSIONS ONLY. CHECK ALL DIMENSIONS ON SITE BEFORE MANUFACTURE OR CONSTRUCTION.					
PROJECT			PROJECT #		
Scouts Camp Kurrajong			3174		
CLIENT			DWG #		
Scouts NSW					
DWG			DA014		
View 5					
CLIENT REF & CONTACT		DATE	JULY 23	DRAWN	JM
759 Oura Rd, Eunanoree		SCALE	1:200	CHKD	SH
					A

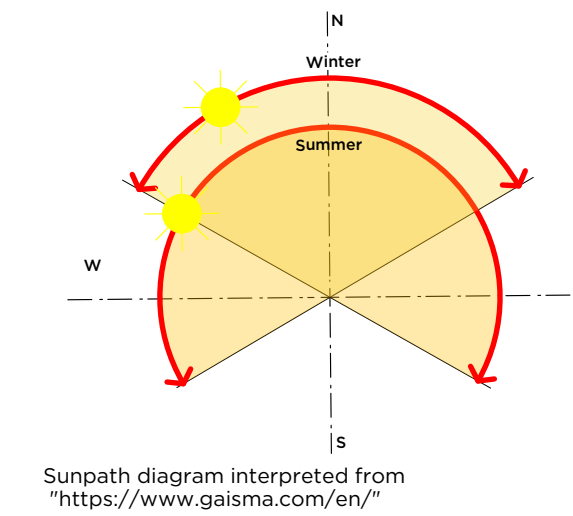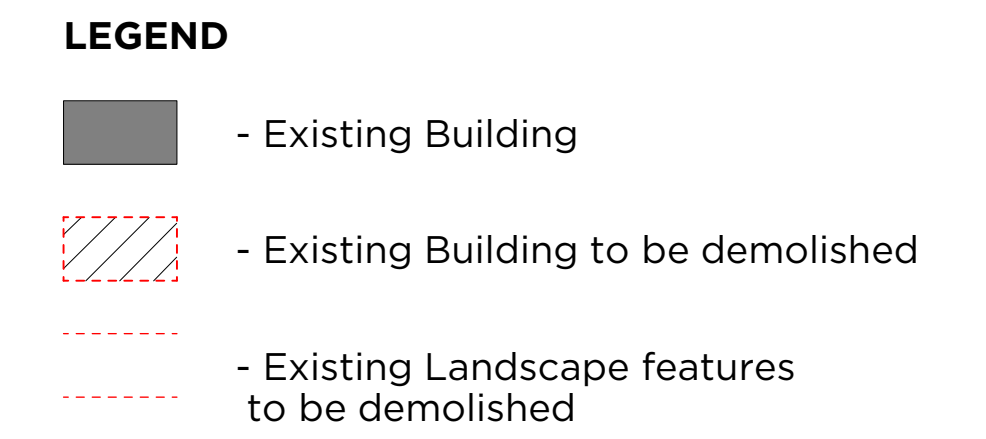

Existing Accommodation - 308 m2
Existing Recreation Facilities - 406 m2
Total on site - 1486 m2



LEGEND

- Existing Building
- Existing Trees
- New Trees/Planting

GFA - Proposed

Proposed Accomodation - 573 m2
Proposed Recreation Facilities - 899 m2
Total on site - 1825 m2




01 PLAN
DA110 Masterplan
Scale: 1:1000

PMDL ARCHITECTURE
INTERIORS
MASTERPLANNING


pmdl.com.au

PM DL ARCHITECTURE + DESIGN PTY LTD ABN 56 042 981 317
NSW NOMINATED ARCHITECTS: ANDREW PENDER EBET DAVID MORRIS 5865 VICKI VAN DUKE 9476


B 24/10/23 For Development Application		PROJECT # 3174	
A 20/10/23 For Development Application		PROJECT # 3174	
ISSUE	DATE	REVISION	DWG #
0mm		50mm	100mm
DO NOT SCALE FROM DRAWING. USE FIGURED DIMENSIONS ONLY. CHECK ALL DIMENSIONS ON SITE BEFORE MANUFACTURE OR CONSTRUCTION.			
PROJECT	Scouts Camp Kurrajong		PROJECT # 3174
CLIENT	Scouts NSW		DWG #
DWG	Masterplan		DA110
CLIENT REF & CONTACT	DATE	JULY 23	REVISION
759 Oura Rd, Eunanoree	1:200	CHWD	SH
			B

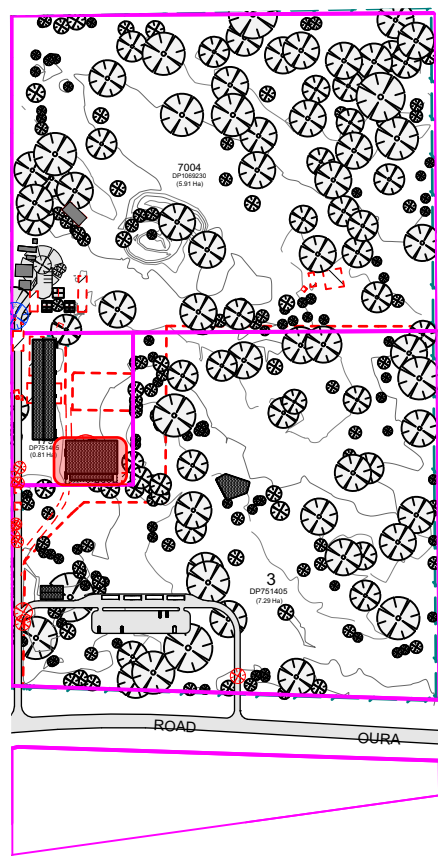

Key Diagram

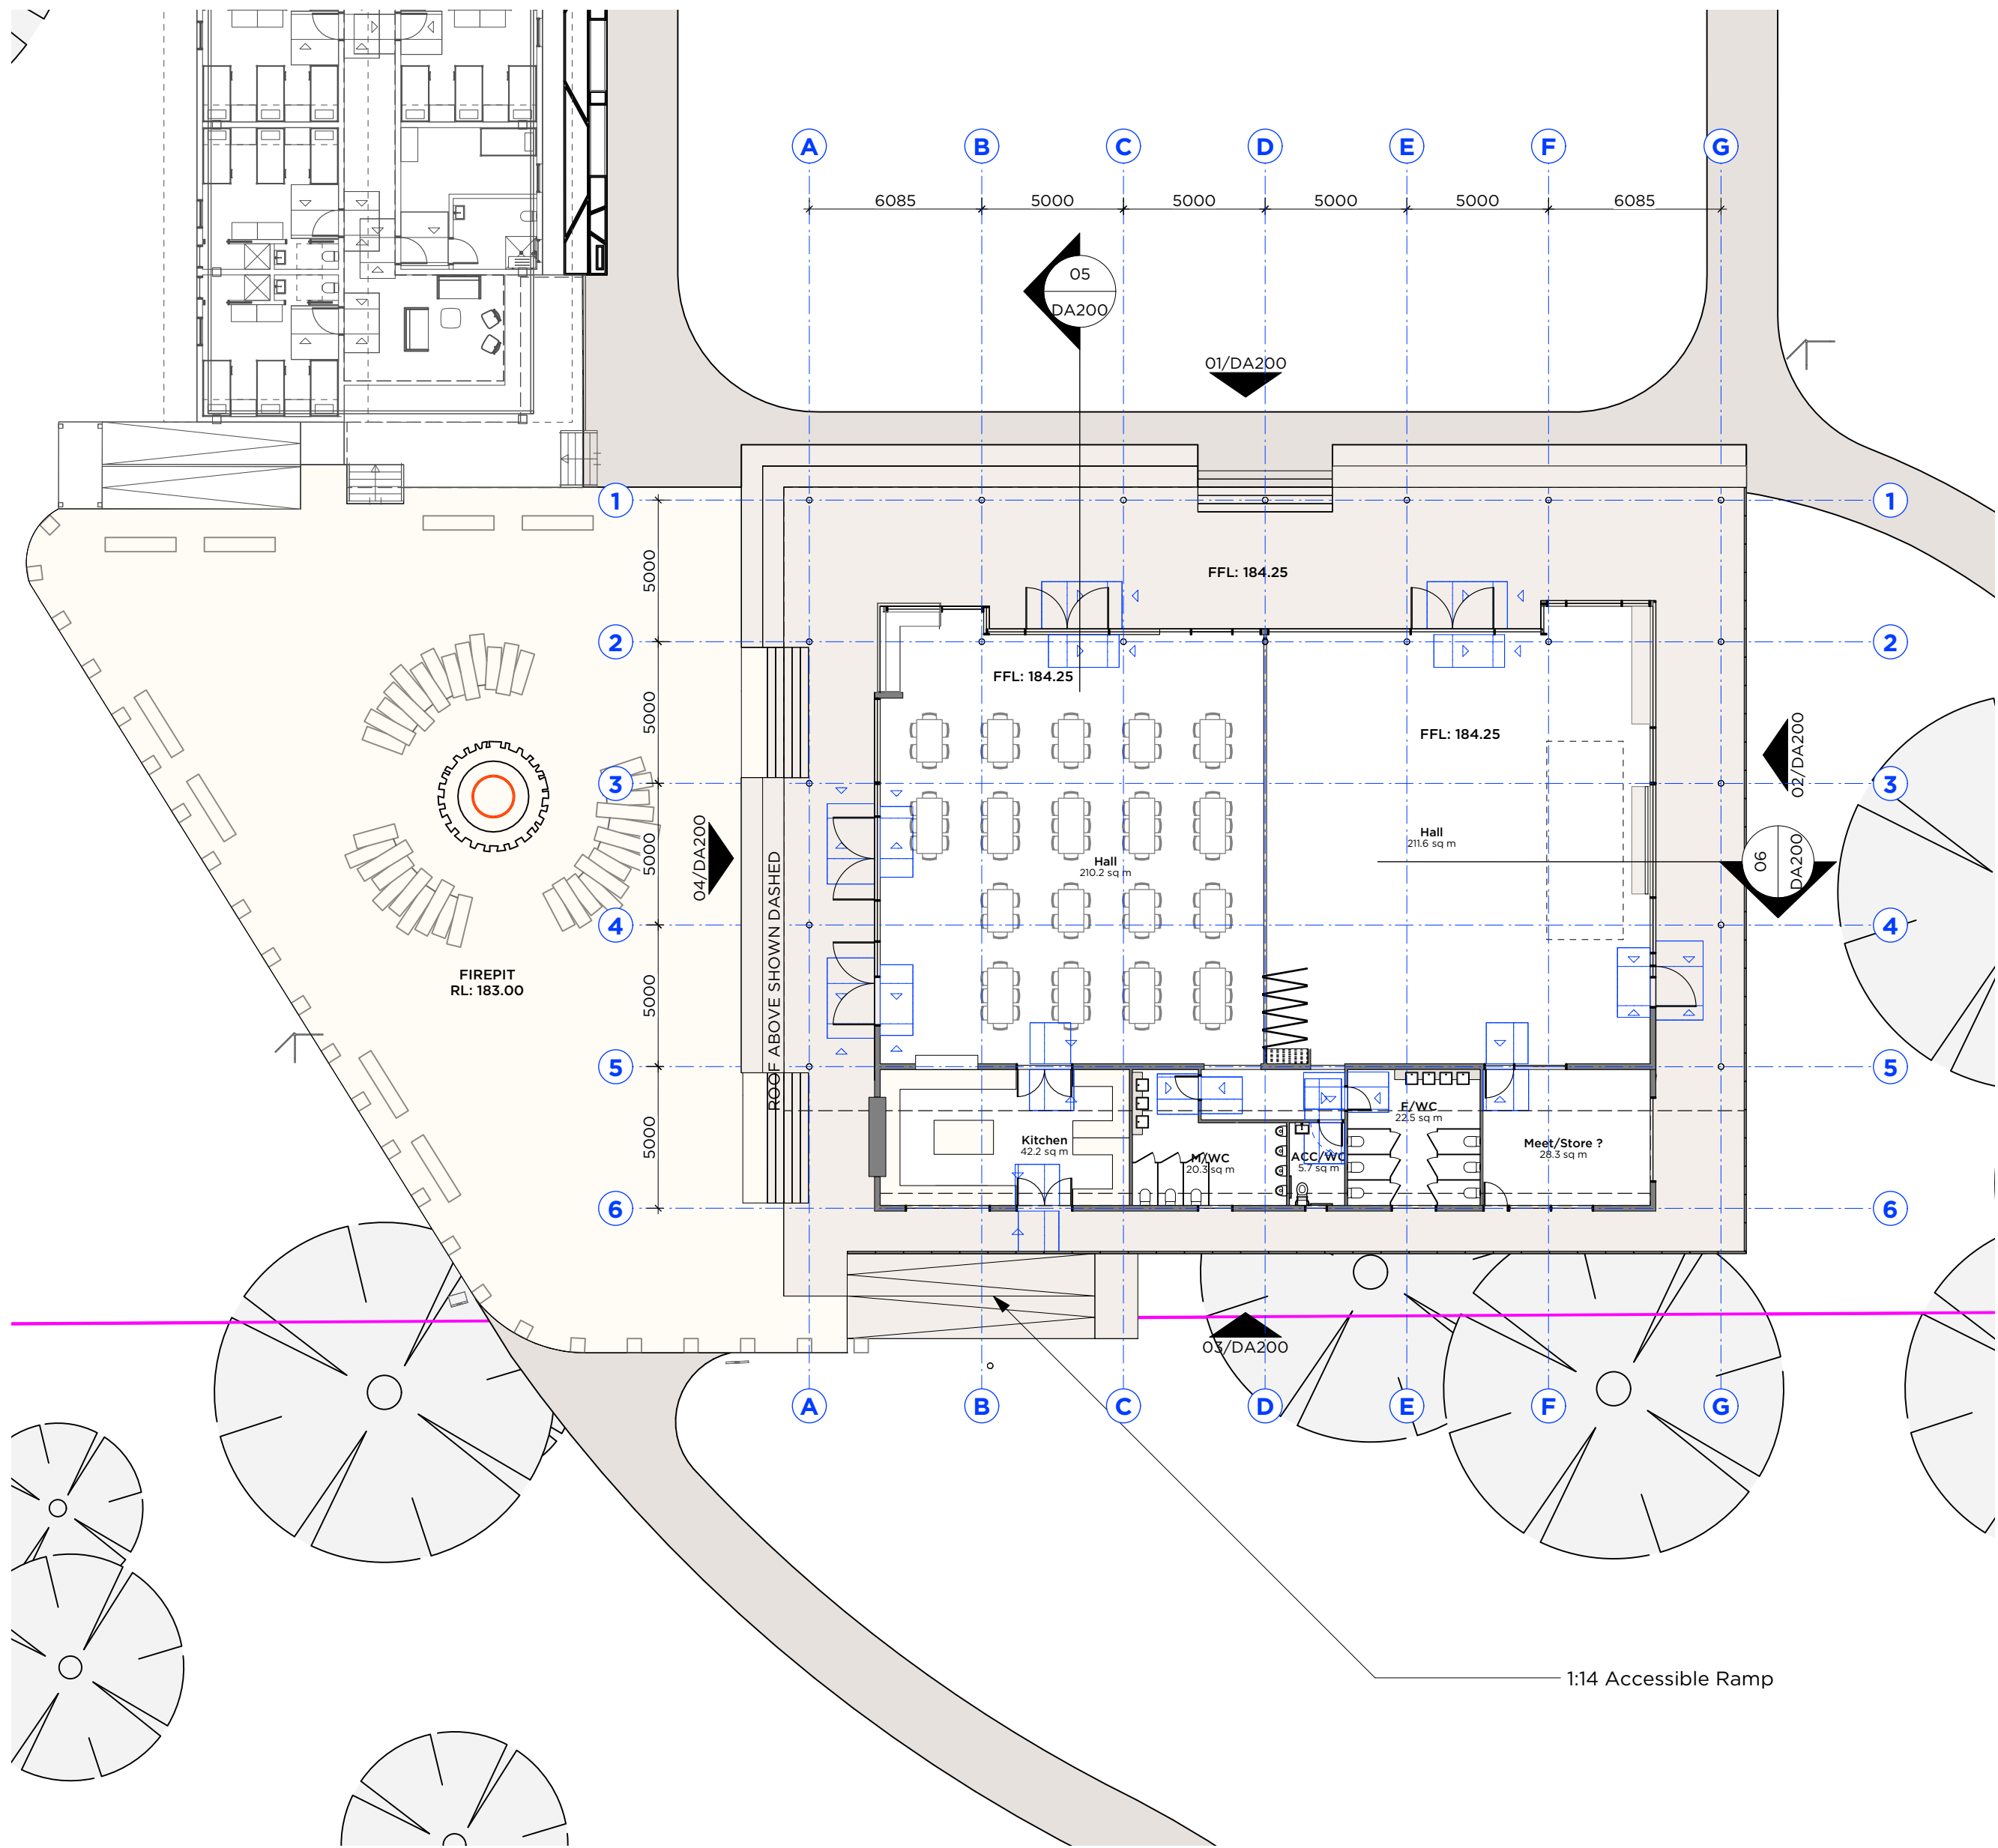

01 PLAN
DA114 Hall Floor Plan
Scale: 1:200

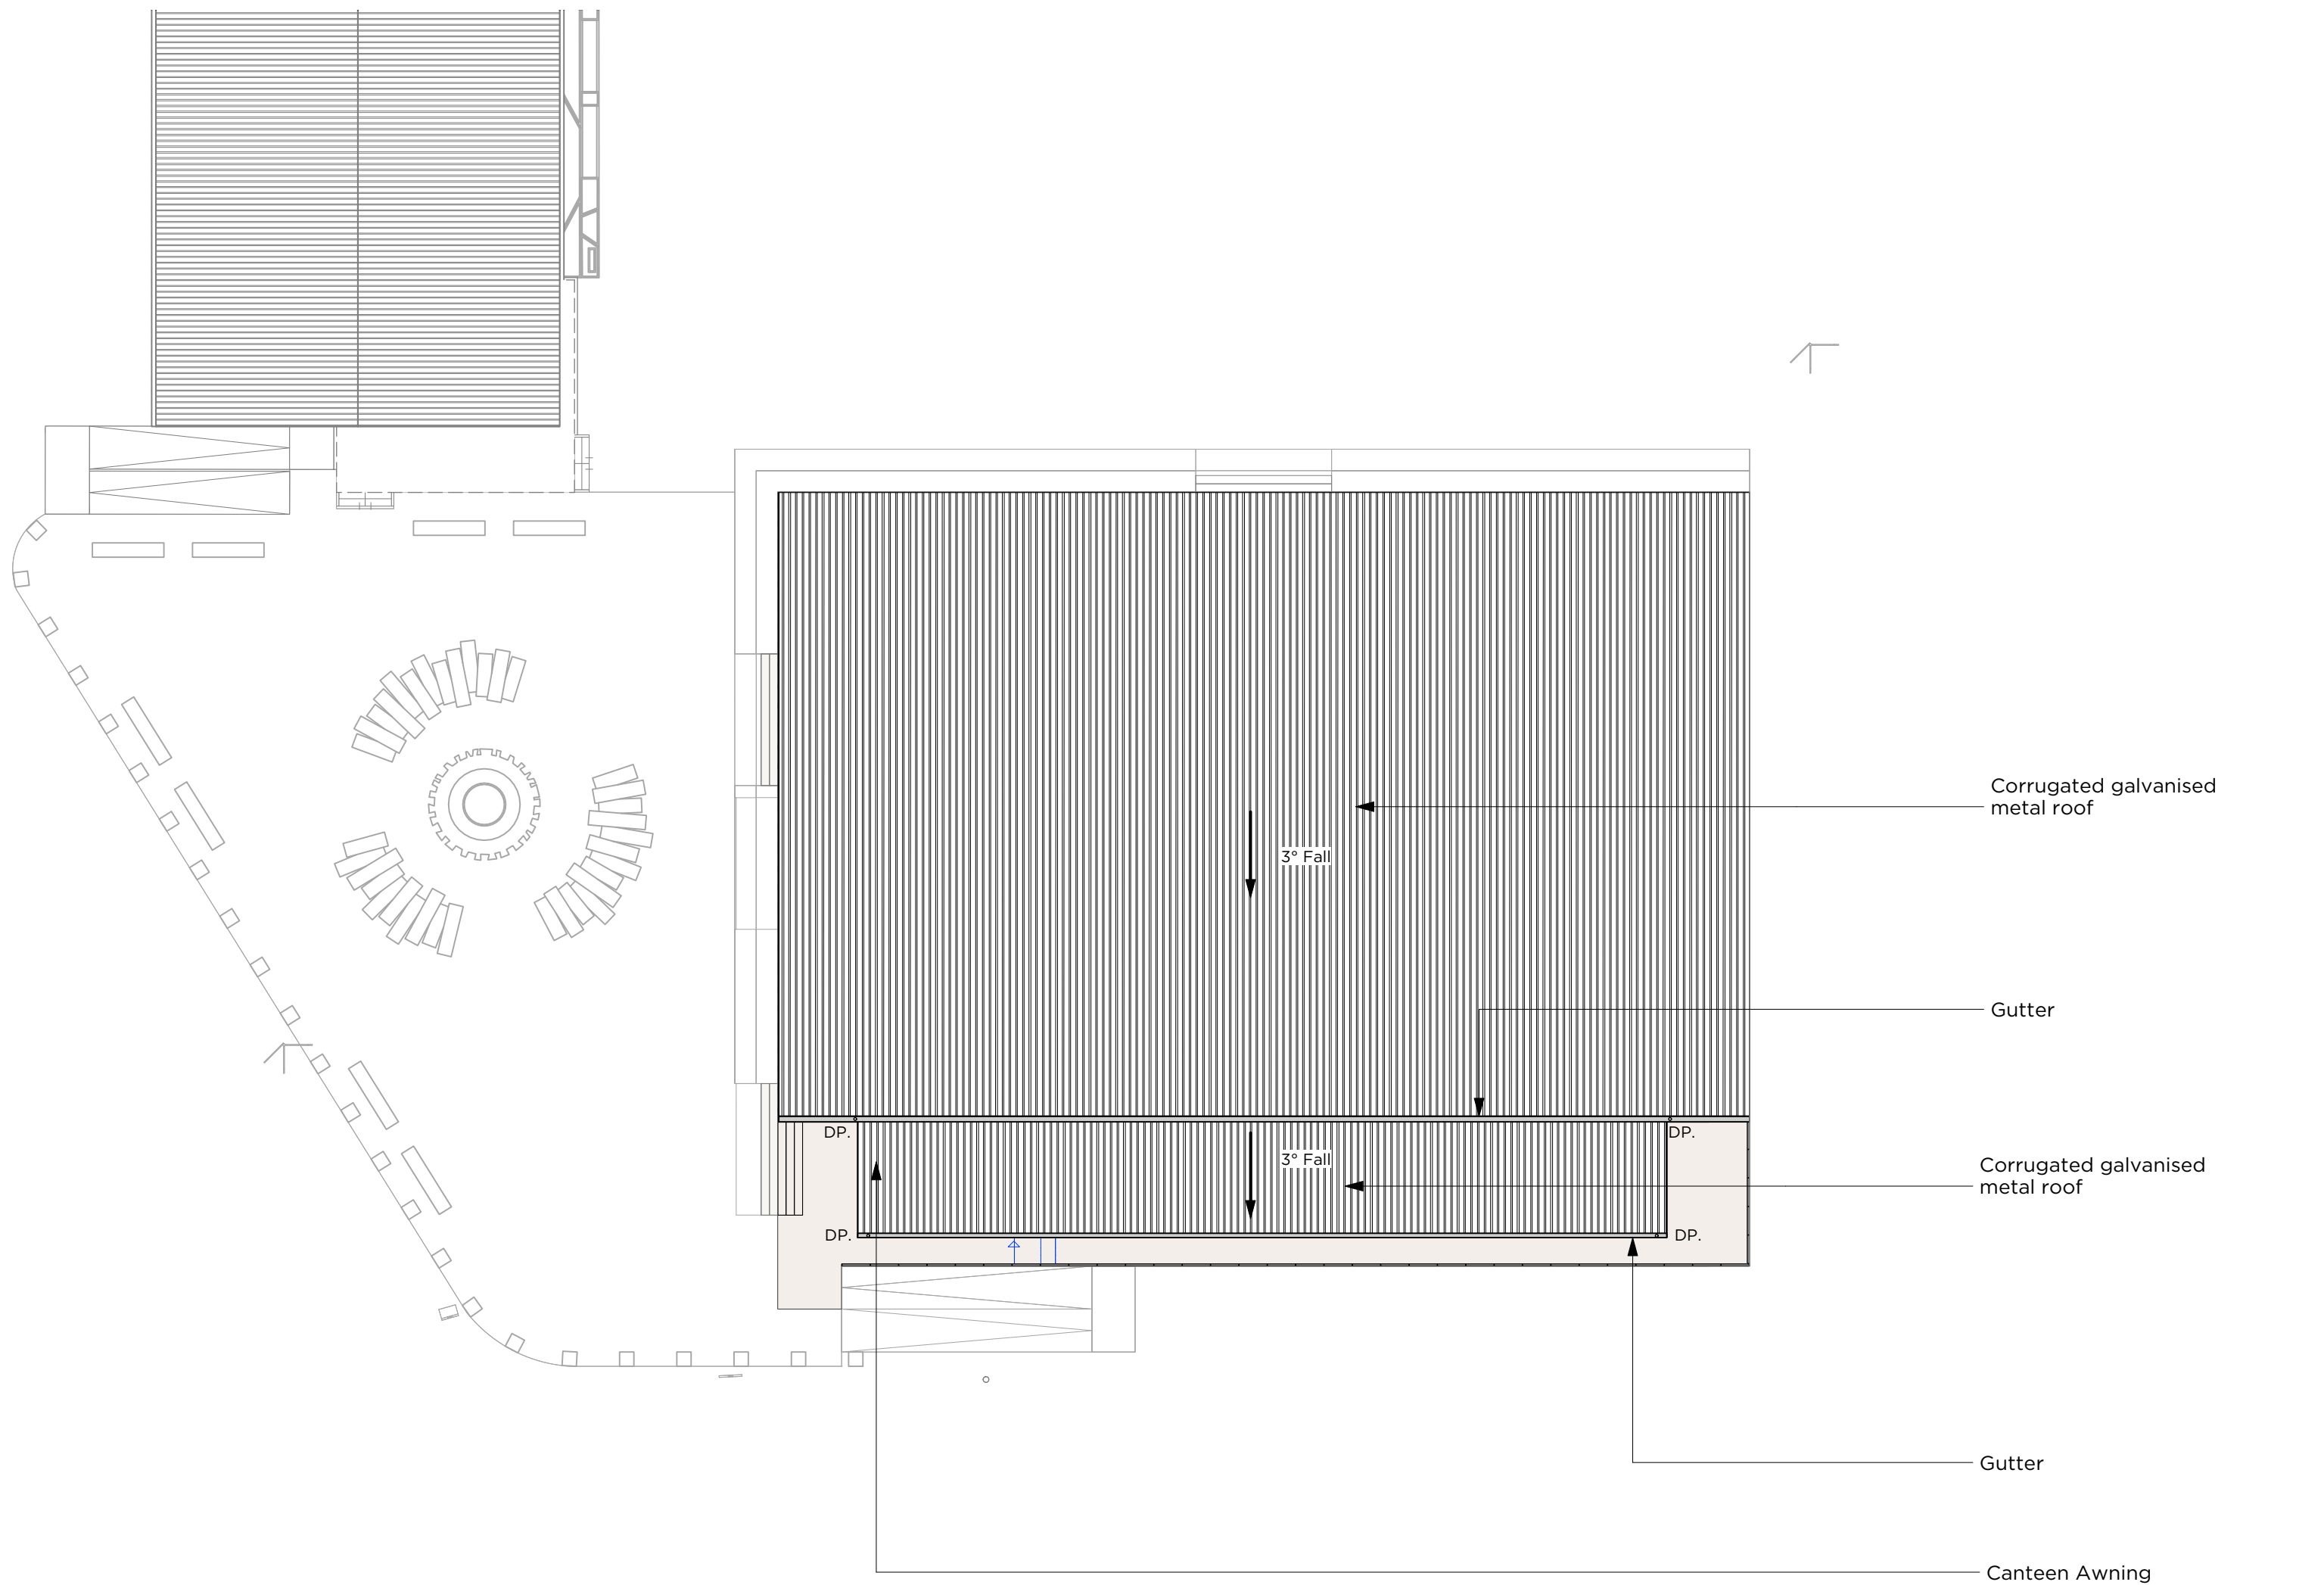

02 PLAN
DA114 Hall Roof Plan
Scale: 1:200

Not For Construction


PROJECT	Scouts Camp Kurrajong	PROJECT #	3174
CLIENT	Scouts NSW	DWG #	DA114
DWG	Hall Plans	REVISION	B
CLIENT REF & CONTACT	759 Oura Rd, Eunanoree	DATE	July 23
DATE	July 23	DRAWN	JM
SCALE	1:200	CHKD	SH

PMDL ARCHITECTURE INTERIORS MASTERPLANNING


pmdl.com.au

PMDL ARCHITECTURE + DESIGN HK (LIMITED)
PMDL ARCHITECTURE + DESIGN PTY LTD ABN 56 062 961 337
NSW NOMINATED ARCHITECTS: ANDREW PENDER 537 DAVID MORRIS 5865 VICKI VAN DIJK 9476


NOTE: - FRL 60/60/60 to all internal partitions

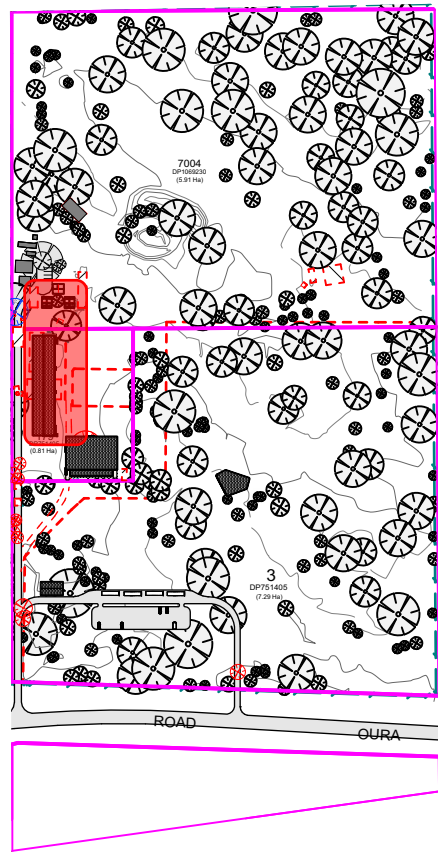

Key Diagram

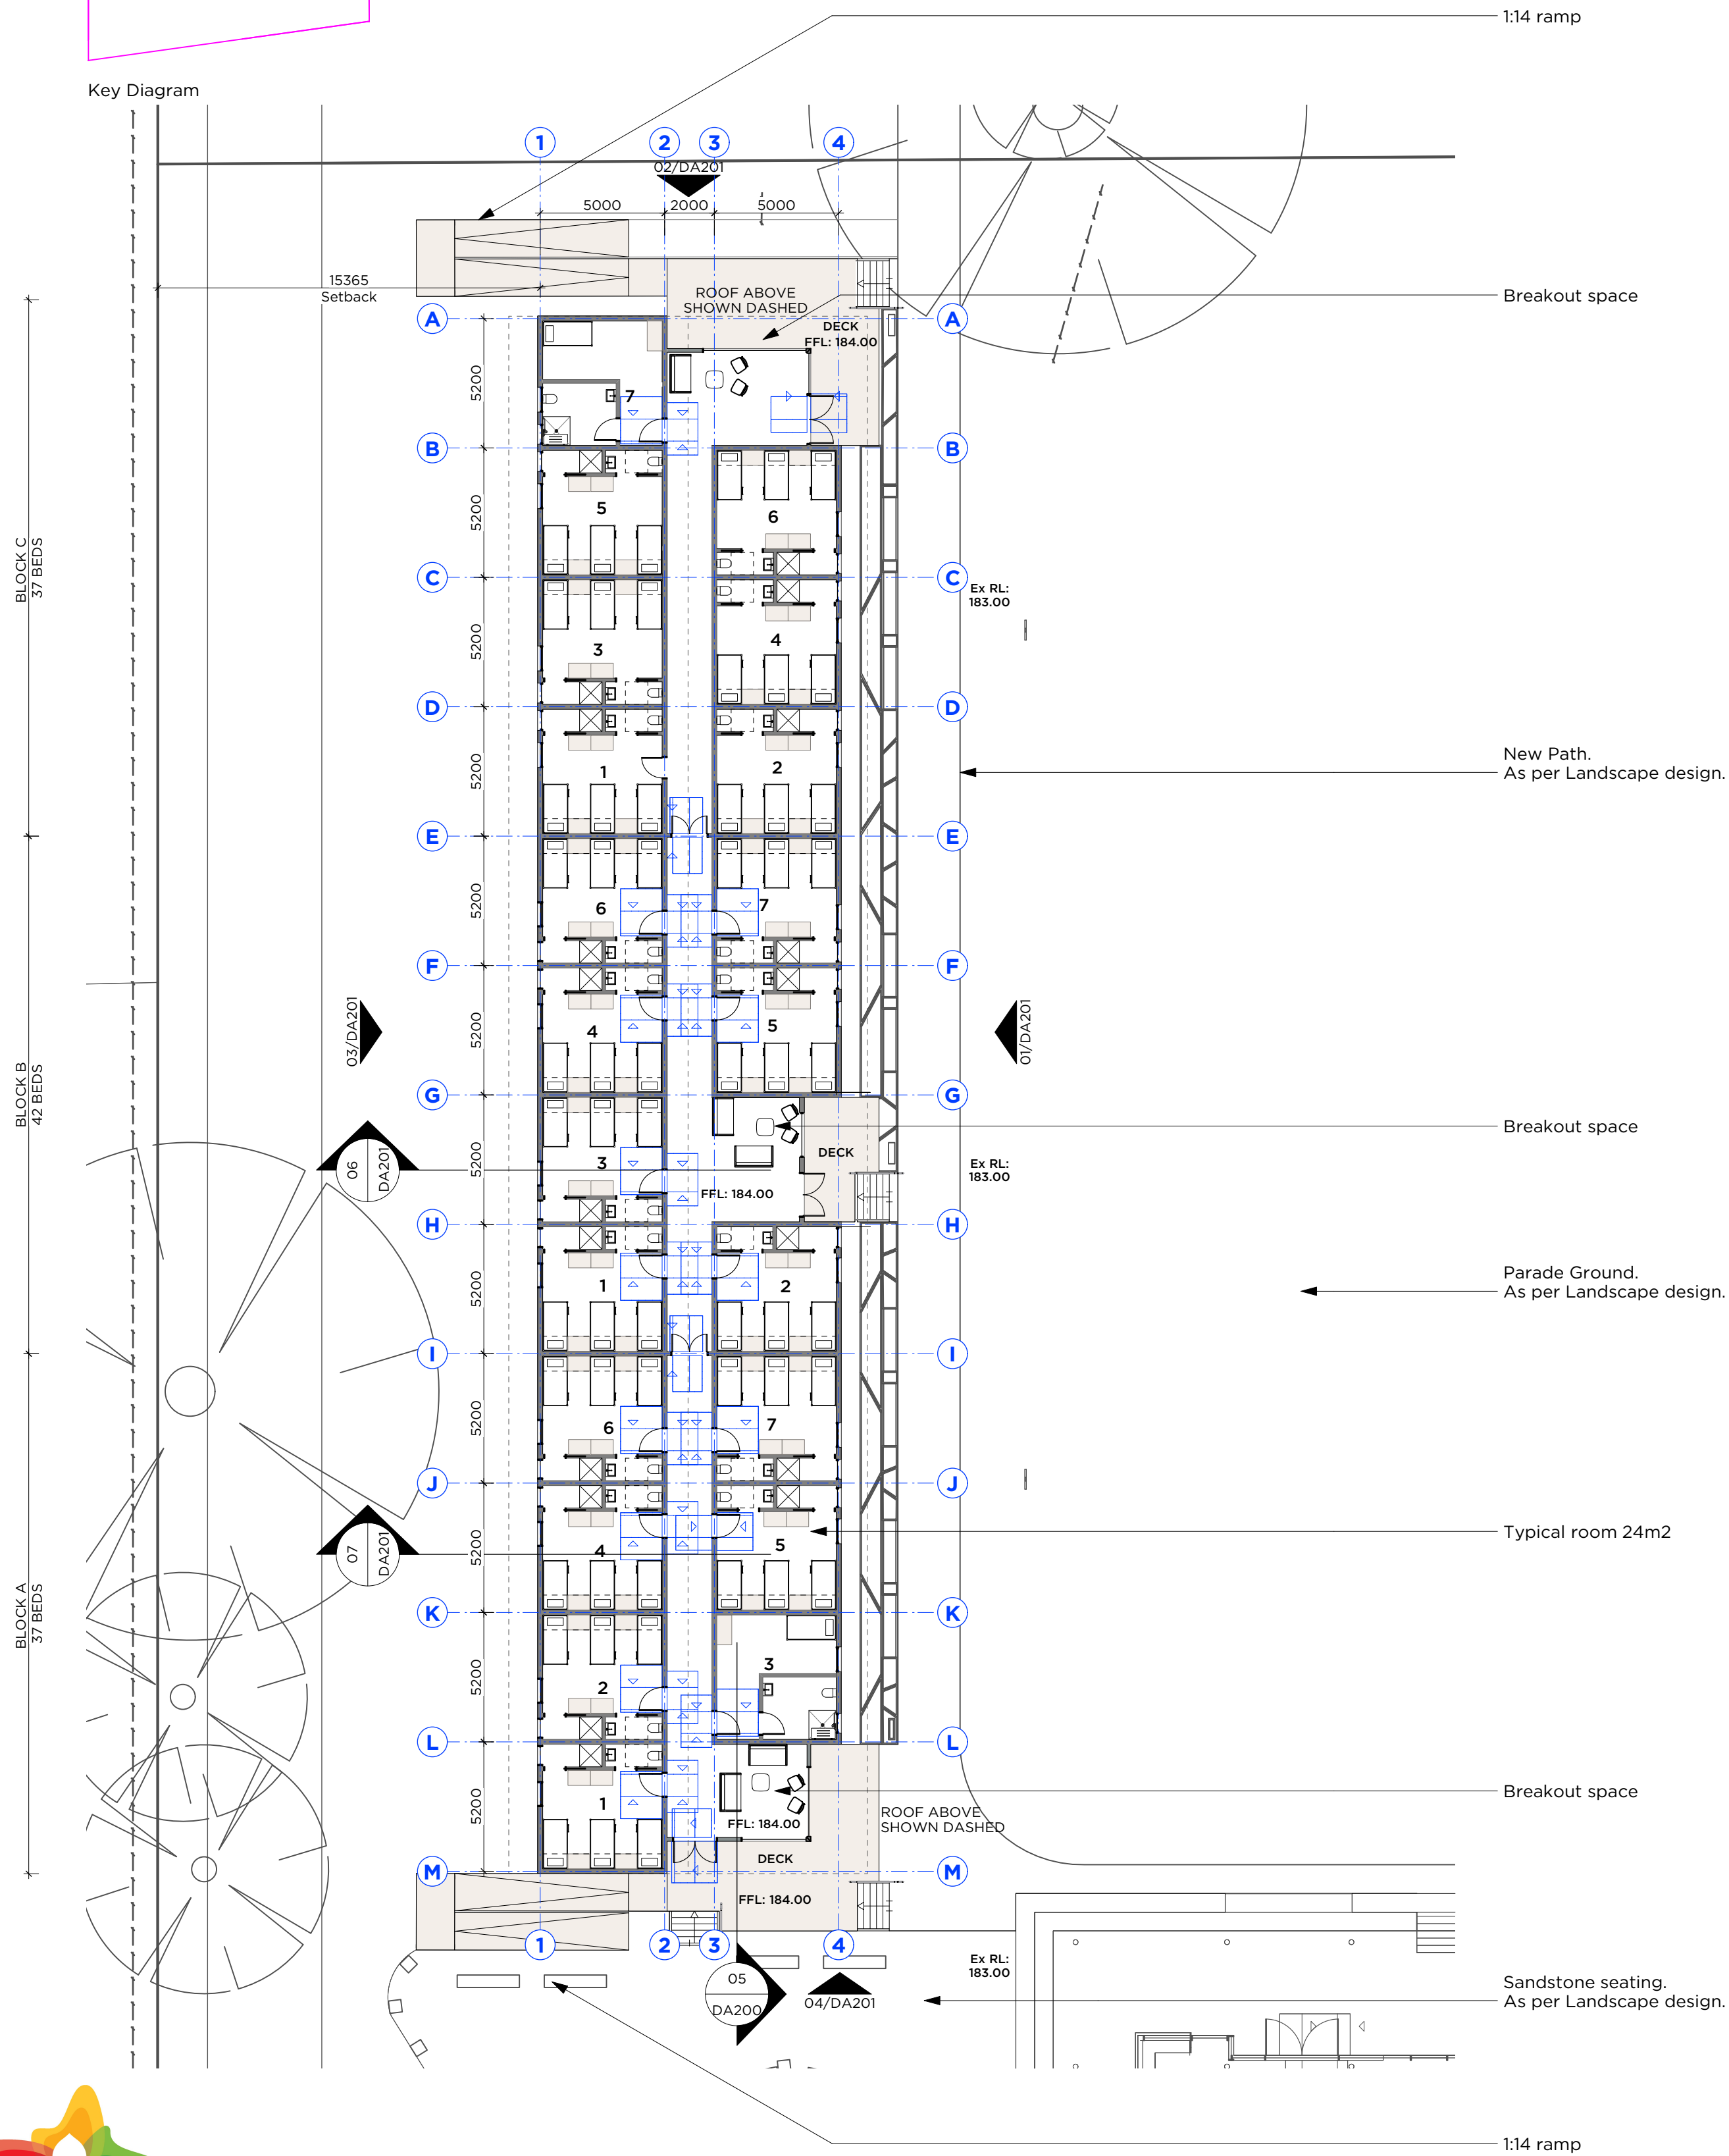

01 PLAN
DA115 Accommodation Floor Plan
Scale: 1:200

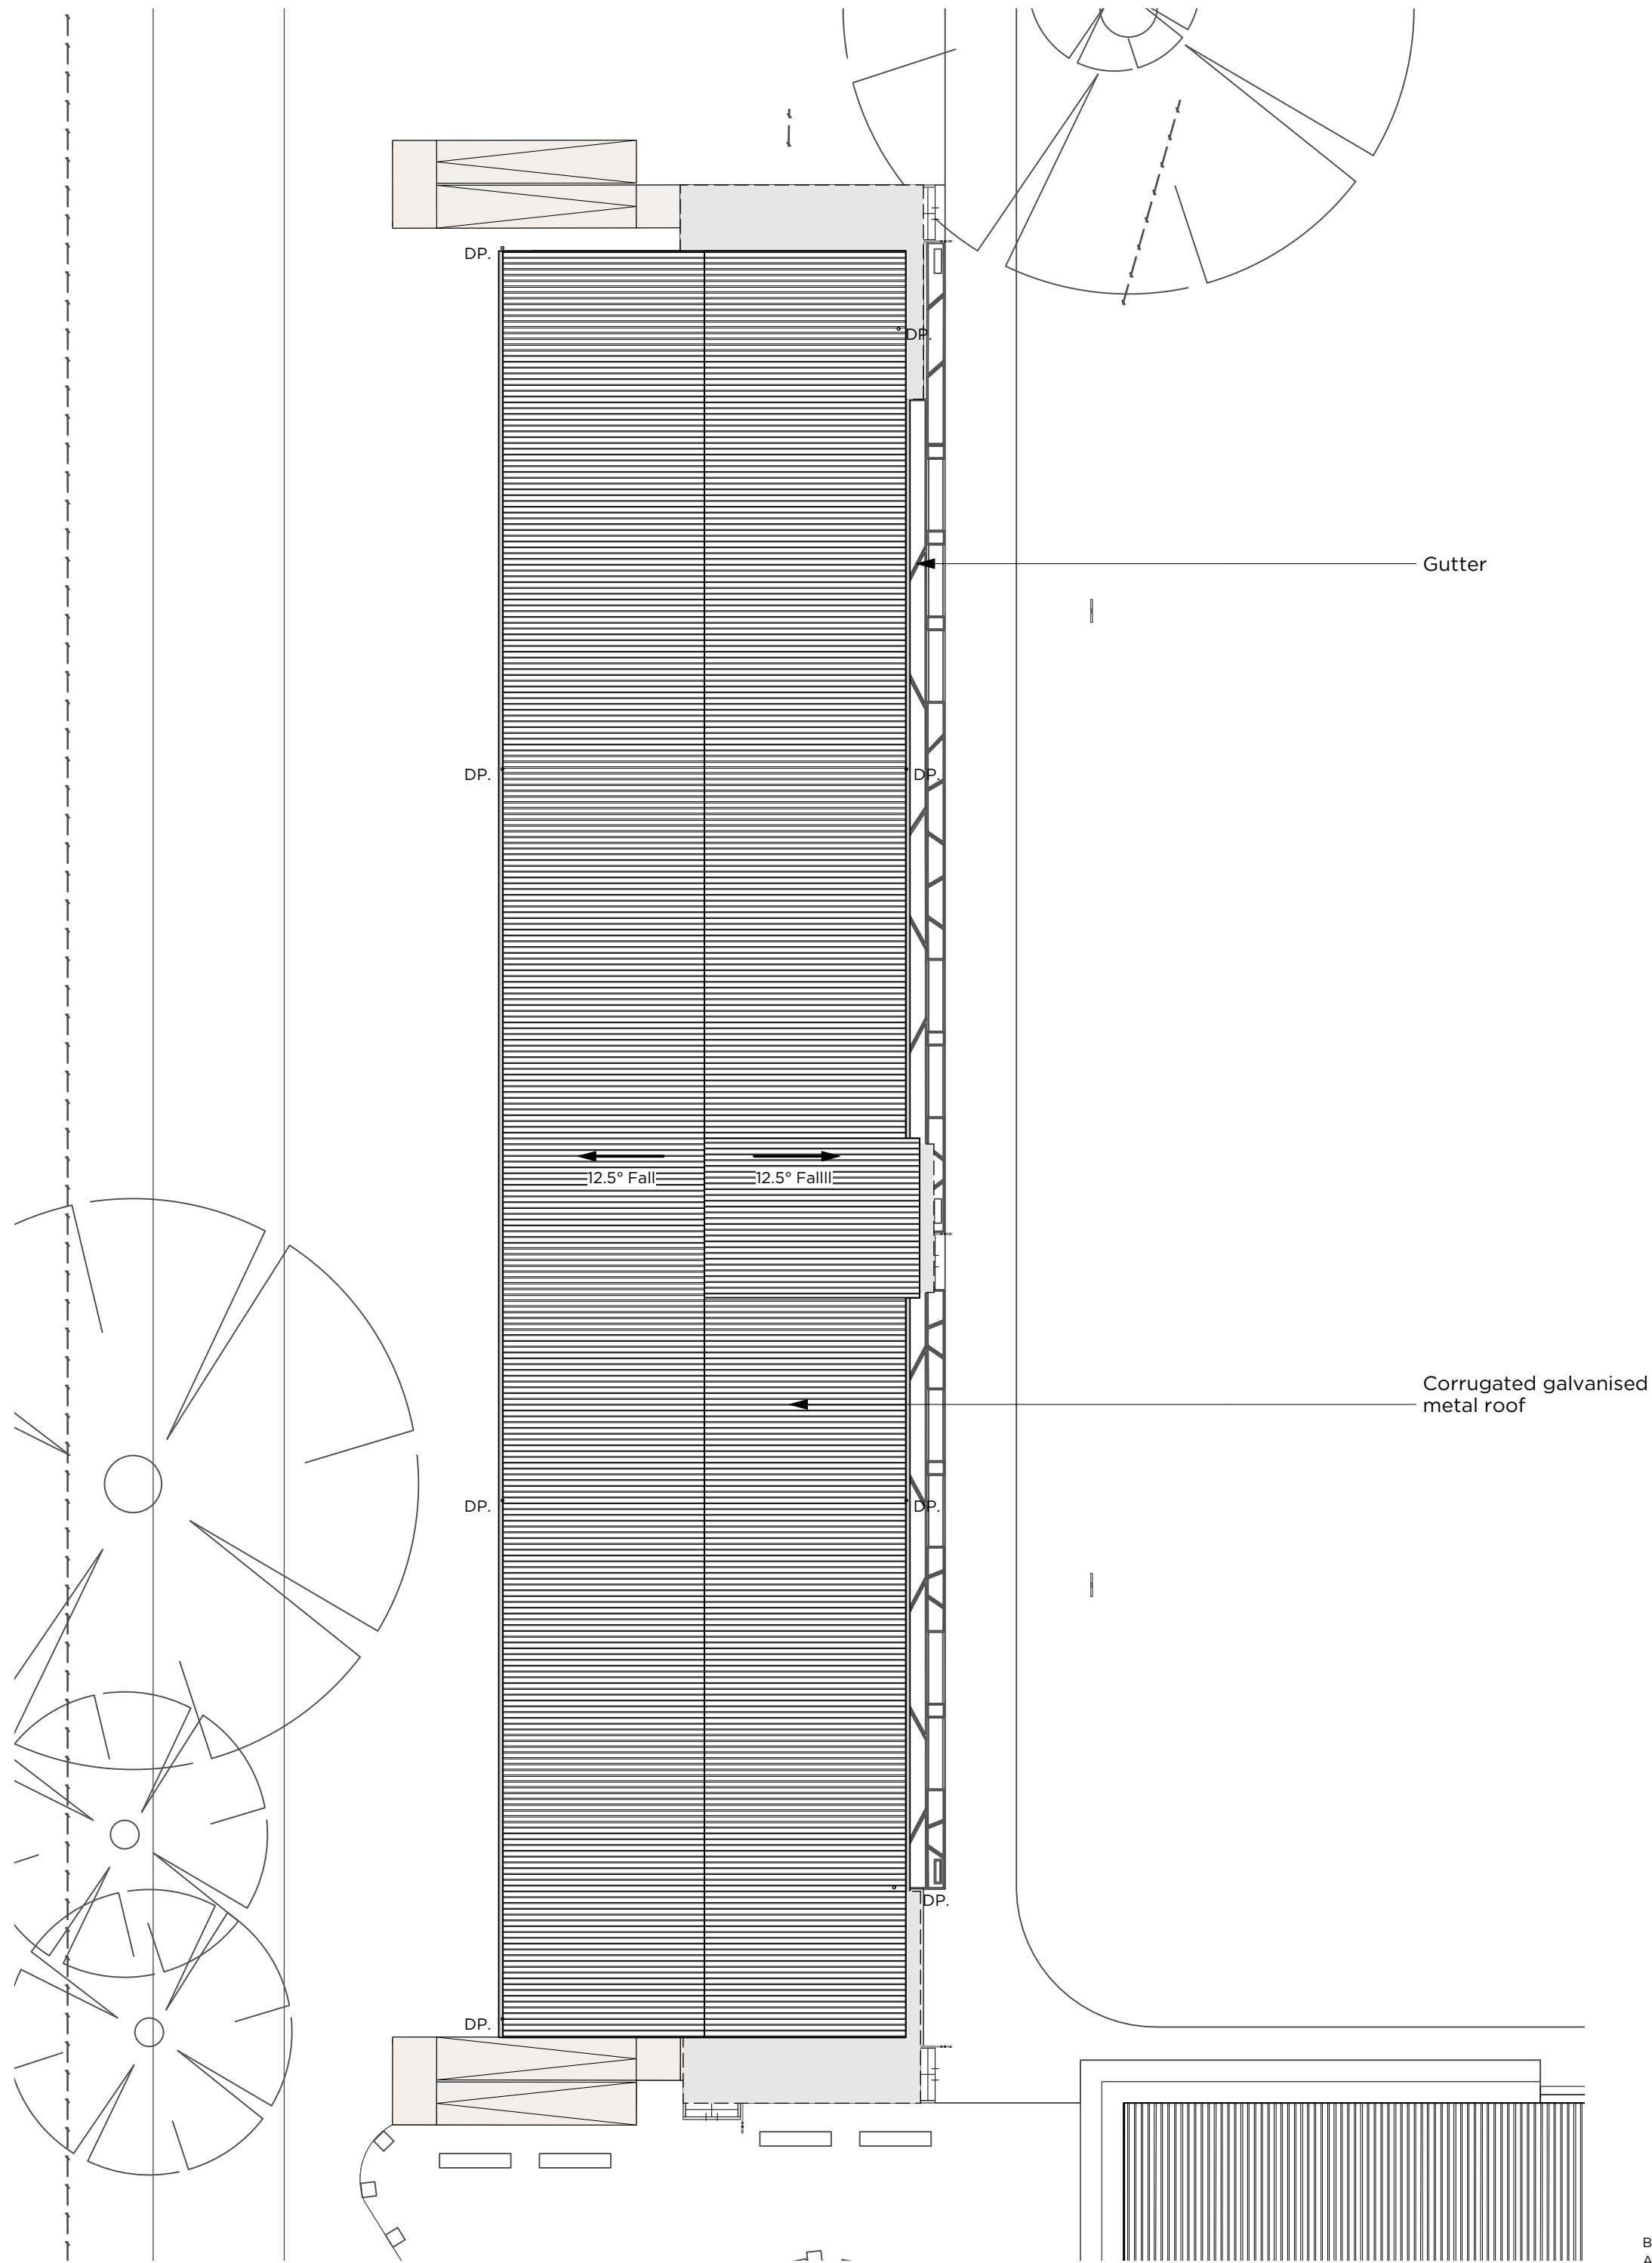

02 PLAN
DA115 Accommodation Roof Plan
Scale: 1:200




PMDL ARCHITECTURE
INTERIORS
MASTERPLANNING


pmdl.com.au

PMDL ARCHITECTURE + DESIGN (PVT) LTD
759 Oura Rd, Eunahmore NSW 2154
NSW NOMINATED ARCHITECTS: ANDREW PENDER 5337 DAVID MORRIS 5865 VICKI VAN DIJK 9476



PROJECT	Scouts Camp Kurrajong	PROJECT #	3174
CLIENT	Scouts NSW	DWG #	DA115
DWG	Accommodation Wing Plans	REVISION	B
CLIENT REF & CONTACT	DATE	DRAWN	REVISION
759 Oura Rd, Eunahmore NSW 2154	20/10/23	JM	SH
ISSUE	DATE	REVISION	
B	26/10/23	For Development Application	
A	20/10/23	For Development Application	

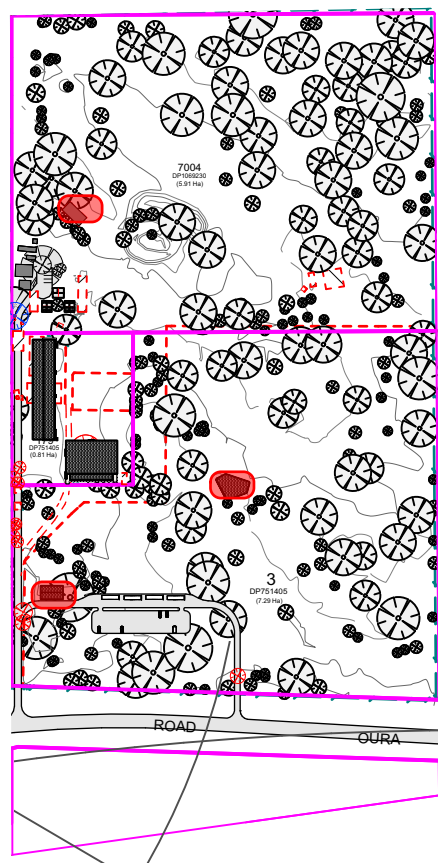



Key Diagram

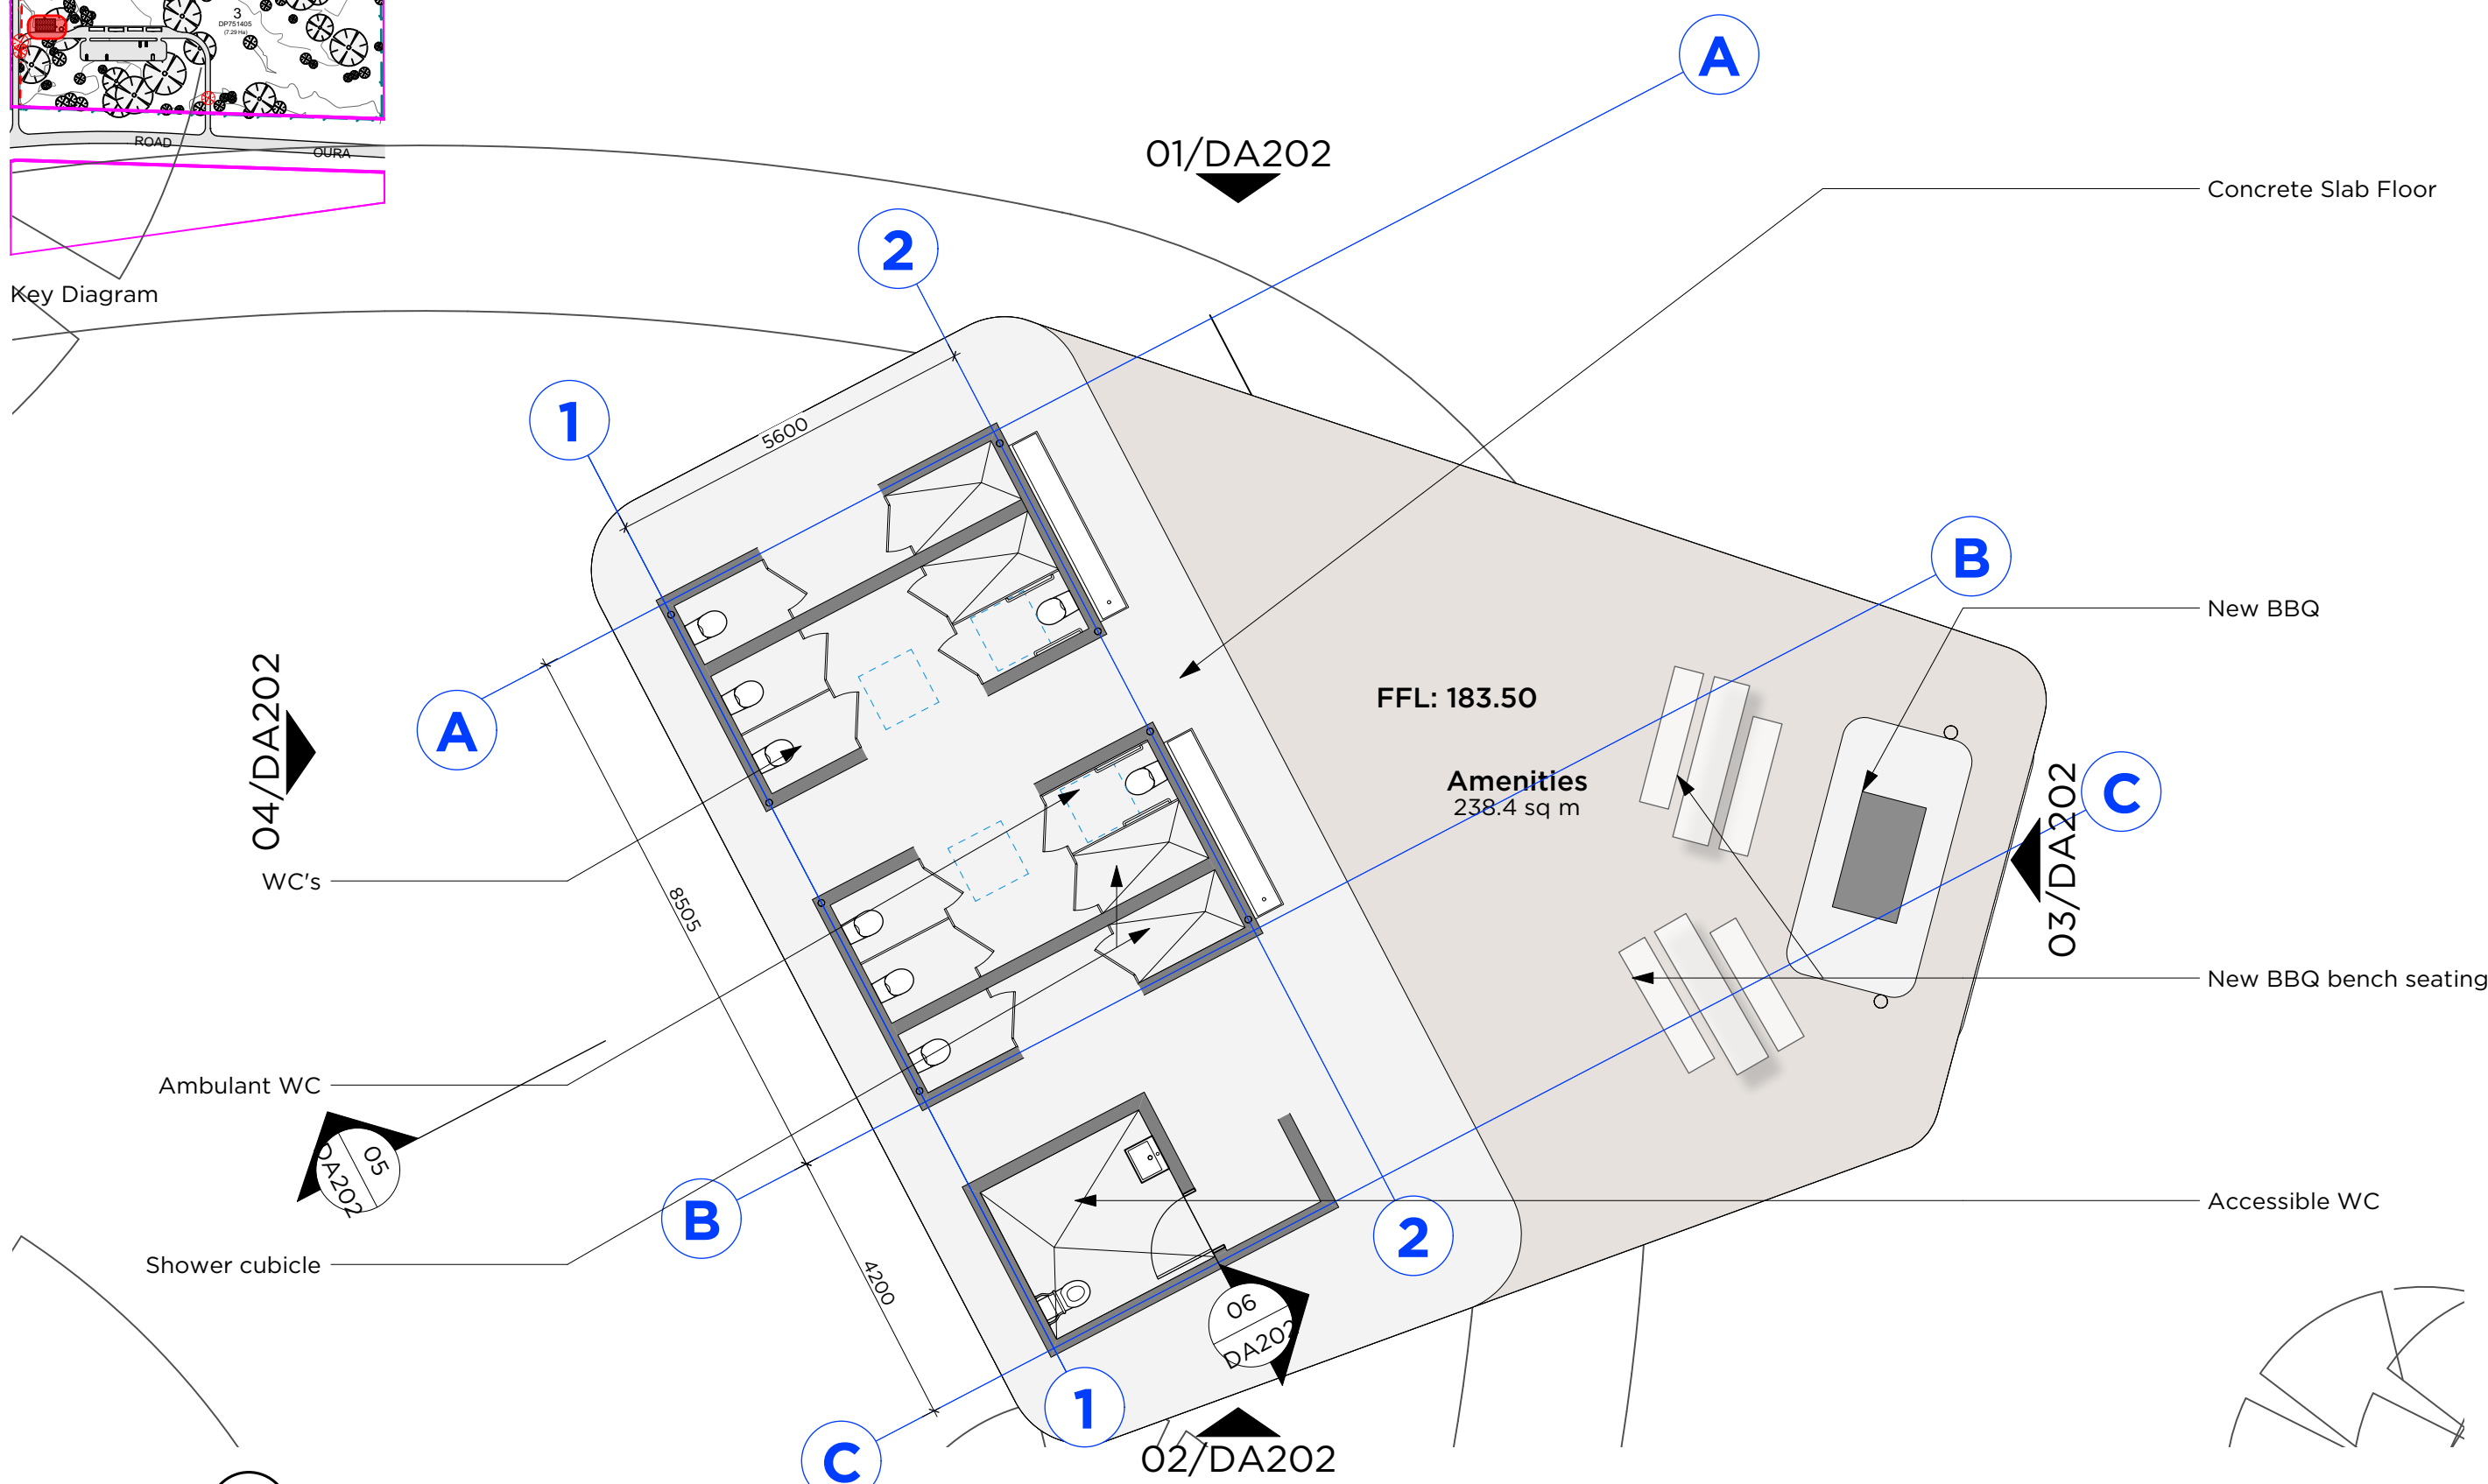

01 PLAN
DA116 Amenities Floor Plan
Scale: 1:200

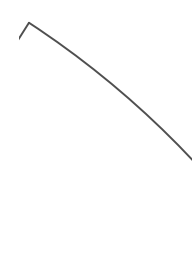
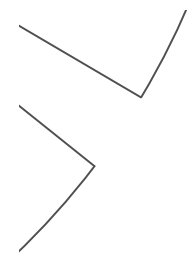


02 PLAN
DA116 Amenities Roof Plan
Scale: 1:200

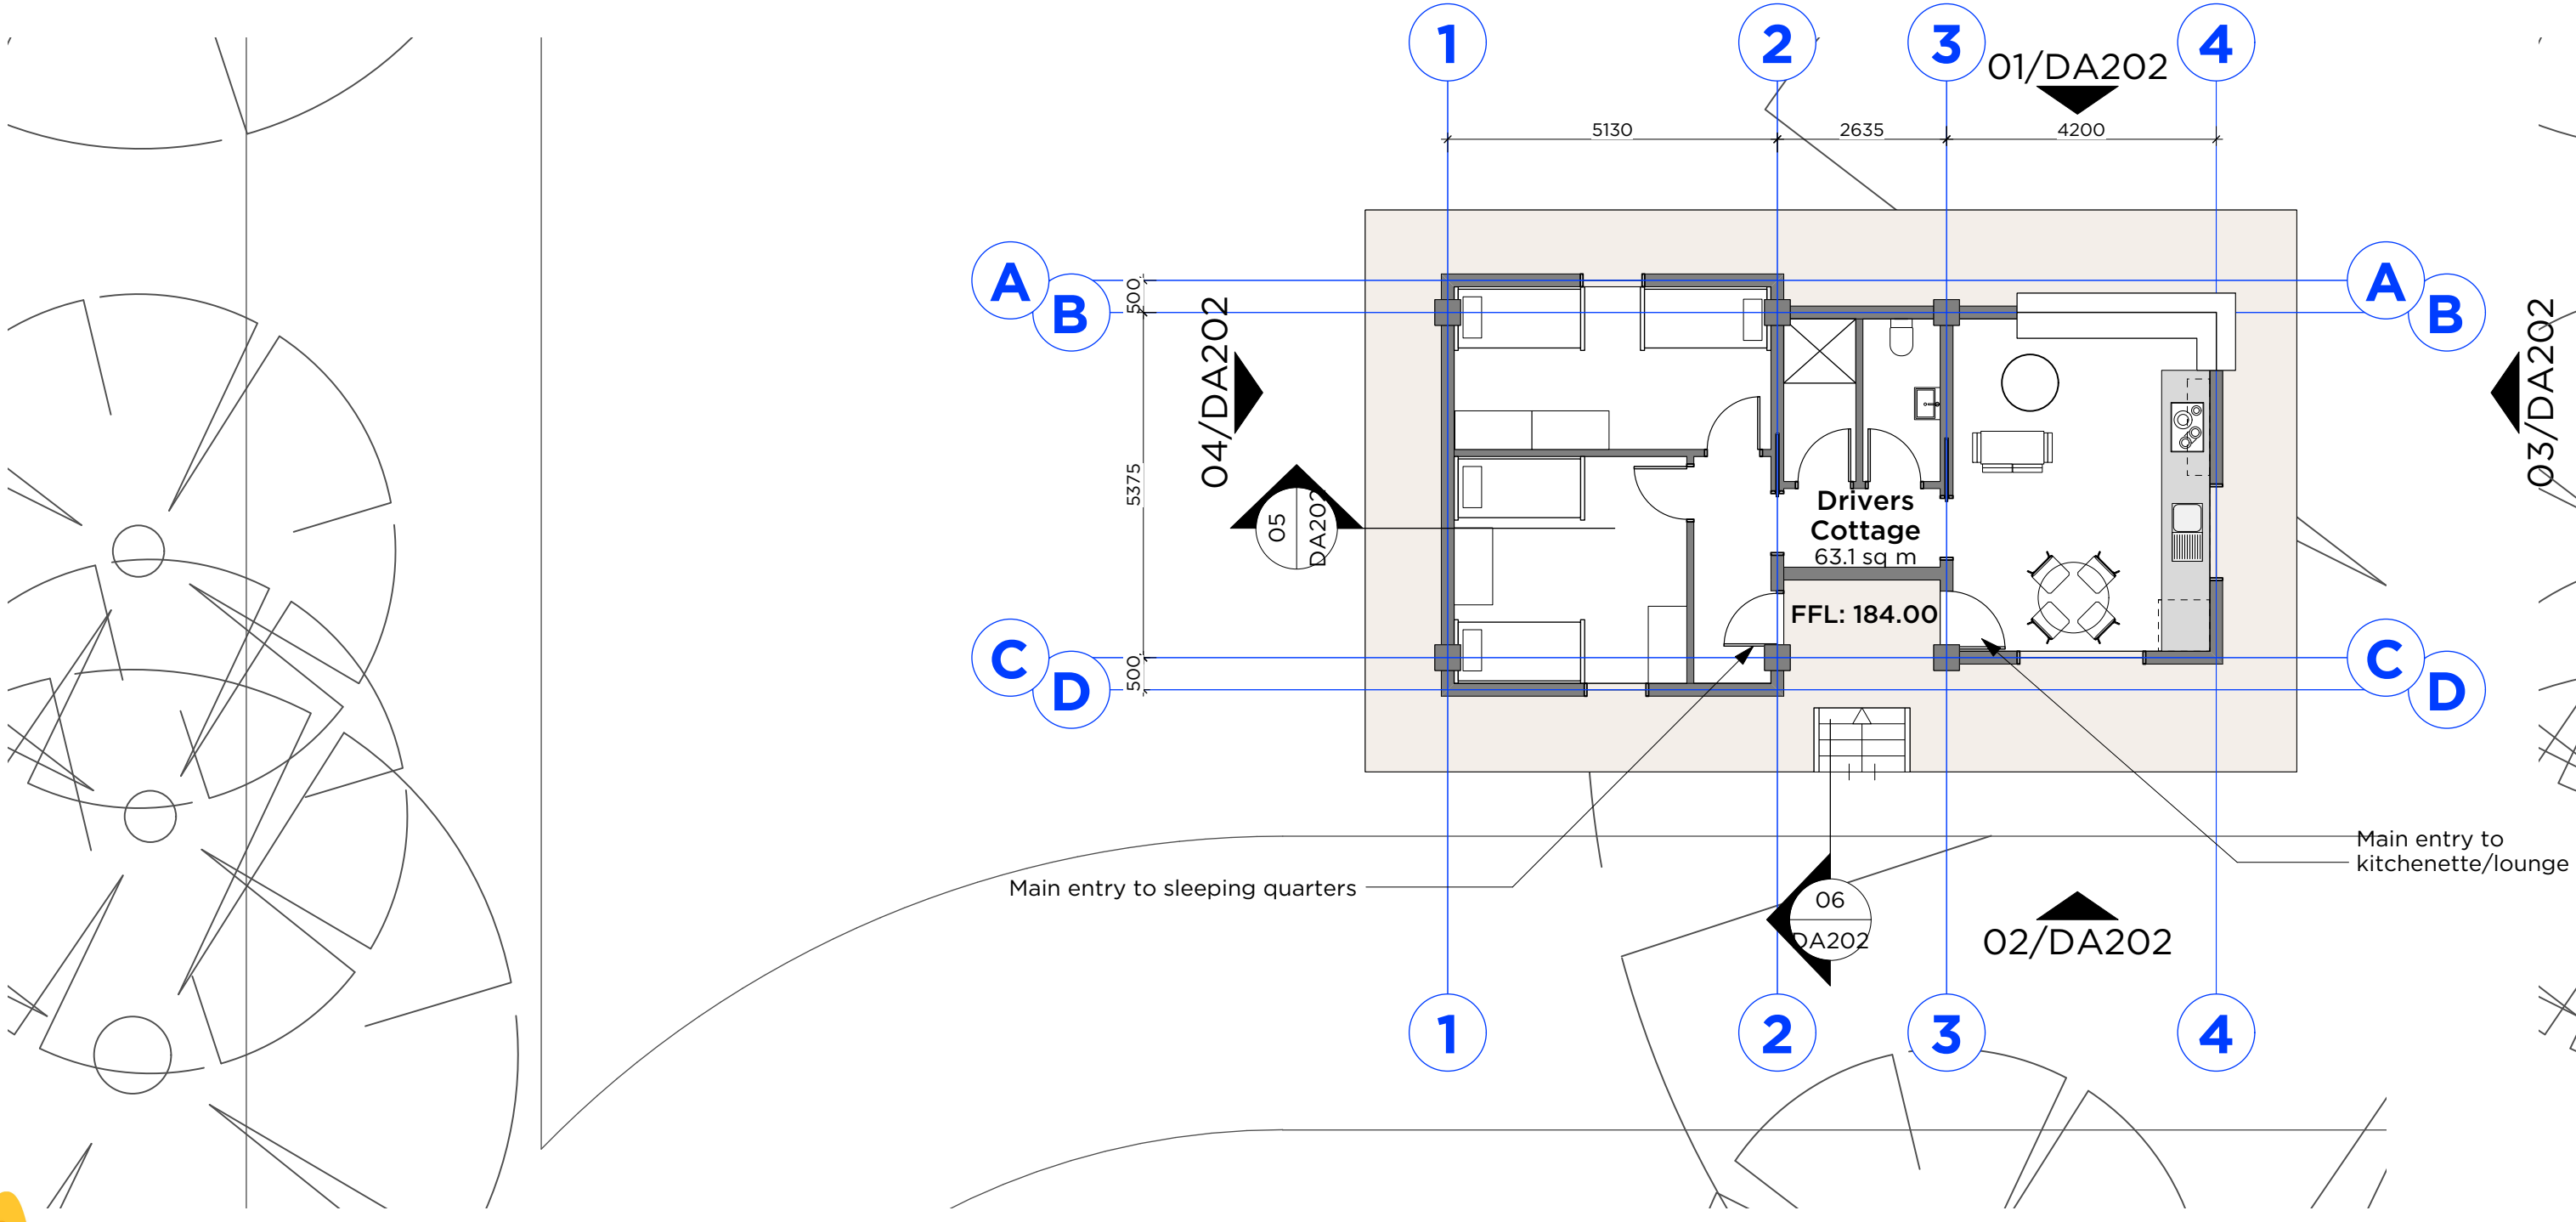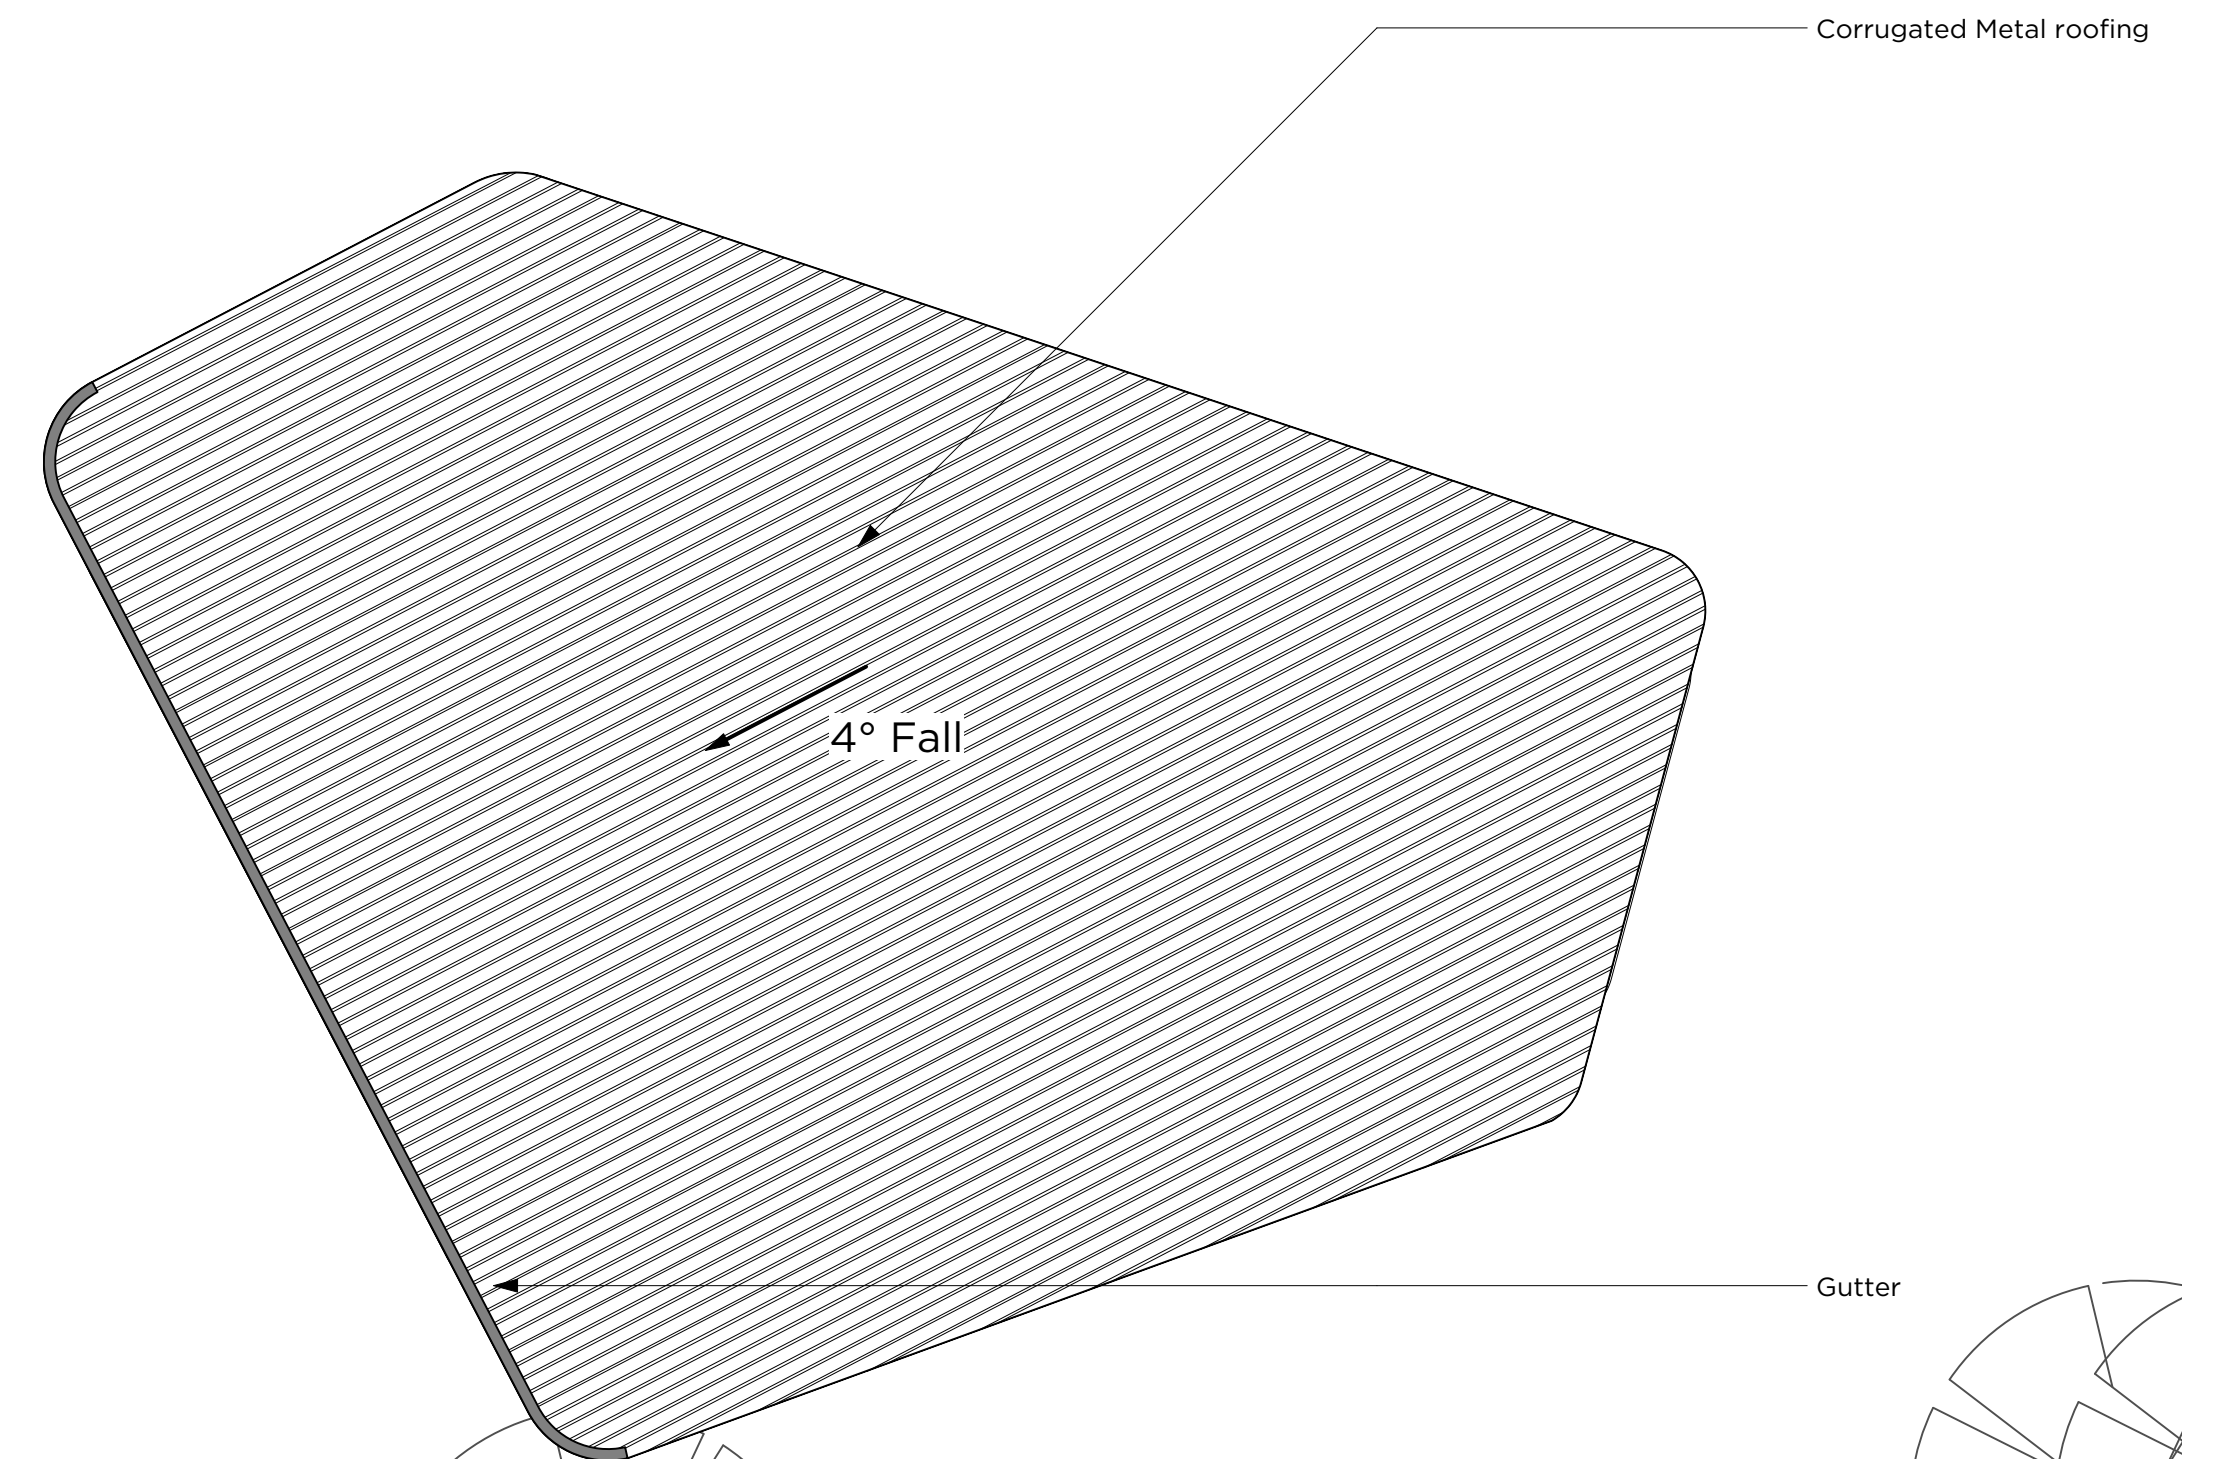

03 PLAN
DA116 Drivers Floor Plan
Scale: 1:200

04 PLAN
DA116 Drivers Roof Plan
Scale: 1:200

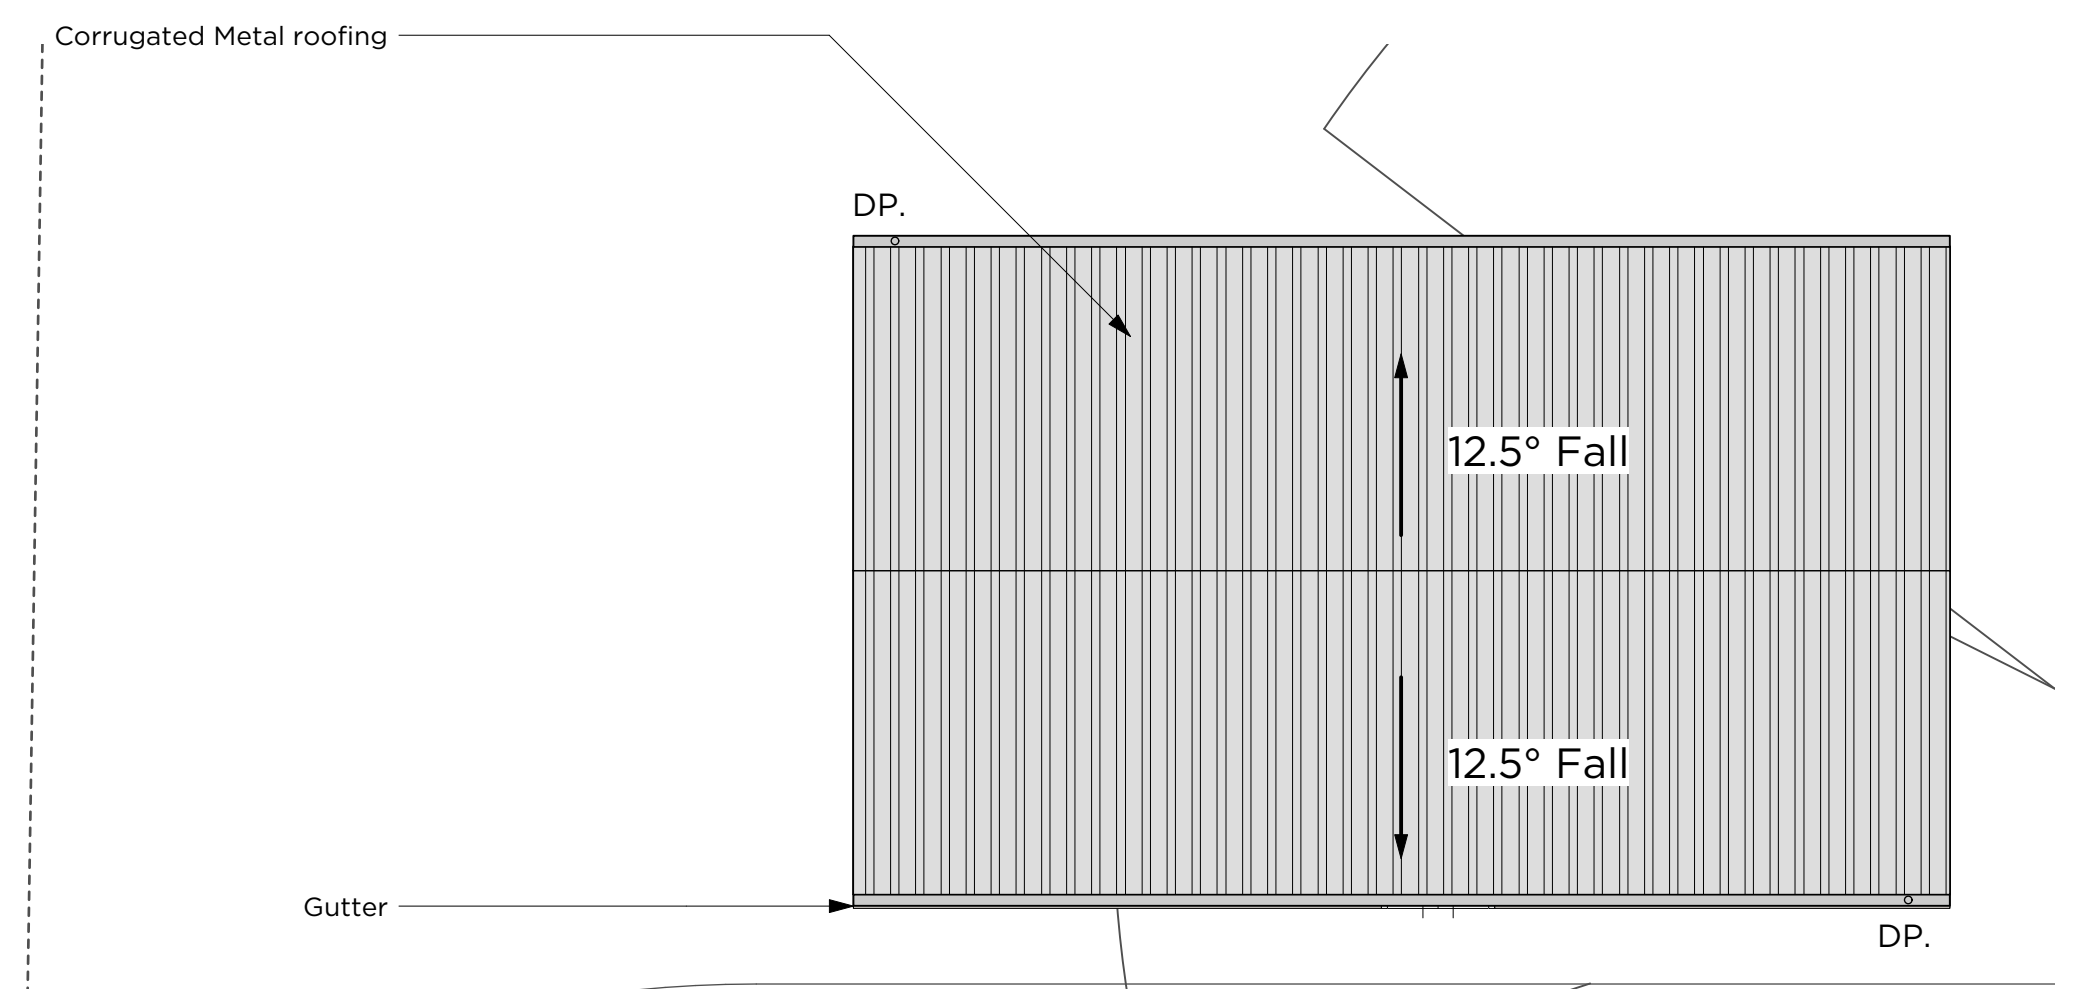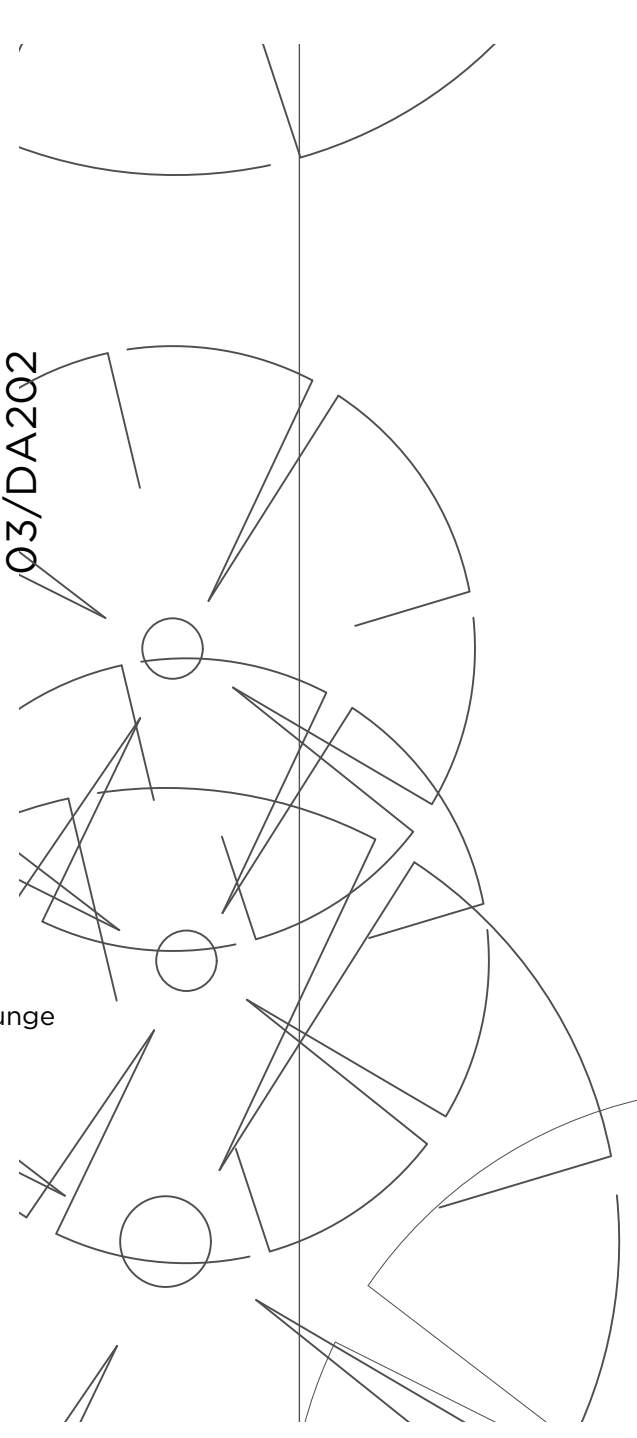

Not For Construction




PMDL ARCHITECTURE INTERIORS MASTERPLANNING


pmdl.com.au

NSW NOMINATED ARCHITECTS: ANDREW PENDER, DAVID MORRIS, VICKI VAN DIJK, 9476


PROJECT		Scouts Camp Kurrajong		PROJECT #		3174	
CLIENT		Scouts NSW		DWG #		DA116	
DWG		Drivers & Amenities Plans		REVISION		A	
CLIENT REF & CONTACT		759 Oura Rd, Eunanore		DATE		July 23	
ISSUE		20/10/23 For development Application		SCALE		1:200	
DO NOT SCALE FROM DRAWING. USE FIGURED DIMENSIONS ONLY. CHECK ALL DIMENSIONS ON SITE BEFORE MANUFACTURE OR CONSTRUCTION.							

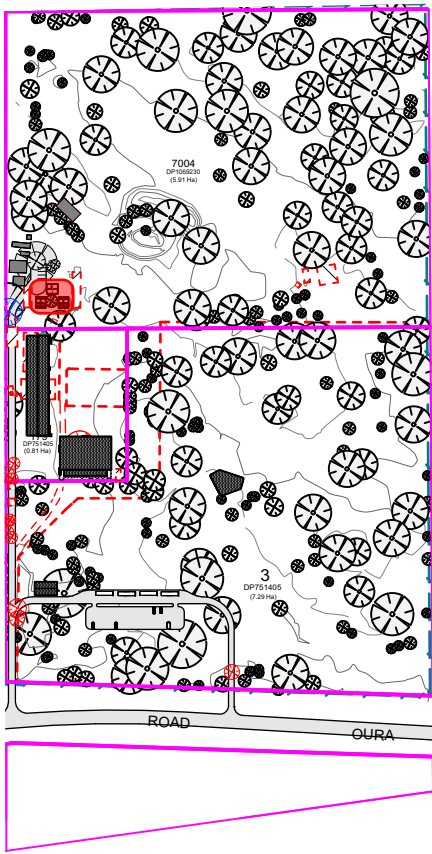

Note: Internal refurbishment scope only

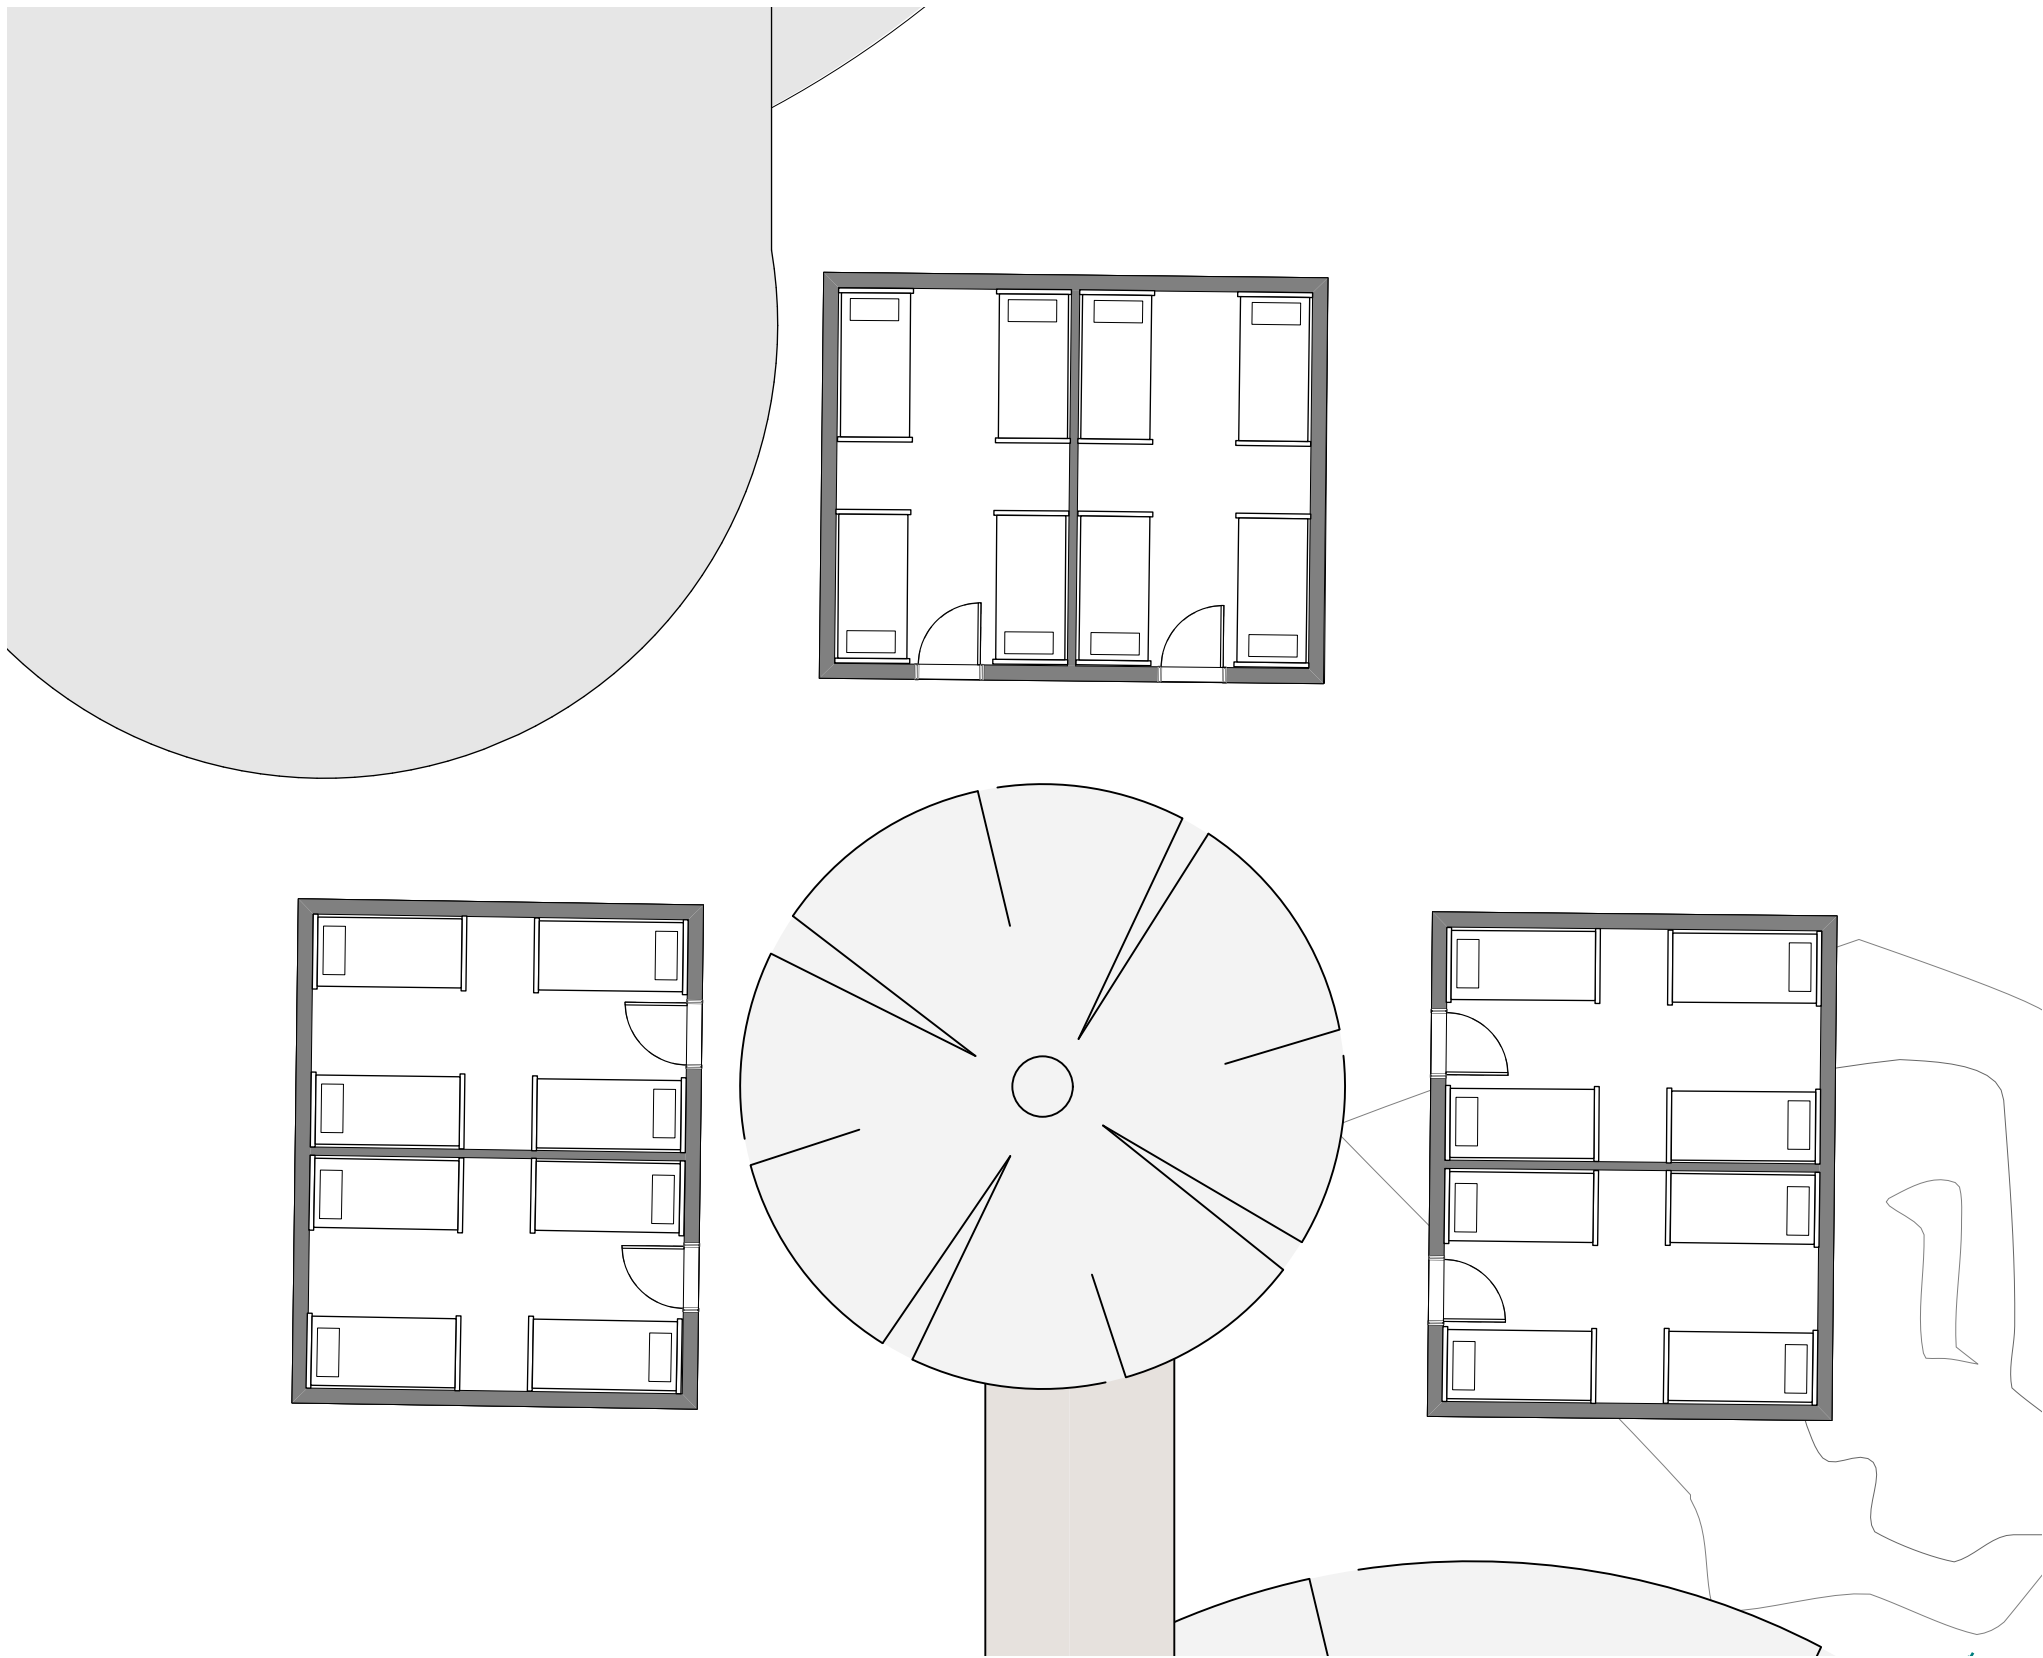

01 PLAN
DA117 Existing Merritt Buildings
Scale: 1:100

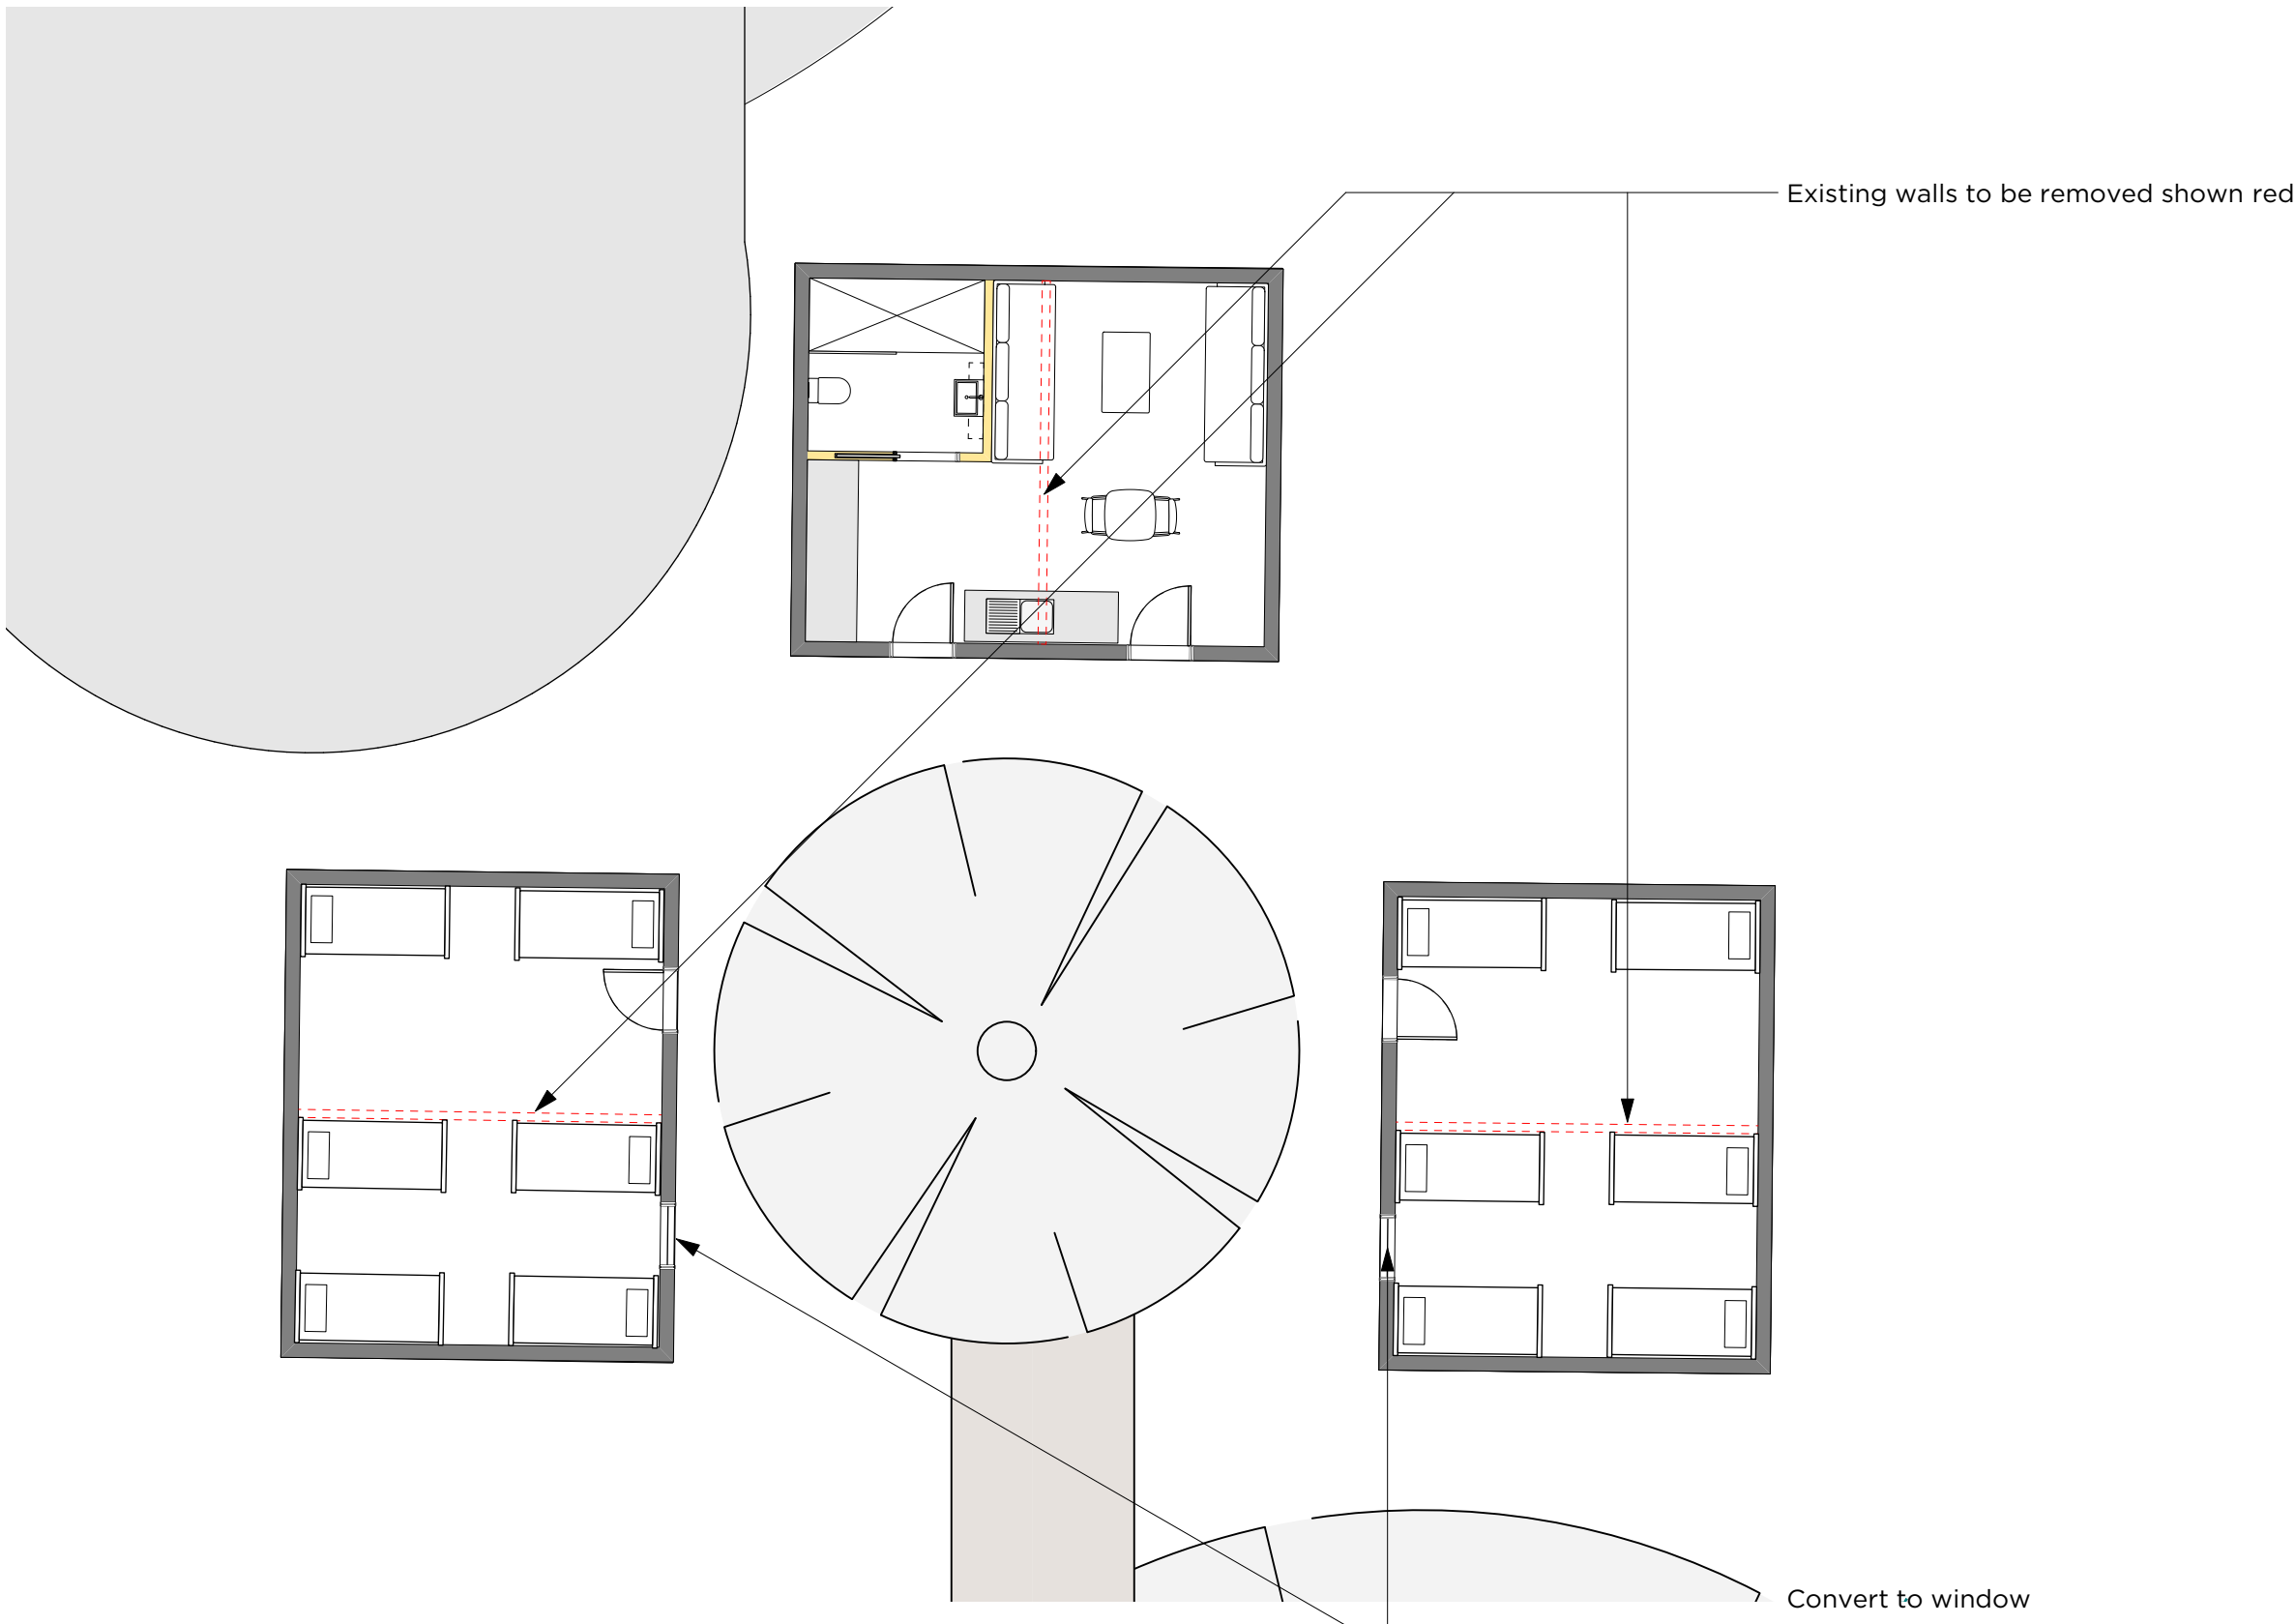

02 PLAN
DA117 Proposed Merritt Buildings
Scale: 1:100




PMDL  **ARCHITECTURE
INTERIORS
MASTERPLANNING**

pmdl.com.au


PMDL ARCHITECTURE + DESIGN (PVT) LTD ABN 90 002 380 337
NSW NOMINATED ARCHITECTS: ANDREW PENDER 5337 DAVID MORRIS 5865 VICKI VAN DIJK 9476

A 20/10/23 For Development Application			
ISSUE	DATE	REVISION	
0mm		50mm	100mm
DO NOT SCALE FROM DRAWING. USE FIGURED DIMENSIONS ONLY. CHECK ALL DIMENSIONS ON SITE BEFORE MANUFACTURE OR CONSTRUCTION.			
PROJECT	Scouts Camp Kurrajong		PROJECT # 3174
CLIENT	Scouts NSW		DWG #
DWG	Merritt Buildings		DA117
CLIENT REF & CONTACT	DATE	July 23	DRAWN JM REVISION
759 Oura Rd, Eunamoree	20/10/23	CHD	SHI A


Not For Construction

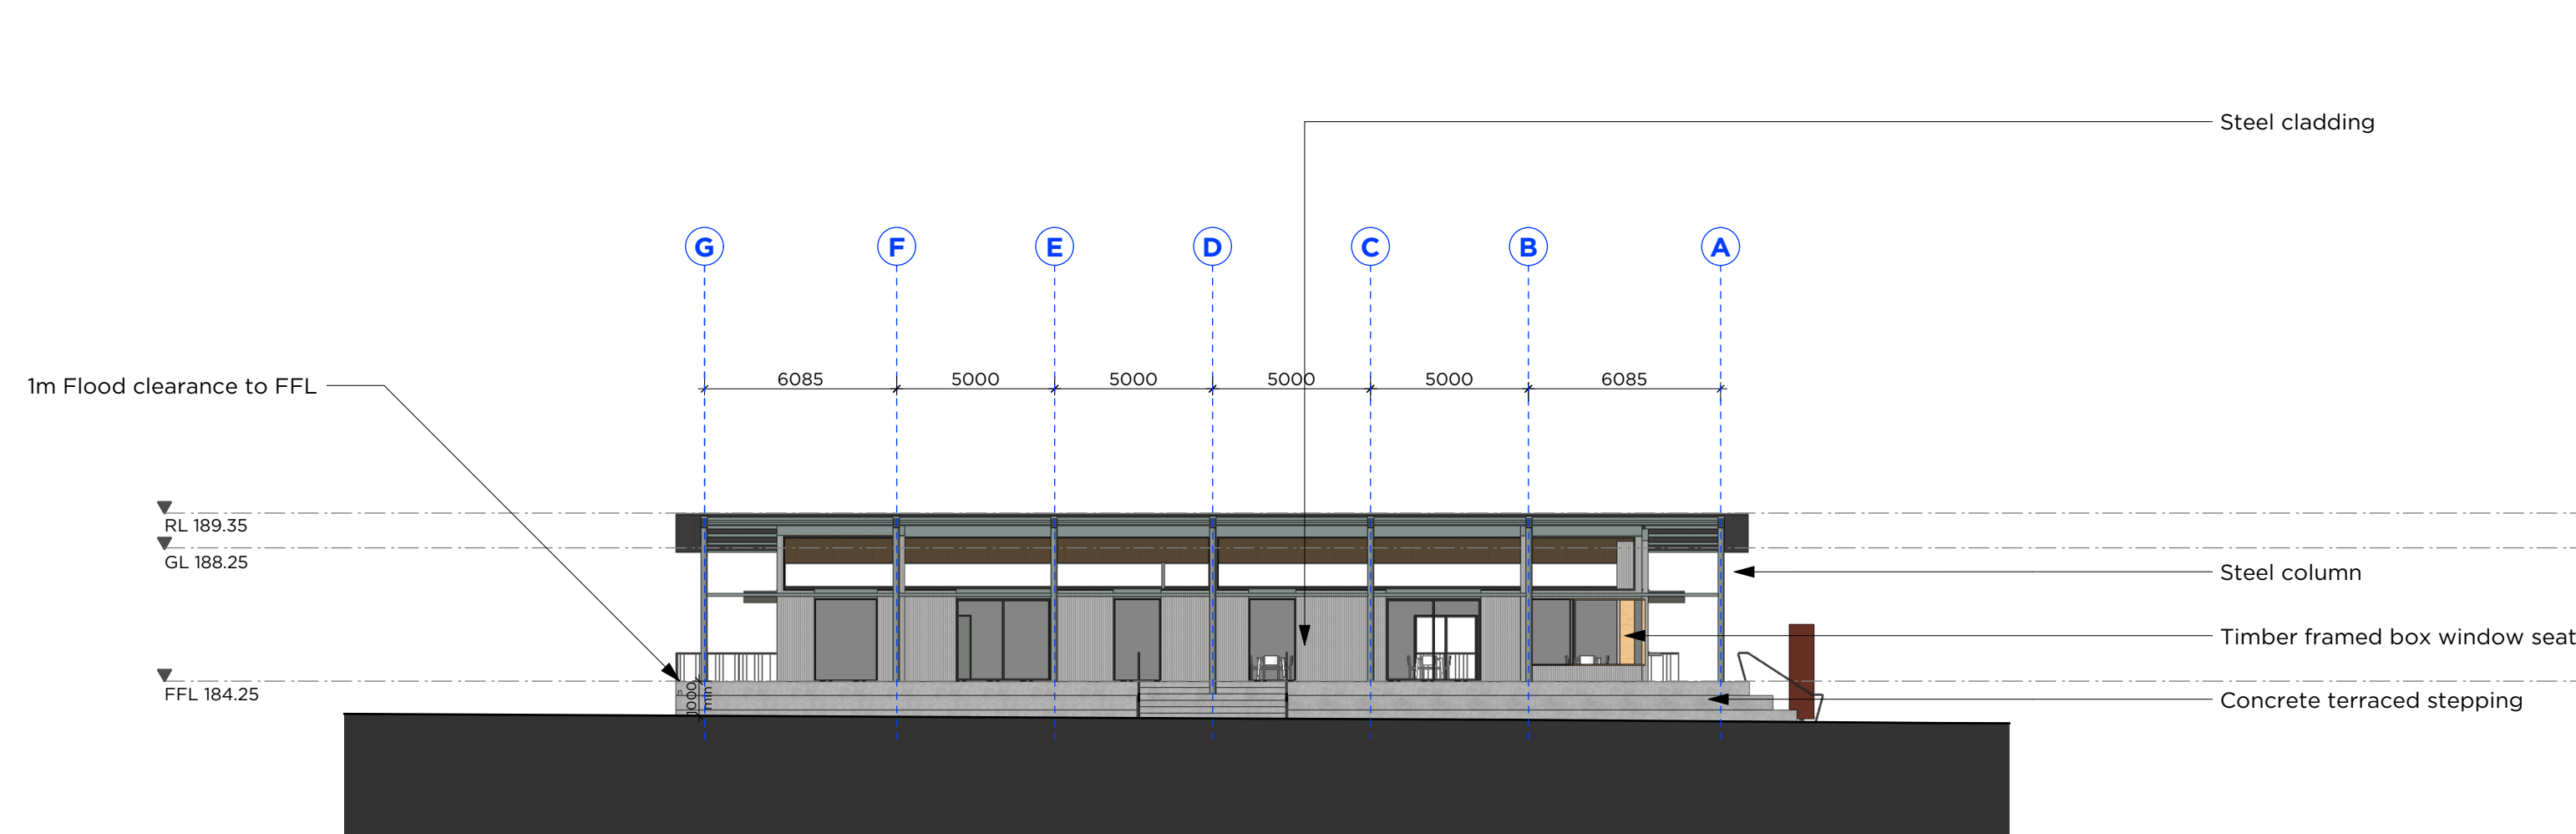


01 ELEVATION
DA200 Hall - North
Scale: 1:200

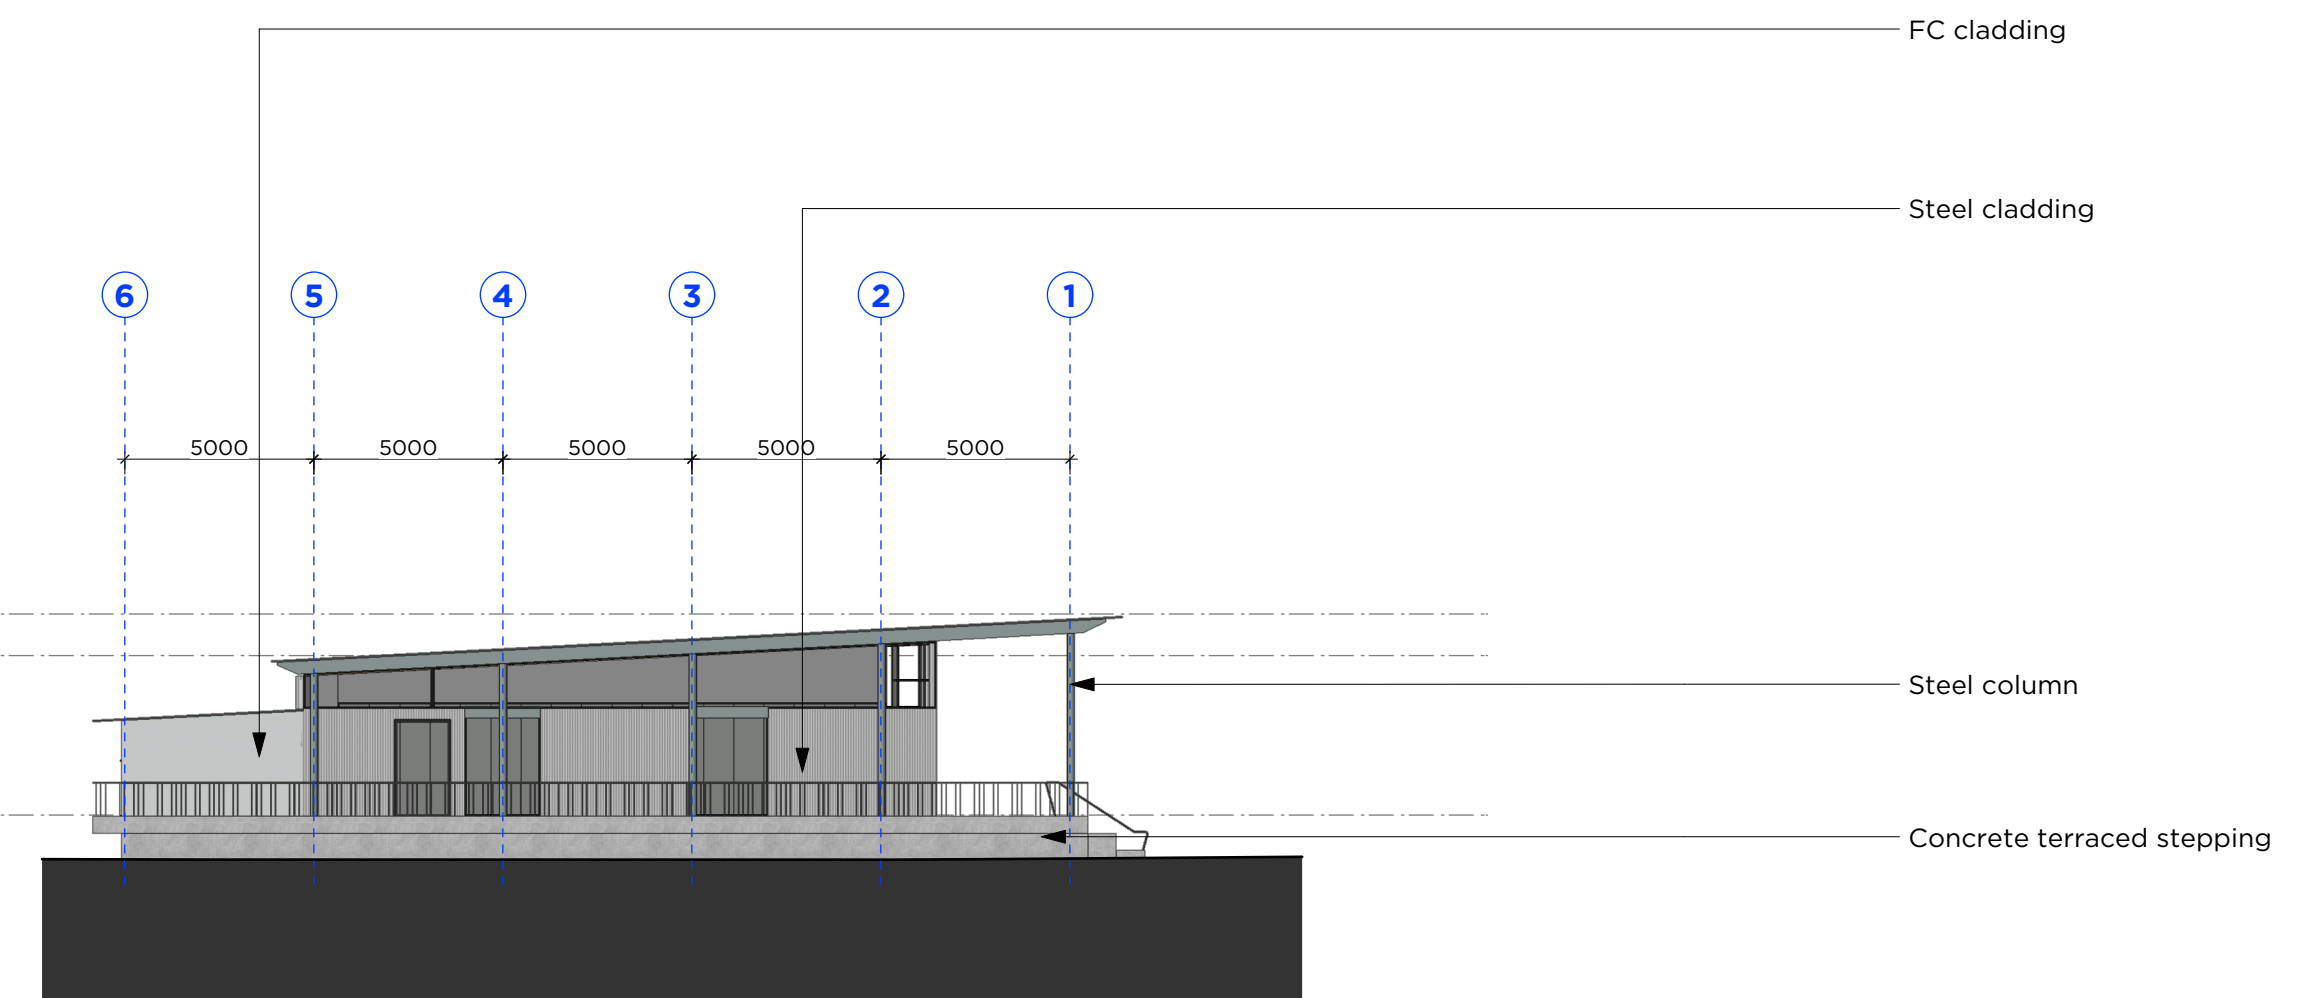


02 ELEVATION
DA200 Hall - East
Scale: 1:200

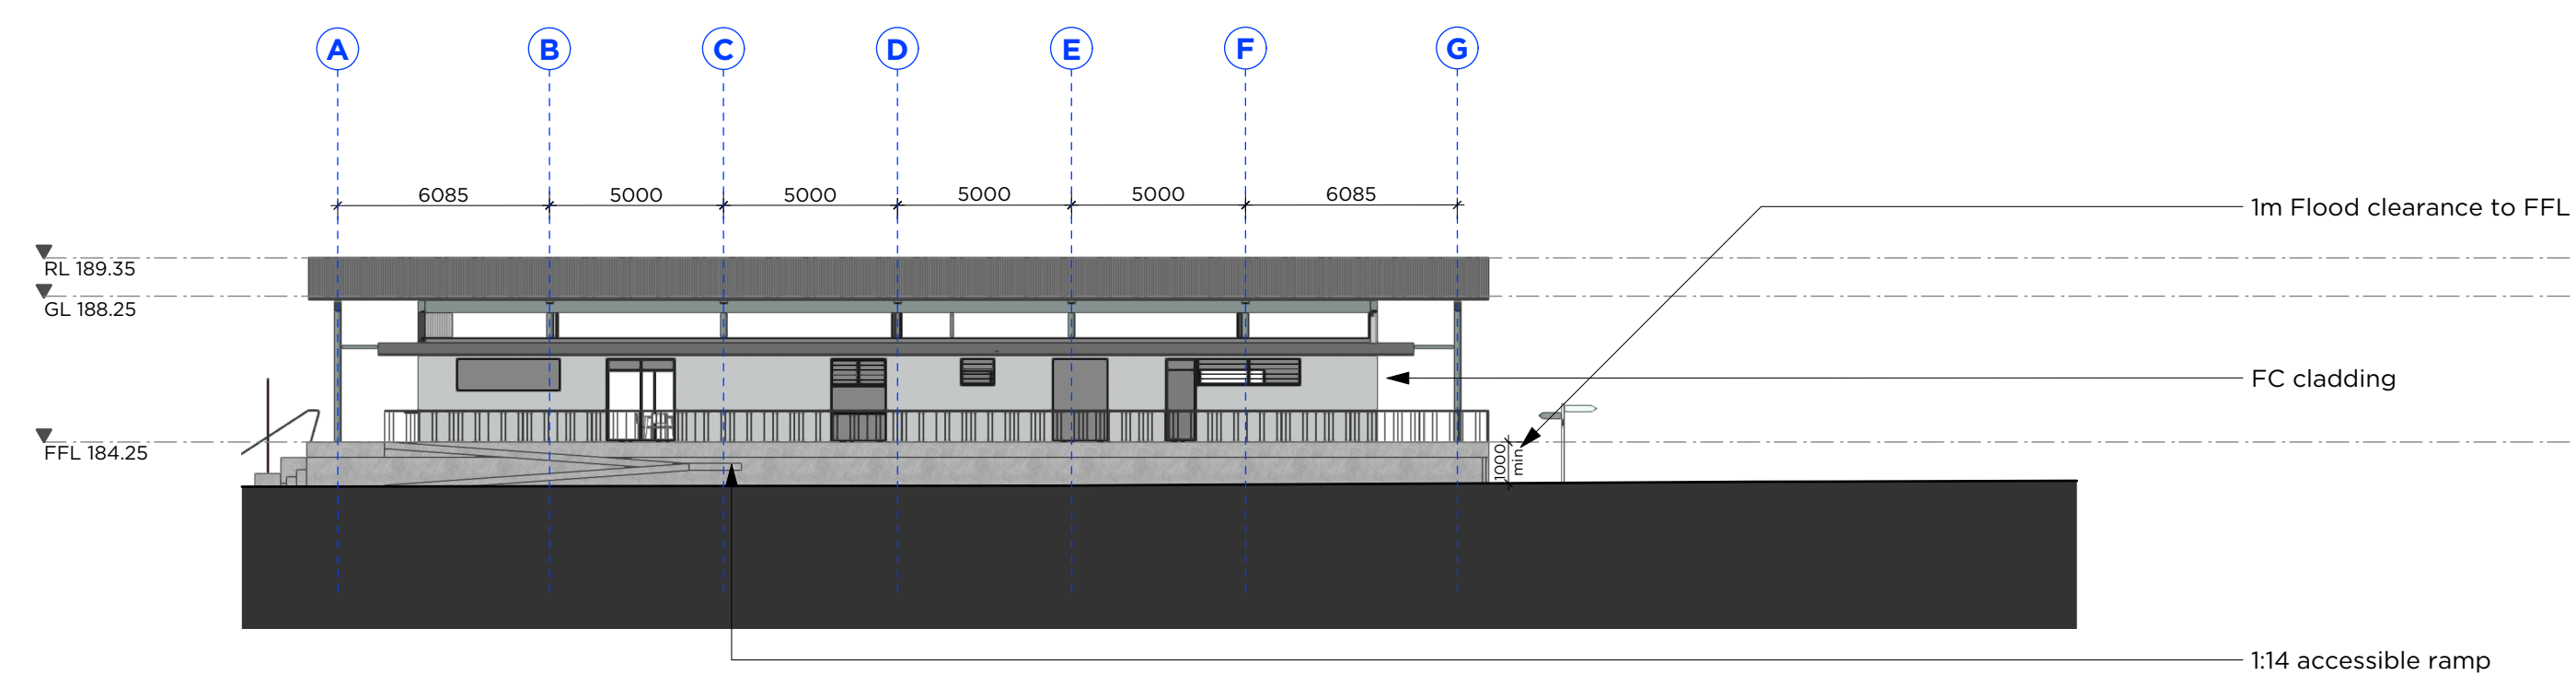


03 ELEVATION
DA200 Hall - South
Scale: 1:200

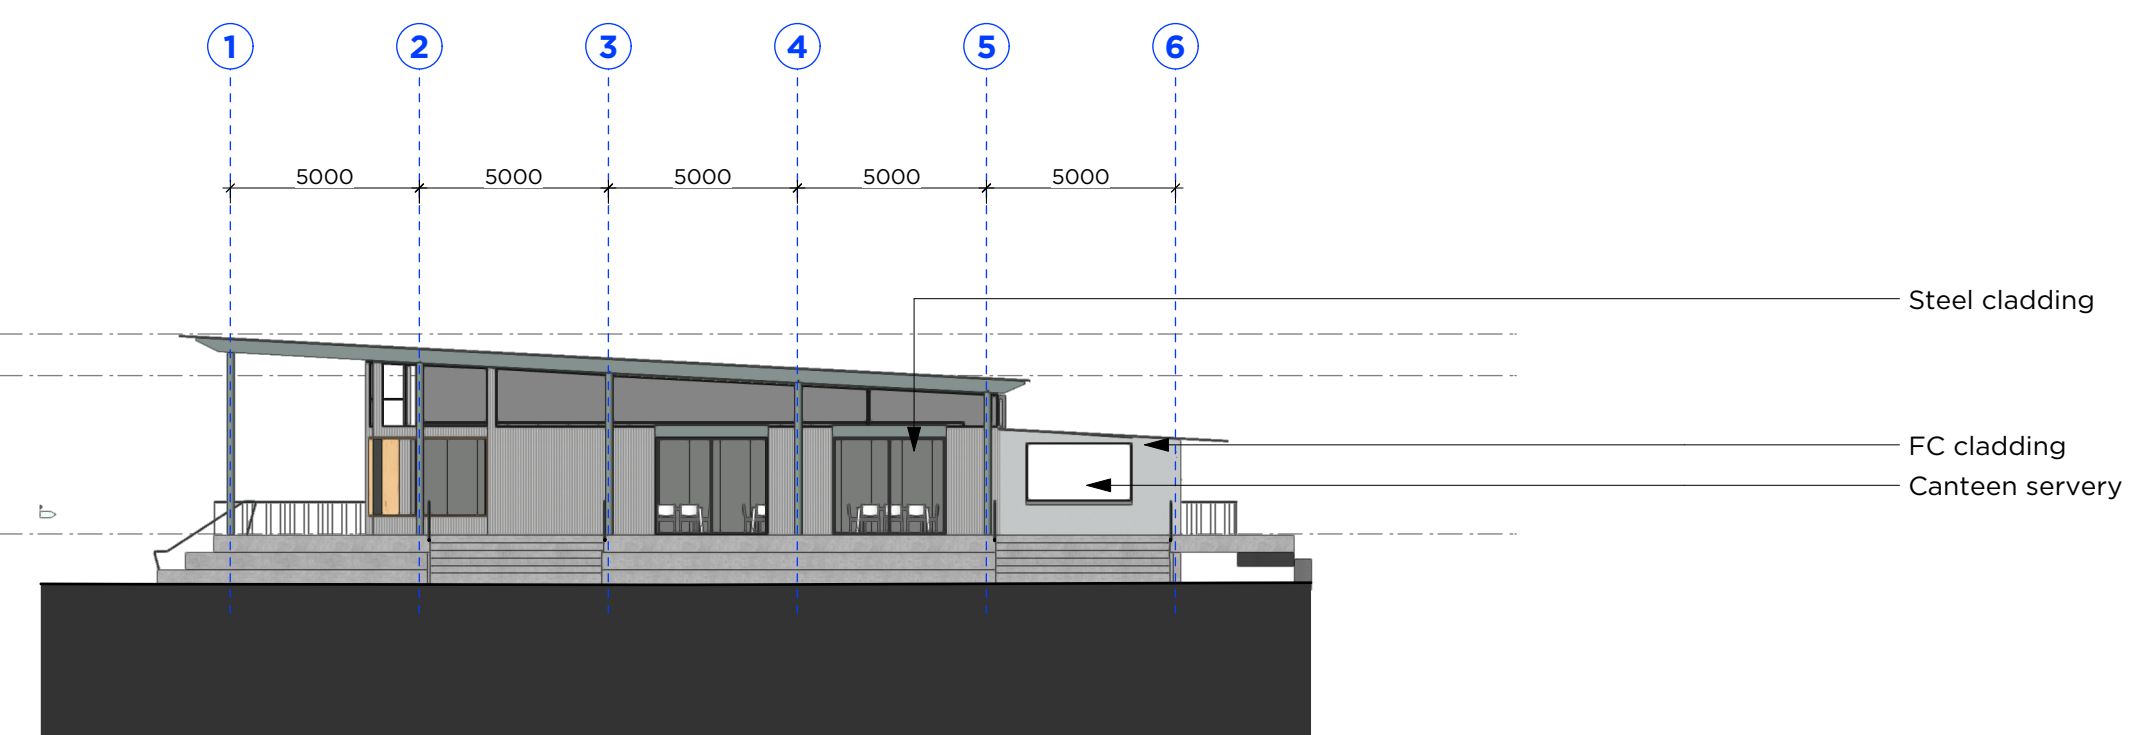

04 ELEVATION
DA200 Hall - West
Scale: 1:200

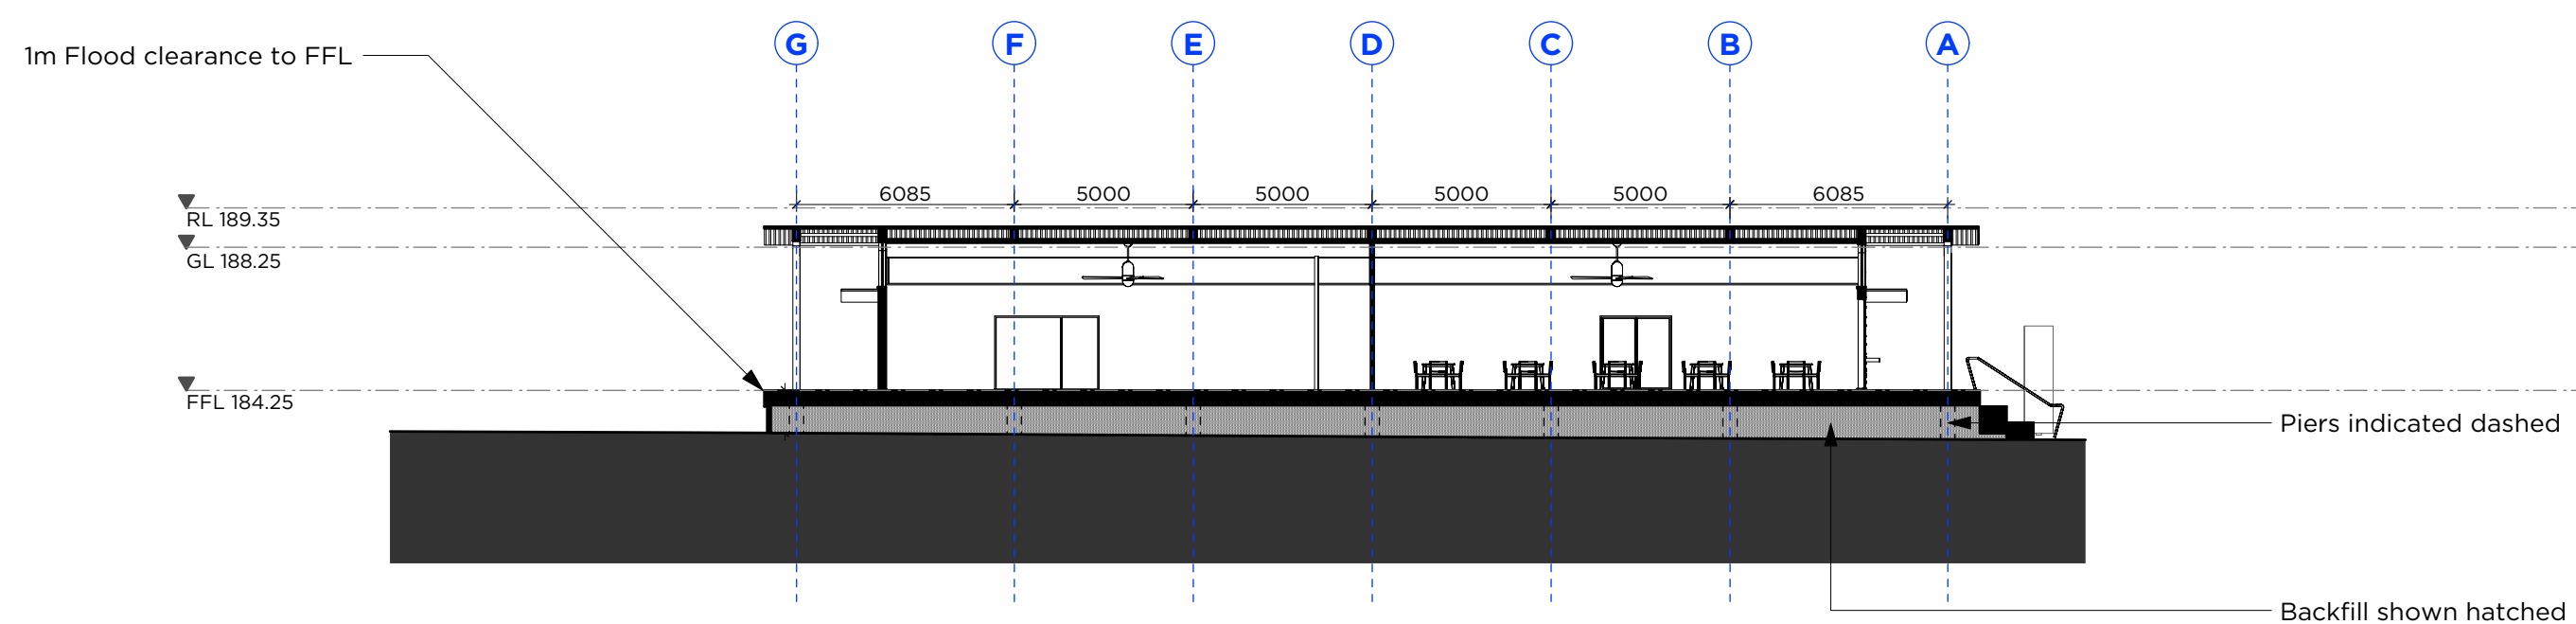

05 SECTION
DA200 Hall
Scale: 1:200

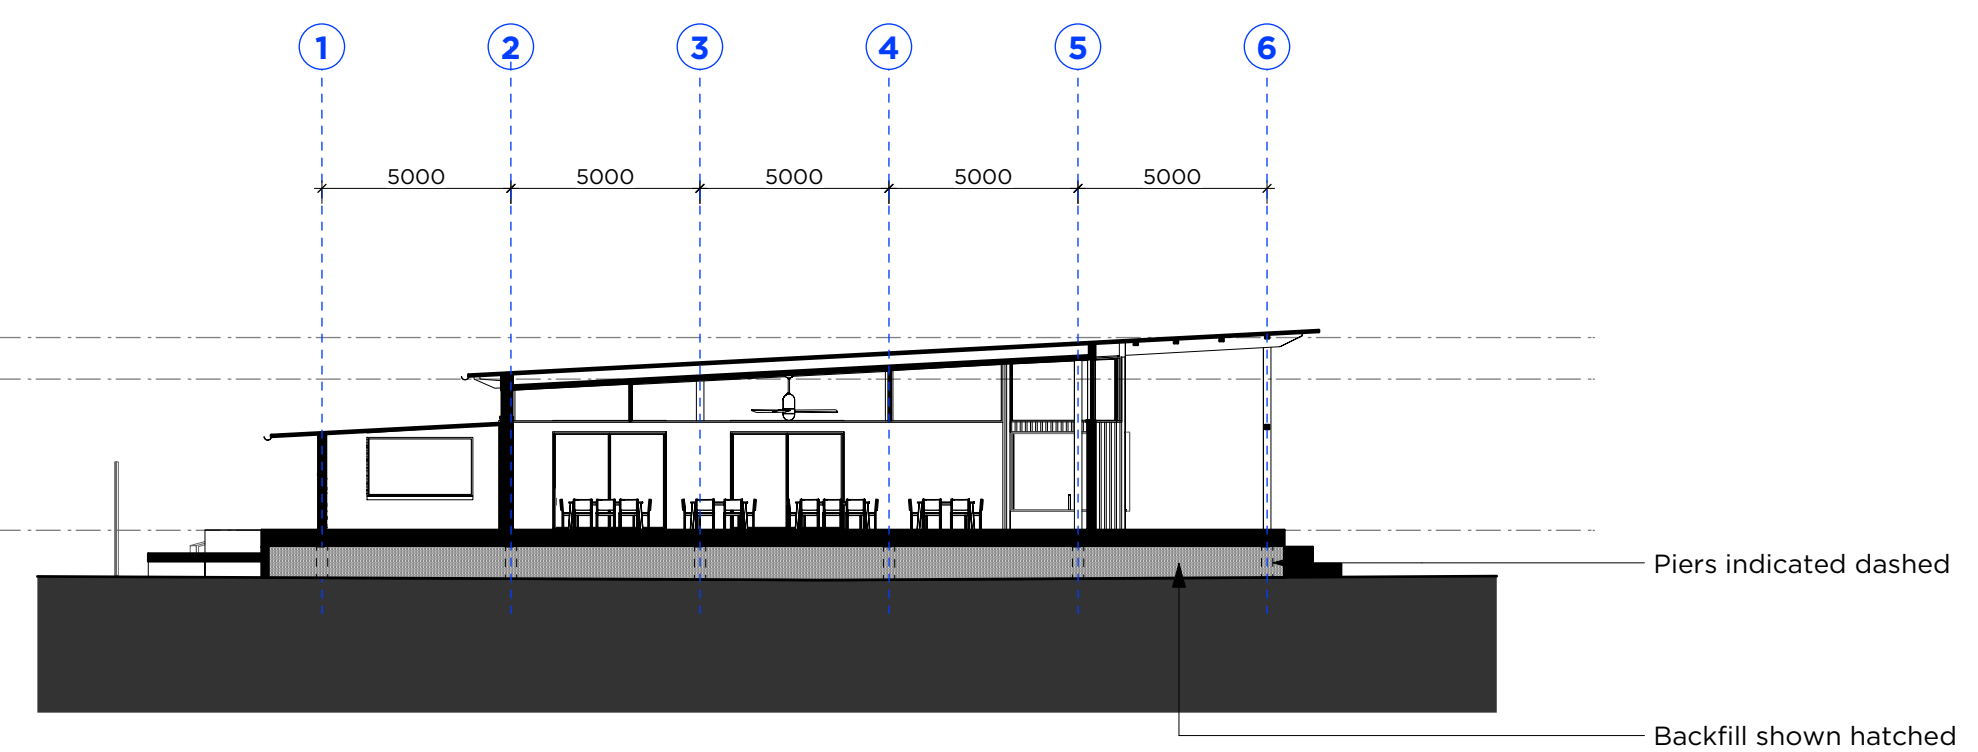

06 SECTION
DA200 Hall
Scale: 1:200




PMDL ARCHITECTURE
INTERIORS
MASTERPLANNING

pmdl.com.au


PMDL ARCHITECTURE + DESIGN HK (LIMITED)
PMDL ARCHITECTURE + DESIGN PTY LTD ABN 56 002 980 337
NSW NOMINATED ARCHITECTS: ANDREW PENDER 537 DAVID MORRIS 5865 VICKI VAN DIJK 9476

Not For Construction


B	24/10/23	For Development Application
A	20/10/23	For Development Application
ISSUE	DATE	REVISION
0mm	50mm	100mm
DO NOT SCALE FROM DRAWING. USE FIGURED DIMENSIONS ONLY. CHECK ALL DIMENSIONS ON SITE BEFORE MANUFACTURE OR CONSTRUCTION.		
PROJECT	Scouts Camp Kurrajong	PROJECT # 3174
CLIENT	Scouts NSW	DWG # DA200
DWG	Hall Sections & Elevations	DATE July 23
CLIENT REF & CONTACT	759 Oura Rd, Eunahoree	DRAWN JM
SCALE	1:200	REVISION
CHD	SH	B

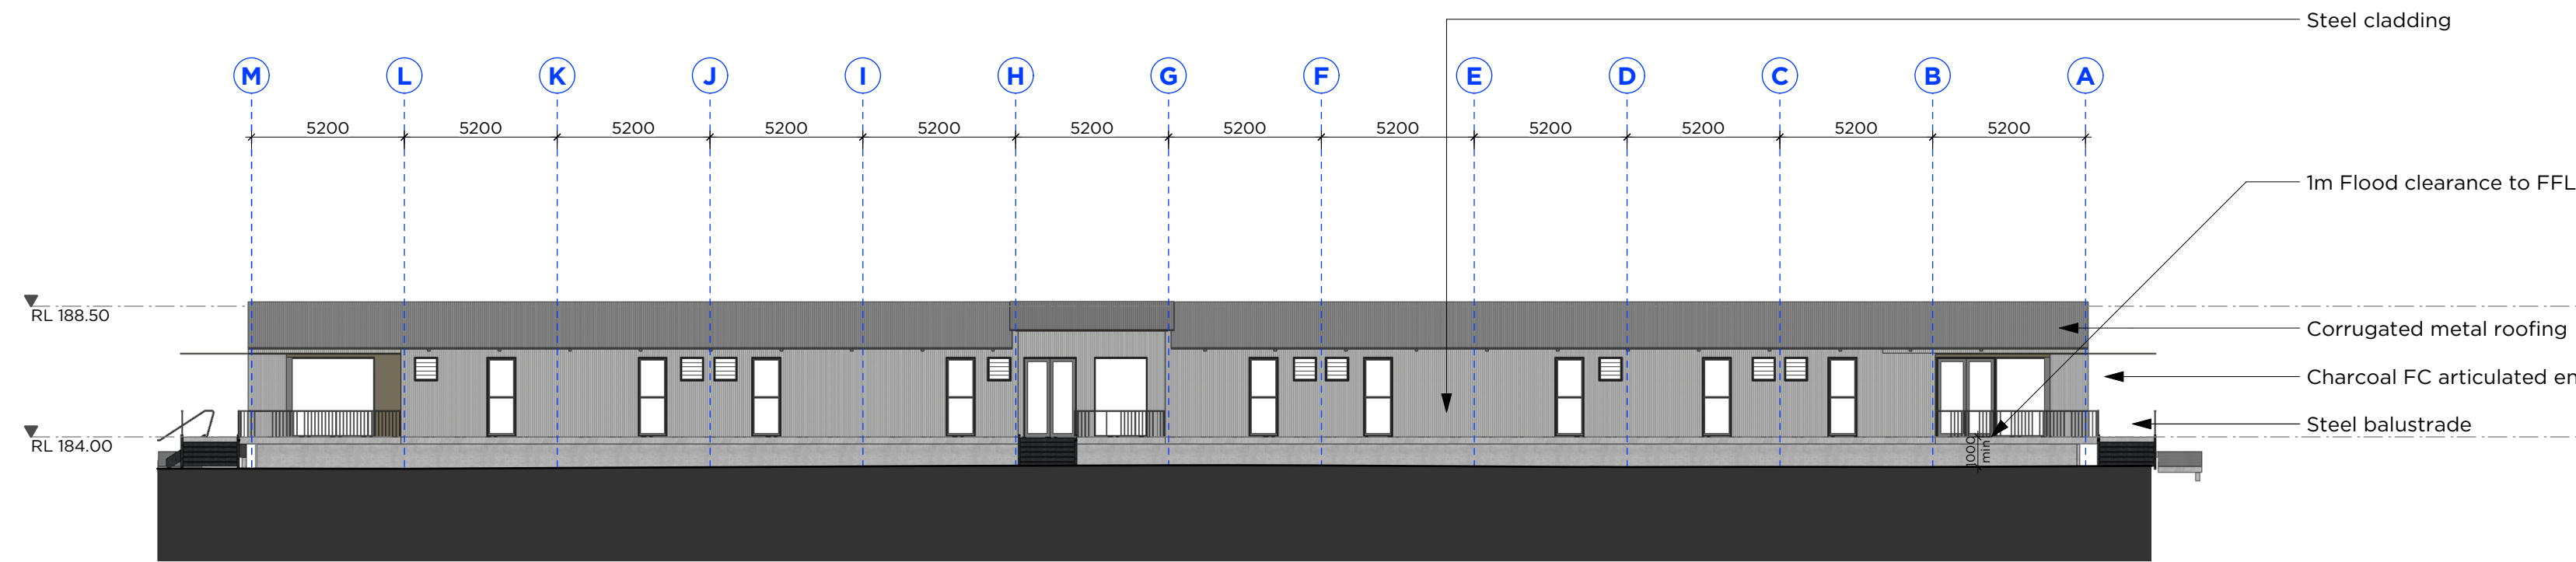


01 ELEVATION
DA201 Accomodation - East
Scale: 1:200

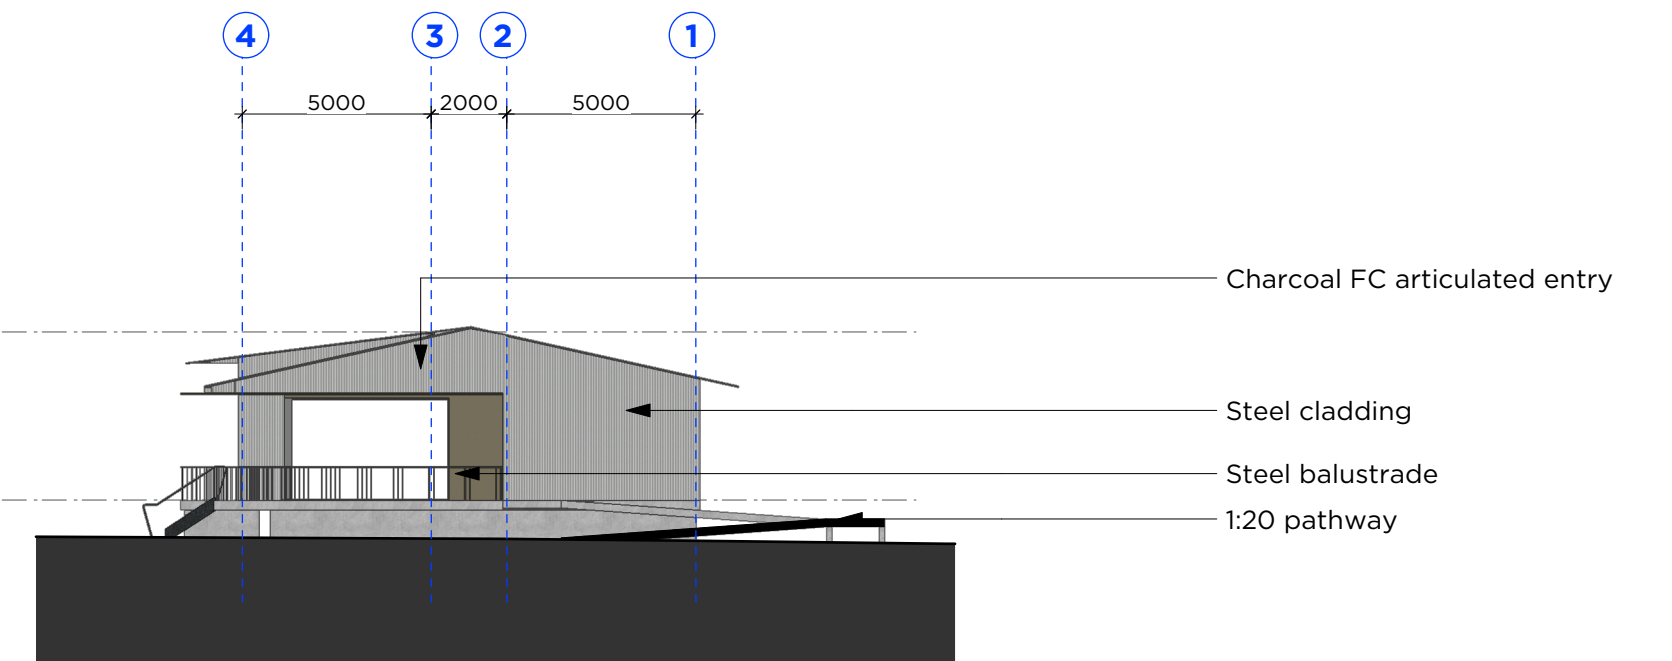


02 ELEVATION
DA201 Accomodation - North
Scale: 1:200

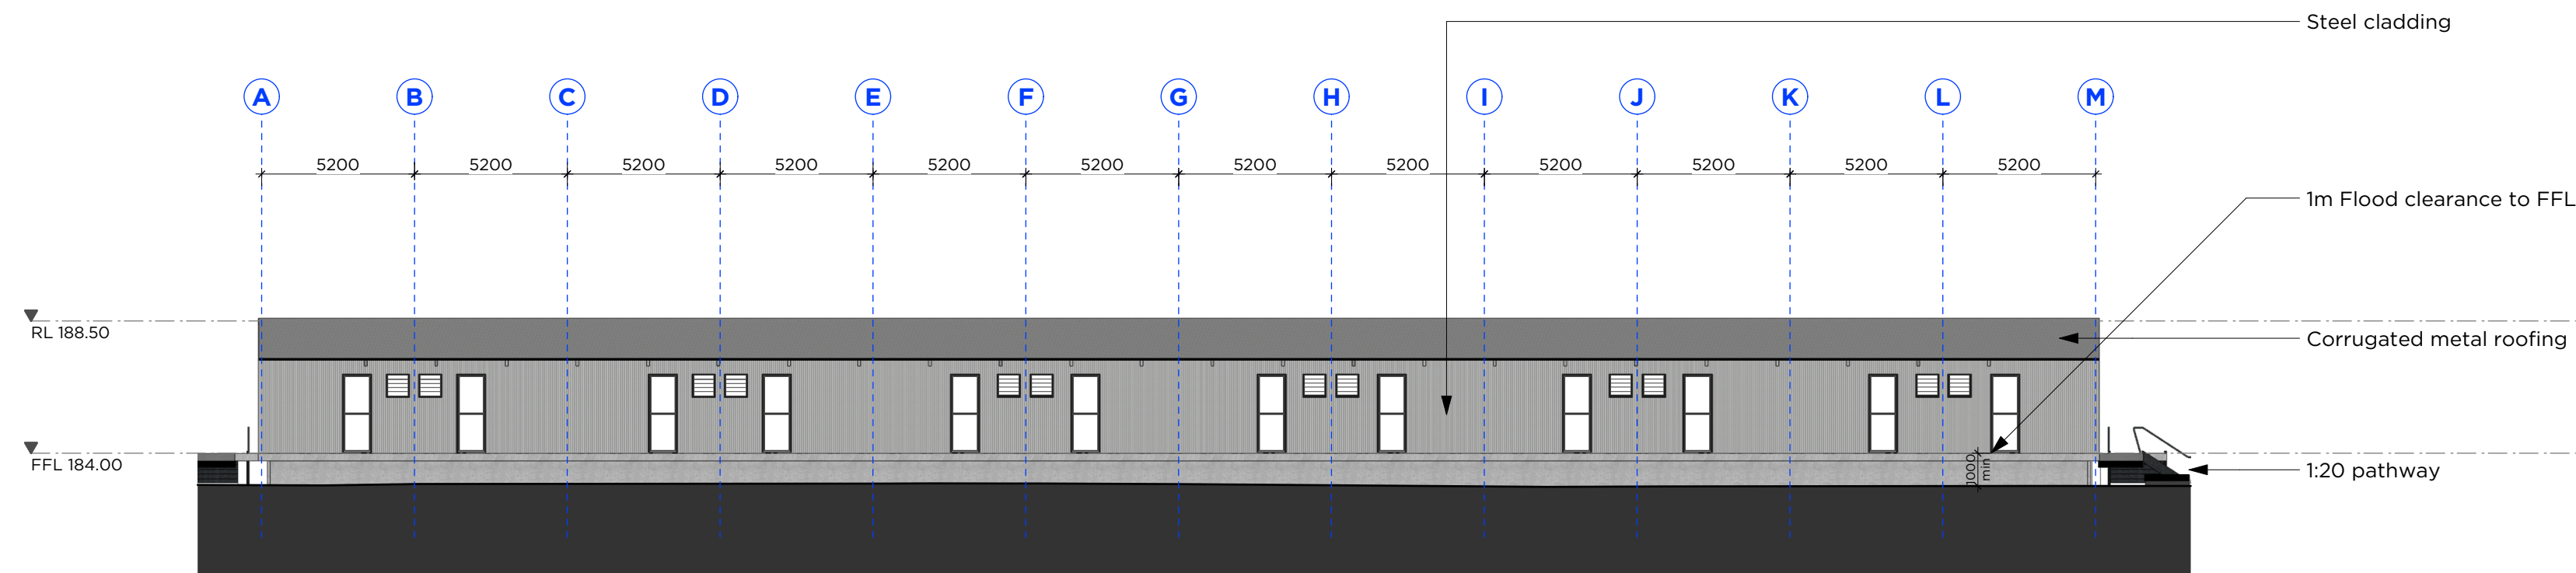


03 ELEVATION
DA201 Accomodation - West
Scale: 1:200

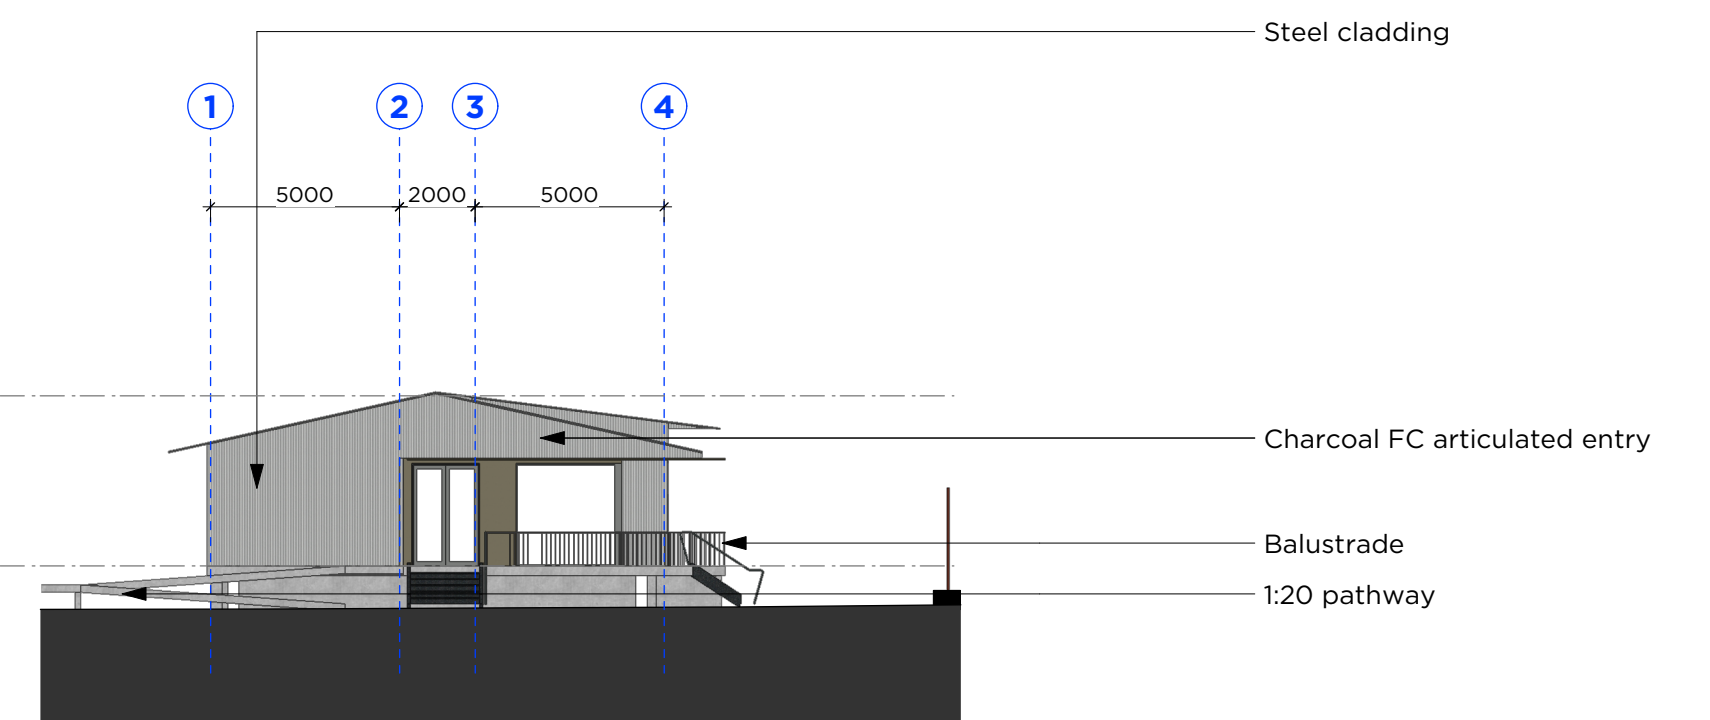


04 ELEVATION
DA201 Accomodation - South
Scale: 1:200

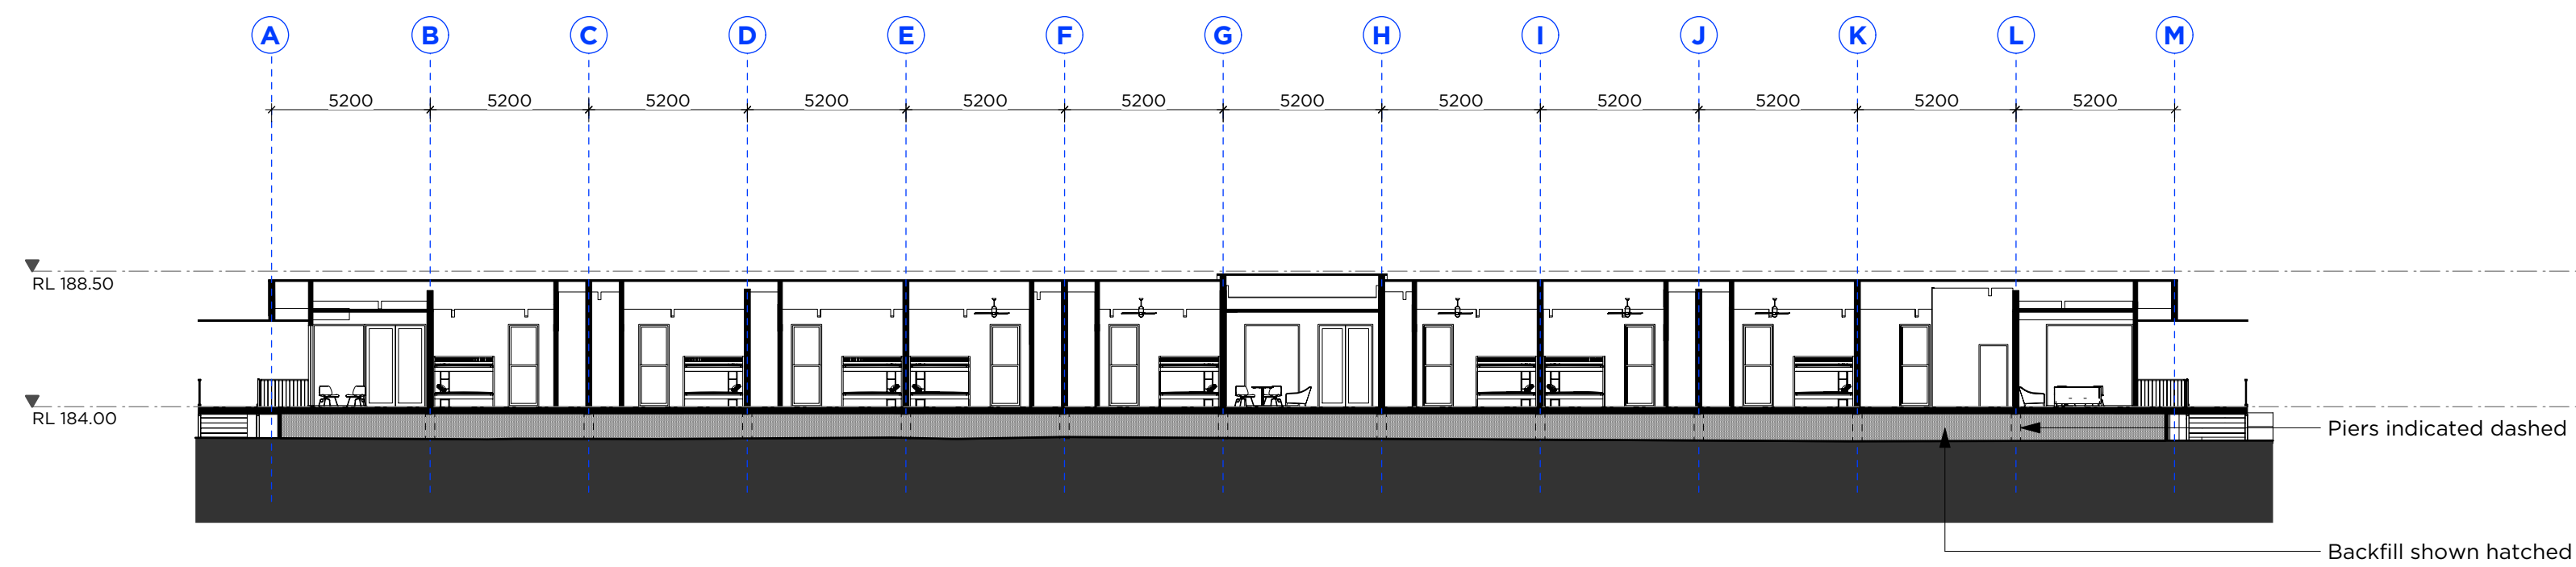

05 SECTION
DA201 Accomodation
Scale: 1:200

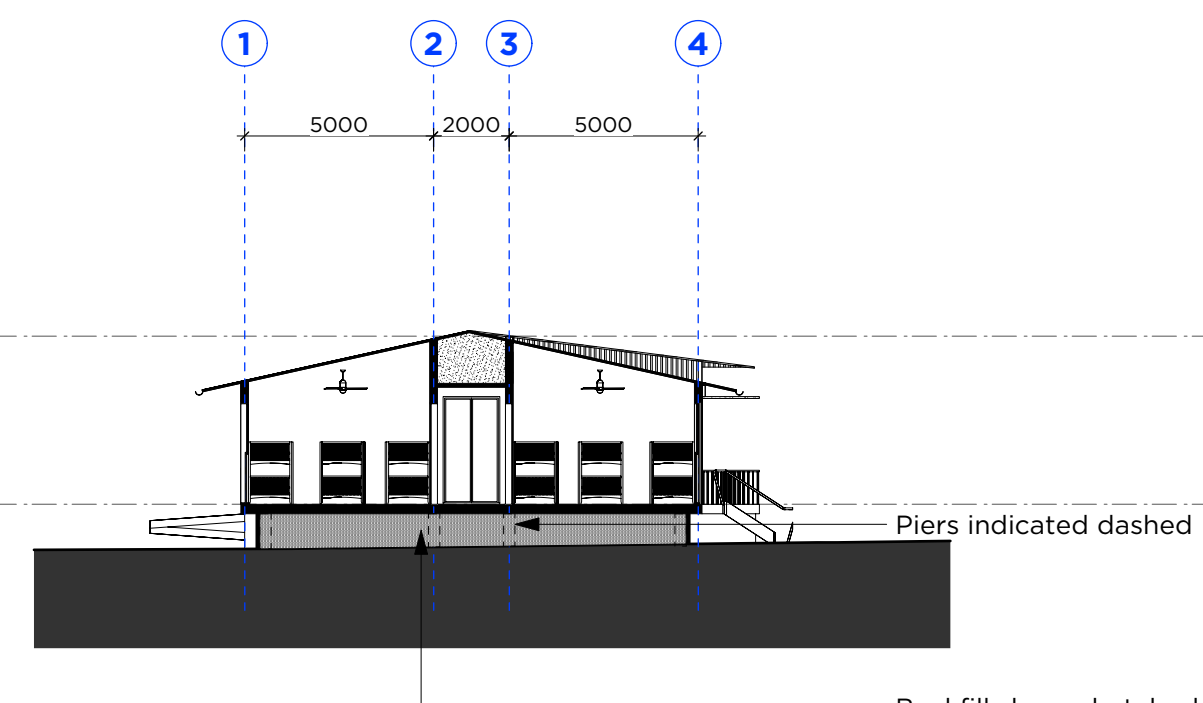

06 SECTION
DA201 Accomodation - Rooms
Scale: 1:200

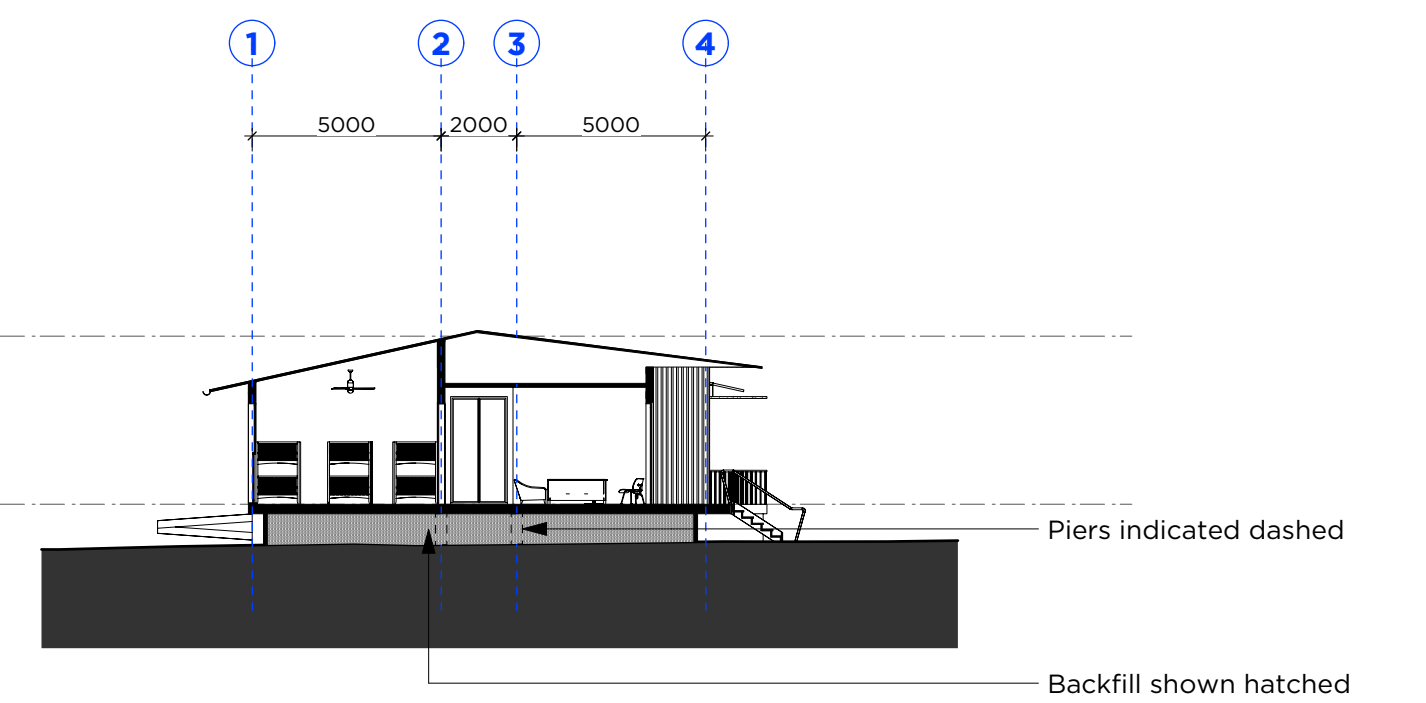

07 SECTION
DA201 Accomodation - Entry Bay
Scale: 1:200




PMDL ARCHITECTURE
INTERIORS
MASTERPLANNING


pmdl.com.au

PMDL ARCHITECTURE + DESIGN PTY LTD ABN 56 062 980 337
NSW NOMINATED ARCHITECTS: ANDREW PENDER 537 DAVID MORRIS 5865 VICKI VAN DIJK 9476


B 24/10/23 For Development Application			
A 20/10/23 For Development Application			
ISSUE	DATE	REVISION	
0mm 50mm 100mm			
DO NOT SCALE FROM DRAWING. USE FIGURED DIMENSIONS ONLY. CHECK ALL DIMENSIONS ON SITE BEFORE MANUFACTURE OR CONSTRUCTION.			
PROJECT	Scouts Camp Kurrajong		PROJECT # 3174
CLIENT	Scouts NSW		DWG #
DWG	Accommodation Sect. & Elev.		DA201
CLIENT REF & CONTACT	DATE July 23	DRAWN JM	REVISION
759 Oura Rd, Eunahoree	SCALE 1:200	CHWD SH	B

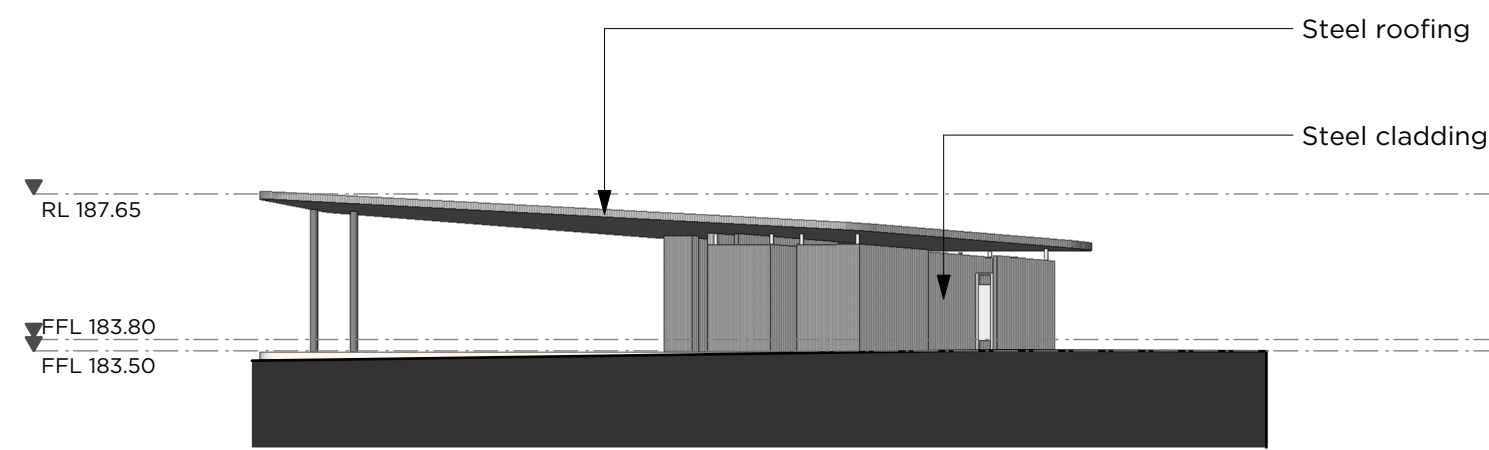


01 ELEVATION
DA202 Amenities - North
Scale: 1:200

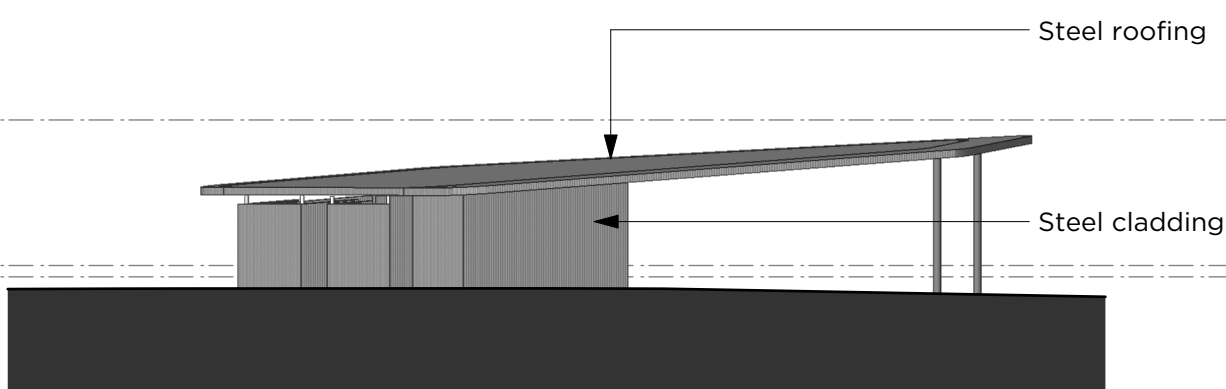


02 ELEVATION
DA202 Amenities - South
Scale: 1:200

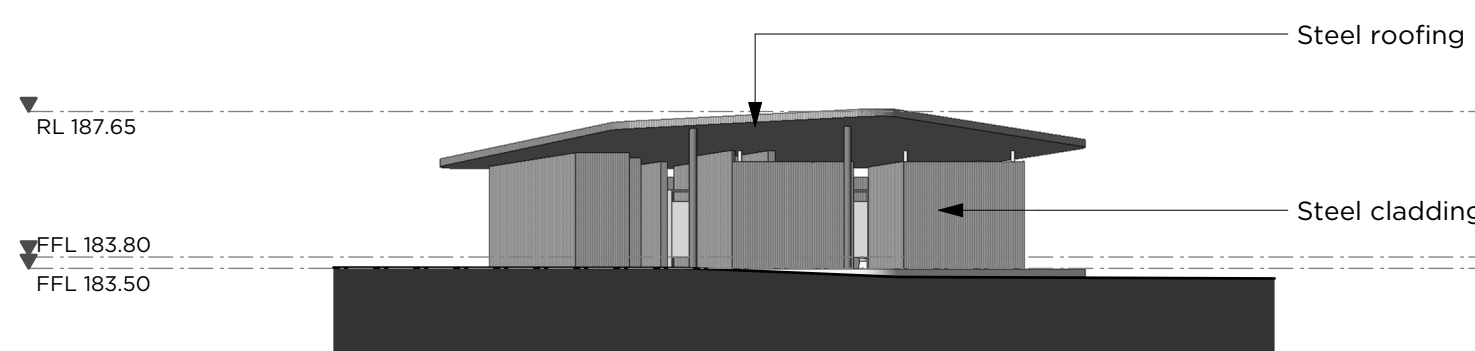


03 ELEVATION
DA202 Amenities - East
Scale: 1:200

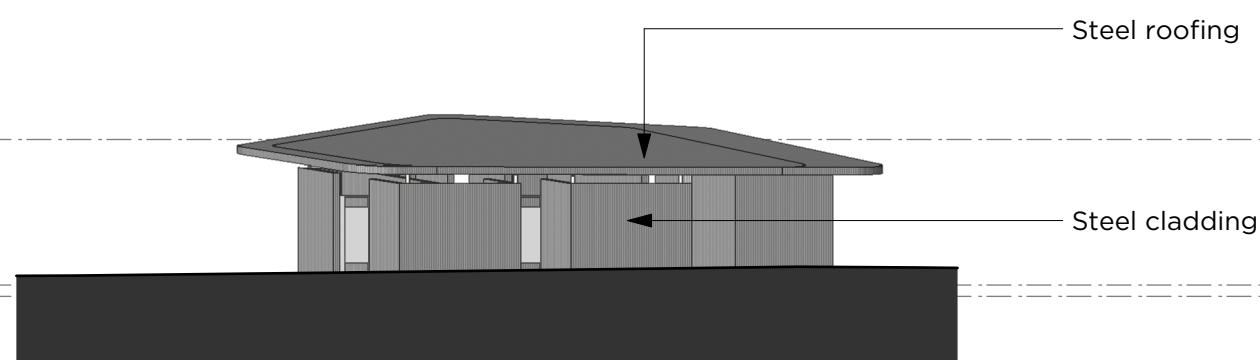

04 ELEVATION
DA202 Amenities - West
Scale: 1:200

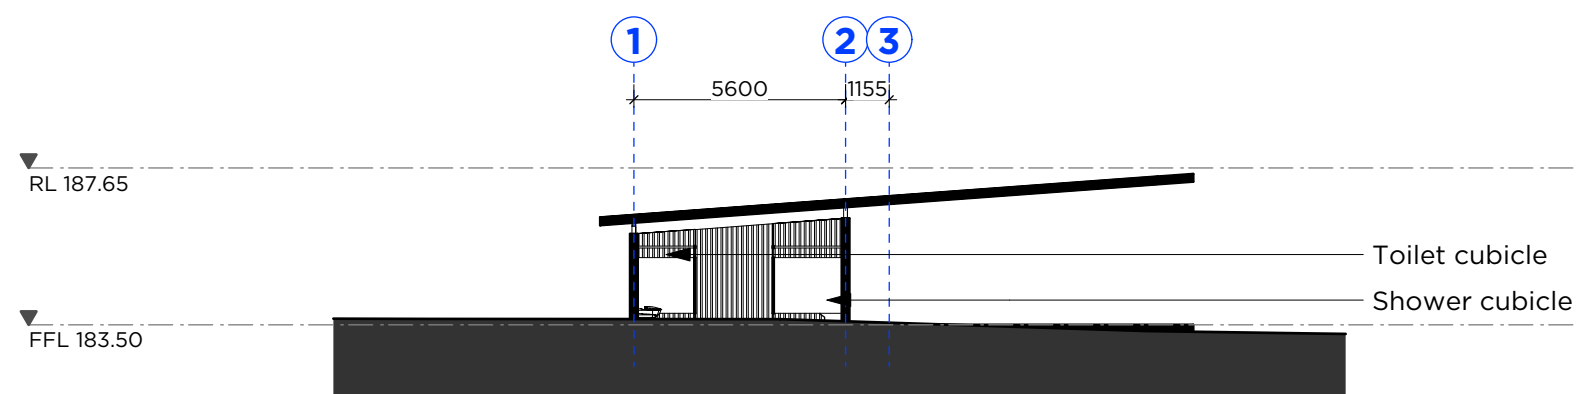

05 SECTION
DA202 Amenities
Scale: 1:200

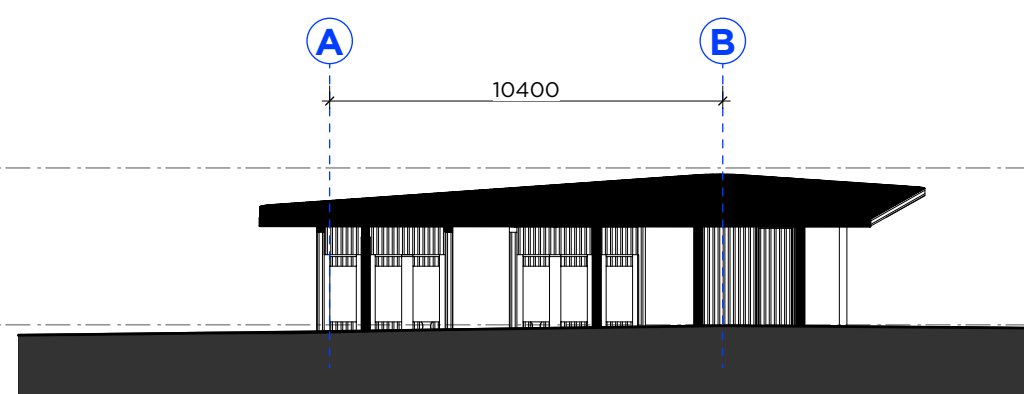

06 SECTION
DA202 Amenities
Scale: 1:200




Not For Construction

PMDL ARCHITECTURE
INTERIORS
MASTERPLANNING


pmdl.com.au

PMDL ARCHITECTURE + DESIGN PTY LTD ABN 56 082 980 337
NSW NOMINATED ARCHITECTS: ANDREW PENDER 537 DAVID MORRIS 5865 VICKI VAN DIJK 9476


A		20/10/23	For Development Application
ISSUE	DATE	REVISION	
0mm		50mm	100mm
DO NOT SCALE FROM DRAWING. USE FIGURED DIMENSIONS ONLY. CHECK ALL DIMENSIONS ON SITE BEFORE MANUFACTURE OR CONSTRUCTION.			
PROJECT	Scouts Camp Kurrajong		PROJECT # 3174
CLIENT	Scouts NSW		DWG #
DWG	Amenities Sections & Elev.		DA202
CLIENT REF & CONTACT	DATE	JULY 23	DRAWN JM
759 Oura Rd, Eunanoree	SCALE	1:200	CHWD SH
			REVISION
			A

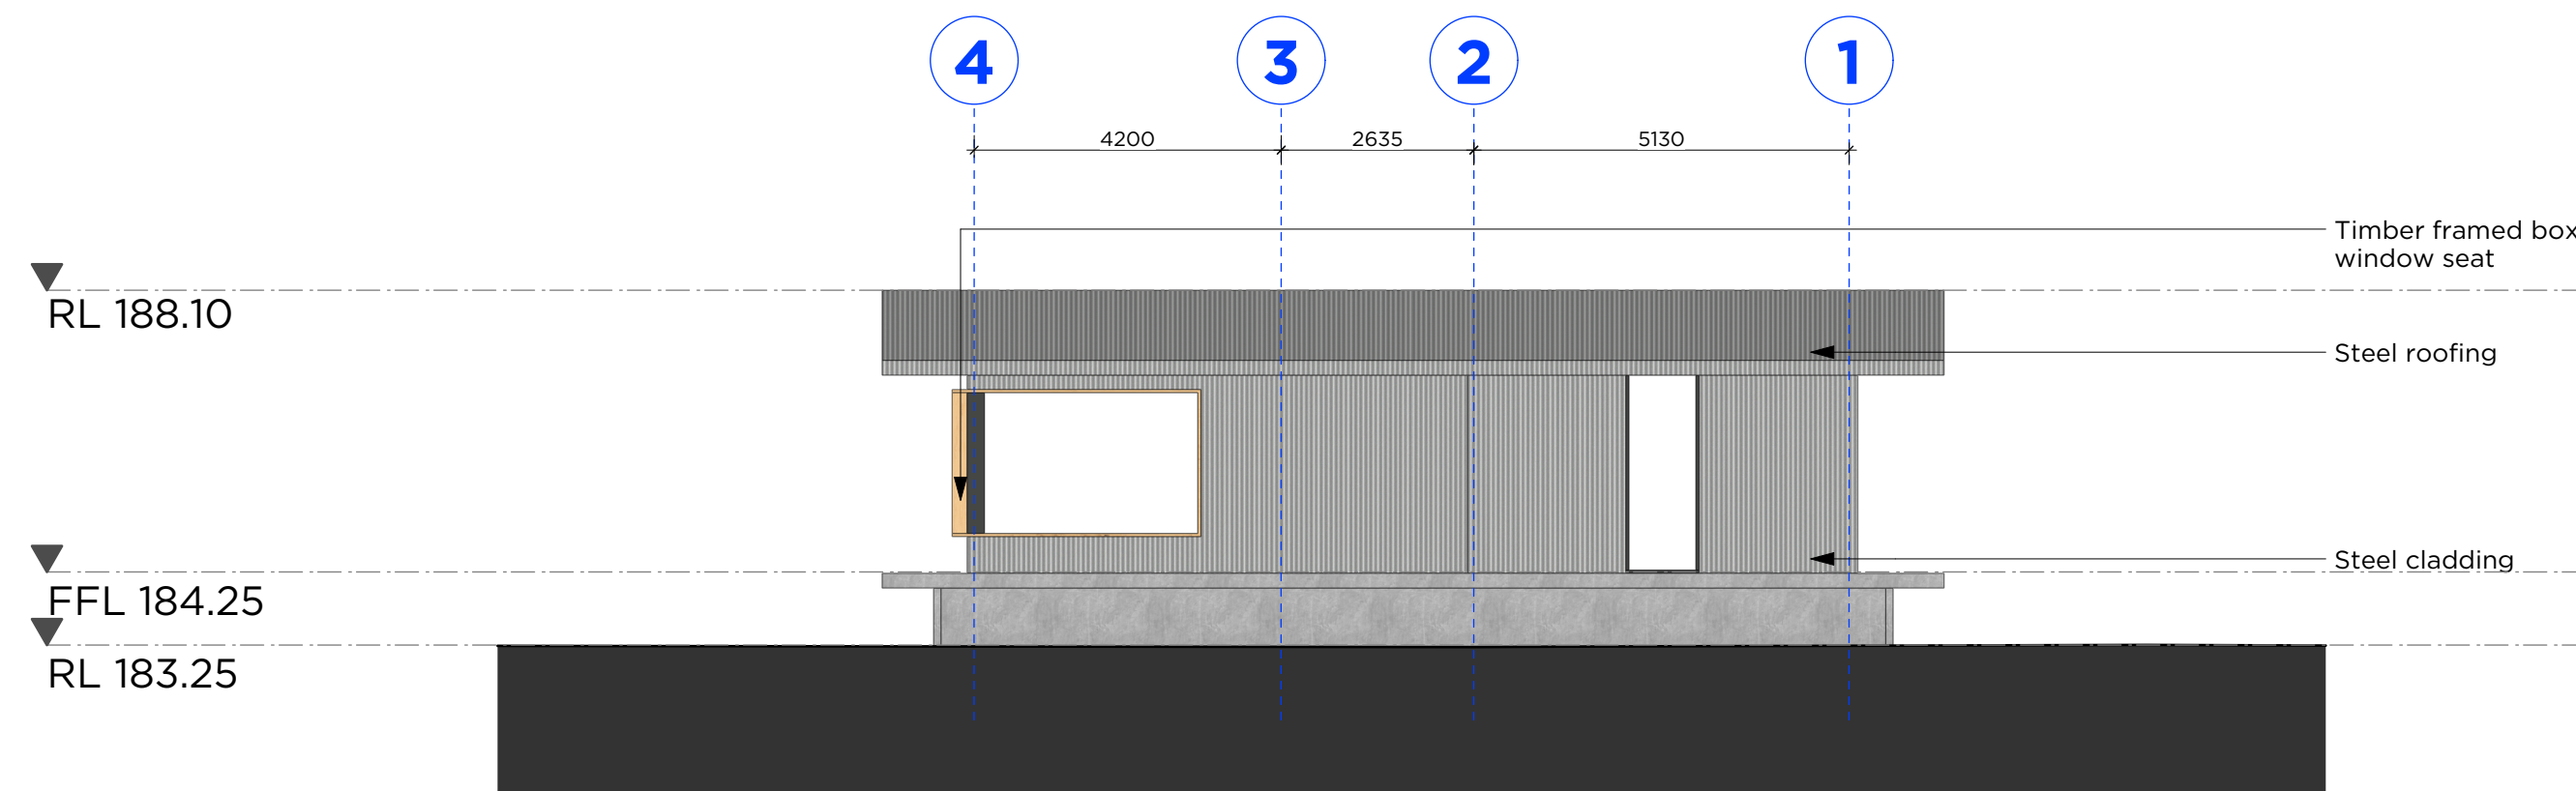


01 ELEVATION
DA203 Drivers - North
Scale: 1:100

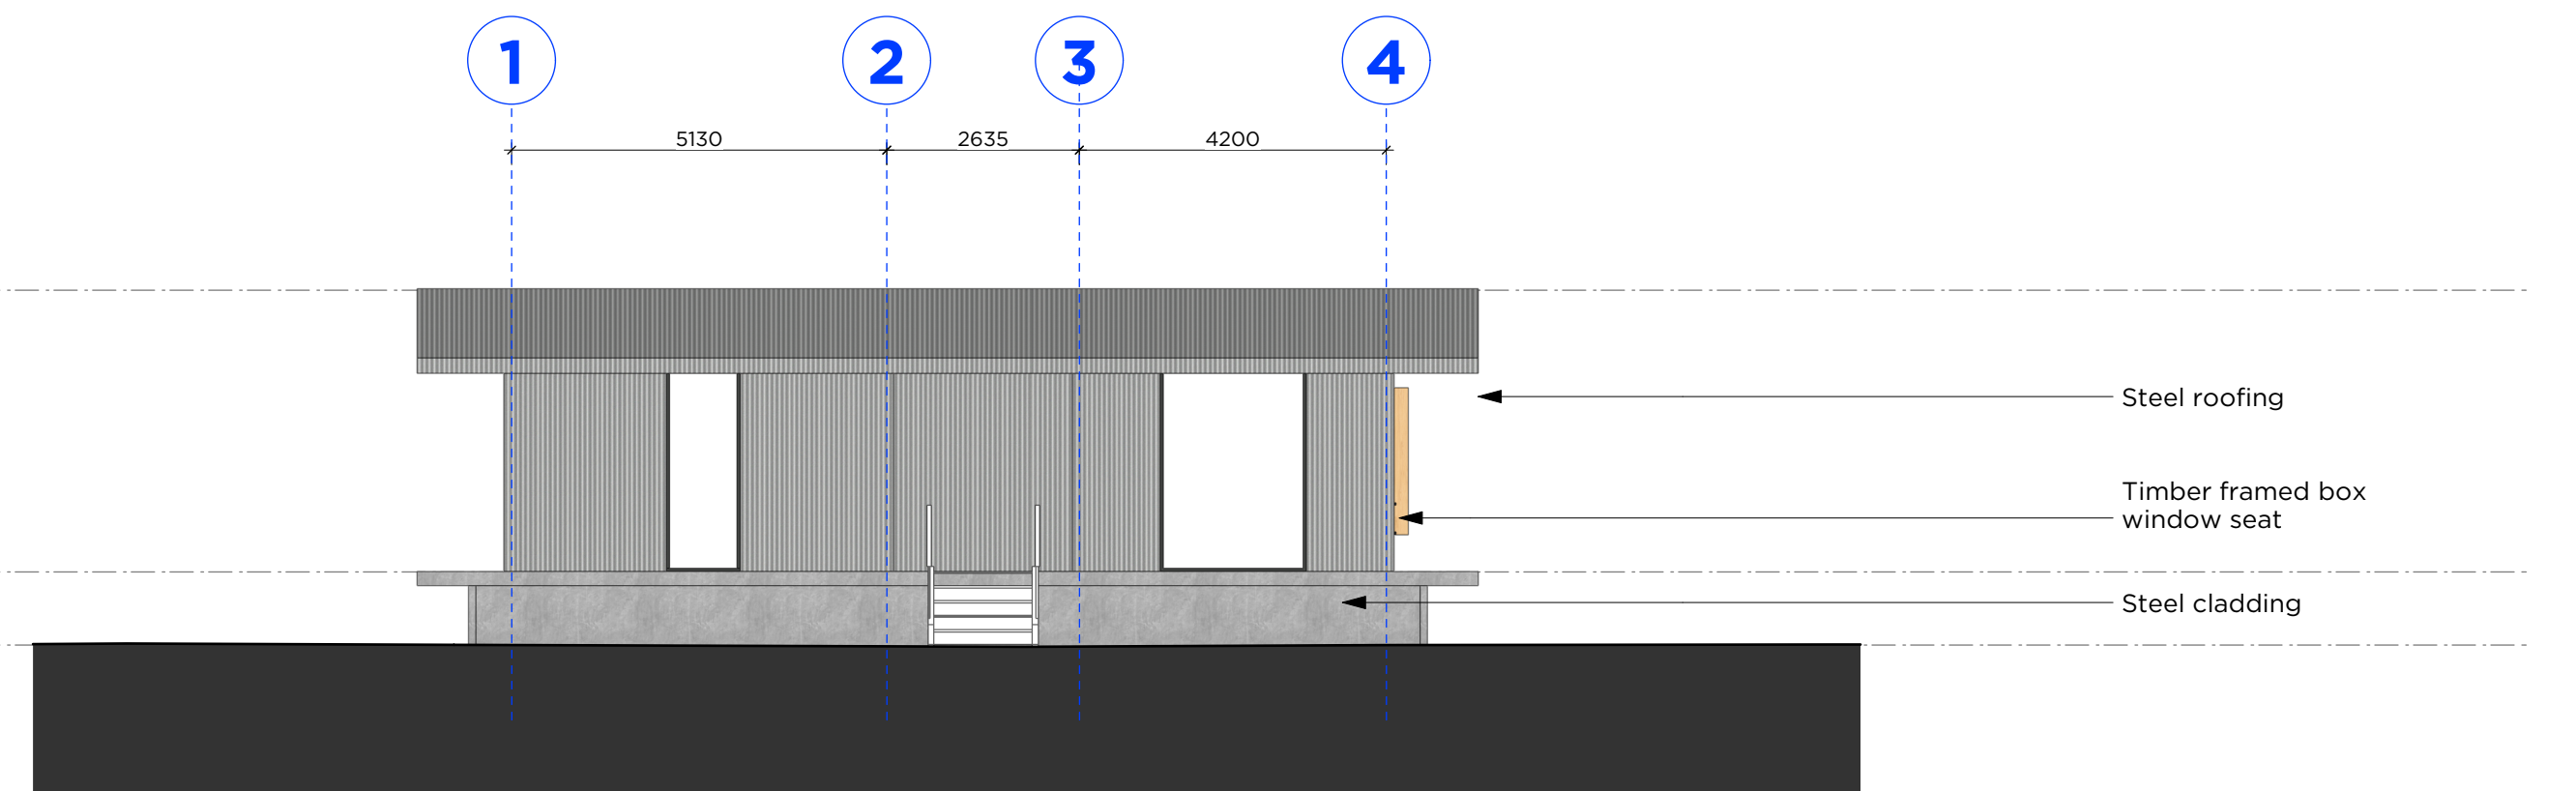


02 ELEVATION
DA203 Drivers - South
Scale: 1:100

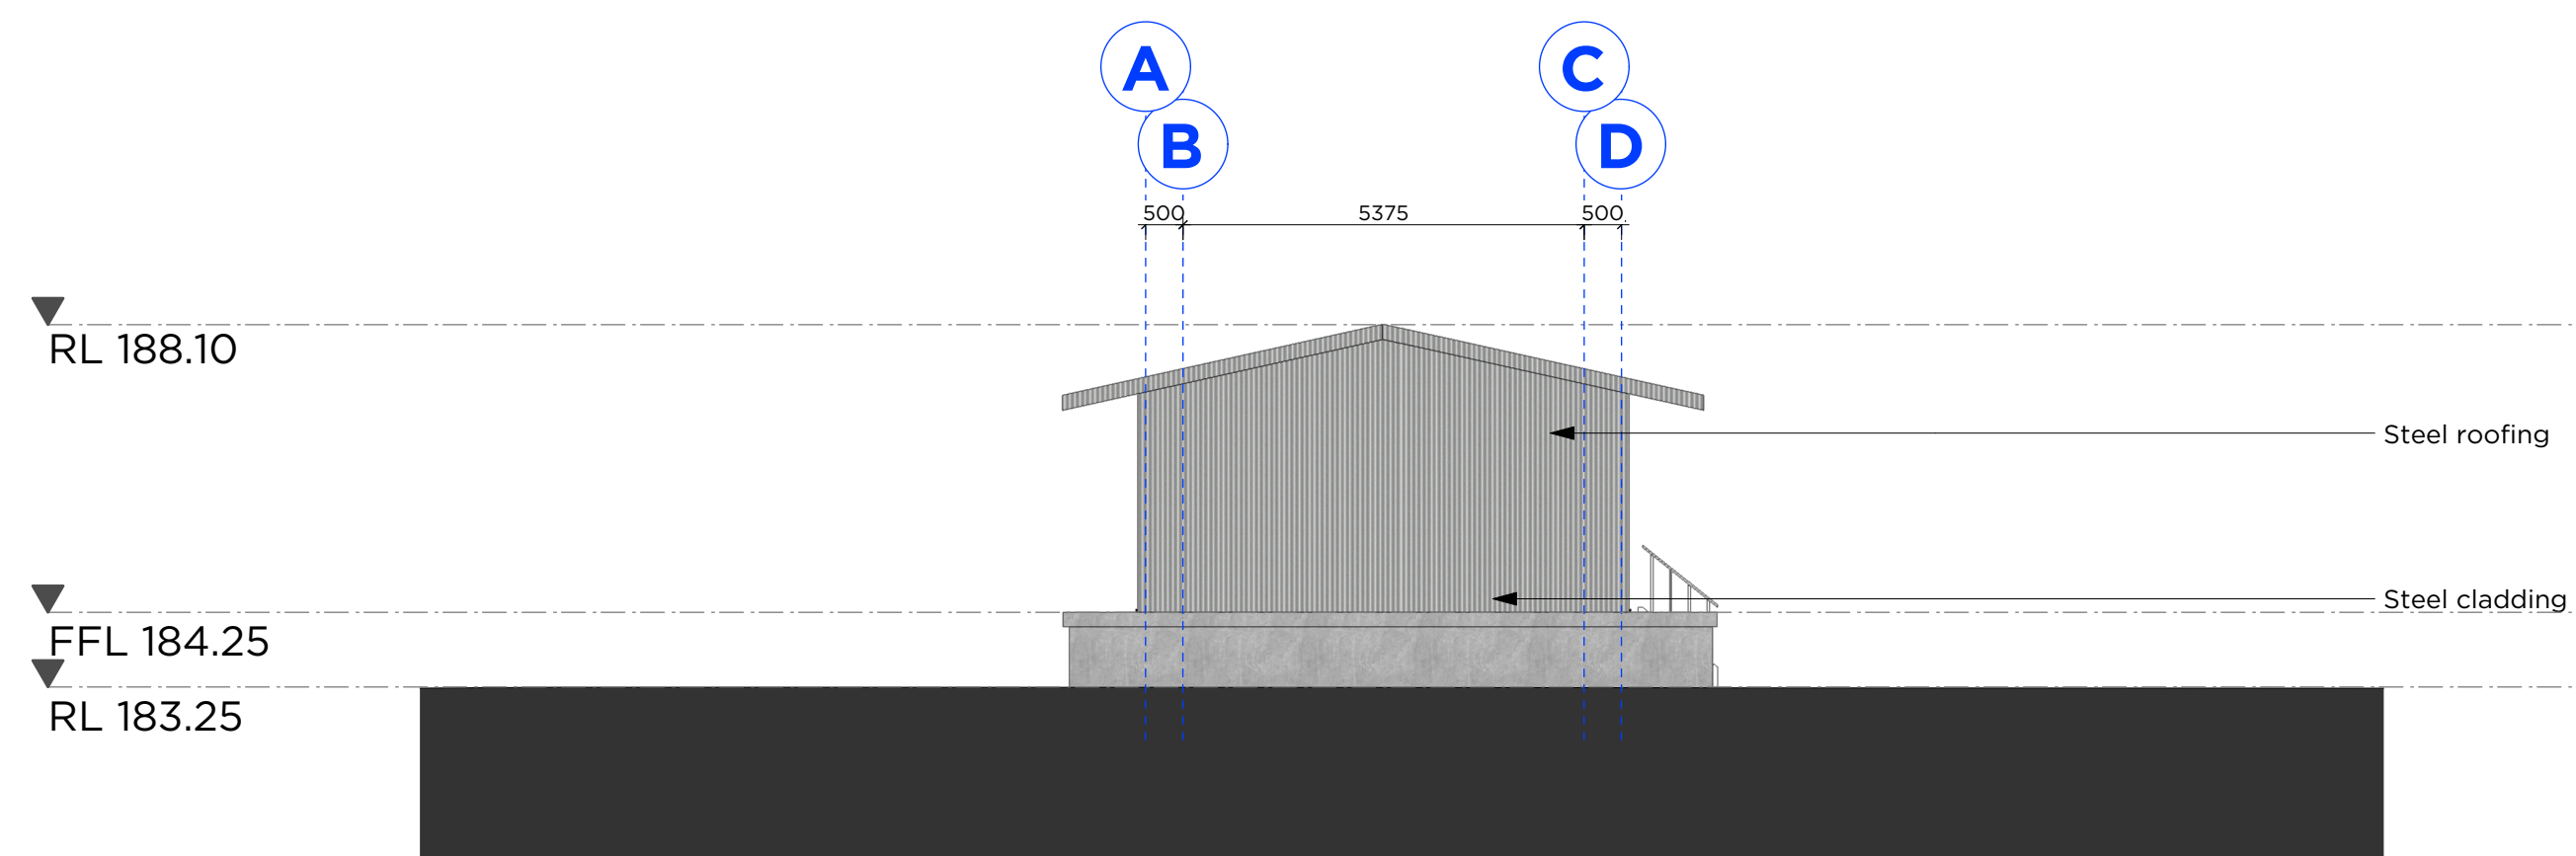


03 ELEVATION
DA203 Drivers - East
Scale: 1:100

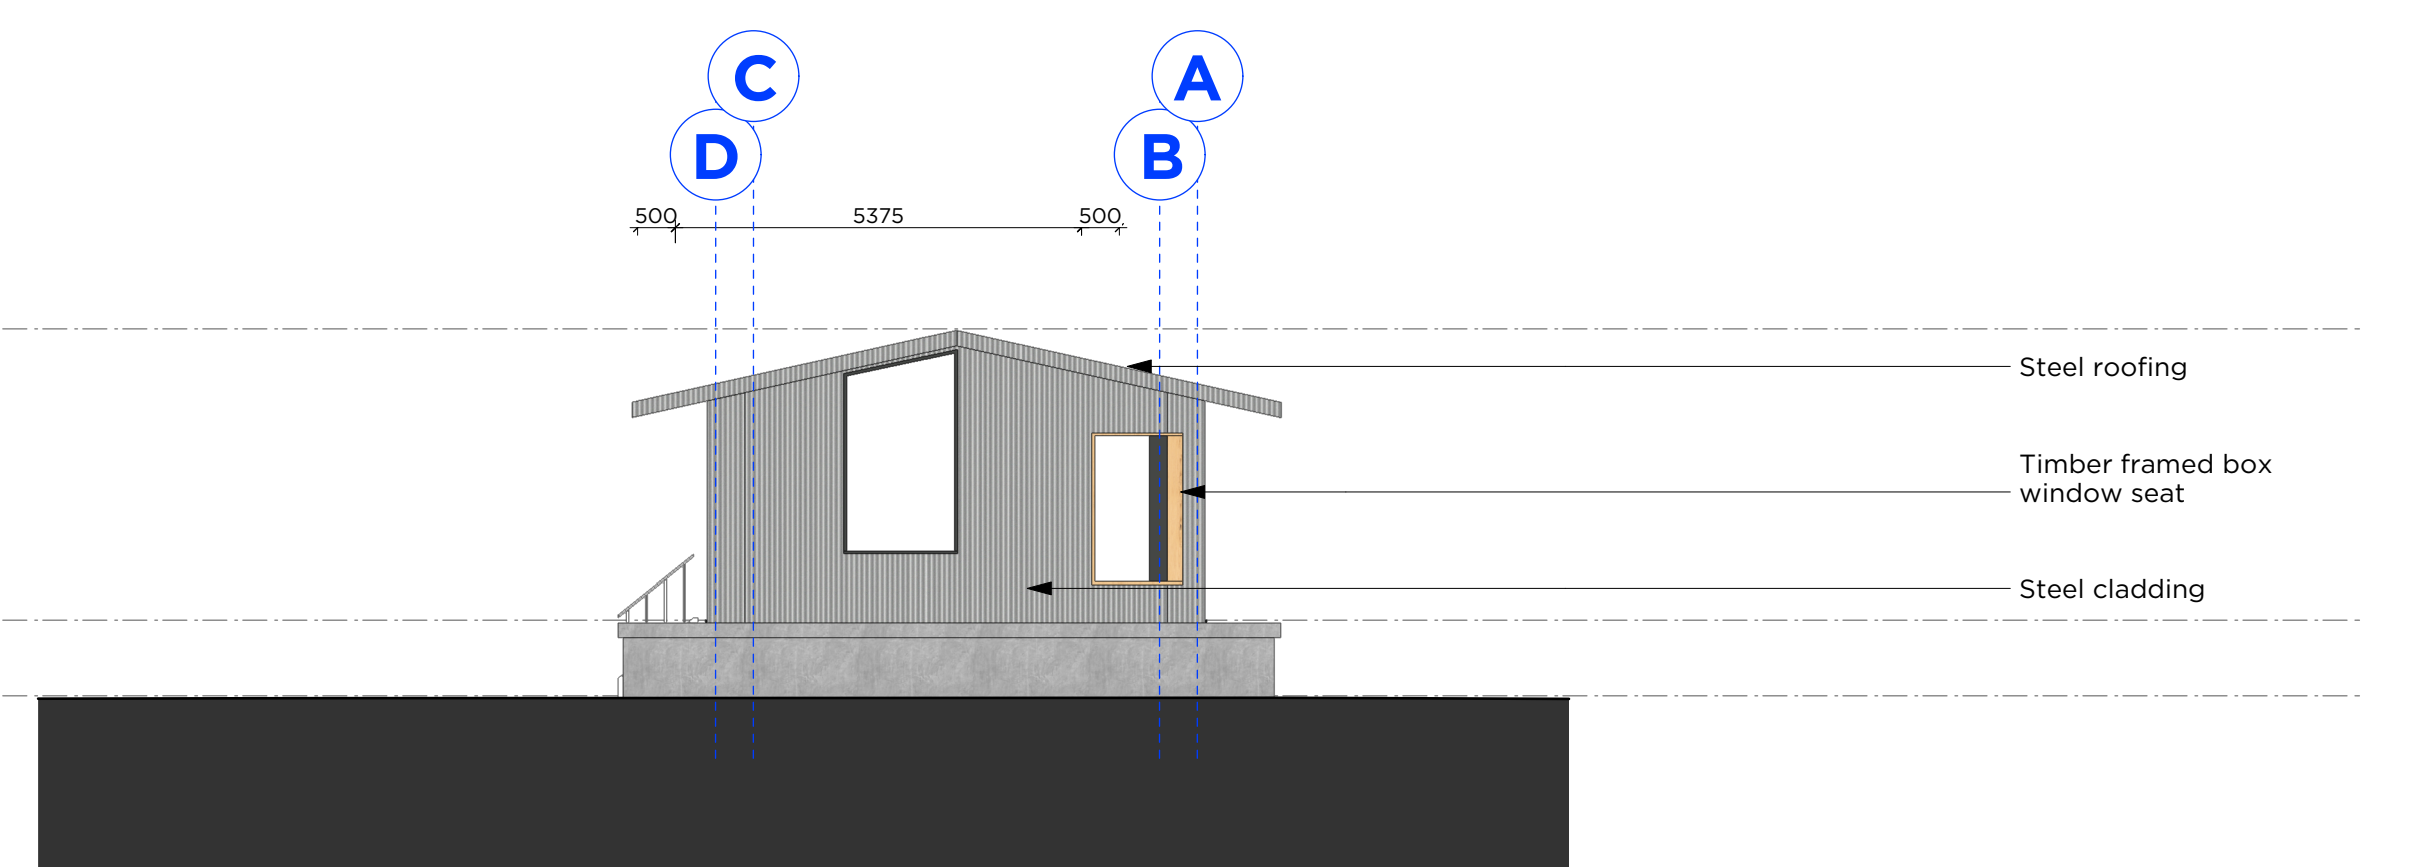

04 ELEVATION
DA203 Driver - West
Scale: 1:100

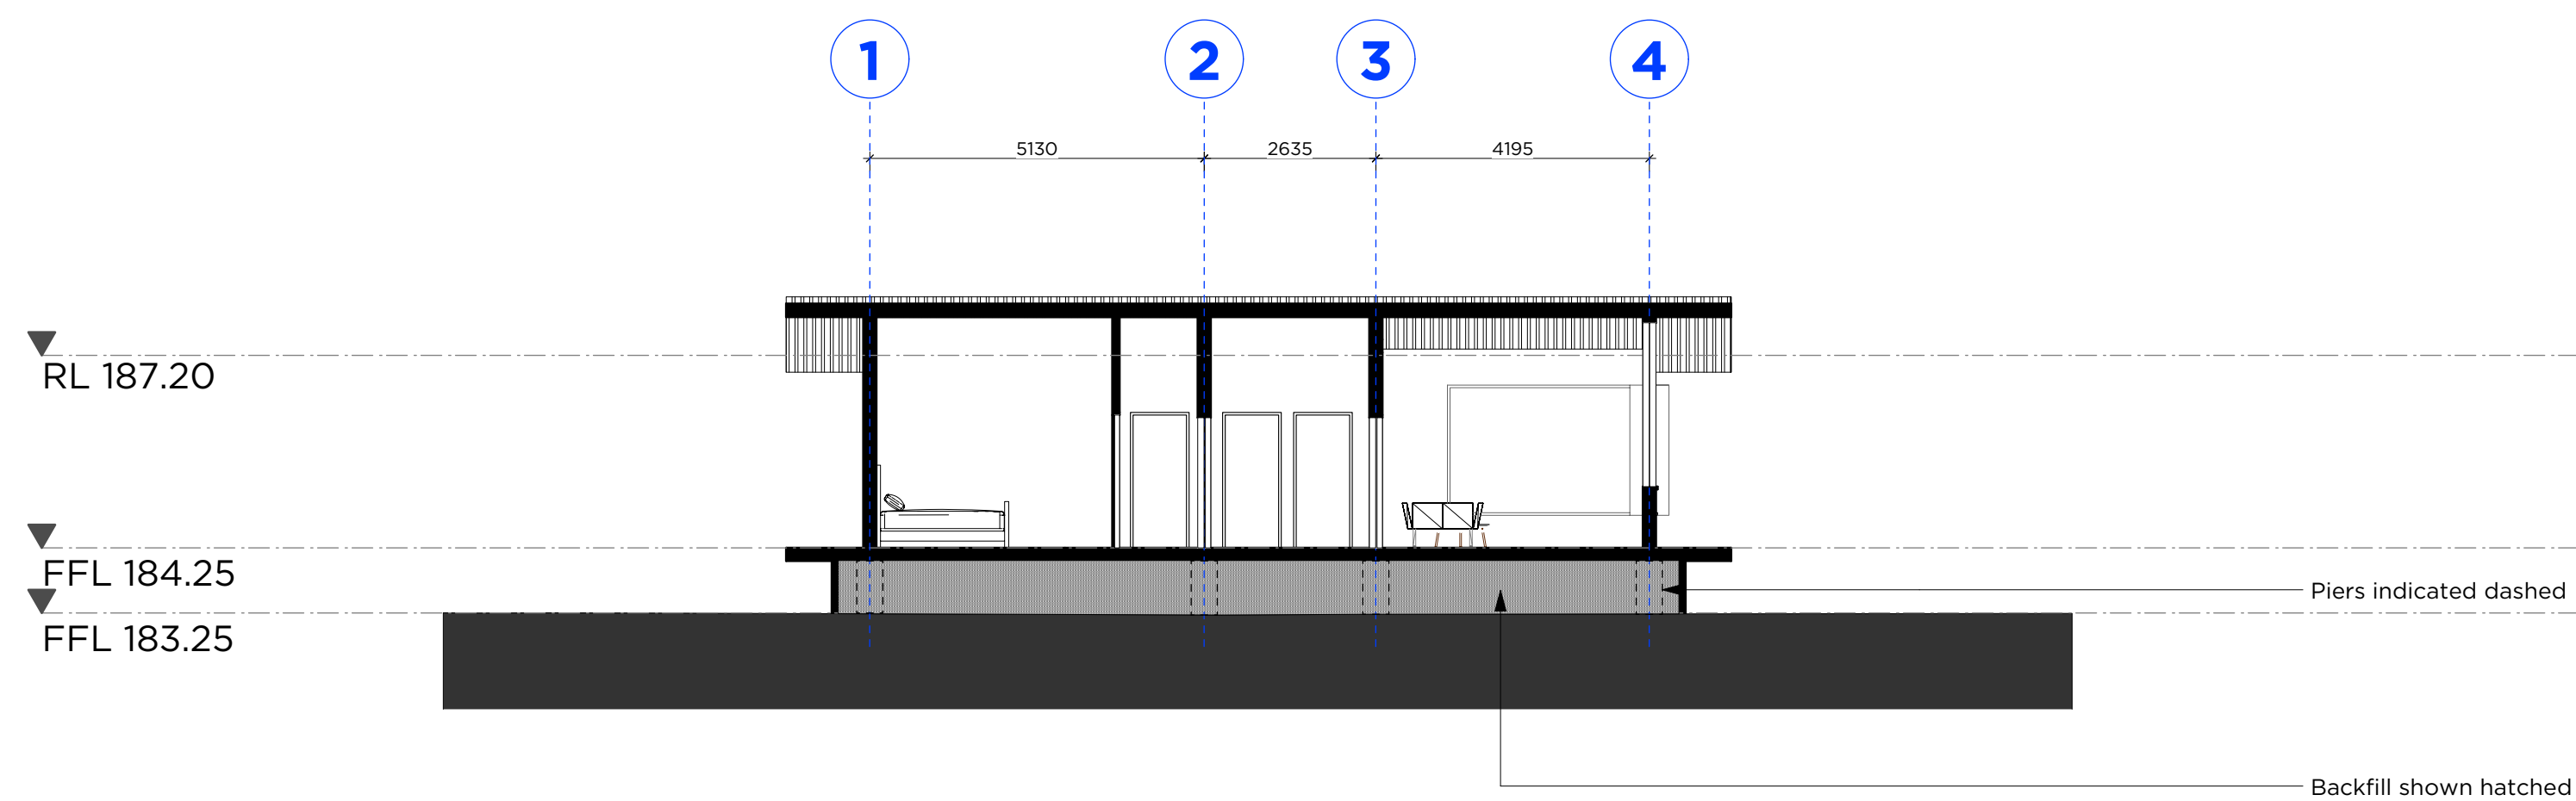

05 SECTION
DA203 Drivers Block
Scale: 1:100

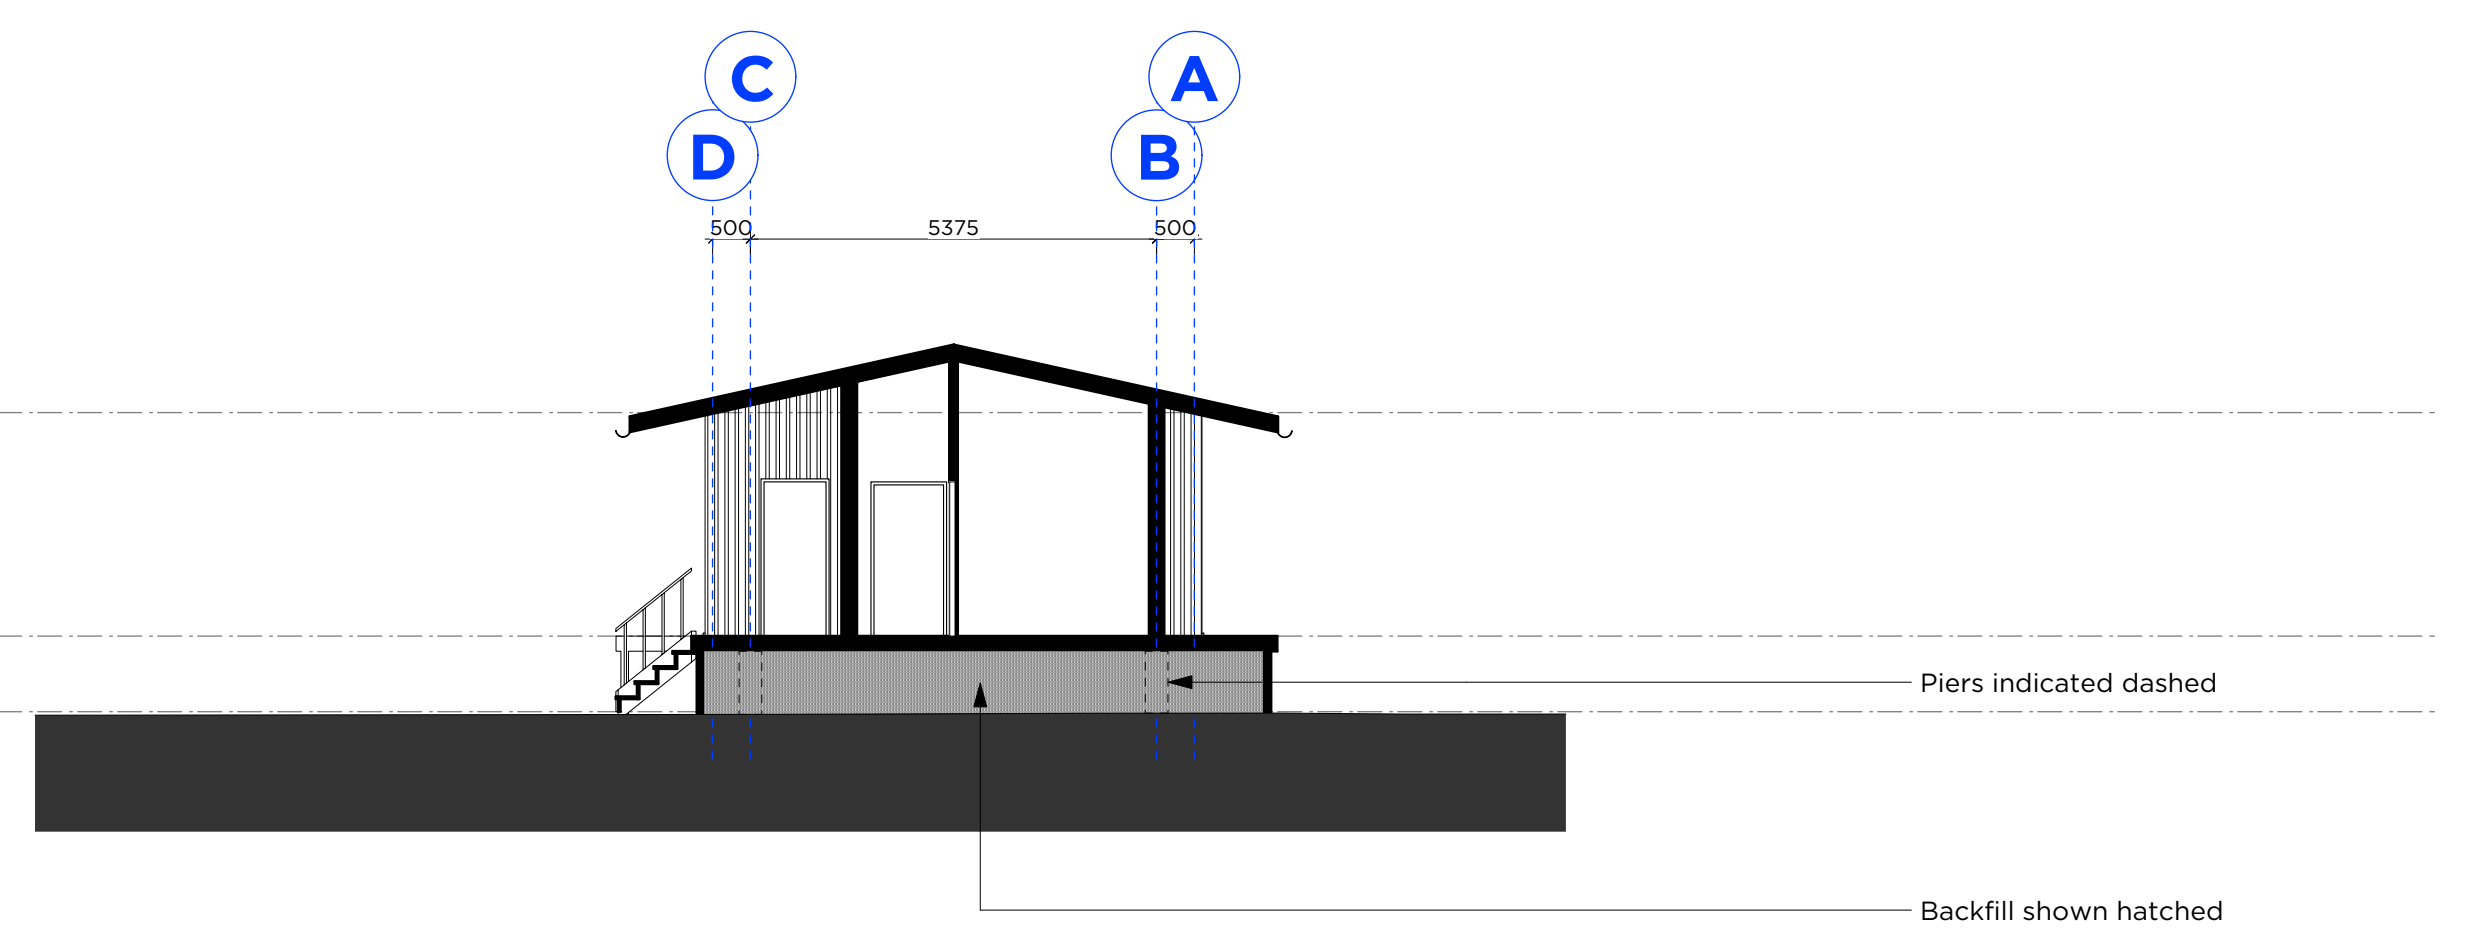

06 SECTION
DA203 Drivers Block
Scale: 1:100



Not For Construction

PMDL ARCHITECTURE
INTERIORS
MASTERPLANNING

pmdl.com.au

PMDL ARCHITECTURE + DESIGN HK (LIMITED)
PMDL ARCHITECTURE + DESIGN PTY LTD ABN 56 002 980 337
NSW NOMINATED ARCHITECTS: ANDREW PENDER 537 DAVID MORRIS 5865 VICKI VAN DIJK 9476

A 20/10/23 For Development Application				
ISSUE	DATE	REVISION		
0mm 50mm 100mm				
DO NOT SCALE FROM DRAWING. USE FIGURED DIMENSIONS ONLY. CHECK ALL DIMENSIONS ON SITE BEFORE MANUFACTURE OR CONSTRUCTION.				
PROJECT	Scouts Camp Kurrajong			PROJECT #
CLIENT	Scouts NSW			DWG #
DWG	Drivers Sections & Elevations			DA203
CLIENT REF & CONTACT	DATE	JULY 23	DRAWN	JM
759 Oura Rd, Eunahoree	SCALE	1:200	CHKD	SH
			REVISION	A



Metal Cladding,
Glazing



Fibre Cement Cladding




*Colour Accents
(TBC colour/scope - reference Scouts Logo & Site as below)



Crushed Gravel,
Sandstone



Metal Balustrade,
Metal Stair

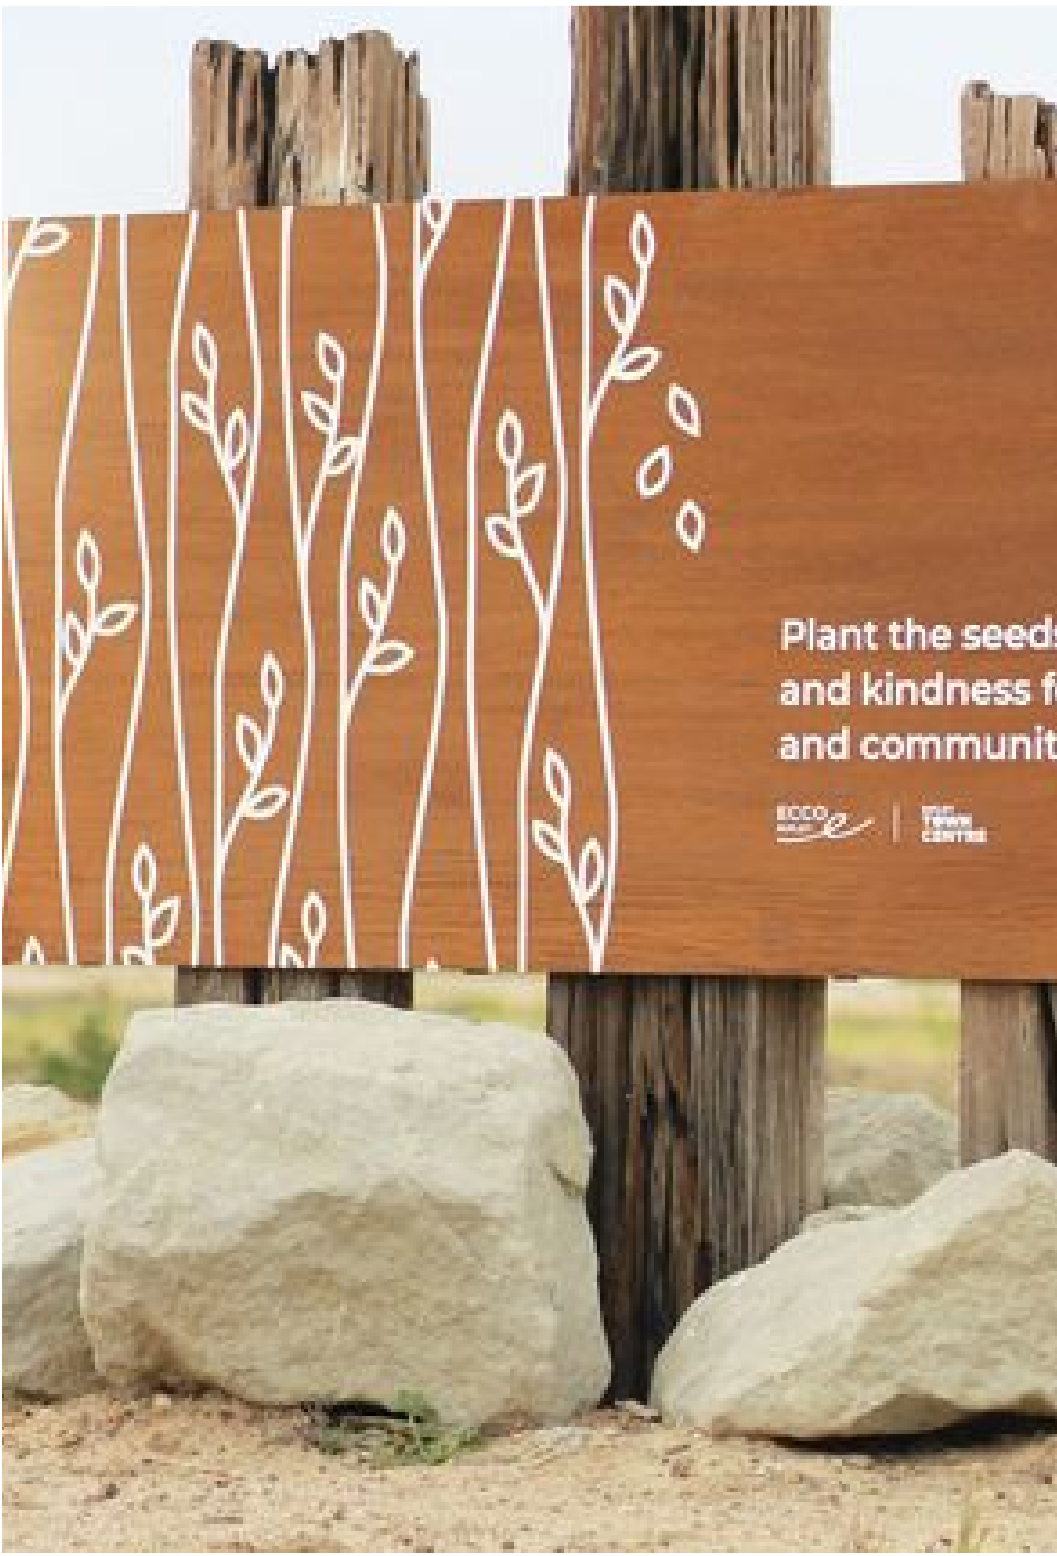


Corten Steel




Concrete Finish

Not For Construction

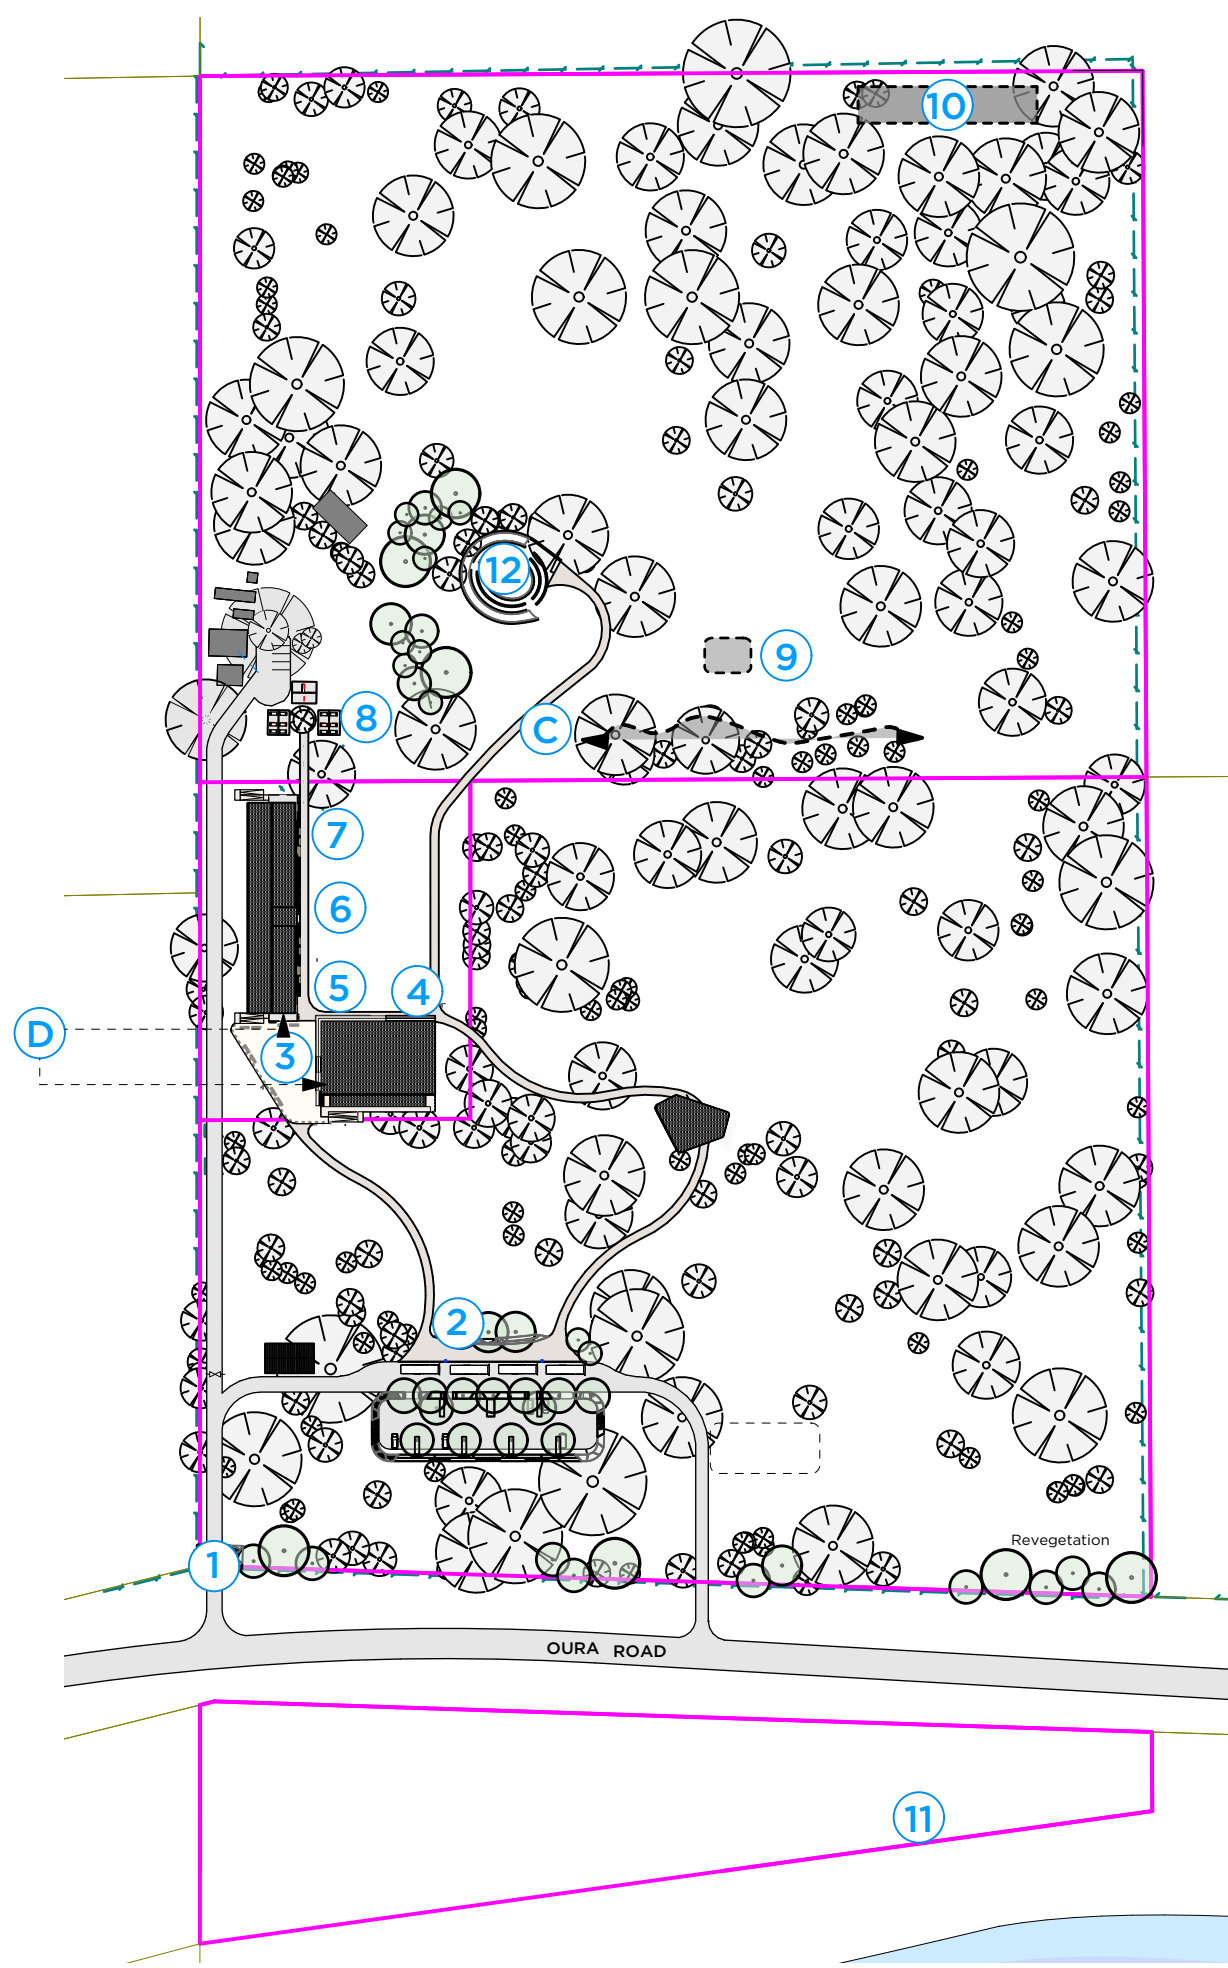

01 PLAN
DA910 Site Plan

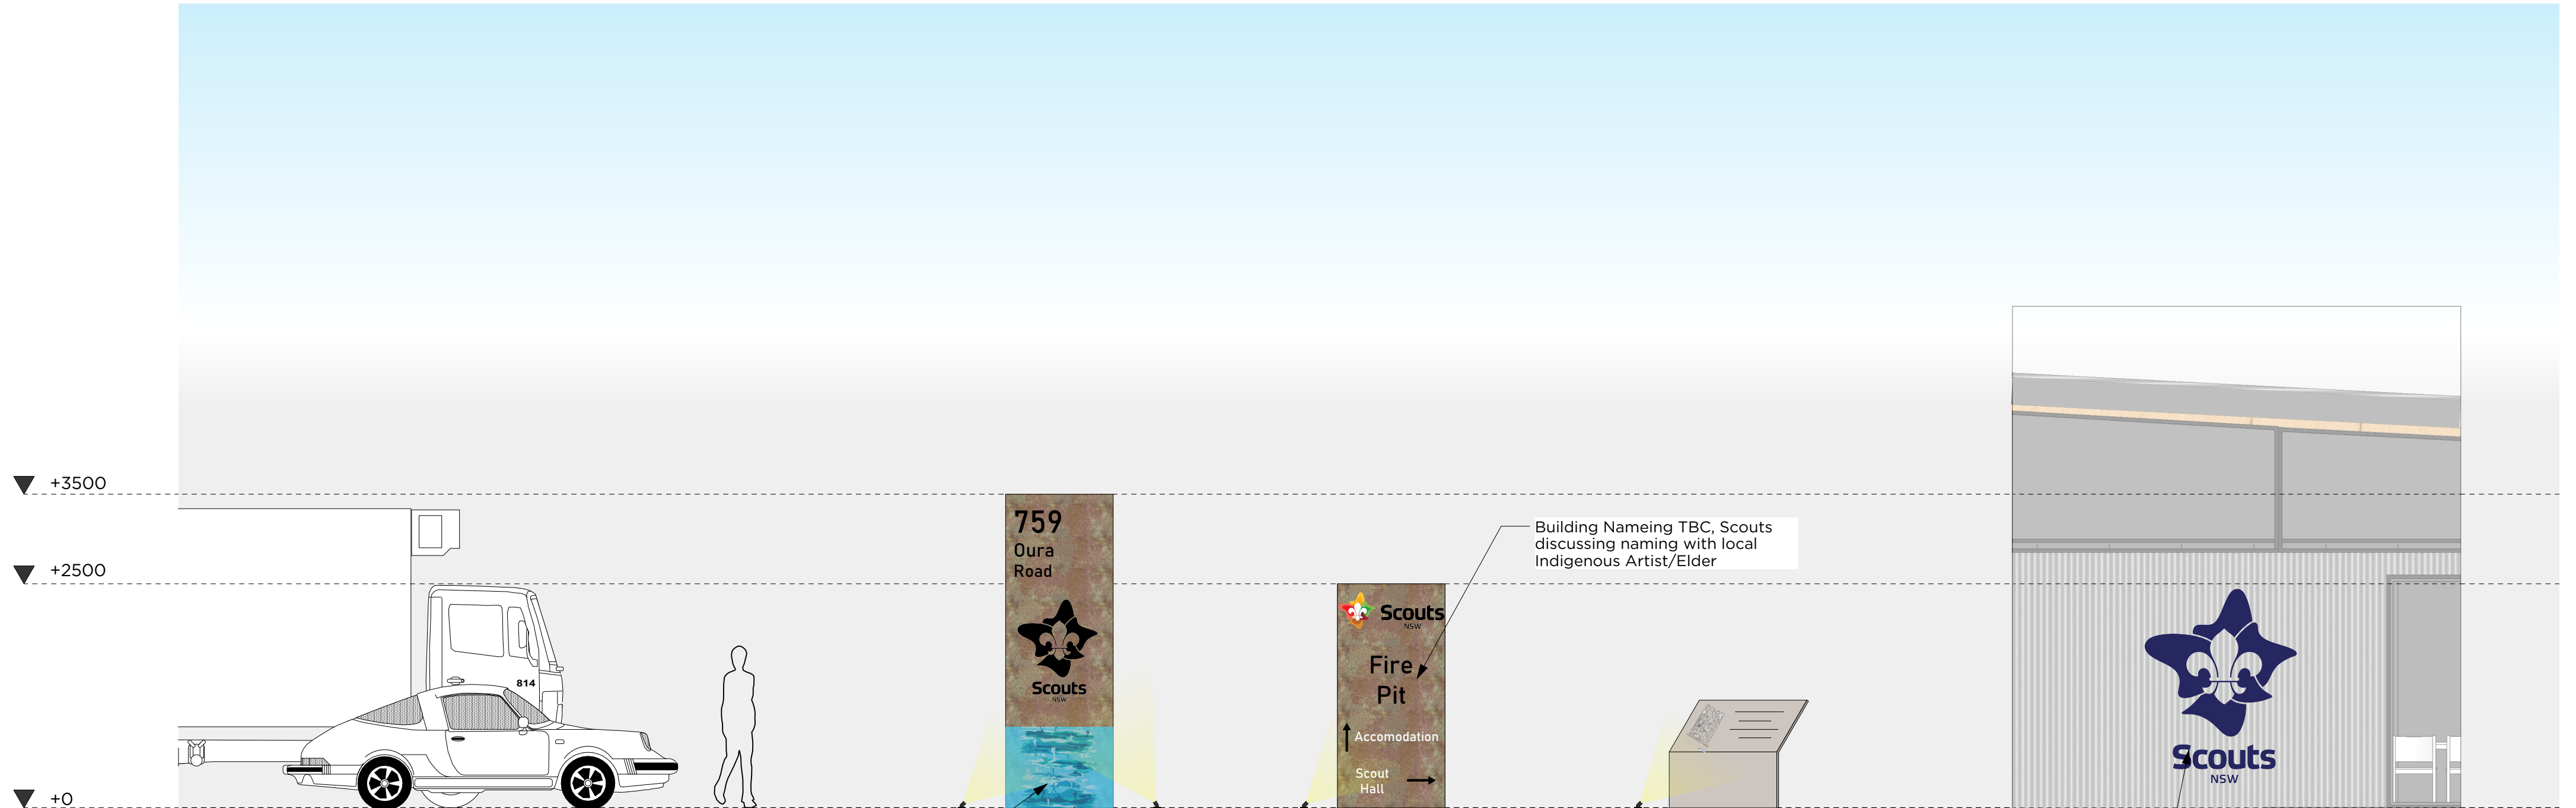

02 Elevation
DA910 **Typical Signage Types

*Signage Scope

1	Entry	=	A
2	Pedestrian Entry	=	B + C
3	Fire Pit	=	B + C
4	Scout Hall	=	B
5	Accom 'Block A'	=	B
6	Accom 'Block B'	=	B
7	Accom 'Block C'	=	B
8	Merritt Buildings	=	B
9	Tower	=	B
10	Archery	=	B + C
11	Jetty/Wharfy	=	B + C
12	Ampitheatre	=	B

NOTES:

*Signage scope is indicative only, Scouts to engage signage contractor to scope

**Signage types indicative only, showing intent, Scouts to engage signage contractor to design

Not For Construction

PMDL ARCHITECTURE
INTERIORS
MASTERPLANNING

pmdl.com.au

PMDL ARCHITECTURE + DESIGN PTY LTD
NSW NOMINATED ARCHITECTS: ANDREW PENDER, DAVID MORRIS, SUE VICKI, VAN DUKE, 9476

A 24/10/23 For Development Application			
ISSUE	DATE	REVISION	
0mm		50mm	100mm
DO NOT SCALE FROM DRAWING. USE FIGURED DIMENSIONS ONLY. CHECK ALL DIMENSIONS ON SITE BEFORE MANUFACTURE OR CONSTRUCTION.			
PROJECT	Scouts Camp Kurrajong		PROJECT # 3174
CLIENT	Scouts NSW		DWG #
DWG	Signage Schedule		DA910
CLIENT REF & CONTACT	DATE	JULY 23	DRAWN JM
759 Oura Rd, Eumanning	SCALE	1:1000	CHWD SH
			REVISION A

[illegible]