

BLAKEBROOK PUBLIC SCHOOL

DRAWING LIST

ARCHITECTURAL

DRAWING NUMBER	DRAWING NAME	DA SET
BLA - ARC - PP - DWG - 001	COVER SHEET	DA1/ DA2
BLA - ARC - PP - DWG - 003	SITE ANALYSIS PLAN	DA1/ DA2
BLA - ARC - PP - DWG - 009	PROPOSED SITE PLAN - POST DEMO	DA1
BLA - ARC - PP - DWG - 010	PROPOSED SITE PLAN	DA2
BLA - ARC - PP - DWG - 015	DEMOLITION PLAN	DA1
BLA - ARC - PP - DWG - 100	UNDERCROFT FLOOR PLAN	DA2
BLA - ARC - PP - DWG - 110	RAISED LEVEL FLOOR PLAN	DA2
BLA - ARC - PP - DWG - 120	ROOF PLAN	DA2
BLA - ARC - PP - DWG - 200	ELEVATIONS	DA2
BLA - ARC - PP - DWG - 201	ELEVATIONS	DA2
BLA - ARC - PP - DWG - 300	SECTIONS	DA2
BLA - ARC - PP - DWG - 400	SHADOW DIAGRAMS	DA2
BLA - ARC - PP - DWG - 500	RENDERS	DA2



AMENDMENTS				DESCRIPTION
REV	BY	DATE		
A	SG	06/09/2023	DRAFT DA ISSUE	
B	SG	27/10/2023	ISSUE FOR DA2	
C	SG	24/11/2023	ISSUE FOR DA2	



MODULAR DESIGN & CONSTRUCTION	PLANNING	PEDAVOLI ARCHITECTS PTY LTD LEVEL 2, 458-468 WATLIE STREET ULTIMO NSW 2007 AUSTRALIA T: +61 2 9291 0000 W: www.pedavoli.com.au NOMINATED ARCHITECT: VINCE PEDAVOLI NSW ARB No. 5045
Modscape 0393 166 020 STRUCTURAL & CIVIL H&H Engineers 0423 222 338 SERVICES JHA Consulting 0404 552 673 FIRE ENGINEERING AND ESD E-Lab 0447 343 458	EPM 0294 528 300 ACCESSIBILITY AND BCA MBC Group 0450 704 954 LANDSCAPE ARCHITECT Taylor Brammer 0419 264 111 BUSHFIRE Blackash Bushfire Consulting 0419 203 853	



BLAKEBROOK PUBLIC SCHOOL	
417 ROSEHILL ROAD BLAKEBROOK NSW 2480	
DRAWING NAME	
COVER SHEET	

					REVISION
24/11/2023					
DRAWING NUMBER					C
PROJECT	DISCIPLINE	PHASE	TYPE	SERIES NUMBER	
BLA - ARC - PP - DWG - 001					

LEGEND

Heritage or Community Significance

Temporary School

Existing Buildings

Potential Acoustic Impact

Bus Bay

Pedestrian Entry Points

Low Fence

Existing Trees

Views

Bushfire Risk Buffer Zone

High Significance Trees




BAL Flame Zone

BAL 40

BAL 29

BAL 19

BAL 12.5

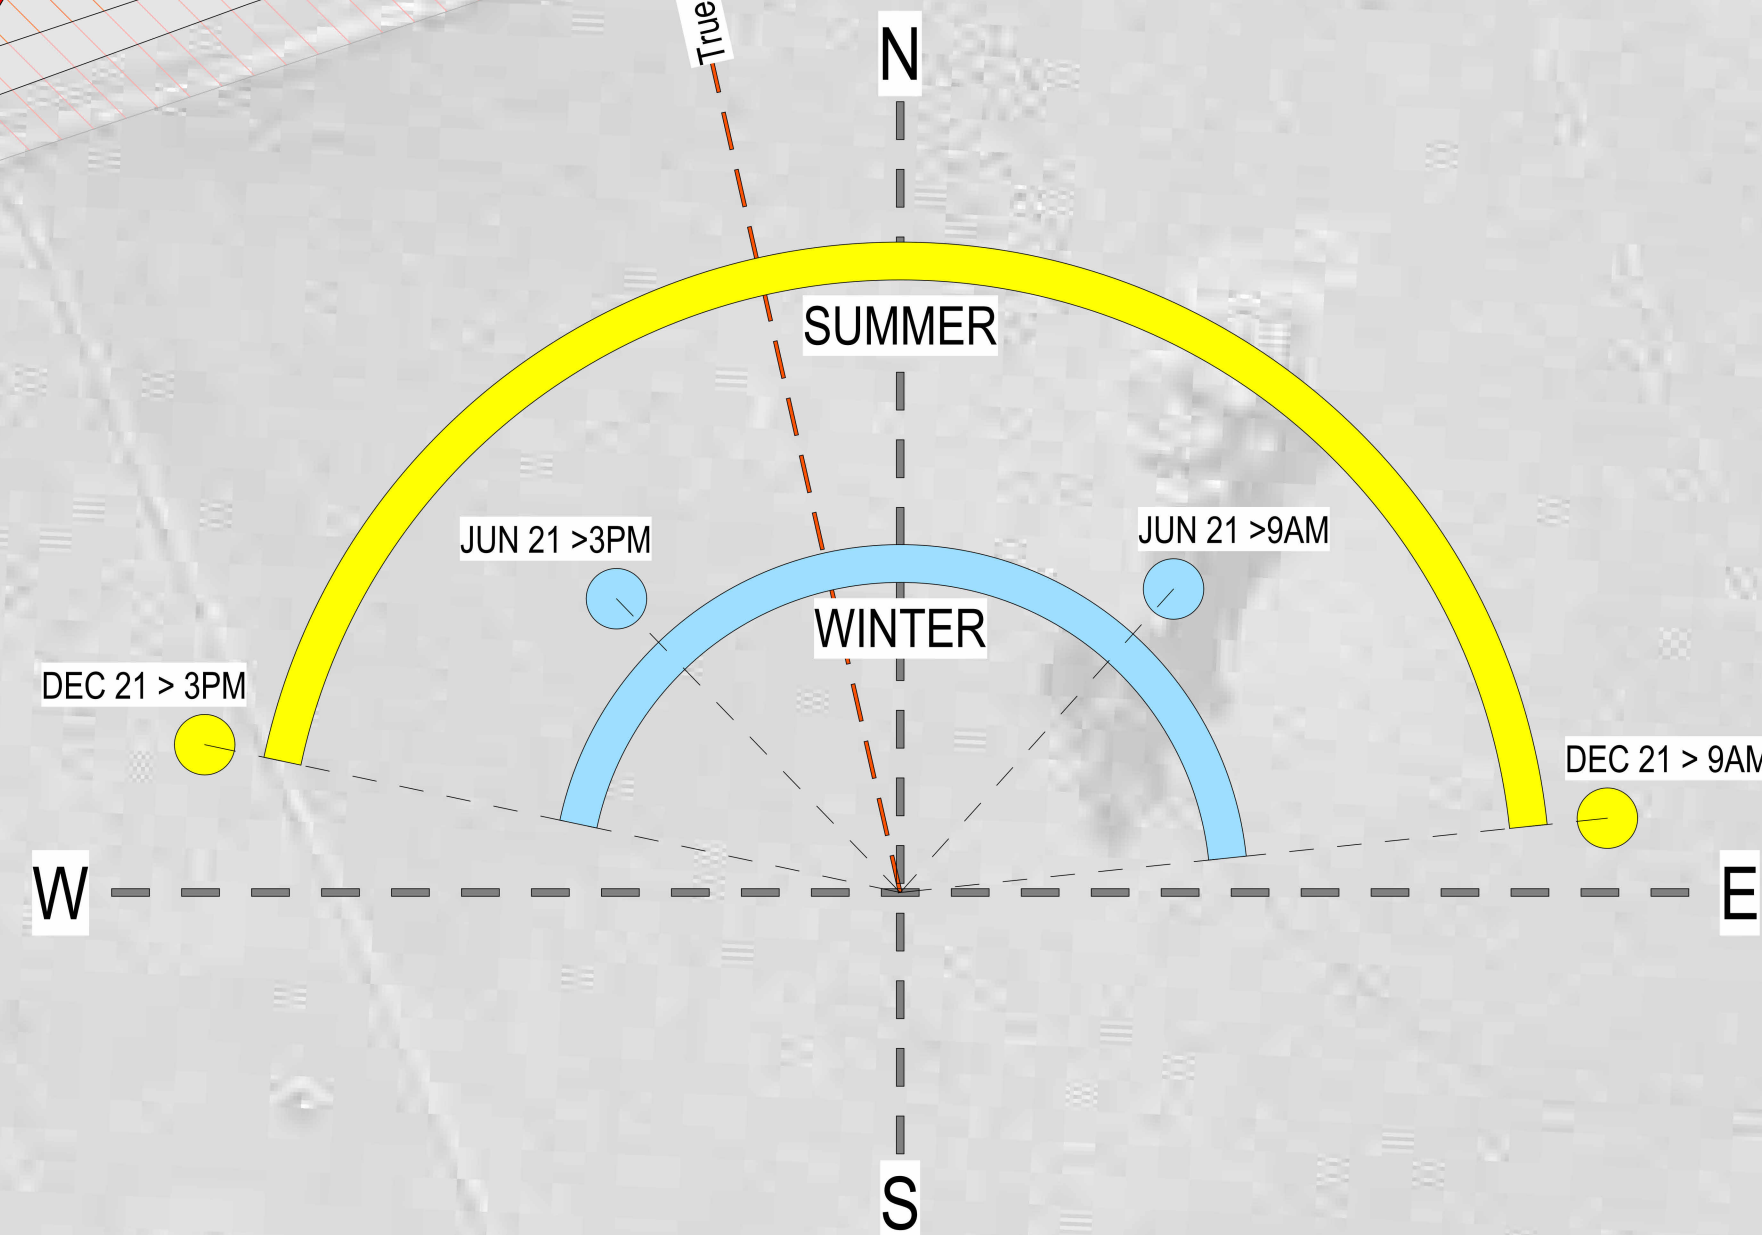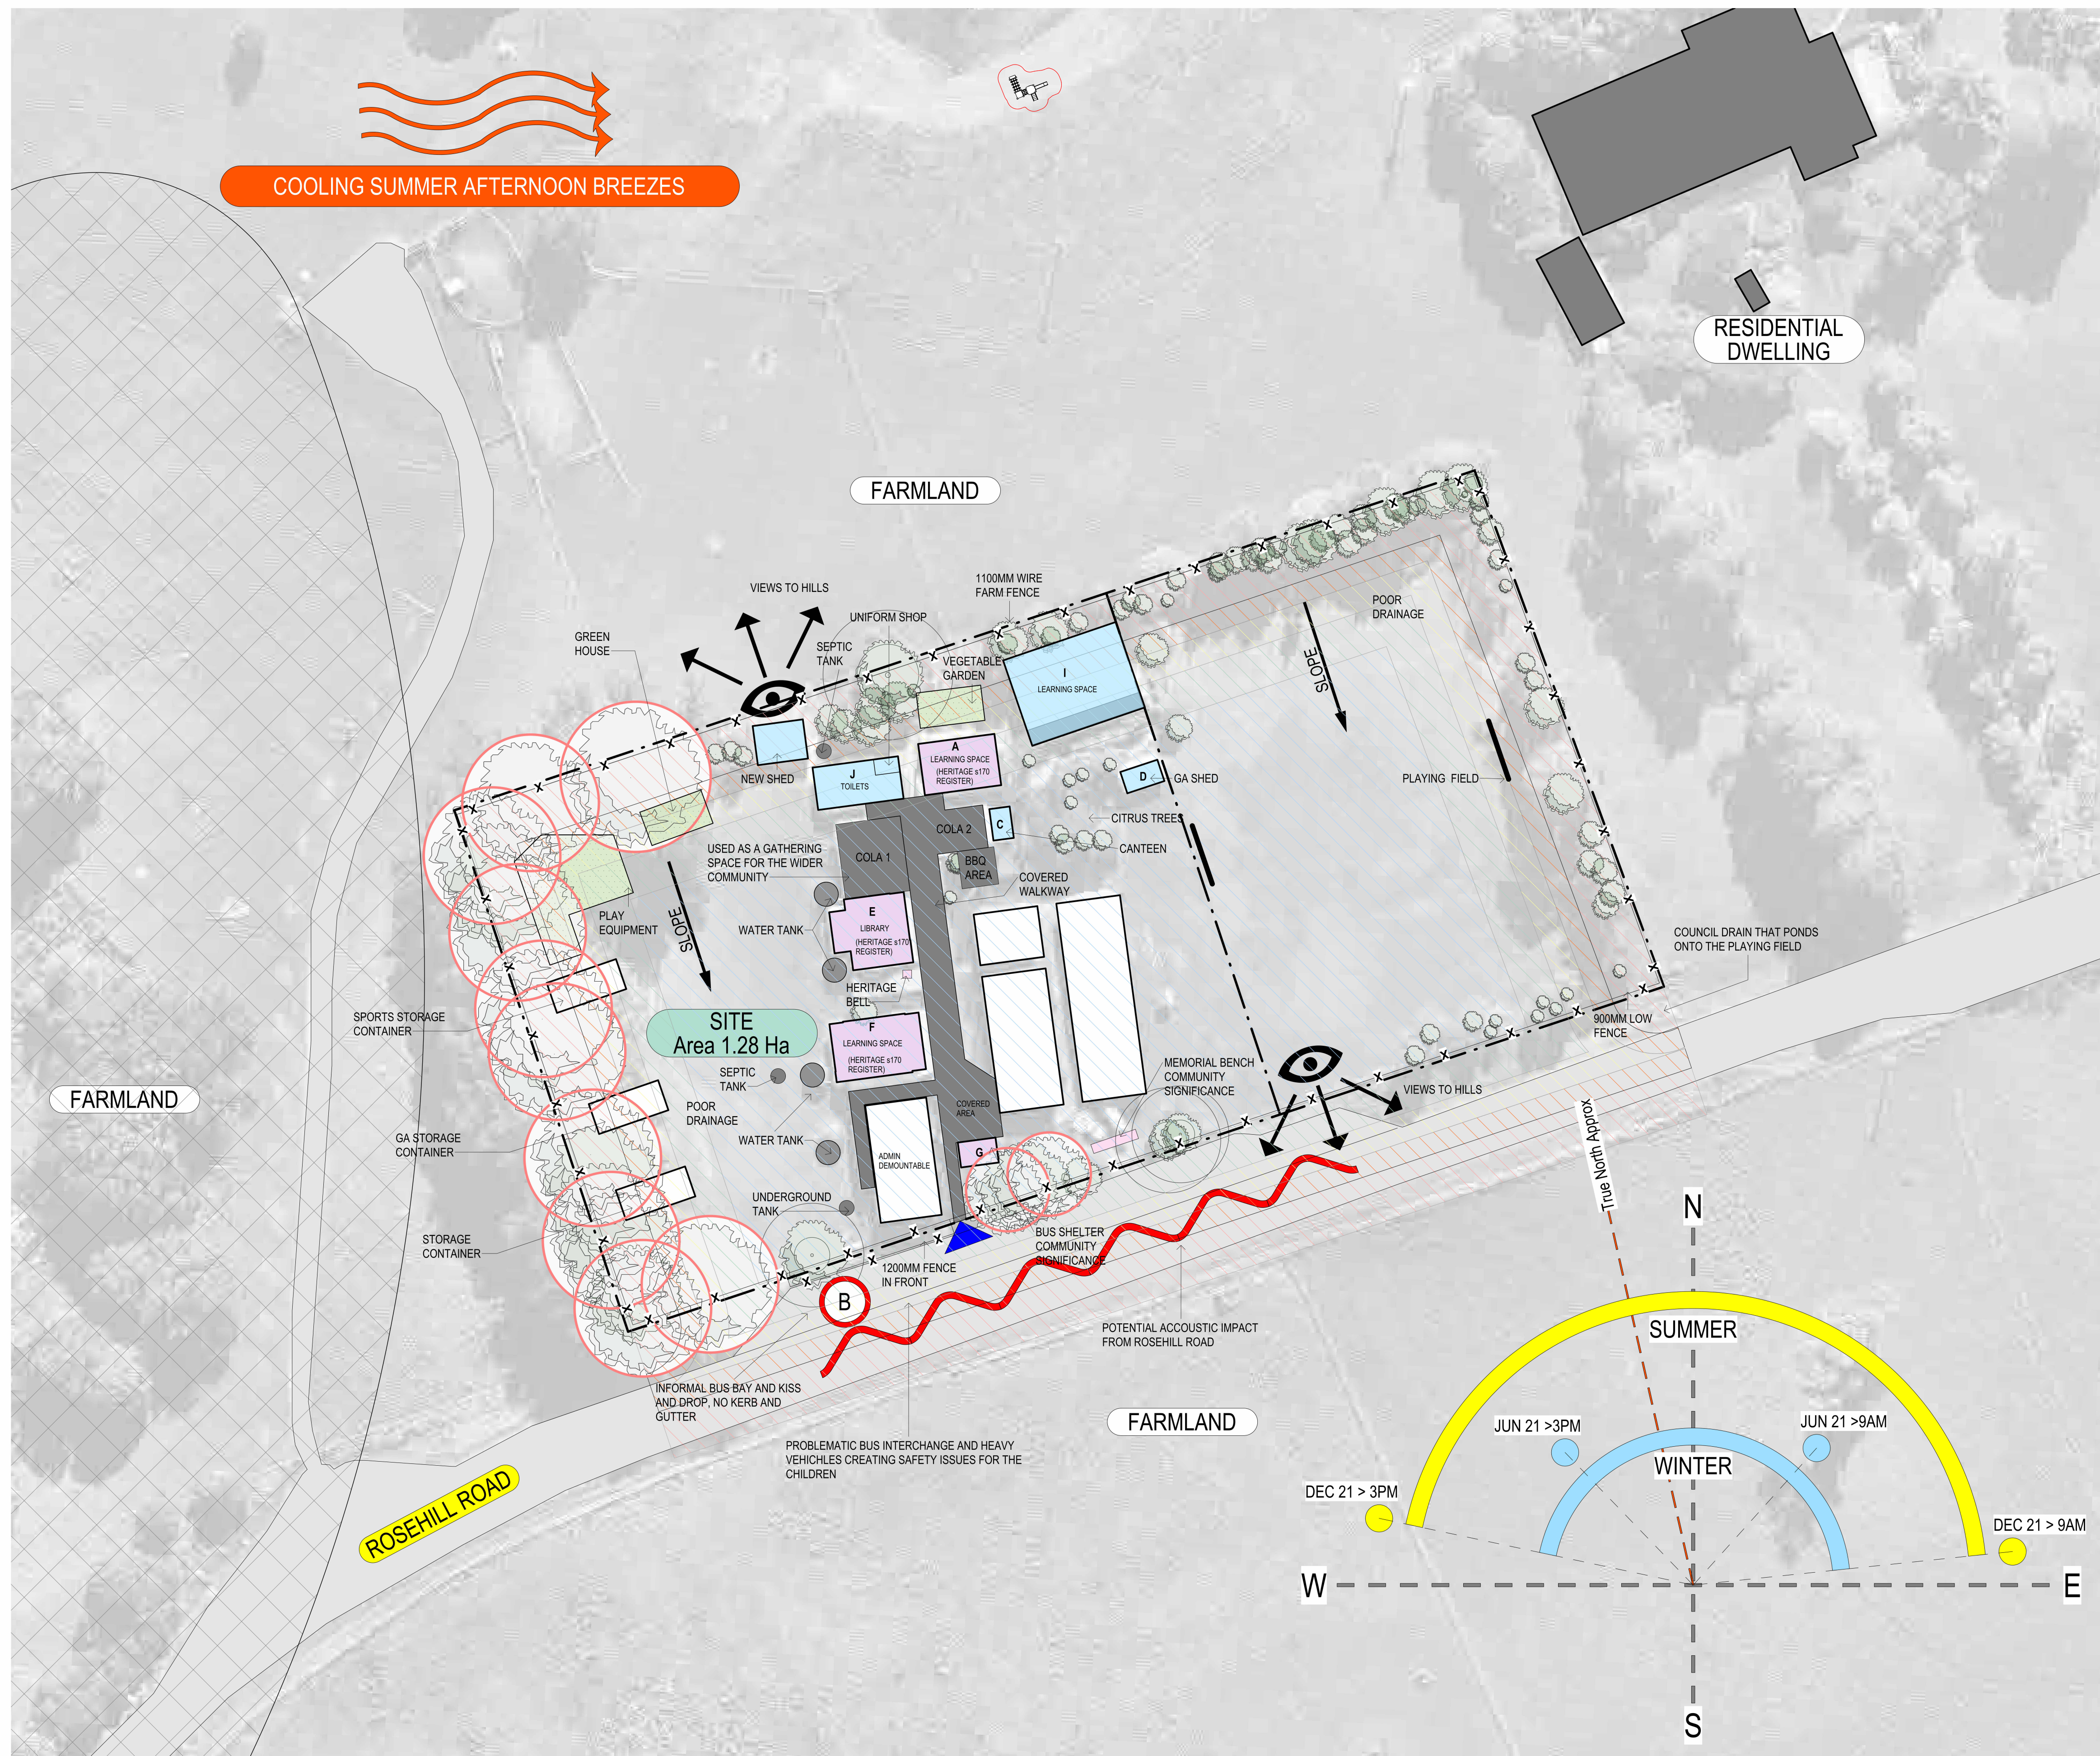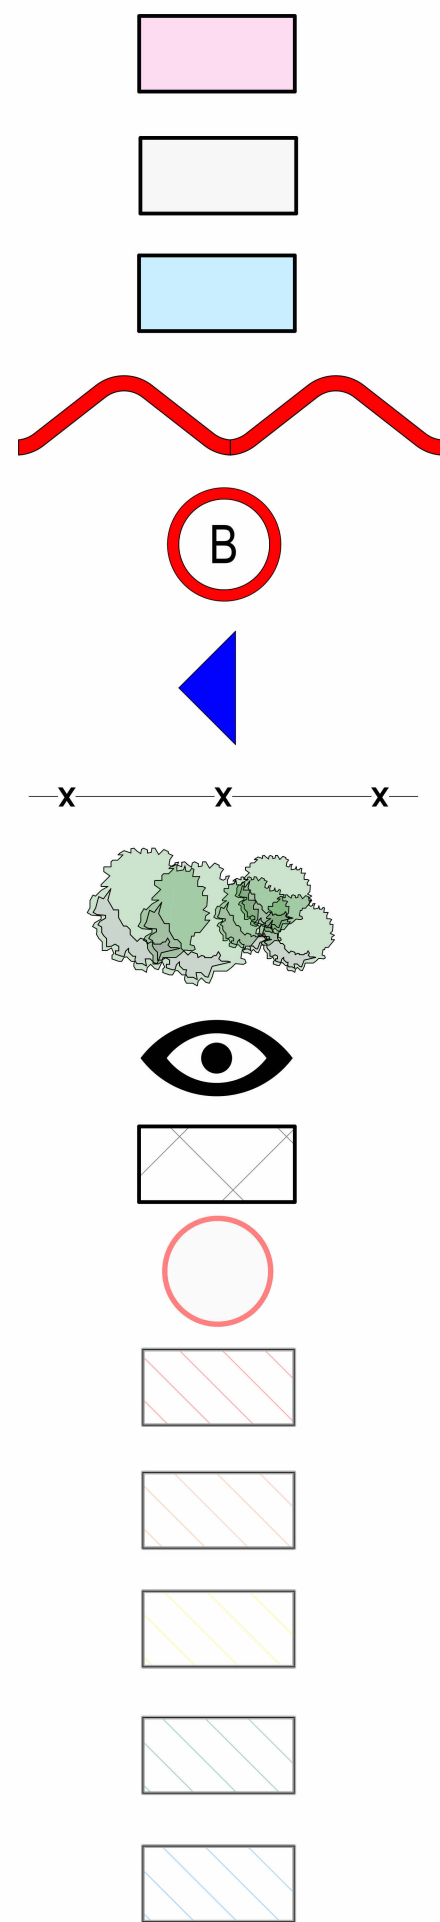

AMENDMENTS				
REV	BY	DATE	DESCRIPTION	
A	SG	06/09/2023	DRAFT DA ISSUE	
B	ML	27/09/2023	ISSUE FOR DA1	
C	SG	24/11/2023	ISSUE FOR DA2	

Demolition works under alternate DA




MODULAR DESIGN & CONSTRUCTION
Modscape
0393 166 020
STRUCTURAL & CIVIL
H&H Engineers
0423 222 338
SERVICES
JHA Consulting
0404 552 673
FIRE ENGINEERING AND ESD
E-Lab
0447 343 458

PLANNING
EPM
0294 528 300
ACCESSIBILITY AND BCA
MBC Group
0450 704 954
LANDSCAPE ARCHITECT
Taylor Sumner
0419 264 111
BUSHFIRE
Blackash Bushfire Consulting
0419 203 653

PEDAVOLI ARCHITECTS PTY LTD
LEVEL 2,
455-468 WATTLE STREET
ULTIMO NSW 2007 AUSTRALIA
T: +61 2 9291 0000
W: www.pedavoli.com.au
NOMINATED ARCHITECT:
VINCE PEDAVOLI
NSW ARB No. 5045



BLAKEBROOK PUBLIC SCHOOL
417 ROSEHILL ROAD BLAKEBROOK NSW 2480
DRAWING NAME
SITE ANALYSIS PLAN

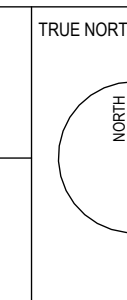

SCALE 1: 500 @ A1				
24/11/2023				
DRAWING NUMBER	PROJECT	DISCIPLINE	PHASE	TYPE
BLA - ARC - PP - DWG - 003				
SERIES NUMBER				REVISION
				C

- LEGEND
- EXISTING TO BE RETAINED
- RELOCATED TEMPORARY SCHOOL


- 1

EXISTING METAL SHED RETAINED
- 2

EXISTING BBQ AND SHELTER RETAINED
- 3

EXISTING BUS SHELTER RETAINED AND TO BE RELOCATED
- 4

EXISTING BASKETBALL COURT AND AWNING TO BE RETAINED. COURT SURFACE TO BE MADE GOOD WITH NEW LINE MARKINGS. EXISTING BASKETBALL HOOP TO BE RAPLACED.

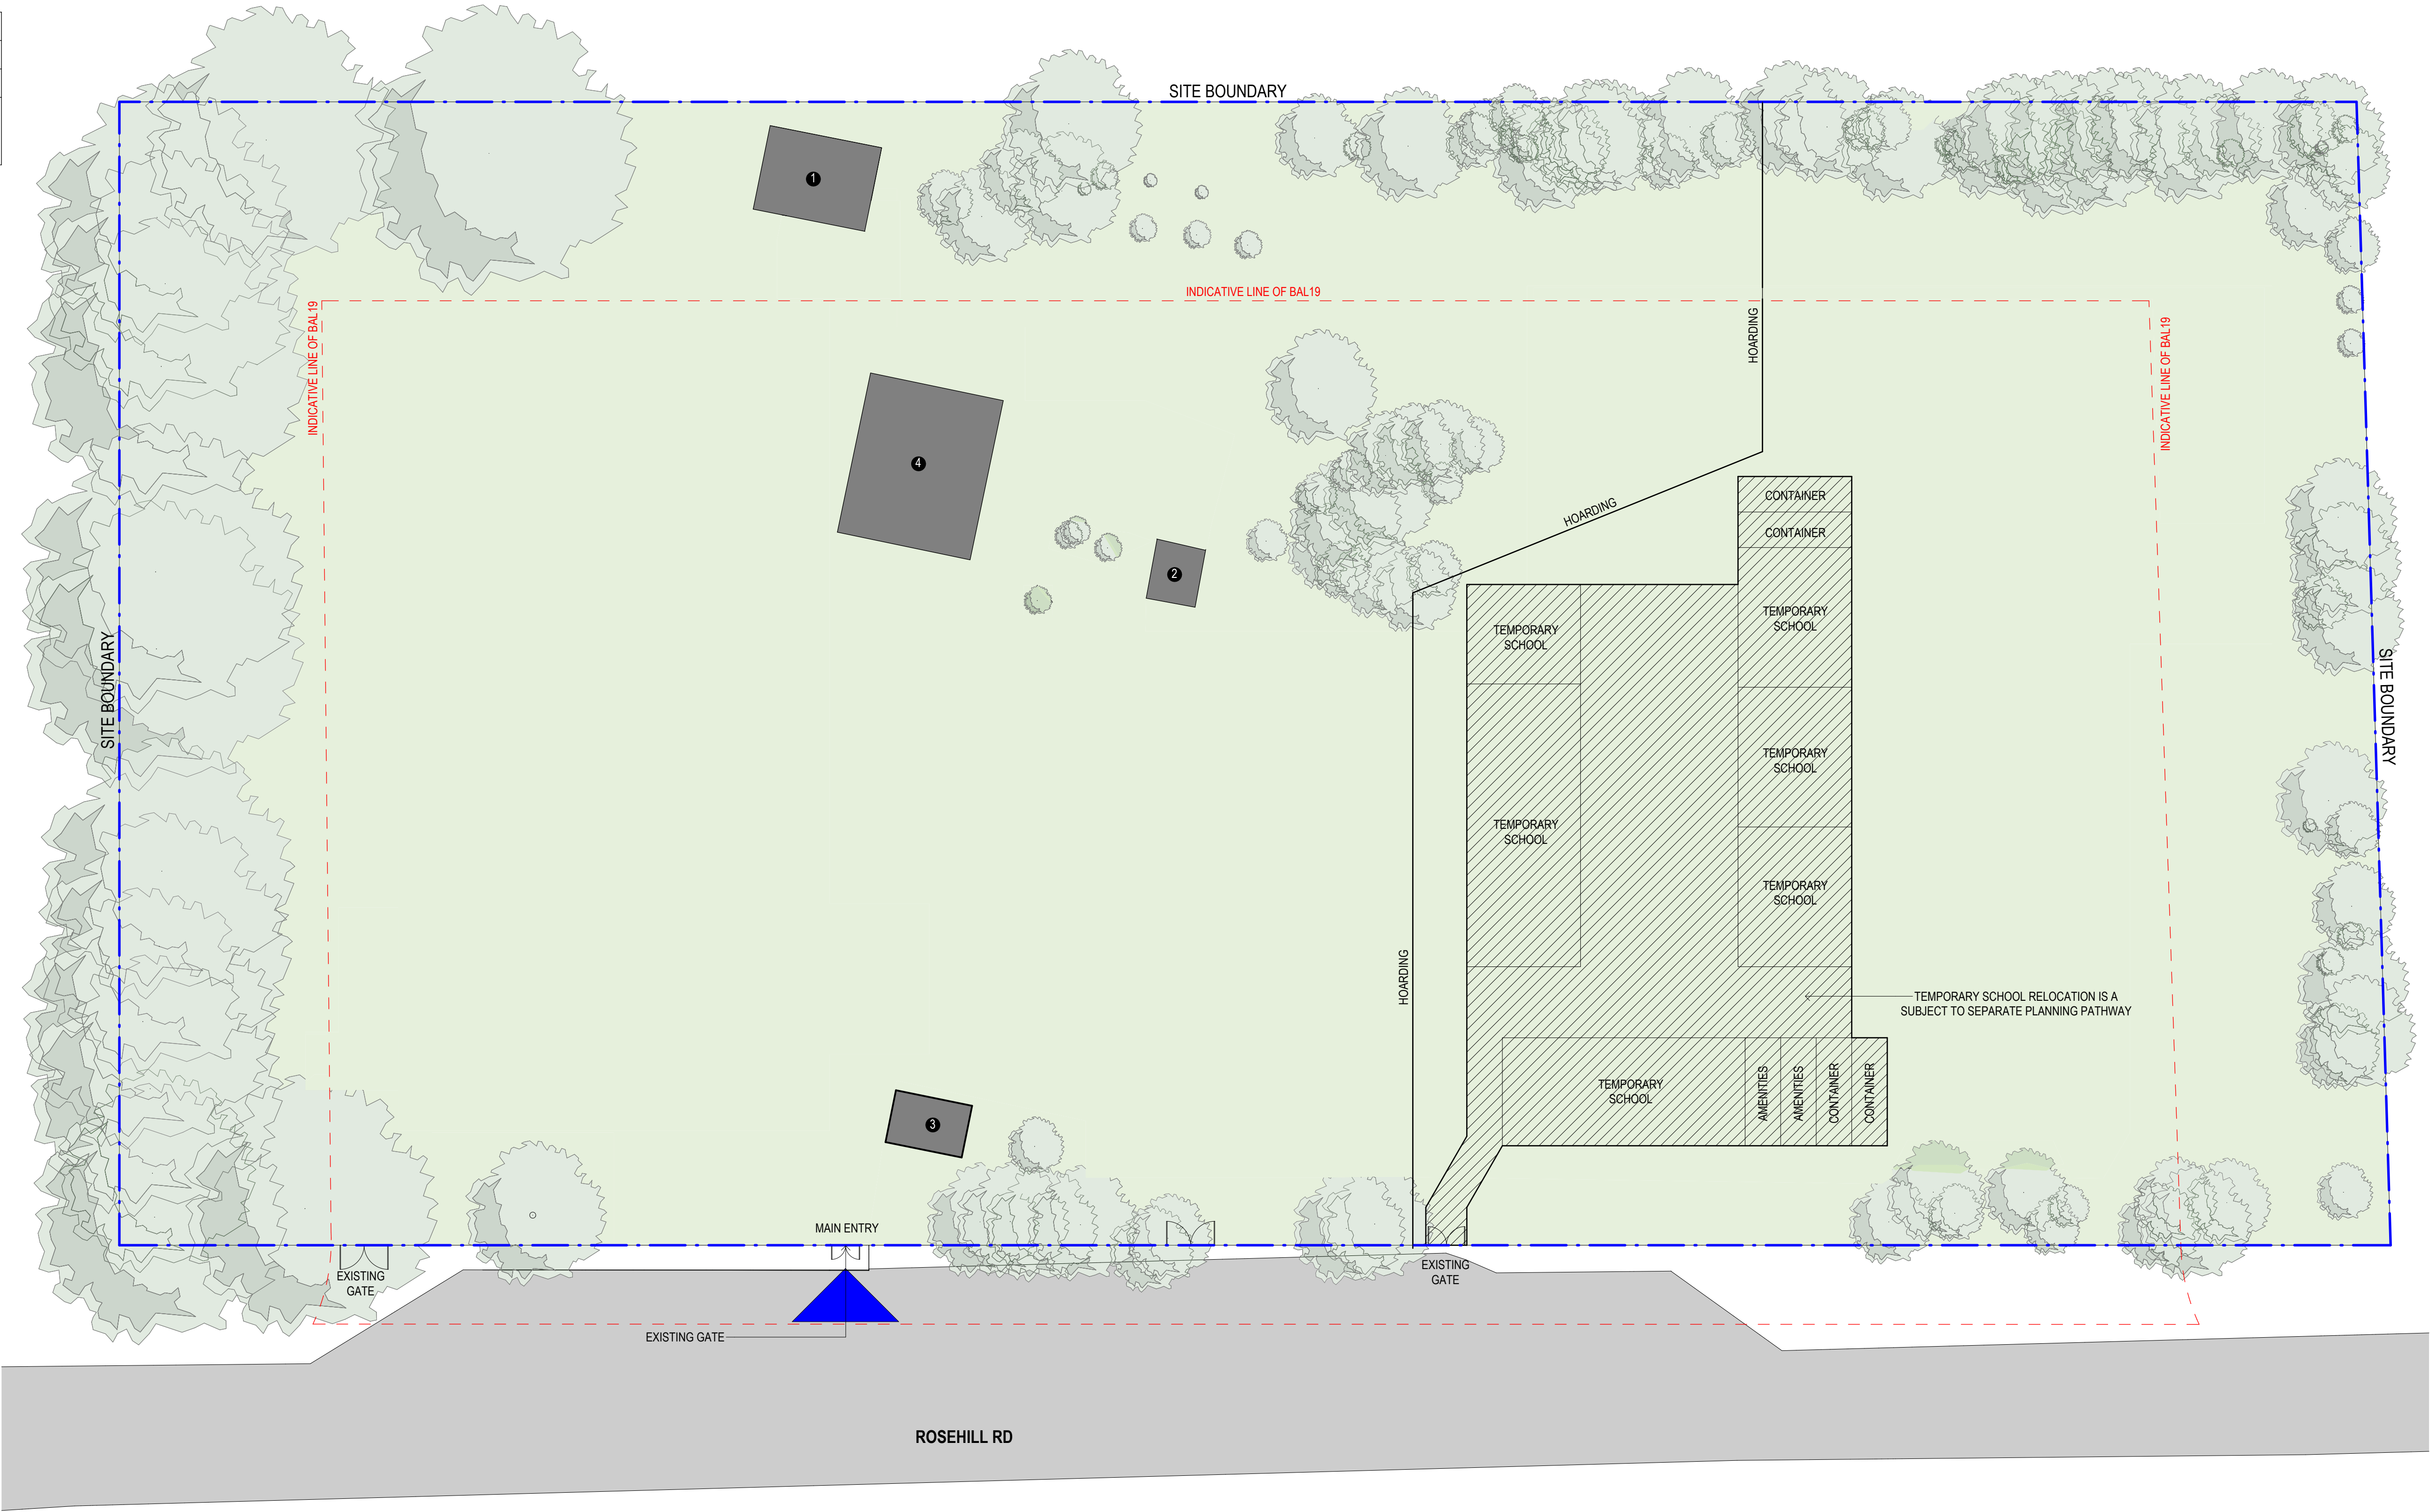

AMENDMENTS				
REV	BY	DATE	ISSUE FOR	DESCRIPTION
A	ML	27/09/2023	ISSUE FOR DA1	
B	ML	04/10/2023	ISSUE FOR DA1	
C	ML	16/10/2023	ISSUE FOR DA1	




MODULAR DESIGN & CONSTRUCTION Mdscape 0393 166 020 STRUCTURAL & CIVIL H&H Engineers 0423 222 338	PLANNING EPM 0294 528 300 ACCESSIBILITY AND BCA MBC Group 0450 704 954	PEDAVOLI ARCHITECTS PTY LTD LEVEL 2, 455-468 WATTLE STREET ULTIMO NSW 2007 AUSTRALIA T: +61 2 9291 0000 W: www.pedavoli.com.au
SERVICES JHA Consulting 0404 552 673 FIRE ENGINEERING AND ESD E-Lab 0447 343 458	LANDSCAPE ARCHITECT Taylor Brummer 0419 264 111 BUSHFIRE Blackash Bushfire Consulting 0419 203 653	NOMINATED ARCHITECT: VINCE PEDAVOLI NSW ARB No. 5045

PEDAVOLI
ARCHITECTS

417 ROSEHILL ROAD BLAKEBROOK NSW 2480

BLAKEBROOK PUBLIC SCHOOL
PROPOSED SITE PLAN - POST DEMO

SCALE: As indicated @ A1				
OCTOBER				
DRAWING NUMBER	PROJECT	DISCIPLINE	PHASE	TYPE
BLA - ARC - PP - DWG - 009				
REVISION	C			

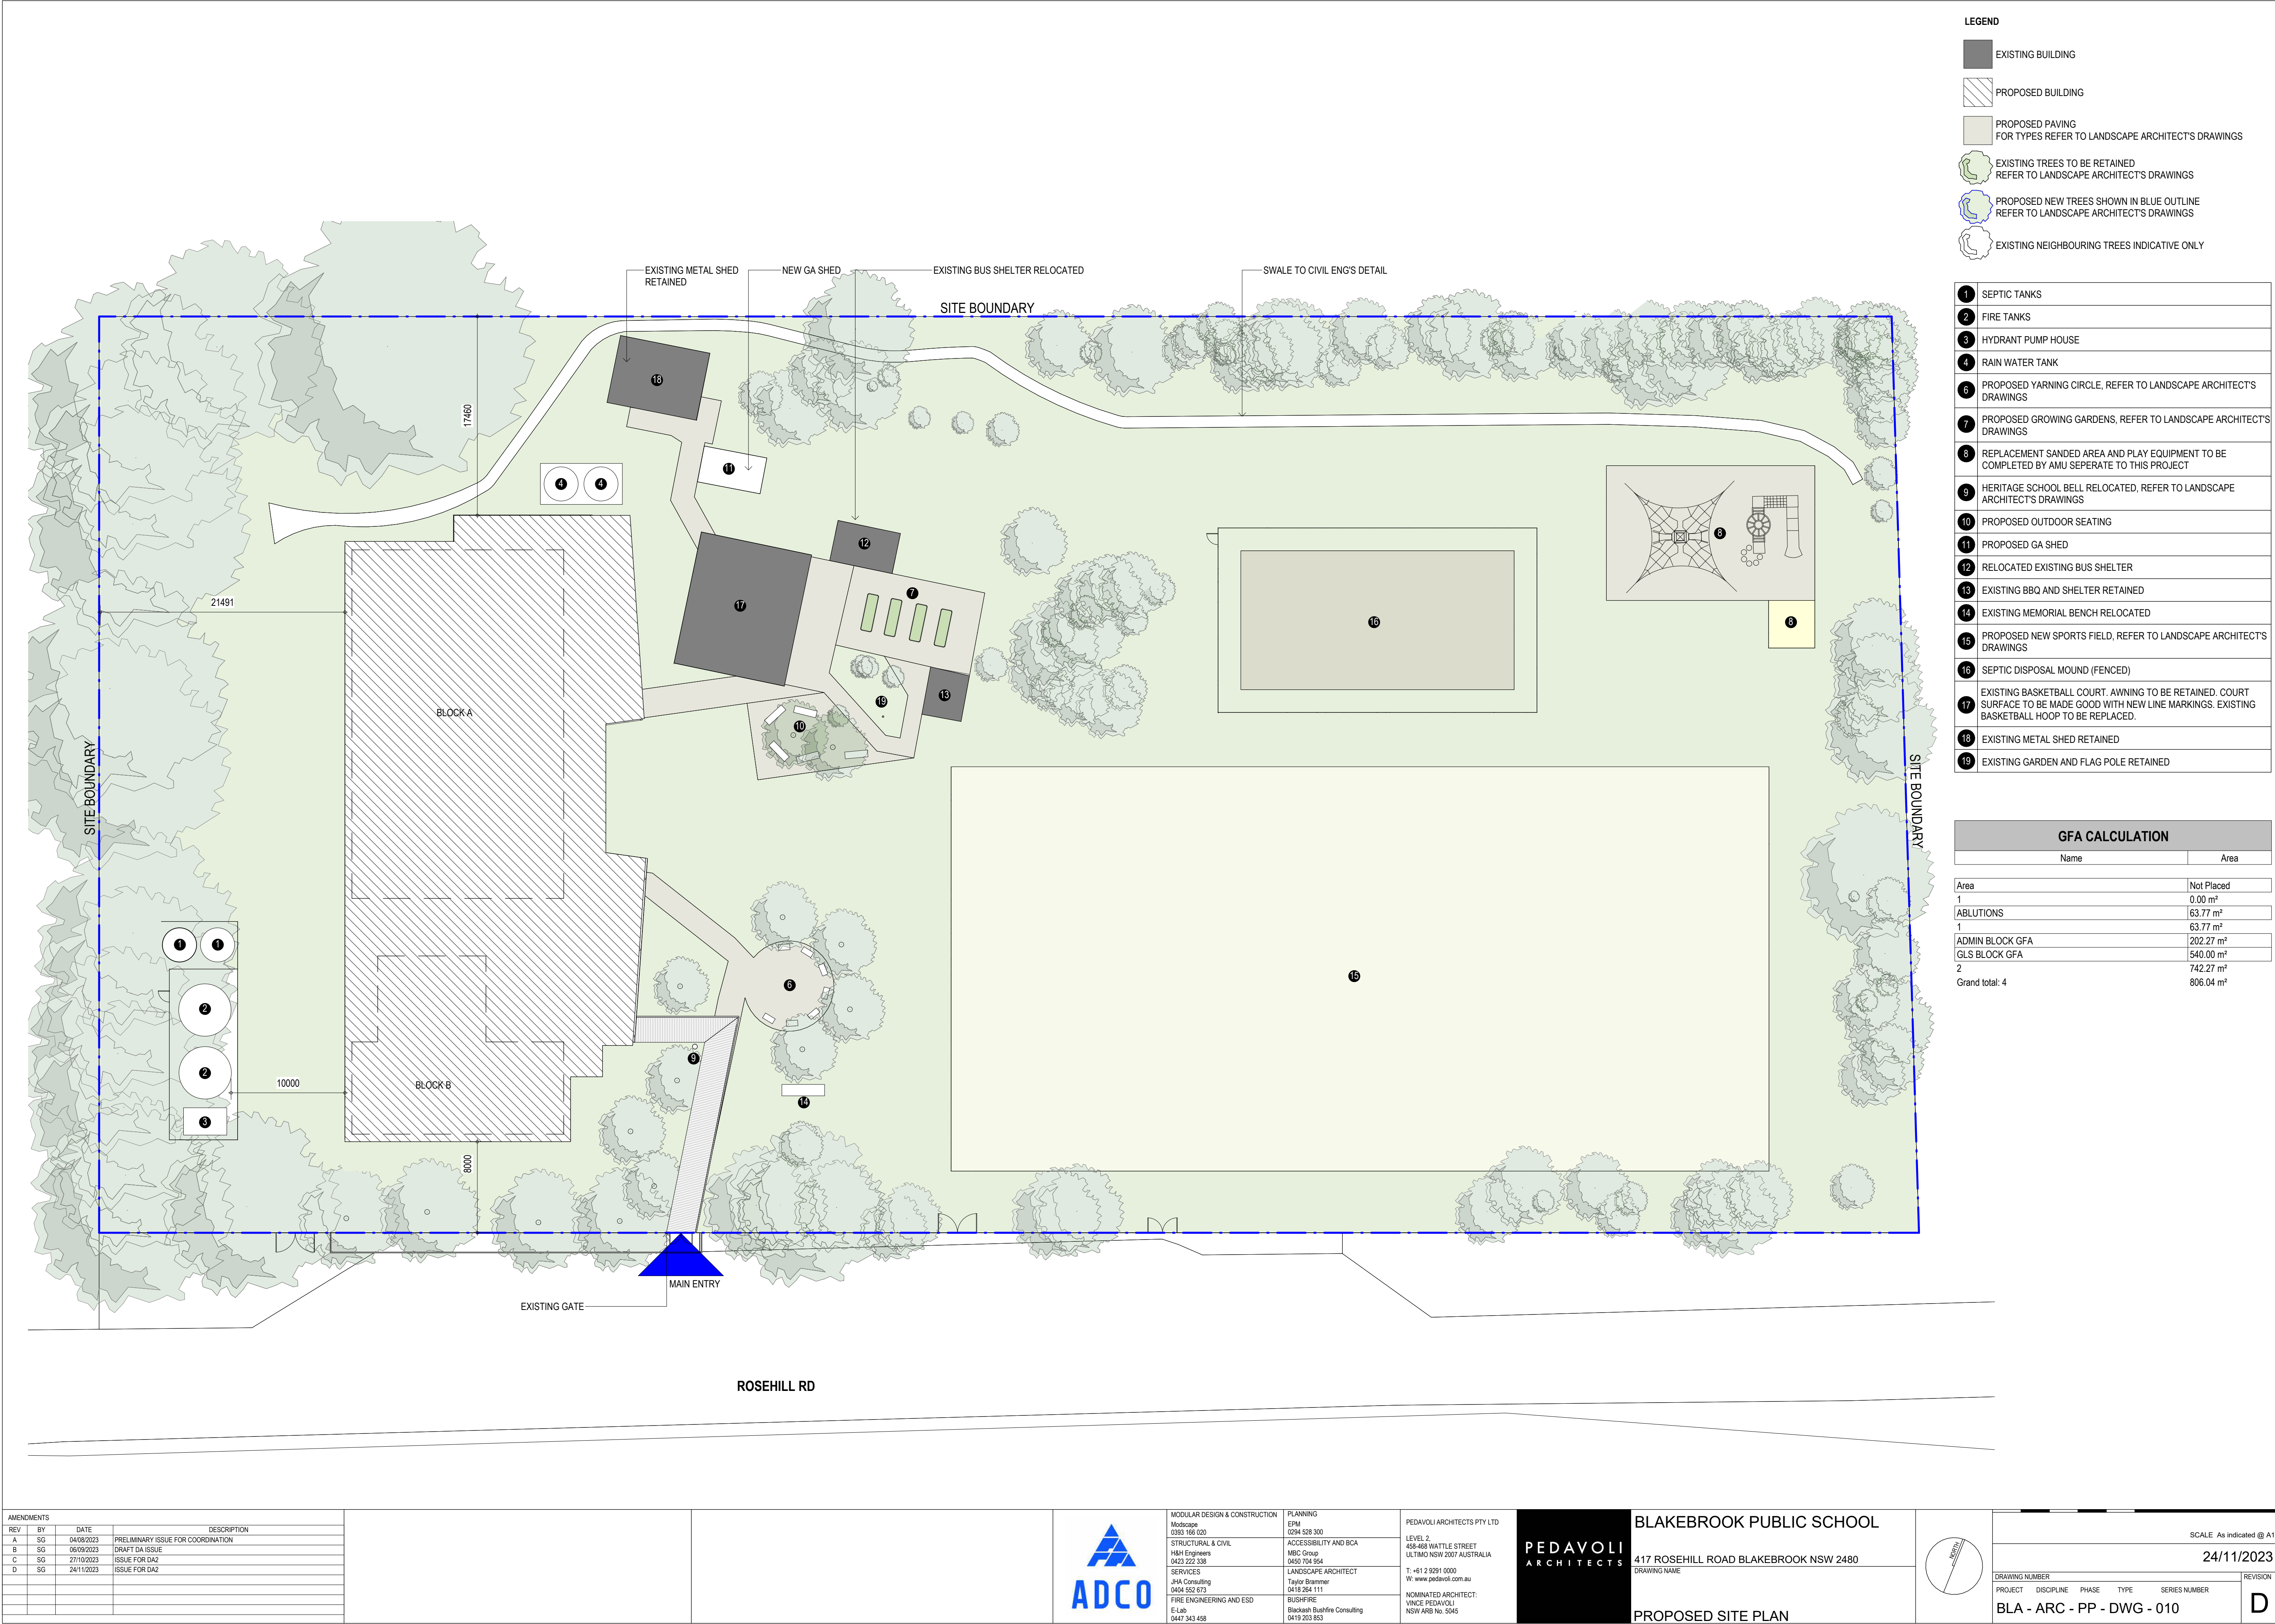


LEGEND

EXISTING TO BE RETAINED

EXISTING TO BE DEMOLISHED

TEMPORARY SCHOOL TO BE RELOCATED

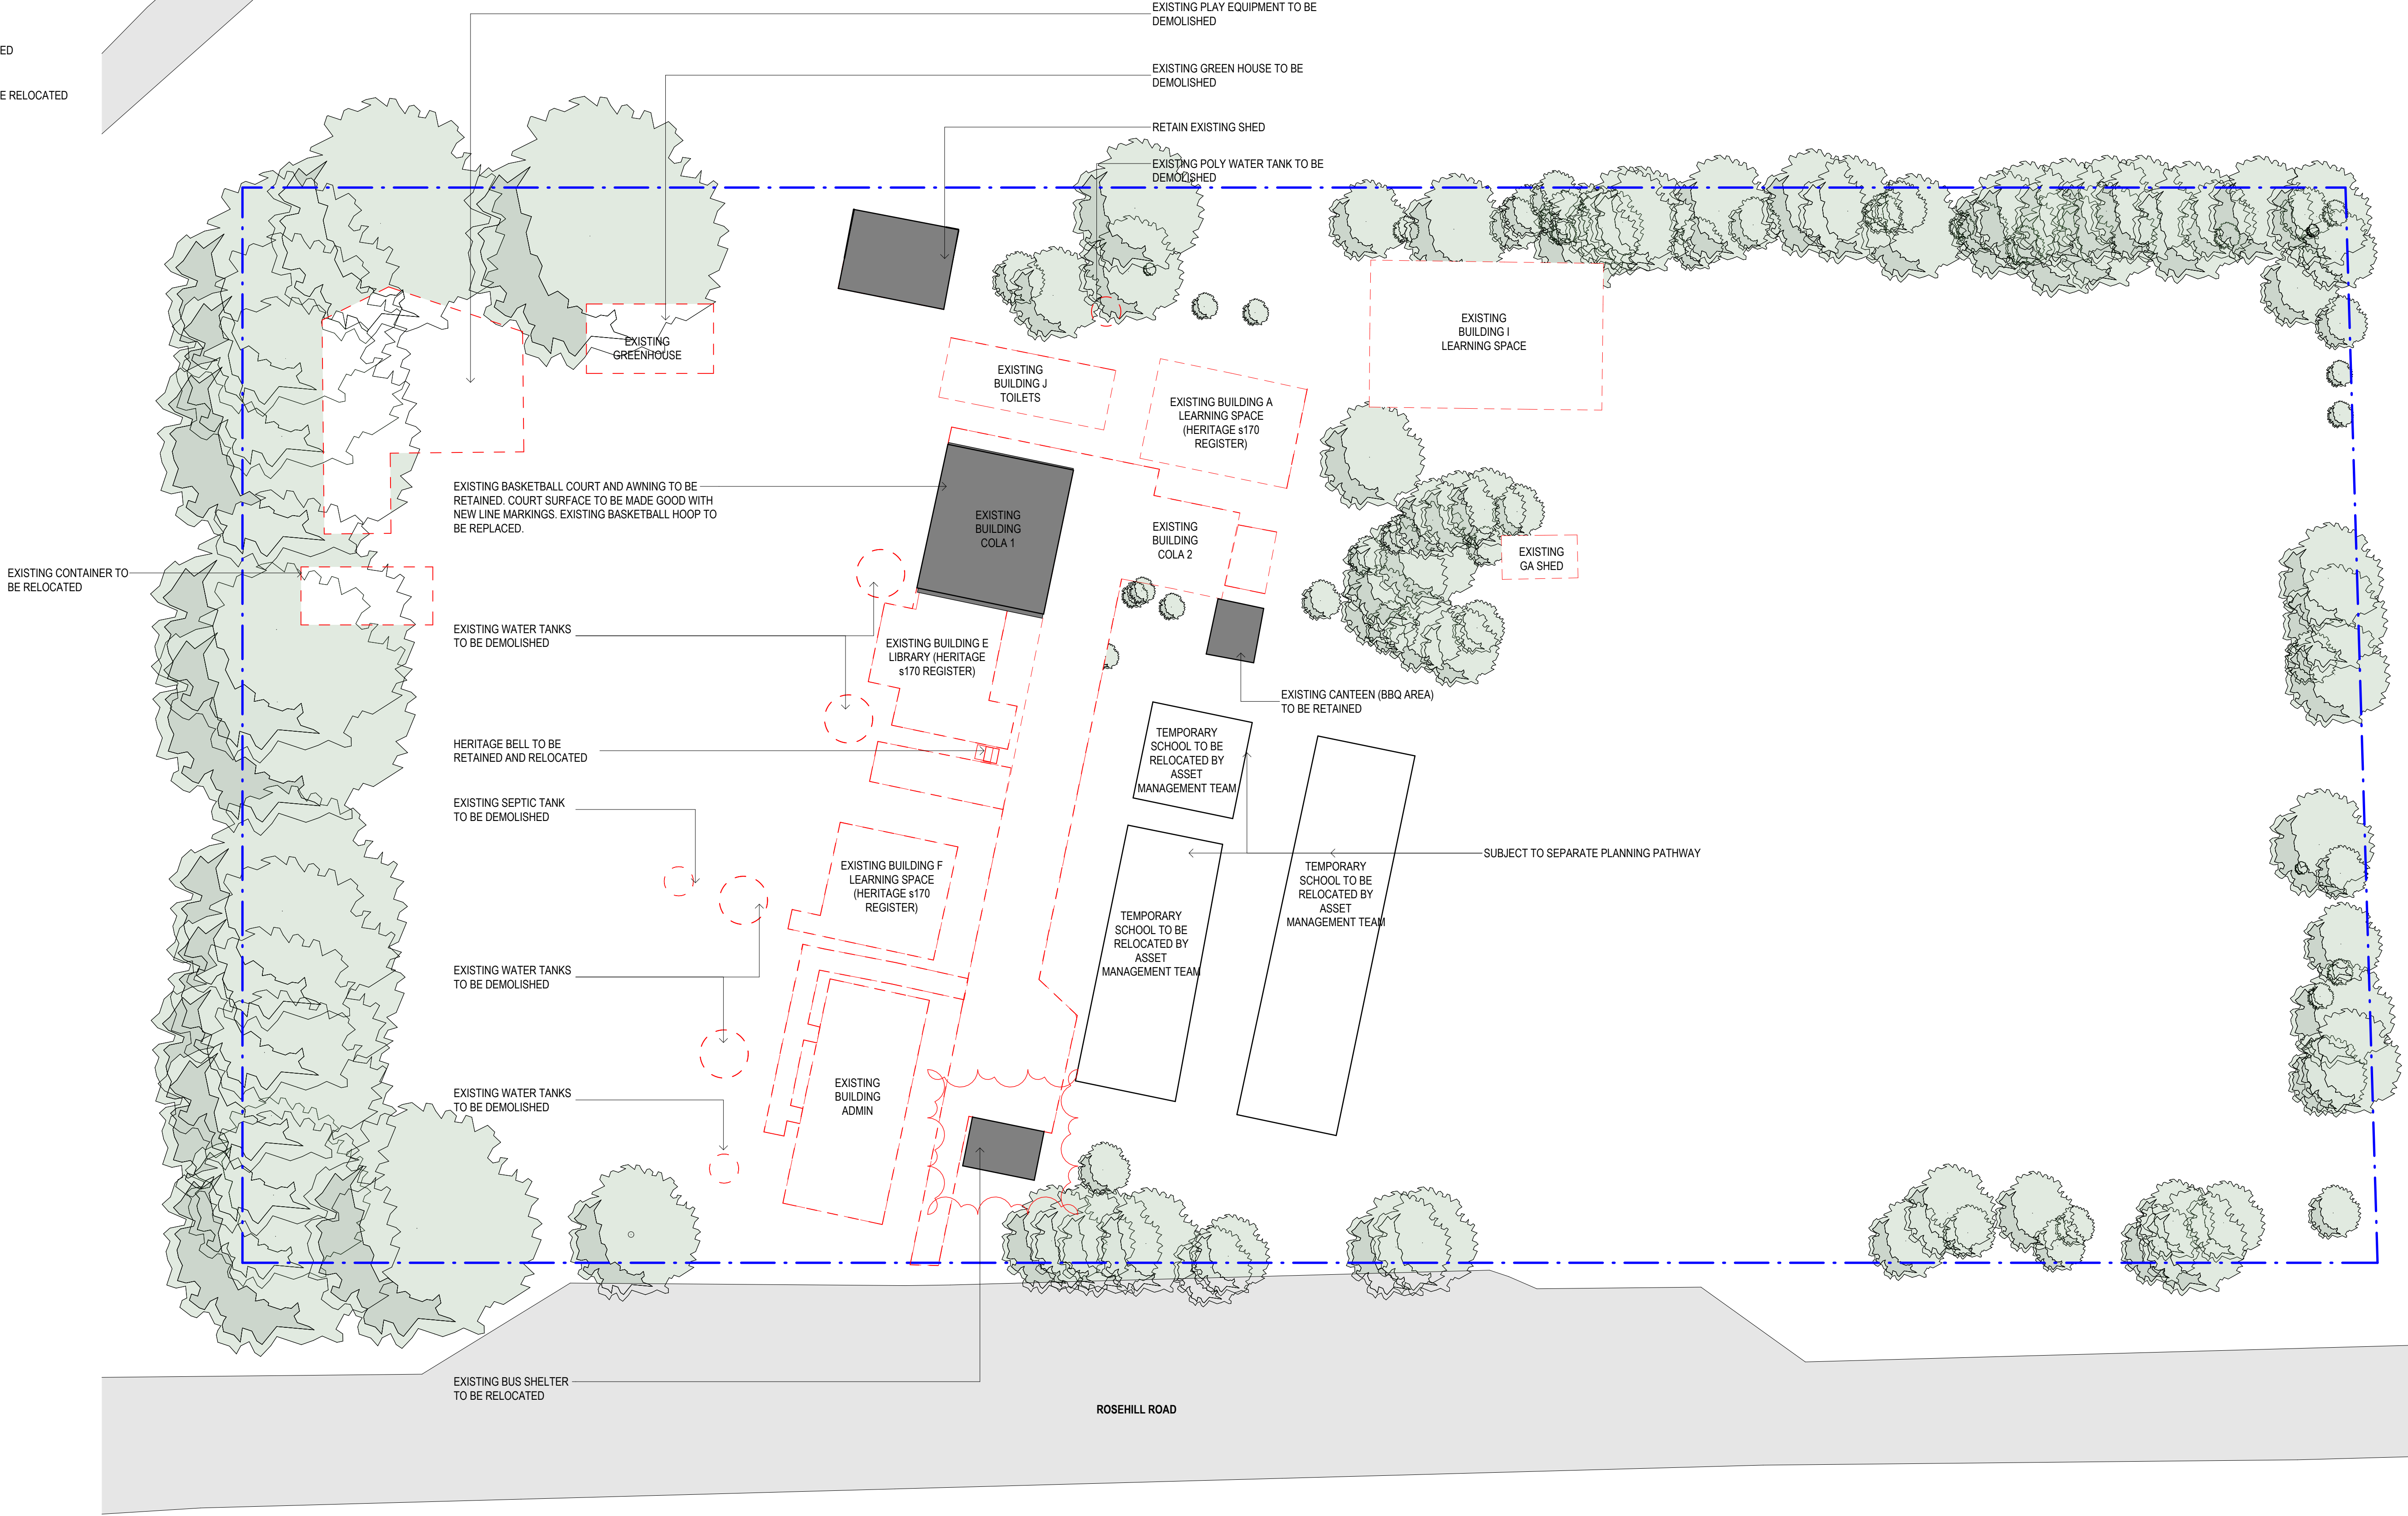

AMENDMENTS			
REV	BY	DATE	DESCRIPTION
A	ML	23/08/2023	ISSUE FOR COORDINATION
B	SG	06/09/2023	DEMOLITION PLAN DA ISSUE
C	ML	27/09/2023	ISSUE FOR DA1
D	ML	04/10/2023	ISSUE FOR DA1
E	ML	16/10/2023	ISSUE FOR DA1



MODULAR DESIGN & CONSTRUCTION Mdscape 0393 166 020	PLANNING EPM 0294 528 300	PEDAVOLI ARCHITECTS PTY LTD LEVEL 2, 455-468 WATLIE STREET ULTIMO NSW 2007 AUSTRALIA T: +61 2 9291 0000 W: www.pedavoli.com.au NOMINATED ARCHITECT: VINCE PEDAVOLI NSW ARB No. 5045
STRUCTURAL & CIVIL H&H Engineers 0423 222 338	ACCESSIBILITY AND BCA MBC Group 0450 704 954	
SERVICES JHA Consulting 0404 552 673 FIRE ENGINEERING AND ESD E-Lab 0447 343 458	LANDSCAPE ARCHITECT Taylor Dummer 0418 264 111 BUSHFIRE Blackash Bushfire Consulting 0419 203 653	

BLAKEBROOK PUBLIC SCHOOL

417 ROSEHILL ROAD BLAKEBROOK NSW 2480

DRAWING NAME

DEMOLITION PLAN

0250050007500100001250025000

SCALE: As indicated @ A1

OCTOBER


DRAWING NUMBER

PROJECTDISCIPLINEPHASETYPE SERIES NUMBER

BLA - ARC - PP - DWG - 015

REVISION

E

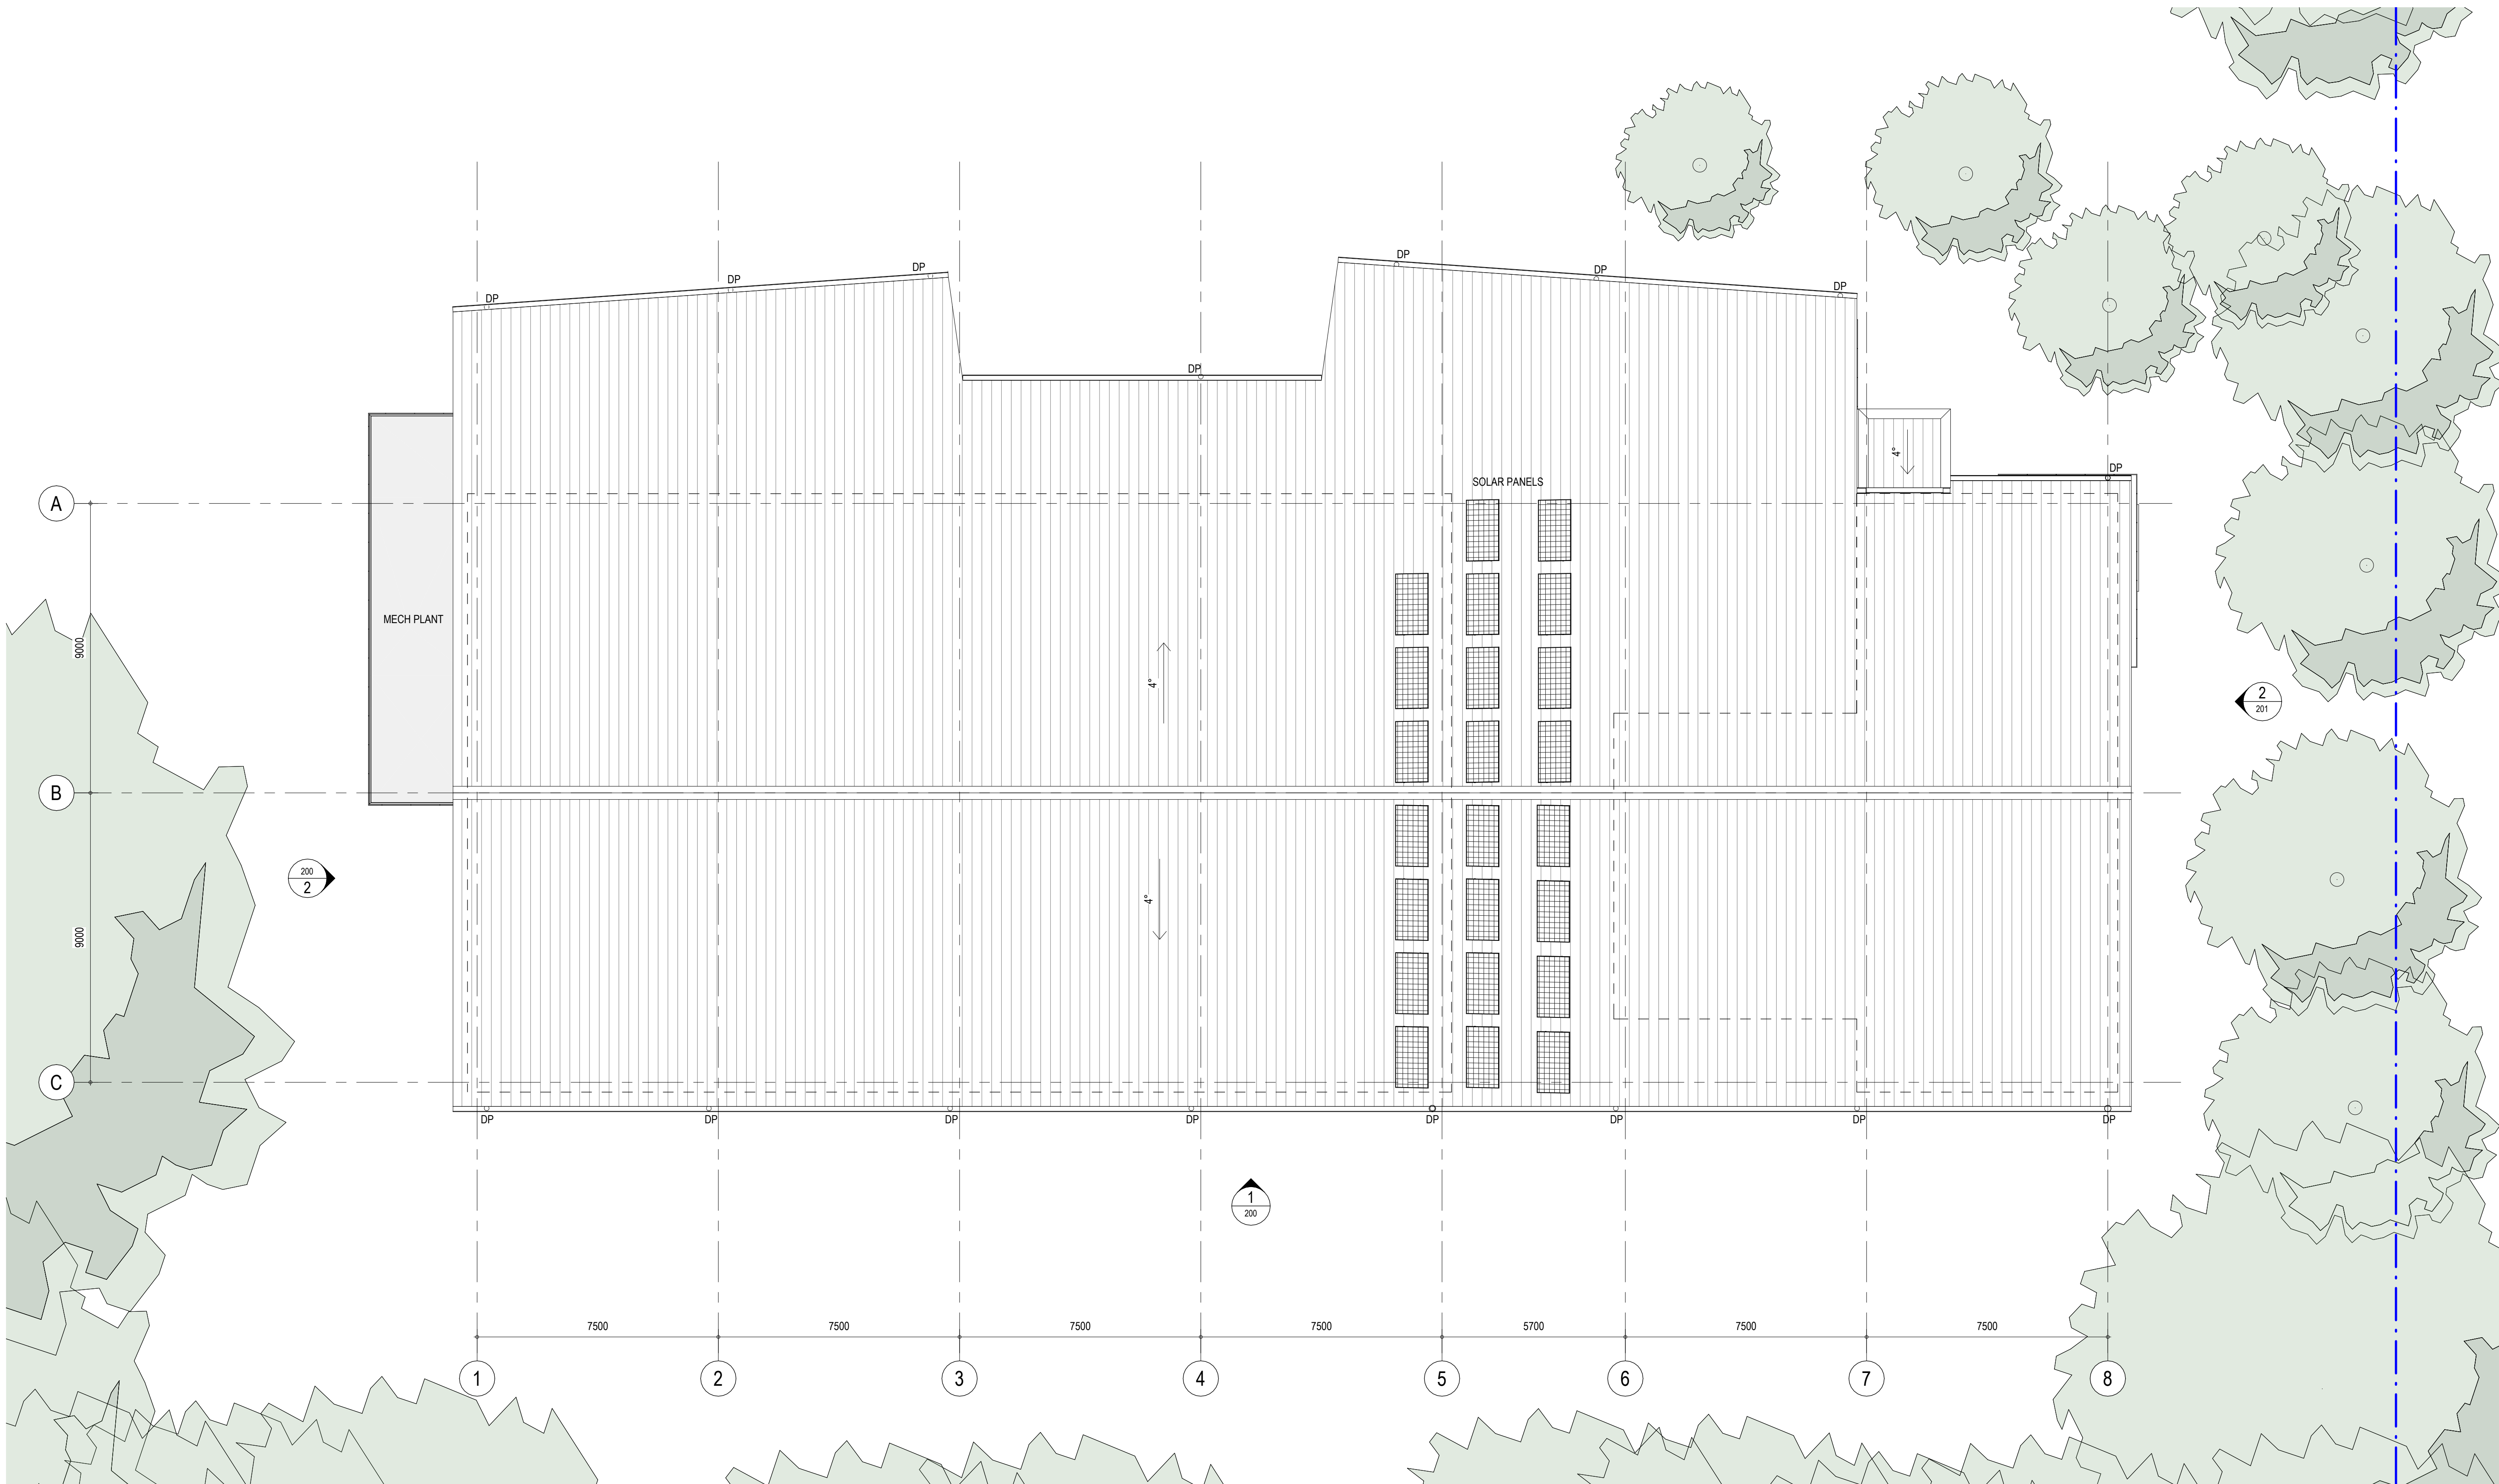

AMENDMENTS			
REV	BY	DATE	DESCRIPTION
A	SG	04/08/2023	PRELIMINARY ISSUE FOR COORDINATION
B	SG	06/09/2023	DRAFT DA ISSUE
C	SG	27/10/2023	ISSUE FOR DA2
D	SG	24/11/2023	ISSUE FOR DA2



MODULAR DESIGN & CONSTRUCTION
Modscape
0393 166 020
STRUCTURAL & CIVIL
H&H Engineers
0423 222 338
SERVICES
JHA Consulting
0404 552 673
FIRE ENGINEERING AND ESD
E-Lab
0447 343 458

PLANNING
EPM
0294 528 300
ACCESSIBILITY AND BCA
MBC Group
0450 704 954
LANDSCAPE ARCHITECT
Taylor Sumner
0418 264 111
BUSHFIRE
Blackash Bushfire Consulting
0419 203 853



PEDAVOLI ARCHITECTS PTY LTD
LEVEL 2,
455-468 WATTLE STREET
ULTIMO NSW 2007 AUSTRALIA
T: +61 2 9291 0000
W: www.pedavoli.com.au
NOMINATED ARCHITECT:
VINCE PEDAVOLI
NSW ARB No. 5045

PEDAVOLI
ARCHITECTS

BLAKEBROOK PUBLIC SCHOOL
417 ROSEHILL ROAD BLAKEBROOK NSW 2480
DRAWING NAME
ROOF PLAN



SCALE 1 : 100 @ A1					24/11/2023	
DRAWING NUMBER					REVISION	
PROJECT	DISCIPLINE	PHASE	TYPE	SERIES NUMBER	D	
BLA - ARC - PP - DWG - 120						

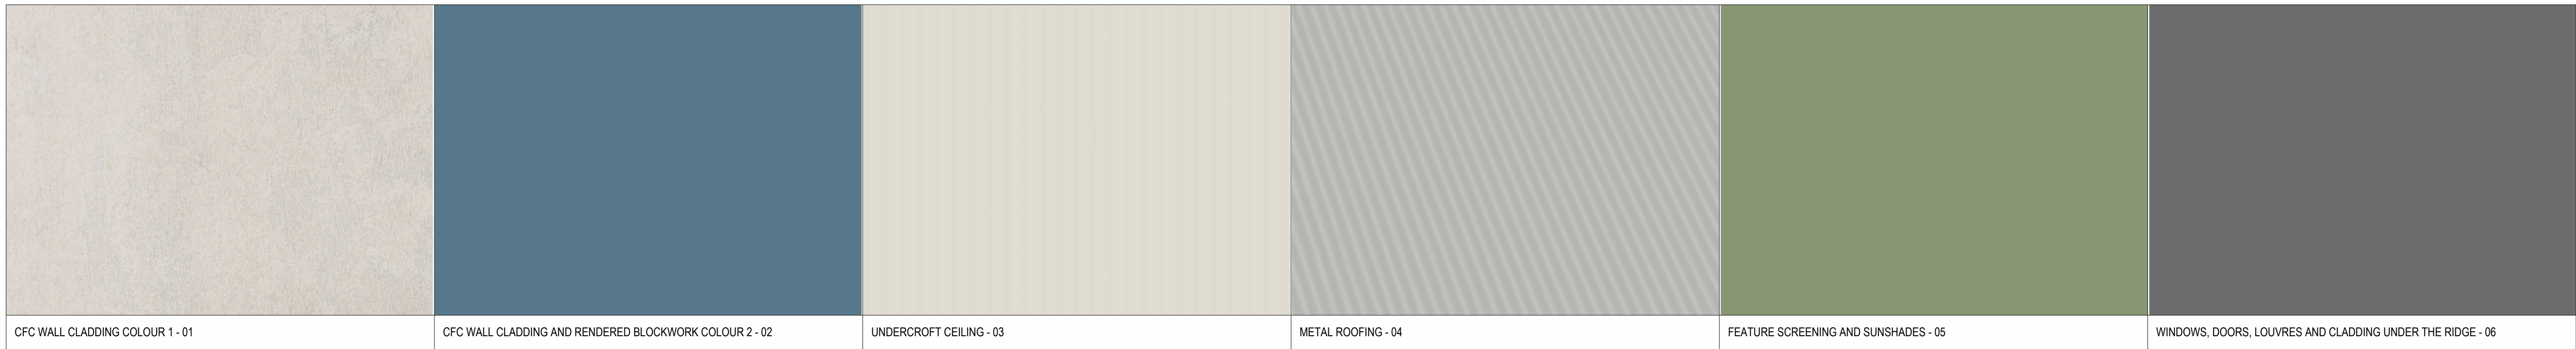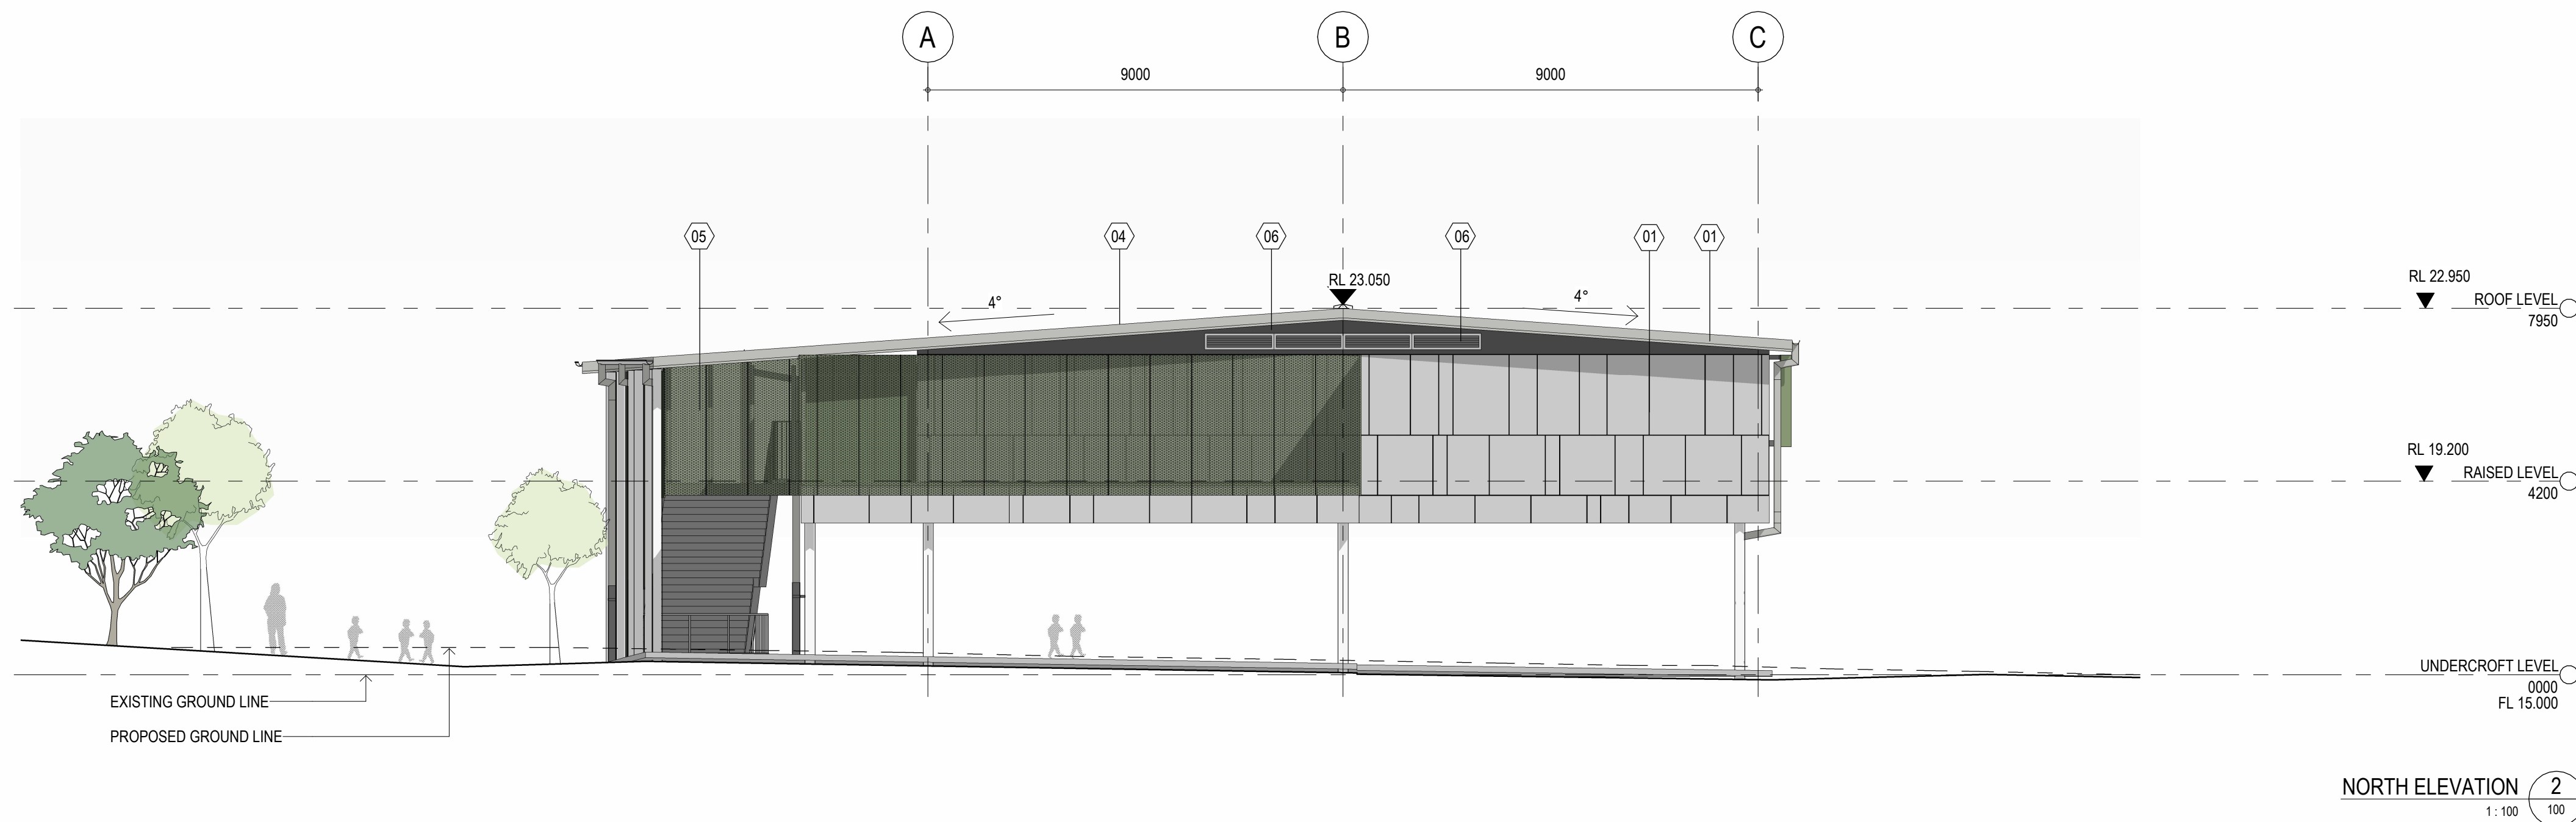

AMENDMENTS				
REV	BY	DATE	DRAFT DA ISSUE	DESCRIPTION
A	SG	06/09/2023	DRAFT DA ISSUE	
B	SG	03/10/2023	DRAFT DA ISSUE	
C	SG	27/10/2023	ISSUE FOR DA2	
D	SG	24/11/2023	ISSUE FOR DA2	
E	SG	08/12/2023	ISSUE FOR DA2	



MODULAR DESIGN & CONSTRUCTION
Modscape
0393 166 020
STRUCTURAL & CIVIL
H&H Engineers
0423 222 338
SERVICES
JHA Consulting
0404 552 673
FIRE ENGINEERING AND ESD
E-Lab
0447 343 458




PLANNING
EPM
0294 528 300
ACCESSIBILITY AND BCA
MBC Group
0450 704 954
LANDSCAPE ARCHITECT
Taylor Sumner
0418 264 111
BUSHFIRE
Blackash Bushfire Consulting
0419 203 853

PEDAVOLI ARCHITECTS PTY LTD
LEVEL 2,
455-468 WATLIE STREET
ULTIMO NSW 2007 AUSTRALIA
T: +61 2 9291 0000
W: www.pedavoli.com.au
NOMINATED ARCHITECT:
VINCE PEDAVOLI
NSW ARB No. 5045



BLAKEBROOK PUBLIC SCHOOL
417 ROSEHILL ROAD BLAKEBROOK NSW 2480
DRAWING NAME
ELEVATIONS




SCALE 1:100 @ A1				
08/12/2023				
DRAWING NUMBER	PROJECT	DISCIPLINE	PHASE	TYPE
BLA - ARC - PP - DWG - 200				
REVISION				
E				

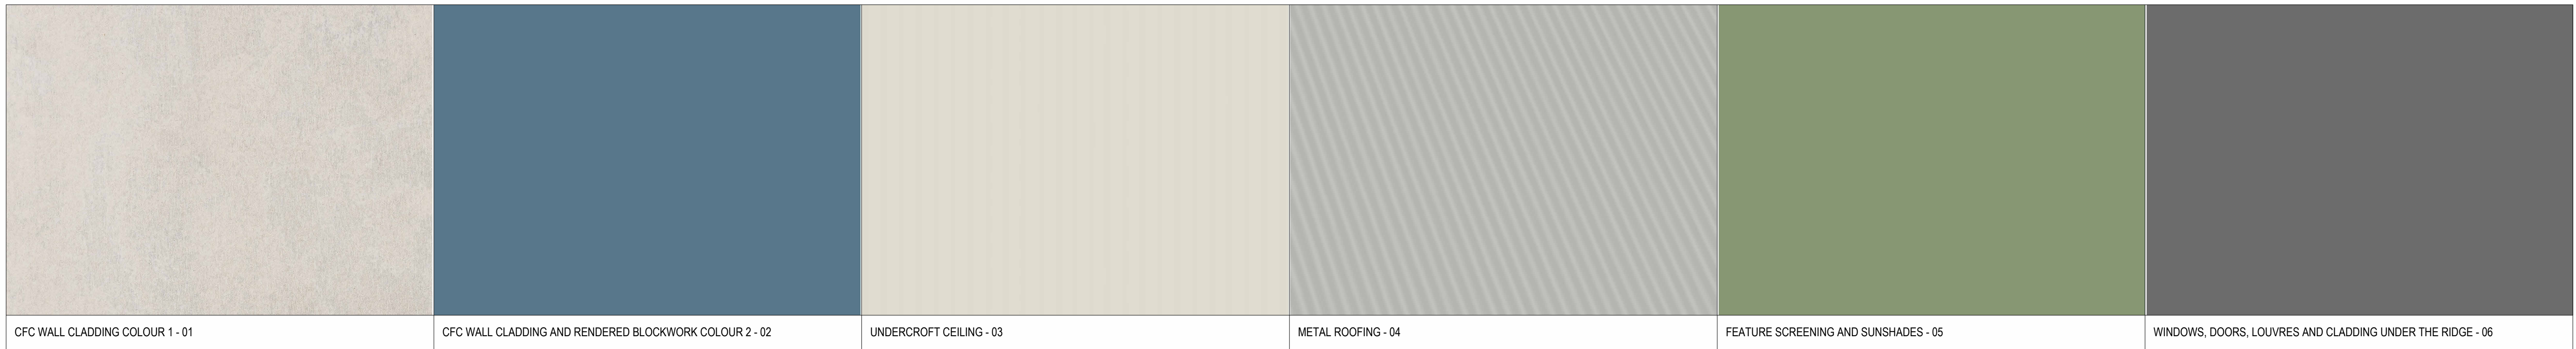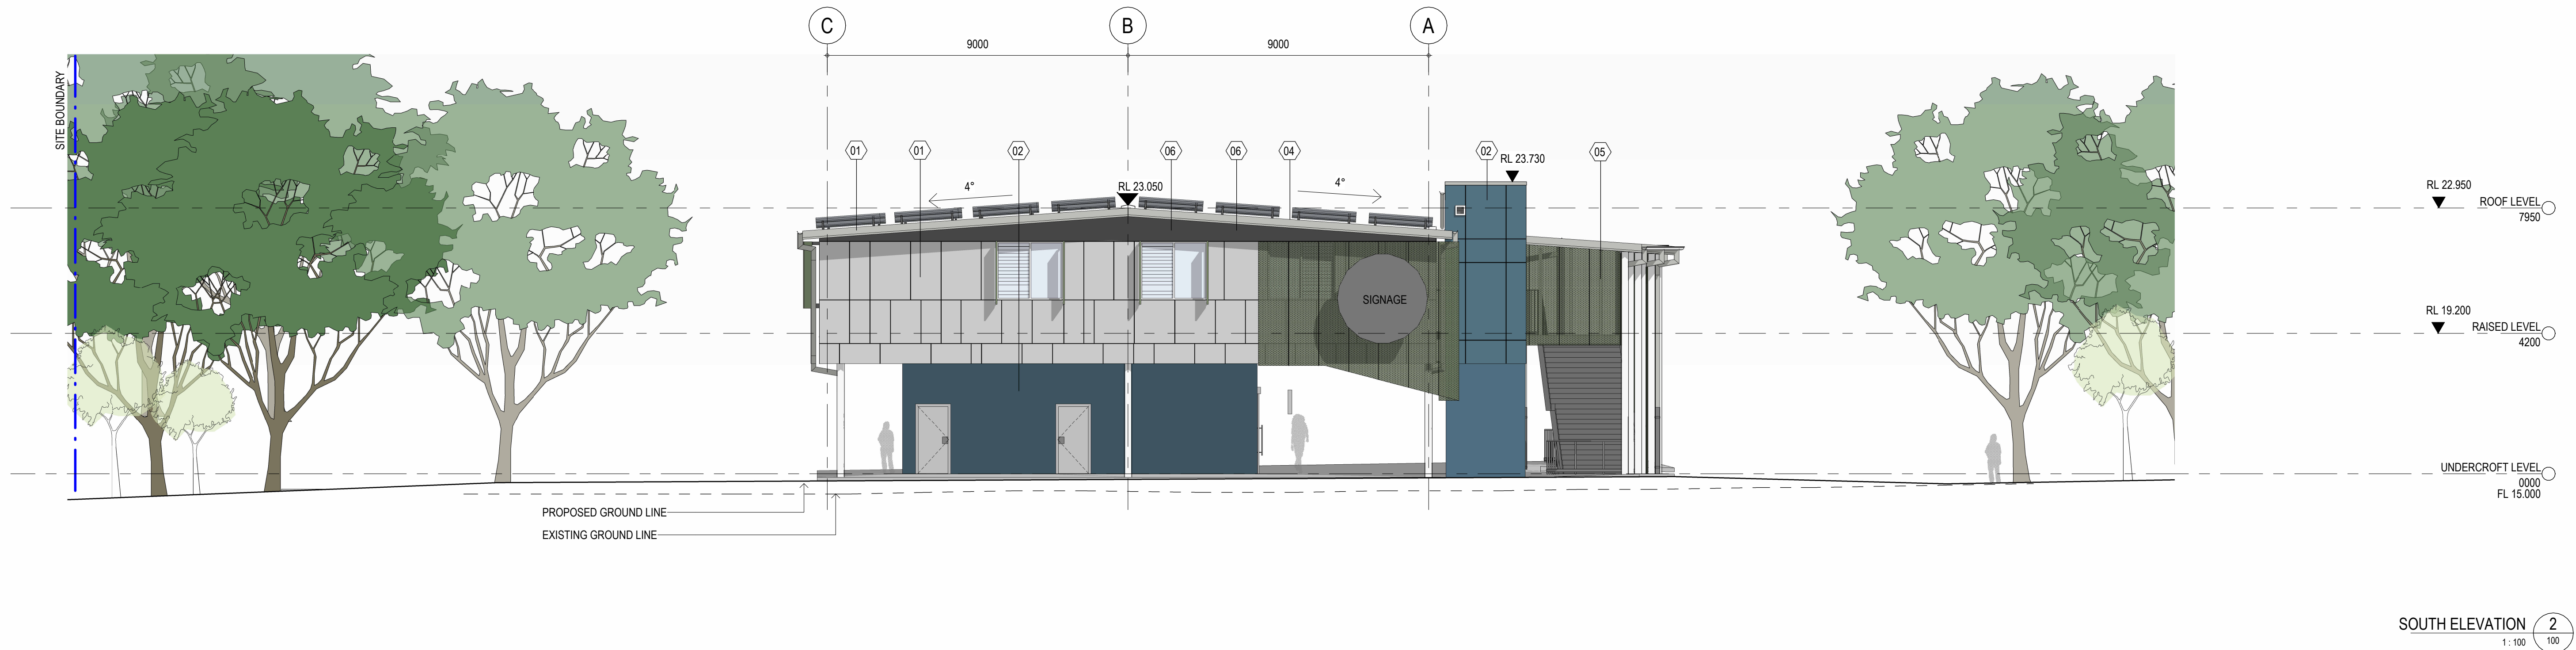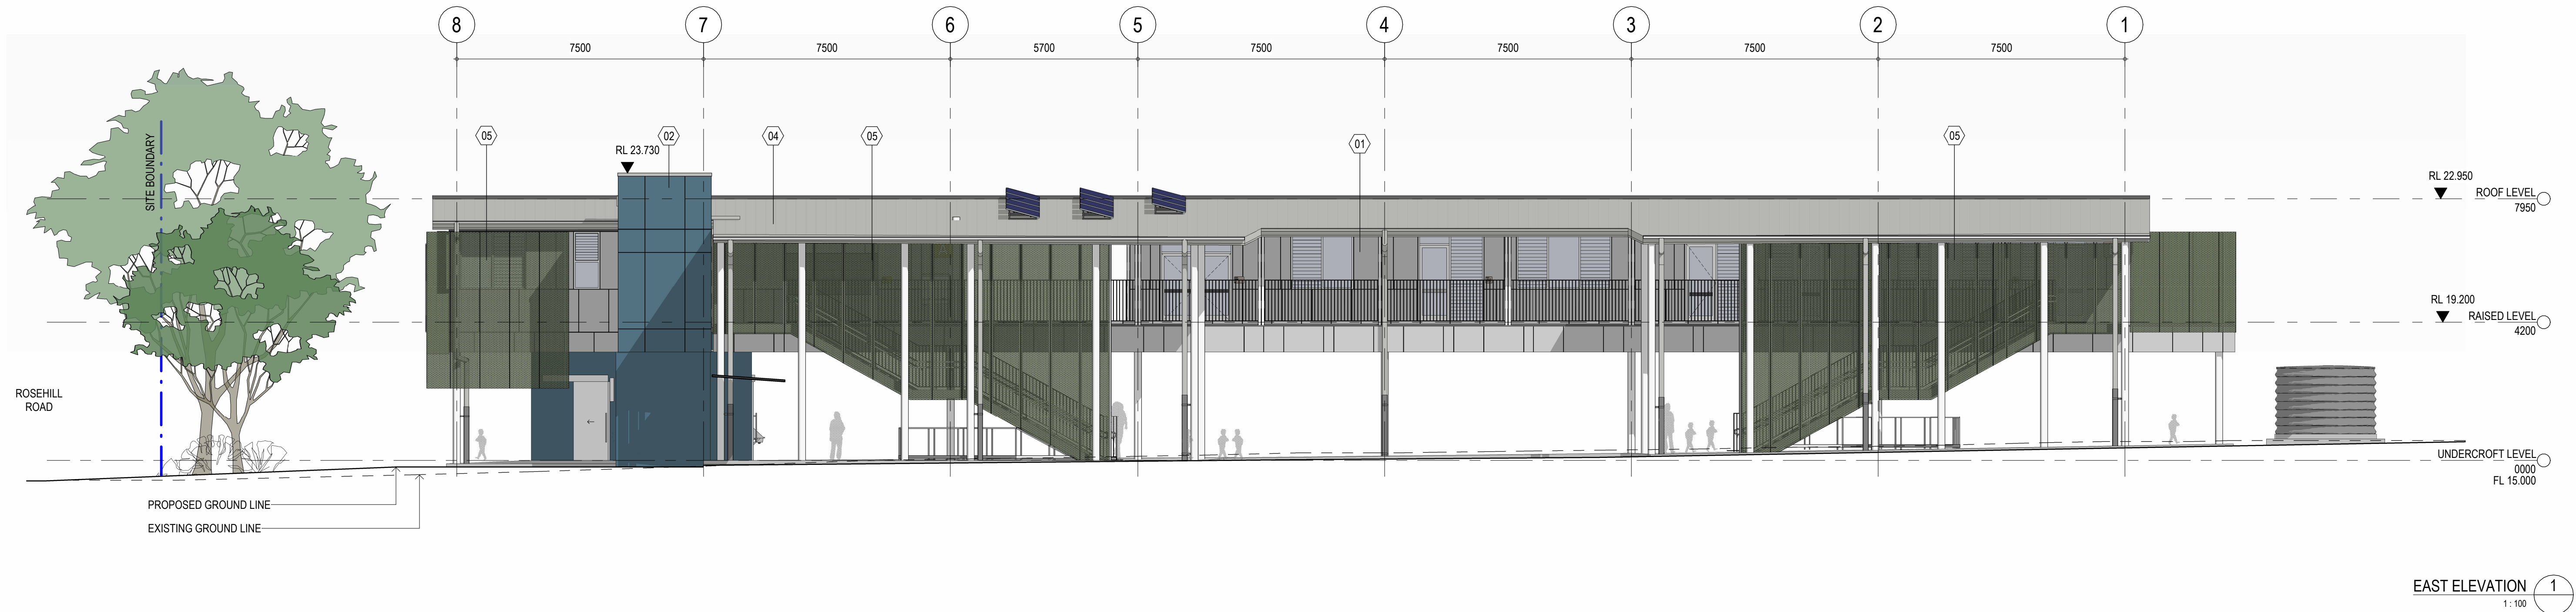

AMENDMENTS															
REV	BY	DATE	DESCRIPTION												
A	SG	06/09/2023	DRAFT DA ISSUE												
B	SG	03/10/2023	DRAFT DA ISSUE												
C	SG	27/10/2023	ISSUE FOR DA2												
D	SG	24/11/2023	ISSUE FOR DA2												
E	SG	08/12/2023	ISSUE FOR DA2												

	MODULAR DESIGN & CONSTRUCTION		PLANNING			BLAKEBROOK PUBLIC SCHOOL		SCALE 1:100 @ A1	
	Modscape 0393 166 020		EPM 0294 528 300			LEVEL 2, 458-468 WATTLE STREET ULTIMO NSW 2007 AUSTRALIA		08/12/2023	
	STRUCTURAL & CIVIL H&H Engineers 0423 222 338		ACCESSIBILITY AND BCA MBC Group 0450 704 954			T: +61 2 9291 0000 W: www.pedavoli.com.au		DRAWING NUMBER	
	SERVICES JHA Consulting 0404 552 673		LANDSCAPE ARCHITECT Taylor Brammer 0419 264 111			NOMINATED ARCHITECT: VINCE PEDAVOLI NSW ARB No. 5045		REVISION	
	FIRE ENGINEERING AND ESD E-Lab 0447 343 458		BUSHFIRE Blackash Bushfire Consulting 0419 203 853						

DRAWING NUMBER					REVISION				
PROJECT	DISCIPLINE	PHASE	TYPE	SERIES NUMBER					
BLA - ARC - PP - DWG - 201					E				

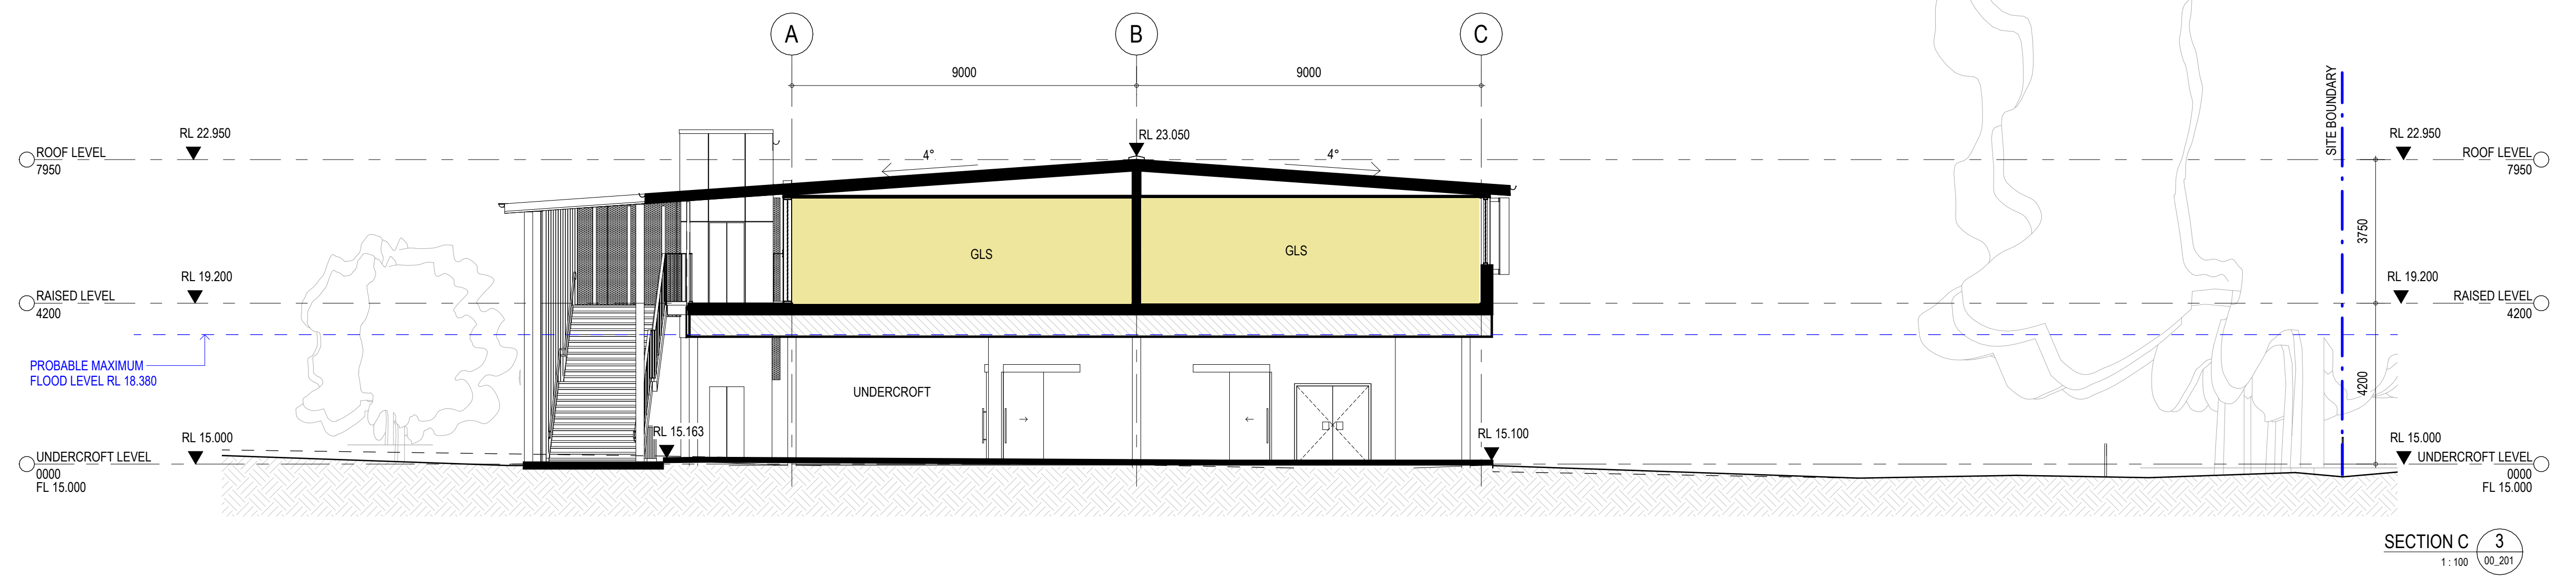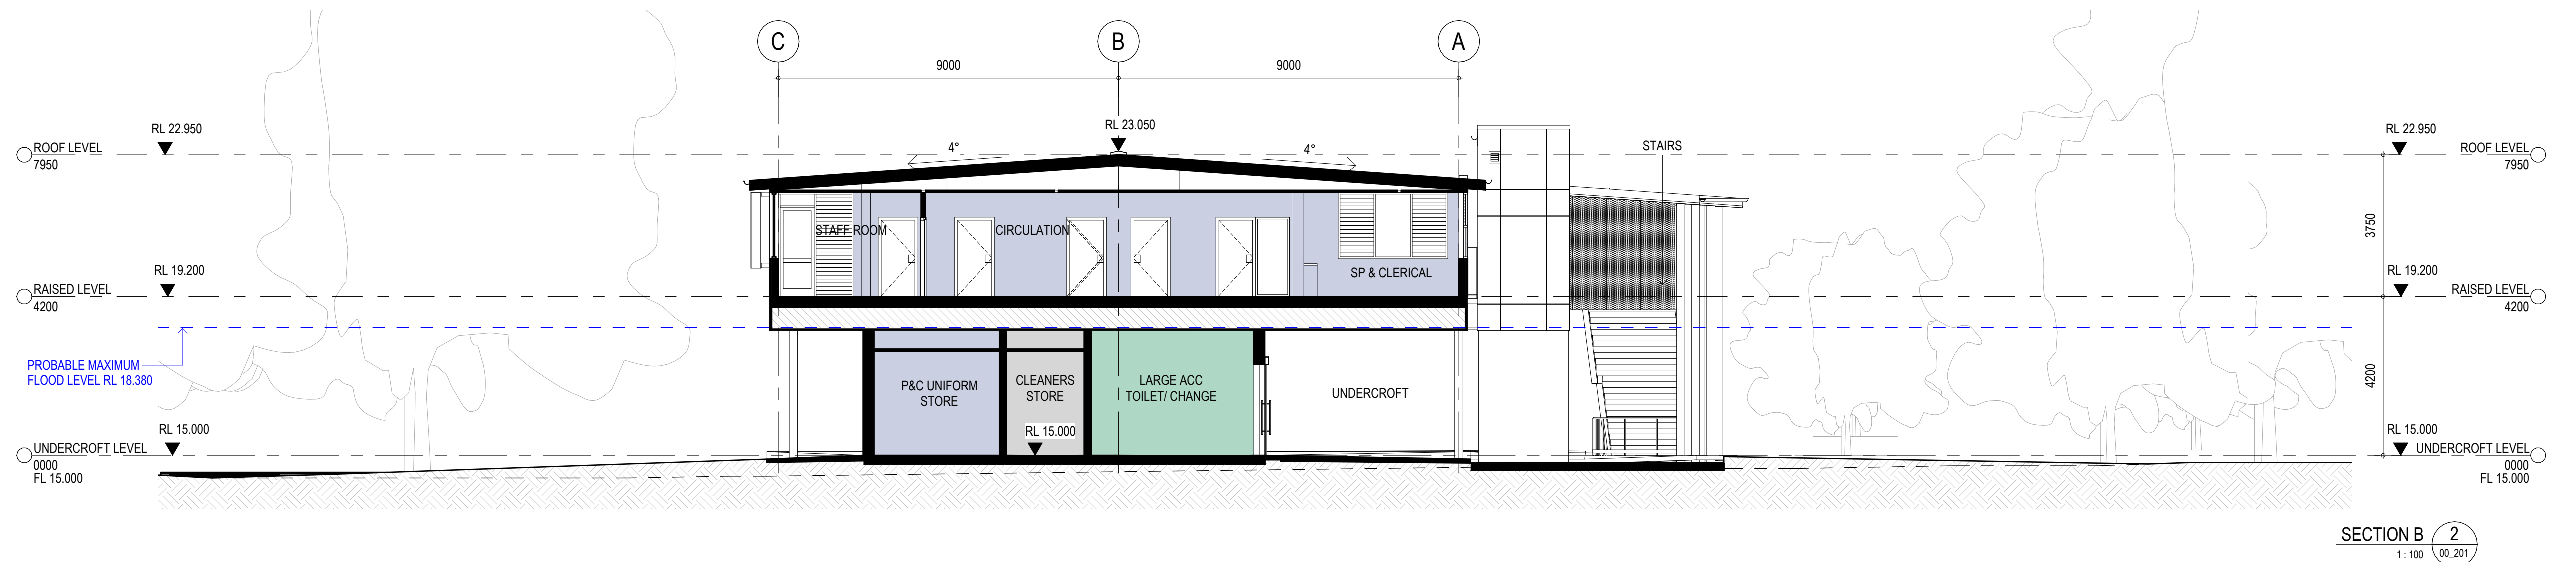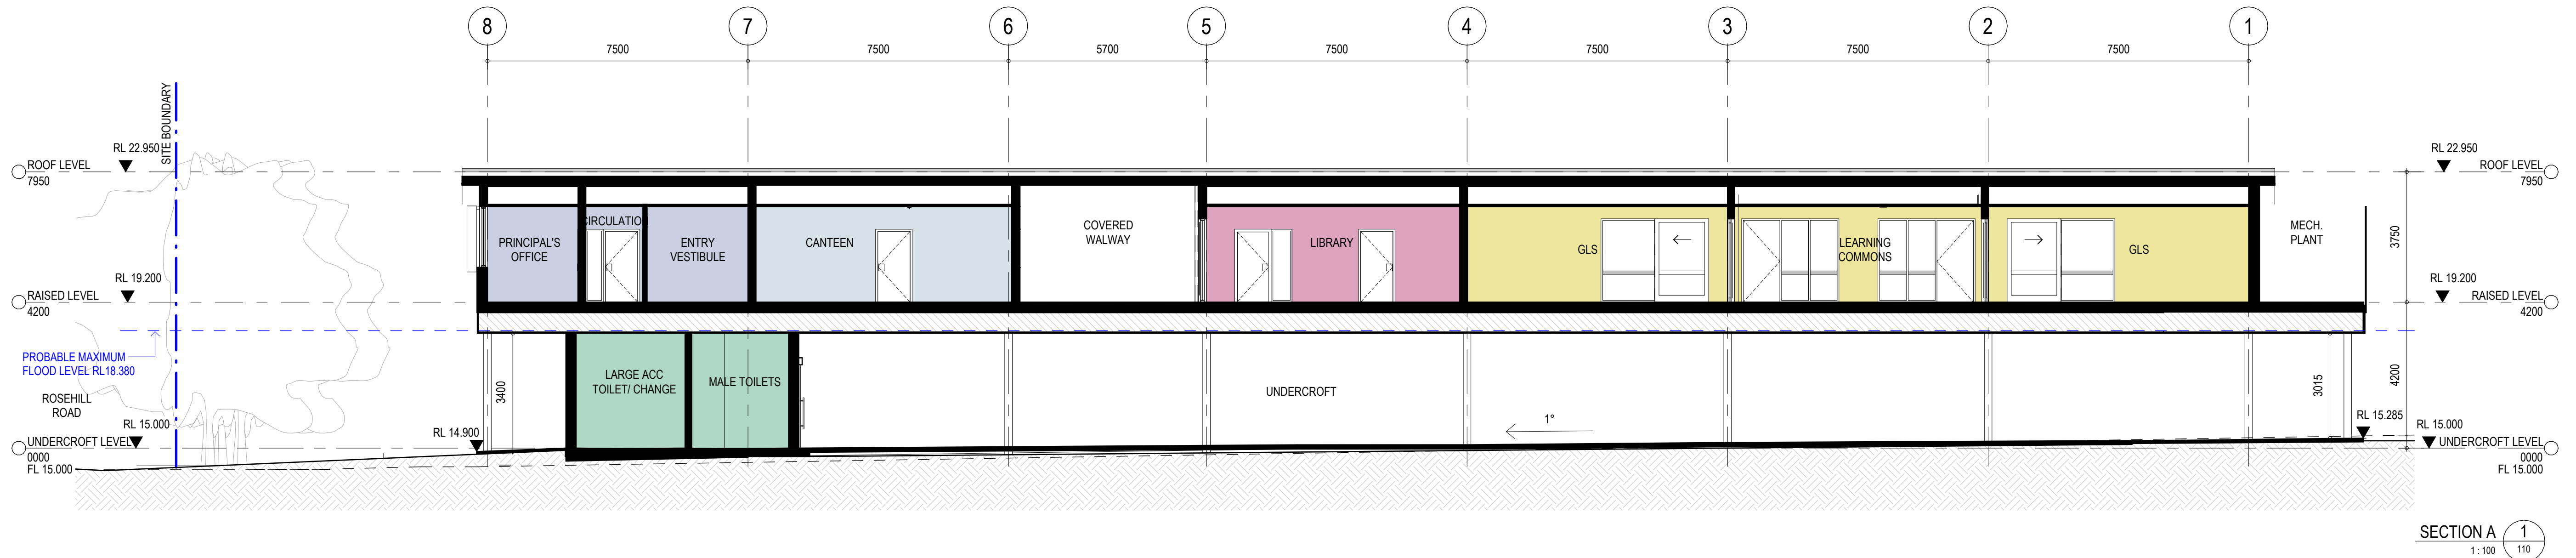

AMENDMENTS				
REV	BY	DATE	DRAFT DA	DESCRIPTION
A	SG	06/09/2023	DRAFT DA	ISSUE FOR DA2
B	SG	27/10/2023	ISSUE FOR DA2	ISSUE FOR DA2
C	SG	24/11/2023	ISSUE FOR DA2	ISSUE FOR DA2
D	SG	08/12/2023	ISSUE FOR DA2	ISSUE FOR DA2



MODULAR DESIGN & CONSTRUCTION
Modscape
0393 166 020
STRUCTURAL & CIVIL
H&H Engineers
0423 222 338
SERVICES
JHA Consulting
0404 552 673
FIRE ENGINEERING AND ESD
E-Lab
0447 343 458

PLANNING
EPM
0294 528 300
ACCESSIBILITY AND BCA
MBC Group
0450 704 954
LANDSCAPE ARCHITECT
Taylor Sumner
0419 264 111
BUSHFIRE
Blackash Bushfire Consulting
0419 203 853

PEDAVOLI ARCHITECTS PTY LTD
LEVEL 2,
455-468 WATTLE STREET
ULTIMO NSW 2007 AUSTRALIA
T: +61 2 9291 0000
W: www.pedavoli.com.au
NOMINATED ARCHITECT:
VINCE PEDAVOLI
NSW ARB No. 5045

PEDAVOLI
ARCHITECTS

BLAKEBROOK PUBLIC SCHOOL


417 ROSEHILL ROAD BLAKEBROOK NSW 2480

DRAWING NAME


SECTIONS

SCALE 1:100 @ A1					REVISION
08/12/2023					
DRAWING NUMBER					D
PROJECT	DISCIPLINE	PHASE	TYPE	SERIES NUMBER	
BLA - ARC - PP - DWG - 300					


D

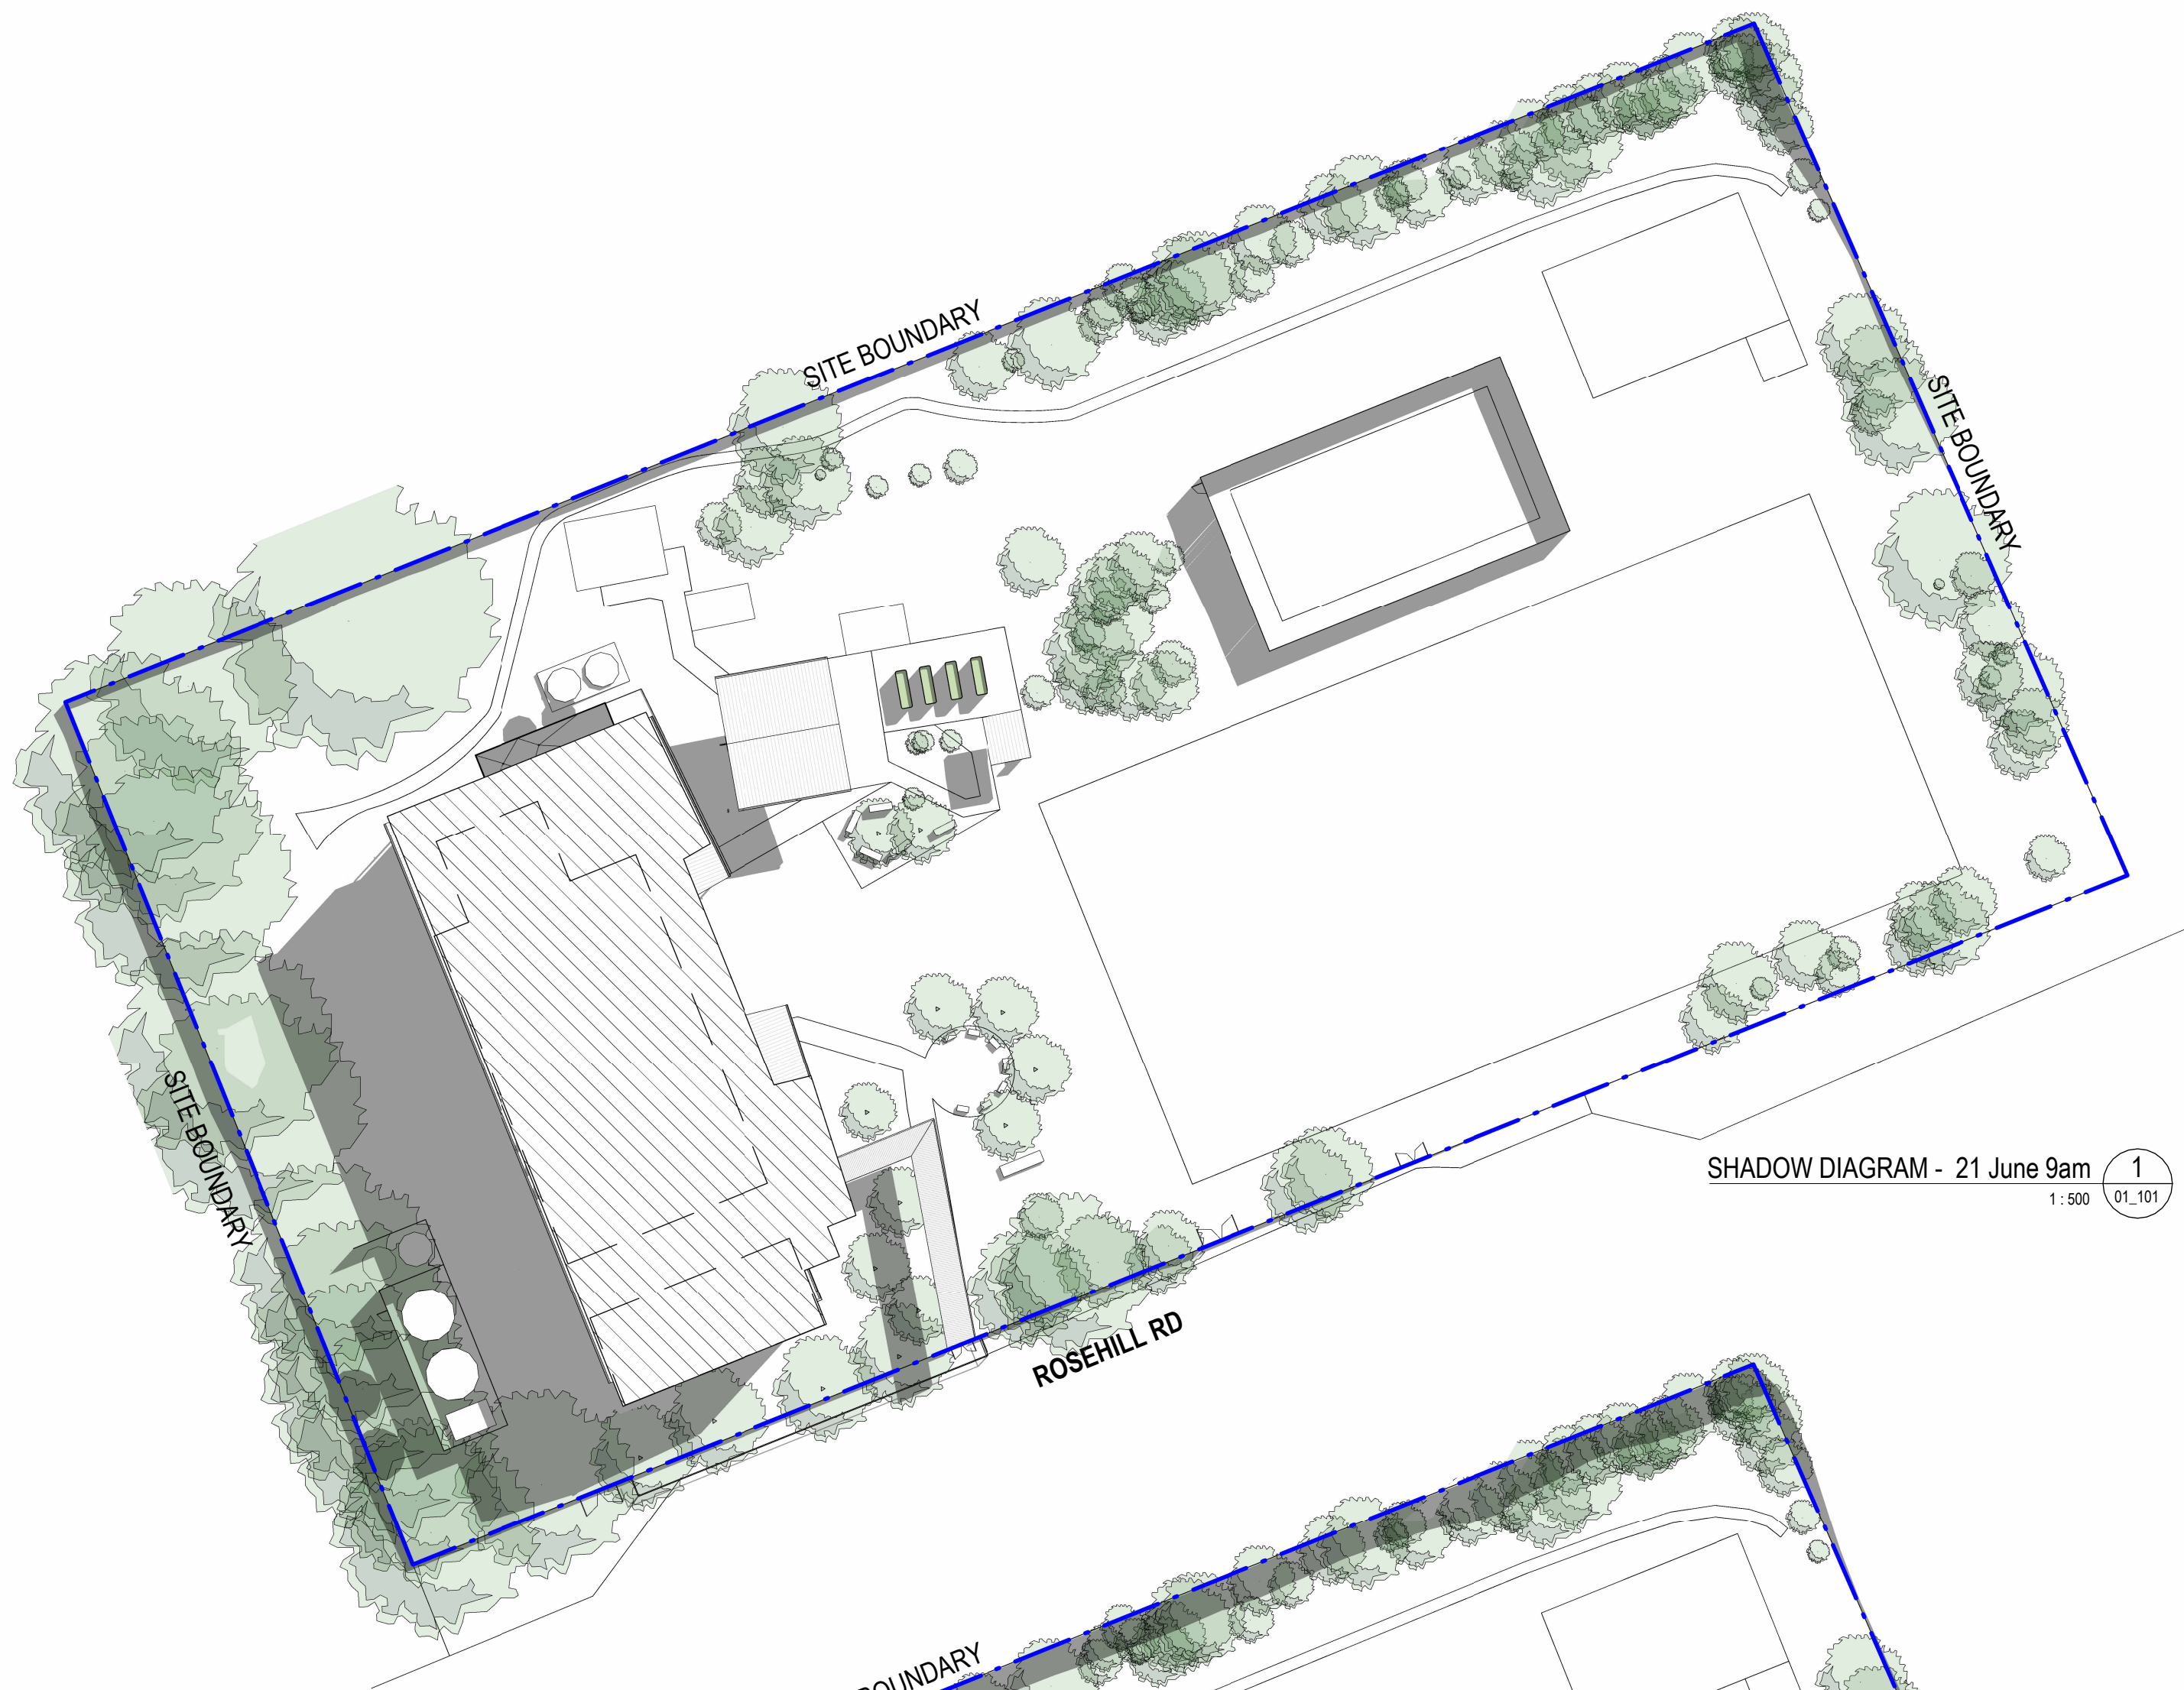

SHADOW DIAGRAM - 21 June 9am 1
1:500 01_101

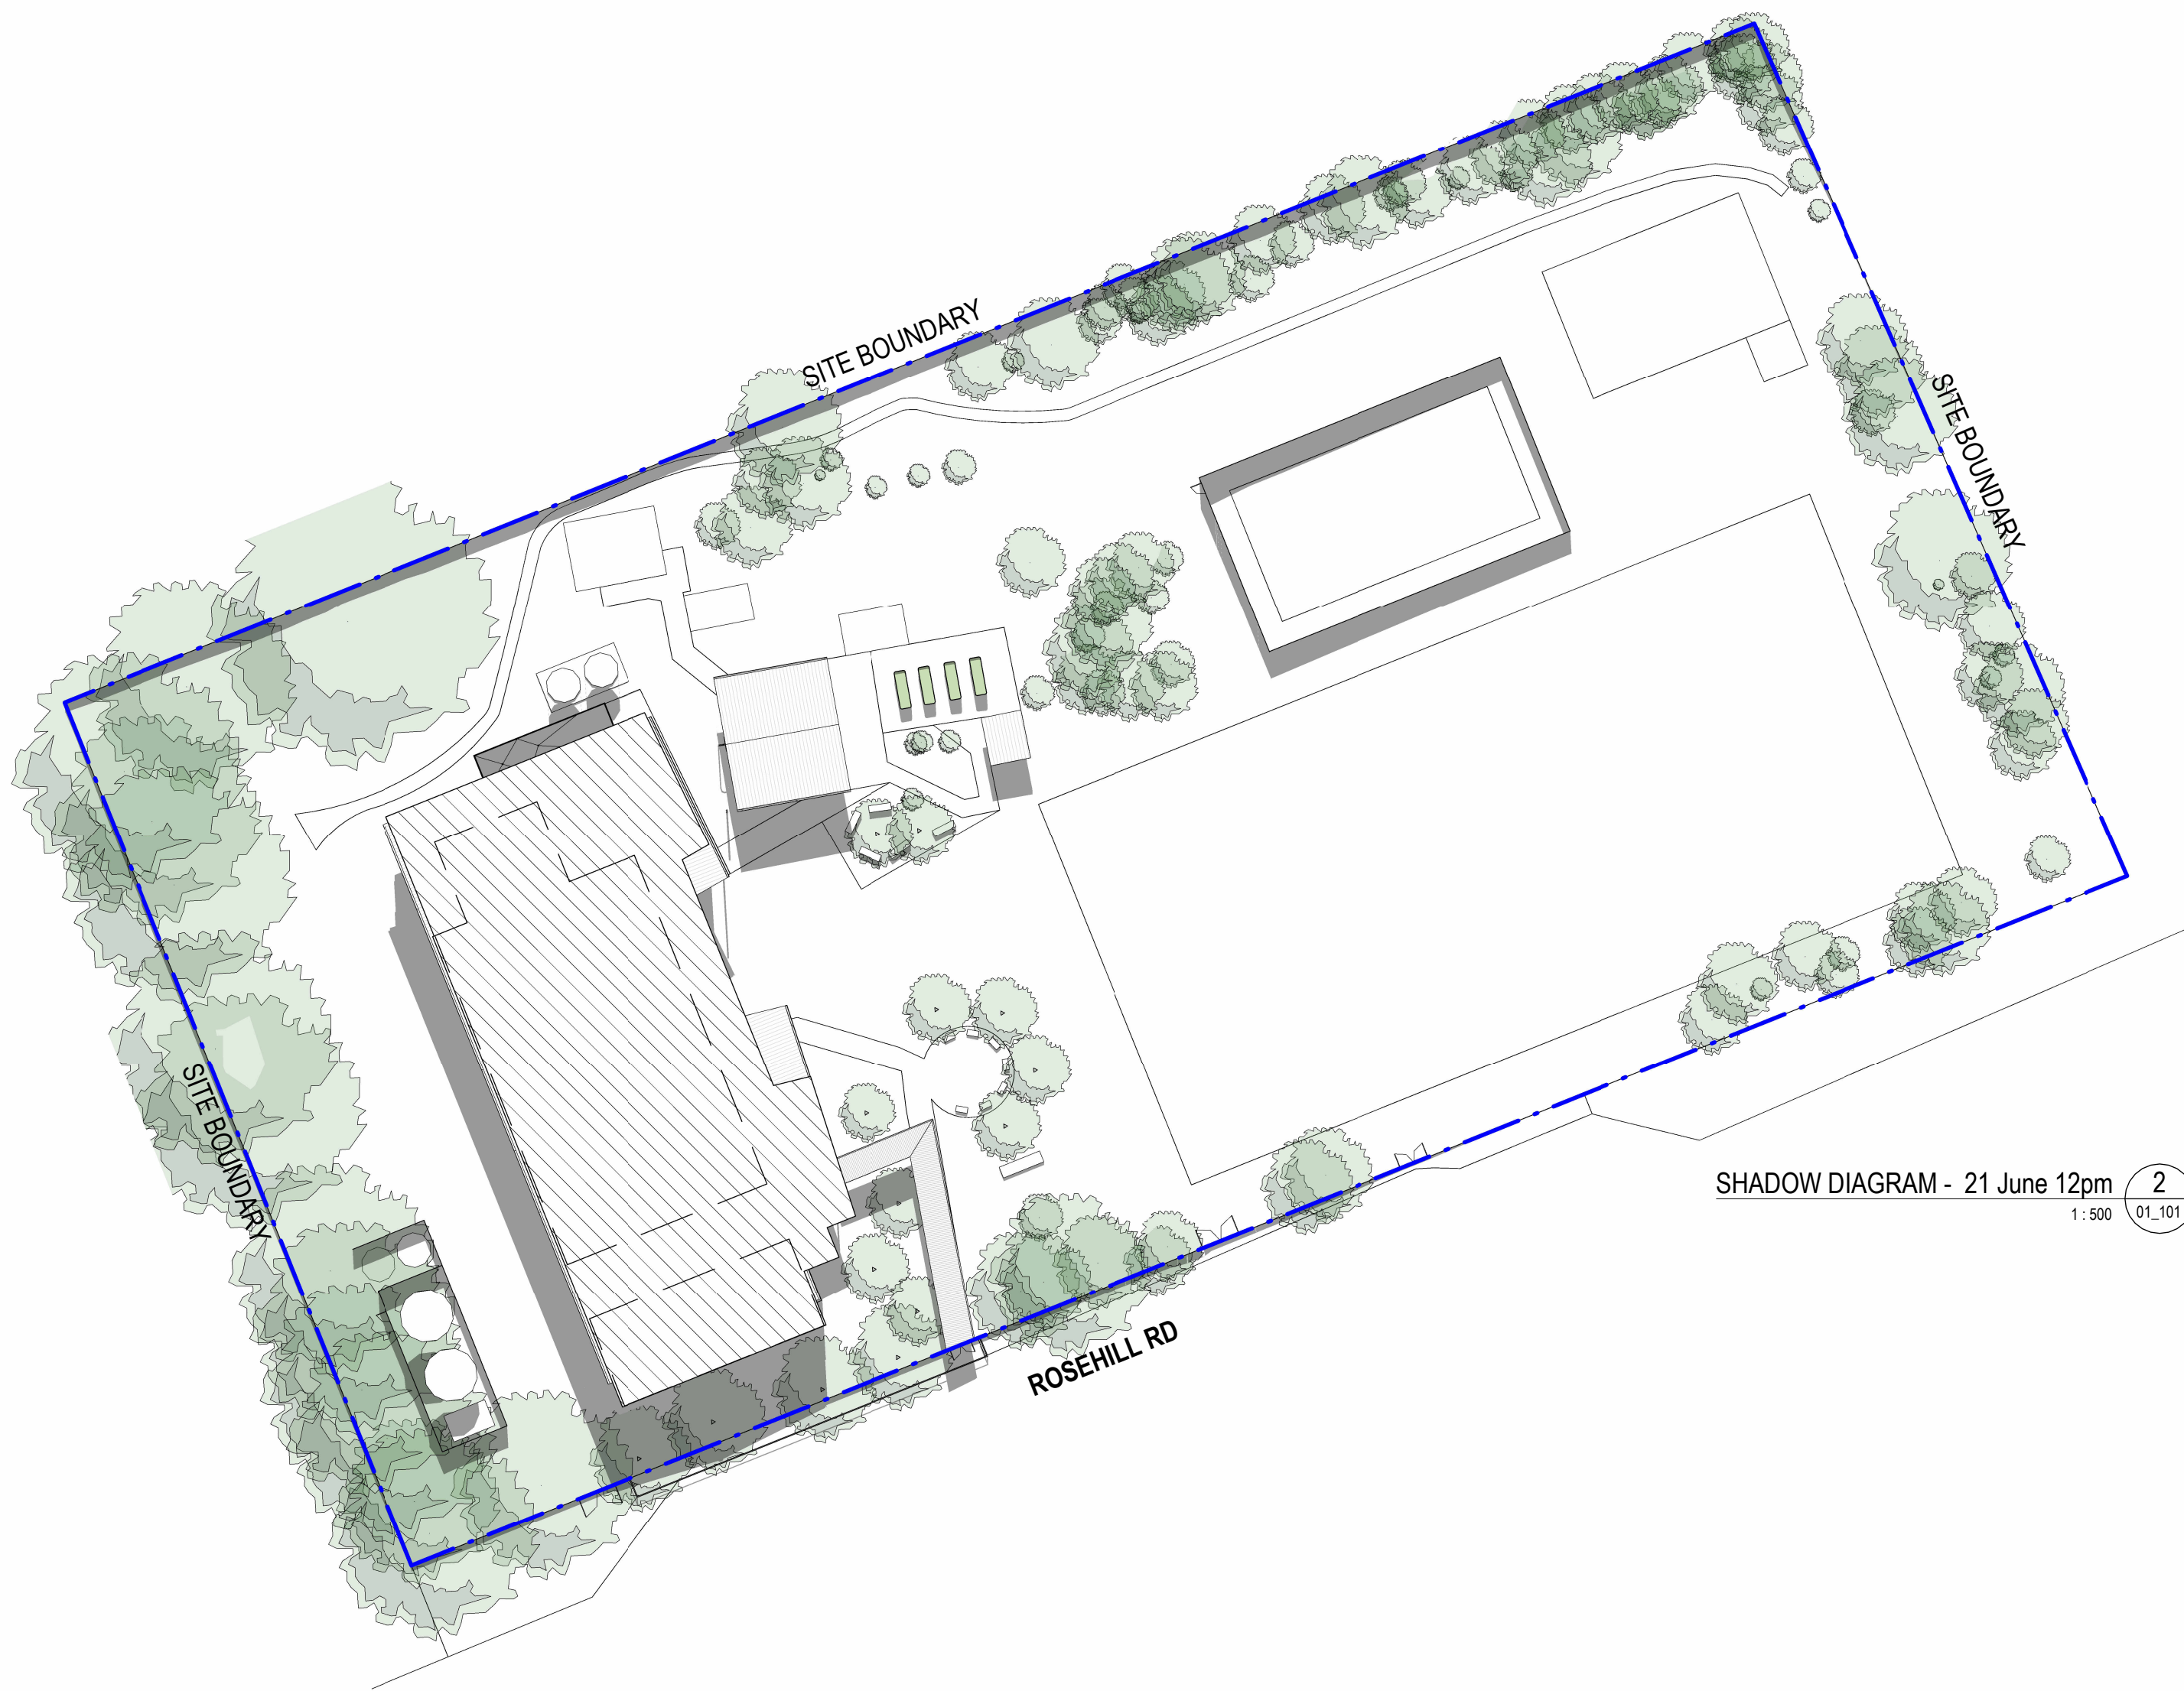


SHADOW DIAGRAM - 21 June 12pm 2
1:500 01_101

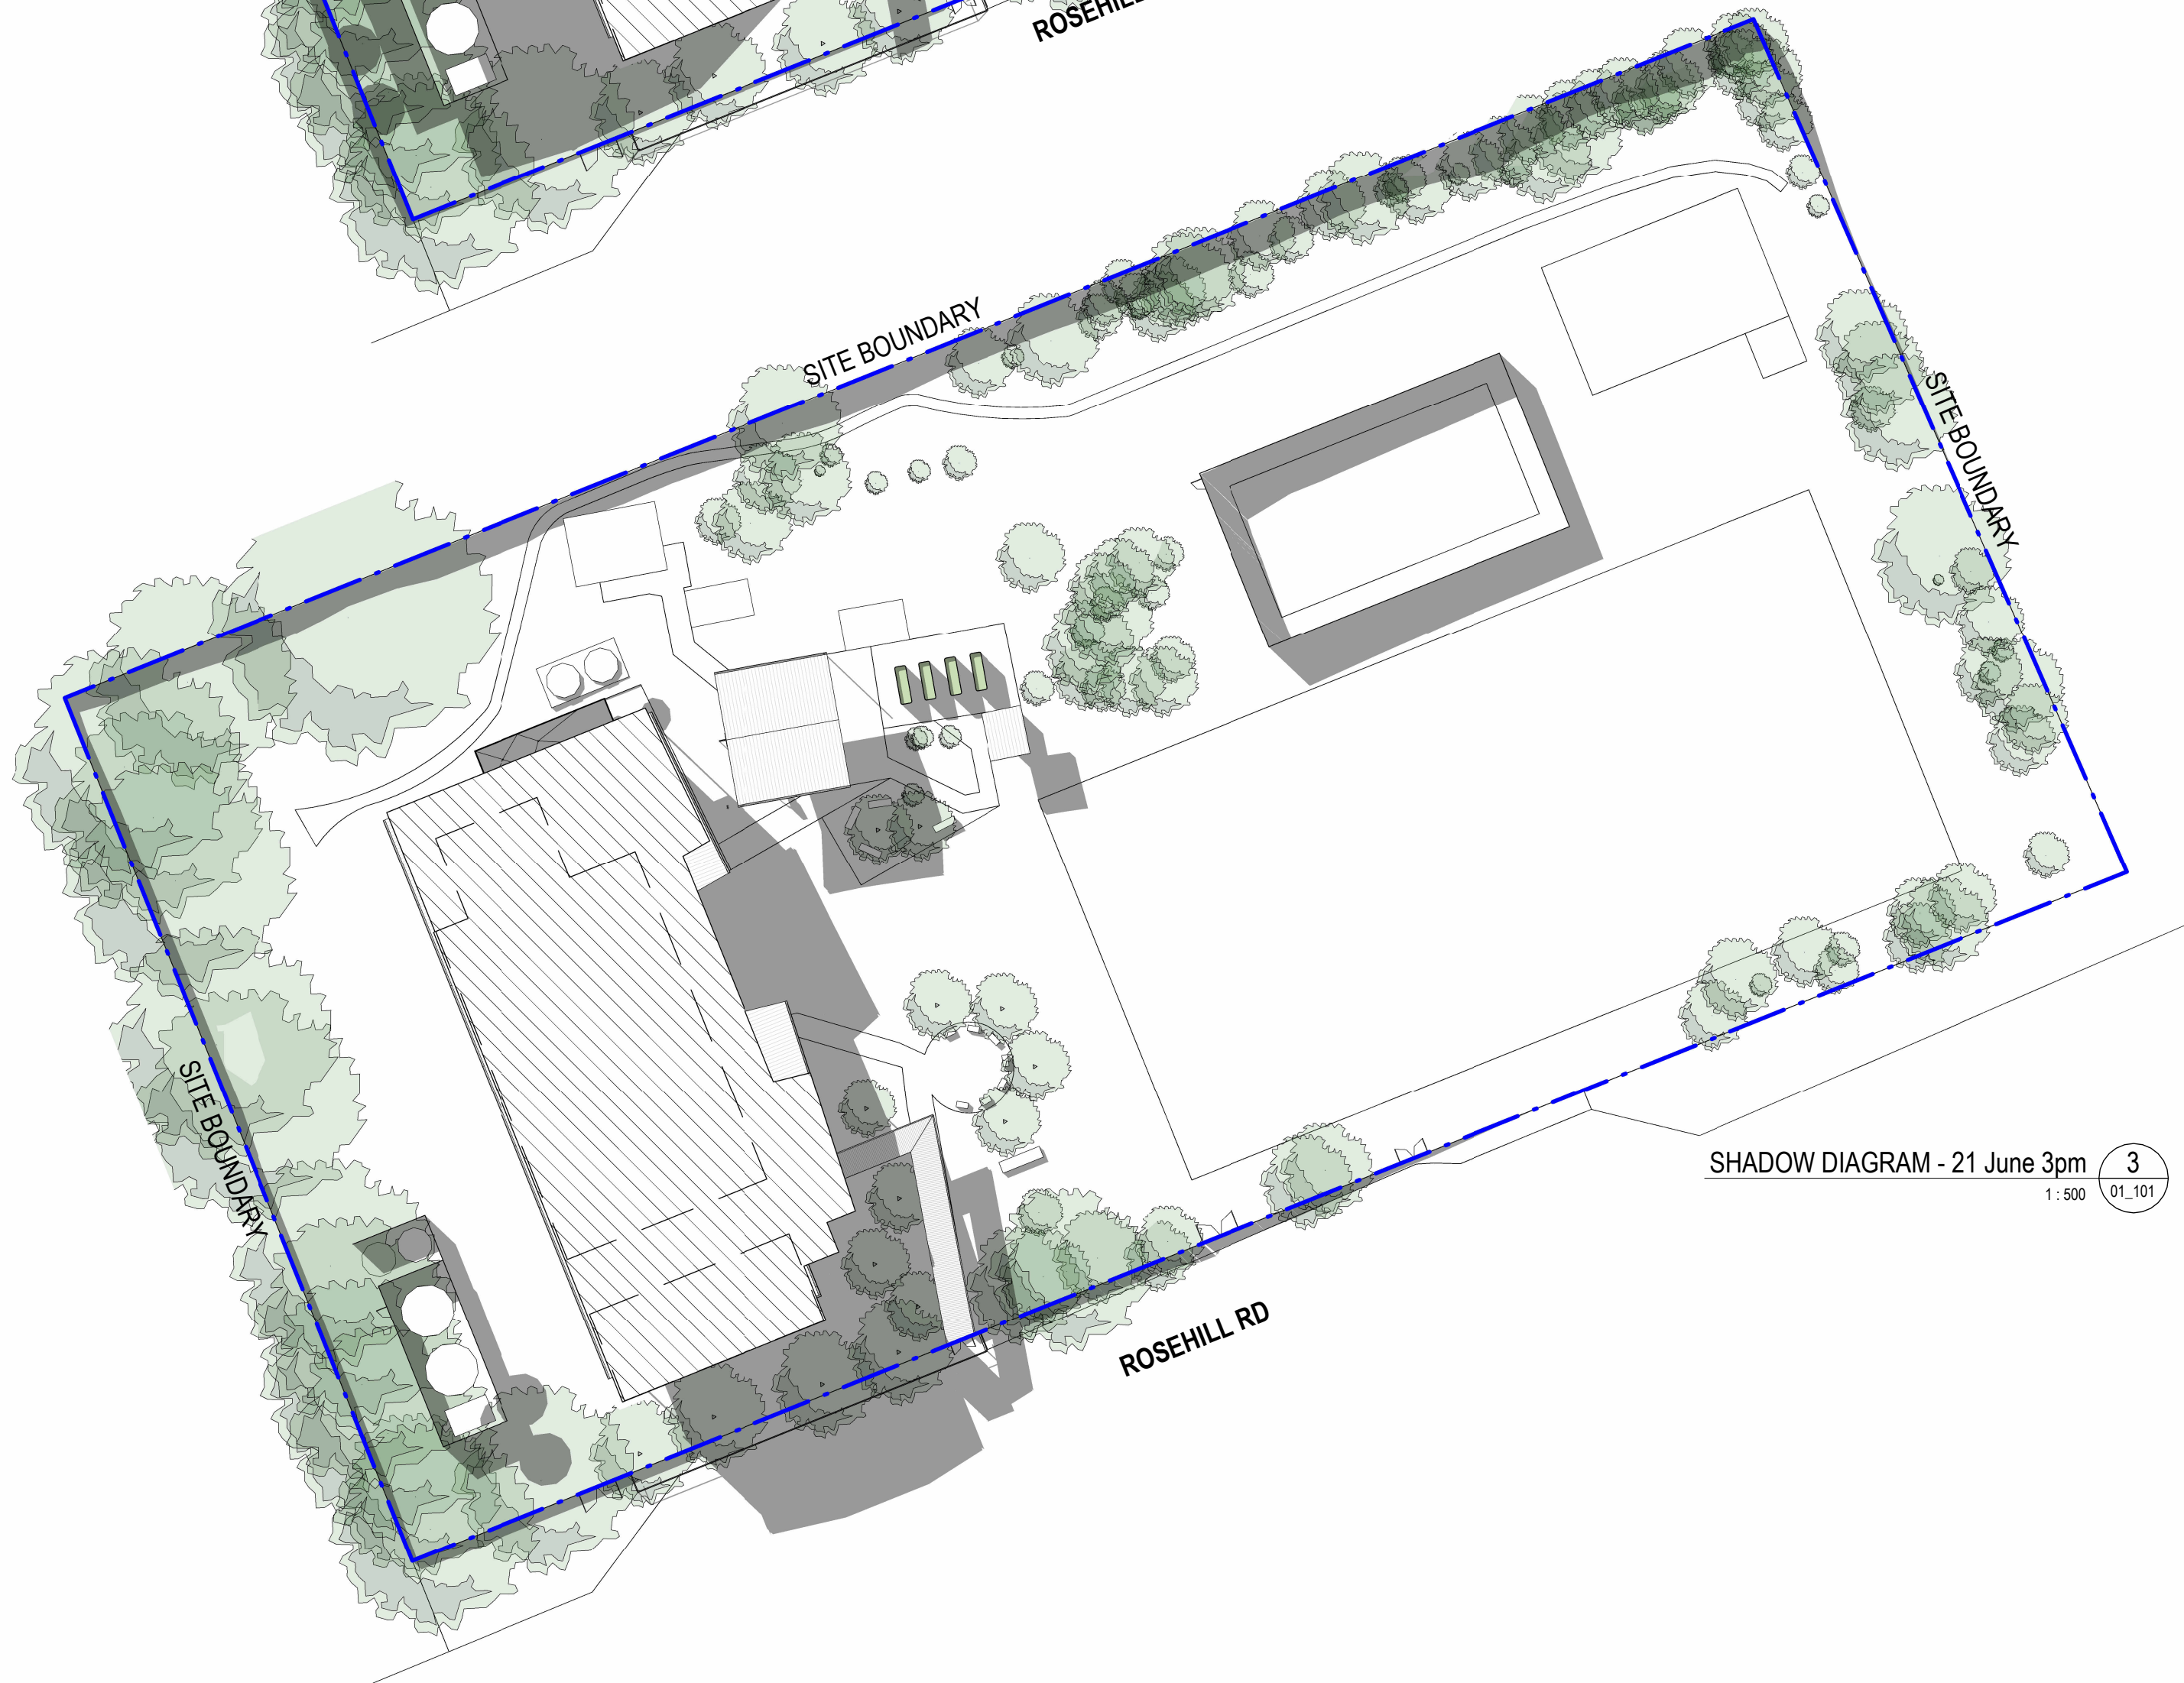

SHADOW DIAGRAM - 21 June 3pm 3
1:500 01_101

AMENDMENTS				
REV	BY	DATE	DRAFT DA ISSUE	DESCRIPTION
A	SG	06/09/2023	DRAFT DA ISSUE	
B	SG	27/10/2023	ISSUE FOR DA2	
C	SG	24/11/2023	ISSUE FOR DA2	

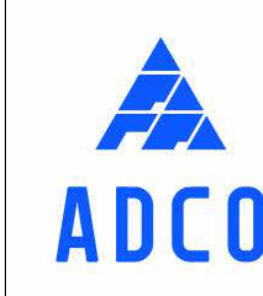

MODULAR DESIGN & CONSTRUCTION

Modscape
0393 166 020

STRUCTURAL & CIVIL

H&H Engineers
0423 222 338

SERVICES

JHA Consulting
0404 552 673

FIRE ENGINEERING AND ESD

E-Lab
0447 343 458

PLANNING

EPM
0294 528 300

ACCESSIBILITY AND BCA

MBC Group
0450 704 954

LANDSCAPE ARCHITECT

Taylor Drummer
0419 264 111

BUSHFIRE

Blackash Bushfire Consulting
0419 203 853

PEDAVOLI ARCHITECTS PTY LTD

LEVEL 2,
458-468 WATTLE STREET
ULTIMO NSW 2007 AUSTRALIA

T: +61 2 9291 0000
W: www.pedavoli.com.au

NOMINATED ARCHITECT:

VINCE PEDAVOLI
NSW ARB No. 5045


BLAKEBROOK PUBLIC SCHOOL

417 ROSEHILL ROAD BLAKEBROOK NSW 2480

DRAWING NAME

SHADOW DIAGRAMS

TRUE NORTH

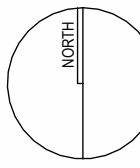

SCALE 1:500 @ A1

24/11/2023

DRAWING NUMBER	PROJECT	DISCIPLINE	PHASE	TYPE	SERIES NUMBER	REVISION
BLA - ARC - PP - DWG - 400						C



AMENDMENTS				
REV	BY	DATE	DESCRIPTION	
A	SG	27/10/2023	ISSUE FOR DAZ	
B	SG	24/11/2023	ISSUE FOR DAZ	



MODULAR DESIGN & CONSTRUCTION
Modscape
0393 166 020
STRUCTURAL & CIVIL
H&H Engineers
0423 222 338
SERVICES
JHA Consulting
0404 552 673
FIRE ENGINEERING AND ESD
E-Lab
0447 343 458

PLANNING
EPM
0294 528 300
ACCESSIBILITY AND BCA
MBC Group
0450 704 954
LANDSCAPE ARCHITECT
Taylor Summer
0418 264 111
BUSHFIRE
Blackash Bushfire Consulting
0419 203 655

PEDAVOLI ARCHITECTS PTY LTD
LEVEL 2,
458-468 WATTLE STREET
ULTIMO NSW 2007 AUSTRALIA
T: +61 2 9291 0000
W: www.pedavoli.com.au
NOMINATED ARCHITECT:
VINCE PEDAVOLI
NSW ARB No. 5045

BLAKEBROOK PUBLIC SCHOOL

417 ROSEHILL ROAD BLAKEBROOK NSW 2480

PEDAVOLI
ARCHITECTS

RENDERS

PROJECT	DISCIPLINE	PHASE	TYPE	SERIES NUMBER
BLA	ARC	PP	DWG	500

SCALE @ A1

24/11/2023

REVISION

B