


Palm Lake Care - Forster



PALM LAKE CARE FORSTER


Design Stage	Sheet Number	Sheet Name	Current Revision	Current Revision Date
SD	000	COVER PAGE	6	06/09/2024
SD	001	LOCALITY SITE PLAN	6	06/09/2024
SD	002	SITE PLAN	7	06/09/2024
SD	003	AREA PLAN	2	06/09/2024
SD	006	SUN STUDY	3	06/09/2024
SD	101	GROUND FLOOR PLAN	9	06/09/2024
SD	110	DETAIL GROUND FLOOR PLAN - Foyer, Lounge, Dining & BOH	6	06/09/2024
SD	111	DETAIL GROUND FLOOR PLAN - WING A (PART 1)	6	06/09/2024
SD	112	DETAIL GROUND FLOOR PLAN - WING A (PART 2)	6	06/09/2024
SD	113	DETAIL GROUND FLOOR PLAN - WING B & D	6	06/09/2024
SD	114	DETAIL GROUND FLOOR PLAN - WING C	6	06/09/2024
SD	300	ROOF PLAN	6	06/09/2024
SD	400	ELEVATIONS	6	06/09/2024
SD	401	ELEVATIONS	5	06/09/2024
SD	402	ELEVATIONS	6	06/09/2024
SD	403	ELEVATIONS	6	06/09/2024
SD	404	ELEVATIONS	6	06/09/2024
SD	405	ELEVATIONS	6	06/09/2024
SD	500	SECTIONS	4	06/09/2024
SD	501	SECTIONS	4	06/09/2024
SD	901	AXONOMETRIC VIEWS	6	06/09/2024
SD	902	AXONOMETRIC VIEWS	6	06/09/2024
SD	905	IMAGES	5	06/09/2024
SD	906	IMAGES	5	06/09/2024
SD	907	IMAGES	5	06/09/2024
SD	908	IMAGES	5	06/09/2024

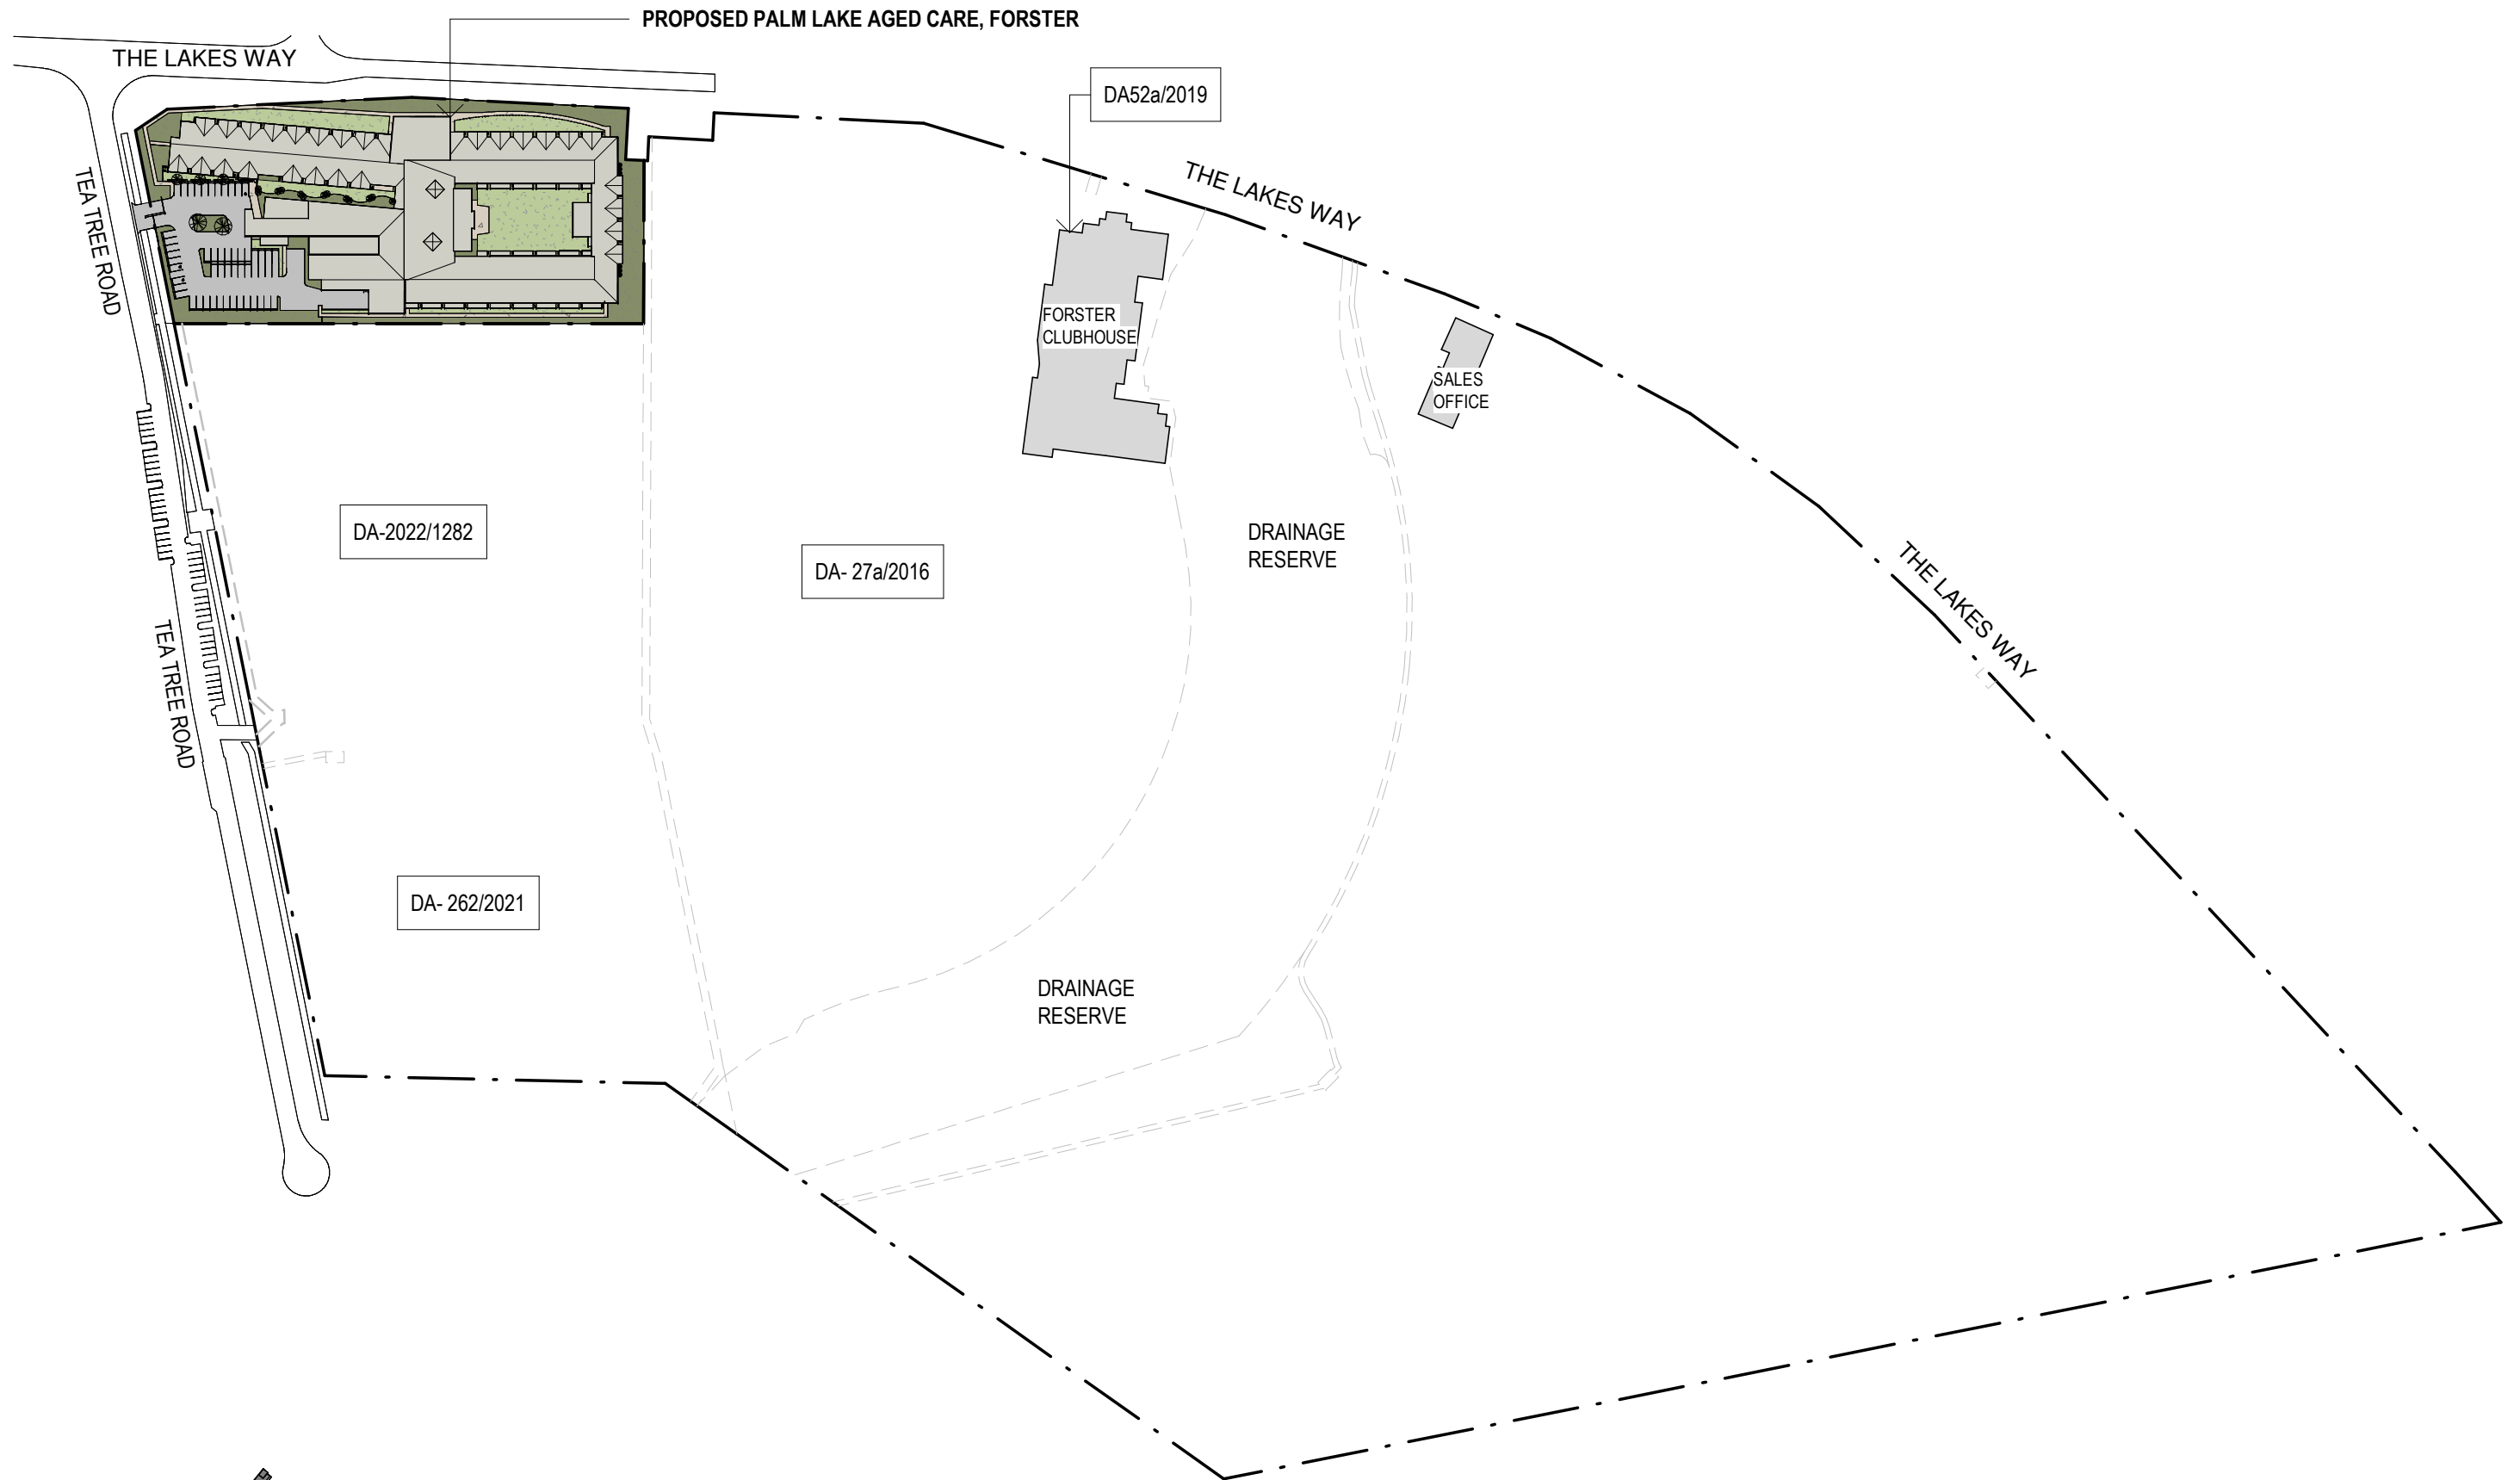

1 SITE PLAN - Locality Plan
1 : 2500

LOCALITY SITE PLAN
PALM LAKE CARE - FORSTER
PALM LAKE WORKS

20230024 SD001 6
06/09/2024

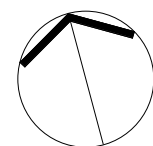

0
Suite 1A, 76 Commercial Road, Teneriffe QLD 4005 T: 07 3252 1711 E: brisbane@pwarch.com.au
Unit 11, 58-60 Torquay Road, Pialba Q 4655 T: 07 4124 5088 E: herveybay@pwarch.com.au

PW
PARUPS WARING
ARCHITECTURE



AREA CALCULATIONS:

SITE AREA: 15766.6m²
 GFA AREA: 6690.5m²

SITE COVER: 42.5%

IMPERVIOUS SURFACES:


- Outdoor Roofed Area 1369.1m²
 - Parking and Footpaths 2838.5m²

1 SITE PLAN.
 1:1000

SITE PLAN
 PALM LAKE CARE - FORSTER
 PALM LAKE WORKS

20230024 SD 002 7

06/09/2024

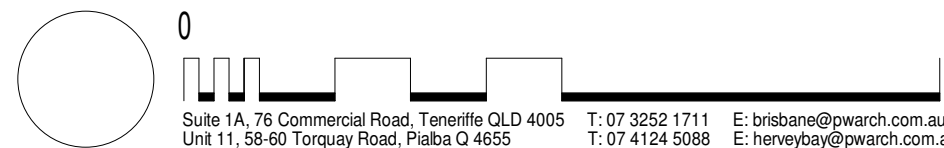

PW
 PARUPS WARING
 ARCHITECTURE

AREA LEGEND

- GFA AREA
- OUTDOOR PUBLIC IMPERVIOUS
- OUTDOOR PRIVATE IMPERVIOUS
- PARKING & FOOTPATHS





AREA PLAN



PALM LAKE CARE - FORSTER

PALM LAKE WORKS

20230024 SD 003 2

06/09/2024

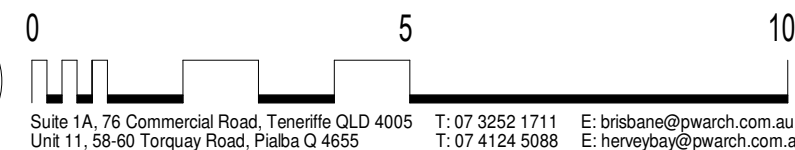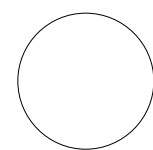

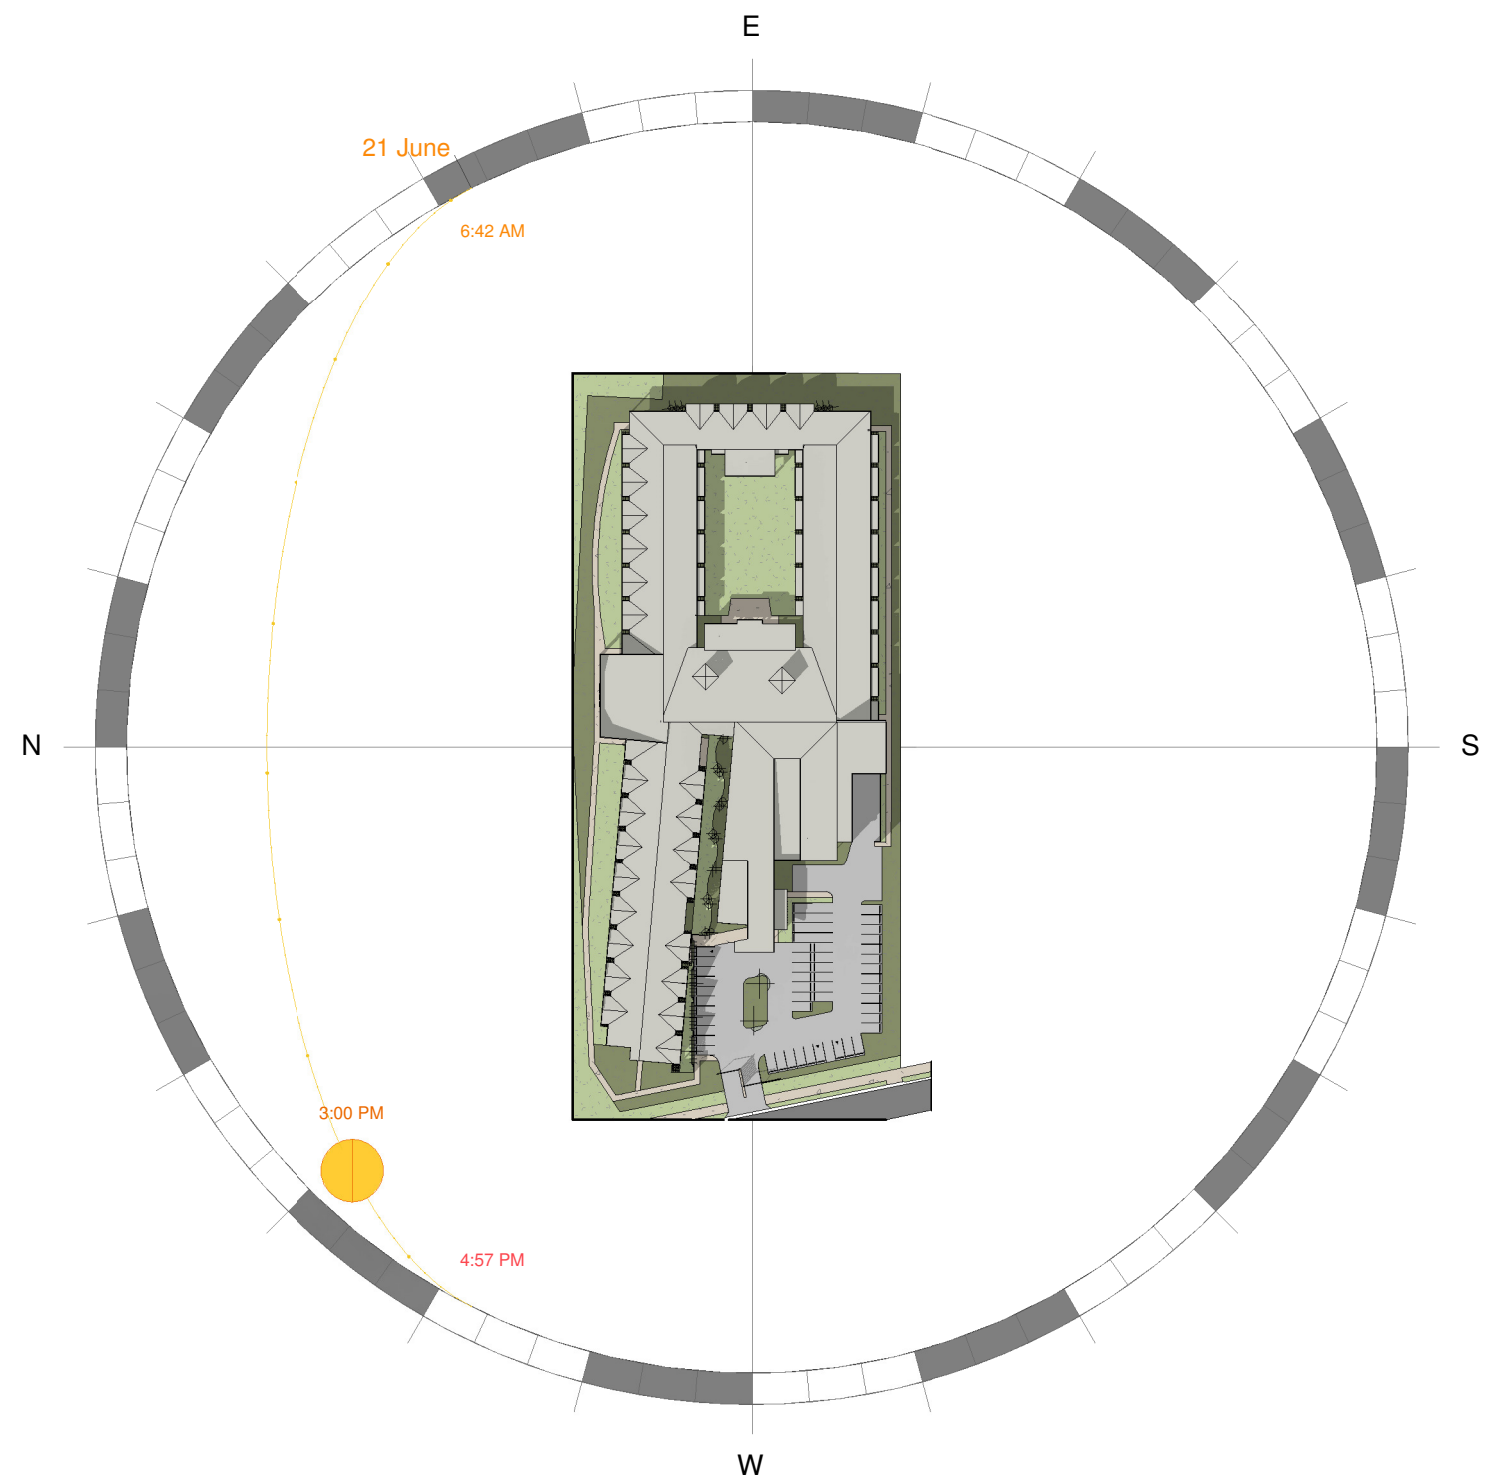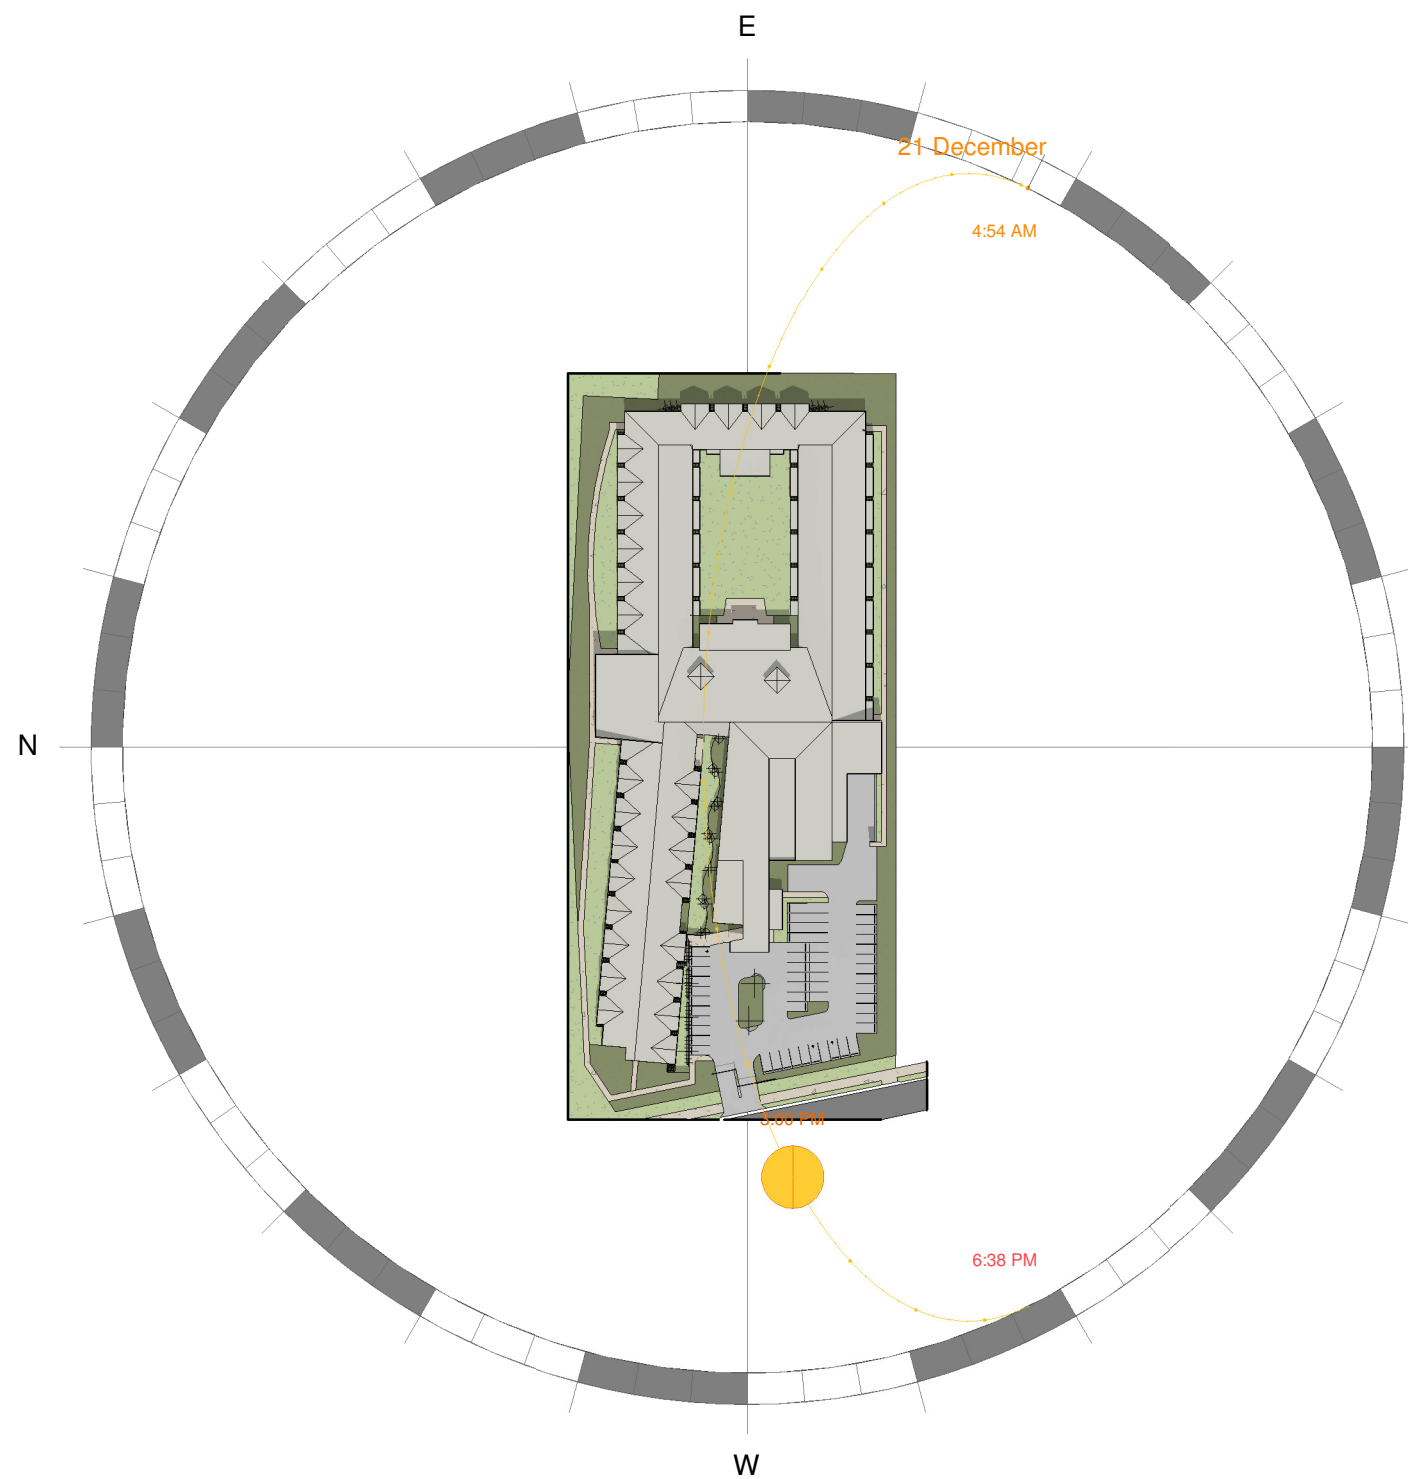

1 SITE ANALYSIS - SUMMER SOLSTICE

2 SITE ANALYSIS - WINTER SOLSTICE

SUN STUDY


PALM LAKE CARE - FORSTER

PALM LAKE WORKS

20230024 SD 006

3


06/09/2024

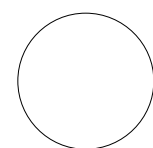

0 5 10
 Suite 1A, 76 Commercial Road, Teneriffe QLD 4005 T: 07 3252 1711 E: brisbane@pwarch.com.au
 Unit 11, 58-60 Torquay Road, Pialba Q 4655 T: 07 4124 5088 E: herveybay@pwarch.com.au





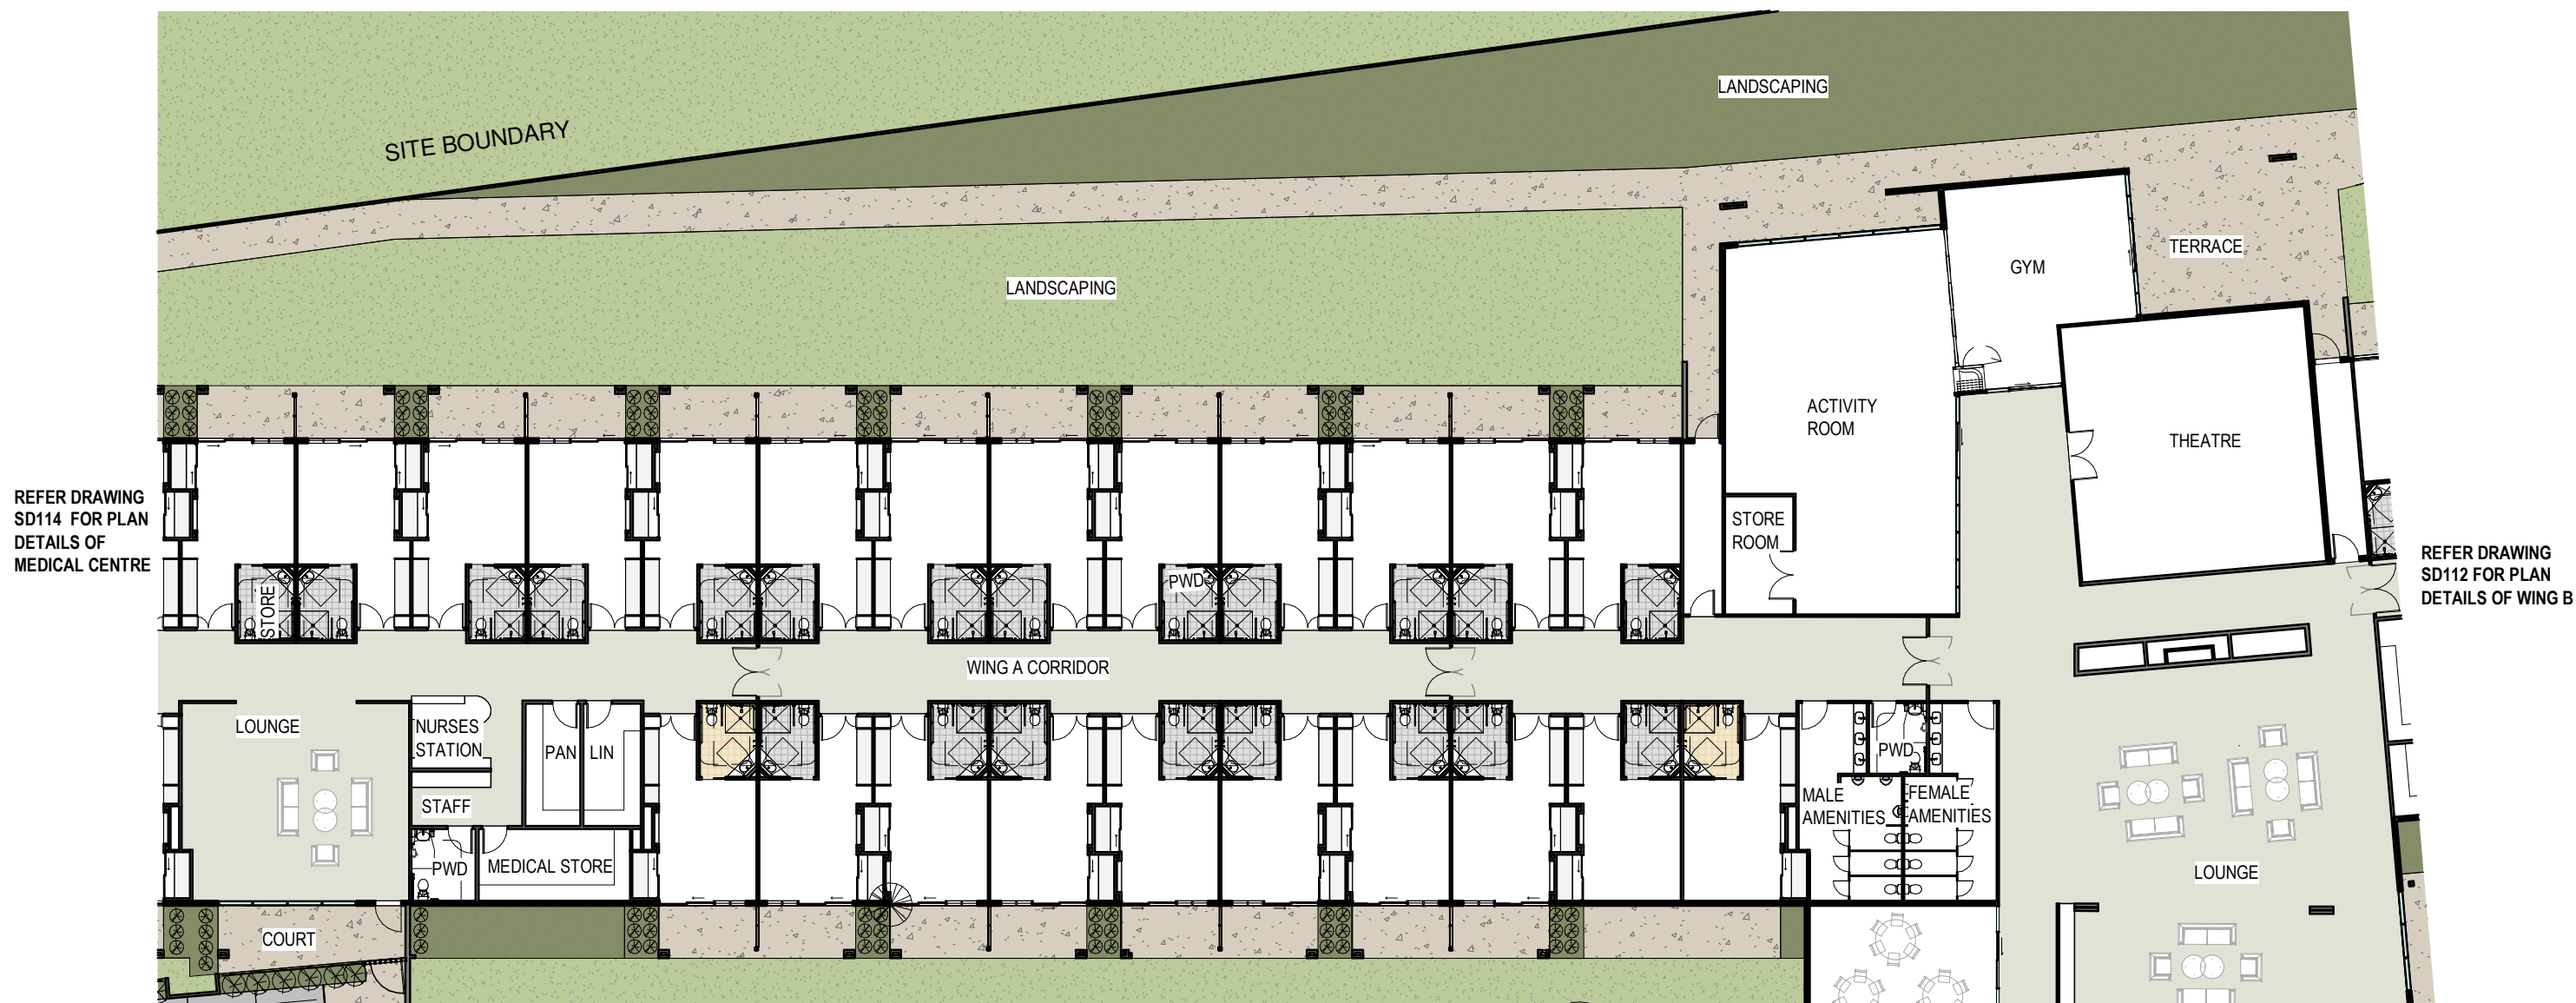

1 Detail Floor Plan - Wing A
1 : 250




DETAIL GROUND FLOOR PLAN - WING A (PART 1)

PALM LAKE CARE - FORSTER


PALM LAKE WORKS

20230024 SD 111 6

06/09/2024

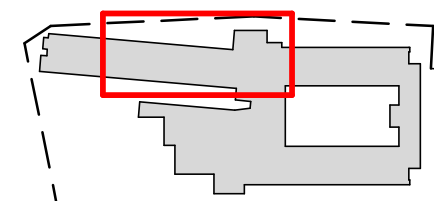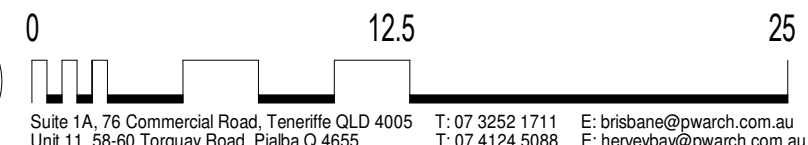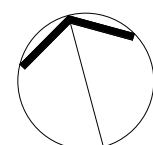

PW
PARUPS WARING
ARCHITECTURE

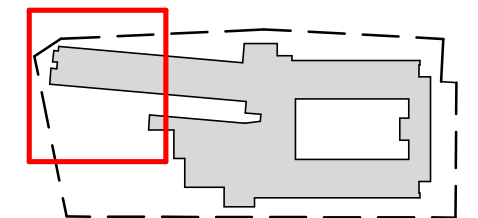

1 DETAIL FLOOR PLAN - WING A (PART 2)
1:250



DETAIL GROUND FLOOR PLAN - WING A (PART 2)

PALM LAKE CARE - FORSTER

PALM LAKE WORKS

20230024 SD112 6

06/09/2024

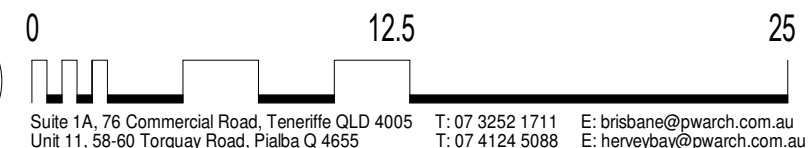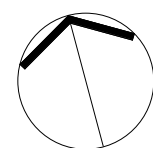



REFER DRAWING SD110
FOR PLAN DETAILS
OF WING FOYER, LOUNGE & DINING


CENTRAL COURTYARD
REFER LANDSCAPE ARCHITECT FOR
DETAILS

REFER DRAWING SD113
FOR PLAN DETAILS
OF WING C


1 Detail Floor Plan - Wing B & D
1:250

DETAIL GROUND FLOOR PLAN - WING B & D
PALM LAKE CARE - FORSTER
PALM LAKE WORKS

20230024 SD 113 6
06/09/2024

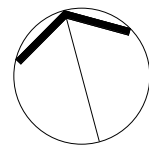


0 12.5 25
Suite 1A, 76 Commercial Road, Teneriffe QLD 4005 T: 07 3252 1711 E: brisbane@pwarch.com.au
Unit 11, 58-60 Torquay Road, Pialba Q 4655 T: 07 4124 5088 E: herveybay@pwarch.com.au

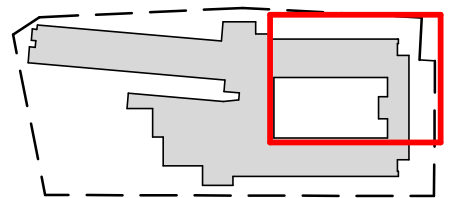

PW
PARUPS WARING
ARCHITECTURE

REFER DRAWING SD112
FOR PLAN DETAILS
OF WING B & WING D




REFER DRAWING SD110
FOR PLAN DETAILS

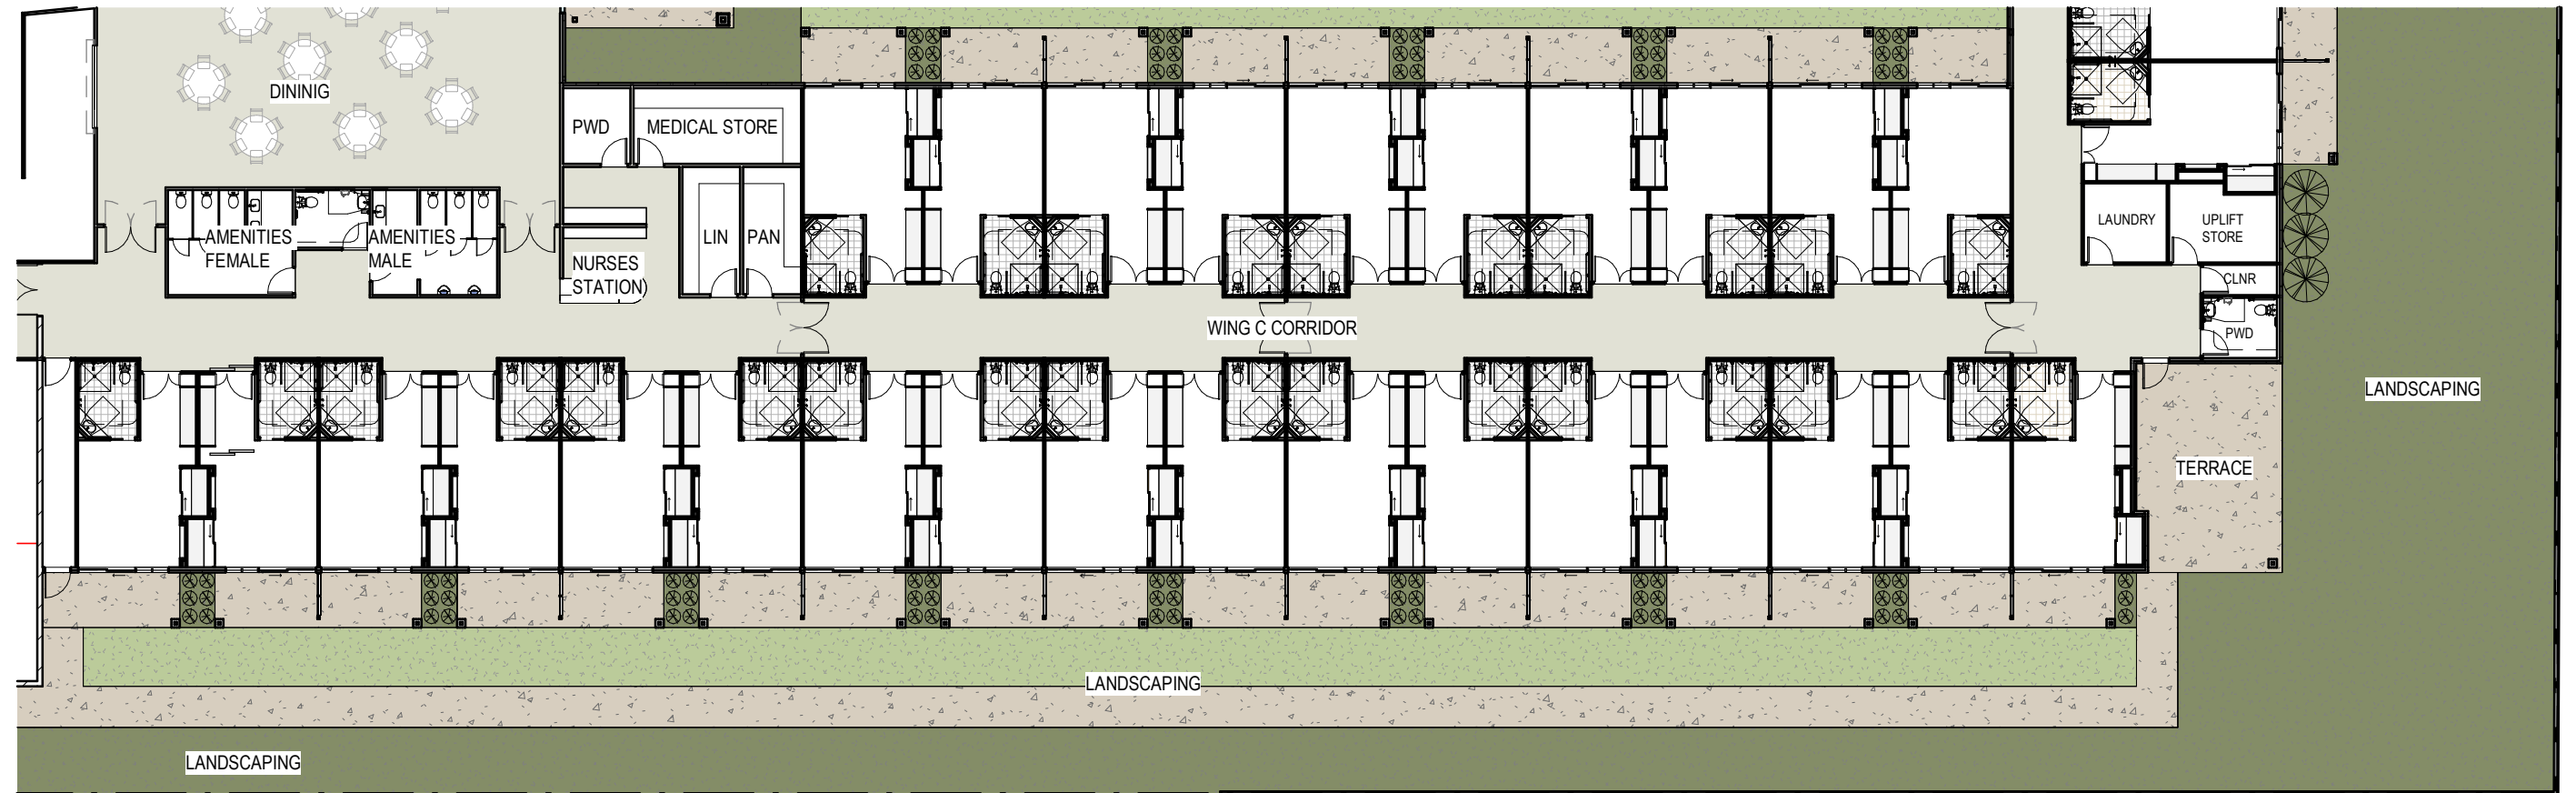


1 Detail Floor Plan - Wing C
1 : 250

DETAIL GROUND FLOOR PLAN - WING C
PALM LAKE CARE - FORSTER
PALM LAKE WORKS

20230024 SD 114 6
06/09/2024

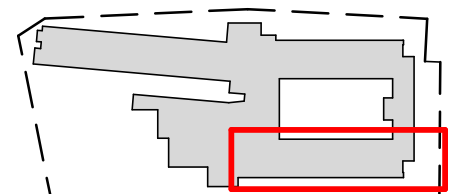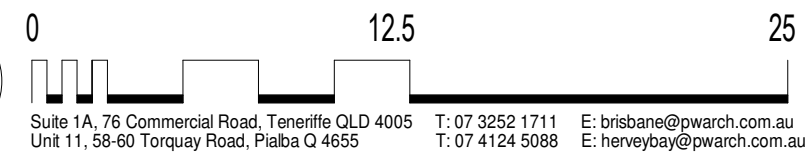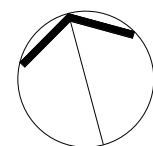


PW
PARUPS WARING
ARCHITECTURE

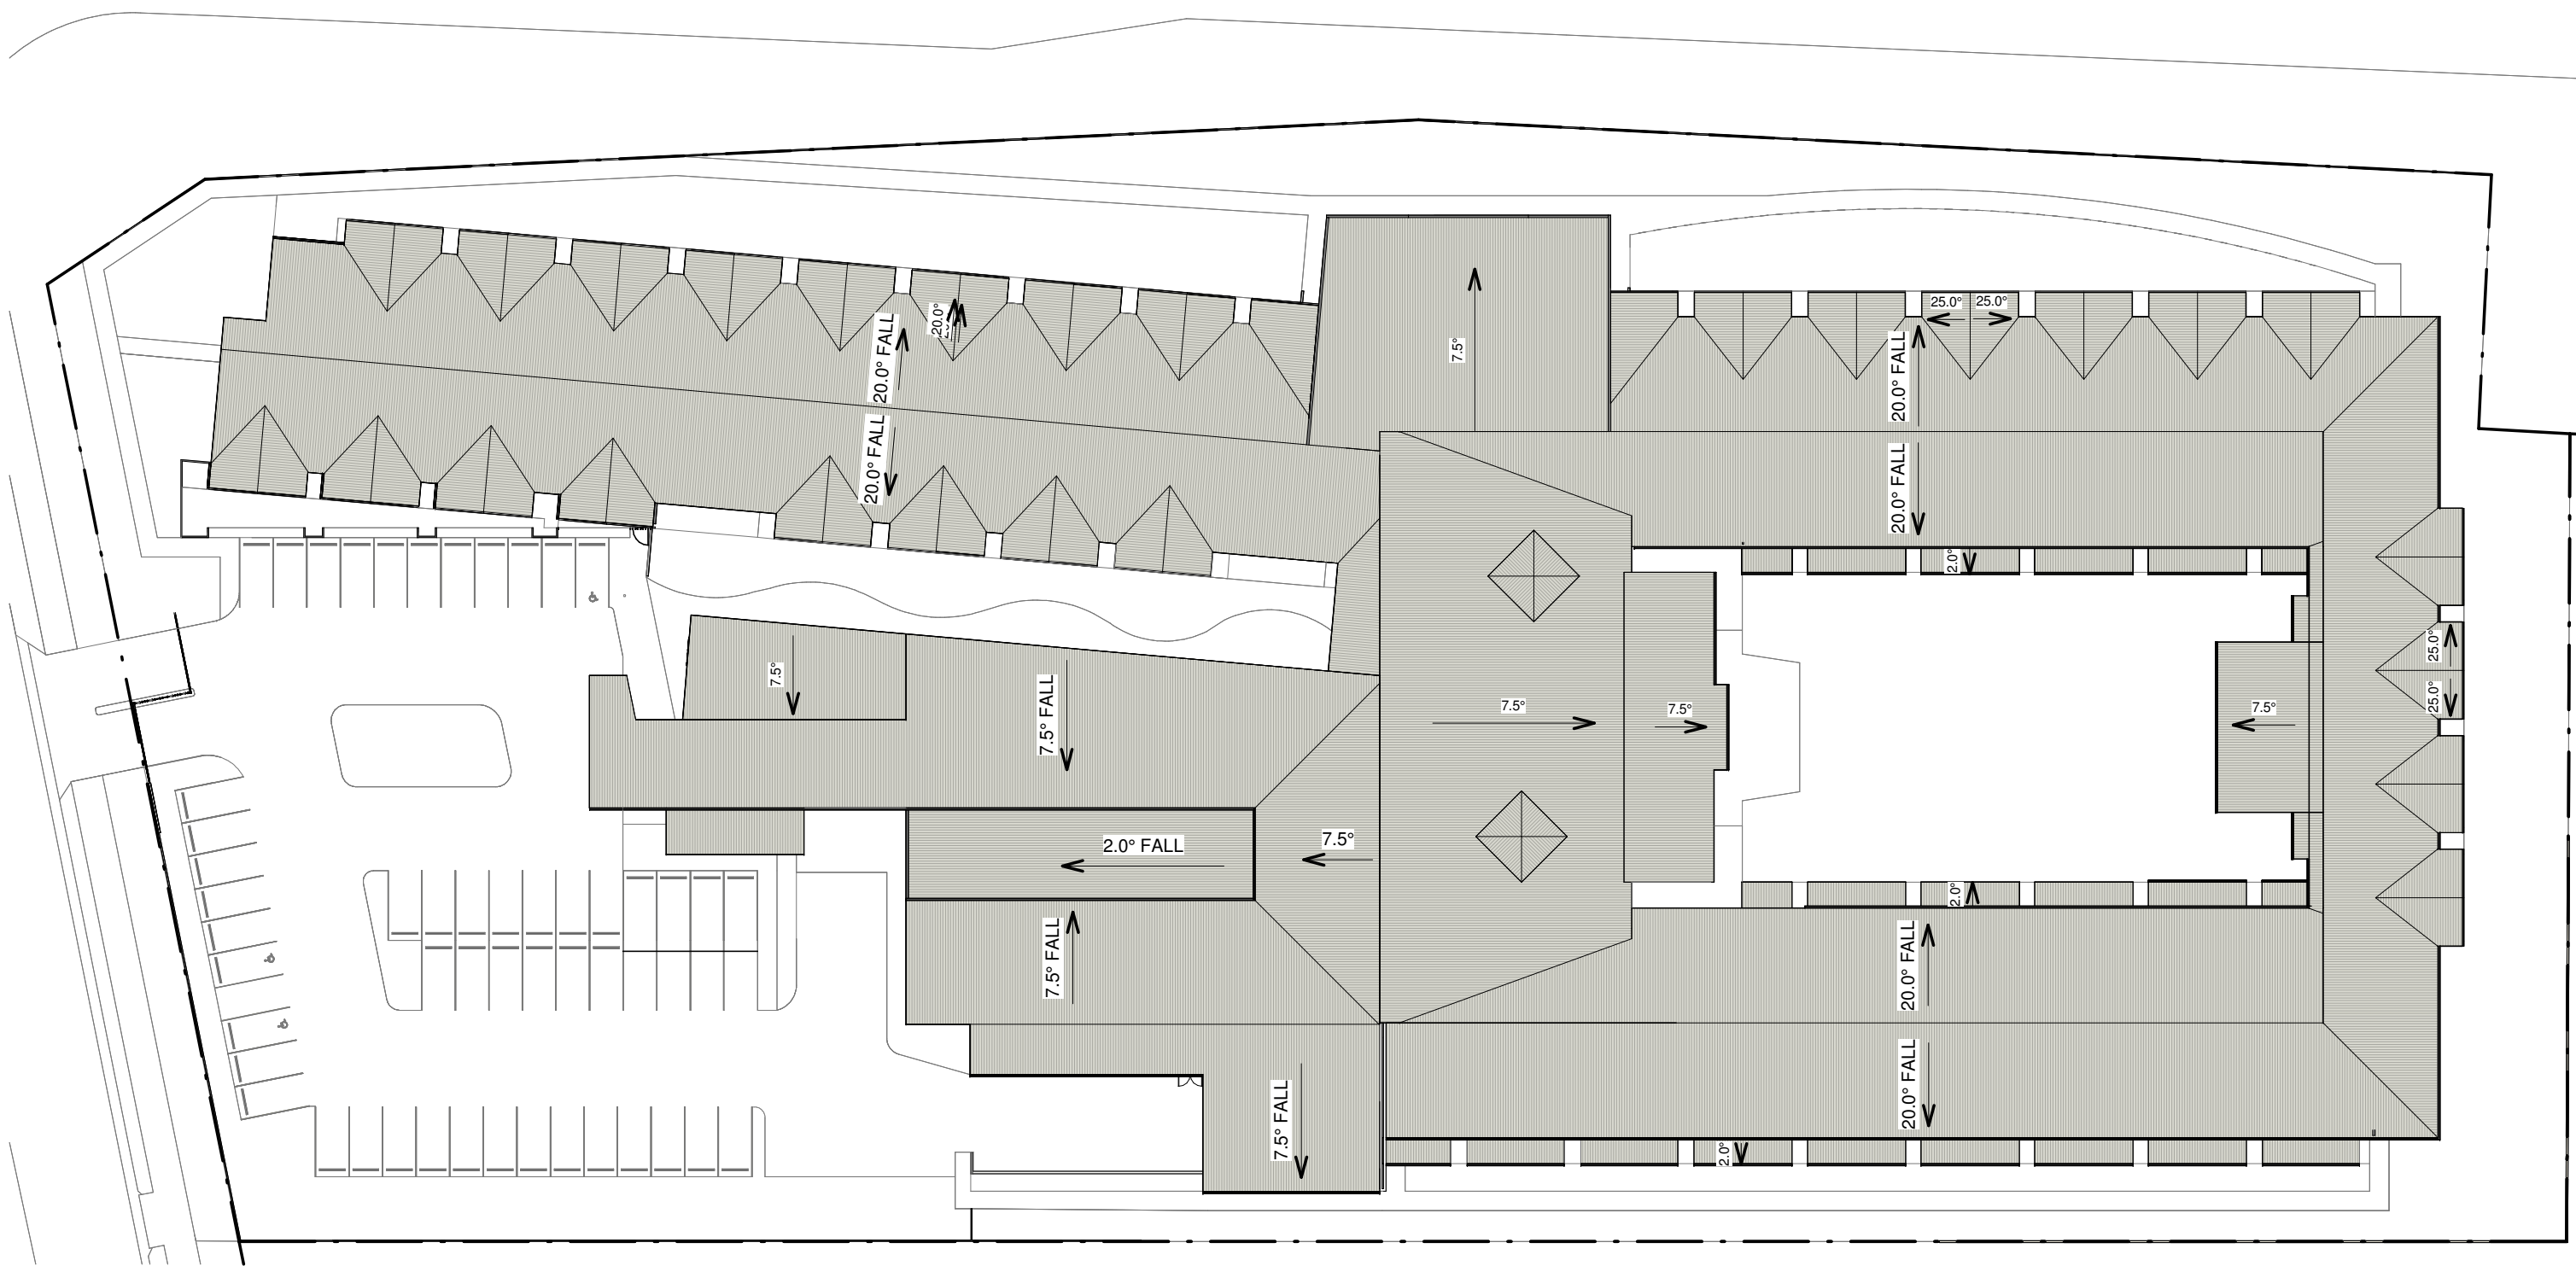


1 Roof Plan
1 : 500


ROOF PLAN
PALM LAKE CARE - FORSTER
PALM LAKE WORKS

20230024 SD 300 6
06/09/2024

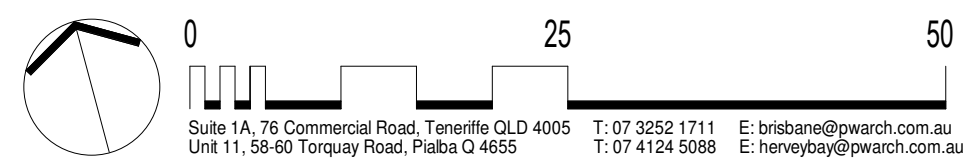

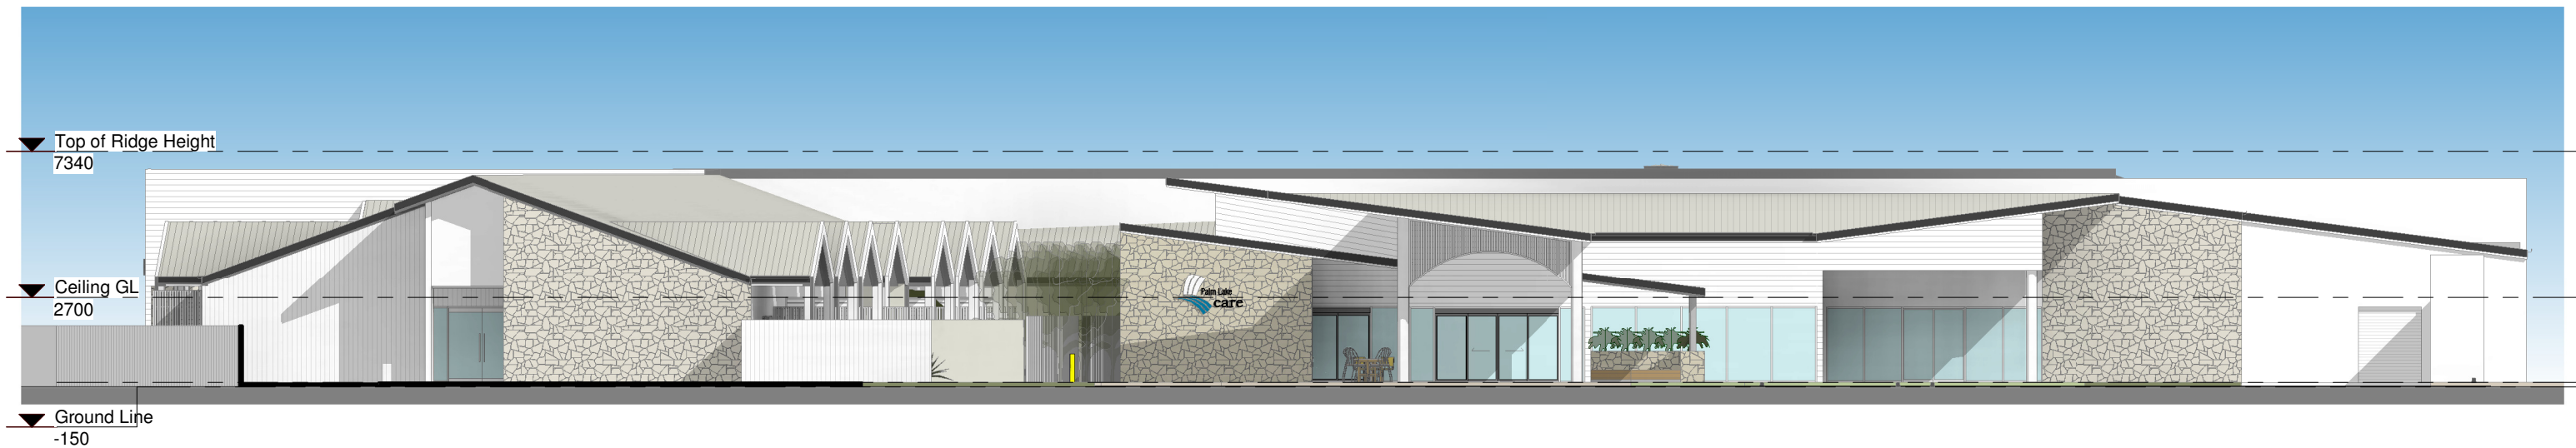

01 Elevation - WEST
1:200

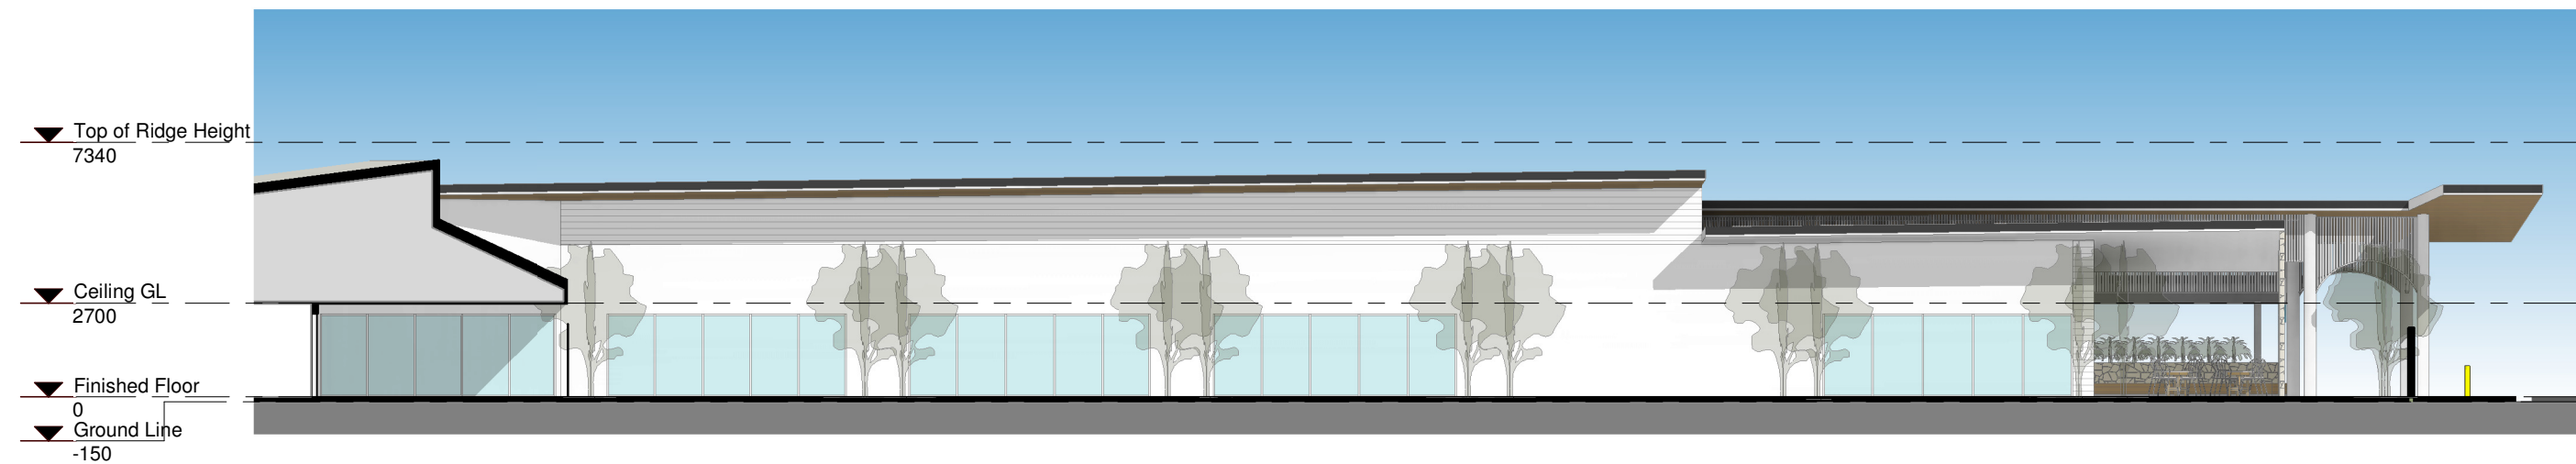


02 Elevation - Entry & Drop off
1:200

ELEVATIONS

PALM LAKE CARE - FORSTER
PALM LAKE WORKS

20230024 SD 400 6
06/09/2024

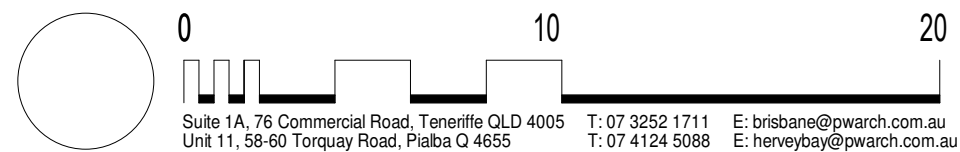




ELEVATIONS

PALM LAKE CARE - FORSTER

PALM LAKE WORKS

20230024 SD 401 5

06/09/2024

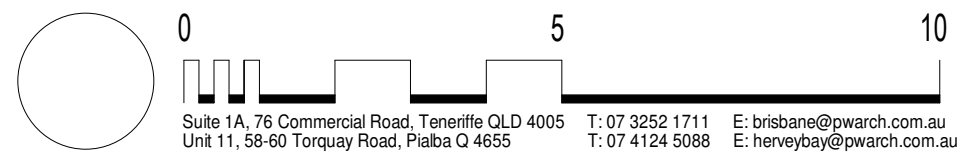



01 Elevation - NORTH - Overall
1 : 500



02 Elevation - NORTH (part1)
1 : 200



03 Elevation - NORTH (part3)
1 : 200



04 Elevation - NORTH (part2)
1 : 200


ELEVATIONS

PALM LAKE CARE - FORSTER

PALM LAKE WORKS

20230024 SD 402 6

06/09/2024

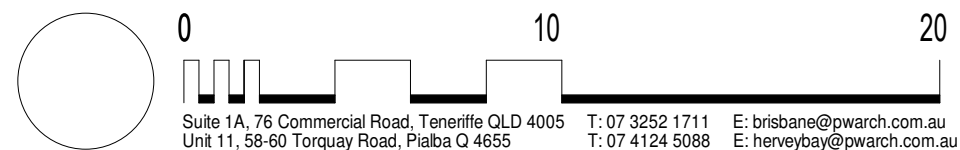



01 Elevation - SOUTH Overall
1 : 400



02 Elevation - SOUTH (part 1)
1 : 200



03 Elevation - SOUTH (part 2)
1 : 200


ELEVATIONS

PALM LAKE CARE - FORSTER

PALM LAKE WORKS

20230024 SD 403 6

06/09/2024

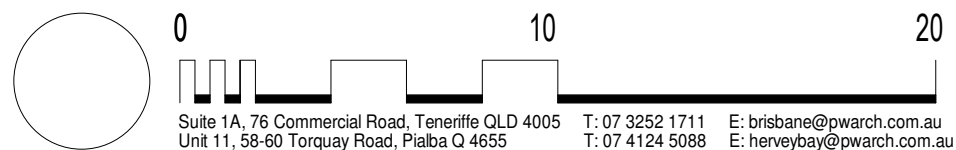



1 ELEVATION/ SECTION - Courtyard 3
1 : 200



3 ELEVATION / SECTION - Courtyard 4
1 : 200


ELEVATIONS

PALM LAKE CARE - FORSTER

PALM LAKE WORKS


20230024 SD 404 6

06/09/2024

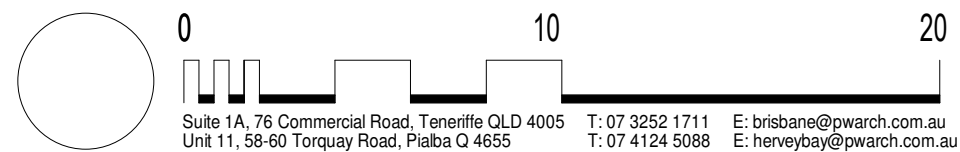



1 ELEVATION / SECTION - Courtyard 1
1 : 200

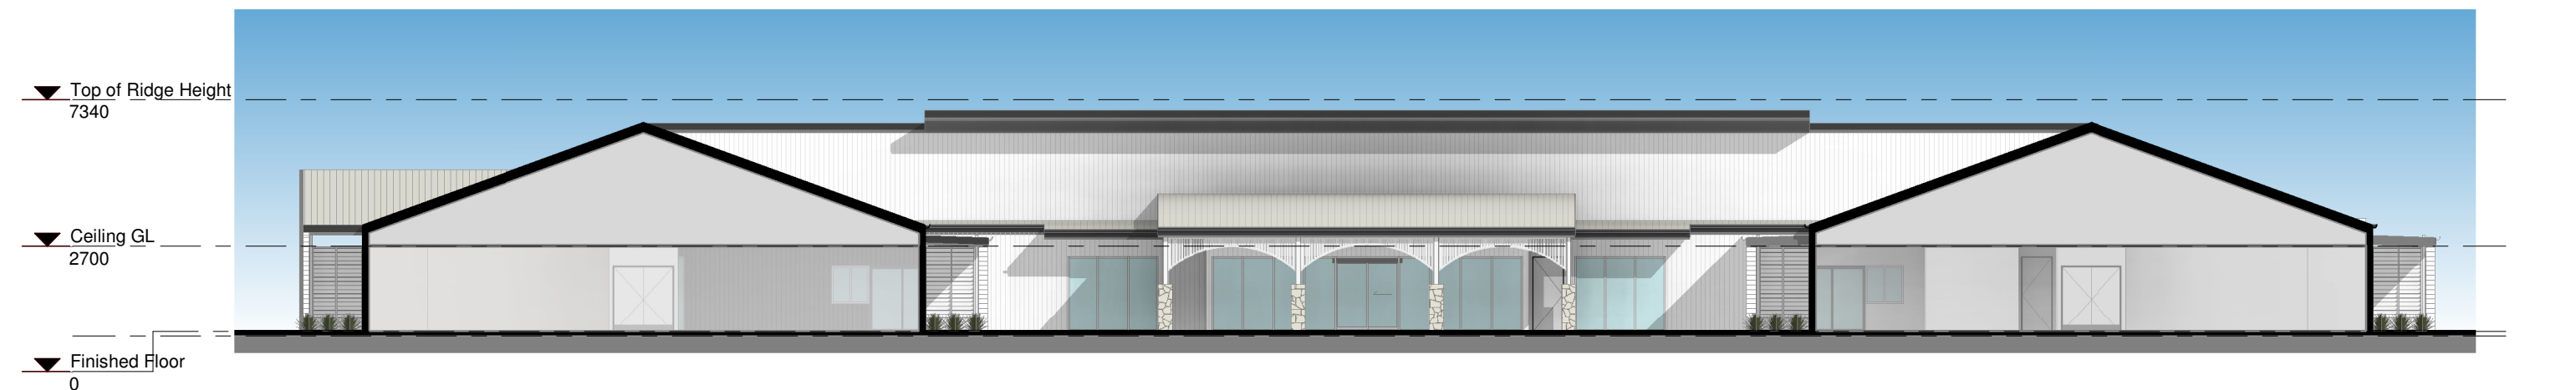

2 ELEVATION / SECTION - Courtyard 2
1 : 200



3 Elevation - EAST
1 : 200


ELEVATIONS


PALM LAKE CARE - FORSTER

PALM LAKE WORKS


20230024 SD 405 6

06/09/2024

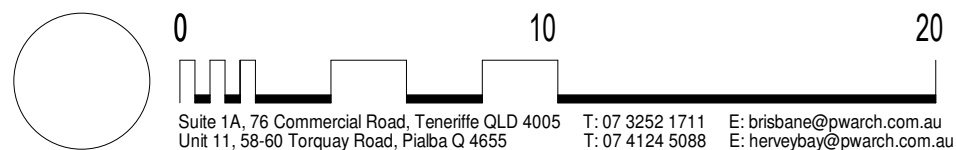


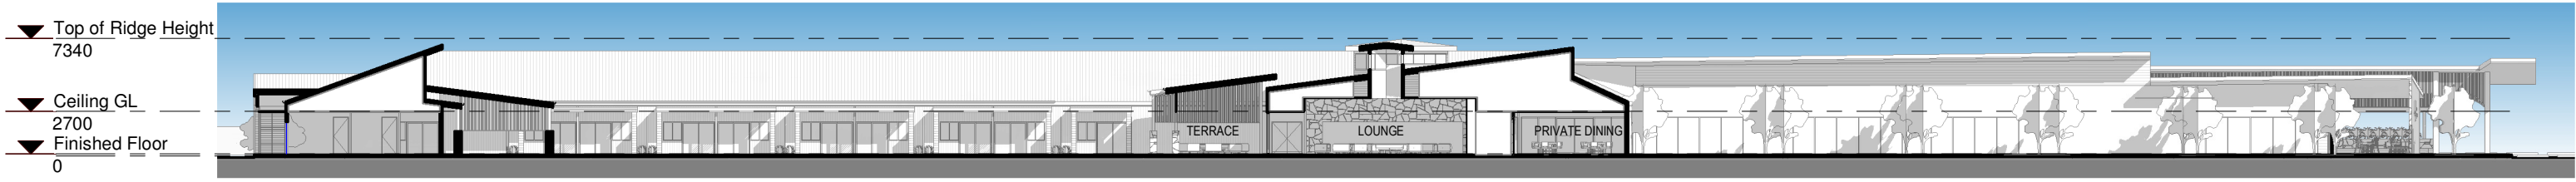

2 SECTION A - Overall
1 : 400

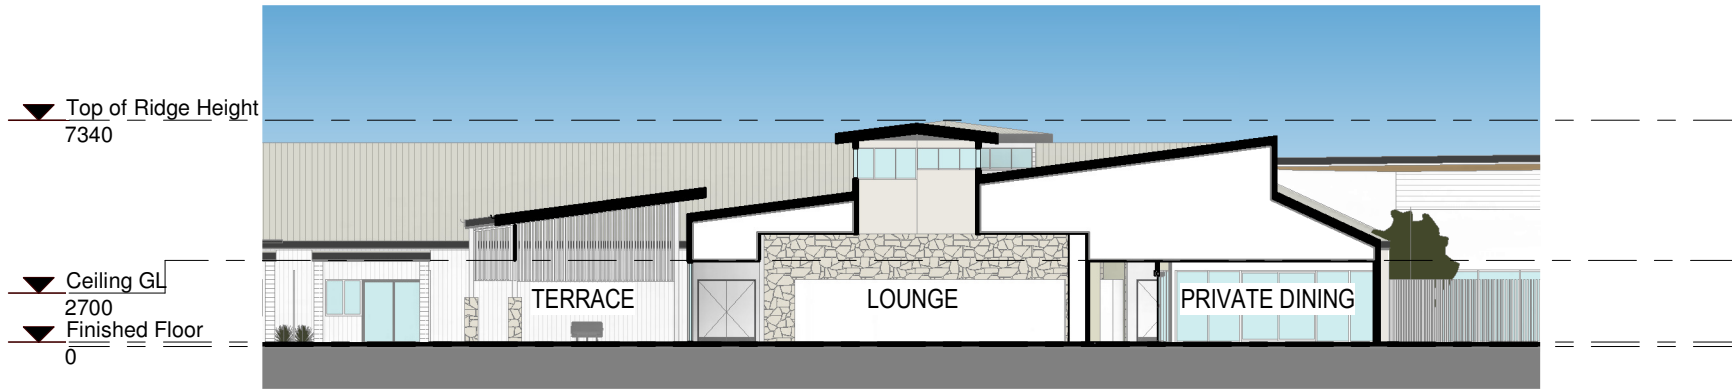

1 SECTION A - LOUNGE & PRIVATE DINING
1 : 250

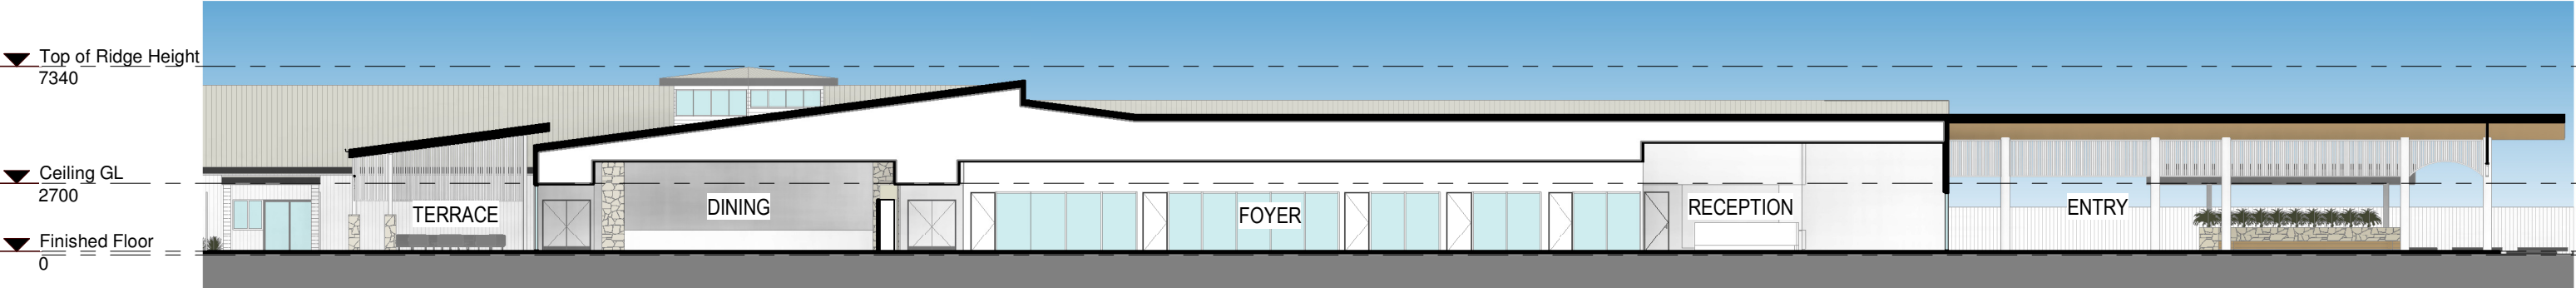

3 SECTION - FOYER
1 : 250


SECTIONS


PALM LAKE CARE - FORSTER

PALM LAKE WORKS

20230024 SD 500 4

06/09/2024

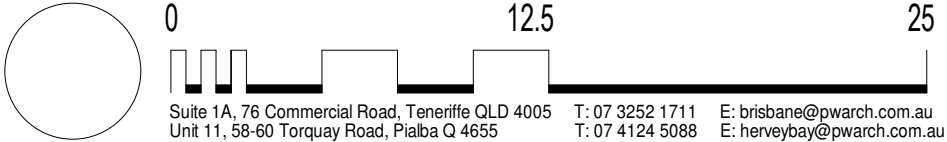

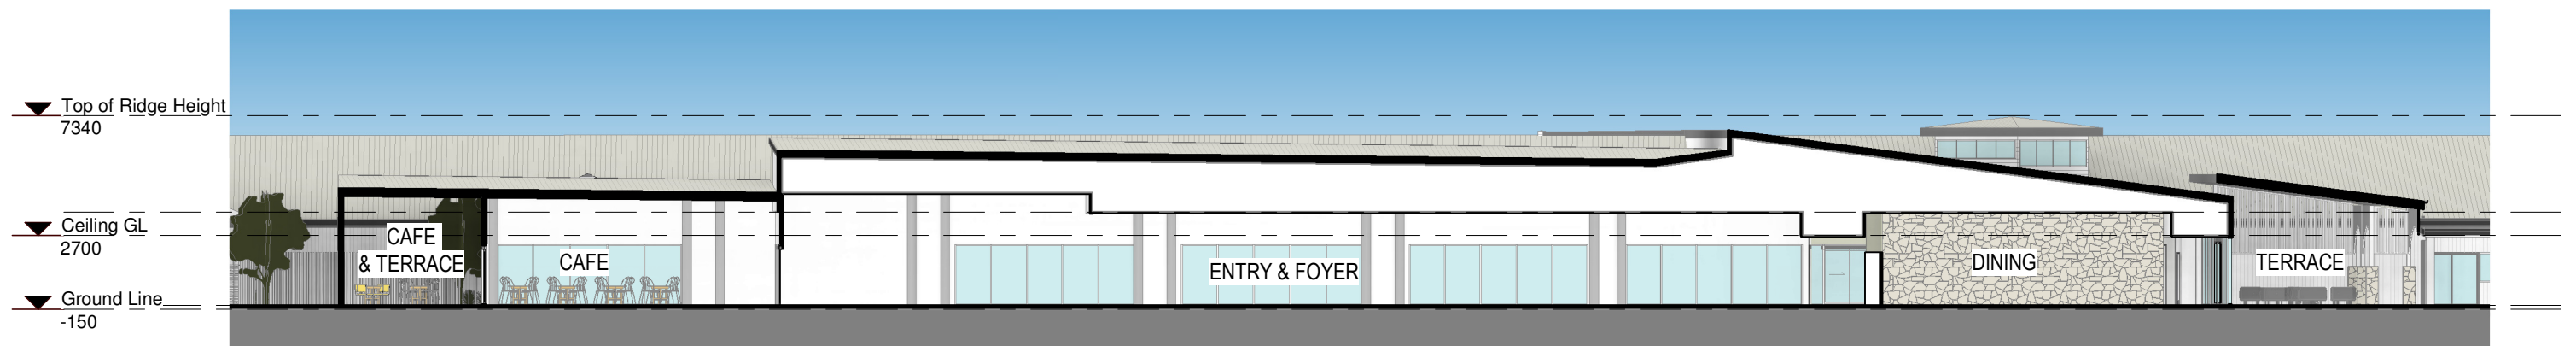

1 SECTION - FOYER & CAFE
1 : 250




2 SECTION - DINING AND LOUNGE
1 : 250


SECTIONS

PALM LAKE CARE - FORSTER
PALM LAKE WORKS

20230024 SD501 4
06/09/2024

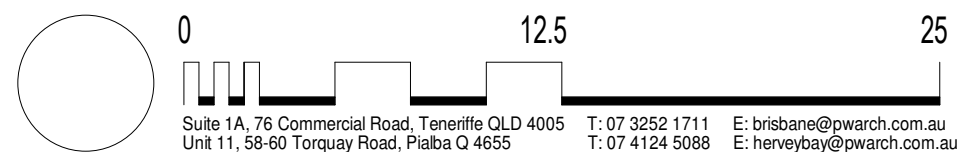

PW
PARUPS WARING
ARCHITECTURE

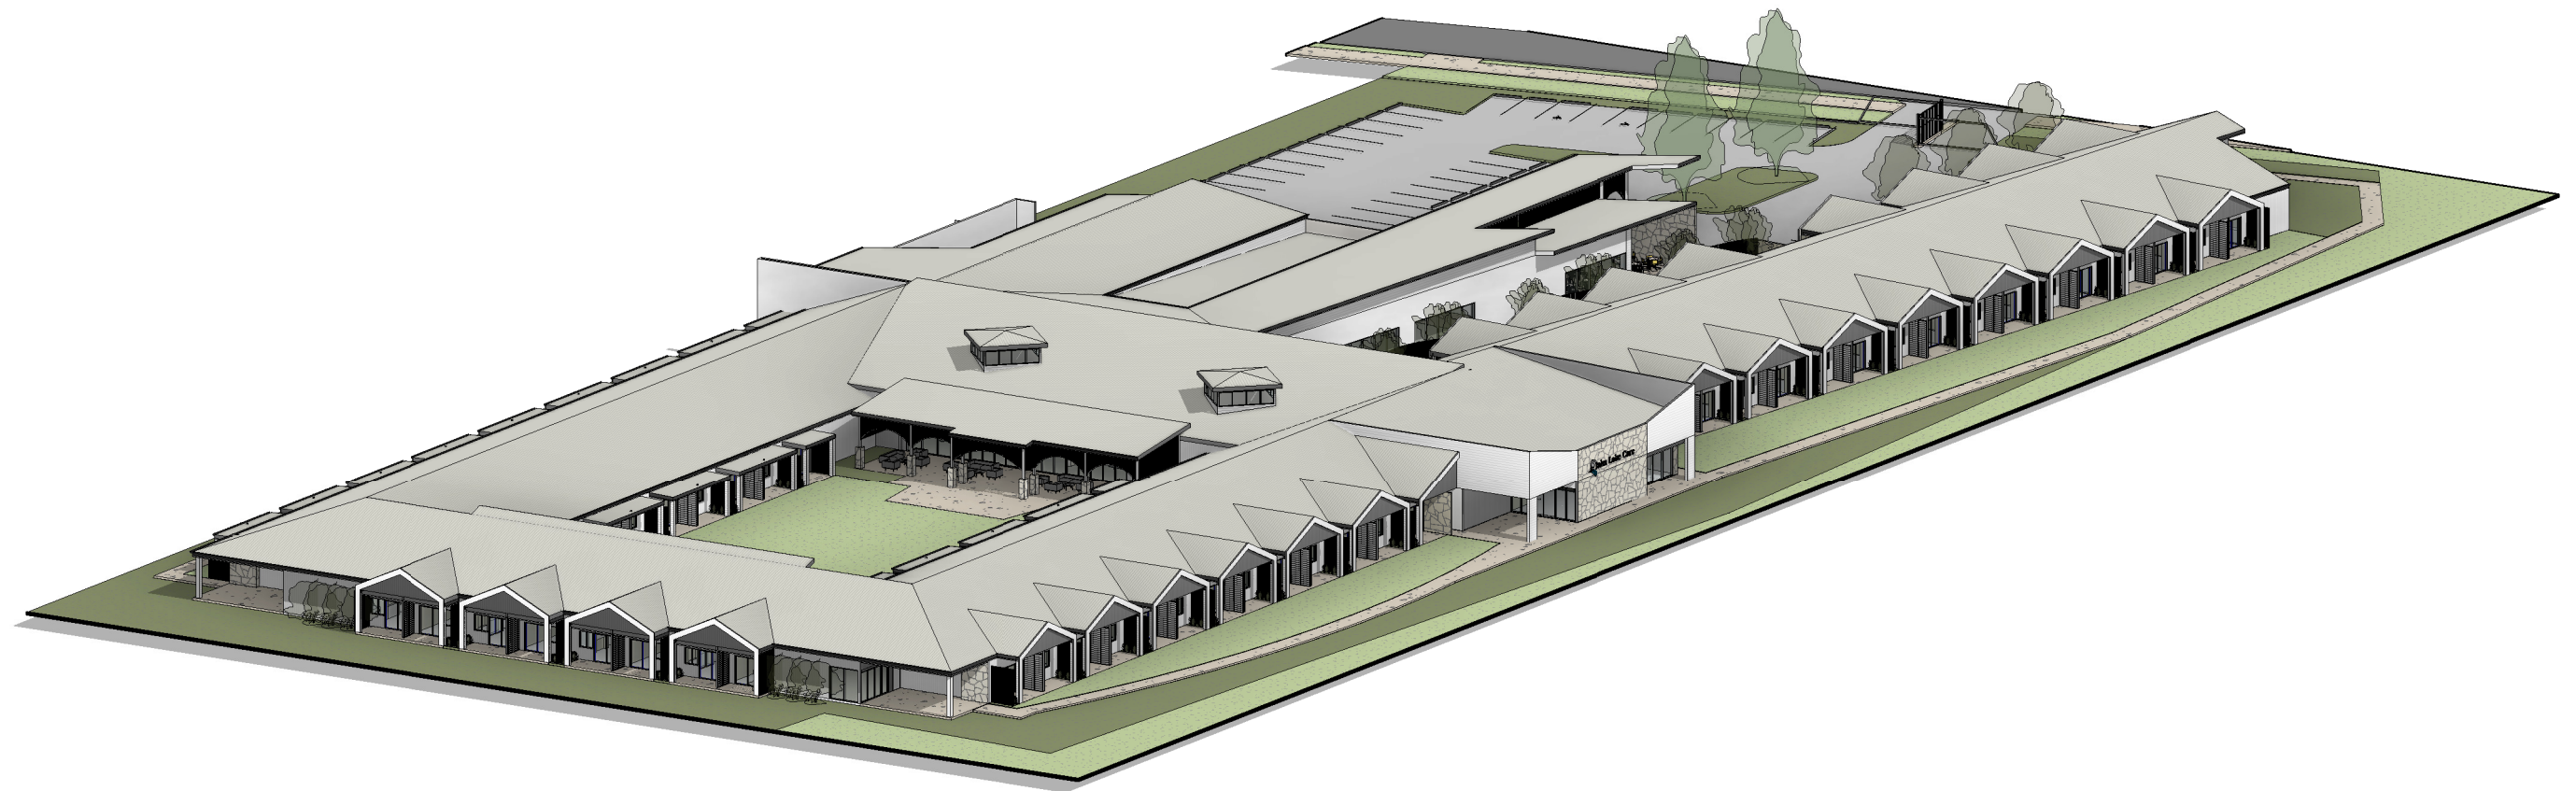


AXONOMETRIC VIEWS

PALM LAKE CARE - FORSTER

PALM LAKE WORKS

20230024 SD901 6


06/09/2024

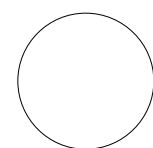

0

Suite 1A, 76 Commercial Road, Teneriffe QLD 4005 T: 07 3252 1711 E: brisbane@pwarch.com.au
Unit 11, 58-60 Torquay Road, Pialba Q 4655 T: 07 4124 5088 E: herveybay@pwarch.com.au



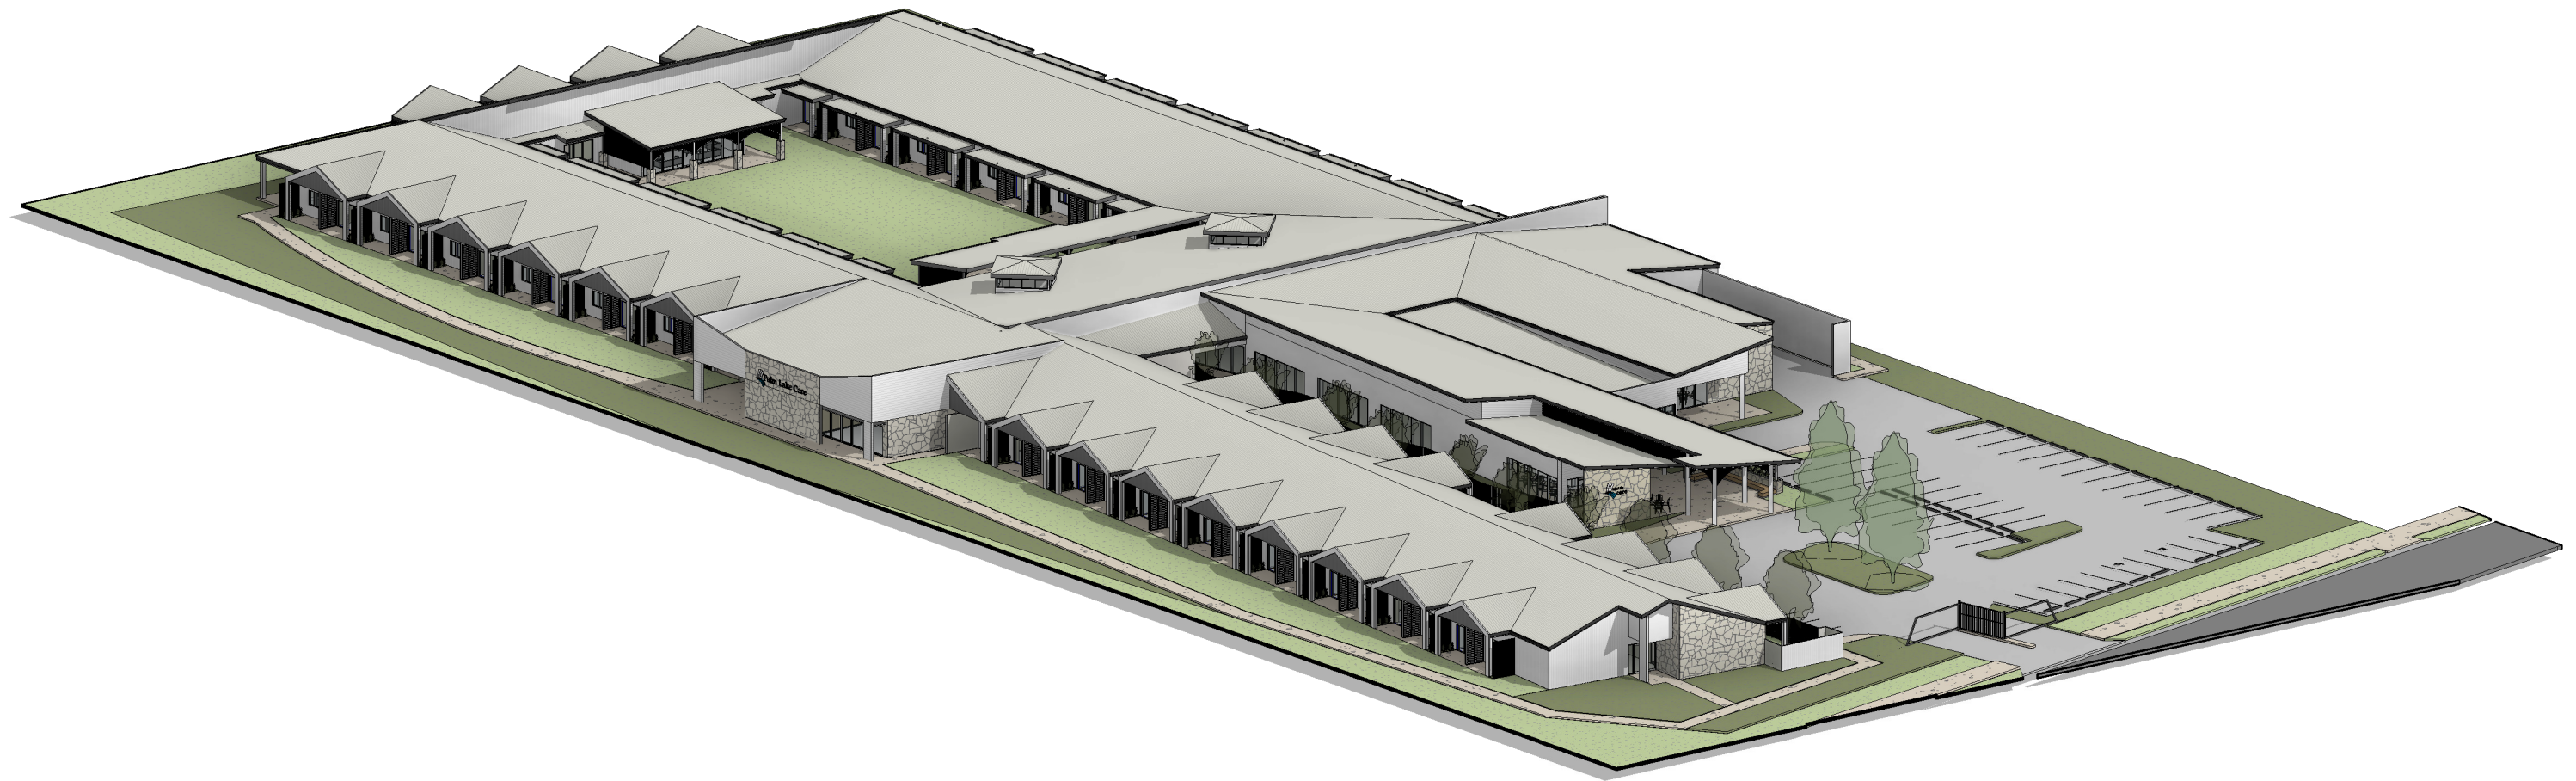


AXONOMETRIC VIEWS

PALM LAKE CARE - FORSTER

PALM LAKE WORKS

20230024 SD 902 6

06/09/2024

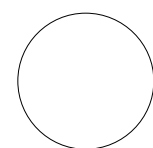

0

Suite 1A, 76 Commercial Road, Teneriffe QLD 4005 T: 07 3252 1711 E: brisbane@pwarch.com.au
Unit 11, 58-60 Torquay Road, Pialba Q 4655 T: 07 4124 5088 E: herveybay@pwarch.com.au






IMAGES

PALM LAKE CARE - FORSTER
PALM LAKE WORKS

20230024 SD 905 5
06/09/2024

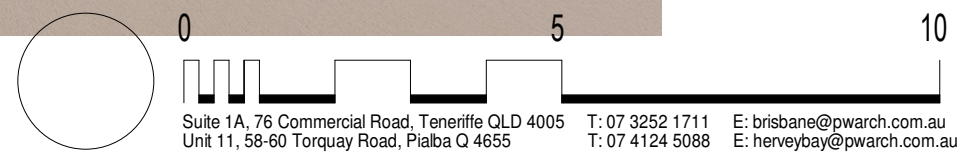


PW
PARUPS WARING
ARCHITECTURE



IMAGES

PALM LAKE CARE - FORSTER
PALM LAKE WORKS

20230024 SD 906 5
06/09/2024

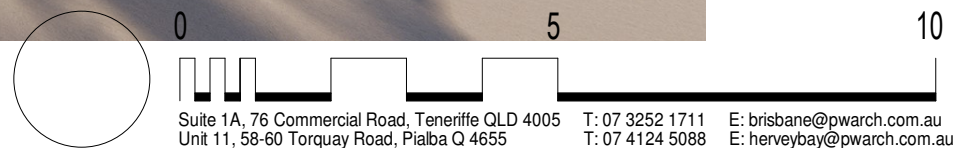



IMAGES

PALM LAKE CARE - FORSTER
PALM LAKE WORKS

20230024 SD 907 5
06/09/2024






IMAGES

PALM LAKE CARE - FORSTER
PALM LAKE WORKS

20230024 SD 908 5
06/09/2024

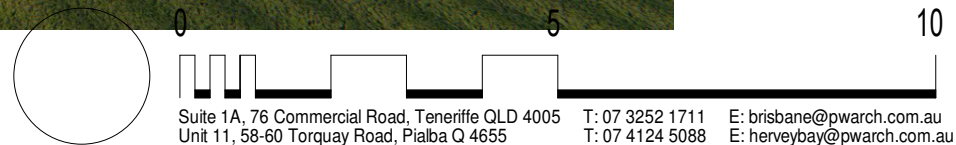

PW
PARUPS WARING
ARCHITECTURE