

DRAWING LIST- S4.56

01 01- S4.56 SET ISSUE A

- A 00.000 COVER SHEET
- A 01.000 SITE PLAN
- A 02.001 BASEMENT 02 PLAN
- A 02.002 BASEMENT 01 PLAN
- A 02.003 GROUND FLOOR PLAN
- A 02.004 LEVEL 01 PLAN
- A 02.005 LEVEL 02 PLAN
- A 02.006 ROOF PLAN
- A 03.001 ELEVATIONS AND MATERIALS 01
- A 03.002 ELEVATIONS AND MATERIALS 02

BASEMENT 02 (Approved DWG NO. DA A1201 Basement 02 dated 22/06/22)

- 01- Updated Service room layout, fire stair readjusted
- 02- Substation location indicated; basement profile adjusted
- 03- Inclusion of Electrical Communication Room

BASEMENT 01 (Approved DWG NO. DA A1202 Basement 01 dated 22/06/22)

- 04- Basement profile updated, cavity space on Basement 01 level indicated
- 05- Upgraded substation location indicated
- 06- Old substation to be removed, additional landscaping provided

FLOOR PLANS (Approved DWG NO. DA A1203 Ground Level dated 22/06/22)

- 07- Ground floor male bathroom and ablution area layout updated
- 08- Audio/Visual Control room provided adjacent to office 01
 - a. Accessible toilet location shifted to the right
 - b. Mechanical fan room and mechanical services room provided adjacent to Fire Stair 06
- 09- Provision of service cupboards and risers as per CC coordination
- 10- Stage in Lecture Hall 01 removed
 - a. Provision of a Mechanical Plant Room and Storage room for the lecture hall
- 11- Provision of 3 x Mechanical Chillers to the west boundary of the site
 - a. Landscape reduced

ROOF (Approved DWG NO. DA A1206 Roof dated 22/06/22)

- 12- Lift overrun removed
- 13- Provision of access hatch to roof, roof updated


ELEVATIONS (Approved DWGs NO. DA 1301 - DA 1308 dated 22/06/22)

- 14- Materials updated accordingly
 - a. Screens indicated as golden or similar
 - b. Limestone or similar colour updated



ARTIST'S IMPRESSION ONLY

LGA: CANTEBURY-BANKSTOWN COUNCIL
SITE AREA: 8001.3 SQM
APPROVED FSR: 0.80:1
APPROVED GFA: 6382.84 SQM
BCA CLASS: 5, 6, 7a, 9b

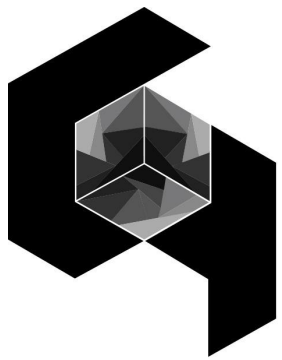

GHAZI AL ALI
ARCHITECT PTY LTD


21 / 47-55 John St, Leichhardt NSW 2040
T. +612 9744 7035 E. office@ghazia.com
NSW reg. no. 7542 ABN: 67167131848
Design Practitioner No. DEP0000073

S4.56 MODIFICATION


PADSTOW MOSQUE

ENTERPRISE AVE

15-19 ENTERPRISE AVE, PADSTOW NSW 2211

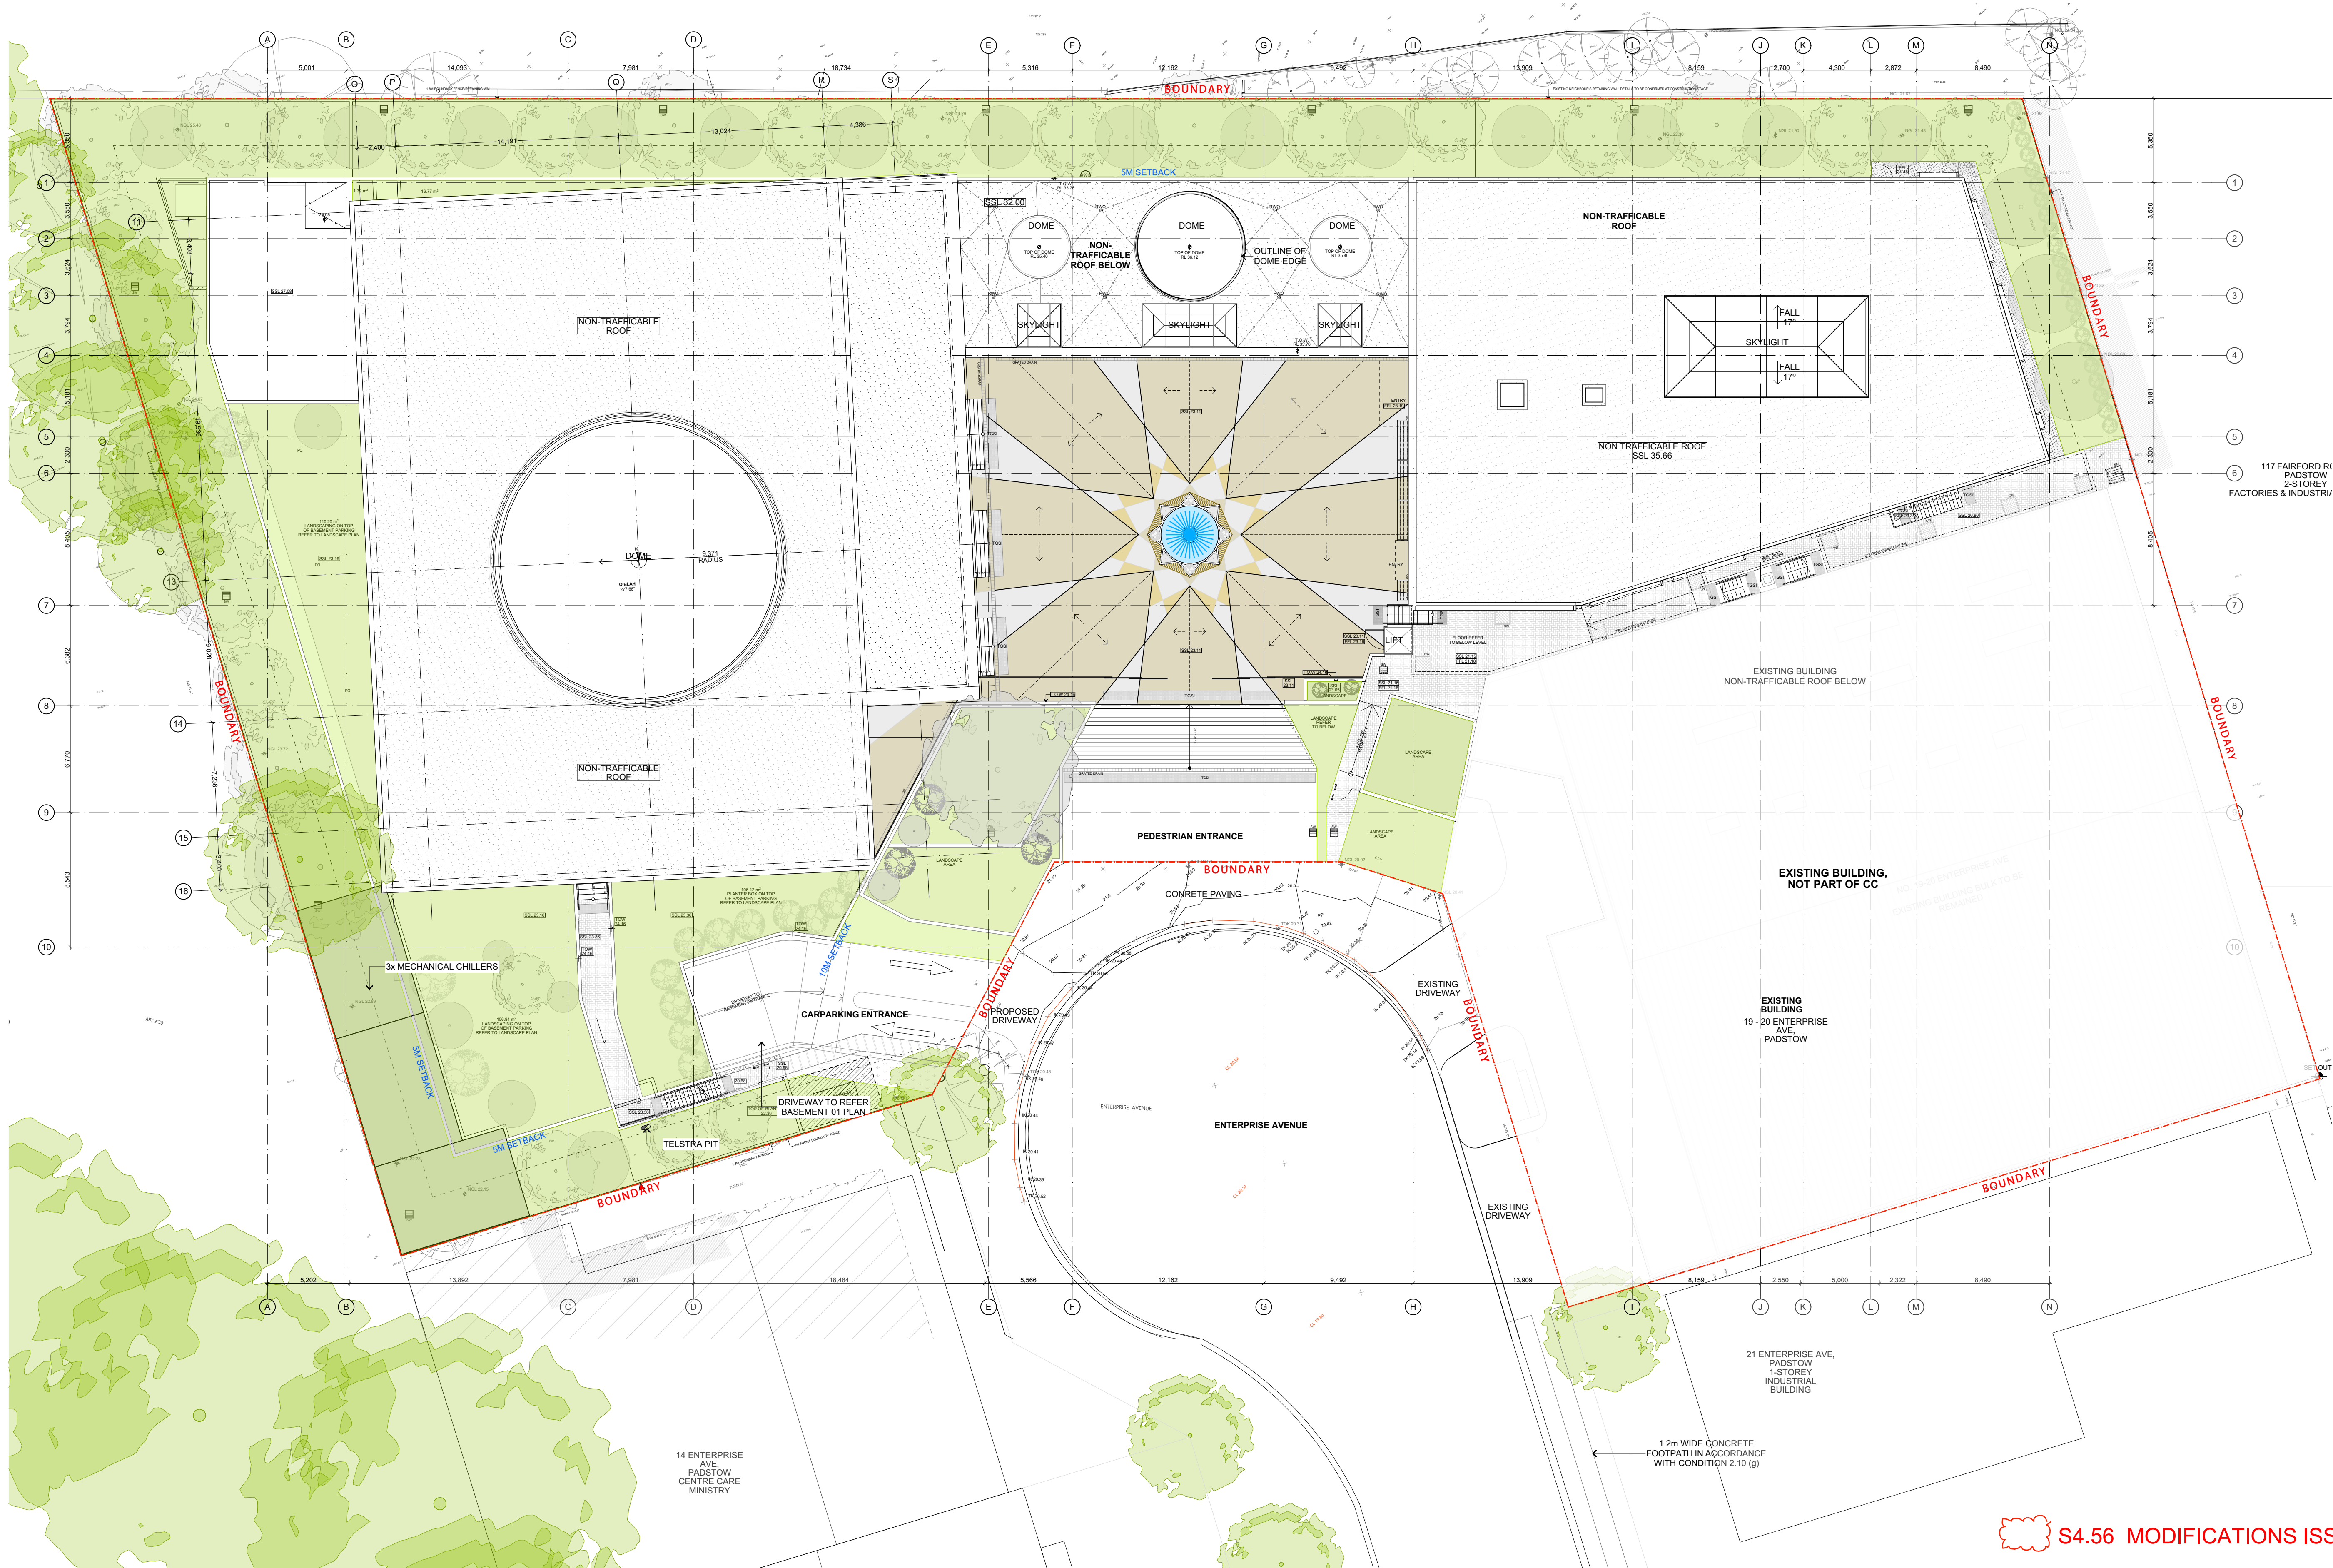


S4.56 MODIFICATIONS ISSUE A

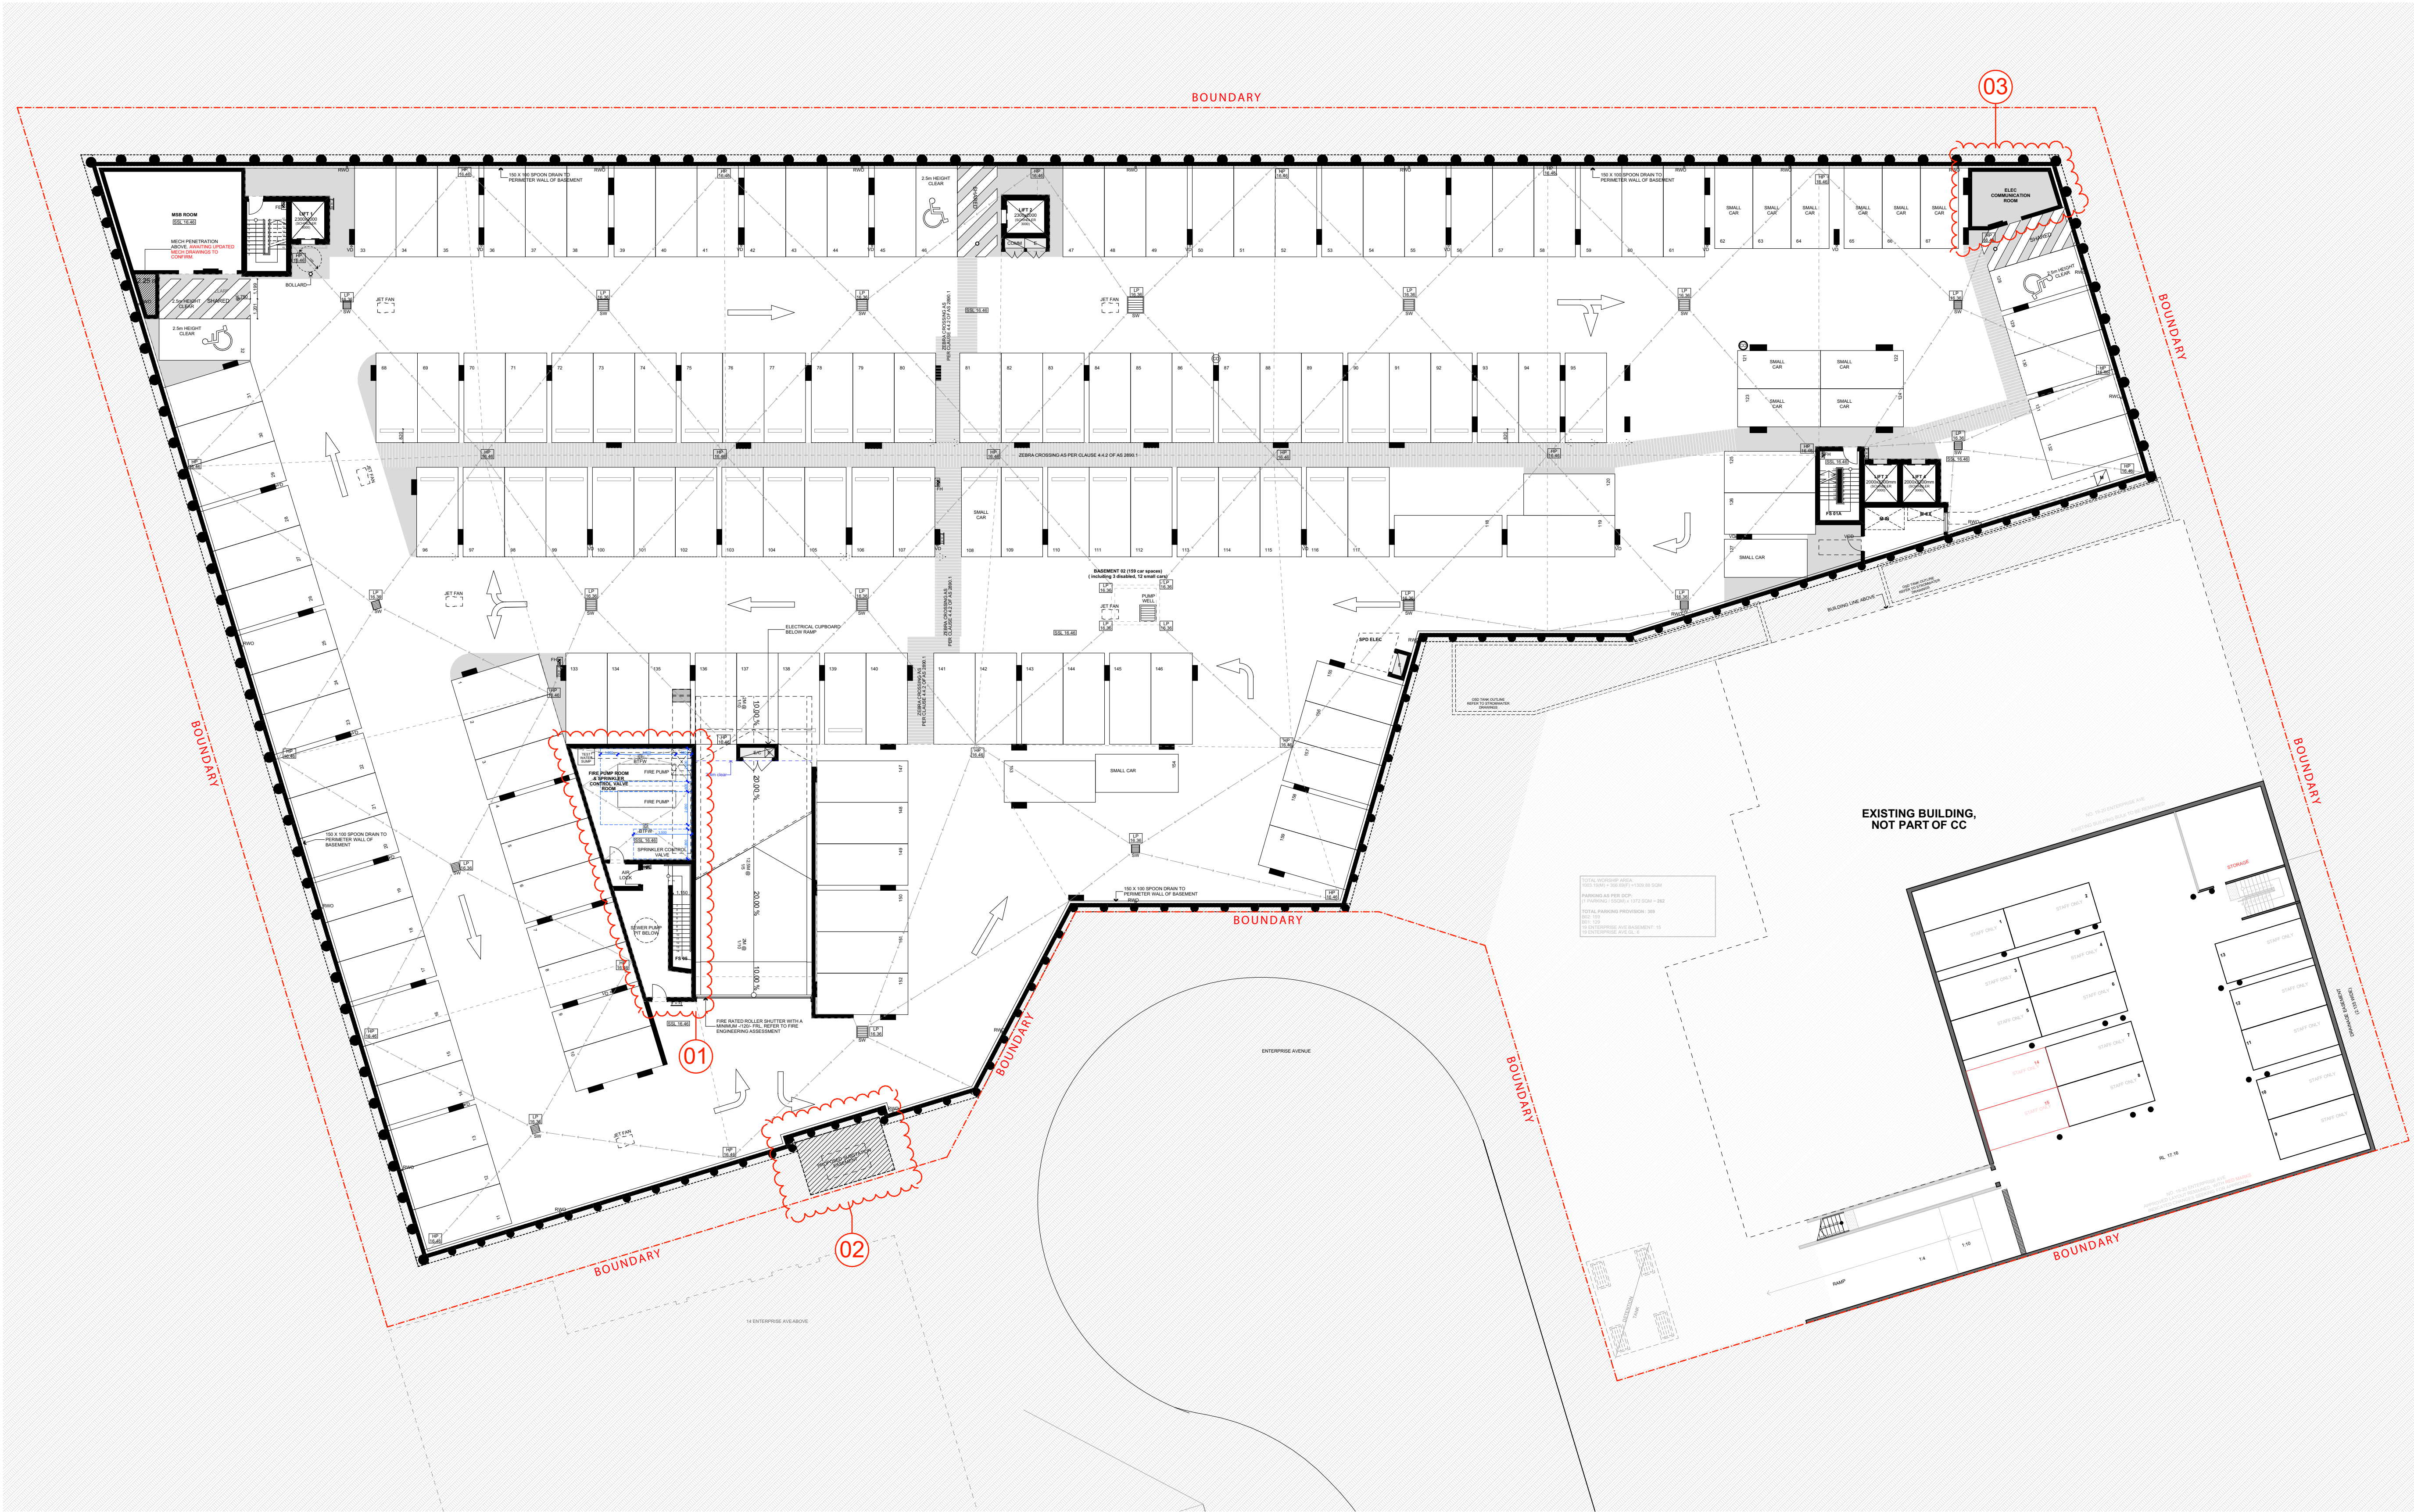


S4.56 MODIFICATIONS ISSUE A

FOR S4.56 PURPOSES ONLY NOT FOR CONSTRUCTION		A1		A1		© COPYRIGHT DO NOT SCALE DWGS. USE DIMENSIONS ONLY. REFER ANY DISCREPANCIES TO ARCHITECT PRIOR TO CONSTRUCTION. THESE DRAWINGS ARE SUBJECT TO COPYRIGHT.		ACCESS ACCESS FIRST CONSULTING PTY LTD ADDRESS: PO Box 3450, Putney NSW 2112 TEL: 0419 448 620 E: alex@accessfirst.com.au		TRAFFIC PDC CONSULTING PTY LTD ADDRESS: Level 14, 100 William Street, 2712 Tel: 02 8006 5560 E: pcorbett@pdcconsulting.com.au		ACOUSTIC ACOUSTIC CONSULTING ENGINEERS ADDRESS: PO Box 3450, Putney NSW 2112 TEL: 02 8006 5560 E: info@acousticconsulting.com.au		FIRE ENGINEER WAKATANI CERTIFIERS ADDRESS: Level 01, Building 3, 20 Worn St, Chifley NSW 2160 TEL: 9788 7967 E: fire.eng@wakanatcertifiers.com.au		ARCHITECT GHAZI ALI ARCHITECT PTY LTD NSW reg. no. 7542 T: +612 9744 7035 E: office@ghazial.com ACN: 67 887 131 844 21/47-55 JOHN STREET LEICHHARDT NSW 2040		PROJECT 15-19 ENTERPRISE AVE, PADSTOW- S4.56 CLIENT UMA CENTER PTY LTD SCALE 1:200 DATE 19/08/2024 DRAWN SN, MO PROJECT ARCHITECT GA PROJECT DIRECTOR MO, GA		DRAWING NAME BASEMENT 02 PLAN DRAWING NUMBER S4.56 PROJECT NUMBER 03.17 ISSUE A	
---	--	----	--	----	--	--	--	---	--	---	--	--	--	---	--	--	--	---	--	--	--

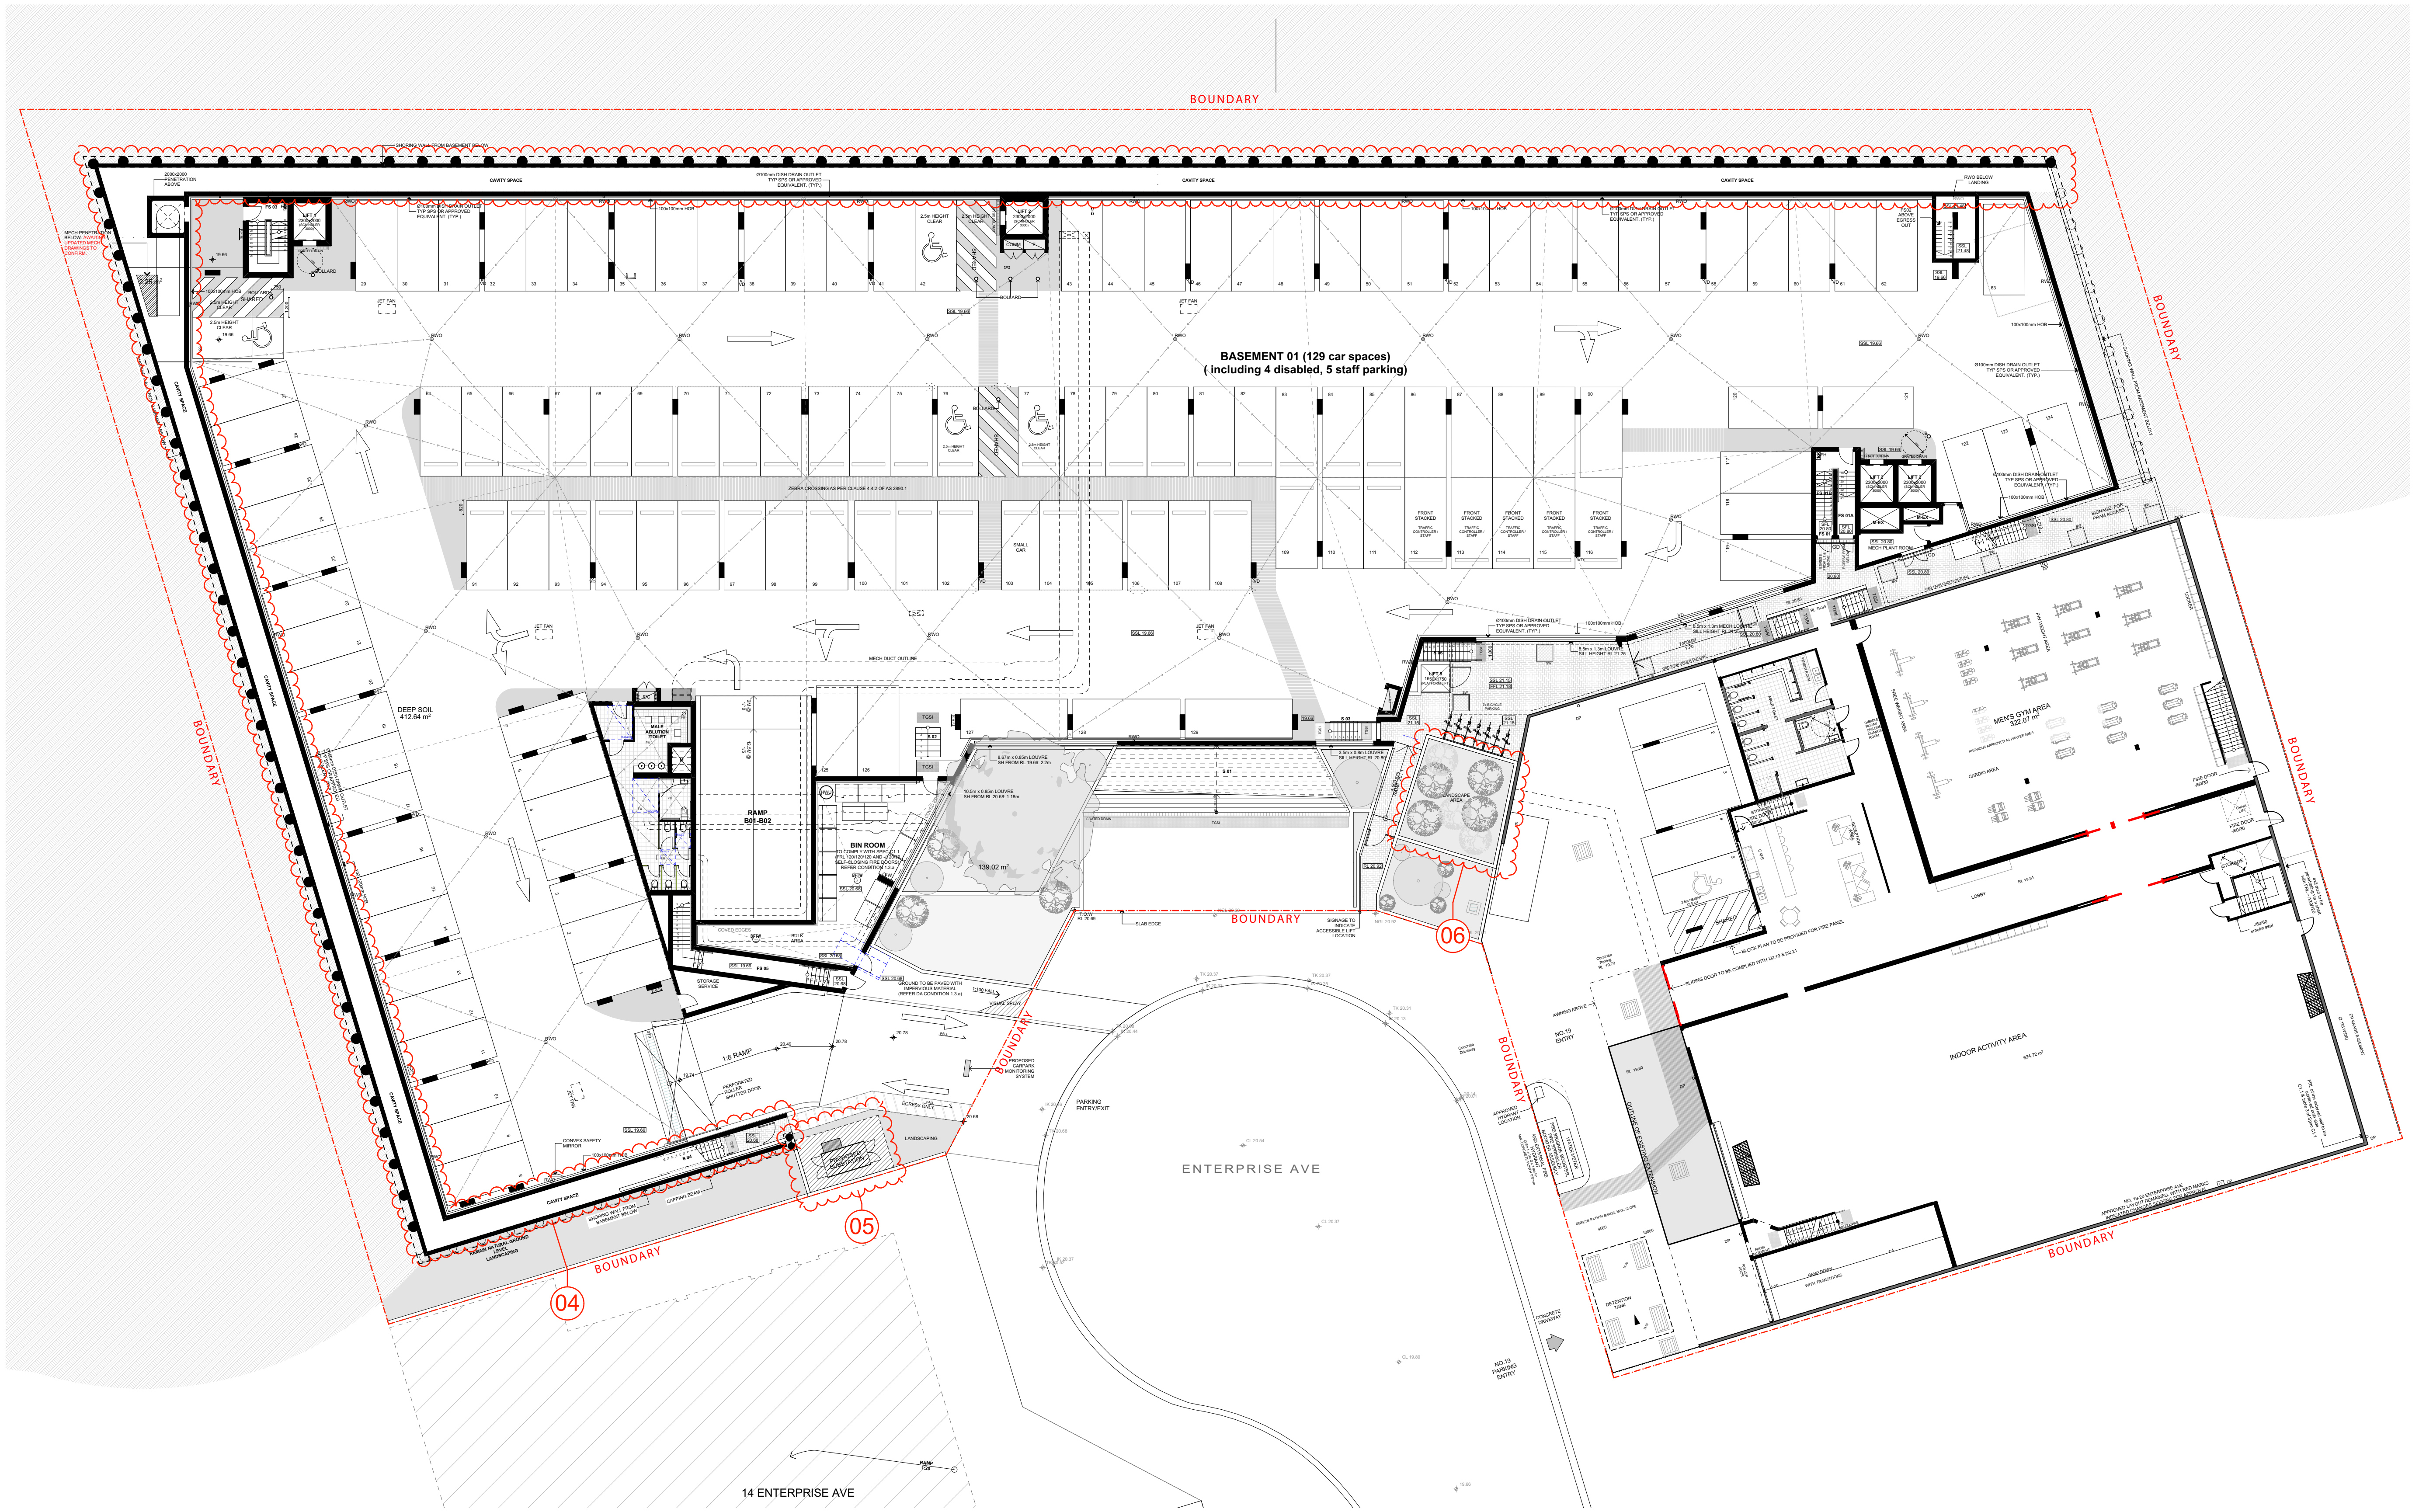

S4.56 MODIFICATIONS ISSUE A

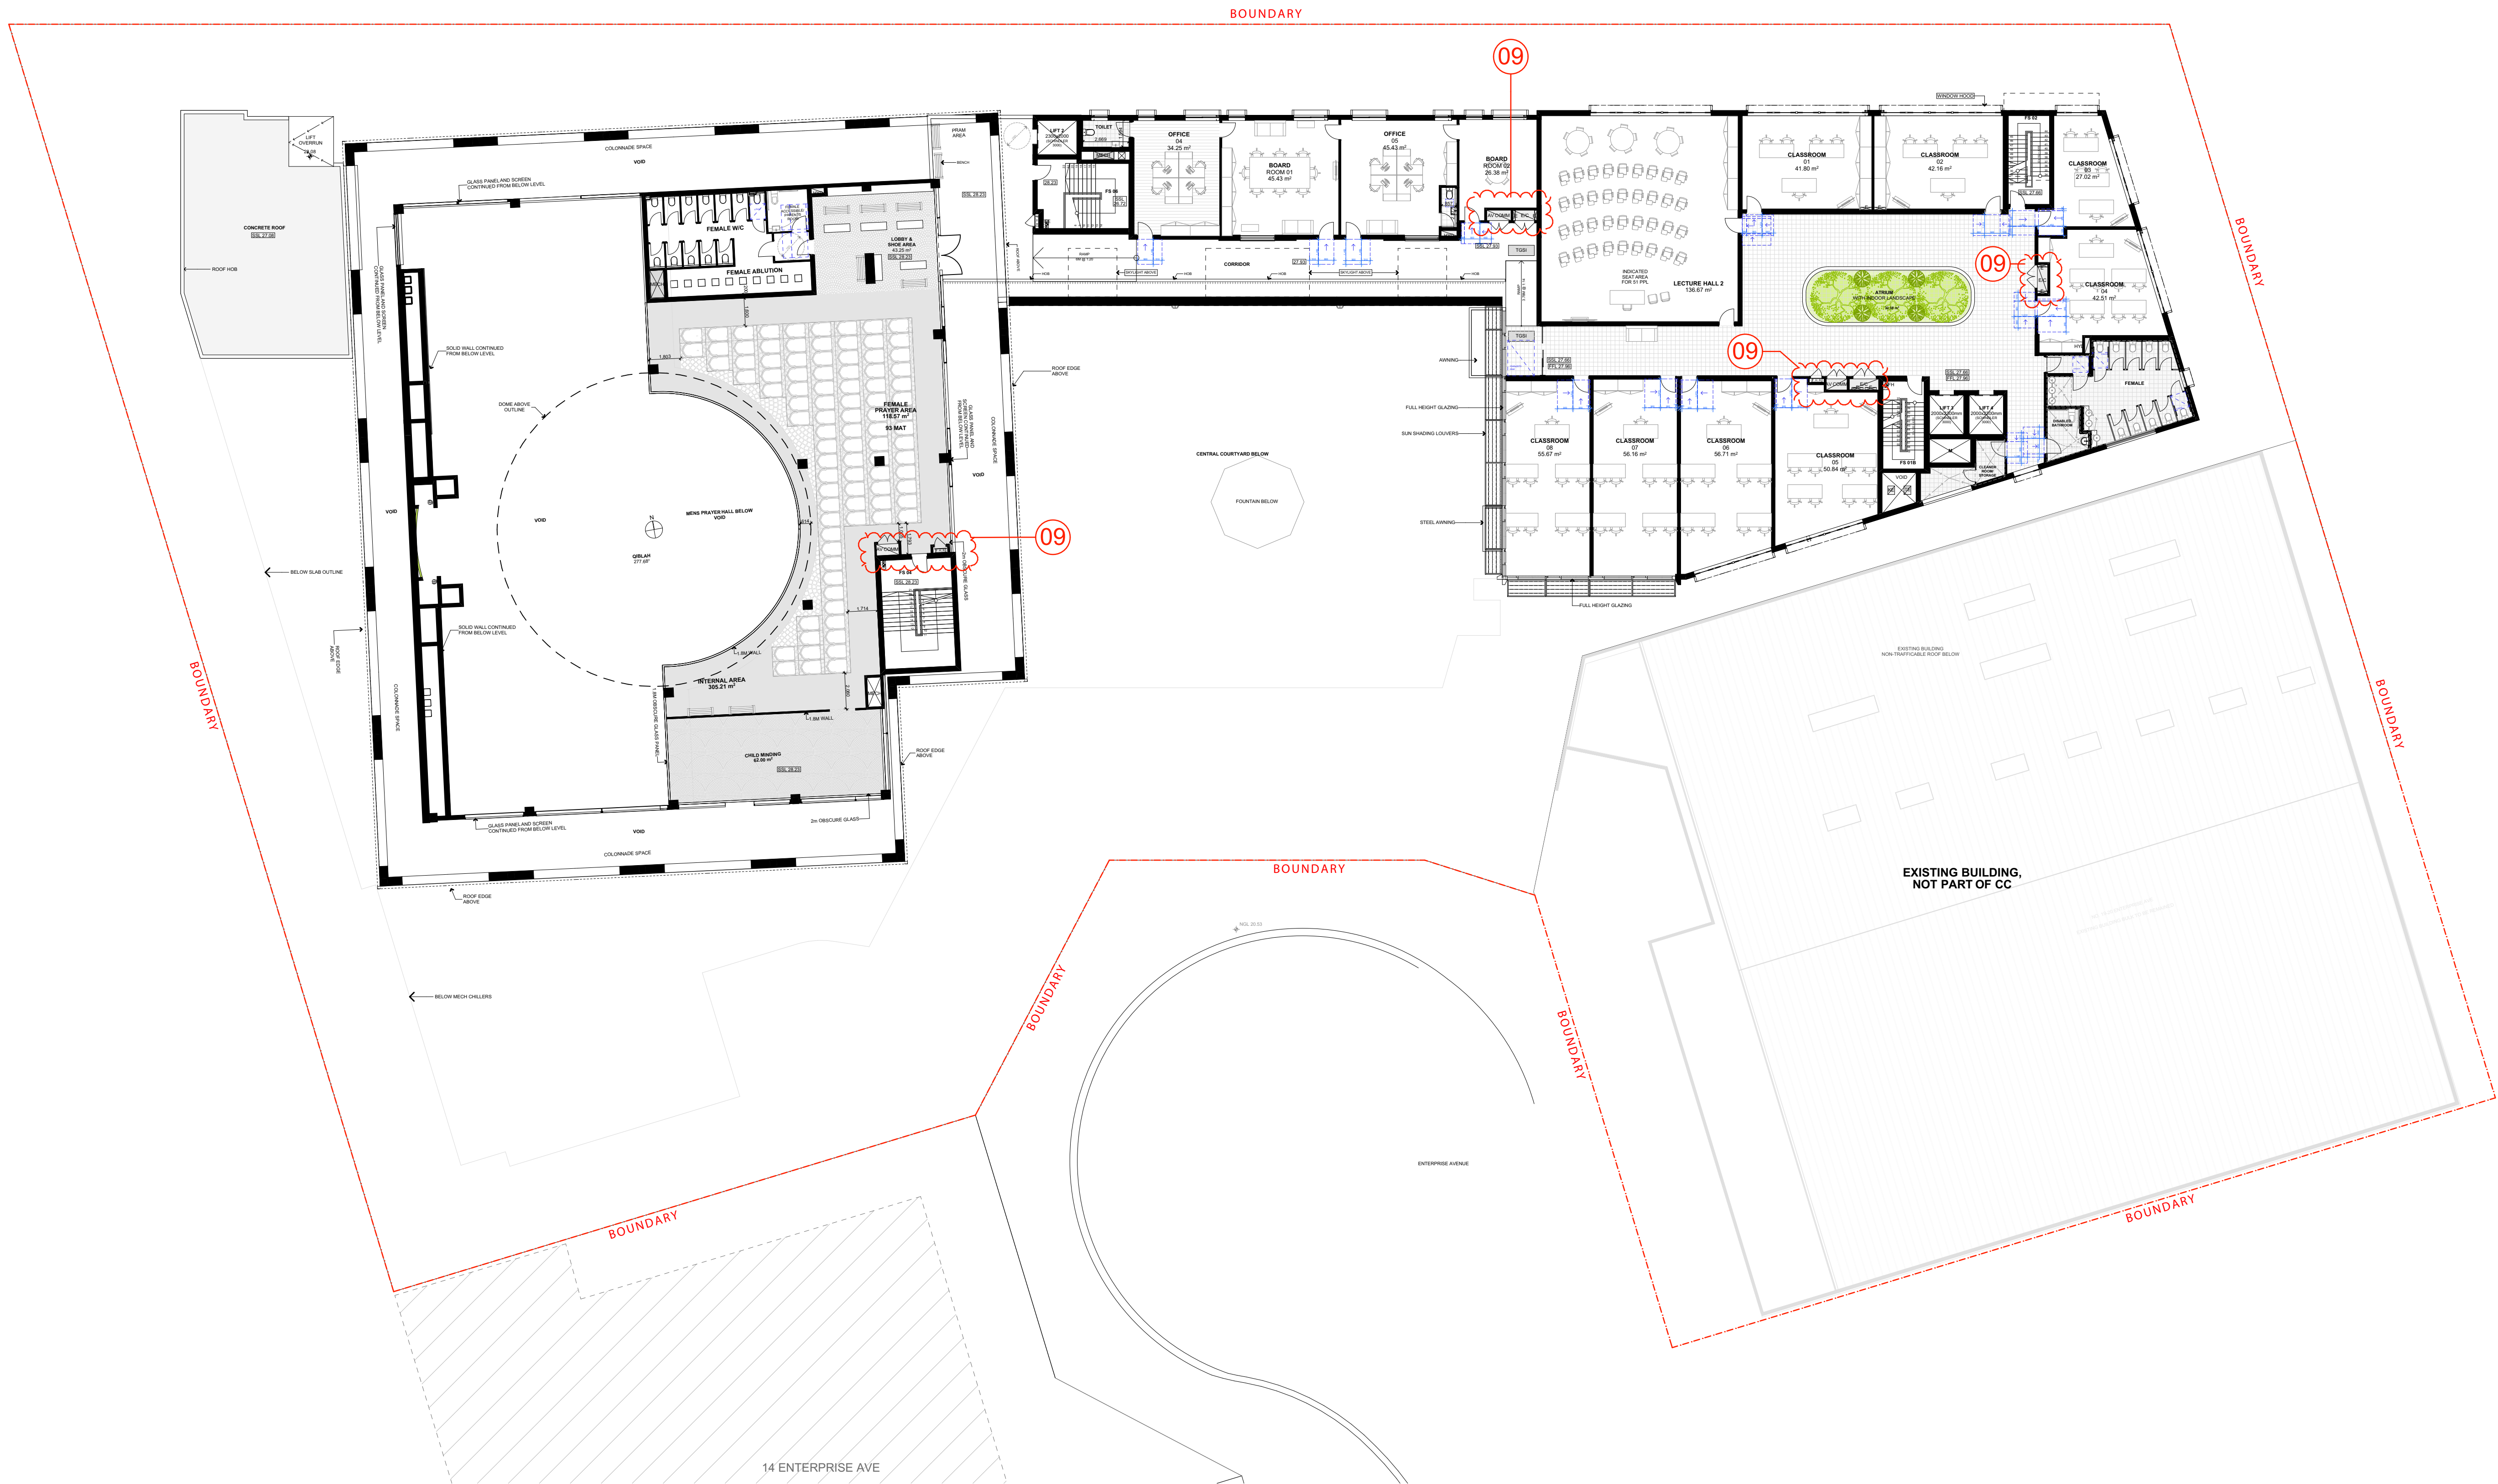

S4.56 MODIFICATIONS ISSUE A

FOR S4.56 PURPOSES ONLY
NOT FOR CONSTRUCTION


S4.56

A1	
FOR S4.56	DESCRIPTION
A	19/08/24
19/08/24	19/08/24

© COPYRIGHT

DO NOT SCALE DWGS. USE DIMENSIONS ONLY. REFER ANY DISCREPANCIES TO ARCHITECT PRIOR TO CONSTRUCTION.

THESE DRAWINGS ARE SUBJECT TO COPYRIGHT.

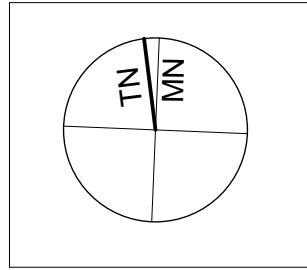

ACCESS

ACCESS FIRST CONSULTING PTY LTD
ADDRESS: 2 West Circle, Rosemead NSW 2774
TEL: 0419 448 620
E: alex@accessfirst.com.au

STRUCTURE

PRECISION CONSULTING ENGINEERS
ADDRESS: 28/105A Vanessa St, Kingsgrove NSW 2200
TEL: 0470 238 410
E: info@pceng.com.au

TRAFFIC

POC CONSULTING PTY LTD
ADDRESS: Level 14, 100 William Street, 2112 Westmoreland NSW 2111
TEL: 02 7900 6514
E: poc@pocconsulting.com.au

MECHANICAL

MNT BUILDING SERVICES
ADDRESS: 28/105A Vanessa St, Kingsgrove NSW 2200
TEL: 0470 238 410
E: info@pceng.com.au

ACOUSTIC

ACOUSTIC CONSULTING ENGINEERS
ADDRESS: PO Box 3450, Putney NSW 2112
TEL: 02 8006 5560
E: info@acousticconsulting.com.au


FIRE ENGINEER

WAKATANI CERTIFIERS
ADDRESS: Level 01, Building 3, 20 Worth St, Chiswick NSW 2160
TEL: 9758 7967
E: fire-eng@wakanicertifiers.com.au



PROJECT		15-19 ENTERPRISE AVE, PADSTOW- S4.56	
CLIENT		UMA CENTER PTY LTD	
SCALE		1:200	
DRAWN		SN, MO	
PROJECT ARCHITECT		GA	
PROJECT DIRECTOR		MO, GA	


DRAWING NAME		LEVEL 01 PLAN	
DRAWING NUMBER		S4.56	
PROJECT NUMBER		03.17	
ISSUE		A	

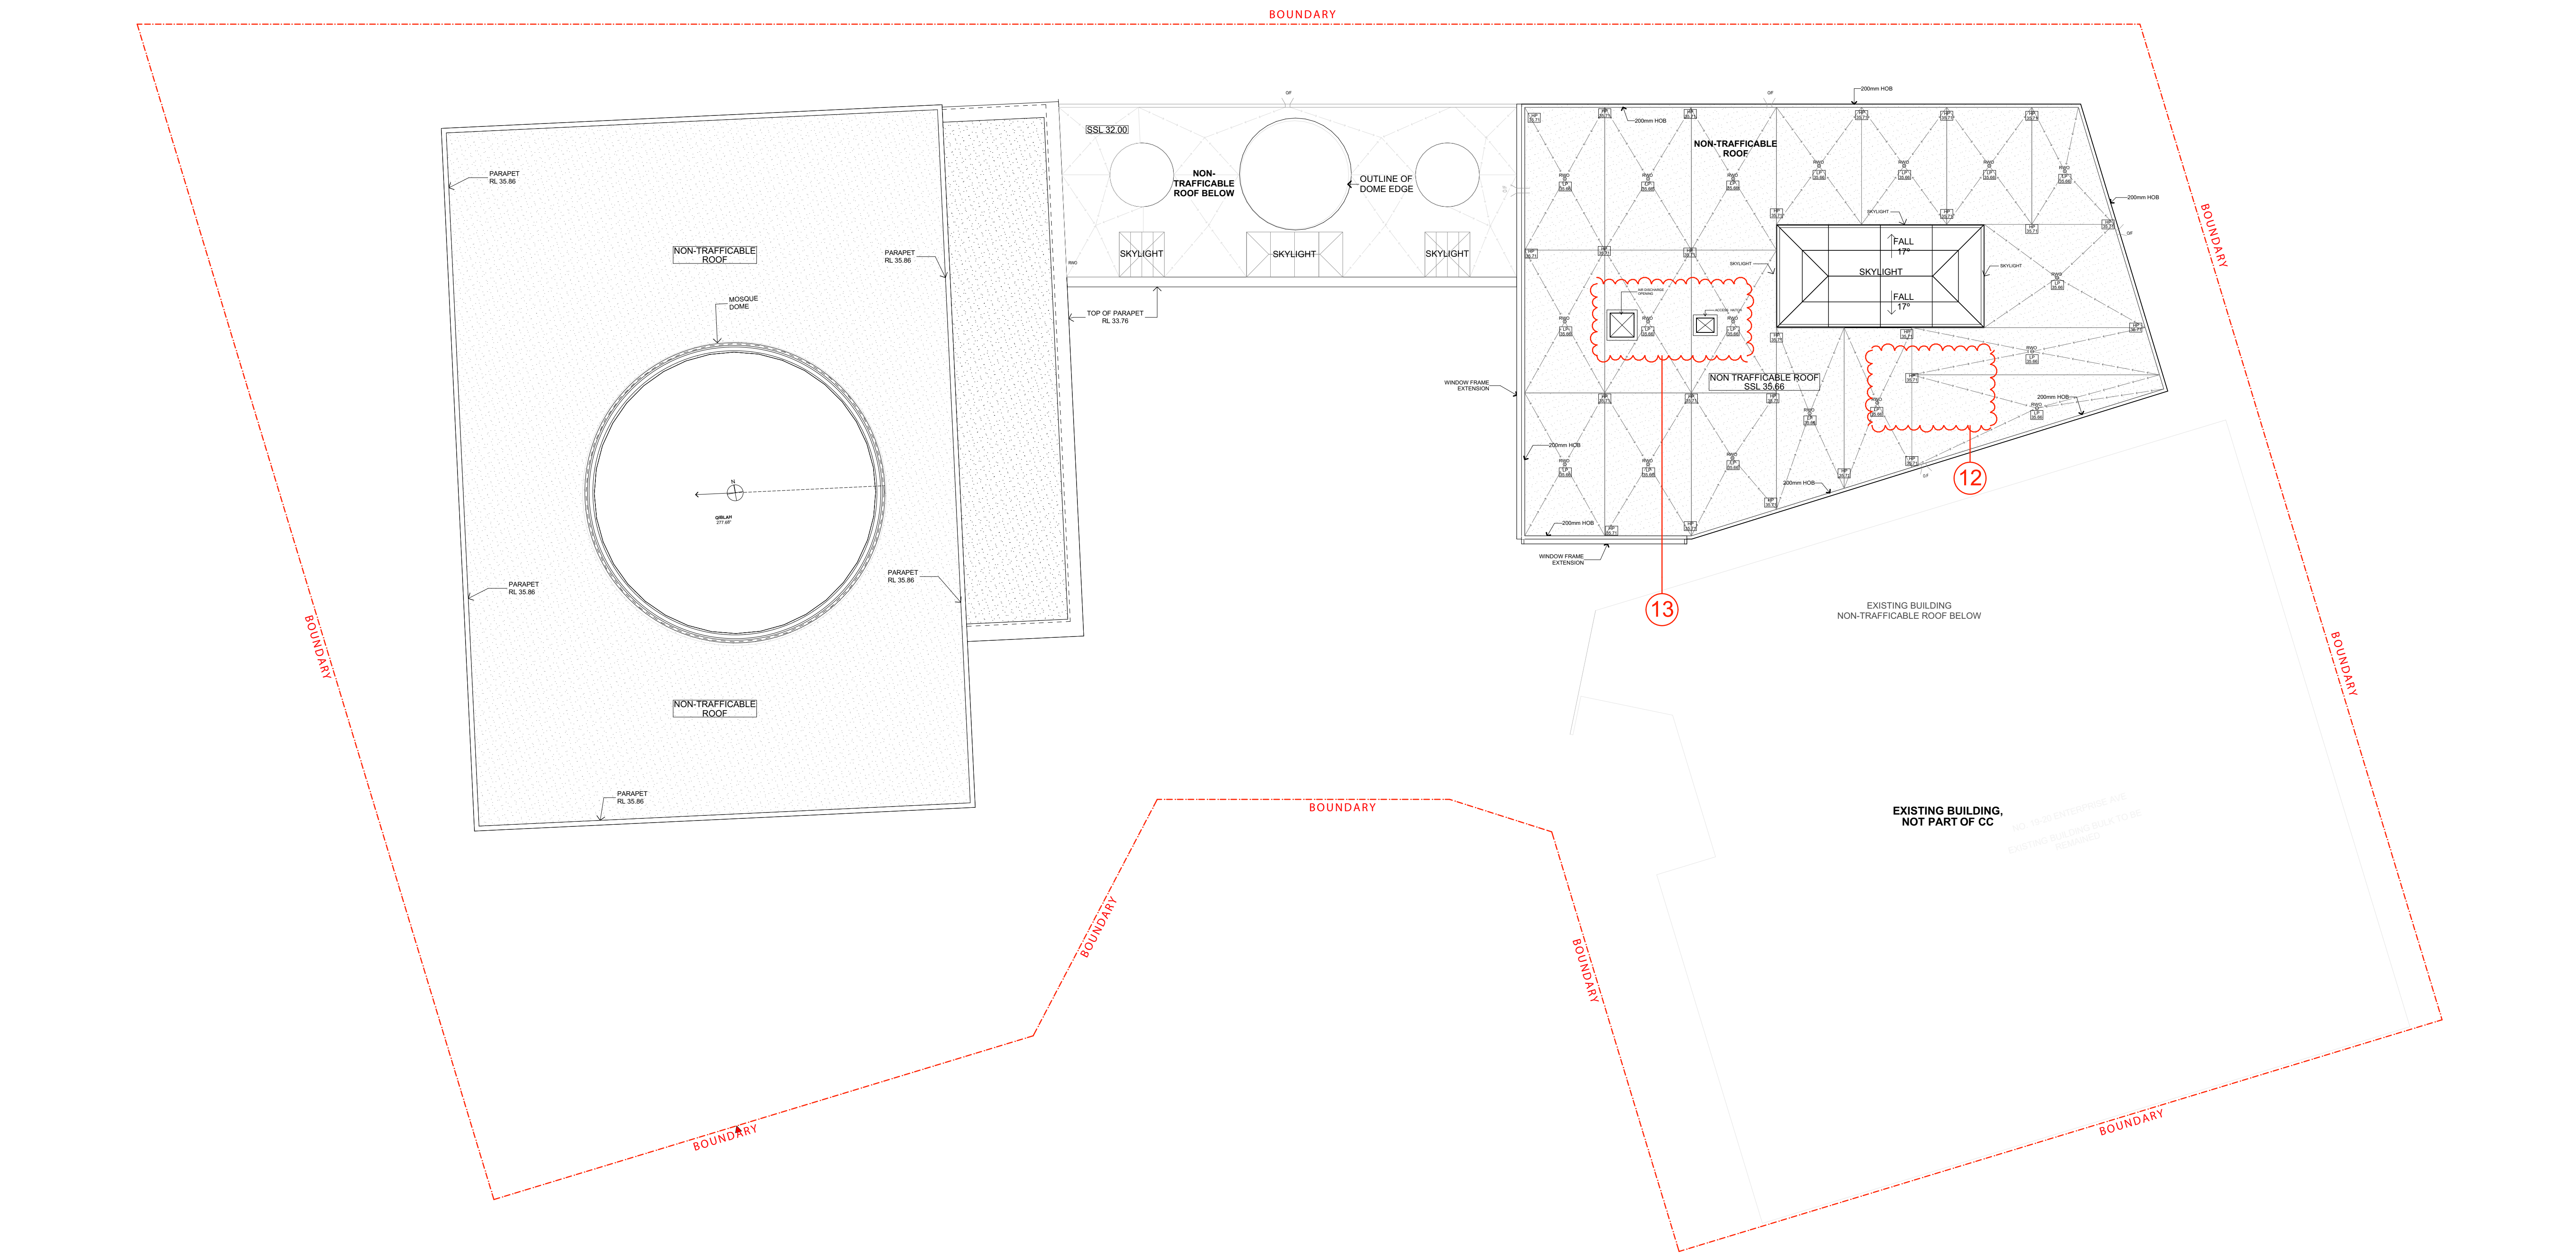

S4.56 MODIFICATIONS ISSUE A



E1 North
1:200

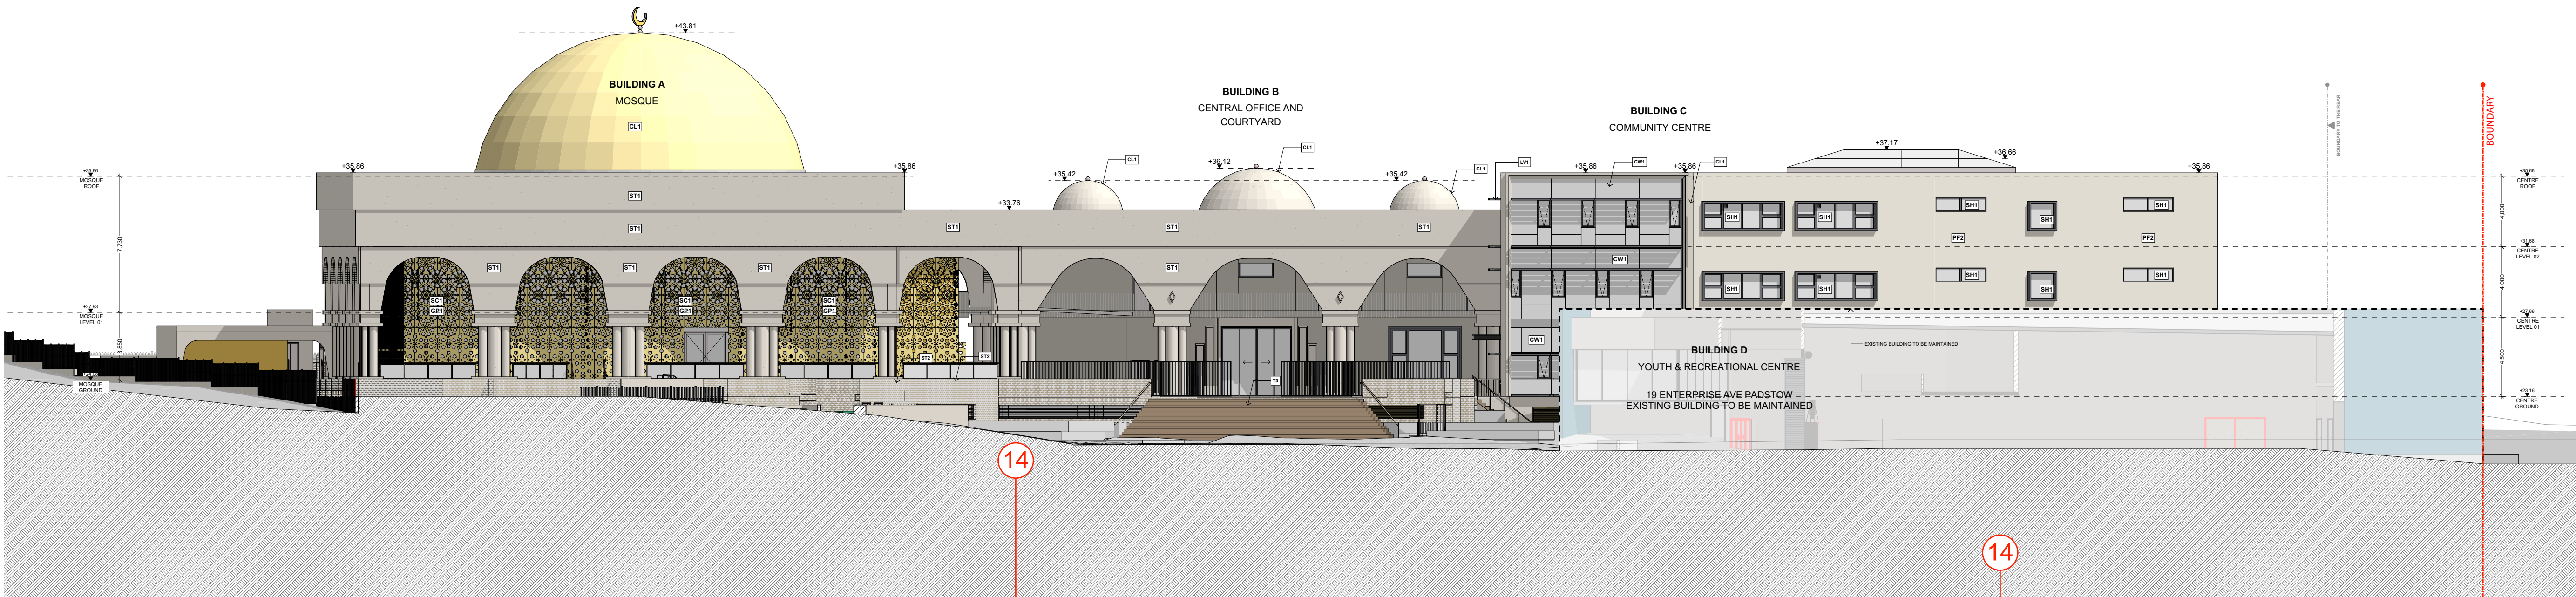

E4 South
1:200

ELEVATION A3.000 SERIES FINISHES LEGEND

WALL, FLOOR & CLADDING

- ST1 EXTERNAL WALL TILE ROUGH LIMESTONE TEXTURE OR SIMILAR
ST2 EXTERNAL WALL TILE ROUGH LIMESTONE TEXTURE SEAMLESS OR SIMILAR
CL1 BRASS OR SIMILAR MATERIAL DOME CLADDING
T1 SELECTED PATTERN PLANTER BOX WALL TILE (ABLUTION)
T2 FLOOR TILE LIGHT GREY OR SIMILAR
T3 FLOOR TILE LIGHT BROWN FOR EXTERNAL STAIRCASE OR SIMILAR
PF1 EXTERNAL WALL RENDER GOLD OR SIMILAR
PF2 EXTERNAL WALL RENDER OFF WHITE OR SIMILAR

SCREENS & LOUVRE

- SC1 CUSTOM MADE PATTERN SCREEN GOLDEN COLOUR OR SIMILAR
LV1 HORIZONTAL SUN SHADING LOUVRES

WINDOWS

- CW1 CURTAIN WALL WITH OPERABLE WINDOW
SL1 SKYLIGHT
SH1 WINDOW SUN HOOD DARK GREY OR SIMILAR
GP1 GLASS PANEL BEHIND SCREEN INDICATED "B"

AWNING

- AW1 I BEAM FOR AWNING



S4.56 MODIFICATIONS ISSUE A


FOR S4.56 PURPOSES ONLY
NOT FOR CONSTRUCTION

S4.56

Drawing Original Size A1

FOR S4.56
A1
Initial Date Description

© COPYRIGHT
DO NOT SCALE DWGS. USE DIMENSIONS ONLY. REFER ANY DISCREPANCIES TO ARCHITECT PRIOR TO CONSTRUCTION.
THESE DRAWINGS ARE SUBJECT TO COPYRIGHT.

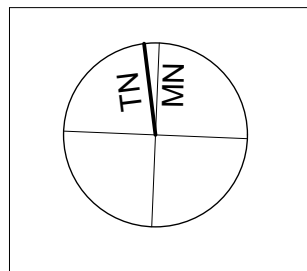

ACCESS
ACCESS FIRST CONSULTING PTY LTD
ADDRESS: 2 West Circle, Bakers NSW 2714
TEL: 0419 448 620
E: alex@accessfirst.com.au

STRUCTURE
PRECISION CONSULTING ENGINEERS
ADDRESS: 28/105A Vanessa St, Kingsgrove NSW 2200
TEL: 0470 238 410
E: info@pceng.com.au

TRAFFIC
POC CONSULTING PTY LTD
ADDRESS: PO Box 3450, Putney NSW 2112
TEL: 02 8006 5560
E: info@pocconsulting.com.au

MECHANICAL
MNT BUILDING SERVICES
ADDRESS: 28/105A Vanessa St, Kingsgrove NSW 2200
TEL: 0470 238 410
E: info@pceng.com.au

ACOUSTIC
ACOUSTIC CONSULTING ENGINEERS
ADDRESS: PO Box 3450, Putney NSW 2112
TEL: 02 8006 5560
E: info@acousticconsulting.com.au

FIRE ENGINEER
WAKATIAN CERTIFIERS
ADDRESS: Level 01, Building 3, 20 Wynn St, Chiswick NSW 2160
TEL: 9758 7967
E: fire.eng@wokatiancertifiers.com.au

ARCHITECT
GHAZI AL ALI
ARCHITECT
NSW reg. no. 7542
T: +612 9744 7035 | E: office@ghazialali.com
ACN: 67 867 131 844
21/47-55 JOHN STREET
LEICHHARDT NSW 2040

PROJECT
15-19 ENTERPRISE AVE, PADSTOW- S4.56
CLIENT
UMA CENTER PTY LTD

SCALE
1:200

DRAWN
SN, MO

DATE
19/08/2024

PROJECT ARCHITECT
GA

PROJECT DIRECTOR
MO, GA

DRAWING NAME
ELEVATIONS AND MATERIALS 01

DRAWING NUMBER
S4.56

PROJECT NUMBER
A 03.001

ISSUE
A

PROJECT
15-19 ENTERPRISE AVE, PADSTOW- S4.56
CLIENT
UMA CENTER PTY LTD

SCALE
1:200

DRAWN
SN, MO

DATE
19/08/2024

PROJECT ARCHITECT
GA

PROJECT DIRECTOR
MO, GA

DRAWING NAME
ELEVATIONS AND MATERIALS 01

DRAWING NUMBER
S4.56

PROJECT NUMBER
A 03.001


ISSUE
A

DRAWING NAME
ELEVATIONS AND MATERIALS 01


DRAWING NUMBER
S4.56

PROJECT NUMBER
A 03.001


ISSUE
A

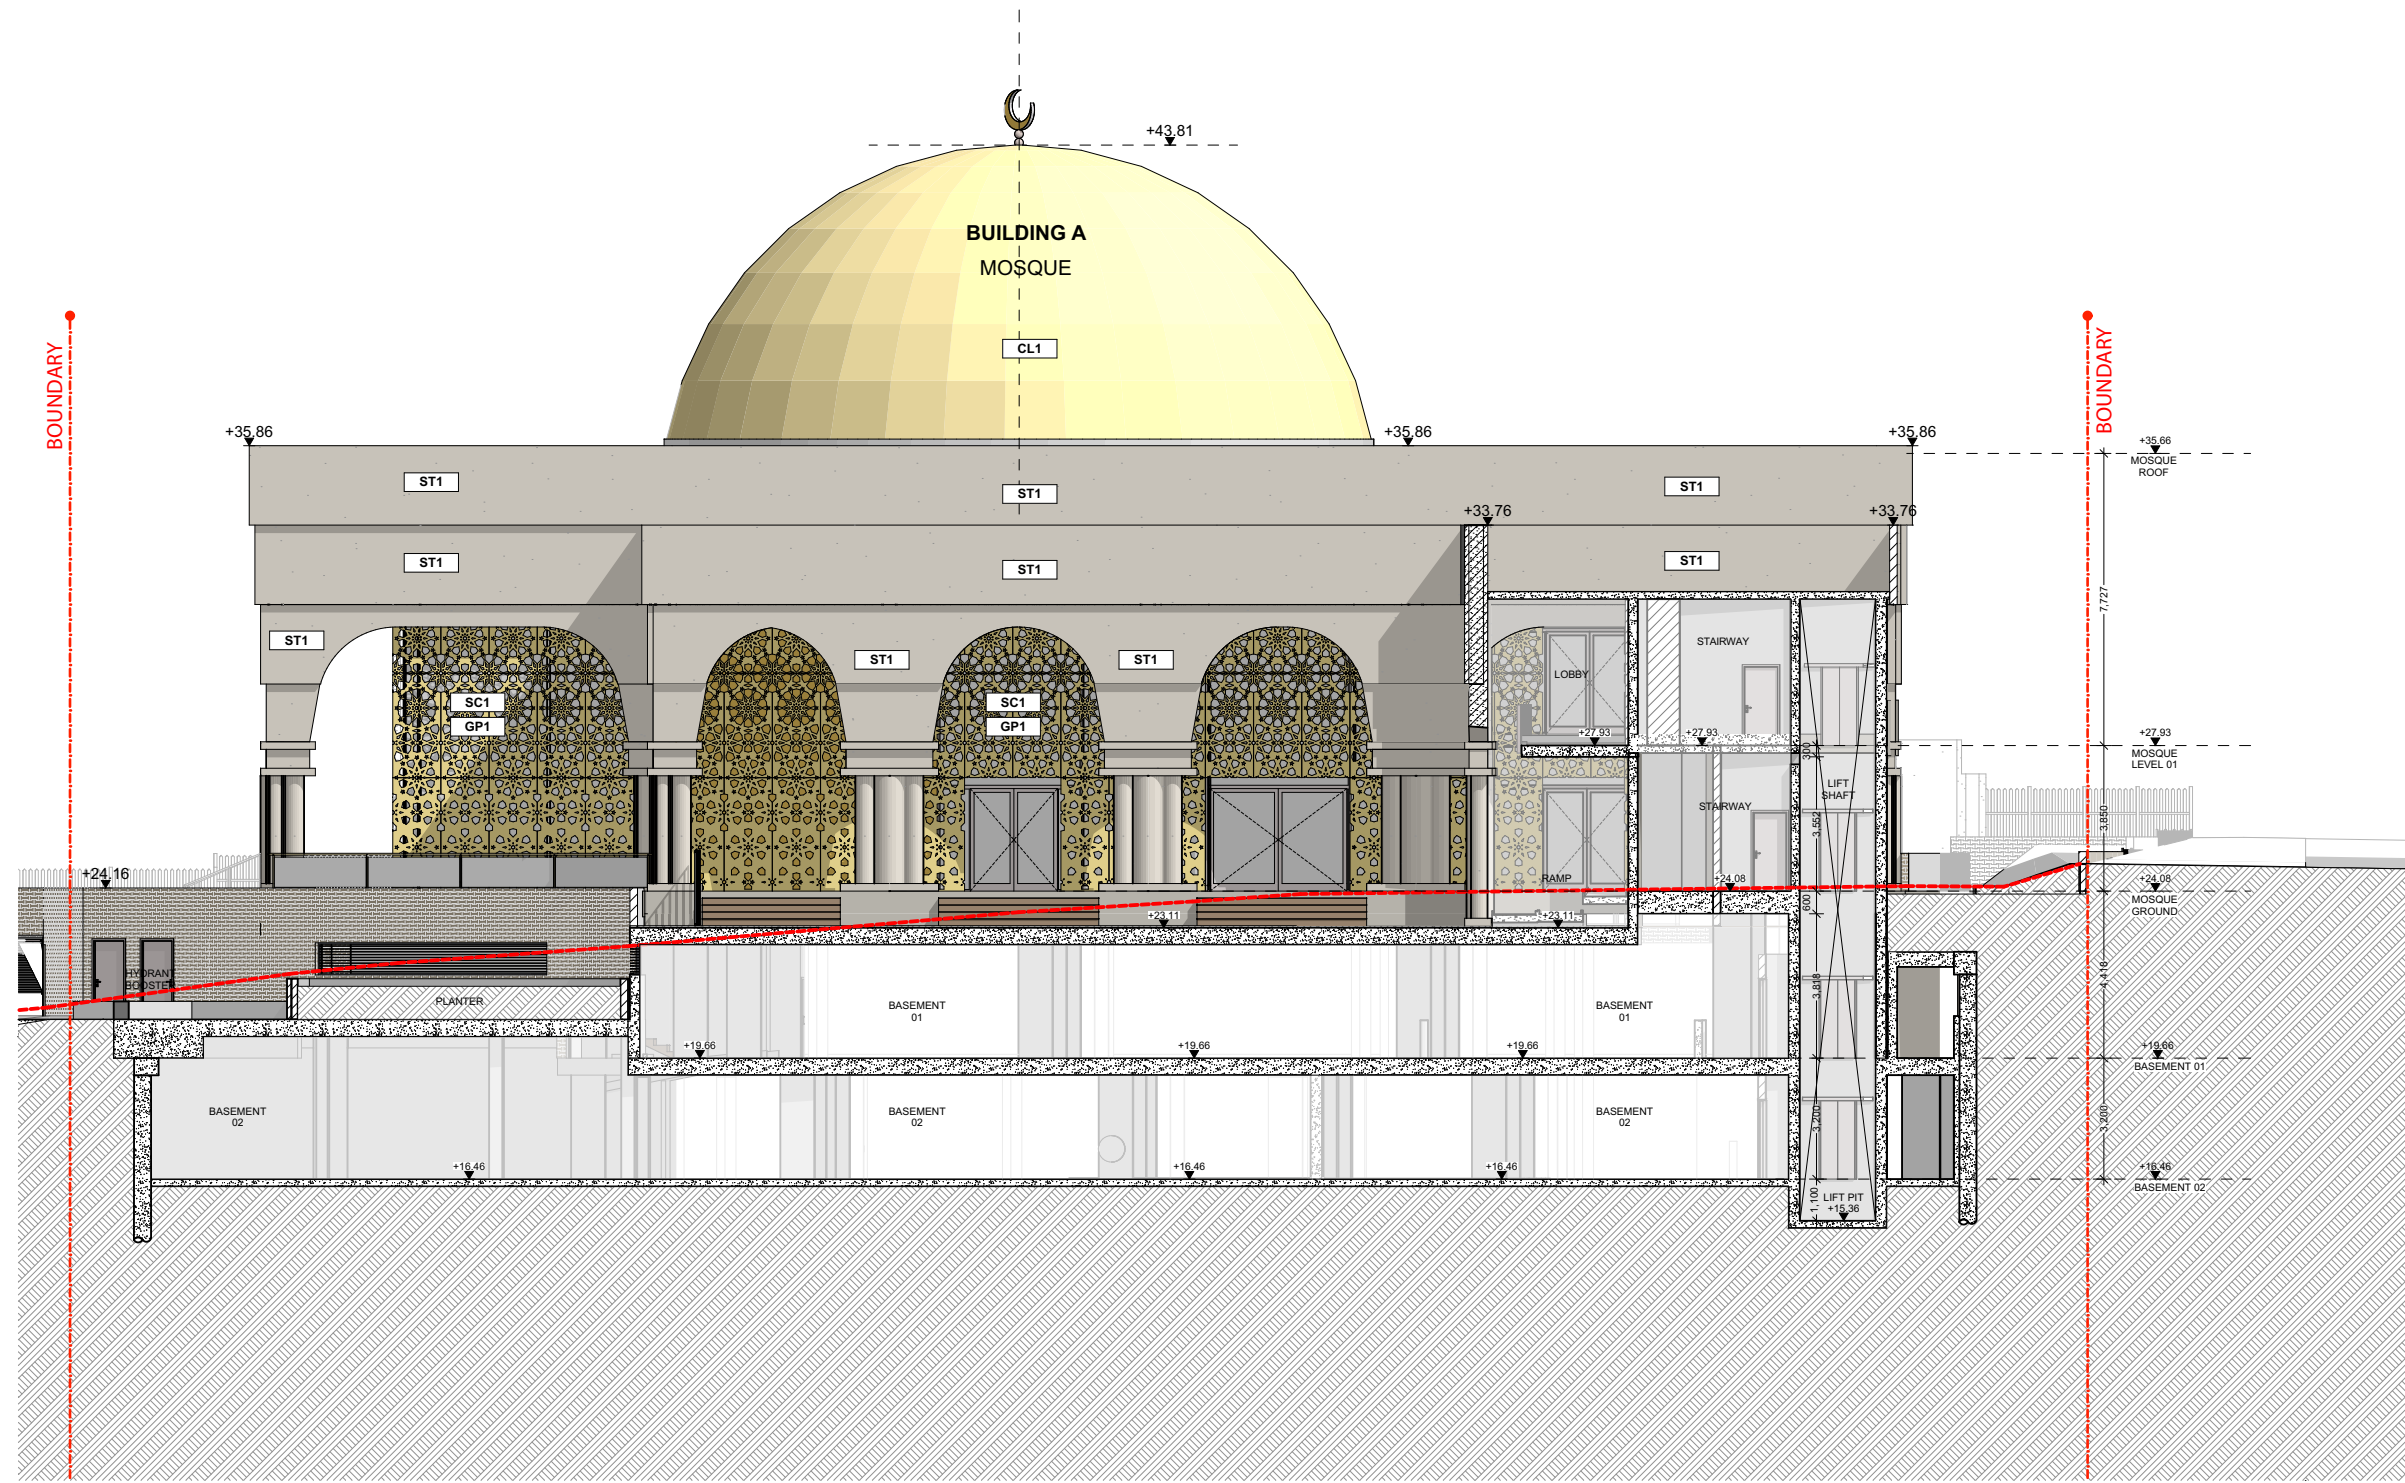


E2 Mosque East
1:200

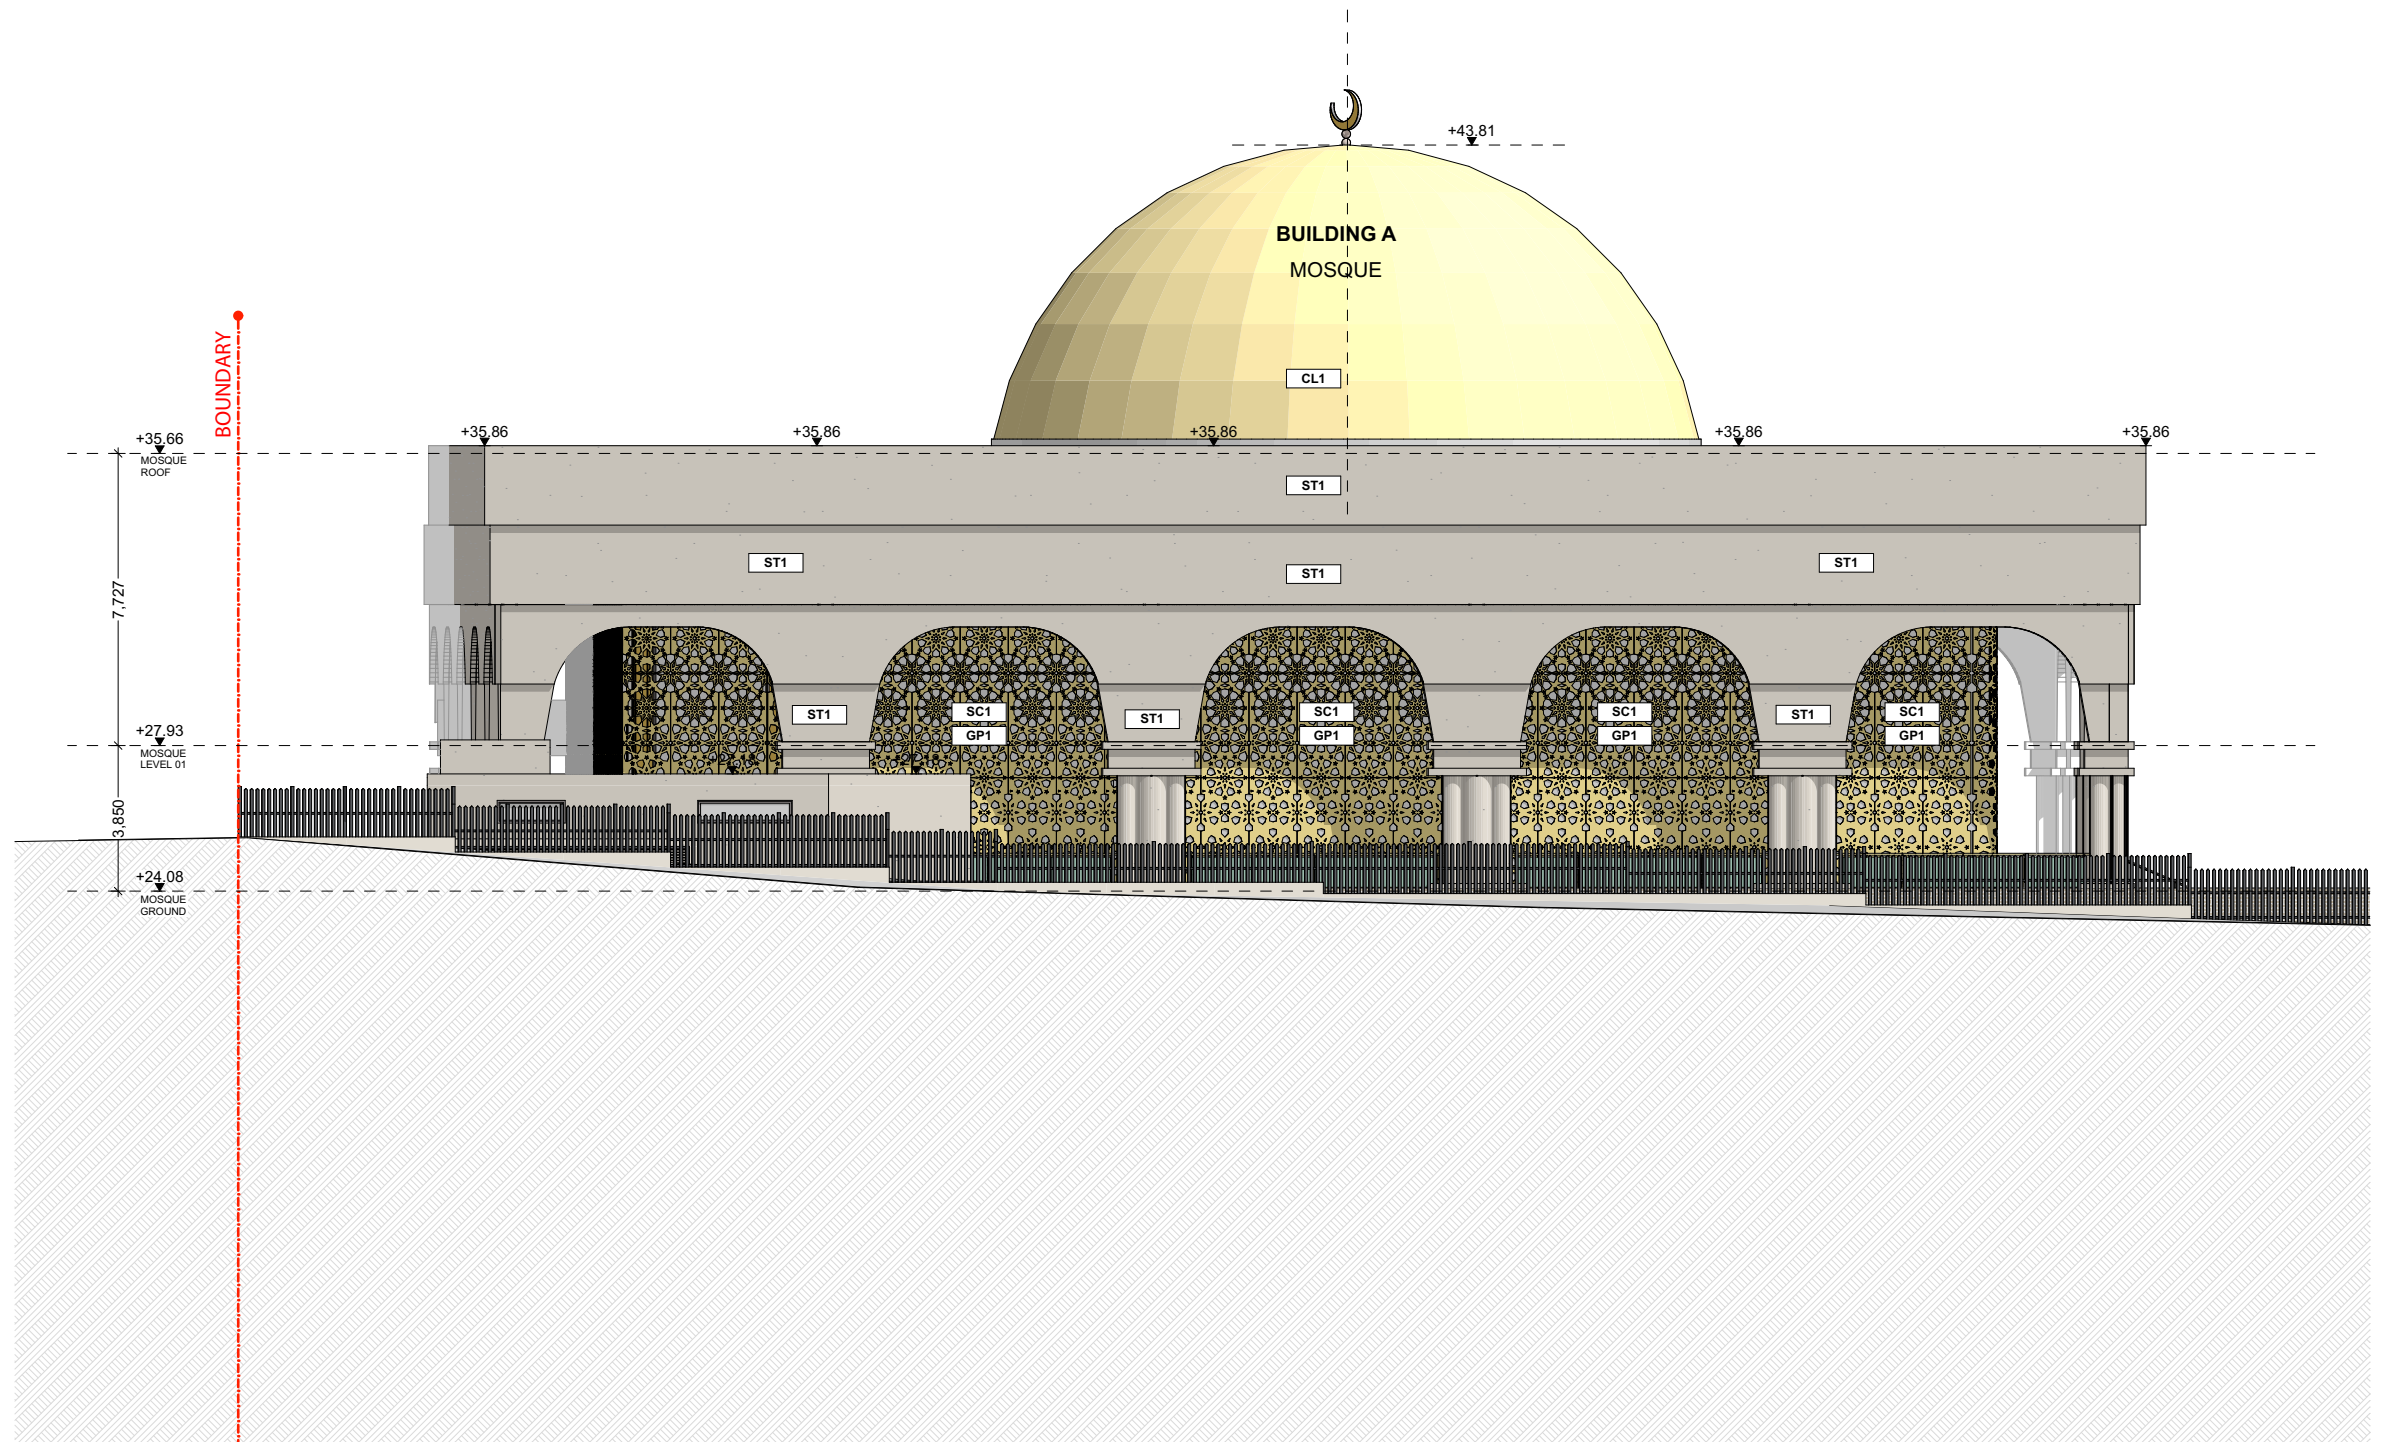


E3 Mosque West
1:200

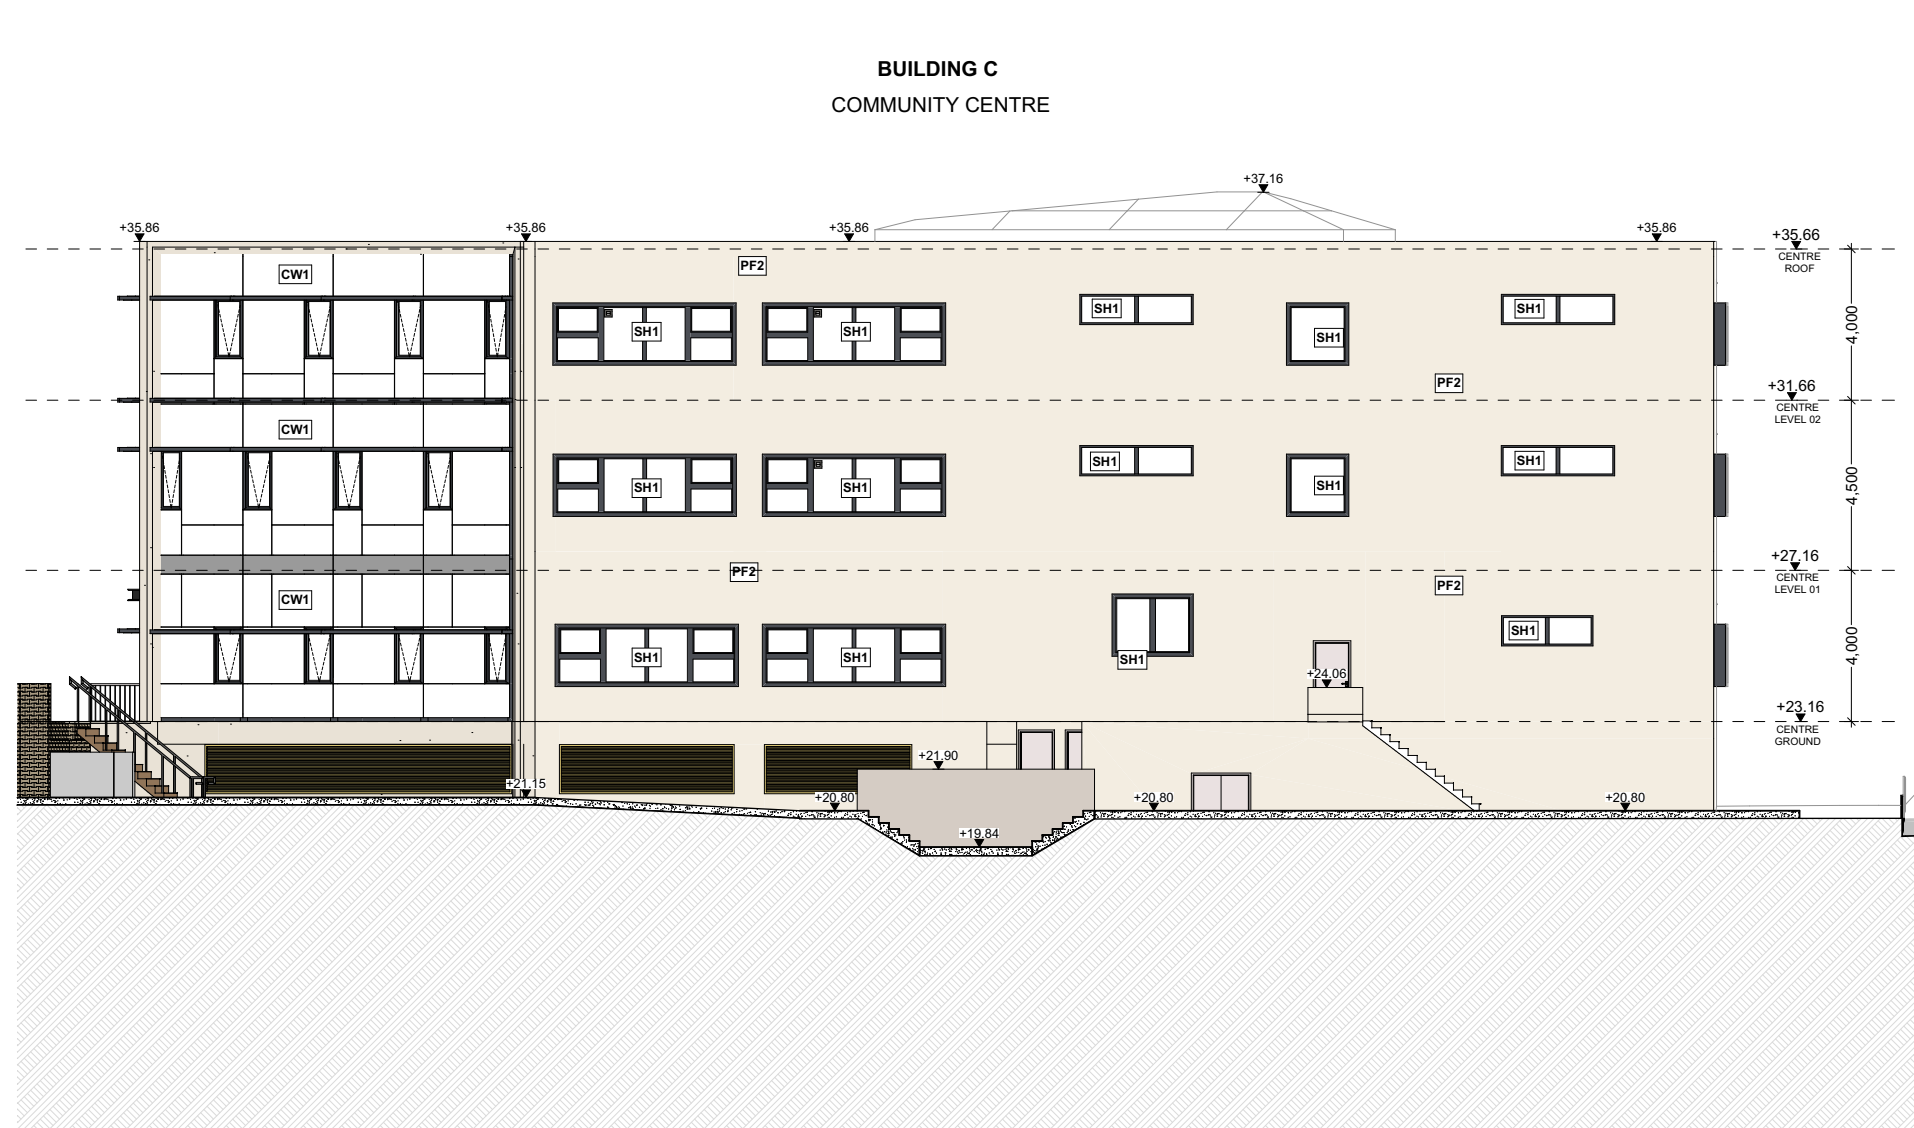

E8 Centre South
1:200

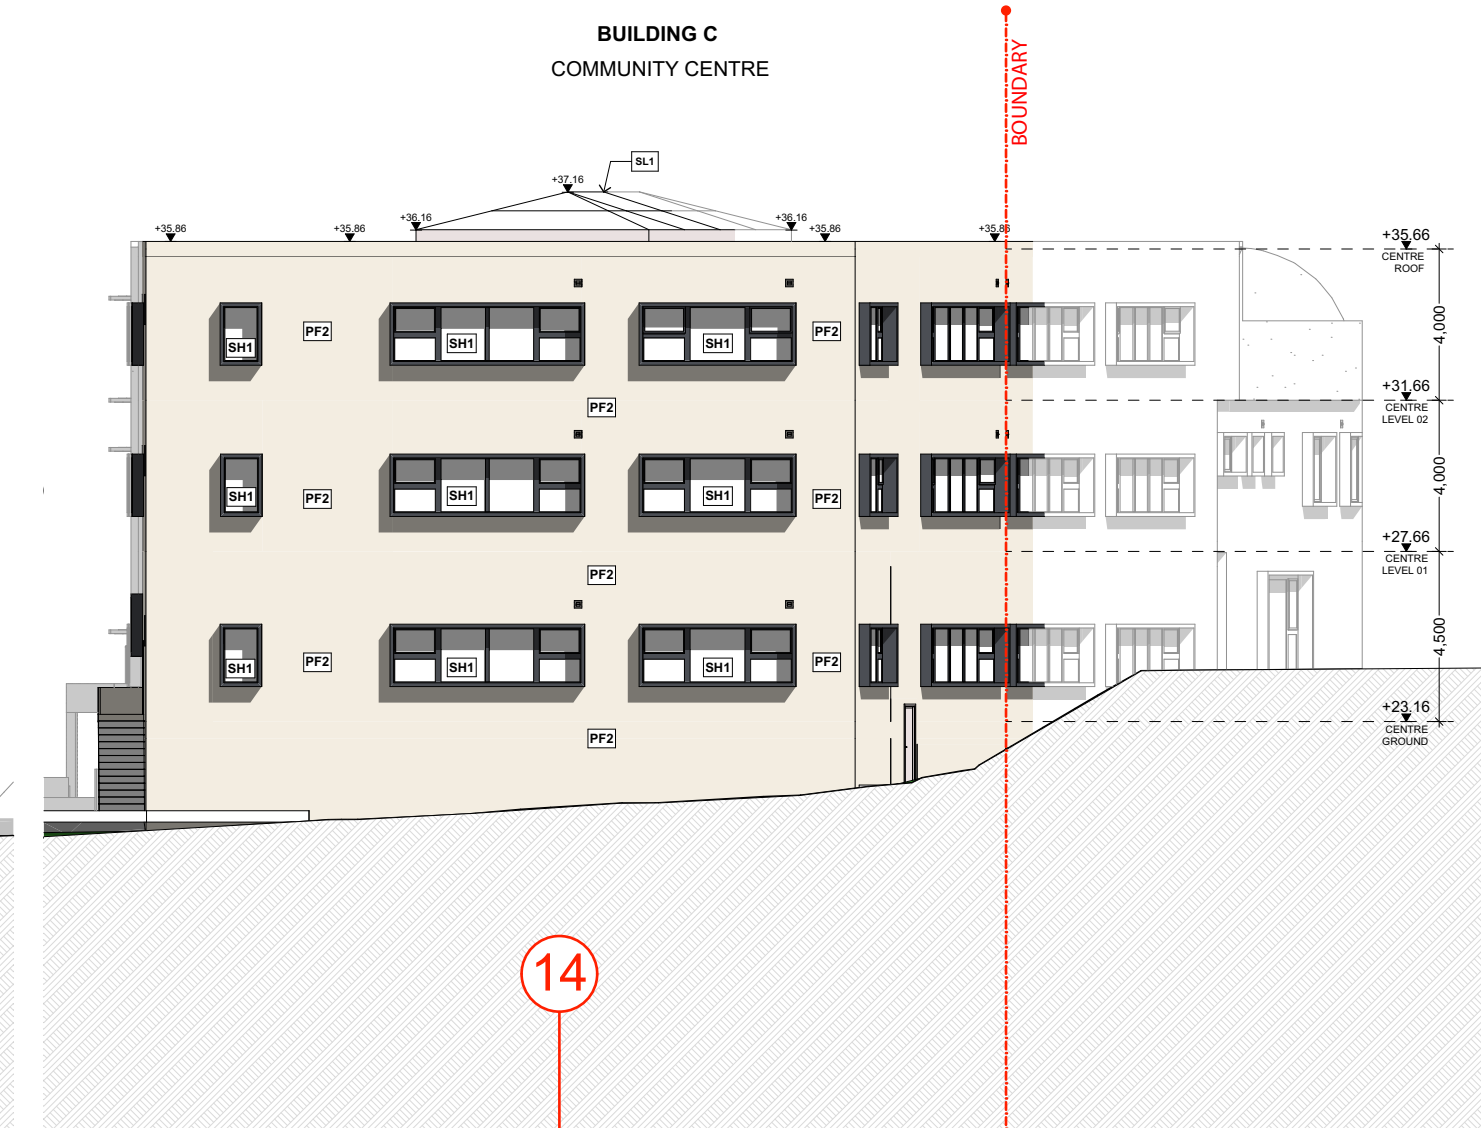

E6 Centre East
1:200

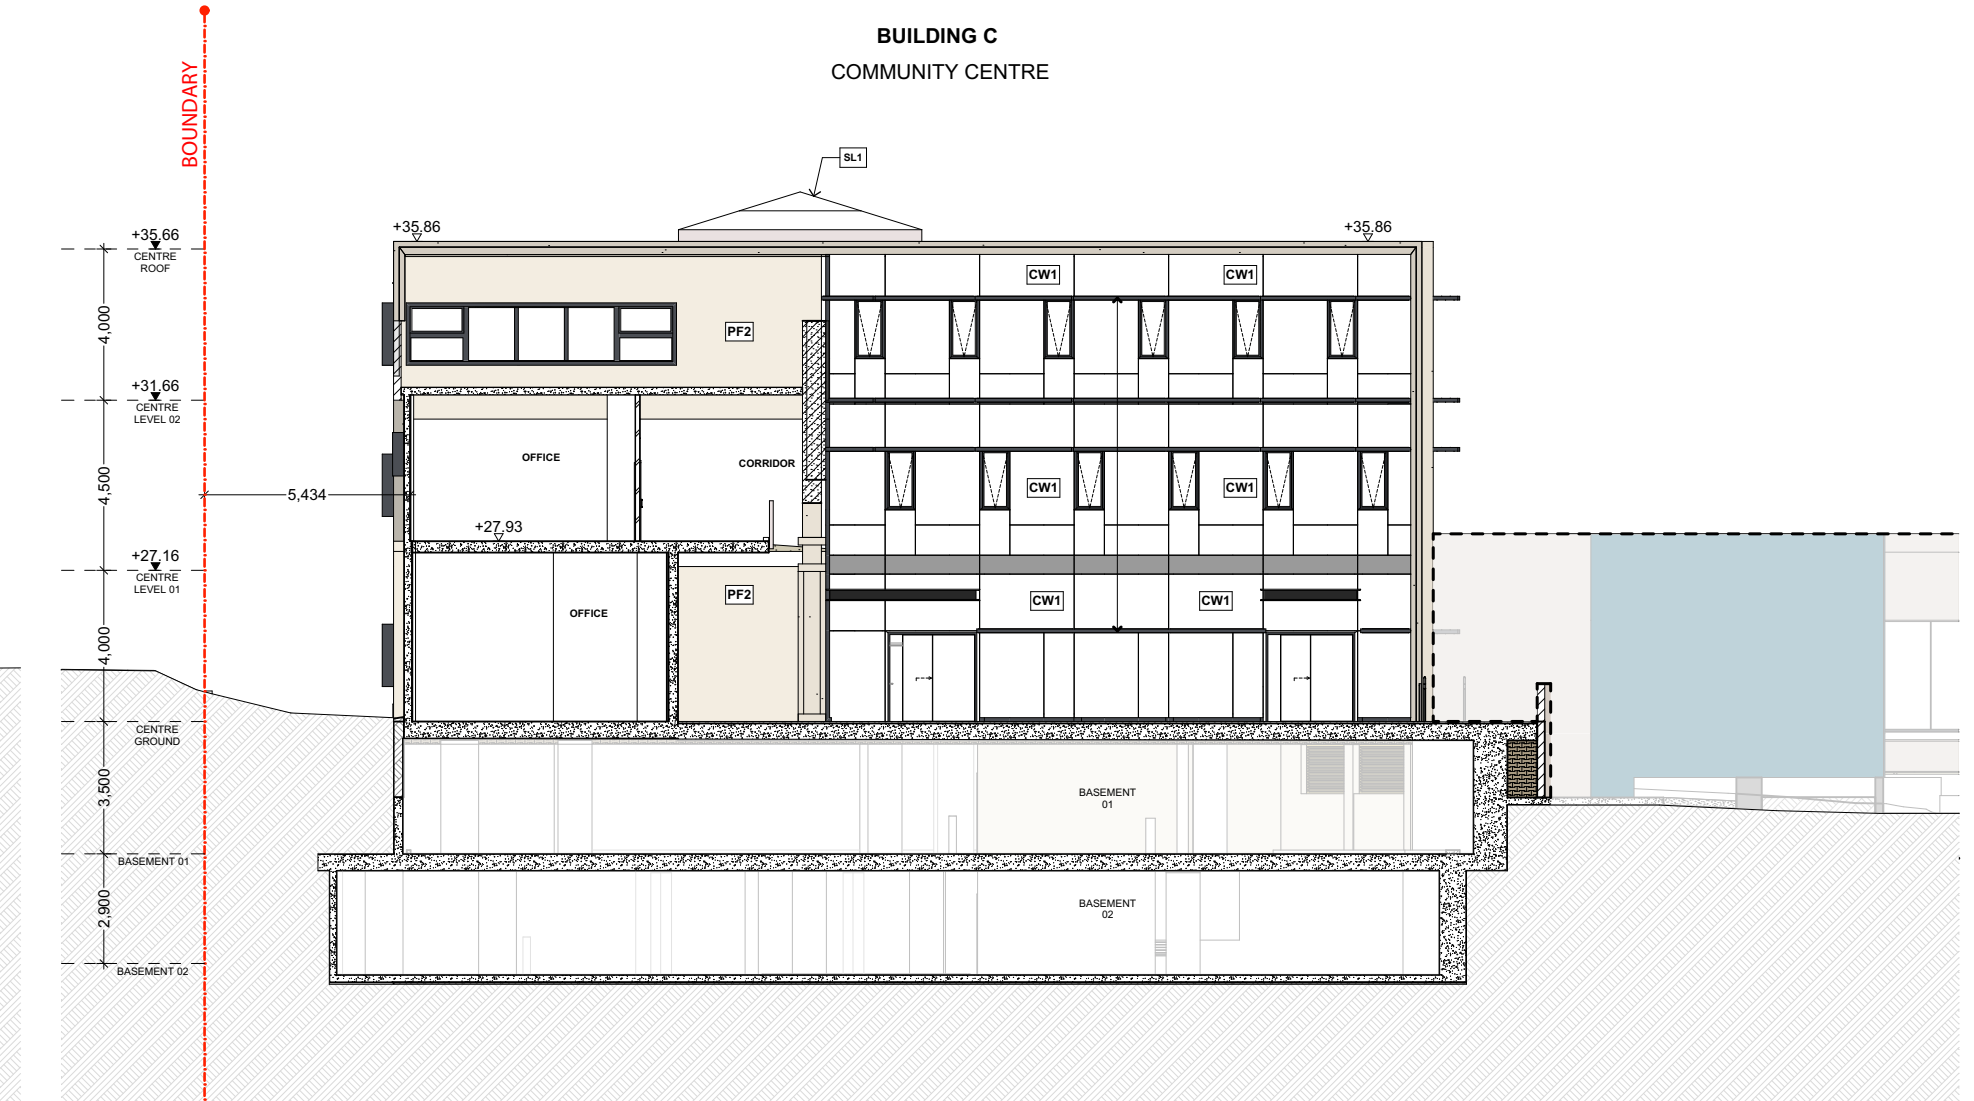

E7 Centre West
1:200

ELEVATION A3.000 SERIES FINISHES LEGEND

WALL, FLOOR & CLADDING

- ST1 EXTERNAL WALL TILE ROUGH LIMESTONE TEXTURE OR SIMILAR
ST2 EXTERNAL WALL TILE ROUGH LIMESTONE TEXTURE SEAMLESS OR SIMILAR
CL1 BRASS OR SIMILAR MATERIAL DOME CLADDING
T1 SELECTED PATTERN PLANTER BOX WALL TILE (ABLUTION)
T2 FLOOR TILE LIGHT GREY OR SIMILAR
T3 FLOOR TILE LIGHT BROWN FOR EXTERNAL STAIRCASE OR SIMILAR
PF1 EXTERNAL WALL RENDER GOLD OR SIMILAR
PF2 EXTERNAL WALL RENDER OFF WHITE OR SIMILAR

SCREENS & LOUVRE


- SC1 CUSTOM MADE PATTERN SCREEN GOLDEN COLOUR OR SIMILAR
LV1 HORIZONTAL SUN SHADING LOUVRES

WINDOWS

- CW1 CURTAIN WALL WITH OPERABLE WINDOW
SL1 SKYLIGHT
SH1 WINDOW SUN HOOD DARK GREY OR SIMILAR
GP1 GLASS PANEL BEHIND SCREEN INDICATED "B"

AWNING

- AW1 I BEAM FOR AWNING

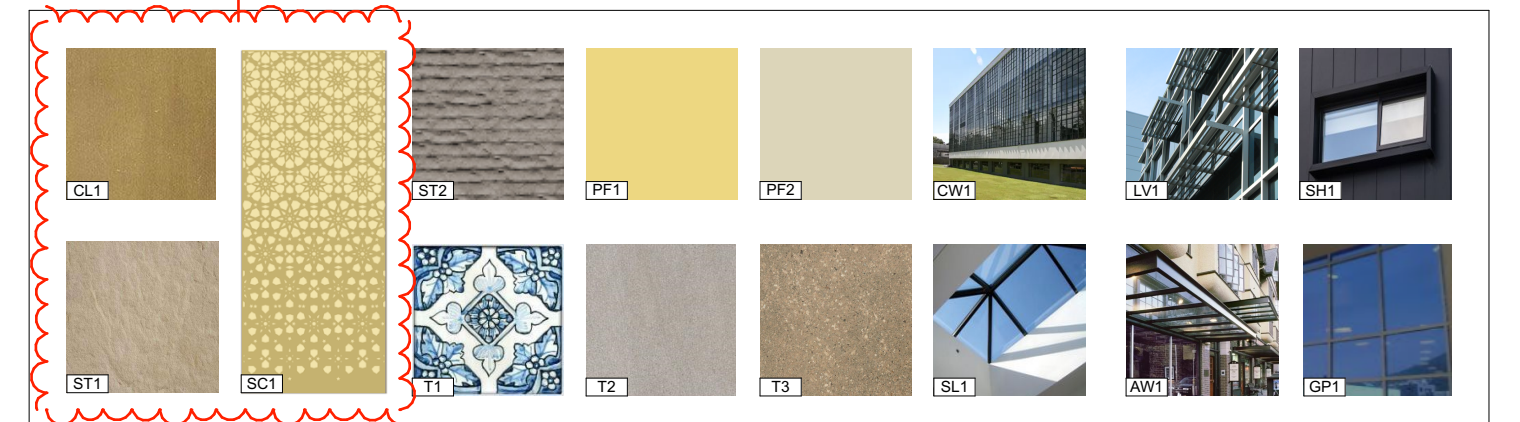

S4.56 MODIFICATIONS ISSUE A

FOR S4.56 PURPOSES ONLY
NOT FOR CONSTRUCTION

S4.56


A1
Drawing Original Size

A1
FOR S4.56
Initial Date Description

© COPYRIGHT

DO NOT SCALE DWGS. USE DIMENSIONS
ONLY. REFER ANY DISCREPANCIES TO
ARCHITECT PRIOR TO CONSTRUCTION.

THESE DRAWINGS ARE SUBJECT TO
COPYRIGHT.

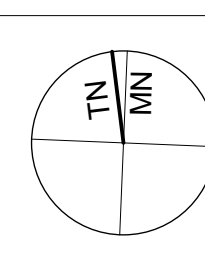

ACCESS
ACCESS FIRST CONSULTING PTY LTD
ADDRESS: 2 West Circle, Bayswater NSW
2714
TEL: 0419 448 620
E: alex@accessfirst.com.au

STRUCTURE
PRECISION CONSULTING ENGINEERS
ADDRESS: 28/105A Vanessa St,
Kingsgrove NSW 2200
TEL: 0470 238 410
E: info@pceng.com.au

TRAFFIC
POC CONSULTING PTY LTD
ADDRESS: Level 14, 100 William Street,
2112
TEL: 02 8006 5560
E: poc@pocconsulting.com.au

MECHANICAL
MNT BUILDING SERVICES
ADDRESS: 28/105A Vanessa St,
Kingsgrove NSW 2200
TEL: 0470 238 410
E: makar.mekhal@gmail.com

ACOUSTIC
ACOUSTIC CONSULTING ENGINEERS
ADDRESS: PO Box 3450, Putney NSW
2112
TEL: 02 8006 5560
E: info@acousticconsulting.com.au

FIRE ENGINEER
WAKATANI CERTIFIERS
ADDRESS: Level 01, Building 3, 20
Worm St, Chiswick NSW 2160
TEL: 9758 7567
E: fire.eng@wakanatancertifiers.com.au



PROJECT
15-19 ENTERPRISE AVE, PADSTOW- S4.56

CLIENT
UMA CENTER PTY LTD

SCALE
1:200
DATE
19/08/2024
PROJECT ARCHITECT
GA
PROJECT DIRECTOR
MO, GA

DRAWING NAME
ELEVATIONS AND
MATERIALS 02

DRAWING NUMBER
S4.56
PROJECT NUMBER
A 03.002
ISSUE
A

PROJECT NUMBER
03.17
ISSUE
A