



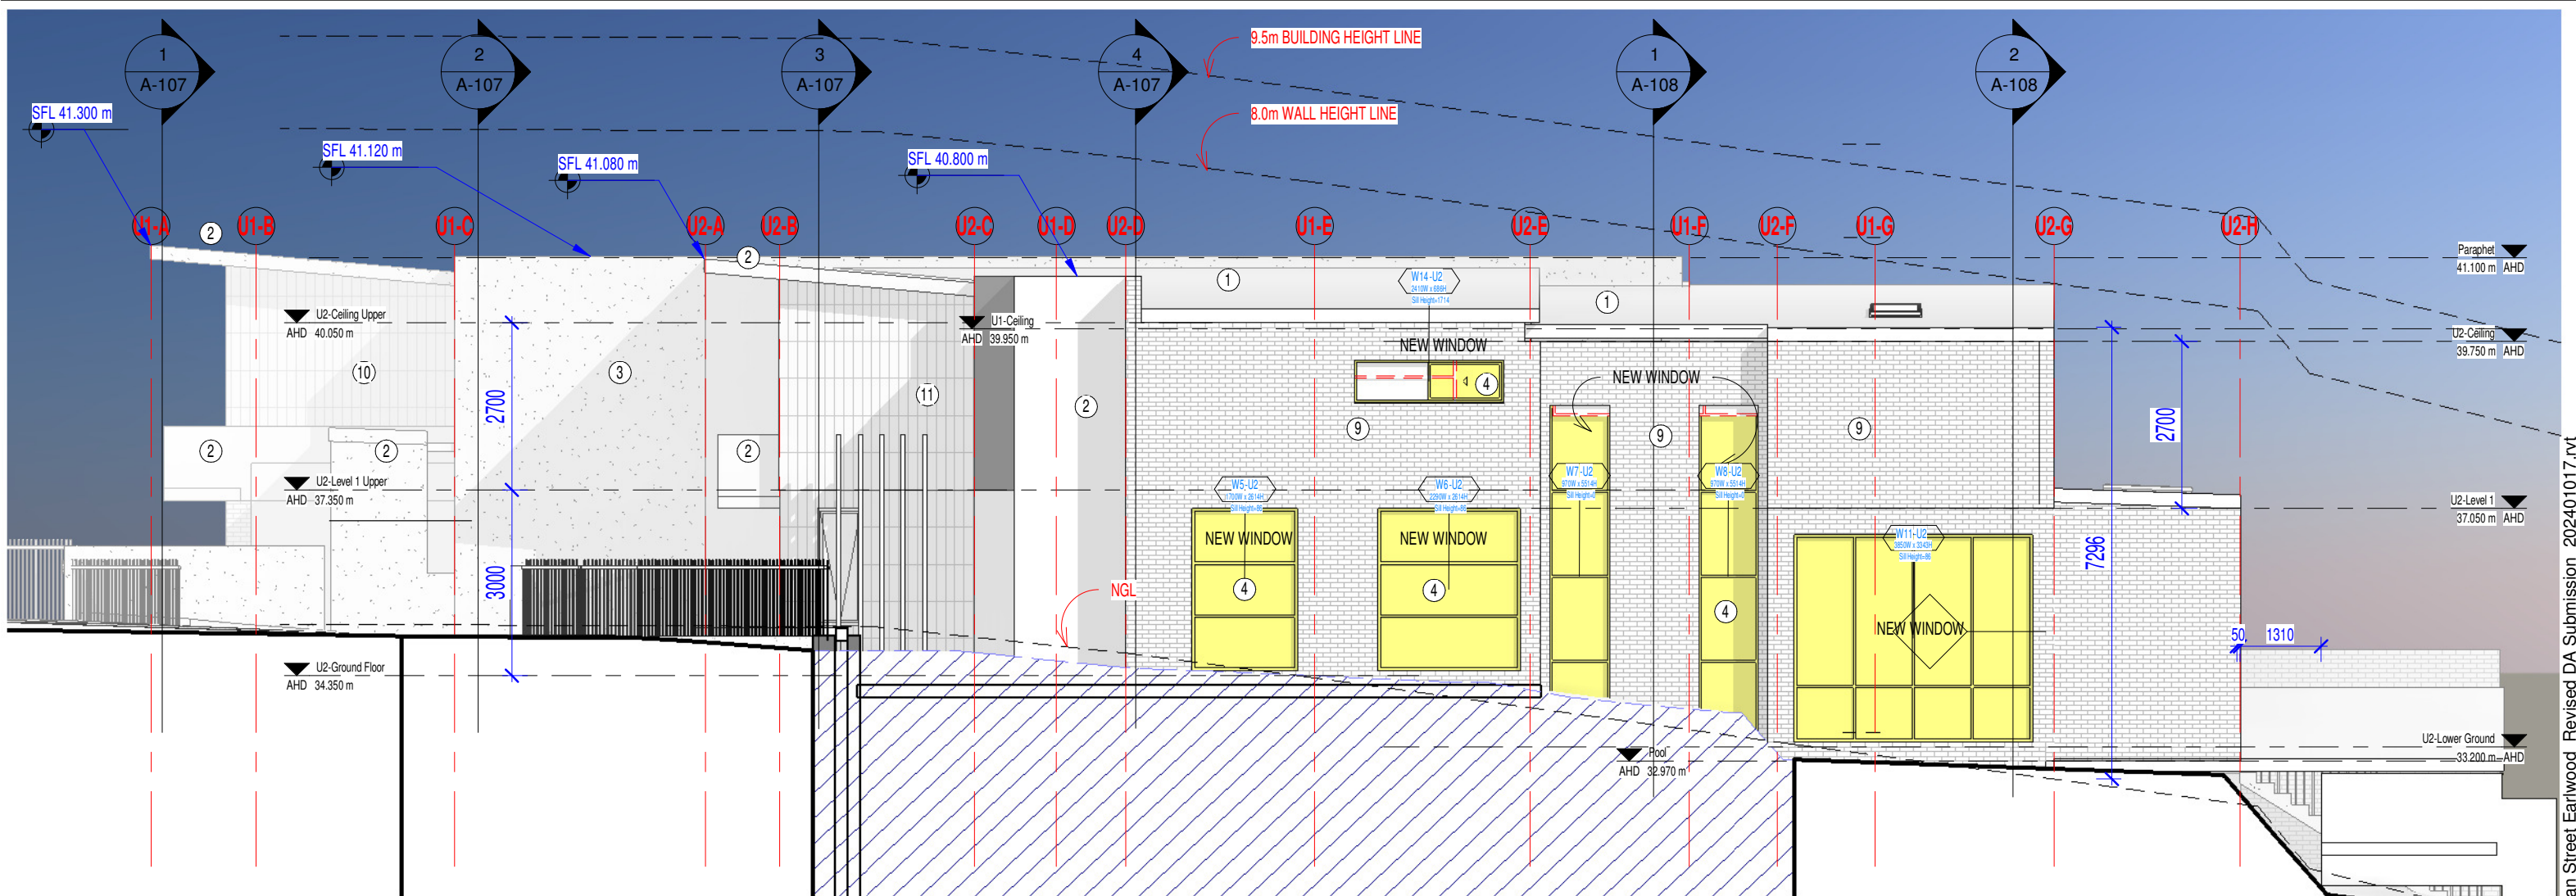


1 South Elevation
1 : 100

											
1 COLORBOND ROOFING, GUTTERS, FACIAS, DOWNPIPES & ALL RAINWATER GOODS. LYSAGHT - KLIP LOK COLOUR- "SURFMIST"	2 RENDERED MASONRY WALLS PAINTED FINISH COLOUR - Taubmans " Alpine Magic"	3 RENDERED MASONRY WALLS PAINTED FINISH COLOUR - Grey	4 POWDER COATED ALUMINIUM WINDOWS COLOUR - MONUMENT/ White	5 FRAMELESS GLASS BALUSTRADE	6 EXTERNAL ADJUSTBLE BLINDS COLORBOND	7 PANEL LIFT - GARAGE DOOR Monument B & D or SIMILAR	8 PANEL LIFT - GARAGE DOOR Surfmist B & D or SIMILAR	9 Face Brick Wall PGH "Blue Steel or Similar"	10 Feature Wall 1 Light Colour Matt Tiles	11 Feature Wall 2 Dark Colour Matt Tiles	12 METAL FENCE AND GATES POWEDER COATED

Finishes Schedule
1 : 80


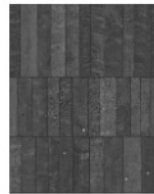


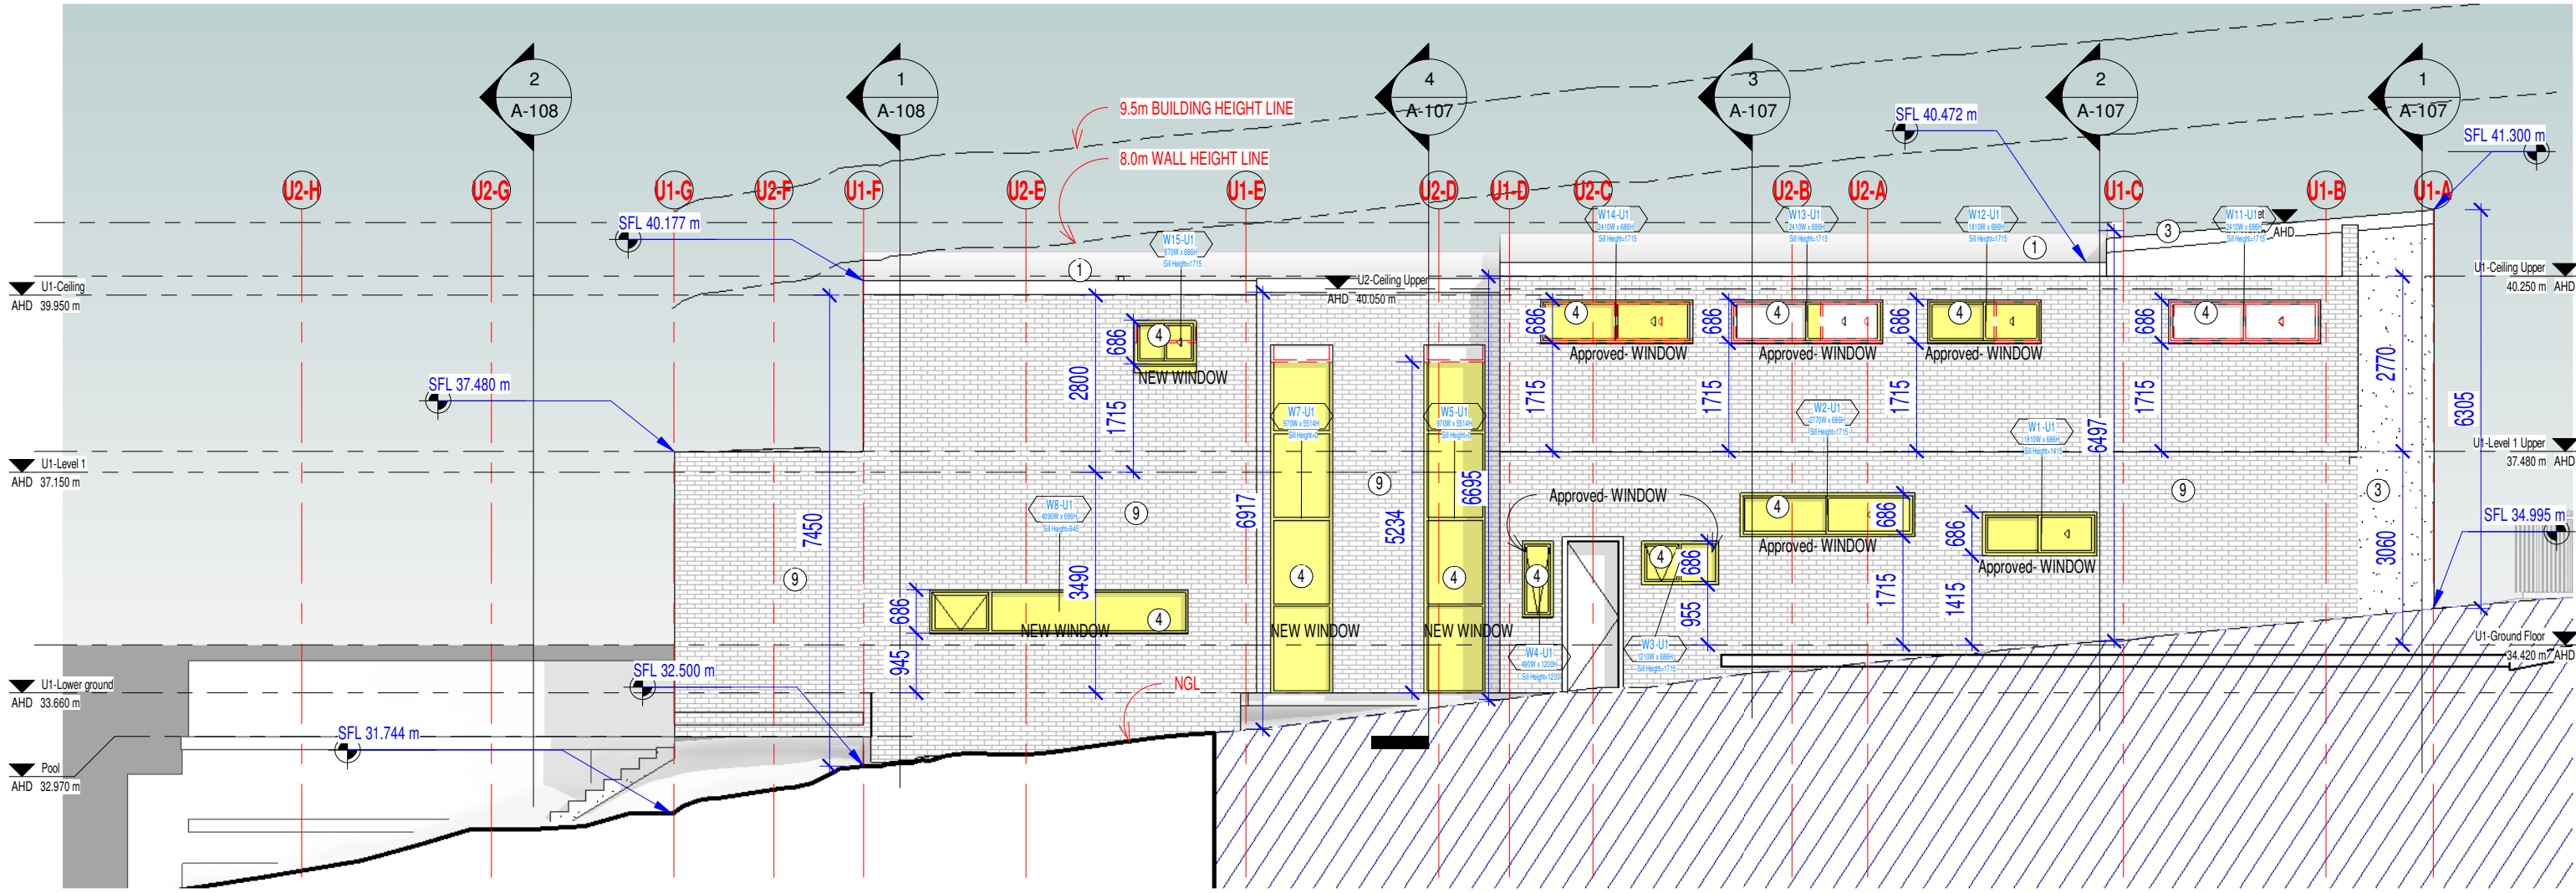

1 North Elevation
1:100

1 COLORBOND ROOFING, GUTTERS, FASCIAS, DOWNPIPES & ALL RAINWATER GOODS. LYSAGHT - KLIP LOK COLOUR - "SURFMIST"	2 RENDERED MASONRY WALLS PAINTED FINISH COLOUR - Taubmans "Alpine Magic"	3 RENDERED MASONRY WALLS PAINTED FINISH COLOUR - Grey	4 POWDER COATED ALUMINIUM WINDOWS COLOUR - MONUMENT/ White	5 FRAMELESS GLASS BALUSTRADE	6 EXTERNAL ADJUSTBLE BLINDS COLORBOND	7 PANEL LIFT - GARAGE DOOR Monument B & D or SIMILAR	8 PANEL LIFT - GARAGE DOOR Surfmist B & D or SIMILAR	9 Face Brick Wall PGH "Blue Steel or Similar"	10 Feature Wall 1 Light Colour Matt Tiles	11 Feature Wall 2 Dark Colour Matt Tiles	12 METAL FENCE AND GATES POWDER COATED

Finishes Schedule
1:80

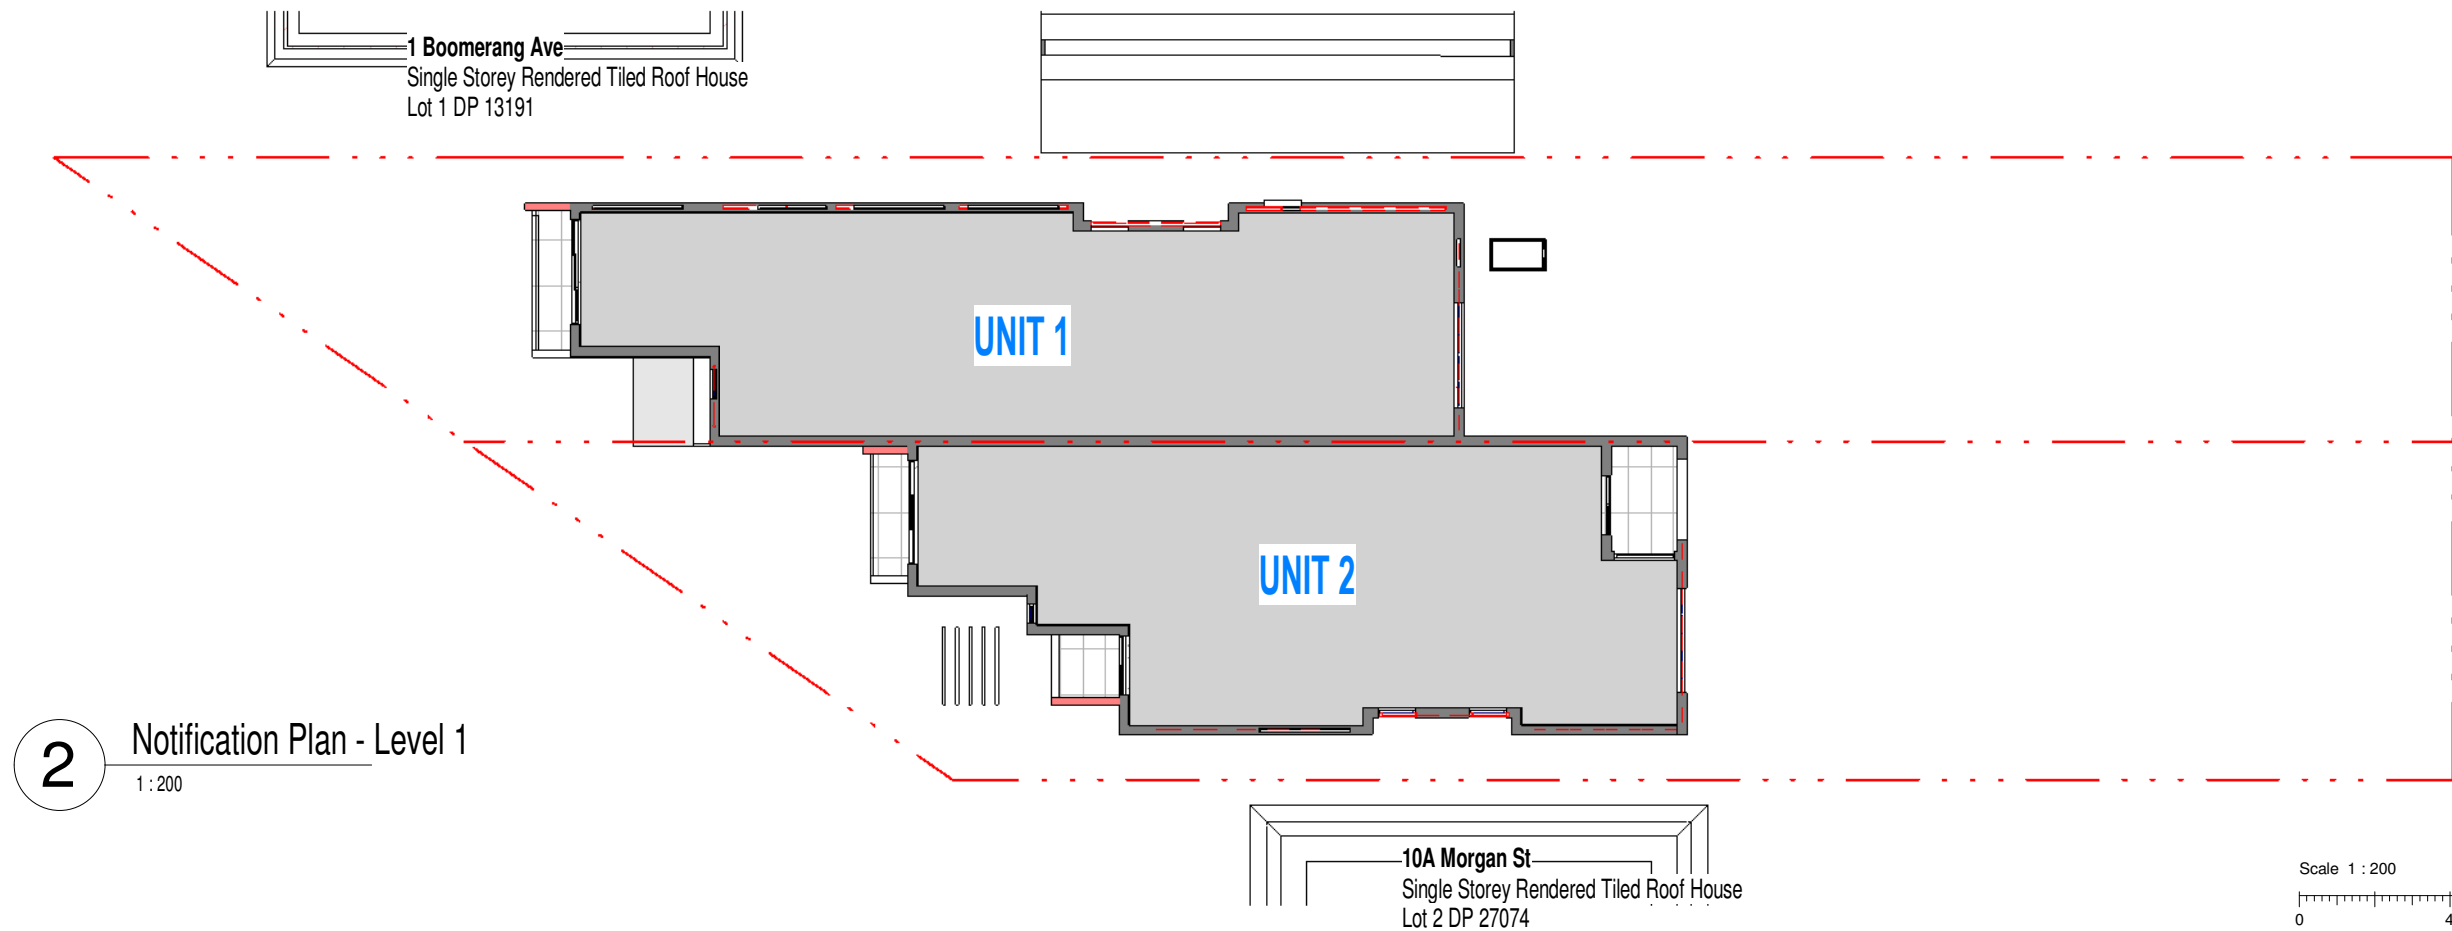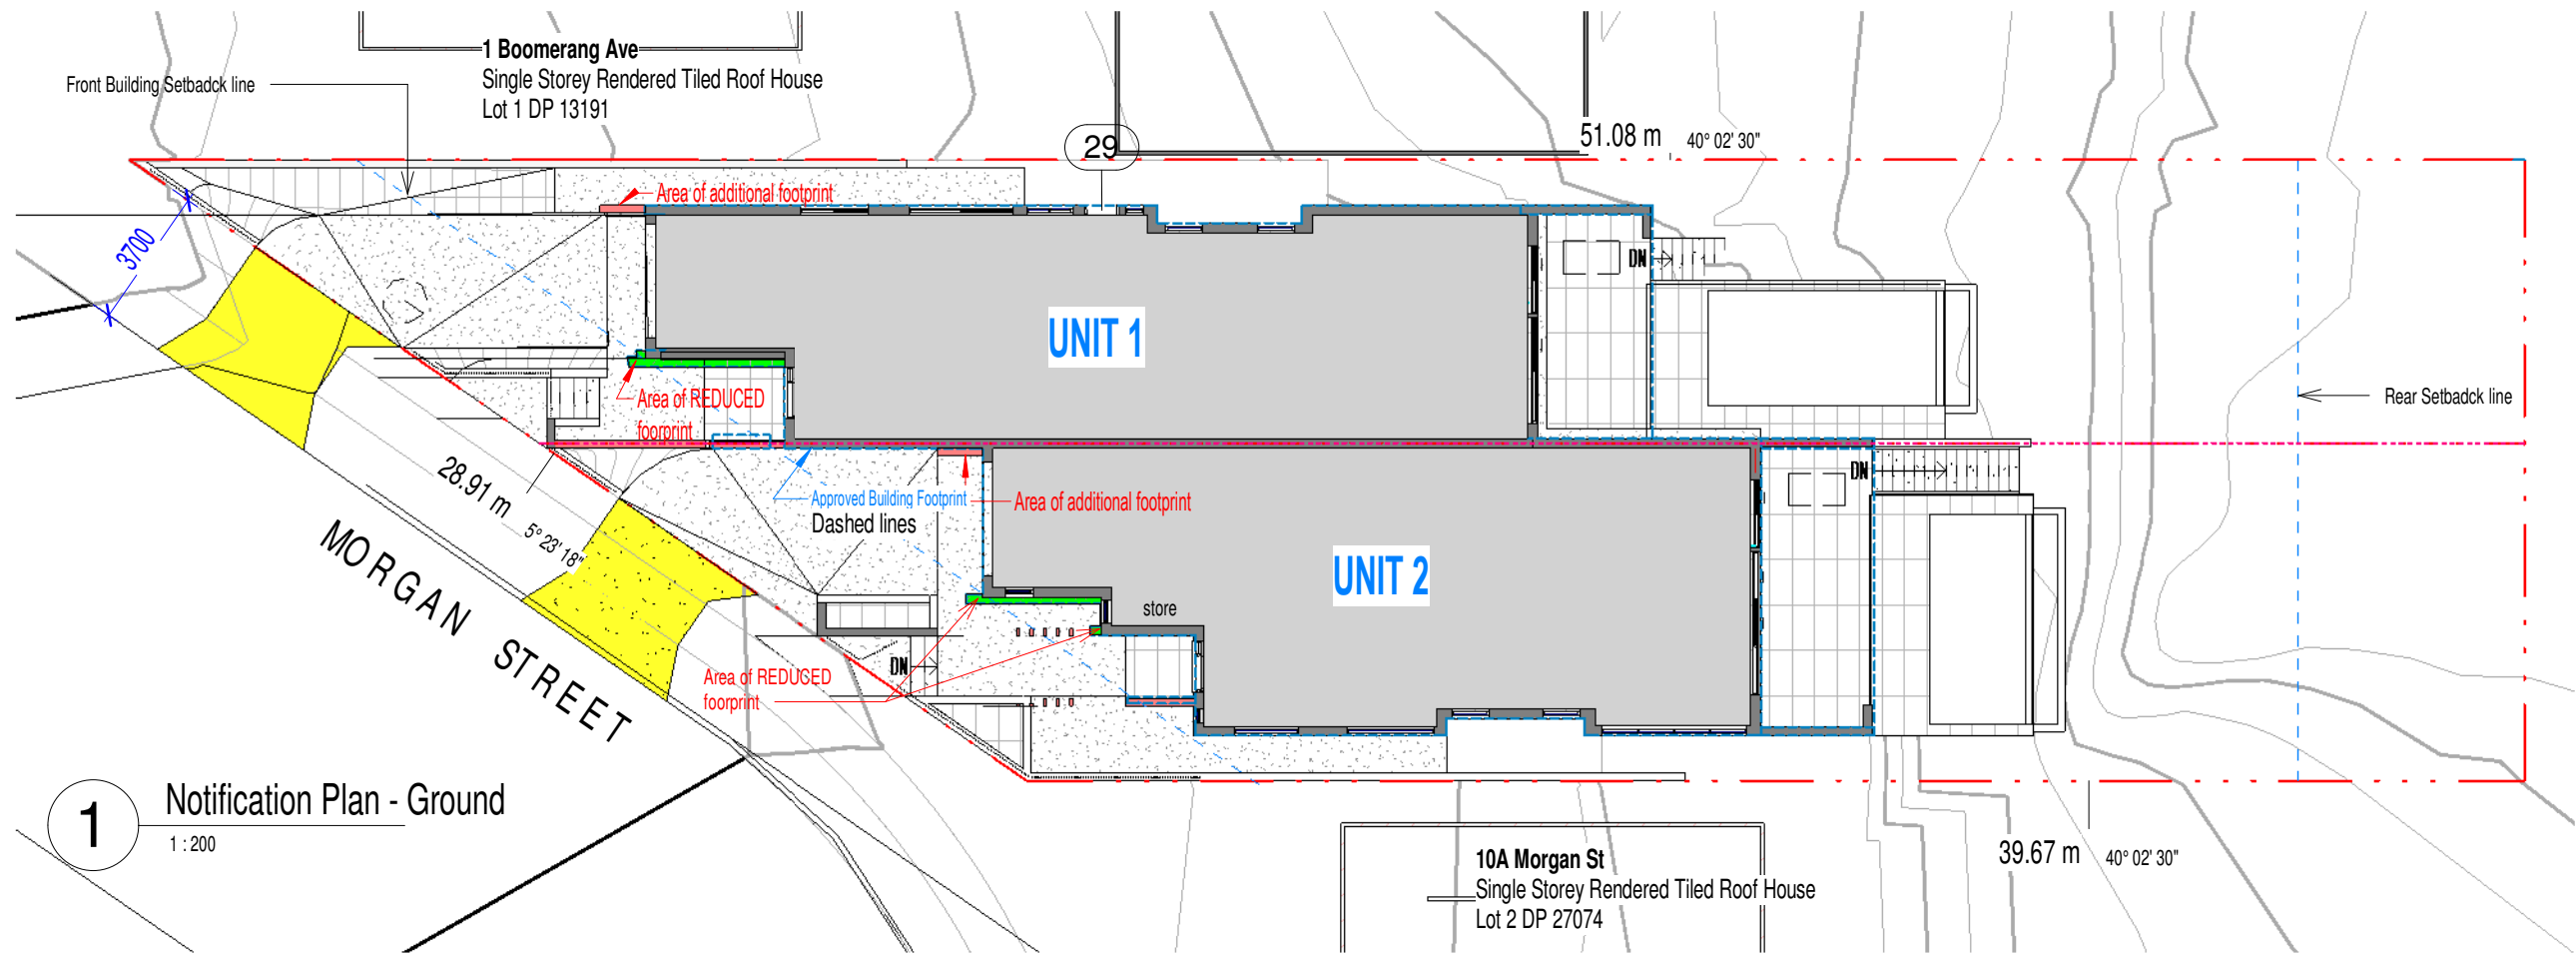

18.10.2024
date

B
Rev

General Revisions.

amendment



6 norman st, lidcombe, nsw, 2141
E: mail.kento@gmail.com
T:0402 278 300

Copyright of the design and other information shown here is owned by Licon Consulting pty. ltd. Reproduction or use of the design by any party for any purpose is expressly forbidden without the written permission of Licon Consulting pty. ltd.



client:
Hitech Builder

project: 10 Morgan Street, Earlwood, NSW, 2206

Proposed Amendments to Development Application
Lot B, DP395835

title: Notification Plans

Scale 1 : 200

  

Section 4.55 Application

scale @ A3: 1 : 200
date: 03.11.2016

approved: Approver
drawn: Author

job no: drawing no: **A-113** rev: **B**