



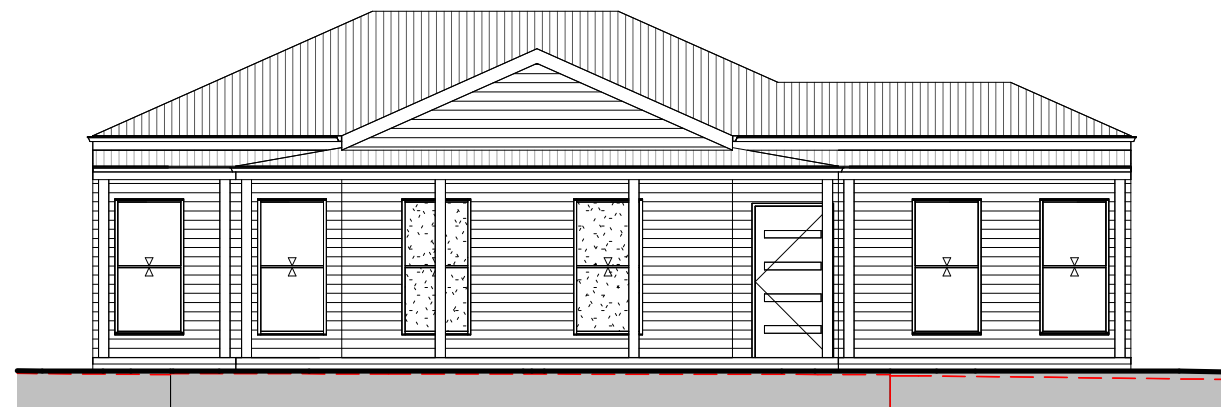


2 Front Elevation (West)

Scale : 1 : 100

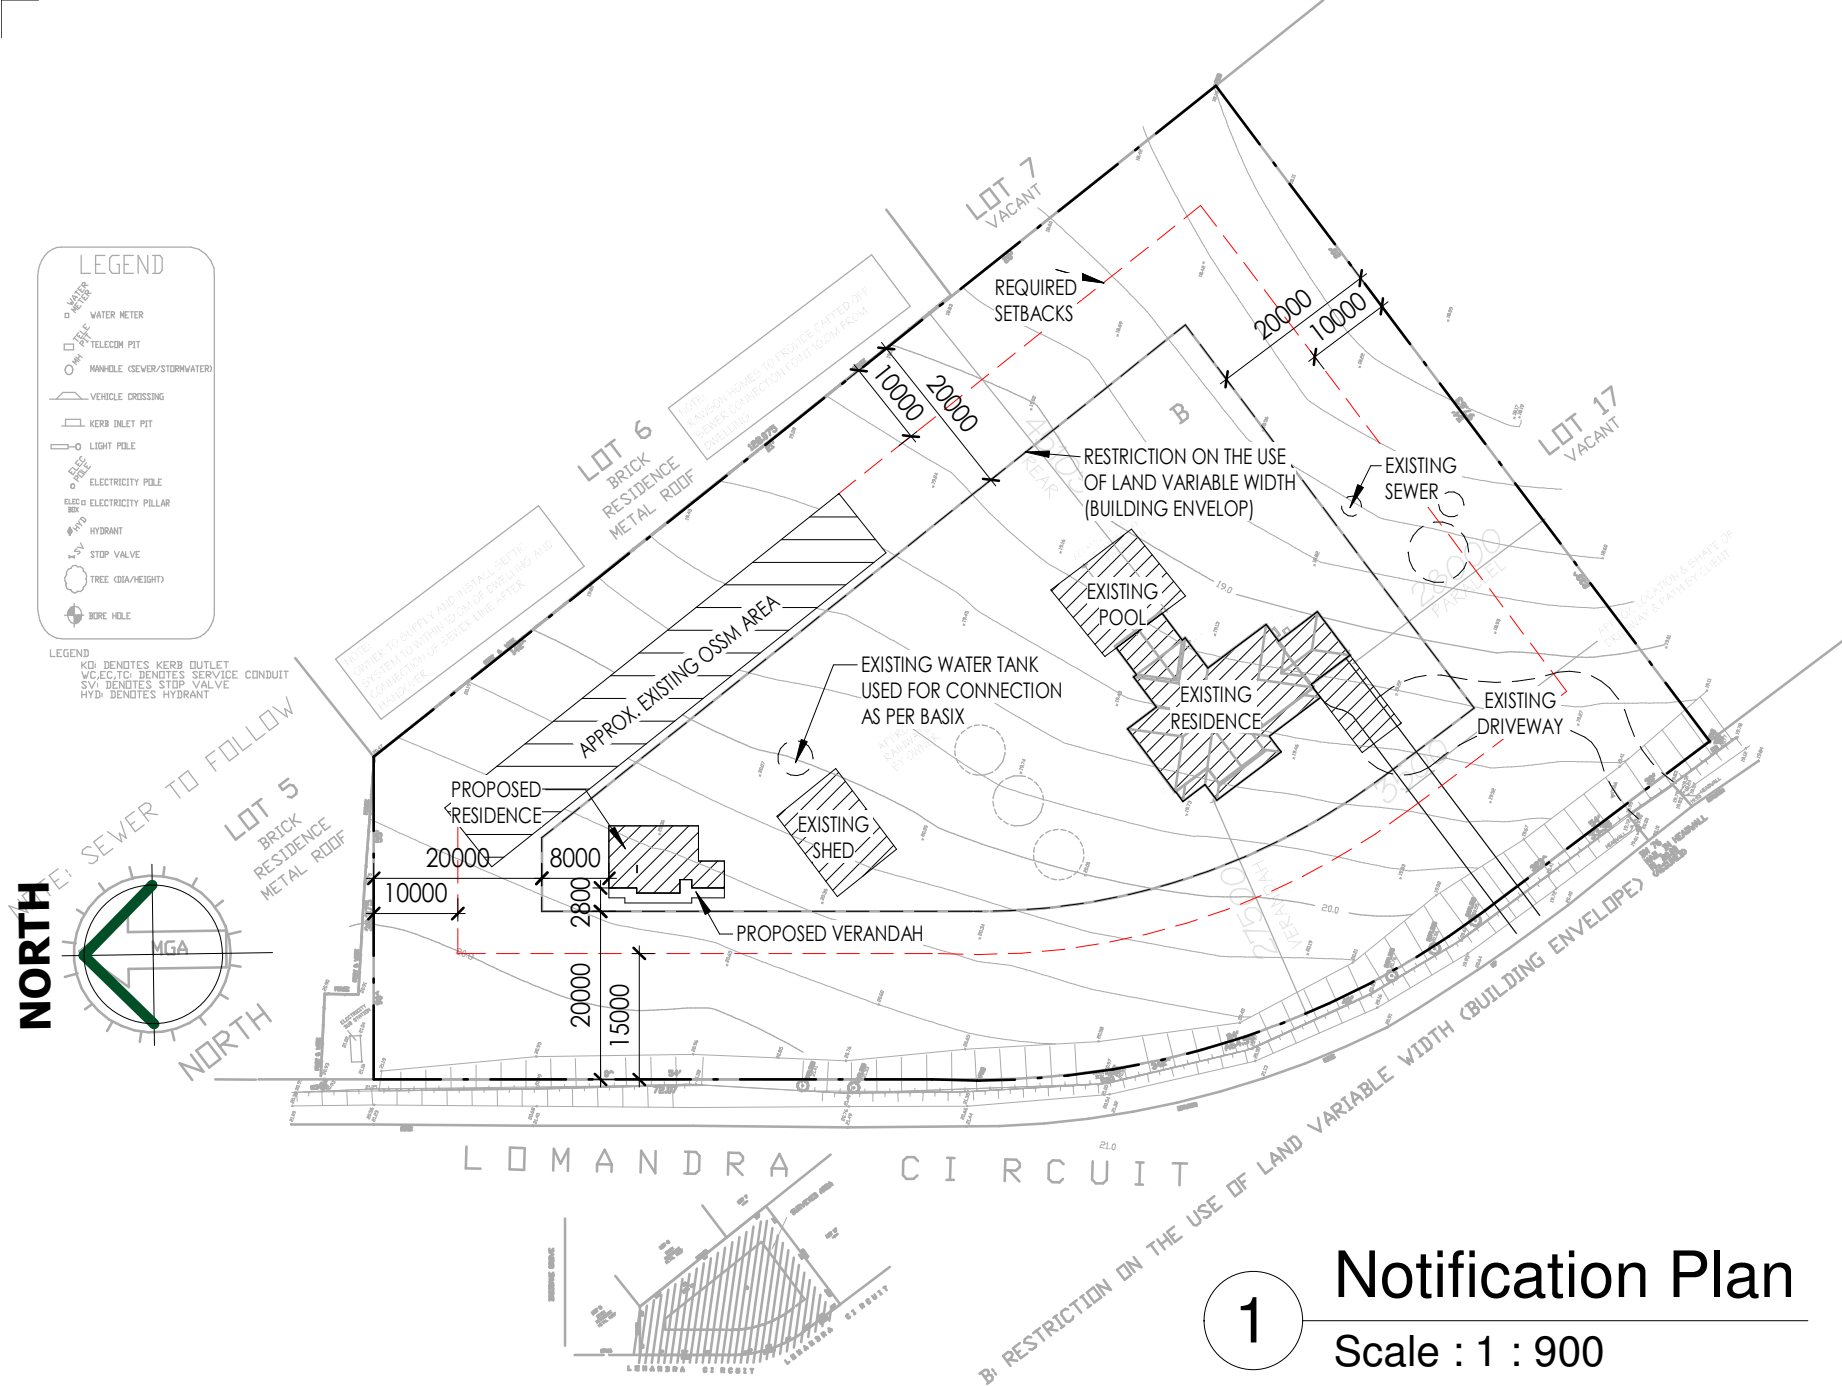


4 Side Elevation (North)

Scale : 1 : 100

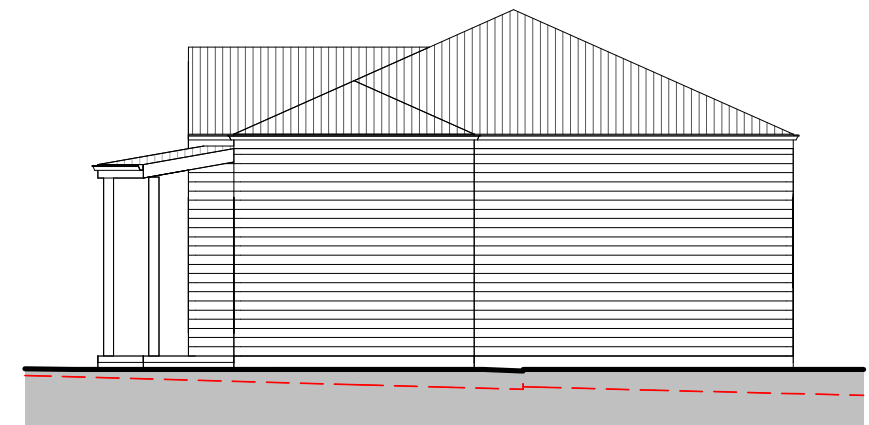

5 Side Elevation (South)

Scale : 1 : 100

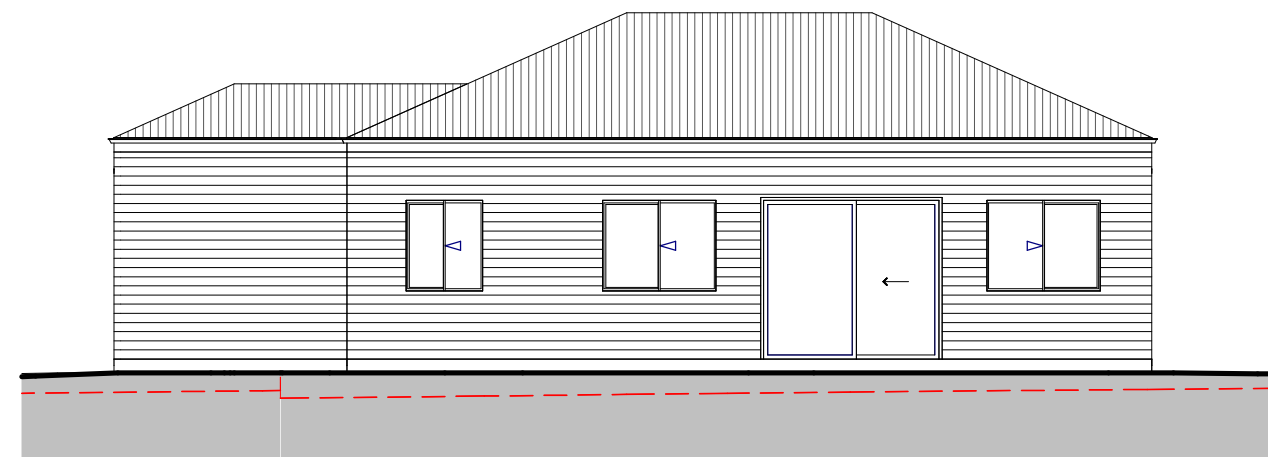

3 Rear Elevation (East)

Scale : 1 : 100