


Notification Plan

1 : 200

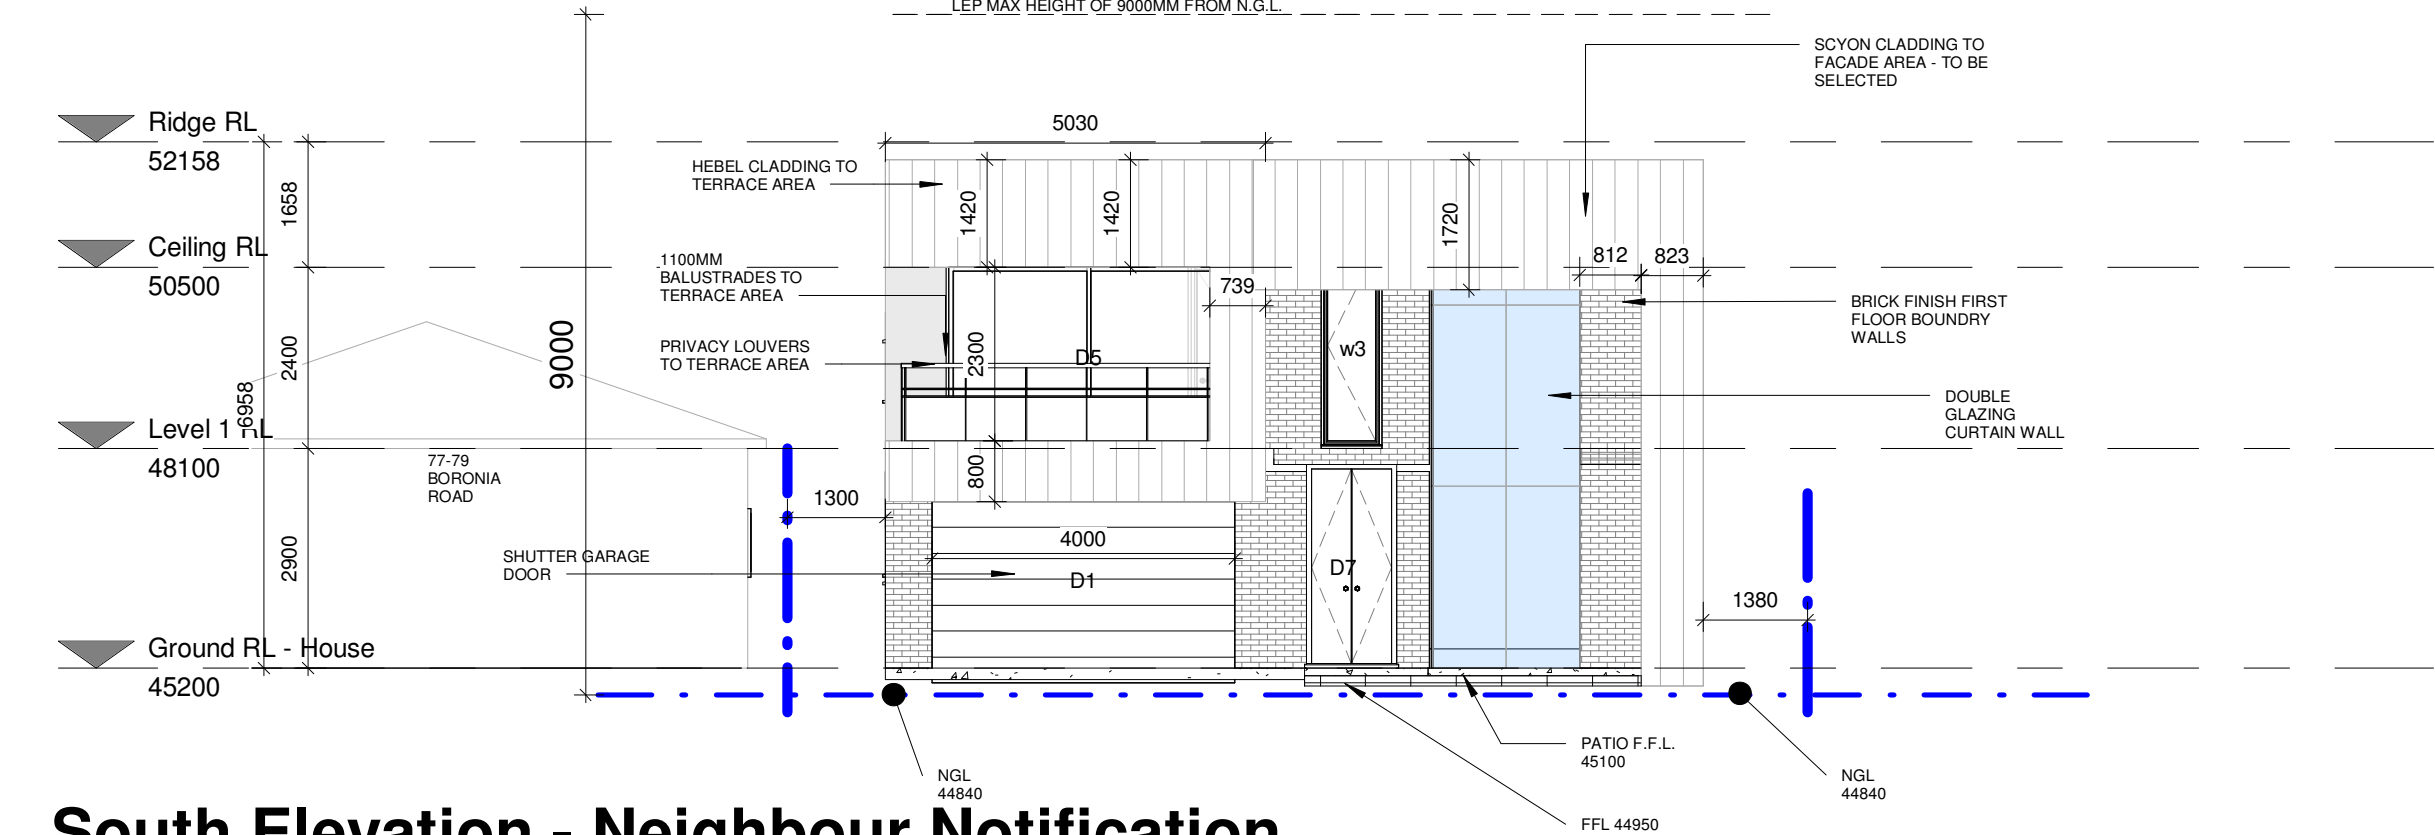

South Elevation - Neighbour Notification

1 : 100

Amendments		
Issue	Description	Date
A	DA APPROVED	
B	DA AMENDED - S4.55 LODGE	01/10/2024
C		
D		
E		
F		



DWELL CONSULTANTS Pty Ltd ABN 58672534511
13 / 4 Parramatta Sq. PARRAMATTA 2150 NSW
hello@dwelll.au
www.dwelll.au
0401 854 450

Neighbour Notification Plan		
Drawing Title	1 / 100 @ a3	
Scale		
Drawing Created (date)	10 / 09 / 2023	
Drawing Created (by)	ez	
Plotted and checked by	ez	
Verified	ez	
Approved	ez	
Project No	Drawing No	Issue
DA-072022-BR	DA-072022-BR	A
Client		
ABBASS		
Stormwater & Structural Engineer		
QUALITY BUILDINGS		
Project Address		
75 BORONIA ROAD GREENACRE NSW		
Project Title		
BORONIA HOME		
Sheet No		
NN-G-01		

This drawing is the copyright of DWELL Pty Ltd and may not be altered, reproduced or transmitted in any form or by any means in part or in whole without the written permission of DWELL Pty Ltd. All levels and dimensions are to be checked and verified on site prior to the commencement of any work, making of shop drawings or fabrication of components.

Do not scale drawings. Use figured Dimensions.

FOR DA APPROVAL