


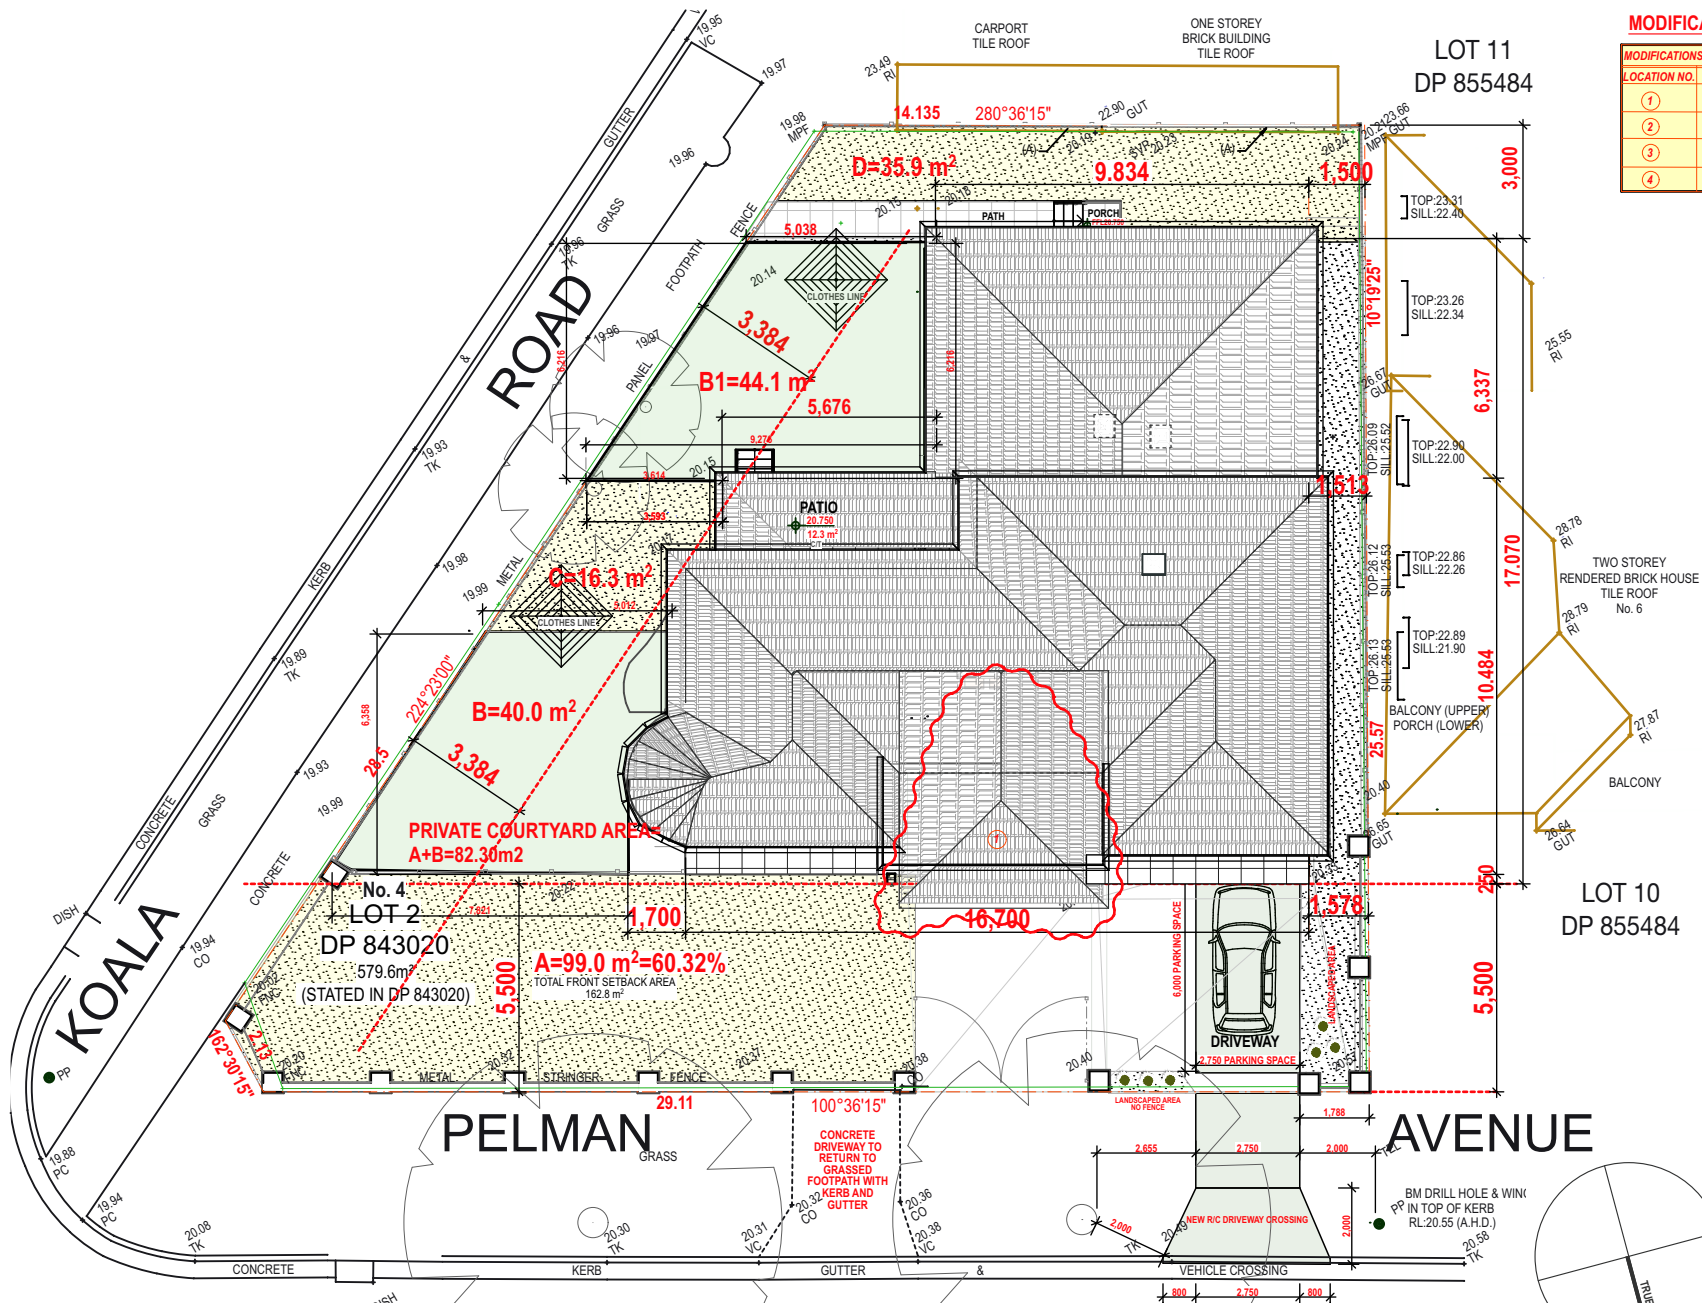

MODIFICATIONS INCLUDE THE FOLLOWING:

MODIFICATIONS	
LOCATION NO.	CHANGES INTRODUCED
①	INTRODUCE CONCRETE CLASSICAL COLUMNS AT THE FRONT & RE DESIGN FRONT PROCH GENERALLY.
②	EXTEND REAR BALCONY TO THE MAIN DWELLING.
③	ELIMINATE WINDOWS TO SECONDARY DWELLING 01 & 02
④	RELOCATE BBQ AREA

REV	NOTES	DATE
1	CLIENT	
2	Yassin and Carmen Zebib	

Ergo Designs P/L

Building Designers & Consultants
334A Homer Street
Earlwood NSW 2206
PH: 9558 1233 FAX: 9558 1233


PROJECT:
**NEW TWO STOREY DWELLING
& SEC. DWELLING.
AT 4 PELMAN AVENUE GREENACRE .**

DRAWING NAME:


NOTIFICATION SITE PLAN

SCALE: A1 1:100 A3 1:200	DRAWN BY: BV	DATE: 11/12/24
JOB NO: 621-77	DRAWING NO: A28	REVISION: A

SITE-PLAN 1:200

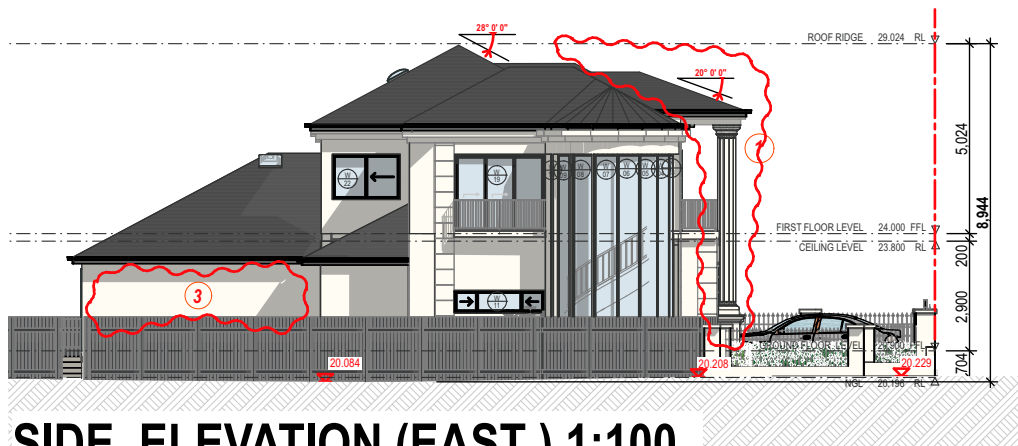


SIDE ELEVATION (EAST) 1:100

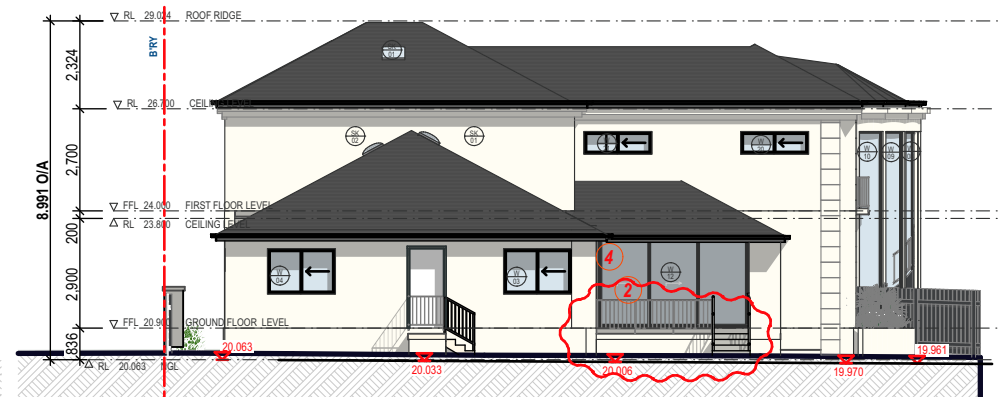

REAR ELEVATION (SOUTH) 1:100



FRONT ELEVATION (NORTH) 1:100

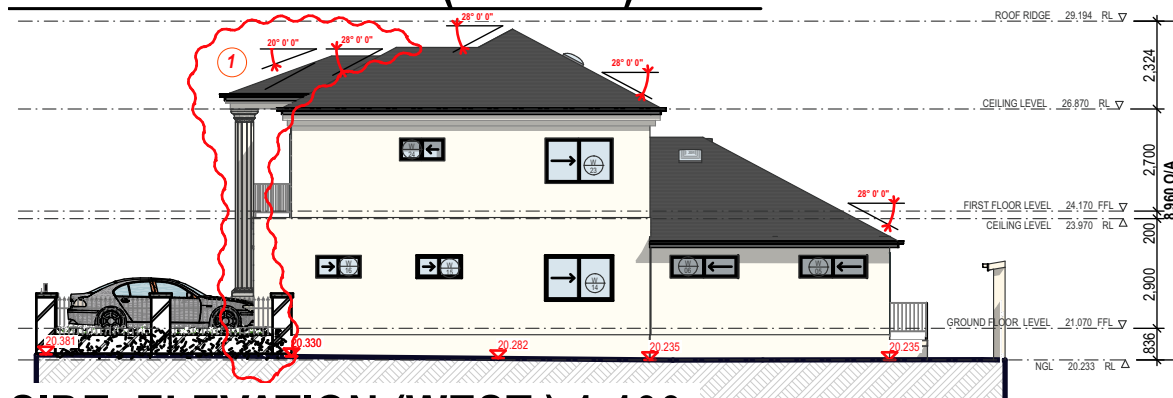

SIDE ELEVATION (WEST) 1:100

MODIFICATIONS INCLUDE THE FOLLOWING:

MODIFICATIONS	
LOCATION NO.	CHANGES INTRODUCED
1	INTRODUCE CONCRETE CLASSICAL COLUMNS AT THE FRONT & RE DESIGN FRONT PROCH GENERALLY.
2	EXTEND REAR BALCONY TO THE MAIN DWELLING.
3	ELIMINATE WINDOWS TO SECONDARY DWELLING 01 & 02
4	RELOCATE BBQ AREA

REV	NOTES	DATE
A1	CLIENT	
A2	Yassin and Carmen Zebib	

Ergo Designs P/L

Building Designers & Consultants
334A Homer Street
Earlwood NSW 2206
PH: 9558 1233 FAX: 9558 1233

PROJECT:
**NEW TWO STOREY DWELLING
& SEC. DWELLING.
AT 4 PELMAN AVENUE GREENACRE .**

DRAWING NAME:

NOTIFICATION ELEVATIONS

SCALE:	DRAWN BY:	DATE:
A1 1:100	BV	11/12/24
A3 1:200		
JOB NO: 621-77	DRAWING NO: A29	REVISION: