

REVISION SCHEDULE			
ISSUE	DRAWING NUMBER	DATE	NOTES + CHANGES
A	SS24.164.1	16.12.2024	Concept Plan

SHEET LIST		
PAGE	DRAWING	ISSUE
1	COVER PAGE/LOCALITY PLAN	A
2	SITE PLAN	A
3	GROUND FLOOR PLAN	A



PREPARED BY:
TONI WHITE
STRAIGHTLINE STUDIO CO.



LOCALITY PLAN

CLIENT:

PROJECT: Proposed Home Business
ADDRESS: 3 Bega Place, Georges Hall

 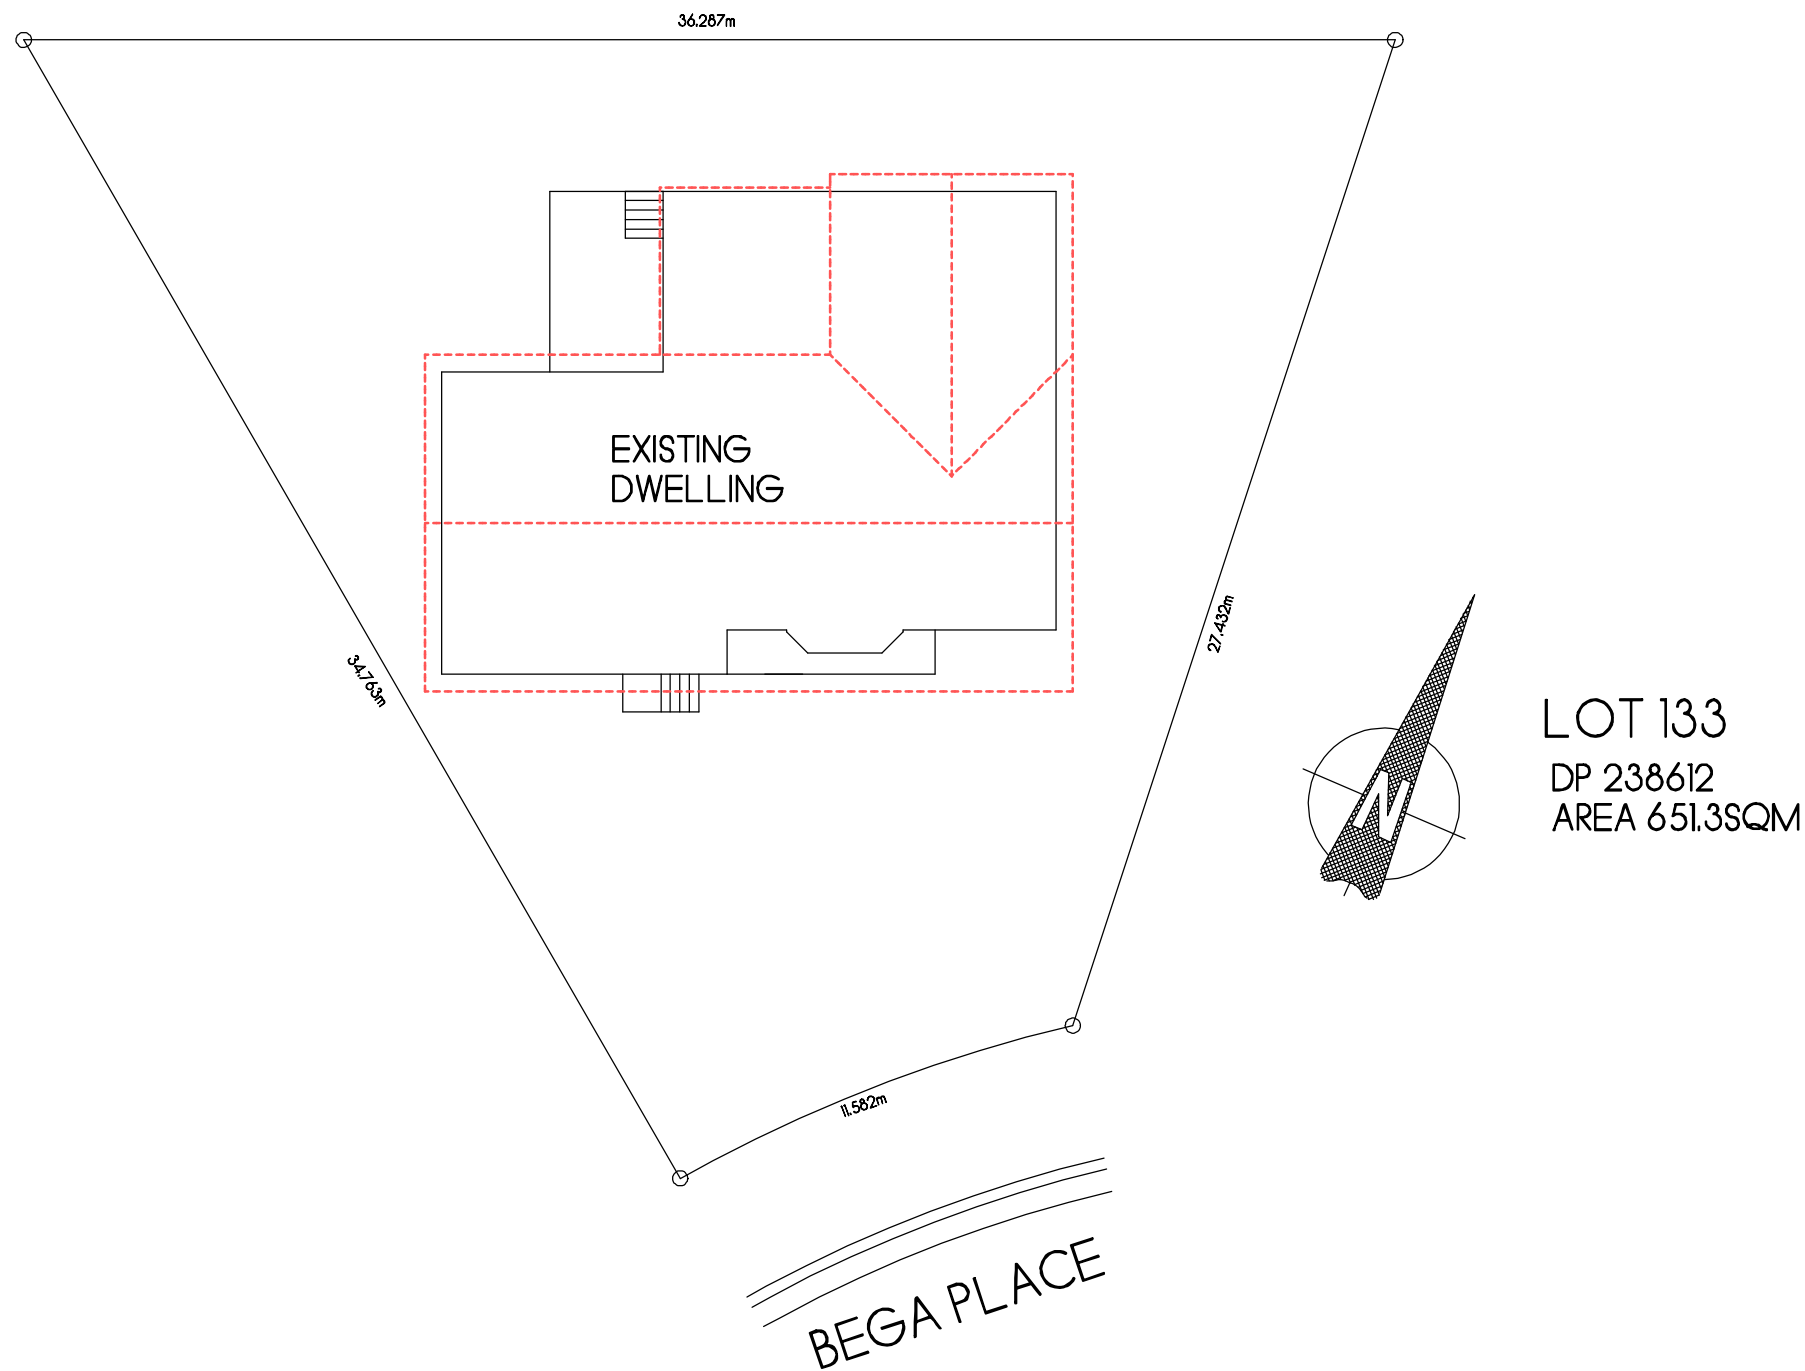

SITE PLAN

SCALE 1:200

NOTES:

1. Levels shown are approx only + should be verified on site
2. Figured dimensions are to be taken in preference to scaling
3. All measurements are in mm unless otherwise stated
4. Window sizes are nominal only. Final window sizes by builder
5. Dimensions are to be verified on site by builder before commencement of work

urban.
CONSULTANTS

PROJECT: Proposed Home Business
DRAWING: Site Plan
SCALE: 1:200@A3
DRAWING NUMBER: SS24.164.1
DATE: 16.12.2024
PAGE: 2/3

ISSUE: A

CLIENT:



ADDRESS: 3 Bega Place, Georges Hall

CUSTOM DESIGN

STRAIGHTLINE STUDIO CO.

WWW.STRAIGHTLINESTUDIOCO.COM.AU | DESIGN@STRAIGHTLINESTUDIOCO.COM.AU | PH 0413097583 | ABN 44622457434

bdac
ACCREDITED
BUILDING DESIGNER

 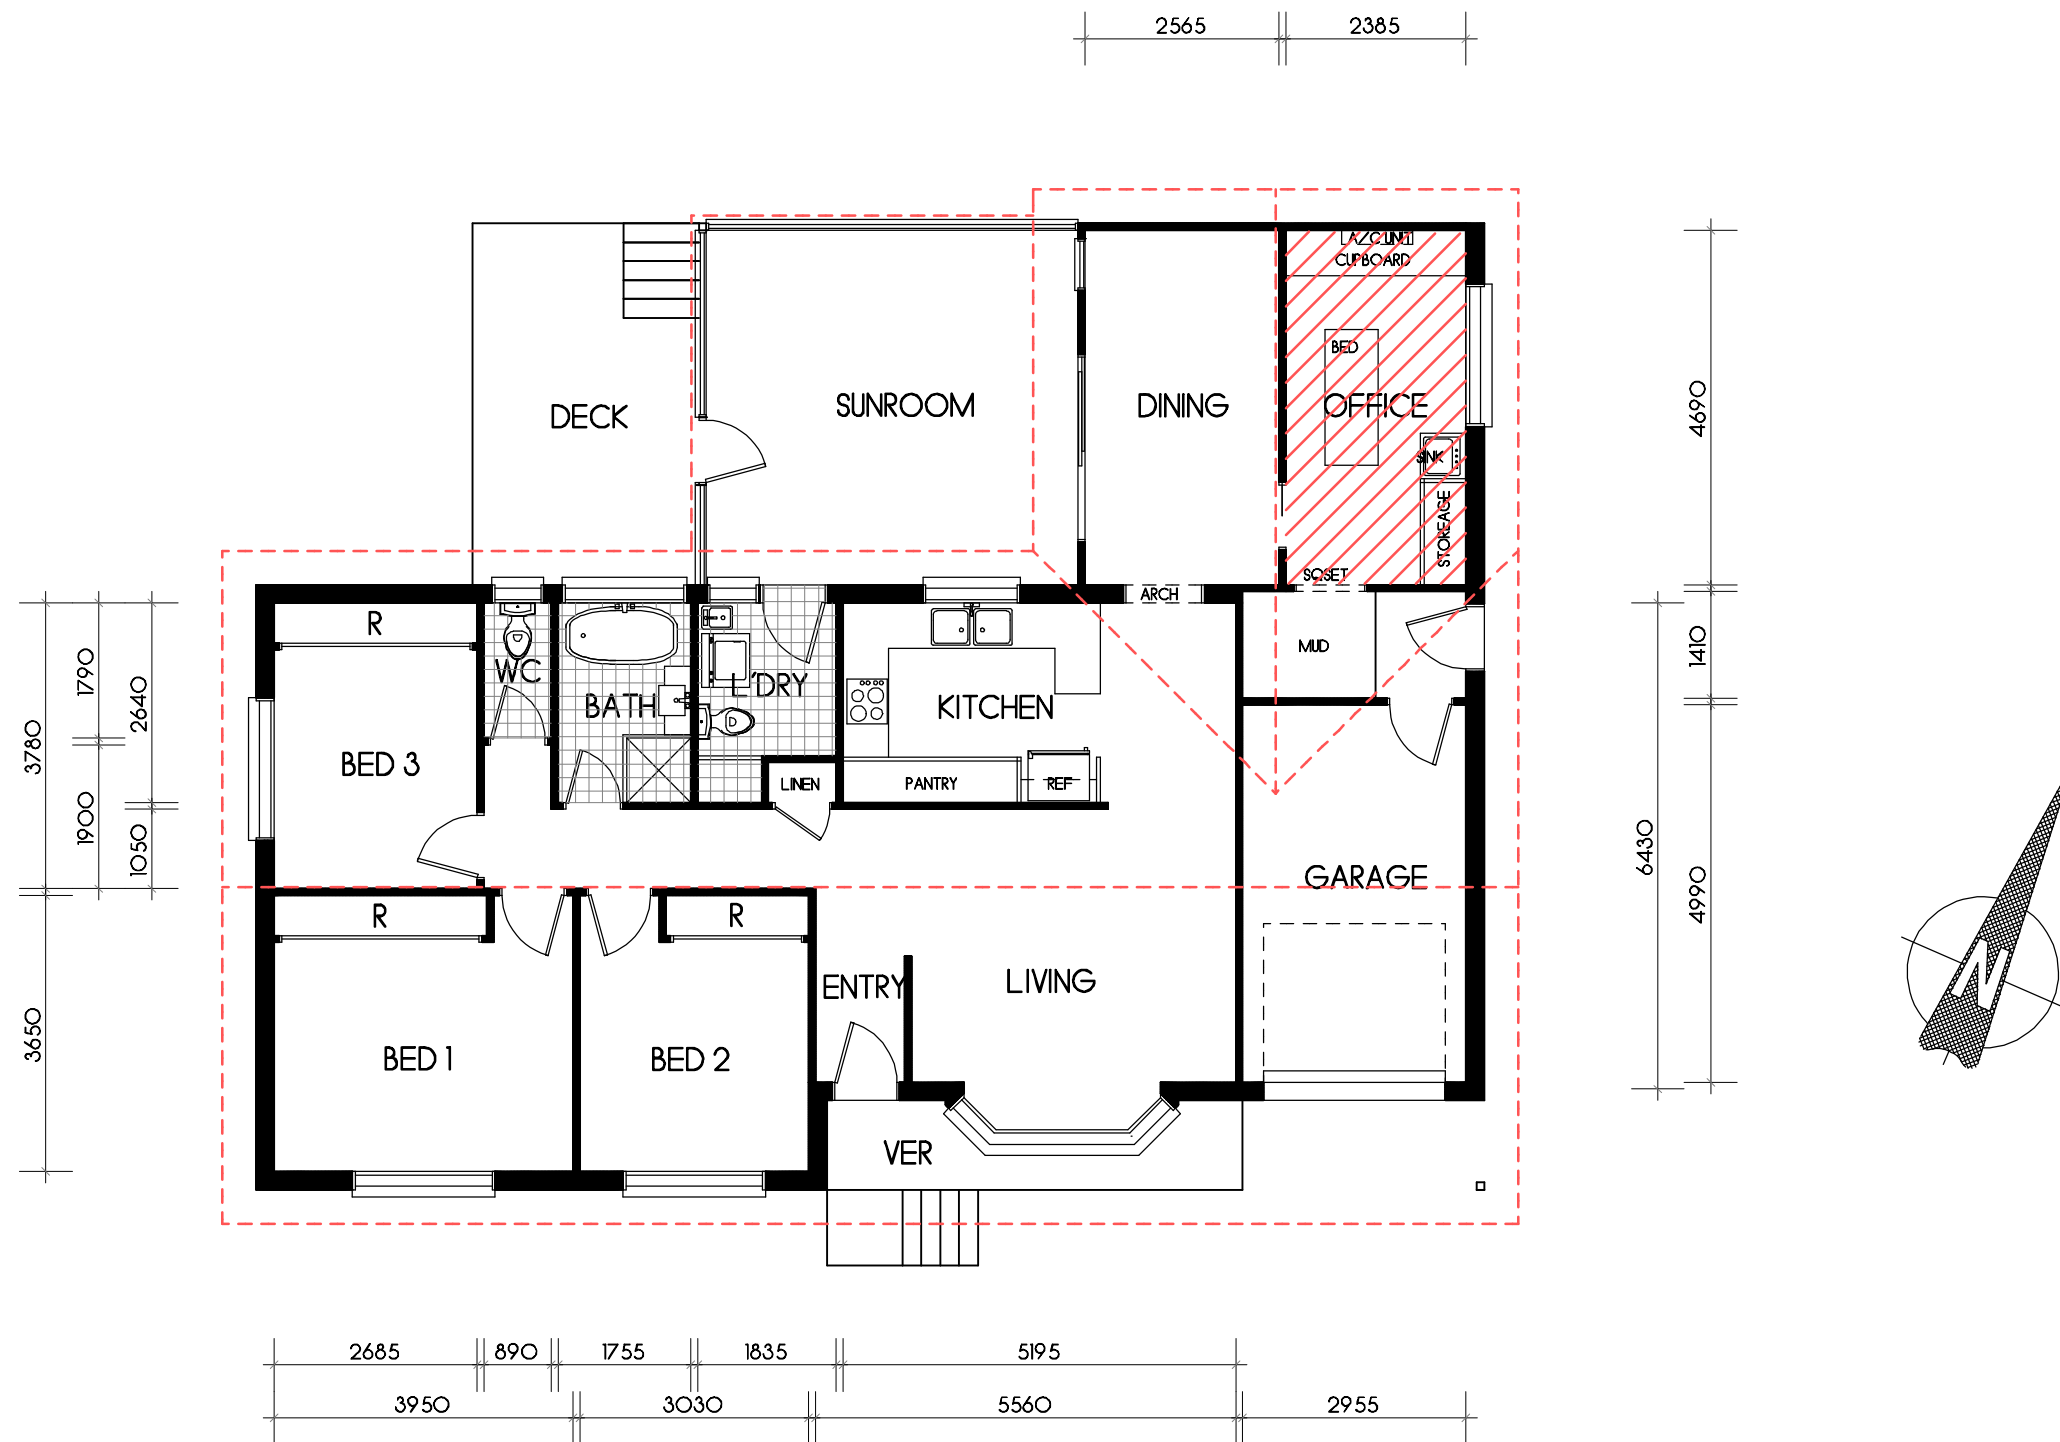

GROUND FLOOR PLAN

SCALE 1:100

TOTAL HOUSE AREA = 119.1SQM
TOTAL HOME BUSINESS AREA = 11.18SQM

NOTES:
1. Levels shown are approx only + should be verified on site
2. Figured dimensions are to be taken in preference to scaling
3. All measurements are in mm unless otherwise stated
4. Window sizes are nominal only. Final window sizes by builder
5. Dimensions are to be verified on site by builder before commencement of work

urban
CONSULTANTS

PROJECT: Proposed Home Business
DRAWING: Ground Floor Plan
SCALE: 1:100@A3
DRAWING NUMBER: SS24.164.1
DATE: 16.12.2024
PAGE: 3/3

ISSUE: A

CLIENT:

ADDRESS: 3 Bega Place, Georges Hall

CUSTOM DESIGN

STRAIGHTLINE STUDIO CO.

WWW.STRAIGHTLINESTUDIOCO.COM.AU | DESIGN@STRAIGHTLINESTUDIOCO.COM.AU | PH 0413097583 | ABN 44622457434

bdqa
ACCREDITED
BUILDING DESIGNER