


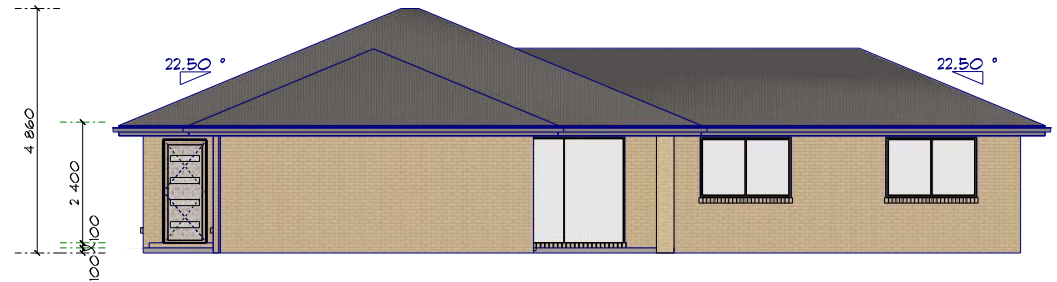

WEST ELEVATION DWELLING
SCALE: 1:100



SOUTH ELEVATION DWELLING
SCALE: 1:100




EAST ELEVATION DWELLING
SCALE: 1:100

Material	Colour	Thermal Value
Walls: Brick	Everyday Life Engage	.35
Windows: Frame	Basalt	.67
Roof: Colourbond	Basalt	.67
Fascia	Basalt	.67
Guttering	Basalt	.67




NORTH ELEVATION DWELLING
SCALE: 1:100

Membership: 3523 Energy Assessor Number: DMN/13/1620 RBP Reg. No. DP-AD1913. Signed: <i>D James</i> Design Matters The peak body for the building design profession NOTE: Builder to confirm all dimensions & levels on site before construction & not to scale from drawing.	Proposed Unit For: 88VOT6 Site Address: Lot 1 Rosler Parade Henty 2658 Signed:	Builder: Land L Projects P/L Address: P.O. Box 661 Jindera 2642 EMAIL: john@landlprojects.com.au MOBILE: 0419 383 069 Signed:	D J Design & Energy Consulting 45 Sans Souci Drive Wondoga 3690 Ph. 02 6056 2658 Mobile 0417 225 996 Email: d.j.dese@bigpond.com	SHEET SIZE: A3 JOB NO: 1018 DATE: 12/10/2023 PAGE NO : 4 AMENDMENT : E 6/05/2024 DRAWN BY: D James
---	---	--	--	---

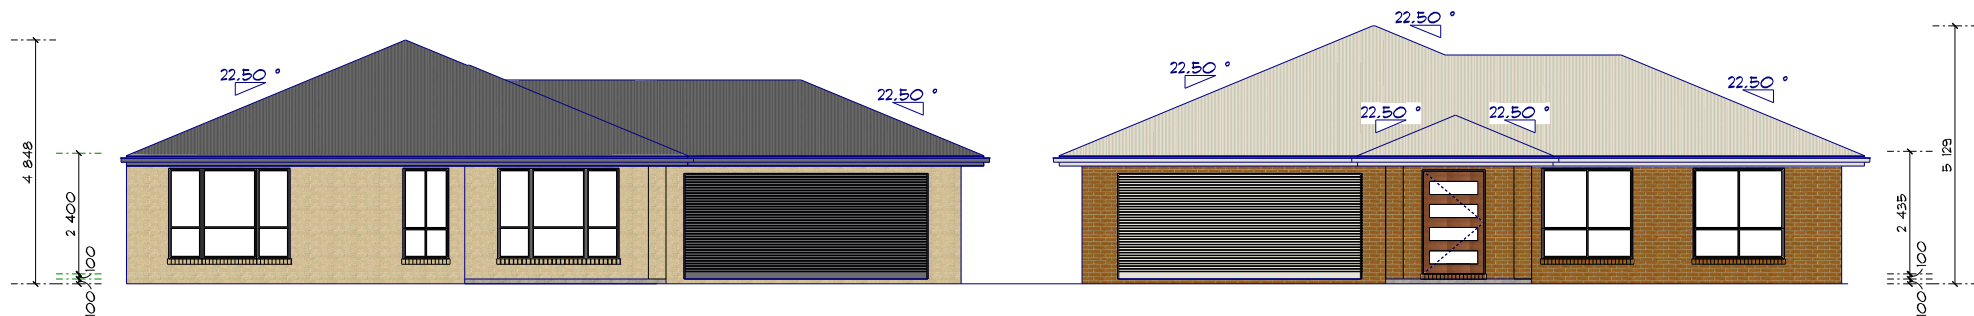

SOUTH ELEVATION UNIT & DWELLING
SCALE: 1:100

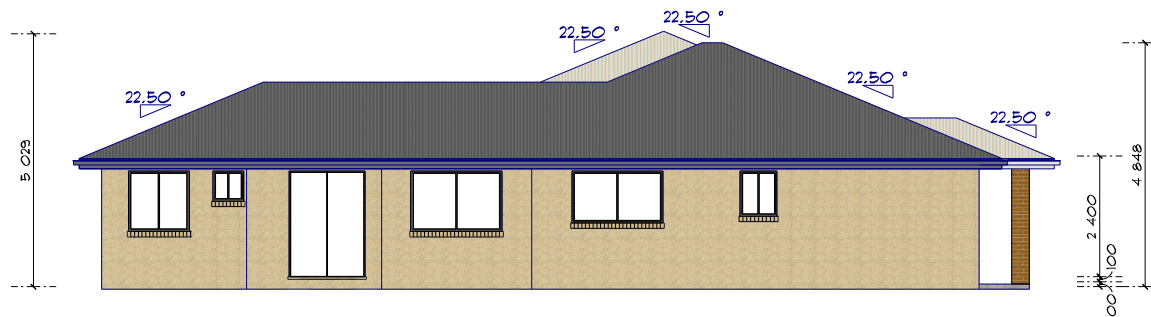


WEST ELEVATION DWELLING & UNIT
SCALE: 1:100

ELEVATIONS OF DWELLING AND UNIT

Membership: 3523 Energy Assessor Number: DMN/13/1620 RBP Reg. No. DP-AD1913. Signed: <i>DJames</i> Design Matters The peak body for the building design profession NOTE: Builder to confirm all dimensions & levels on site before construction & not to scale from drawing.	Proposed Unit For: 88VOT6 Site Address: Lot 1 Rosler Parade Henty 2658 Signed:	Builder: Land L Projects P/L Address: P.O. Box 661 Jindera 2642 EMAIL: john@landlprojects.com.au MOBILE: 0419 383 069 Signed:	D J Design & Energy Consulting 45 Sans Souci Drive Wondoga 3690 Ph. 02 6056 2658 Mobile 0417 225 996 Email: d.j.desebigpond.com	SHEET SIZE: A3 JOB NO: 1018 DATE: 12/10/2023 PAGE NO : 5 AMENDMENT : E 6/05/2024 DRAWN BY: D James
--	---	--	---	---



EAST ELEVATION UNIT & DWELLING
SCALE: 1:100

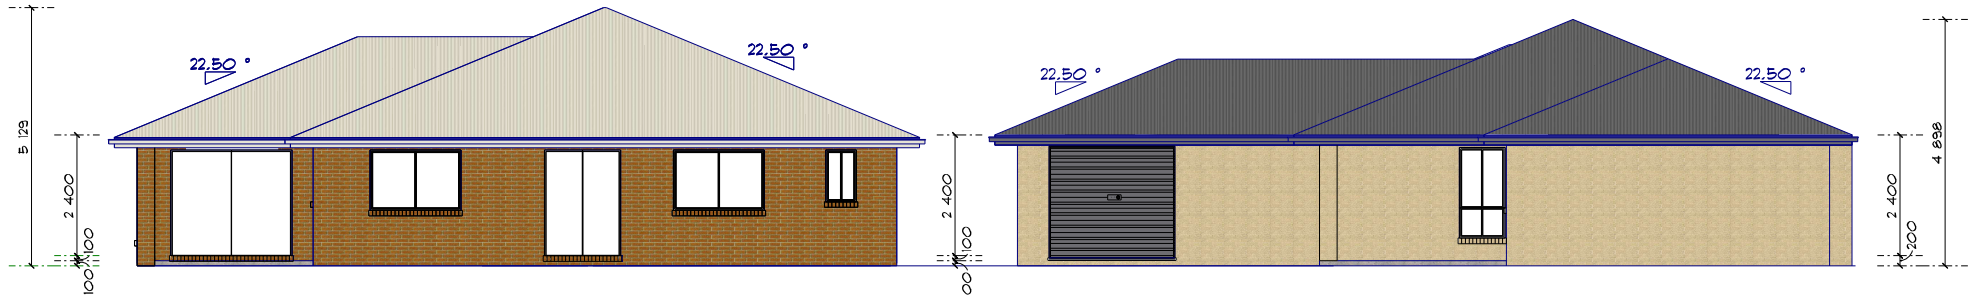

Material	Colour	Thermal Value
Walls: Brick	Everyday Life Stimulate	.64
Windows: Frame	Surfmist	.33
Roof: Colourbond	Surfmist	.33
Faacia	Surfmist	.33
Guttering	Surfmist	.33

Material	Colour	Thermal Value
Walls: Brick	Everyday Life Engage	.35
Windows: Frame	Basalt	.67
Roof: Colourbond	Basalt	.67
Faacia	Basalt	.67
Guttering	Basalt	.67

NORTH ELEVATION UNIT & DWELLING
SCALE: 1:100

ELEVATIONS OF DWELLING AND UNIT

Membership: 3523
Energy Assessor Number:
DMN/13/1620
RBP Reg. No. DP-AD1913.
Signed: *D James*

Design Matters
The peak body for the
building design profession

NOTE: Builder to confirm all dimensions & levels
on site before construction & not to scale from
drawing.

Proposed Unit For: 88VOT6

Site Address: Lot 1 Rosler Parade
Henty 2658

Signed:

Builder: Land L Projects P/L
Address: P.O. Box 661
Jindera 2642

EMAIL: john@landlprojects.com.au
MOBILE: 0419 383 069
Signed:

D J Design & Energy Consulting

45 Sans Souci Drive Wondoga 3690

Ph. 02 6056 2658 Mobile 0417 225 996

Email: d.j.desebigpond.com

SHEET SIZE: A3

JOB NO: 1018

DATE: 12/10/2023

PAGE NO : 6

AMENDMENT : E 6/05/2024

DRAWN BY: D James