

COPYRIGHT

RESIDENTIAL / COMMERCIAL / INTERIORS

DESIGNER NAME: JUSTIN ELAZZI
MEMBERSHIP NO: 6605
EMAIL: ADMIN@INHAUSDESIGNS.COM.AU
BROWSE: WWW.INHAUSDESIGNS.COM.AU

GREENACRE HOME

29 GREENACRE ROAD, GREENACRE

NOAH DEAN

1710.2024

NORTH POINT



SCALE AS INDICATED @ A3

NOTES
· ALL WORKS TO COMPLY WITH THE RELEVANT AUSTRALIAN STANDARDS
· ALL WORKS ARE TO BE CARRIED OUT IN ACCORDANCE WITH THE REQUIREMENTS OF THE BUILDING CODE OF AUSTRALIA.
· ALL DIMS TO BE VERIFIED BY BUILDER PRIOR TO CONSTRUCTION.
· BOUNDARY DIMENSIONS & ALL LEVELS SUBJECT TO CONFIRMATION BY BUILDER.
· USE FIGURED DIMENSIONS ONLY, DO NOT SCALE FROM PLANS.

REV/DATE	DESCRIPTION
A 30.01.2025	ISSUED FOR DA SUBMISSION
B	
C	
D	
E	

LEGEND
NON-TRAFFICABLE
LANDSCAPE
CONCRETE PATH
CONCRETE SURFACE
SWIMMING POOL
TILED FLOOR
ARTICULATION
OVERHEAD
HIDDEN
SITE BOUNDARY
SMOKE ALARM
MECH/VENTILATION
90 STUD WALL
110 BRICK
250 BRICK VENEER
270 DOUBLE BRICK
130 CLADDING
200 HEBEL WALL

TITLE

NOTIFICATION PLAN

CHECKED BY JE

DWG # REVISION

NP-01 A

PROJECT #


2469

NOT FOR CONSTRUCTION

GREENACRE ROAD

SITE PLAN.

1 : 250

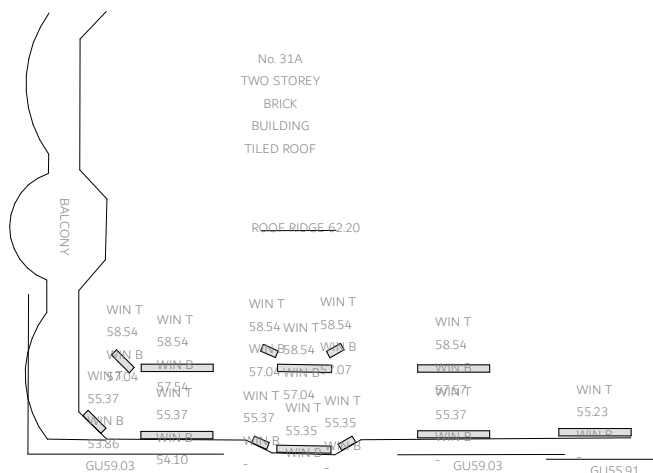


1
DP 510691

FIBRO
BUILDING

BRICK
GRANNY
FLAT


ROOF RIDGE 58.75

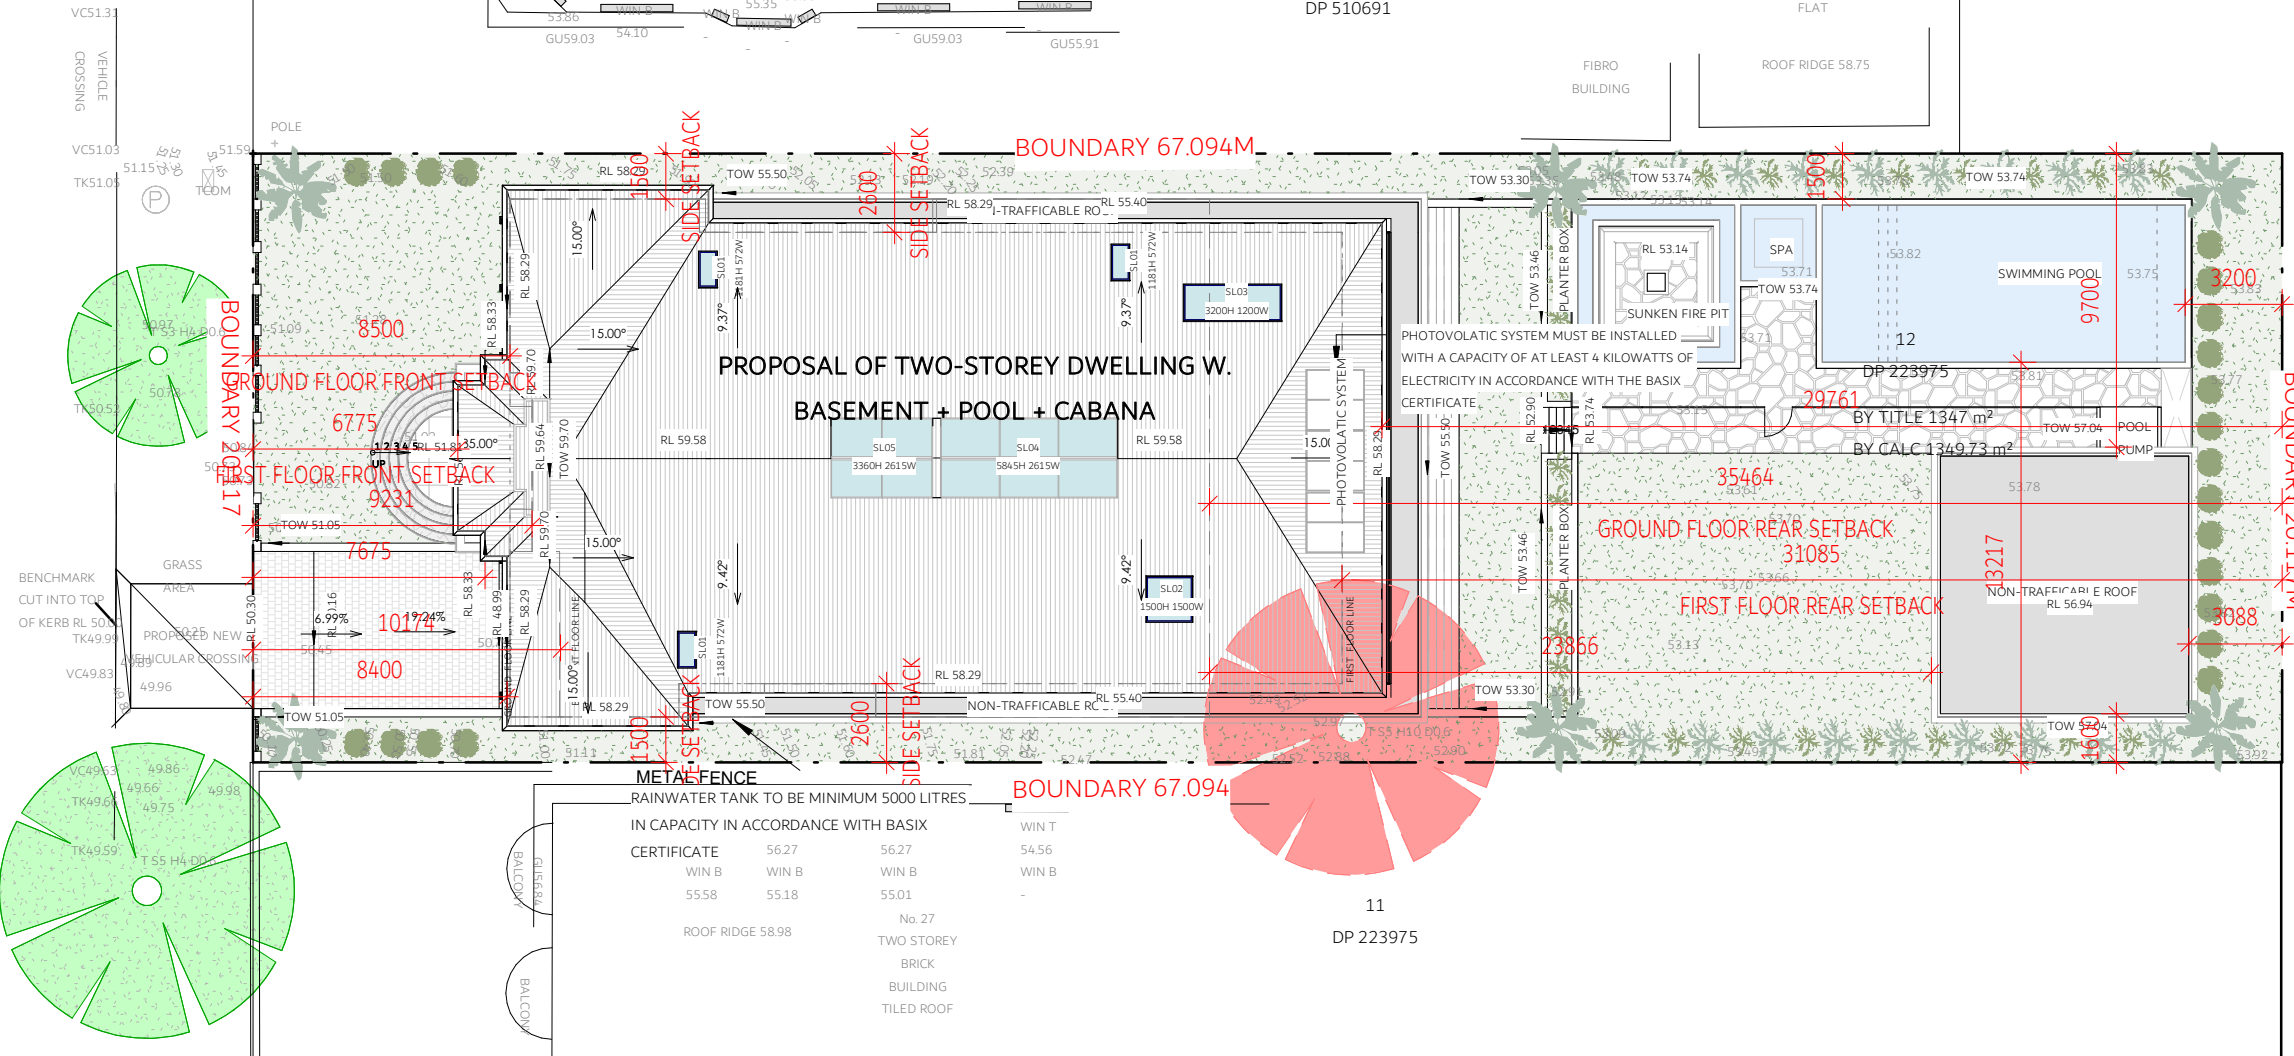

WIN T
5751
WIN T
5718

ROOF RIDGE 59.5

INHAUSDESIGNS

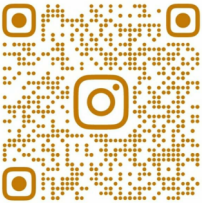

bdoo

ACCREDITED

REGISTERED DESIGNER

COPYRIGHT

THIS DRAWING AND DESIGN IS SUBJECT TO COPYRIGHT AND SHALL NOT BE COPIED, REPRODUCED OR TRANSMITTED IN ANY FORM OR BY ANY MEANS, WITHOUT THE WRITTEN PERMISSION OF INHAUS DESIGNS PTY LTD OR ITS AGENT.

RESIDENTIAL / COMMERCIAL / INTERIORS

DESIGNER NAME: JUSTIN ELAZZI

MEMBERSHIP NO: 6605

EMAIL: ADMIN@INHAUSDESIGNS.COM.AU

BROWSE: WWW.INHAUSDESIGNS.COM.AU

GREENACRE HOME

29 GREENACRE ROAD, GREENACRE

NOAH DEAN

1710.2024

NORTH POINT



SCALE

AS INDICATED

A3

NOTES

- ALL WORKS TO COMPLY WITH THE RELEVANT AUSTRALIAN STANDARDS
- ALL WORKS ARE TO BE CARRIED OUT IN ACCORDANCE WITH THE REQUIREMENTS OF THE BUILDING CODE OF AUSTRALIA.
- ALL DIMS TO BE VERIFIED BY BUILDER PRIOR TO CONSTRUCTION.
- BOUNDARY DIMENSIONS & ALL LEVELS SUBJECT TO CONFIRMATION BY BUILDER.
- USE FIGURED DIMENSIONS ONLY, DO NOT SCALE FROM PLANS.

REV/DATE	DESCRIPTION
A 30.01.2025	ISSUED FOR DA SUBMISSION
B	
C	
D	
E	

LEGEND

TITLE

NOTIFICATION PLAN

CHECKED BY

JE

DWG #

REVISION

NP-02

A

PROJECT #

2469

NOT FOR CONSTRUCTION

Architectural drawing of the North Elevation of a two-story house. The drawing shows a symmetrical facade with a central entrance featuring a large glass door and a balcony above it. The roof is gabled with a central ridge. The drawing includes level markers on the left and right sides: FIRST CEILING LEVEL 58.099, FIRST FLOOR LEVEL 55.399, GROUND CEILING LEVEL 54.899, GROUND FLOOR LEVEL 51.899, BASEMENT CEILING LEVEL 51.499, and BASEMENT FLOOR LEVEL 48.799. The drawing also includes a north arrow and a scale of 1:100.

NORTH ELEVATION.

1 : 100

Architectural drawing of the South Elevation of a two-story house. The drawing shows a symmetrical facade with a central entrance featuring a large glass door and a balcony above it. The roof is gabled with a central ridge. The drawing includes level markers on the left and right sides: FIRST CEILING LEVEL 58.099, FIRST FLOOR LEVEL 55.399, GROUND CEILING LEVEL 54.899, GROUND FLOOR LEVEL 51.899, BASEMENT CEILING LEVEL 51.499, and BASEMENT FLOOR LEVEL 48.799. The drawing also includes a north arrow and a scale of 1:100.

SOUTH ELEVATION.

1 : 100

INHAUSDESIGNS



 **COPYRIGHT**
THIS DRAWING AND DESIGN IS SUBJECT TO COPYRIGHT AND SHALL NOT BE COPIED OR REPRODUCED IN ANY MANNER WITHOUT THE WRITTEN PERMISSION OF INHAUS DESIGN HOME PTY LTD OR ITS AGENT.

RESIDENTIAL / COMMERCIAL / INTERIORS
DESIGNER NAME: JUSTIN ELAZZI
MEMBERSHIP NO: 6605
EMAIL: ADMIN@INHAUSDESIGNS.COM.AU
BROWSE: WWW.INHAUSDESIGNS.COM.AU

GREENACRE HOME

29 GREENACRE ROAD, GREENACRE

NOAH DEAN

1710.2024



SCALE AS INDICATED @ A3

- NOTES
- ALL WORKS TO COMPLY WITH THE RELEVANT AUSTRALIAN STANDARDS
 - ALL WORKS ARE TO BE CARRIED OUT IN ACCORDANCE WITH THE REQUIREMENTS OF THE BUILDING CODE OF AUSTRALIA.
 - ALL DIMS TO BE VERIFIED BY BUILDER PRIOR TO CONSTRUCTION.
 - BOUNDARY DIMENSIONS & ALL LEVELS SUBJECT TO CONFIRMATION BY BUILDER.
 - USE FIGURED DIMENSIONS ONLY, DO NOT SCALE FROM PLANS.

REV/DATE	DESCRIPTION
A 30.01.2025	ISSUED FOR DA SUBMISSION
B	
C	
D	
E	

LEGEND


TITLE
NOTIFICATION PLAN

CHECKED BY JE
DWG # REVISION

NP-03 A


PROJECT #
2469

NOT FOR CONSTRUCTION

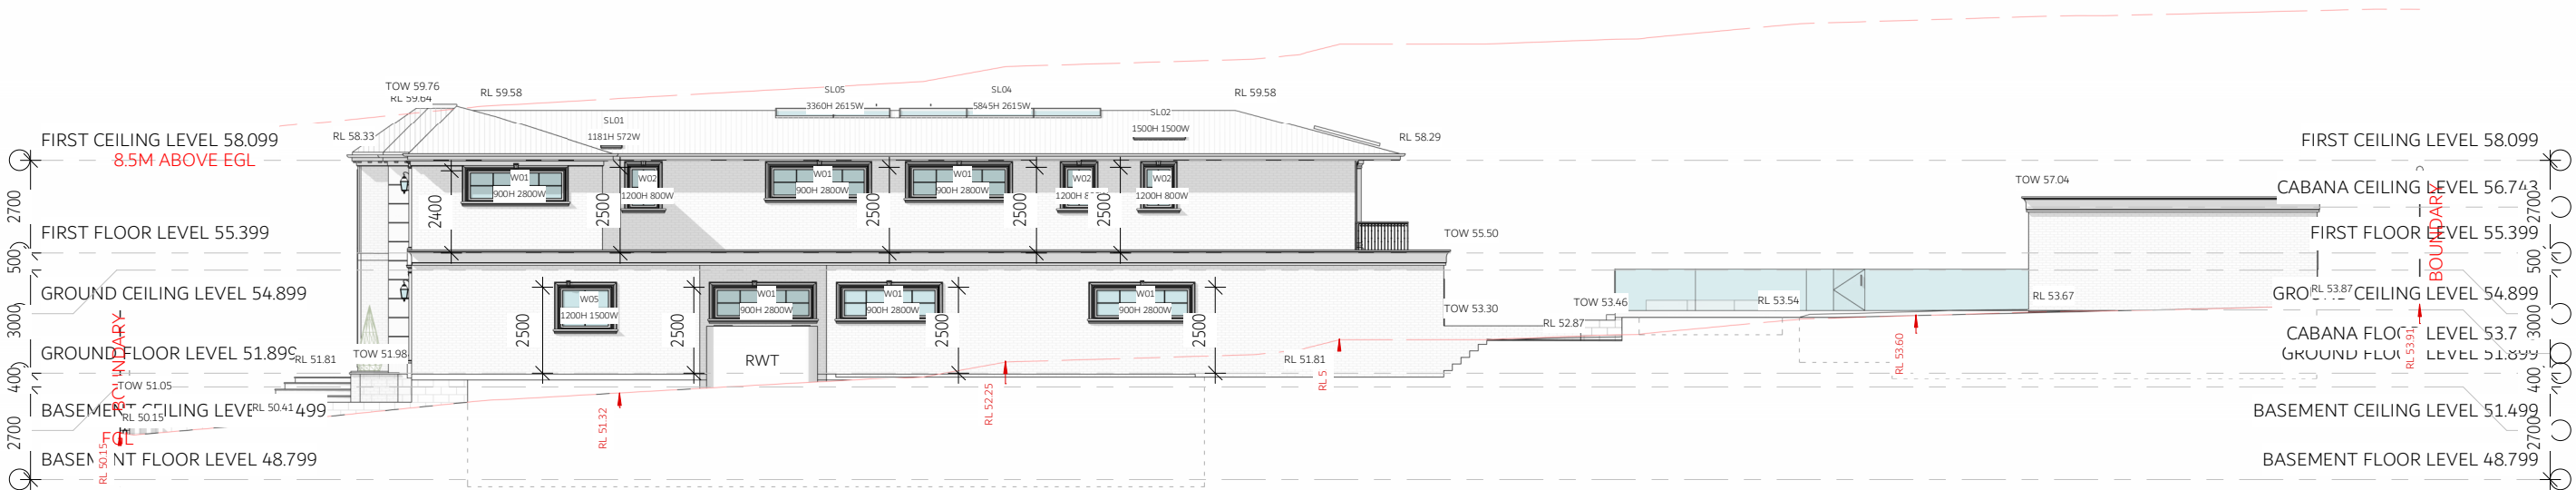

EAST ELEVATION.

1 : 200

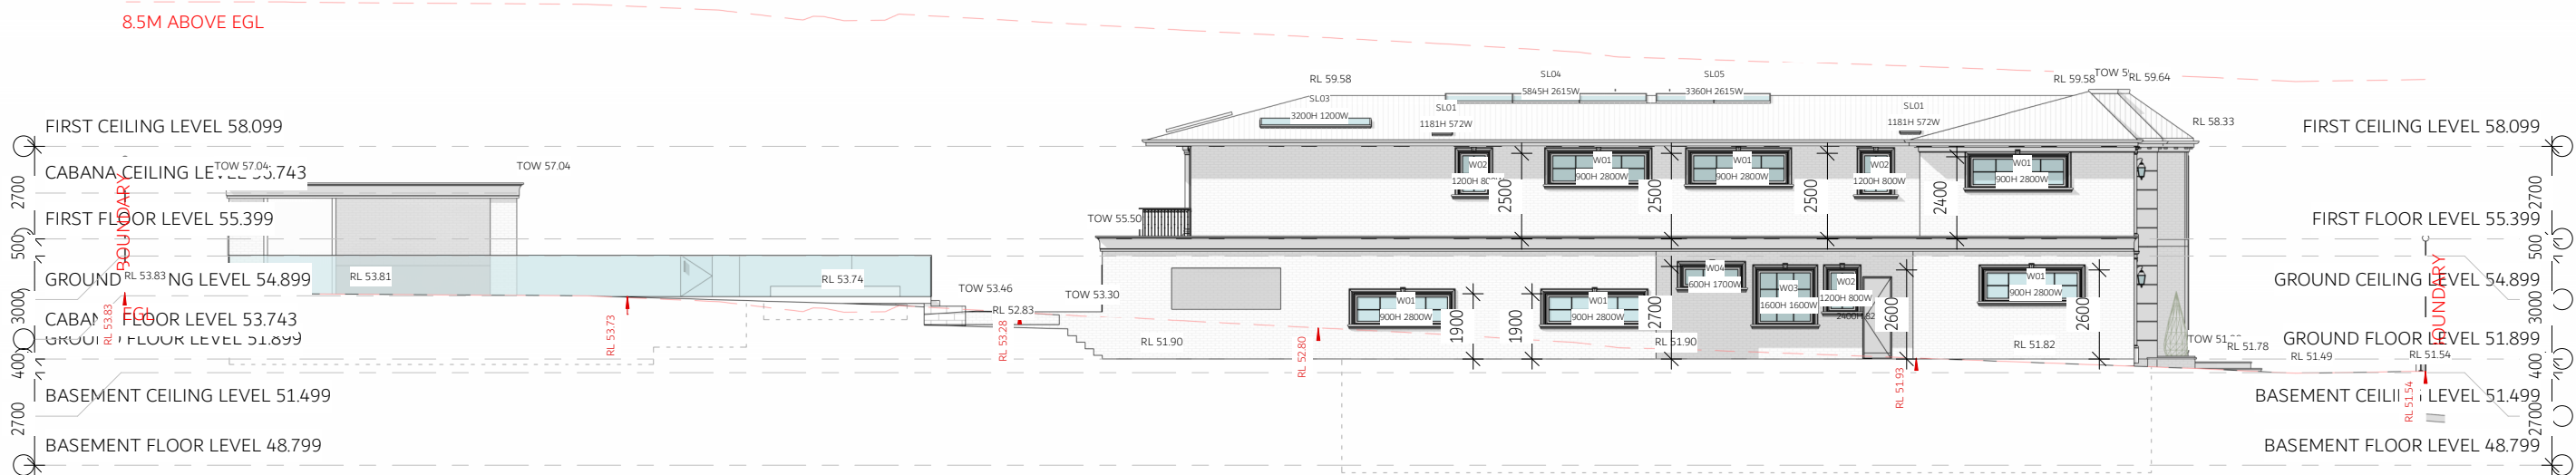

WEST ELEVATION Copy 1

1 : 200