


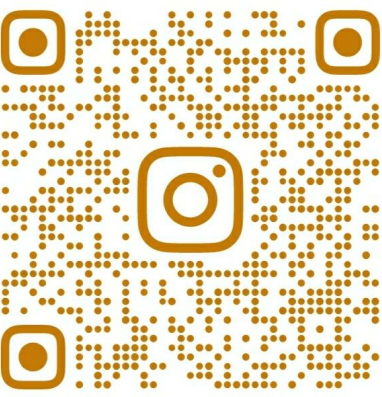

DESIGNER NAME: JUSTIN ELAZZI
MEMBERSHIP NO. 6605
EMAIL: ADMIN@INHAUSDESIGNS.COM.AU
BROWSE: WWW.INHAUSDESIGNS.COM.AU


GREENACRE HOME

29 GREENACRE ROAD, GREENACRE

NOAH DEAN

1710.2024

NORTH POINT

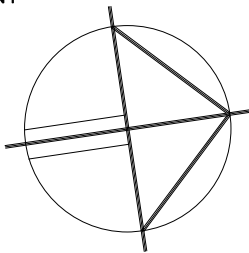

SCALE AS INDICATED @ A1

NOTES

- . ALL WORKS TO COMPLY WITH THE RELEVANT AUSTRALIAN STANDARDS
- . ALL WORKS ARE TO BE CARRIED OUT IN ACCORDANCE WITH THE REQUIREMENTS OF THE BUILDING CODE OF AUSTRALIA
- . ALL DIMS TO BE VERIFIED BY BUILDER PRIOR TO CONSTRUCTION.
- . BOUNDARY DIMENSIONS & ALL LEVELS SUBJECT TO CONFIRMATION BY BUILDER
- . USE FIGURED DIMENSIONS ONLY, DO NOT SCALE FROM PLANS.

REV/DATE	DESCRIPTION
A 29.10.24	ISSUED FOR CONCEPT PLANS
B 31.10.24	ISSUED FOR AMENDED PLANS
C 14.11.24	ISSUED FOR DESIGN PLANS
D 10.12.24	ISSUED FOR CONSULTANTS
E 30.01.25	ISSUED FOR DA SUBMISSION
F	

LEGEND

- NON-TRAFFICABLE
- LANDSCAPE
- CONCRETE PATH
- CONCRETE SURFACE
- SWIMMING POOL
- TILED FLOOR
- ARTICULATION
- OVERHEAD
- HIDDEN
- SITE BOUNDARY
- SMOKE ALARM
- MECH-VENTILATION
- WET AREA FLOOR WASTE
- 90 STUD WALL
- 110 BRICK
- 250 BRICK VENEER
- 270 DOUBLE BRICK
- 130 CLADDING
- 200 HEBEL WALL

TITLE


BASEMENT FLOOR PLAN

CHECKED BY JE

DWG # INHAUS-03 REVISION E

PROJECT #

2469

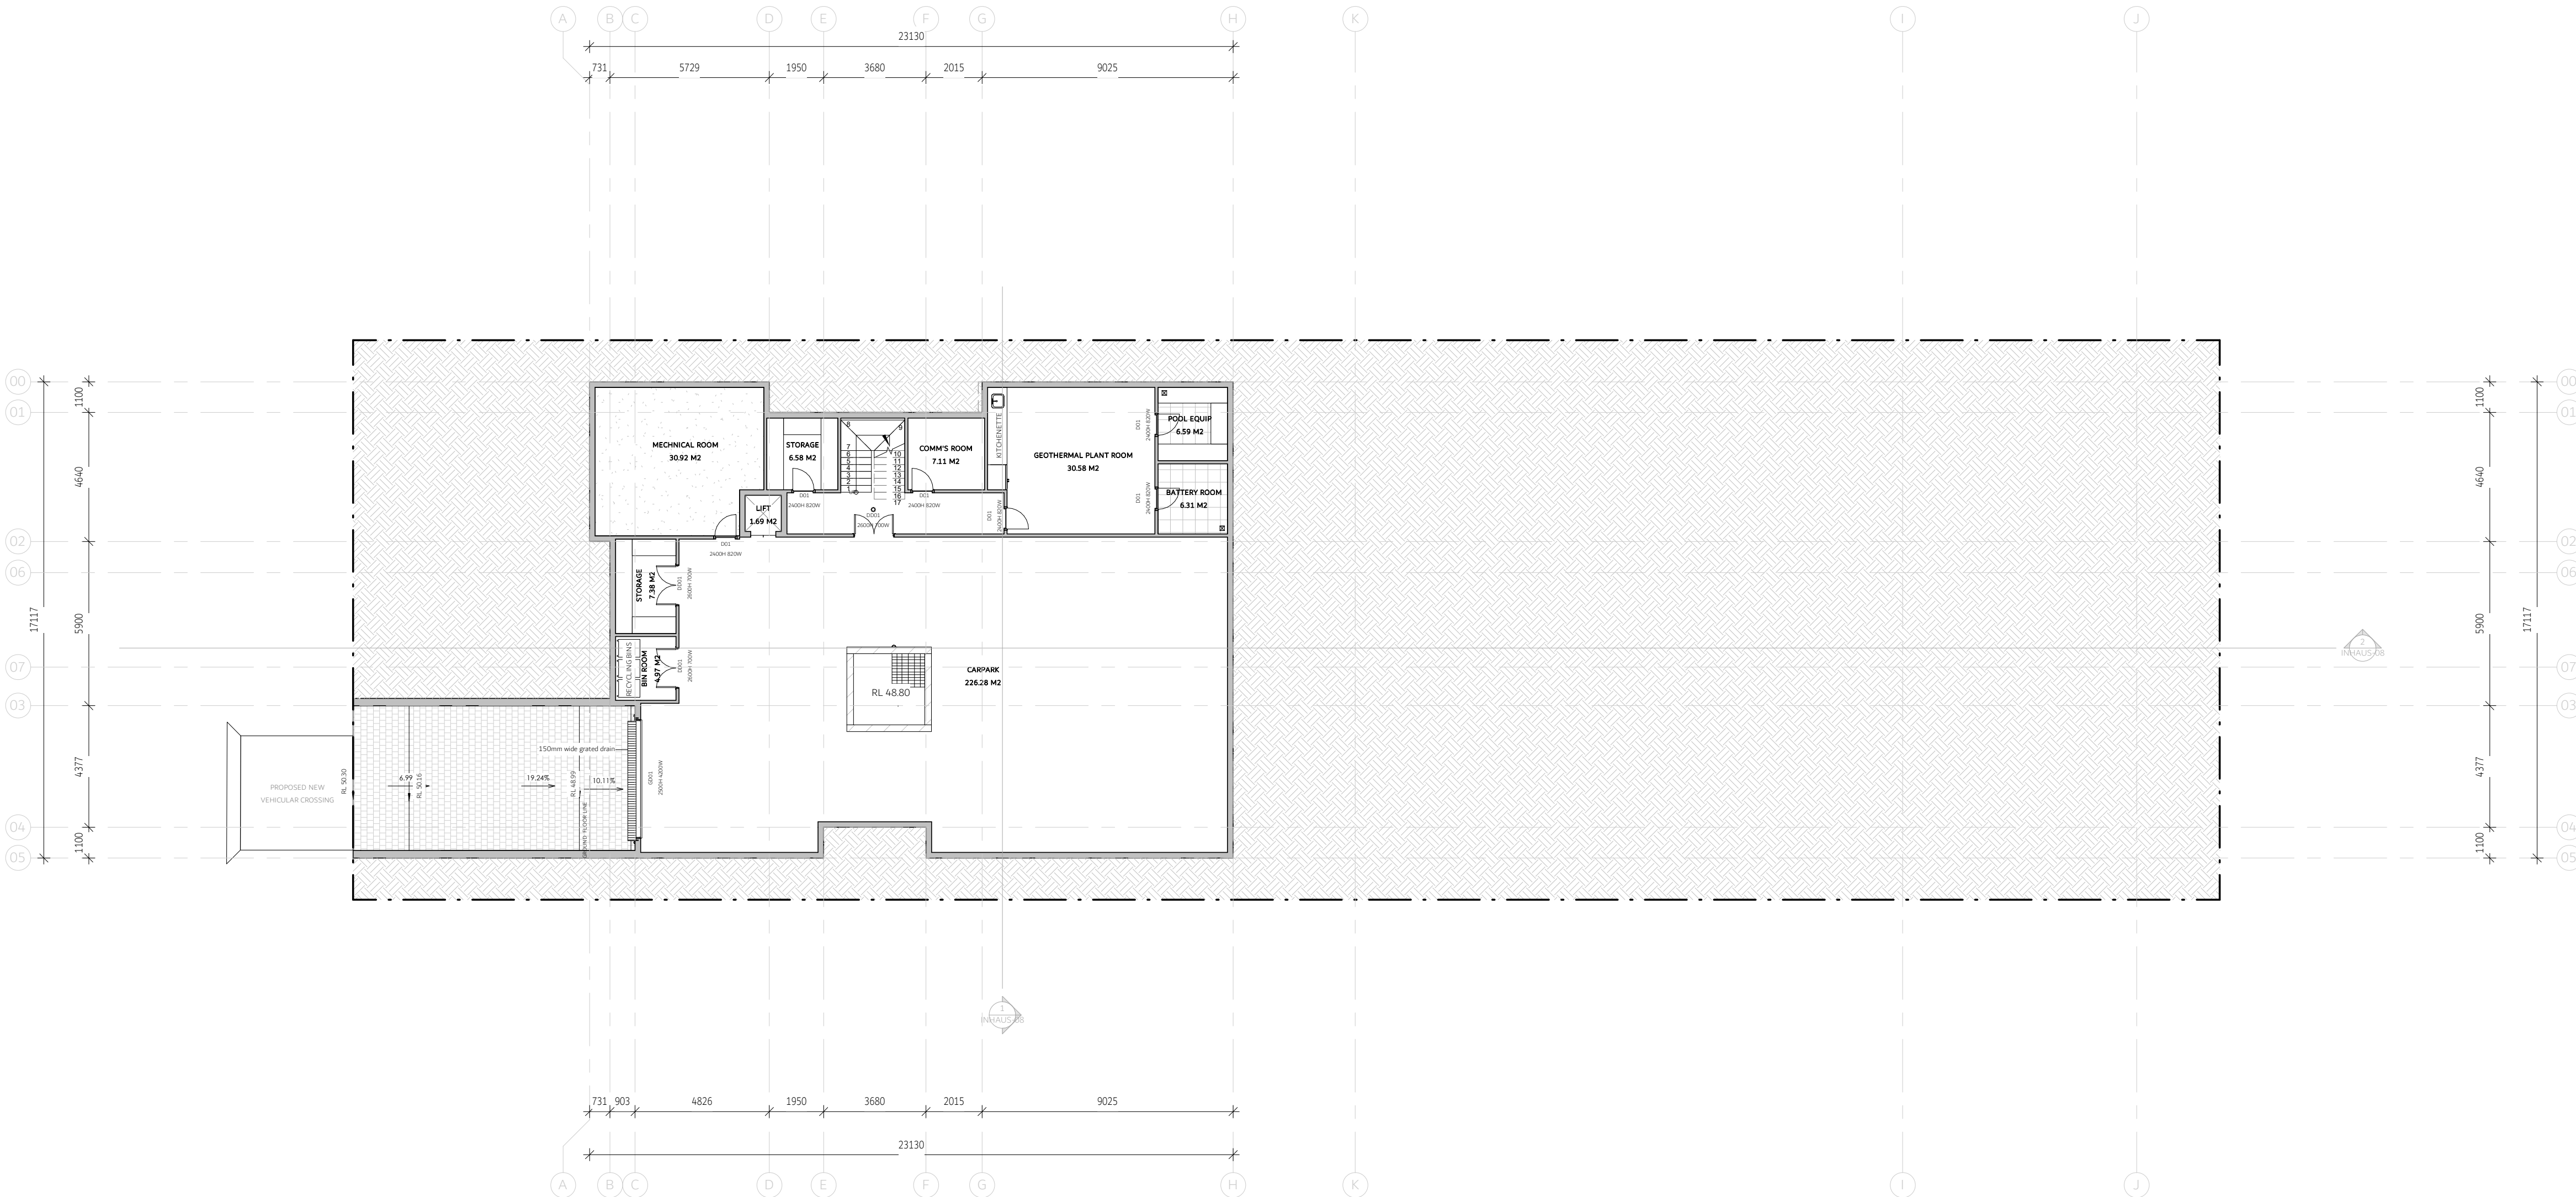



BASEMENT FLOOR LEVEL

1 : 150



VISUAL SCALE 1:100 @ A1

- WET AREA IN ACCORDANCE WITH H4D1, H4D2 & H4D3 OF THE NCC VOLUME TWO AND PART 10.2 OF THE HOUSING PROVISIONS OR CLAUSES 10.2.1 TO 10.2.6 & 10.2.12 AND AS 3740.
- MECHANICAL VENTILATION LOCATIONS ARE LOCATED AND NOTED IN ACCORDANCE TO AS 1668.2
- SMOKE ALARM LOCATIONS ARE LOCATED AND NOTED IN ACCORDANCE TO AS3786 & NCC HOUSING PROVISIONS CLAUSE 9.5.2
- EXTERNAL BALCONIES ARE TO BE WATERPROOFED IN ACCORDANCE PER NCC - H2D8 & AS 4654.1 & 2.
- EXTERNAL BALCONIES AND PATIOS/ALFRESCO HAVE A MINIMUM STEPDOWN OF 50MM (N2 WIND) OR 70MM (N3 WIND).
- WINDOWS LOCATED WITHIN SHOWER AREA HAVE A SILL HEIGHT OF MINIMUM 1800MM
- WET AREA FLOOR WASTE LOCATIONS AND FALLS BETWEEN 1:50 - 1:80 TO ALL FLOOR WASTES IN ACCORDANCE TO NCC HOUSING PROVISIONS CLAUSE 10.2.12.
- NOMINATED HANDRAILS ARE LOCATED AND NOTED IN ACCORDANCE TO NCC HOUSING PROVISIONS CLAUSE 11.3.5.
- FIRST FLOOR BEDROOM WINDOWS ARE TO HAVE WINDOW RESTRICTORS OR SCREENS (CRIM-SAFE STYLE MESH) INSTALLED IN ACCORDANCE TO NCC HOUSING PROVISIONS CLAUSE 11.3.7.
- PROPOSED DISCHARGE LOCATIONS OF MECHANICAL EXHAUSTS ARE EXTERNALLY DUCTED THROUGH WALLS
- POOL PUMP EQUIPMENT TO BE HOUSED IN A SOUND PROOF ENCLOSURE AT 1800MM HIGH (NON-CLIMBABLE) AND CLEAR OF NON-CLIMBABLE ZONE (900MM AND 500MM AWAY)
- SWIMMING POOL FILTRATION SYSTEM IS TO COMPLY WITH AS 1926.3-2010
- MASONRY ARTICULATION JOINTS AS PER AS 4773.2 & NCC HOUSING PROVISIONS CLAUSE 5.6.8 (VERTICAL ARTICULATION JOINTS).
- LIFT OFF HINGES/ SLIDING DOOR IN ACCORDANCE WITH PART 104.2 OF NCC2022 MAY 2023
- EAVES TO BE CONSTRUCTED AS PER 9.3.1 OF NCC 2022

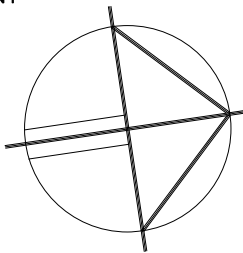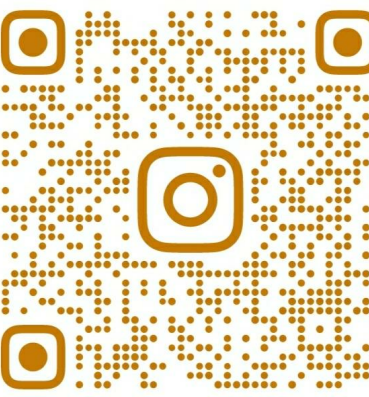

- . ALL WORKS TO COMPLY WITH THE RELEVANT AUSTRALIAN STANDARDS
- . ALL WORKS ARE TO BE CARRIED OUT IN ACCORDANCE WITH THE REQUIREMENTS OF THE BUILDING CODE OF AUSTRALIA
- . ALL DIMS TO BE VERIFIED BY BUILDER PRIOR TO CONSTRUCTION.
- . BOUNDARY DIMENSIONS & ALL LEVELS SUBJECT TO CONFIRMATION BY BUILDER
- . USE FIGURED DIMENSIONS ONLY, DO NOT SCALE FROM PLANS.

REV/DATE	DESCRIPTION
A 29.10.24	ISSUED FOR CONCEPT PLANS
B 31.10.24	ISSUED FOR AMENDED PLANS
C 14.11.24	ISSUED FOR DESIGN PLANS
D 10.12.24	ISSUED FOR CONSULTANTS
E 30.01.25	ISSUED FOR DA SUBMISSION
F	

LEGEND
NON-TRAFFICABLE
LANDSCAPE
CONCRETE PATH
CONCRETE SURFACE
SWIMMING POOL
TILED FLOOR
ARTICULATION
OVERHEAD
HIDDEN
SITE BOUNDARY
SMOKE ALARM
MECH-VENTILATION
WET AREA FLOOR WASTE
90 STUD WALL
110 BRICK
250 BRICK VENEER
270 DOUBLE BRICK
130 CLADDING
200 HEBEL WALL

TITLE
GROUND FLOOR PLAN


CHECKED BY JE

DWG # INHAUS-04 REVISION E

PROJECT #


2469

NOT FOR CONSTRUCTION

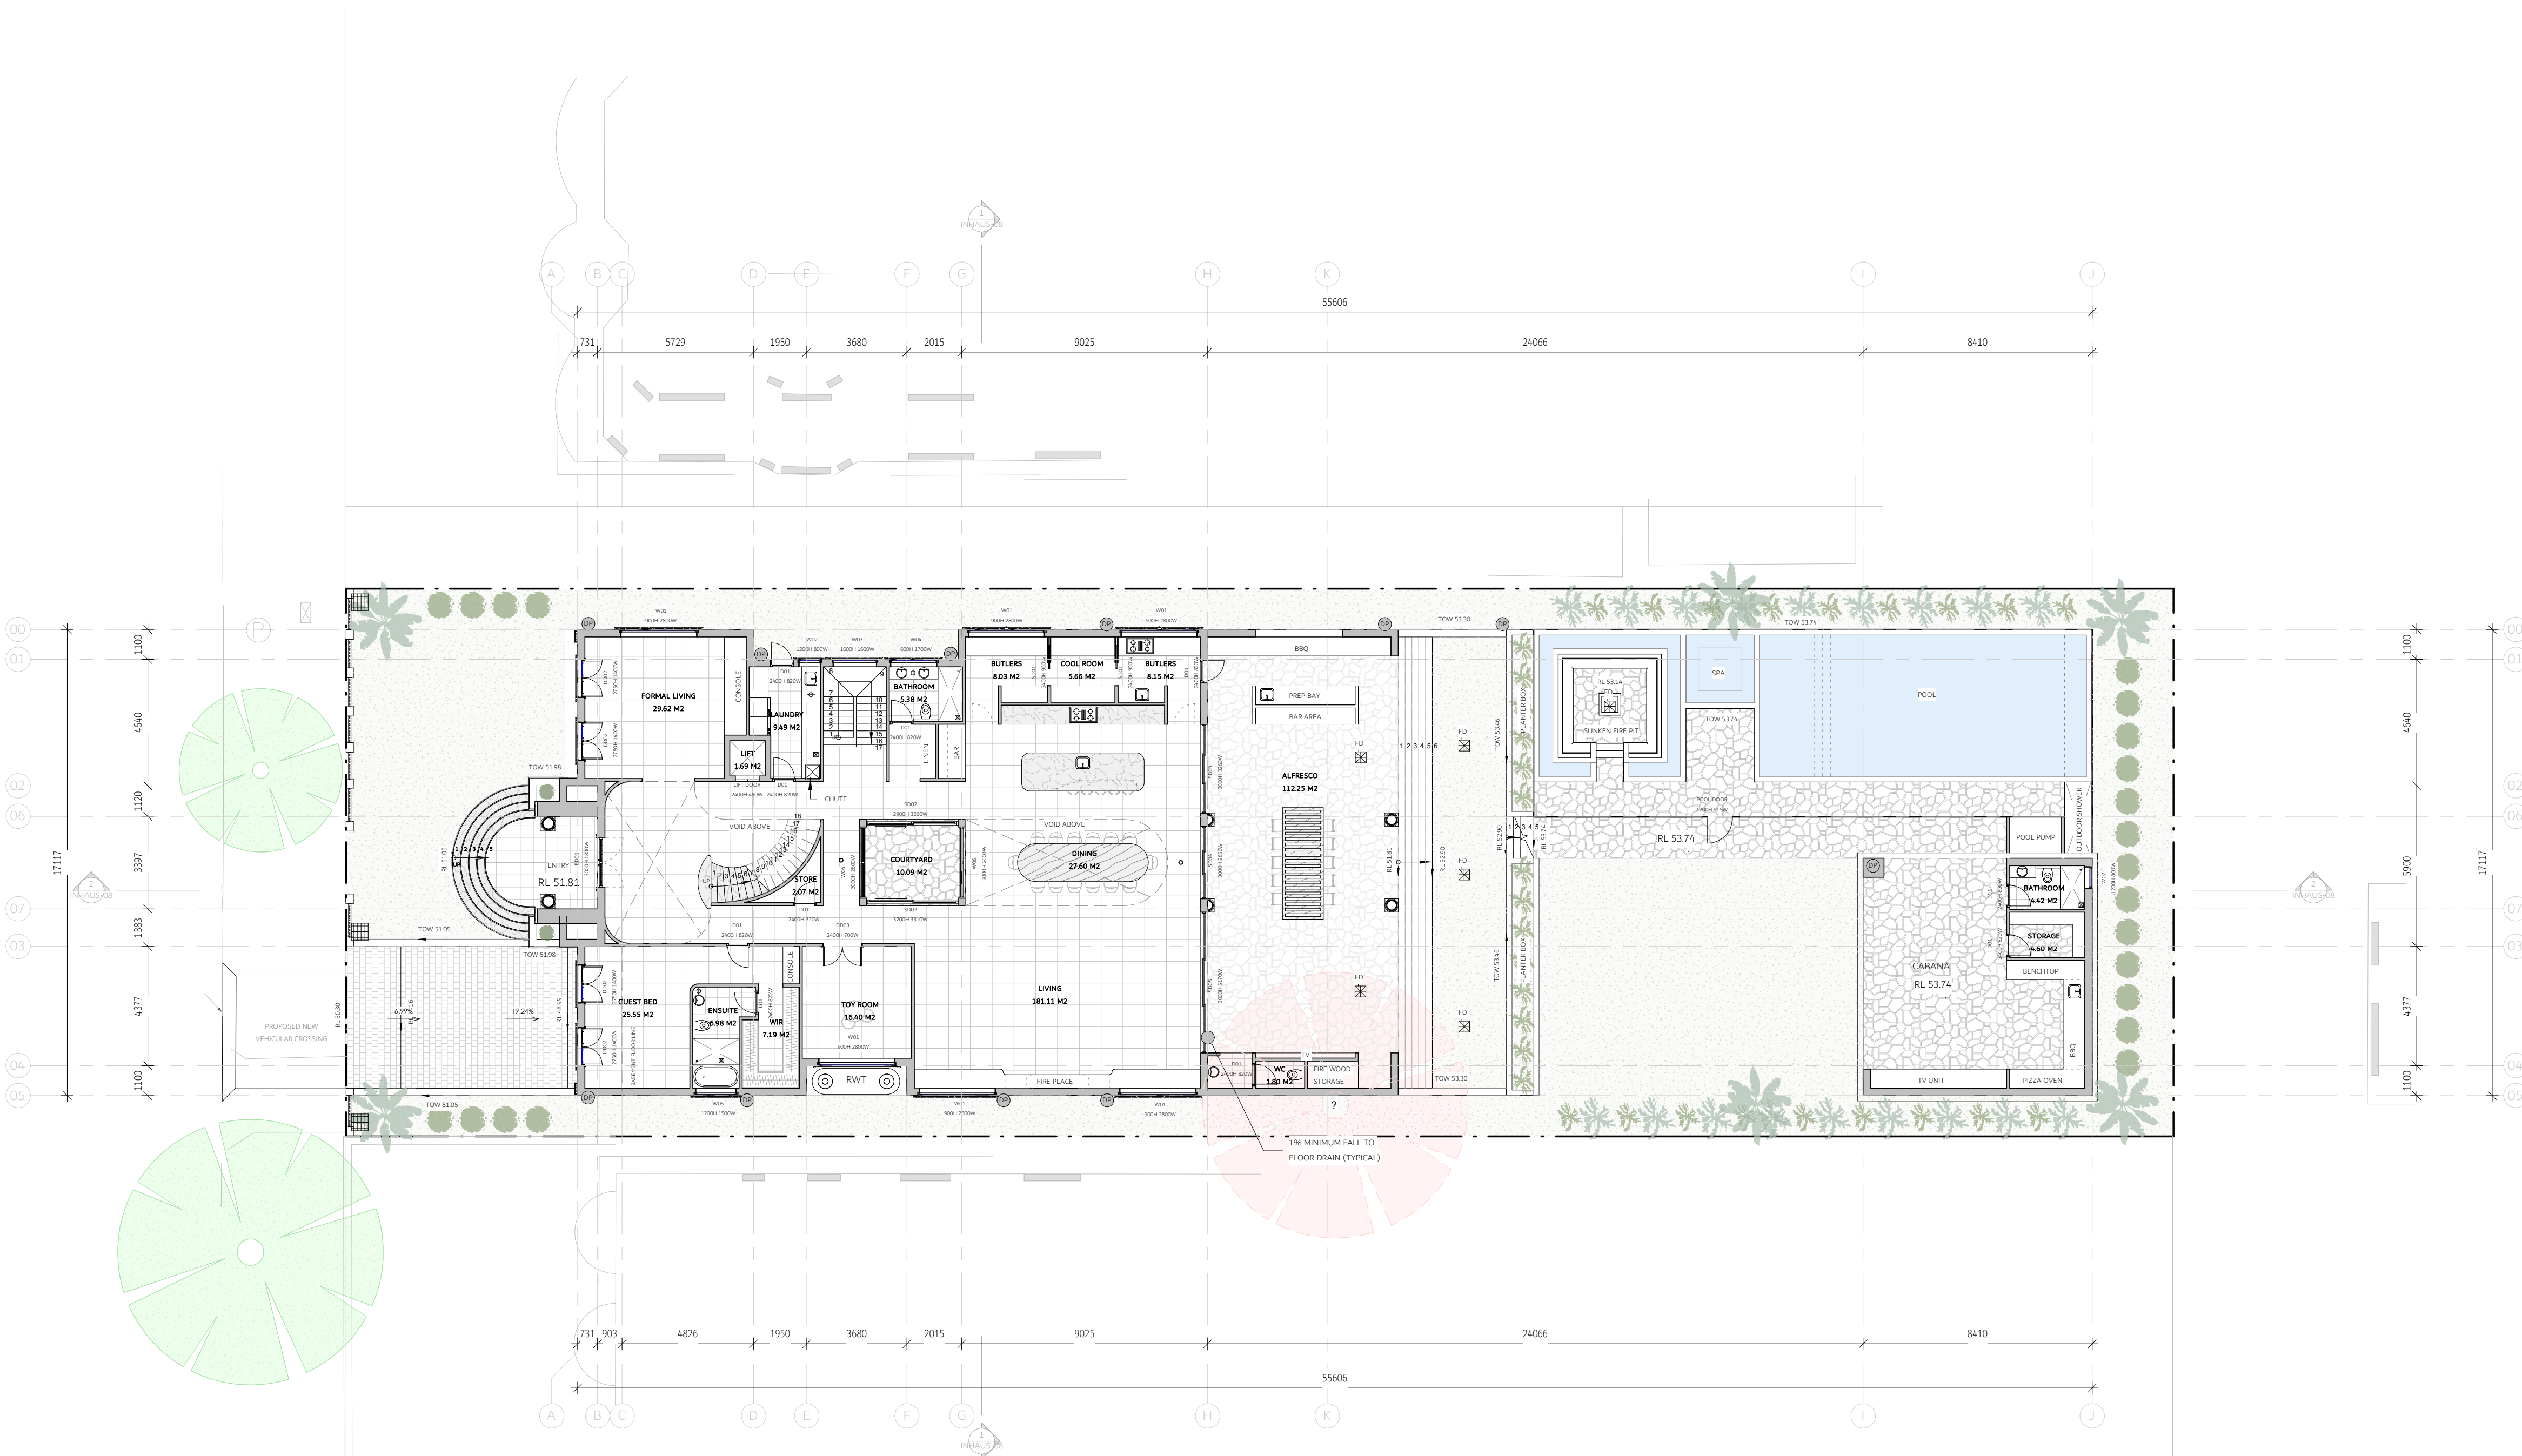


GROUND FLOOR LEVEL

1 : 150

 

VISUAL SCALE 1:150 @ A1

- WET AREA IN ACCORDANCE WITH H4D1, H4D2 & H4D3 OF THE NCC VOLUME TWO AND PART 10.2 OF THE HOUSING PROVISIONS OR CLAUSES 10.2.1 TO 10.2.6 & 10.2.12 AND AS 3740.
- MECHANICAL VENTILATION LOCATIONS ARE LOCATED AND NOTED IN ACCORDANCE TO AS 1668.2
- SMOKE ALARM LOCATIONS ARE LOCATED AND NOTED IN ACCORDANCE TO AS3786 & NCC HOUSING PROVISIONS CLAUSE 9.5.2
- EXTERNAL BALCONIES ARE TO BE WATERPROOFED IN ACCORDANCE PER NCC - H2D8 & AS 4654.1 & 2.
- EXTERNAL BALCONIES AND PATIOS/ALFRESCO HAVE A MINIMUM STEPDOWN OF 50MM (N2 WIND) OR 70MM (N3 WIND).
- WINDOWS LOCATED WITHIN SHOWER AREA HAVE A SILL HEIGHT OF MINIMUM 1800MM
- WET AREA FLOOR WASTE LOCATIONS AND FALLS BETWEEN 1:50 - 1:80 TO ALL FLOOR WASTES IN ACCORDANCE TO NCC HOUSING PROVISIONS CLAUSE 10.2.12.
- NOMINATED HANDRAILS ARE LOCATED AND NOTED IN ACCORDANCE TO NCC HOUSING PROVISIONS CLAUSE 11.3.5.
- FIRST FLOOR BEDROOM WINDOWS ARE TO HAVE WINDOW RESTRICTORS OR SCREENS (CRIM-SAFE STYLE MESH) INSTALLED IN ACCORDANCE TO NCC HOUSING PROVISIONS CLAUSE 11.3.7.
- PROPOSED DISCHARGE LOCATIONS OF MECHANICAL EXHAUSTS ARE EXTERNALLY DUCTED THROUGH WALLS
- POOL PUMP EQUIPMENT TO BE HOUSED IN A SOUND PROOF ENCLOSURE AT 1800MM HIGH (NON-CLIMBABLE) AND CLEAR OF NON-CLIMBABLE ZONE (900MM AND 500MM AWAY)
- SWIMMING POOL FILTRATION SYSTEM IS TO COMPLY WITH AS 1926.3-2010
- MASONRY ARTICULATION JOINTS AS PER AS 4773.2 & NCC HOUSING PROVISIONS CLAUSE 5.6.8 (VERTICAL ARTICULATION JOINTS).
- LIFT OFF HINGES/ SLIDING DOOR IN ACCORDANCE WITH PART 104.2 OF NCC2022 MAY 2023
- EAVES TO BE CONSTRUCTED AS PER 9.3.1 OF NCC 2022

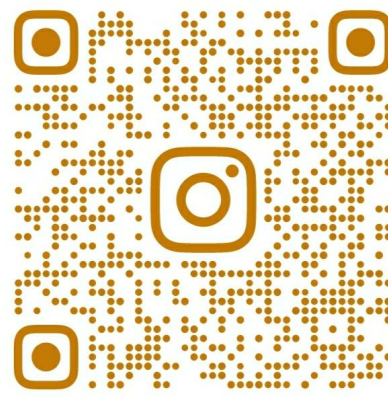

COPYRIGHT

COPYRIGHT
THIS DRAWING AND DESIGN IS SUBJECT TO COPYRIGHT AND SHALL NOT BE COPIED IN WHOLE OR IN PART WITHOUT THE WRITTEN PERMISSION OF BUNNICK DESIGN, INC. OR ITS AFFILIATES. BUNNICK DESIGN, INC. IS THE REGISTERED OWNER OF THE DESIGN AND TRADE DRESS OF THE DRAWING.

RESIDENTIAL / COMMERCIAL / INTERIORS

DESIGNER NAME: JUSTIN ELAZZI
MEMBERSHIP NO: 6605
EMAIL: ADMIN@INHAUSDESIGNS.COM.AU
BROWSE: WWW.INHAUSDESIGNS.COM.AU


GREENACRE HOME

29 GREENACRE ROAD, GREENACRE

NOAH DEAN

1710.2024

NORTH POINT

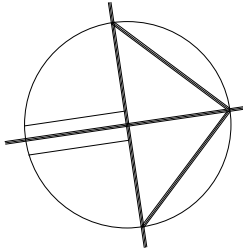

SCALE AS INDICATED @ A1

NOTES

- ALL WORKS TO COMPLY WITH THE RELEVANT AUSTRALIAN STANDARDS
- ALL WORKS ARE TO BE CARRIED OUT IN ACCORDANCE WITH THE REQUIREMENTS OF THE BUILDING CODE OF AUSTRALIA.
- ALL DIMS TO BE VERIFIED BY BUILDER PRIOR TO CONSTRUCTION.
- BOUNDARY DIMENSIONS & ALL LEVELS SUBJECT TO CONFIRMATION BY BUILDER.
- USE FIGURED DIMENSIONS ONLY, DO NOT SCALE FROM PLANS.

REV/DATE	DESCRIPTION
A 29.10.24	ISSUED FOR CONCEPT PLANS
B 31.10.24	ISSUED FOR AMENDED PLANS
C 14.11.24	ISSUED FOR DESIGN PLANS
D 10.12.24	ISSUED FOR CONSULTANTS
E 30.01.25	ISSUED FOR DA SUBMISSION
F	

LEGEND

- | | |
|--|----------------------|
| | NON-TRAFFICABLE |
| | LANDSCAPE |
| | CONCRETE PATH |
| | CONCRETE SURFACE |
| | SWIMMING POOL |
| | TILED FLOOR |
| | ARTICULATION |
| | OVERHEAD |
| | HIDDEN |
| | SITE BOUNDARY |
| | SMOKE ALARM |
| | MECHVENTILATION |
| | WET AREA FLOOR WASTE |
| | 90 STUD WALL |
| | 110 BRICK |
| | 250 BRICK VENEER |
| | 270 DOUBLE BRICK |
| | 130 CLADDING |
| | 200 HEBEL WALL |

TITLE

FIRST FLOOR PLAN


CHECKED BY	JE
------------	----

DWG #	REVISION
INHAUS-05	E

PROJECT #

2469

NOT FOR CONSTRUCTION

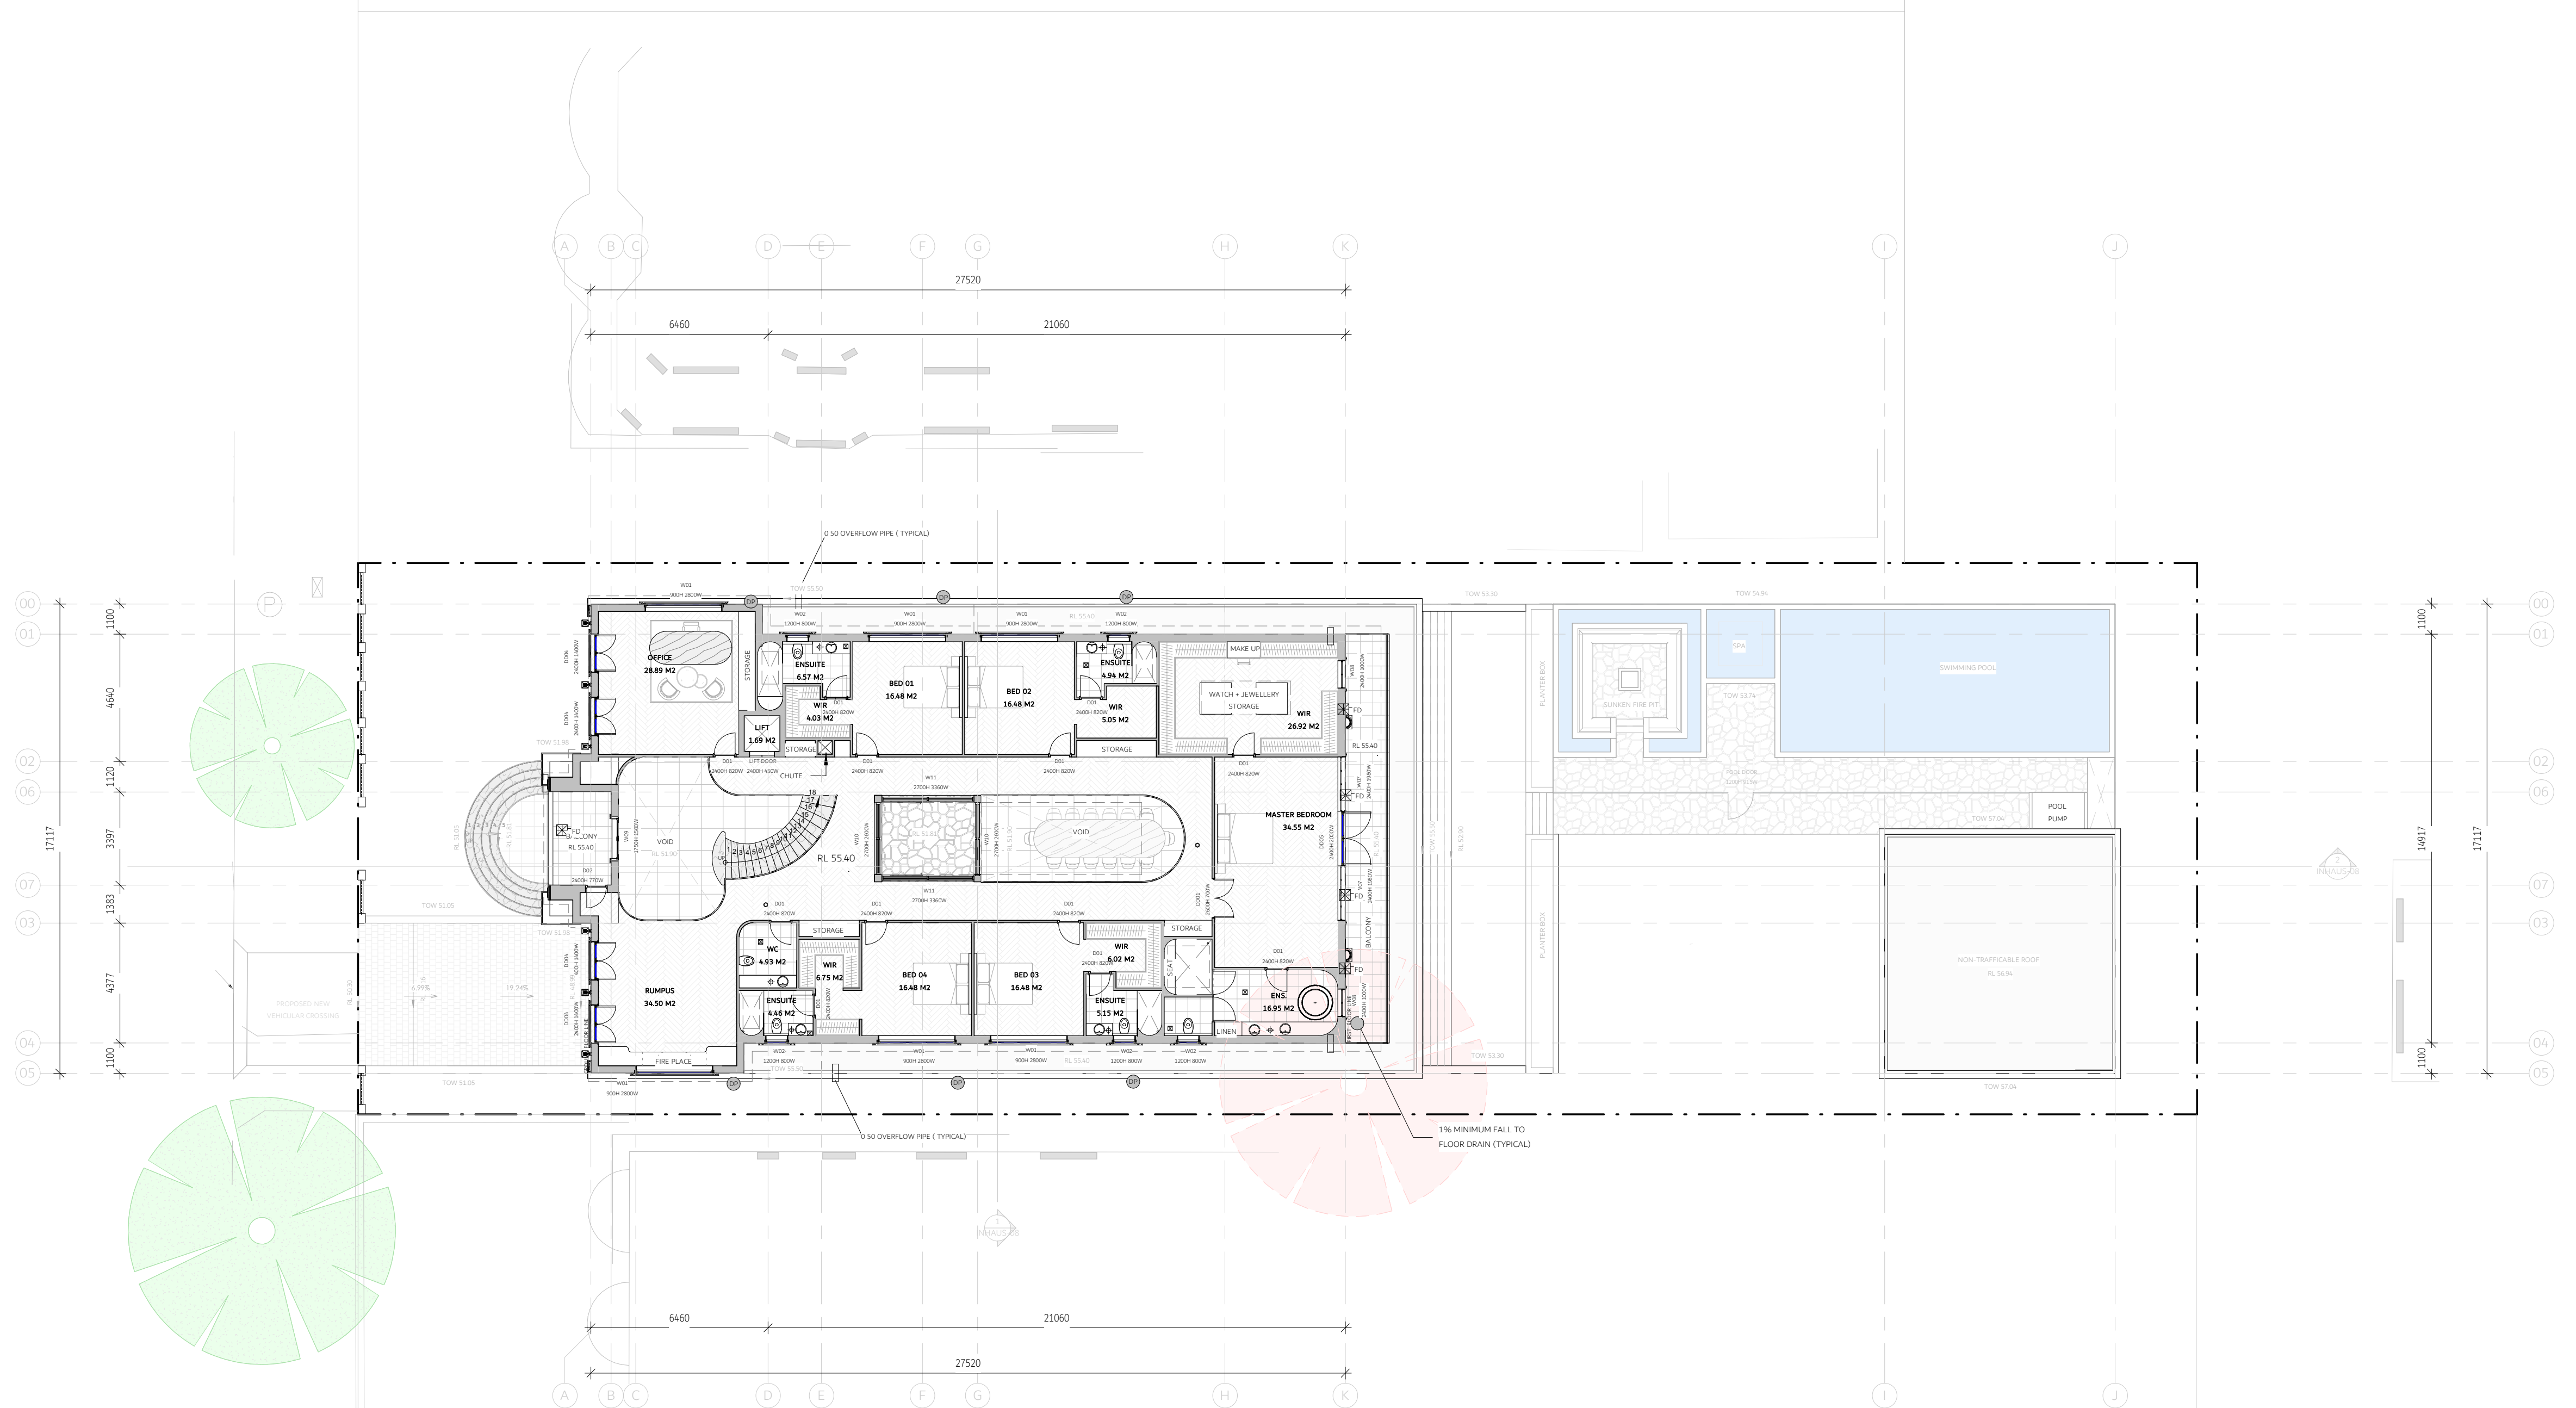


FIRST FLOOR LEVEL

1 : 150



VISUAL SCALE 1:150 @ A1

- WET AREA IN ACCORDANCE WITH H401, H402 & H403 OF THE NCC VOLUME TWO AND PART 10.2 OF THE HOUSING PROVISIONS OR CLAUSES 10.2.1 TO 10.2.6 & 10.2.12 AND AS 3740.
- MECHANICAL VENTILATION LOCATIONS ARE LOCATED AND NOTED IN ACCORDANCE TO AS 1668.2
- SMOKE ALARM LOCATIONS ARE LOCATED AND NOTED IN ACCORDANCE TO AS3786 & NCC HOUSING PROVISIONS CLAUSE 9.5.2
- EXTERNAL BALCONIES ARE TO BE WATERPROOFED IN ACCORDANCE PER NCC – H208 & AS 454.1 & 2.
- EXTERNAL BALCONIES AND PATIOS/ALFRESCO HAVE A MINIMUM STEPDOWN OF 50MM (N2 WIND) OR 70MM (N3 WIND).
- WINDOWS LOCATED WITHIN SHOWER AREA HAVE A SILL HEIGHT OF MINIMUM 1800MM
- WET AREA FLOOR WASTE LOCATIONS AND FALLS BETWEEN 150 – 180 TO ALL FLOOR WASTES IN ACCORDANCE TO NCC HOUSING PROVISIONS CLAUSE 10.2.12.
- NOMINATED HANDRAILS ARE LOCATED AND NOTED IN ACCORDANCE TO NCC HOUSING PROVISIONS CLAUSE 11.3.5.
- FIRST FLOOR BEDROOM WINDOWS ARE TO HAVE WINDOW RESTRICTORS OR SCREENS (CRIM-SAFE STYLE MESH) INSTALLED IN ACCORDANCE TO NCC HOUSING PROVISIONS CLAUSE 11.3.7.
- PROPOSED DISCHARGE LOCATIONS OF MECHANICAL EXHAUSTS ARE EXTERNALLY DUCTED THROUGH WALLS
- POOL PUMP EQUIPMENT IS TO BE HOUSED IN A SOUND PROOF ENCLOSURE AT 1800MM HIGH (NON-CLIMBABLE) AND CLEAR OF NON-CLIMBABLE ZONE (900MM AND 500MM AWAY)
- SWIMMING POOL FILTRATION SYSTEM IS TO COMPLY WITH AS 1926.3-2010
- MASONRY ARTICULATION JOINTS AS PER AS 4773.2 & NCC HOUSING PROVISIONS CLAUSE 5.6.8 (VERTICAL ARTICULATION JOINTS).
- LIFT OFF HINGES/ SLIDING DOOR IN ACCORDANCE WITH PART 10.4.2 OF NCC2022 MAY 2023
- EAVES TO BE CONSTRUCTED AS PER 9.3.1 OF NCC 2022

 

DESIGNER NAME: JUSTIN ELAZZI
MEMBERSHIP NO: 6605
EMAIL: ADMIN@INHAUSDESIGNS.COM.AU
BROWSE: WWW.INHAUSDESIGNS.COM.AU

29 GREENACRE ROAD, GREENACRE

1710.2024

NOTES

- ALL WORKS TO COMPLY WITH THE RELEVANT AUSTRALIAN STANDARDS
- ALL WORKS ARE TO BE CARRIED OUT IN ACCORDANCE WITH THE REQUIREMENTS OF THE BUILDING CODE OF AUSTRALIA.
- ALL DIMS TO BE VERIFIED BY BUILDER PRIOR TO CONSTRUCTION.
- BOUNDARY DIMENSIONS & ALL LEVELS SUBJECT TO CONFIRMATION BY BUILDER.
- USE FIGURED DIMENSIONS ONLY, DO NOT SCALE FROM PLANS.

REV/DATE	DESCRIPTION
A 29.10.24	ISSUED FOR CONCEPT PLANS
B 31.10.24	ISSUED FOR AMENDED PLAN
C 14.11.24	ISSUED FOR DESIGN PLANS
D 10.12.24	ISSUED FOR CONSULTANTS
E 30.01.25	ISSUED FOR DA SUBMISSION
F	


	NON-TRAFFICABLE
	LANDSCAPE
	CONCRETE PATH
	CONCRETE SURFACE
	SWIMMING POOL
	TILED FLOOR
	ARTICULATION
	OVERHEAD
	HIDDEN
	SITE BOUNDARY
	SMOKE ALARM
	MECH-VENTILATION
	WET AREA FLOOR WASTE
	90 STUD WALL
	110 BRICK
	250 BRICK VENEER
	270 DOUBLE BRICK
	130 CLADDING
	200 HEBB WALL

ROOF PLAN

DWG # INHAUS-06

REVISION E

2469

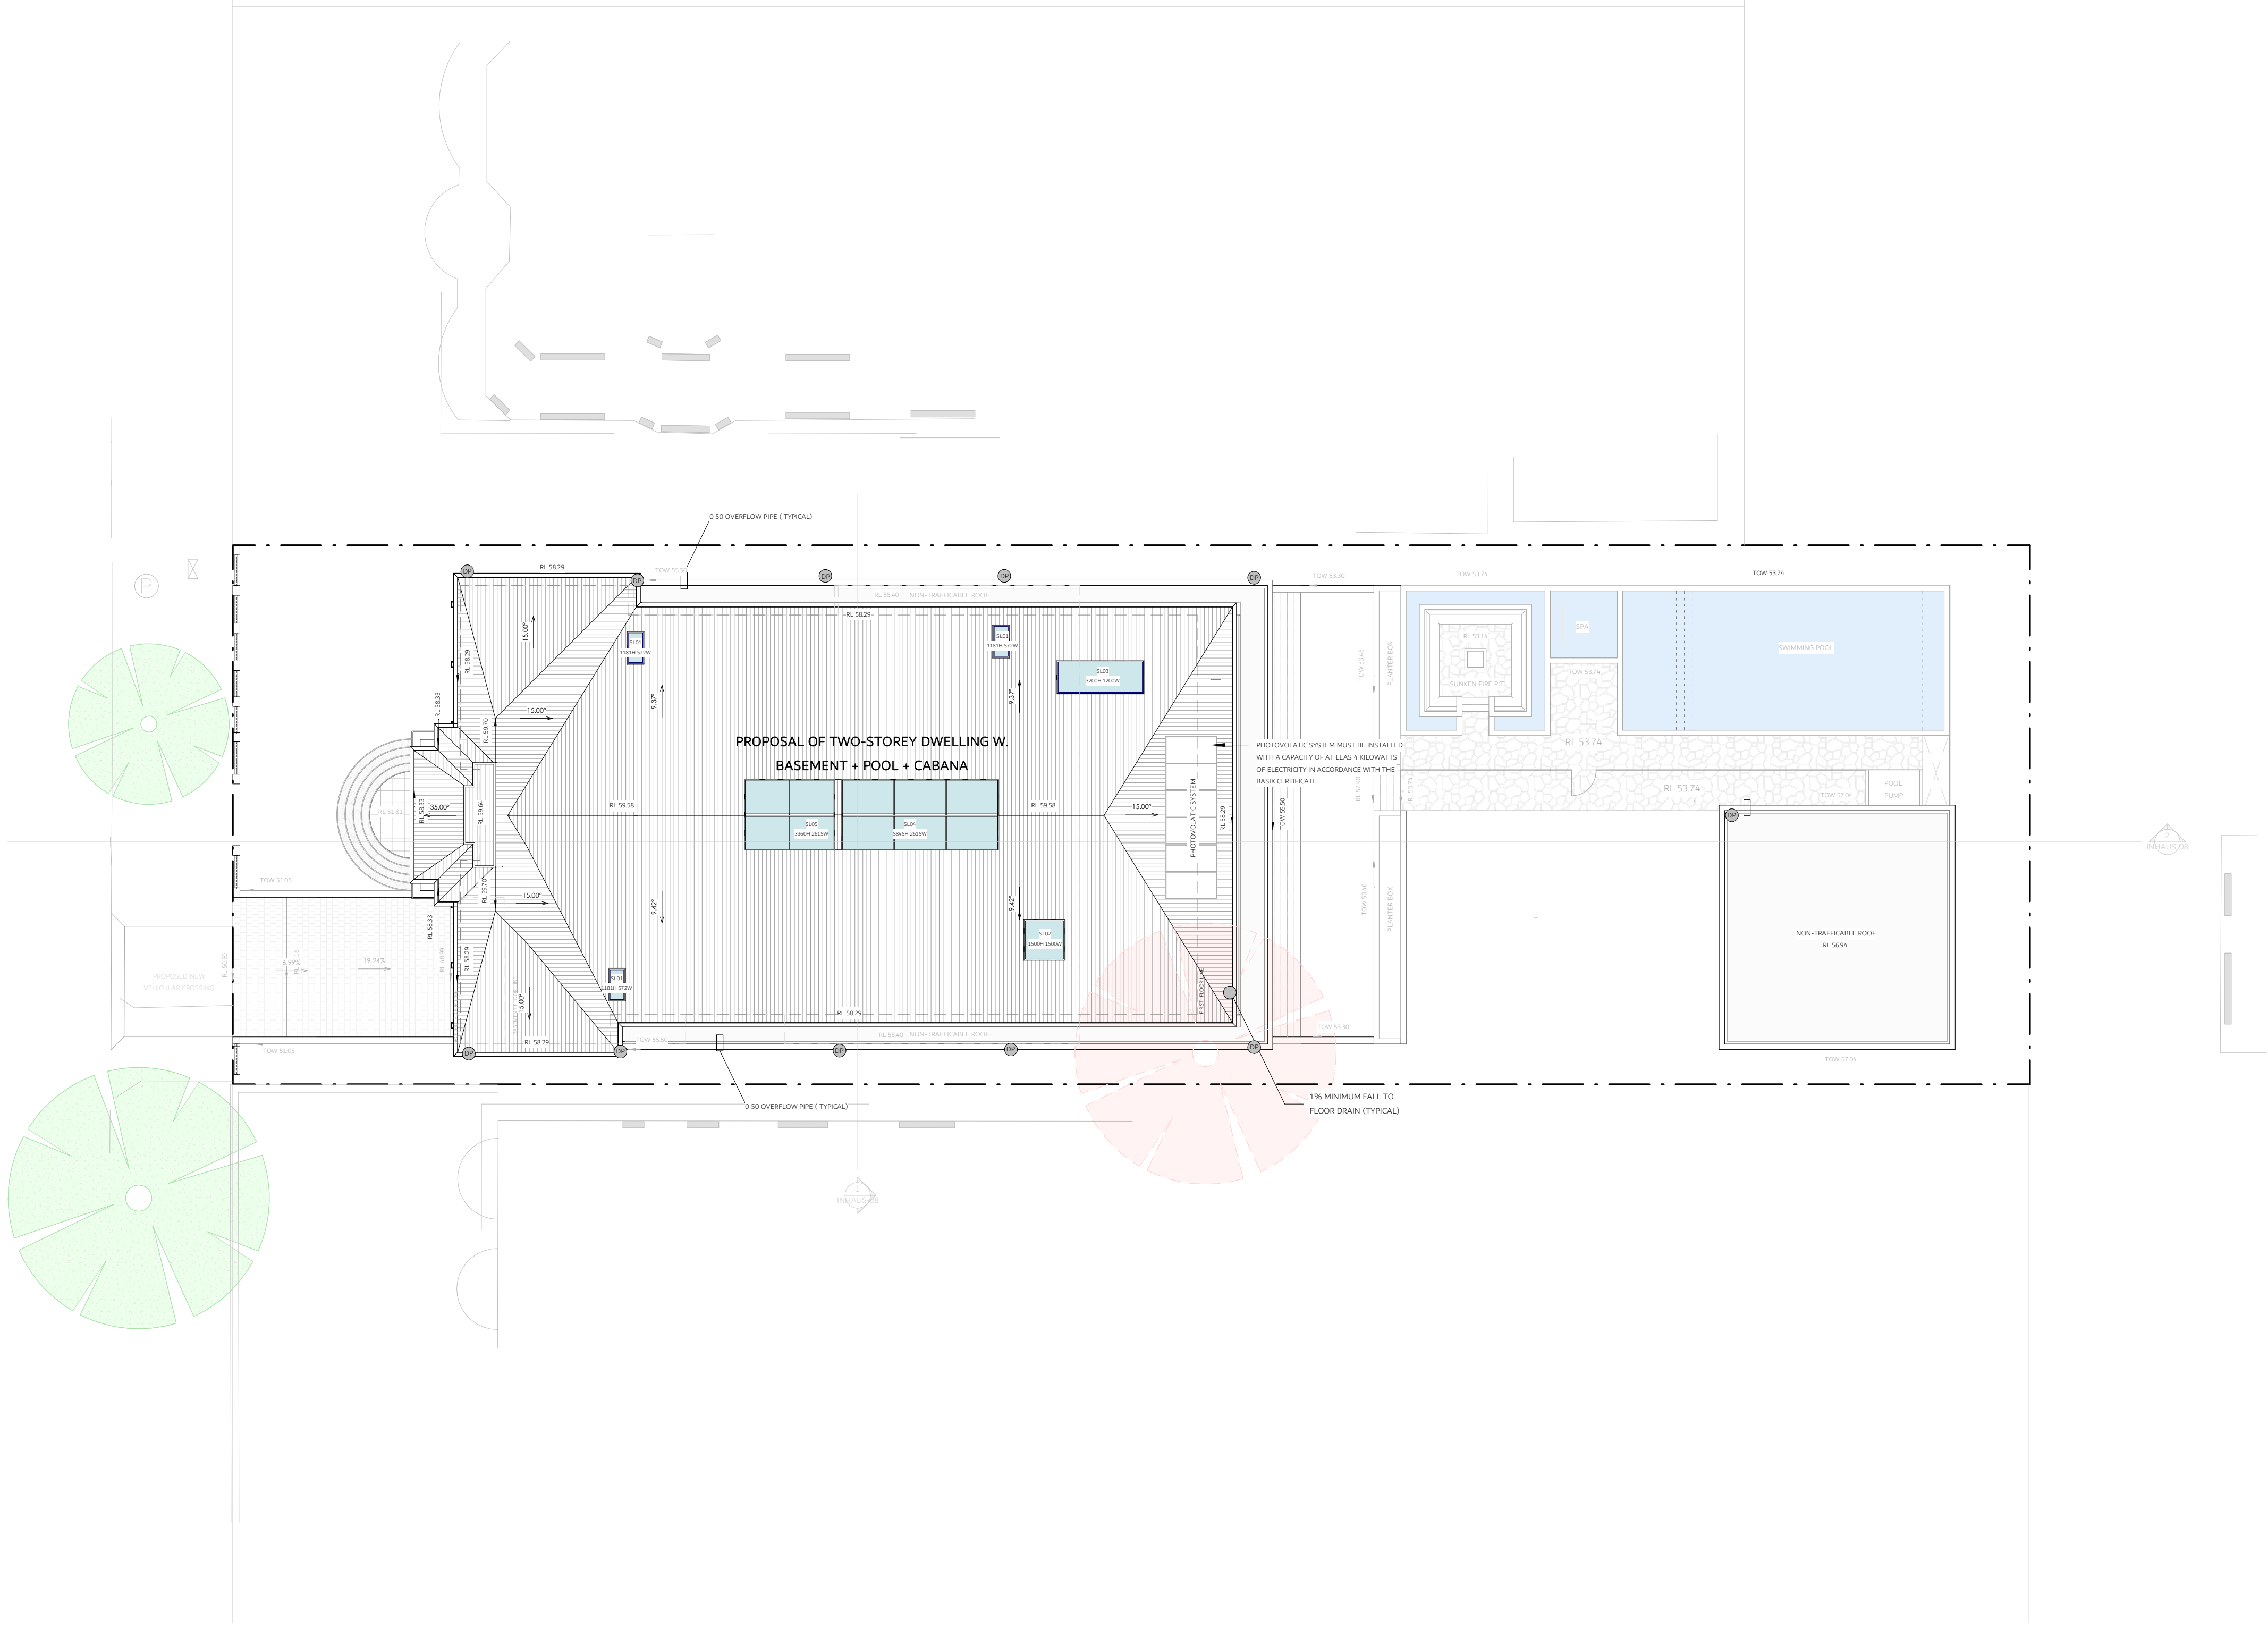


1 : 150



VISUAL SCALE 1:150 @ A1

NOT FOR CONSTRUCTION

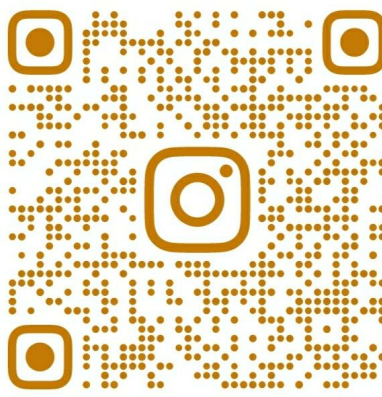

COPYRIGHT

THIS DRAWING AND DESIGN IS SUBJECT TO COPYRIGHT AND SHALL

RESIDENTIAL / COMMERCIAL / INTERIORS

DESIGNER NAME: JUSTIN ELAZZI
MEMBERSHIP NO: 6605
EMAIL: ADMIN@INHAUSDESIGNS.COM.AU
BROWSE: WWW.INHAUSDESIGNS.COM.AU


GREENACRE HOME

29 GREENACRE ROAD, GREENACRE

NOAH DEAN

1710.2024

NORTH POINT

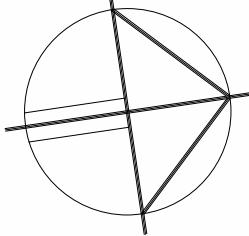

SCALE AS INDICATED @ A1

NOTES

- ALL WORKS TO COMPLY WITH THE RELEVANT AUSTRALIAN STANDARDS
- ALL WORKS ARE TO BE CARRIED OUT IN ACCORDANCE WITH THE REQUIREMENTS OF THE BUILDING CODE OF AUSTRALIA.
- ALL DIMS TO BE VERIFIED BY BUILDER PRIOR TO CONSTRUCTION.
- BOUNDARY DIMENSIONS & ALL LEVELS SUBJECT TO CONFIRMATION BY BUILDER.
- USE FIGURED DIMENSIONS ONLY, DO NOT SCALE FROM PLANS.

REV/DATE	DESCRIPTION
A 29.10.24	ISSUED FOR CONCEPT PLANS
B 31.10.24	ISSUED FOR AMENDED PLANS
C 14.11.24	ISSUED FOR DESIGN PLANS
D 10.12.24	ISSUED FOR CONSULTANTS
E 30.01.25	ISSUED FOR DA SUBMISSION
F	

LEGEND

- | | |
|--|----------------------|
| | NON-TRAFFICABLE |
| | LANDSCAPE |
| | CONCRETE PATH |
| | CONCRETE SURFACE |
| | SWIMMING POOL |
| | TILED FLOOR |
| | ARTICULATION |
| | OVERHEAD |
| | HIDDEN |
| | SITE BOUNDARY |
| | SMOKE ALARM |
| | MET-VENTILATION |
| | WET AREA FLOOR WASTE |
| | 90 STU WALL |
| | 110 BRICK |
| | 250 BRICK VENEER |
| | 270 DOUBLE BRICK |
| | 130 CLADDING |
| | 200 HEBEL WALL |

TITLE
POOL SECTIONS/BACKYARD
PLAN

CHECKED BY JE

DWG # INHAUS-09

REVISION E

PROJECT #

POOL SAFETY STANDARDS


- FENCE MUST BE AT LEAST 1200MM HIGH ALL THE WAY AROUND MEASURED FROM THE OUTSIDE OF THE POOL
- IF A BOUNDARY FENCE FORMS PART OF THE POOL FENCE, IT MUST BE AT LEAST 1800MM HIGH MEASURED FROM THE INSIDE OF THE POOL AREA
- THE GAP BETWEEN THE BOTTOM OF THE FENCE AND THE GROUND IS NO MORE THAN 100MM
- THE GAP BETWEEN ALL VERTICAL OR NEAR VERTICAL RAILS ON THE FENCE IS LESS THAN 100MM
- NO POTENTIAL HAND HOLDS OR FOOT HOLDS WITHIN 900MM OF THE TOP OF THE POOL FENCE IN ANY DIRECTION
- THERE MUST BE A 300MM CLEARANCE FROM THE BARRIER INSIDE THE POOL AREA
- IF PERFORATED OR MESH FENCING IS USED, THE HOLES MUST BE 13MM OR LESS
- YOUR POOL FENCE MUST BE WELL MAINTAINED AND IN A GOOD STATE OF REPAIR (EG. NO HOLDS, BROKEN RAILS OR RAILINGS)
- THE GATE MUST BE SELF CLOSING AND LATCH ITSELF FROM ANY POSITION
- THE GATE LATCH MUST BE WORKING WELL SO THAT THE GATE IS SECURE AND, ONCE CLOSED, CAN'T BE PULLED OPEN
- THE GATE MUST OPEN OUTWARDS, AWAY FROM THE POOL
- THE GAP BETWEEN VERTICAL BARRIERS OF A GATE MUST BE NO MORE THAN 100MM
- THE GATE LATCH MUST BE 150MM ABOVE GROUND LEVEL OR IF LOCATED INSIDE THE GATE, 120MM ABOVE GROUND LEVEL AND AT LEAST 150MM BELOW THE TOP OF THE GATE
- ARE YOU AWARE THAT IT IS DANGEROUS AND AGAINST THE LAW TO PROP THE GATE OPEN
- IF A WALL FORMS PART OF THE BARRIER, THERE ARE NO OPENING GREATER THAN 100MM
- ALL WINDOWS CAN ONLY OPEN TO A MAXIMUM OF 100MM OR THE WINDOWS MUST BE TOTALLY COVERED BY BARS OR A METAL SCREEN
- THE HEIGHT FROM THE SILL OF THE LOWEST OPENING PANEL OF A WINDOW (TO THE POOL AREA) HAS TO BE 1800MM FROM THE FLOOR
- THERE MUST BE AN APPROPRIATE WARNING SIGN, INCLUDING DETAILS OF RESUSCITATION (CPR) TECHNIQUES, IN THE IMMEDIATE VICINITY OF THE POOL AREA AND WHICH CAN BE EASILY READ FROM A DISTANCE OF 3 METRES
- YOUR POOL FENCE MUST BE CLEAR OF ANY OBJECTS SUCH AS BBQS, TREES, ROCKS, SHRUBS AND DECKCHAIRS THAT COULD HELP A SMALL CHILD CLIMB OVER THE FENCE

POOL COMPLIANCE NOTES:

- ALL FENCES TO COMPLY WITH AS1926 SWIMMING POOL SAFETY STANDARDS AND THE SWIMMING POOLS ACT
- ENSURE A WARNING/RESUSCITATION SIGN IS DISPLAYED IN ACCORDANCE WITH THE SWIMMING POOLS ACT
- ENSURE GATE FREE OF OBSTRUCTIONS THAT COULD HOLD GATE OPEN AND IS SELF CLOSING AND SELF LATCHING
- ENSURE POOL FENCE IS A MINIMUM OF 1200MM HIGH (MEASURED OUTSIDE POOL AREA)
- ENSURE MAXIMUM 100MM GAP UNDER POOL FENCE
- ENSURE BOUNDARY FENCES ARE 1800MM HIGH WHEN MEASURED POOL SIDE IN ACCORDANCE WITH SWIMMING POOLS ACT
- REMOVE ANY LANDSCAPING THAT INTRUDES INTO THE NON CLIMABLE ZONE IN ACCORDANCE WITH THE SWIMMING POOLS ACT.
- THERE MUST BE AN APPROPRIATE WARNING SIGN, INCLUDING DETAILS OF RESUSCITATION (CPR) TECHNIQUES, IN THE IMMEDIATE VICINITY OF THE POOL AREA AND WHICH CAN BE EASILY READ FROM A DISTANCE OF 3 METRES

NOTE:

- WATER FROM A SWIMMING POOL MUST BE DISCHARGED IN ACCORDANCE WITH AN APPROVAL UNDER THE LOCAL GOVERNMENT ACT 1993 IF THE LOT IS NOT CONNECTED TO A SEWER MAIN.
- THE PUMP MUST BE HOUSED IN AN ENCLOSURE THAT IS SOUNDPROOFED.

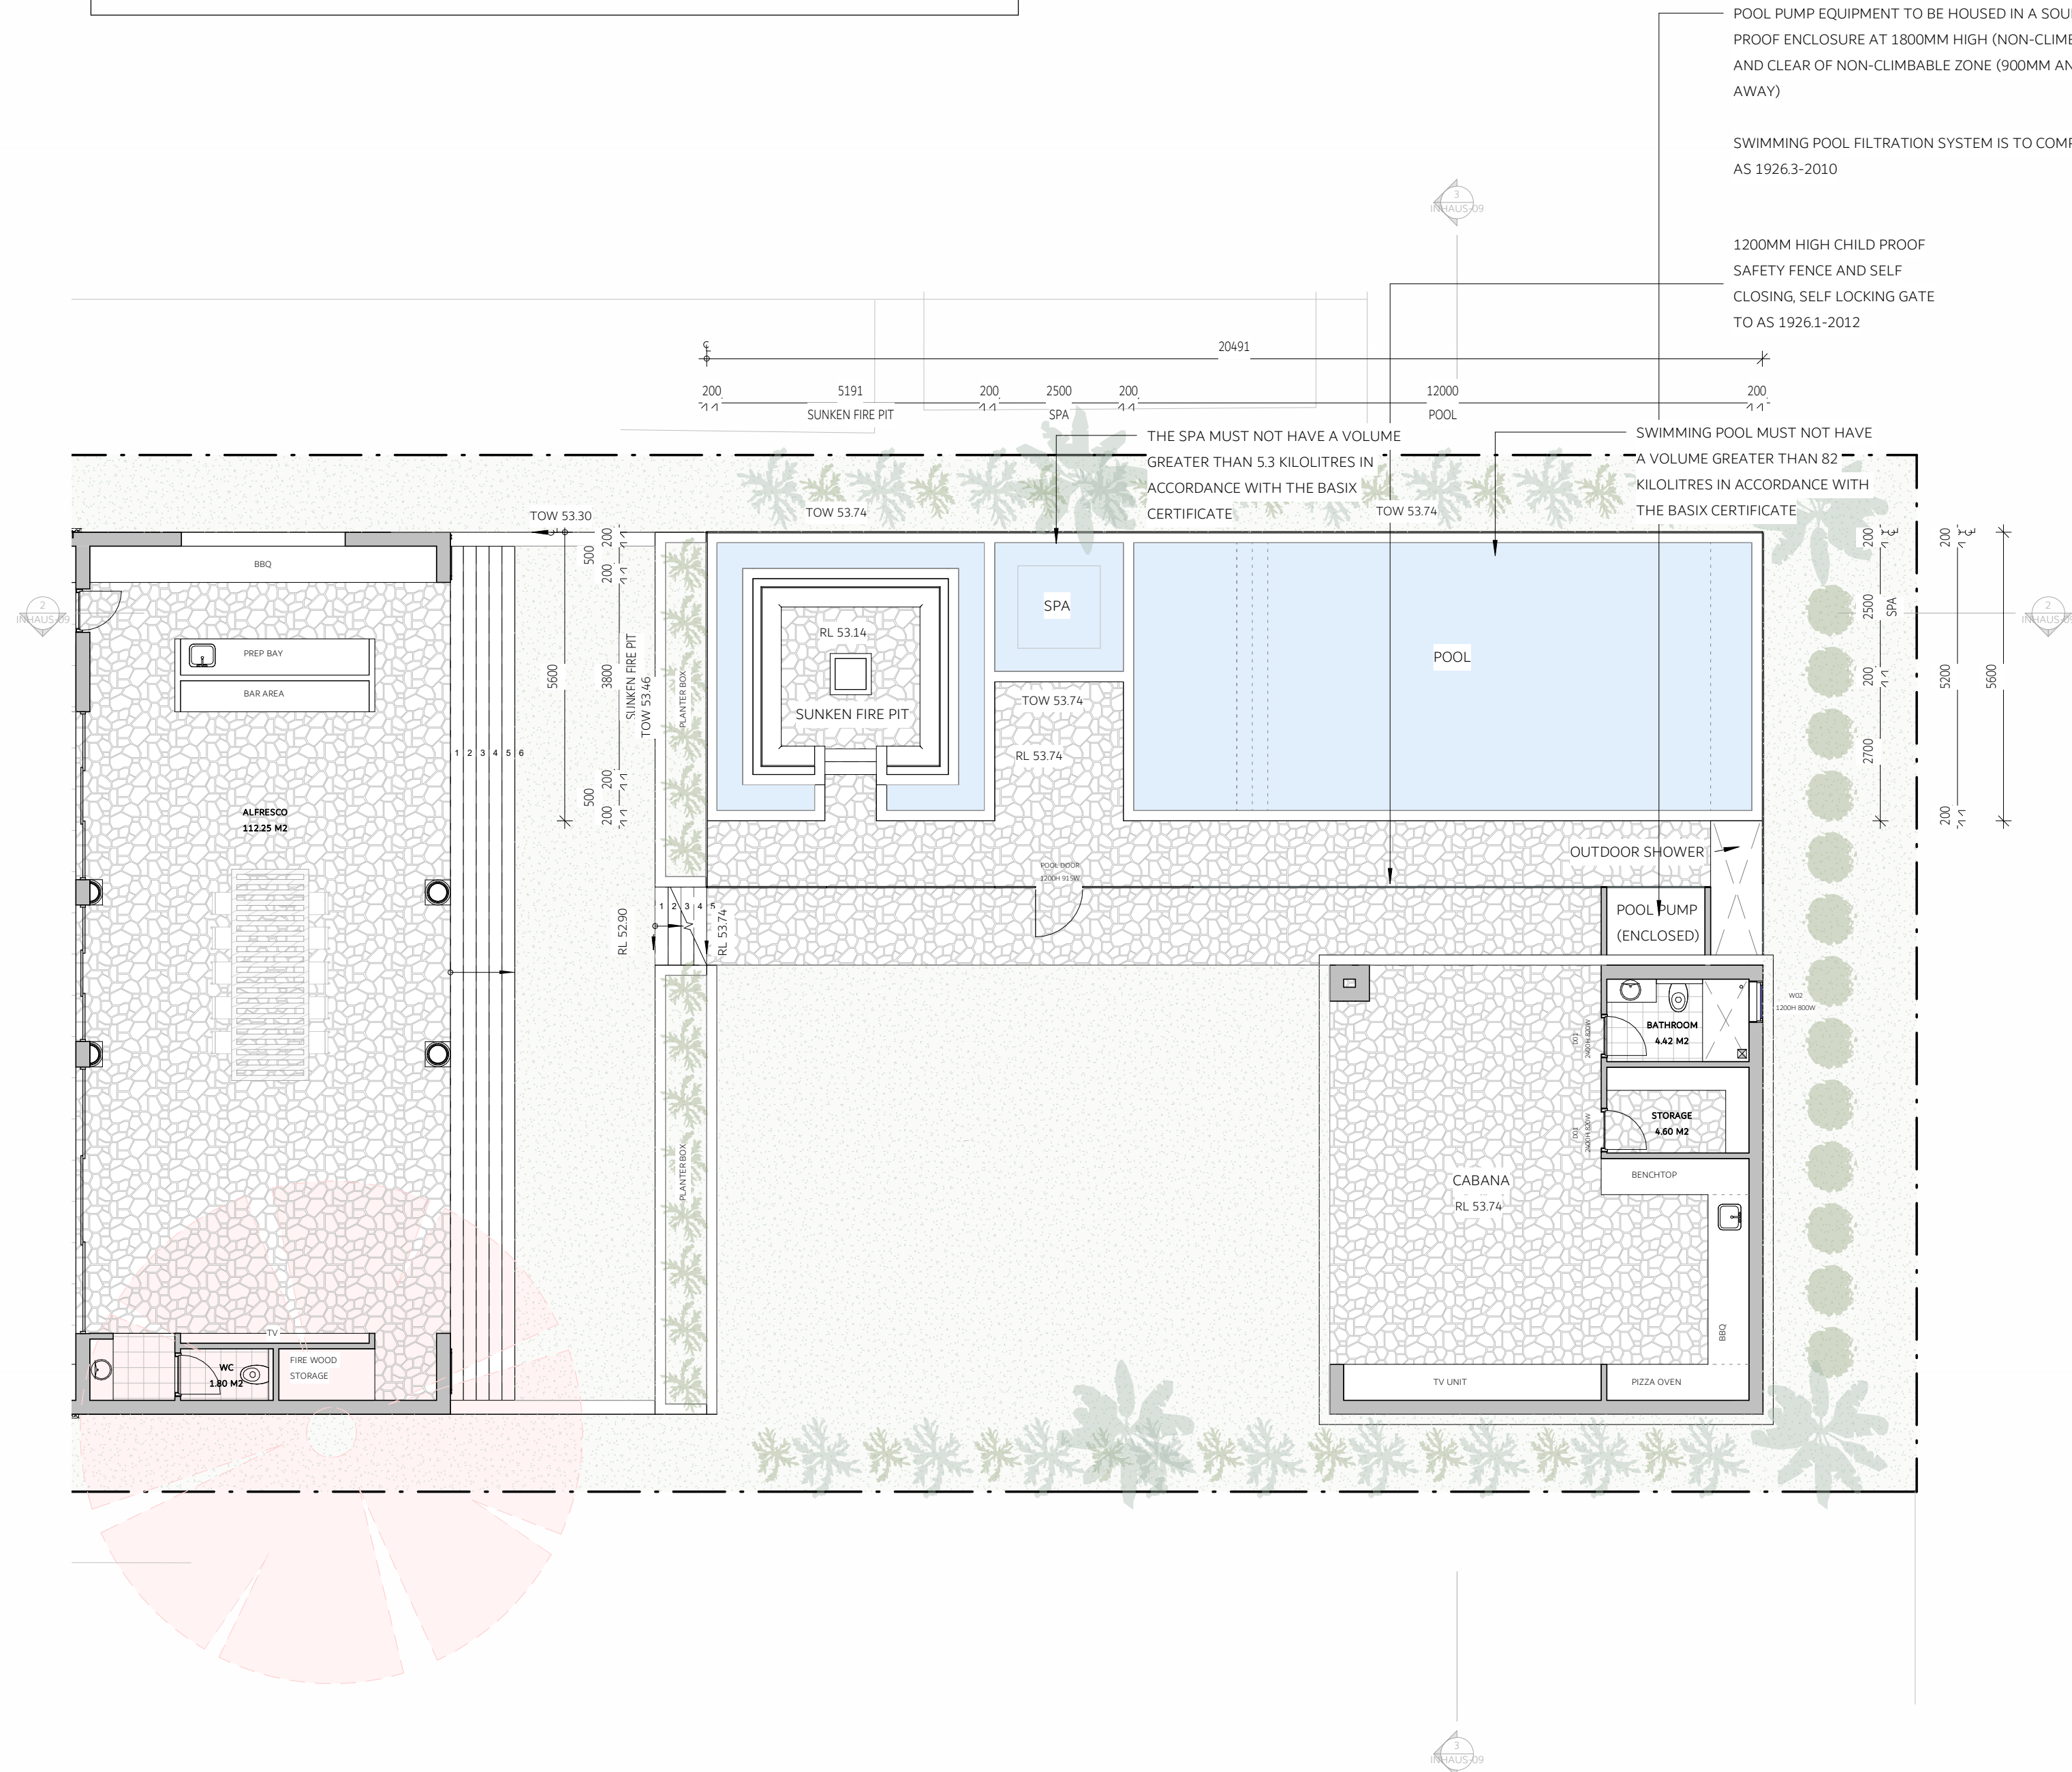


BACKYARD - POOL PLAN

1 : 100




VISUAL SCALE 1:100 @ A1

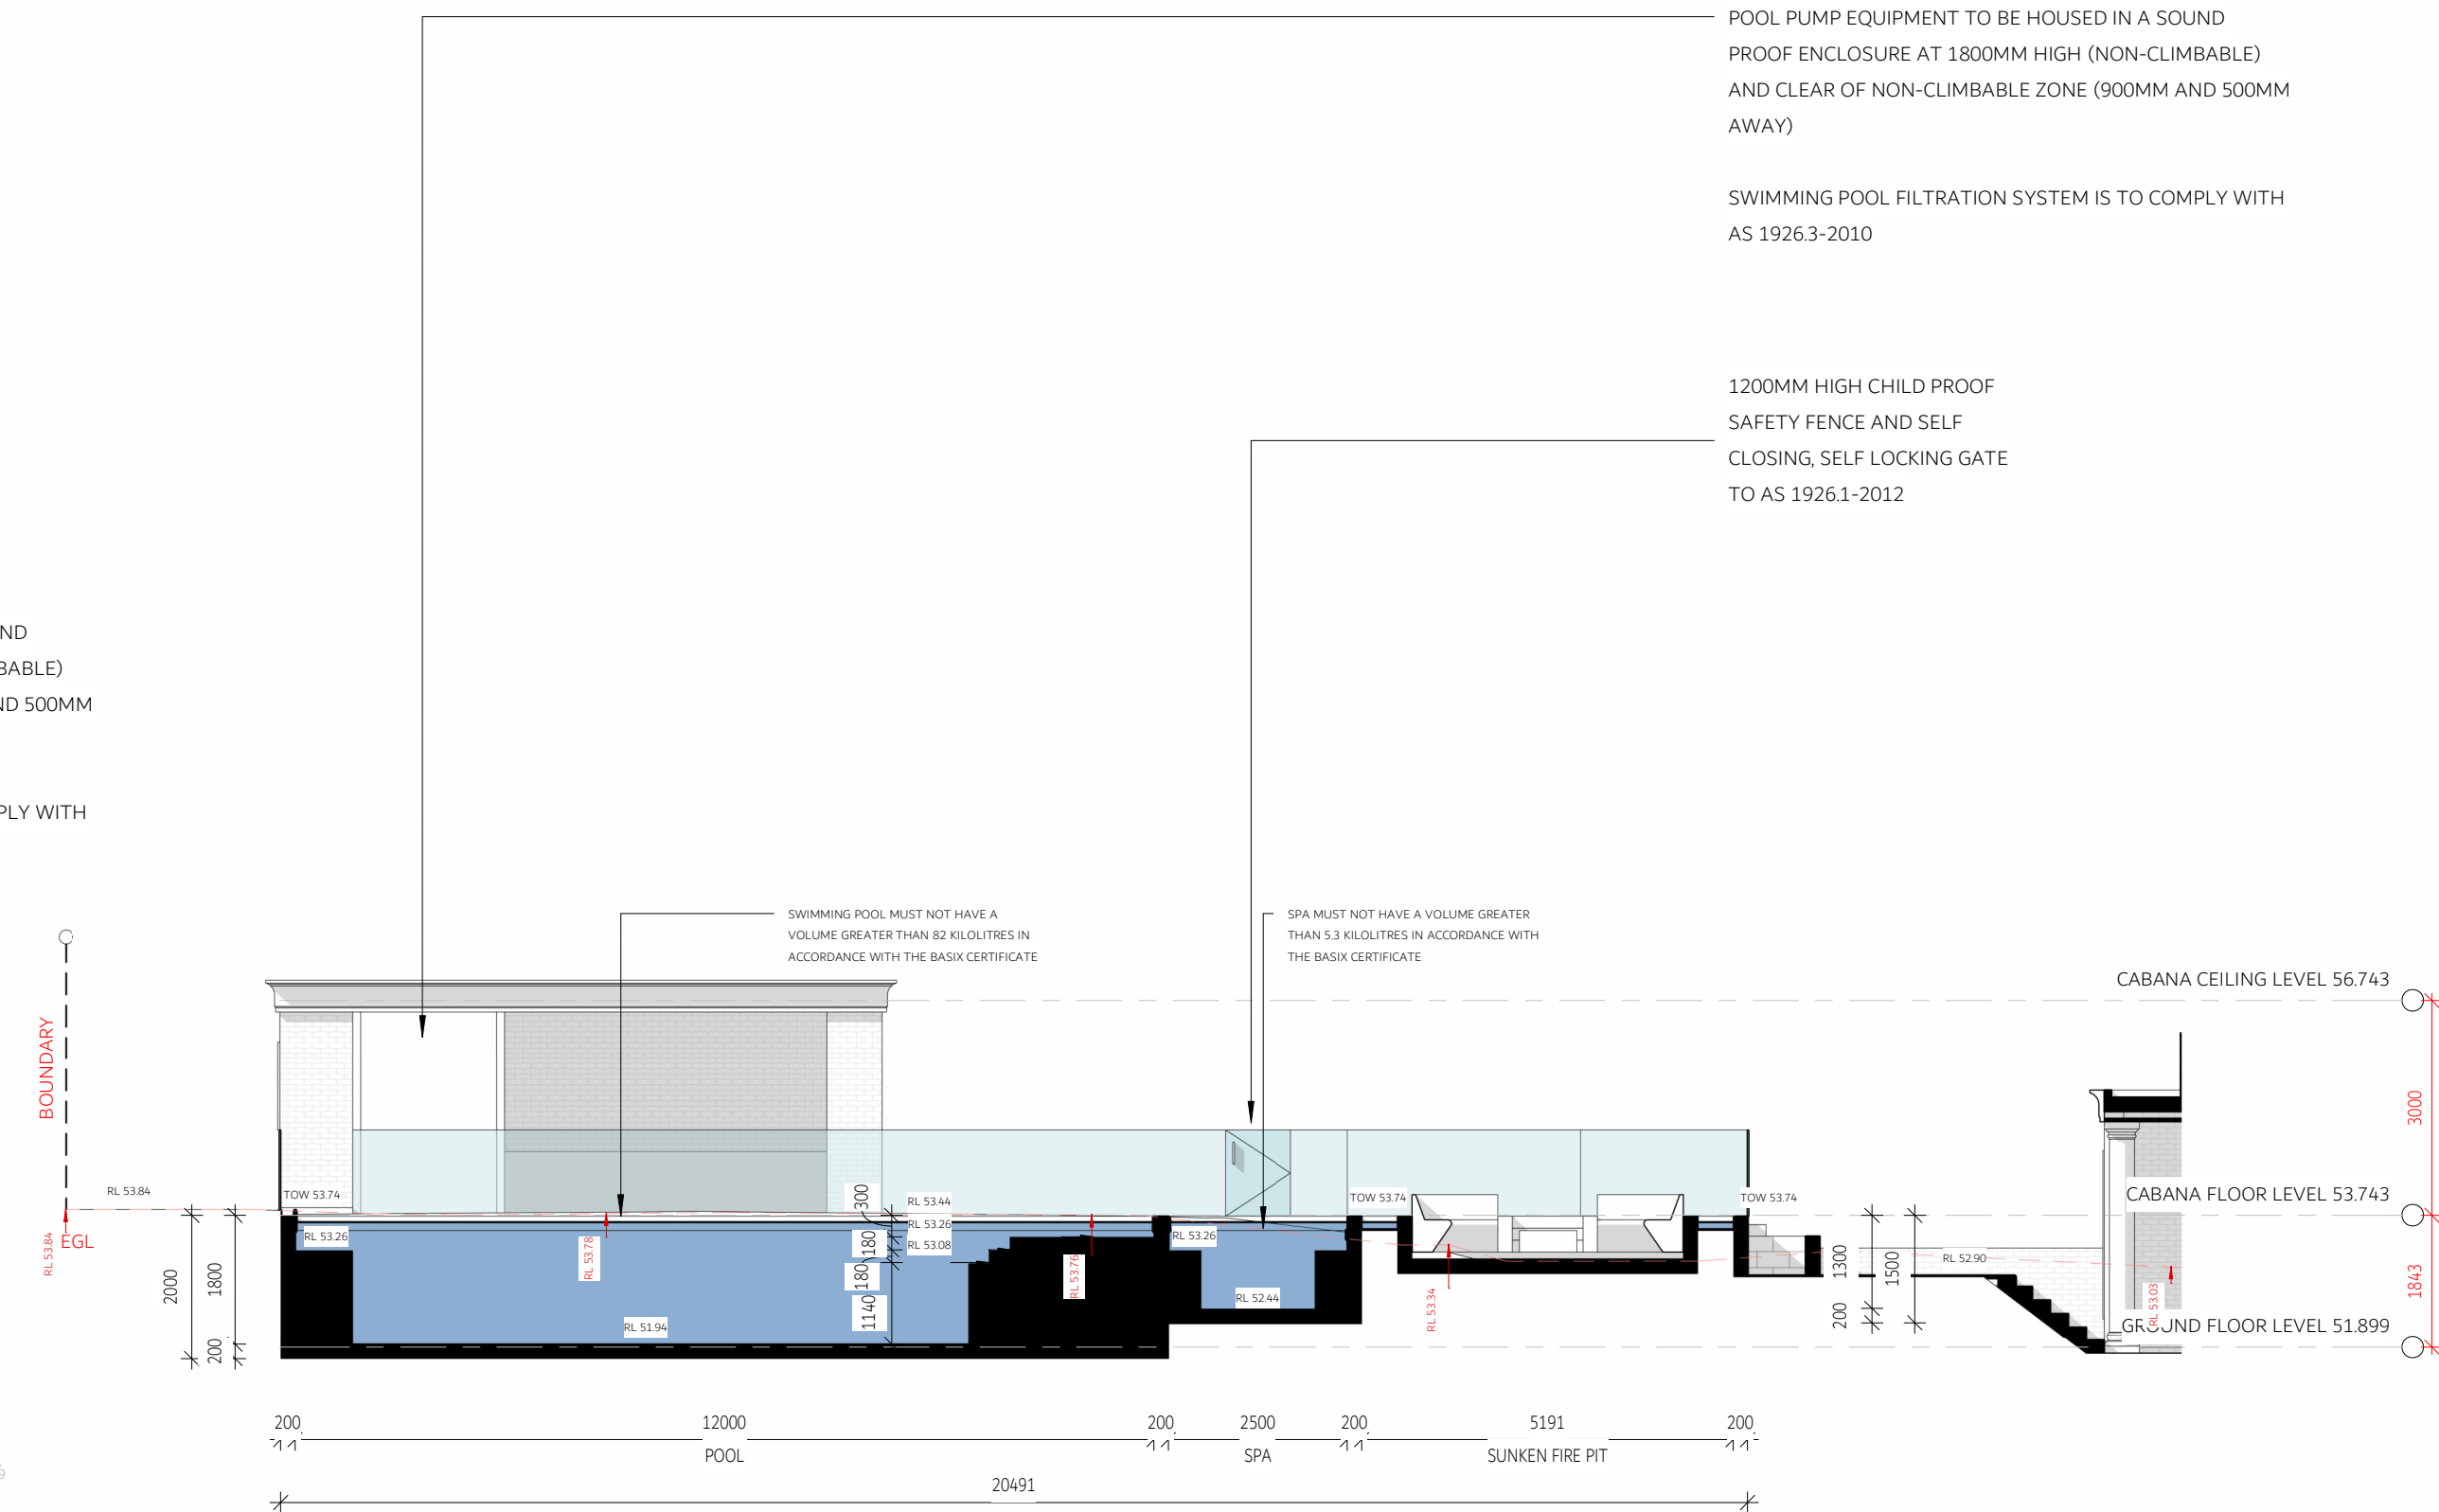

LONG SECTION - POOL

1 : 100

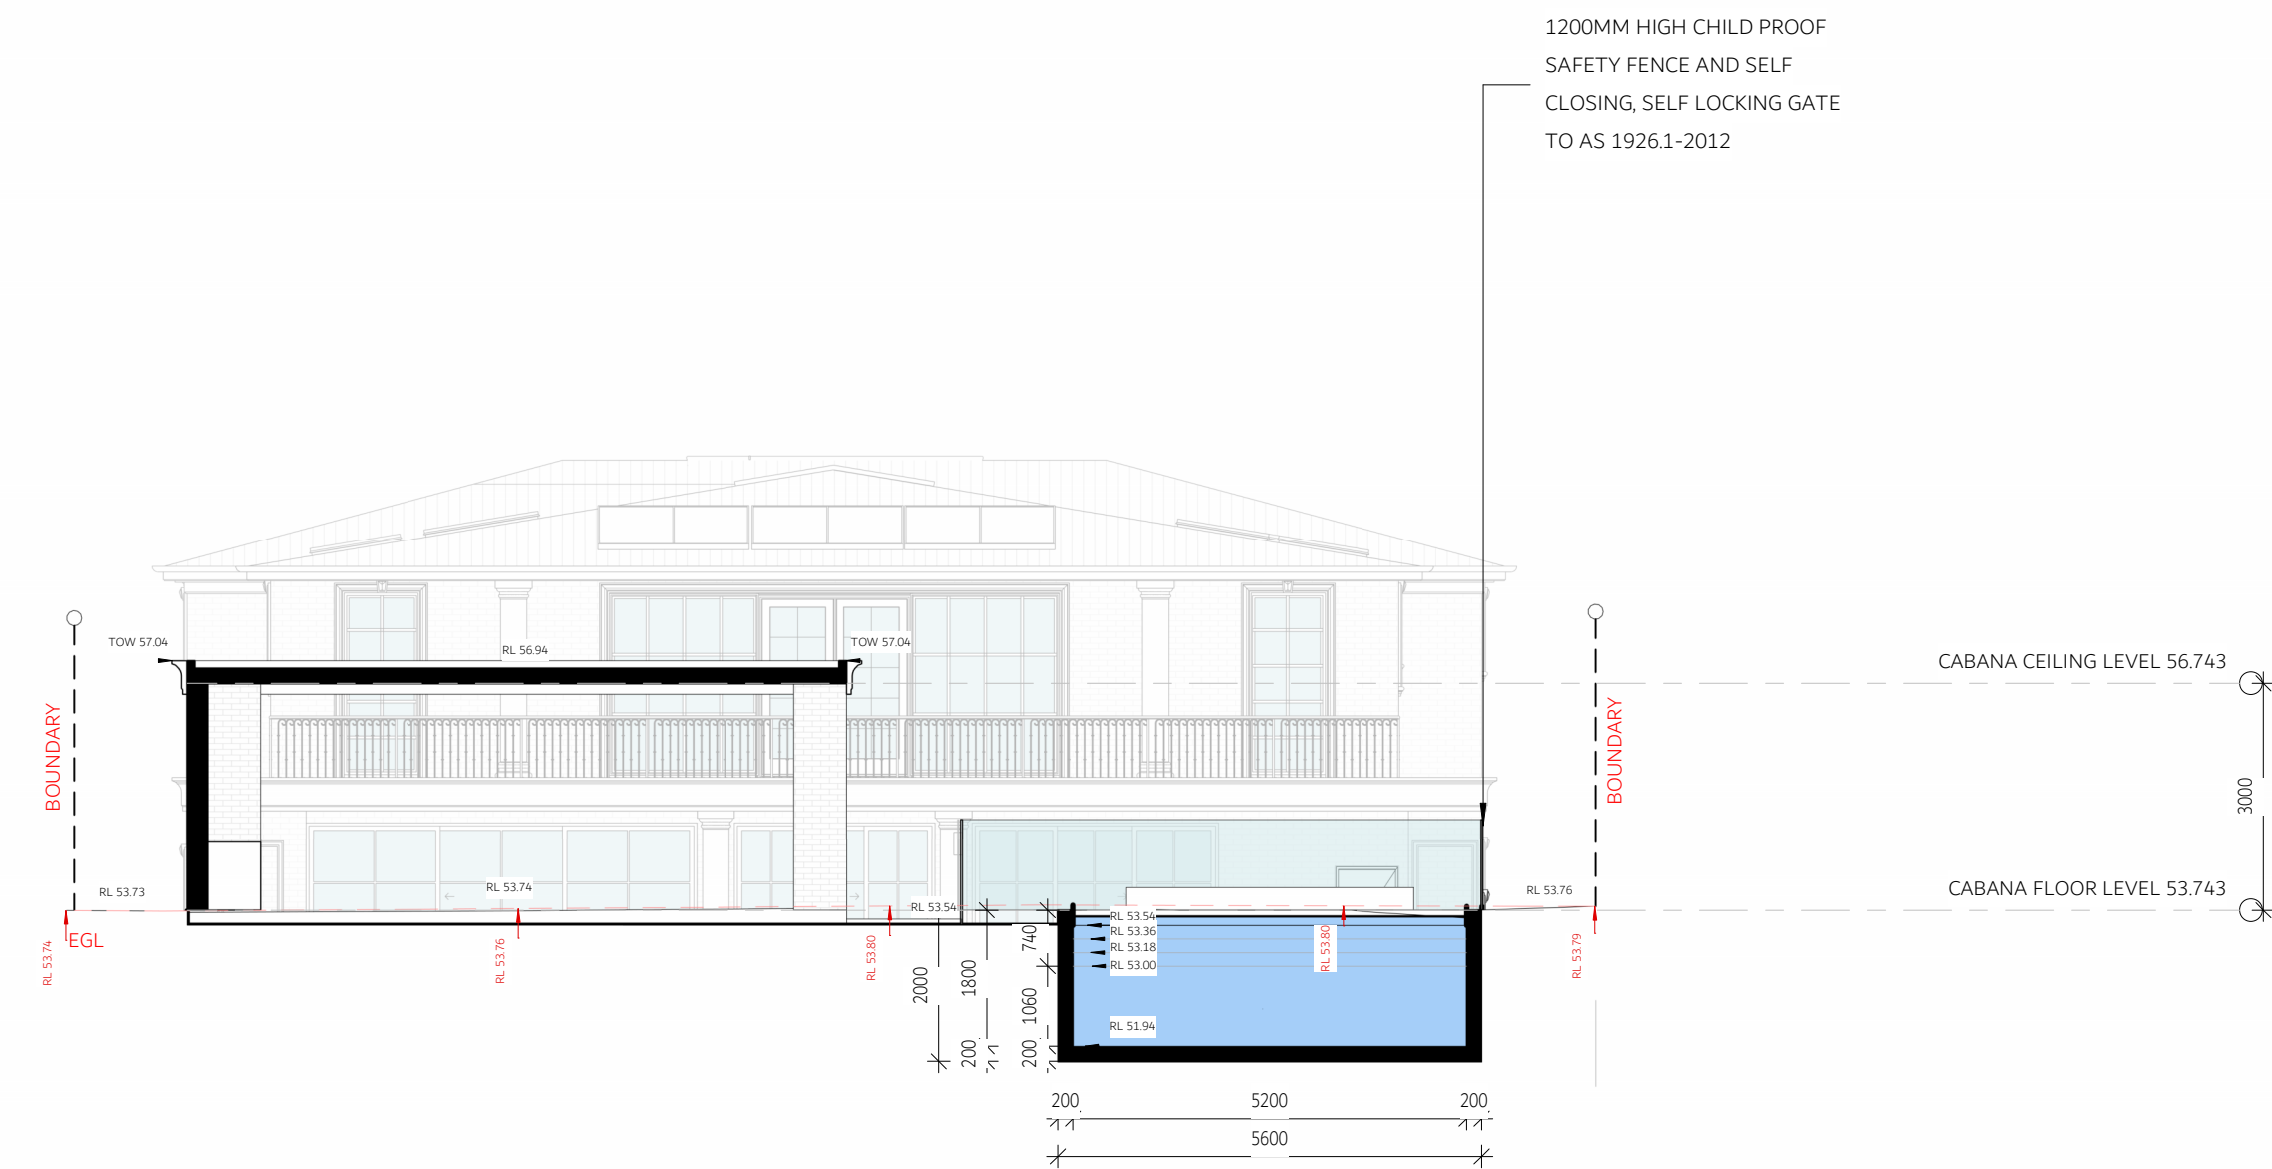

CROSS SECTION - POOL

1 : 100

NOT FOR CONSTRUCTION