





PROJECT	PROPOSED BAR, DINING & FUNCTION CENTRE
CLIENT	WRS INVESTMENTS
LOCATION	29 GREY STREET CLARENCE TOWN , NSW
STATUS	DEVELOPMENT APPLICATION
DATE	16.01.25
DRAWN BY	CW



DRAWING SCHEDULE		
DWG No.	DESCRIPTION	REV
A000	TITLEPAGE	1
A100	SITE ANALYSIS PLAN	1
A102	PRELIMINARY CUT & FILL PLAN	1
A103	SITE PLAN	1
A104	FLOODING INFORMATION	1
A200	PROPOSED FLOOR PLAN	1
A201	MEZZANINE AND ROOF PLAN	1
A202	CEILING PLAN	1
A203	AMENITIES PLAN - RESTAURANT	1
A204	AMENITIES PLAN - FUNCTION ROOM	1
A300	ELEVATIONS	1

DRAWING SCHEDULE		
DWG No.	DESCRIPTION	REV
A400	SECTIONS - SHEET 1	1
A500	GLAZING SCHEDULE	1
A600	PARKING DETAILS - SHEET 1	1
A601	PARKING DETAILS - SHEET 2	1
A602	ACCESS DRIVEWAY DETAILS	1
A700	STREET AND PARKING ANALYSIS	1
A800	3D	1
A801	3D	1
A802	3D	1
A900	LICENSED AREA PLAN	1
A901	FIRE SERVICES COVERAGE PLAN	1
A903	SCHEDULE OF FINISHES	1

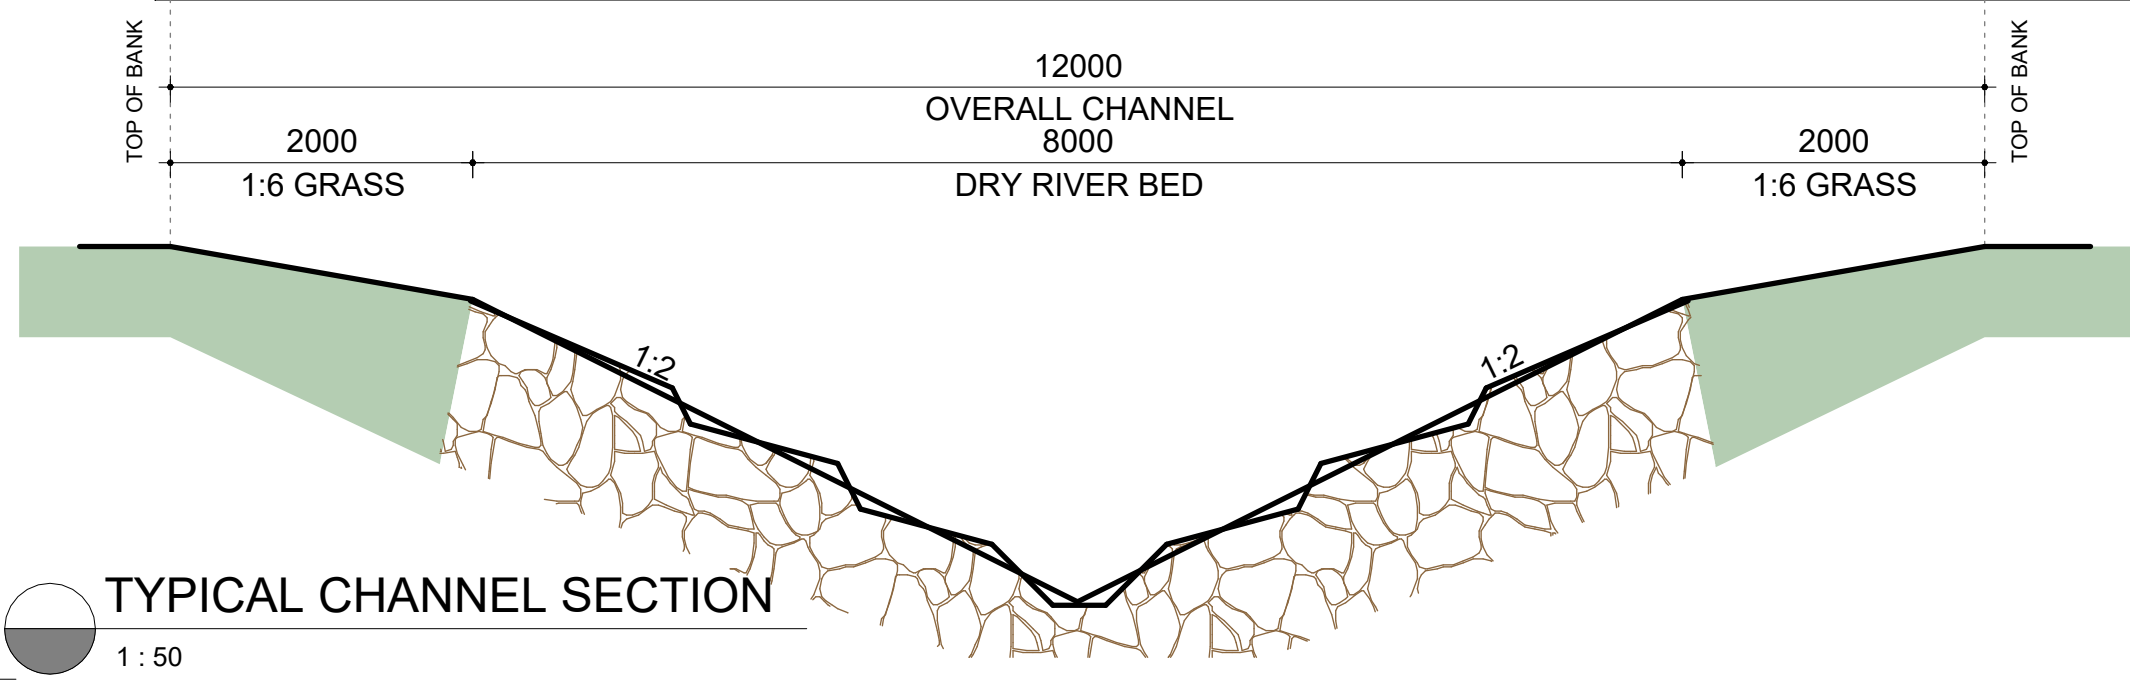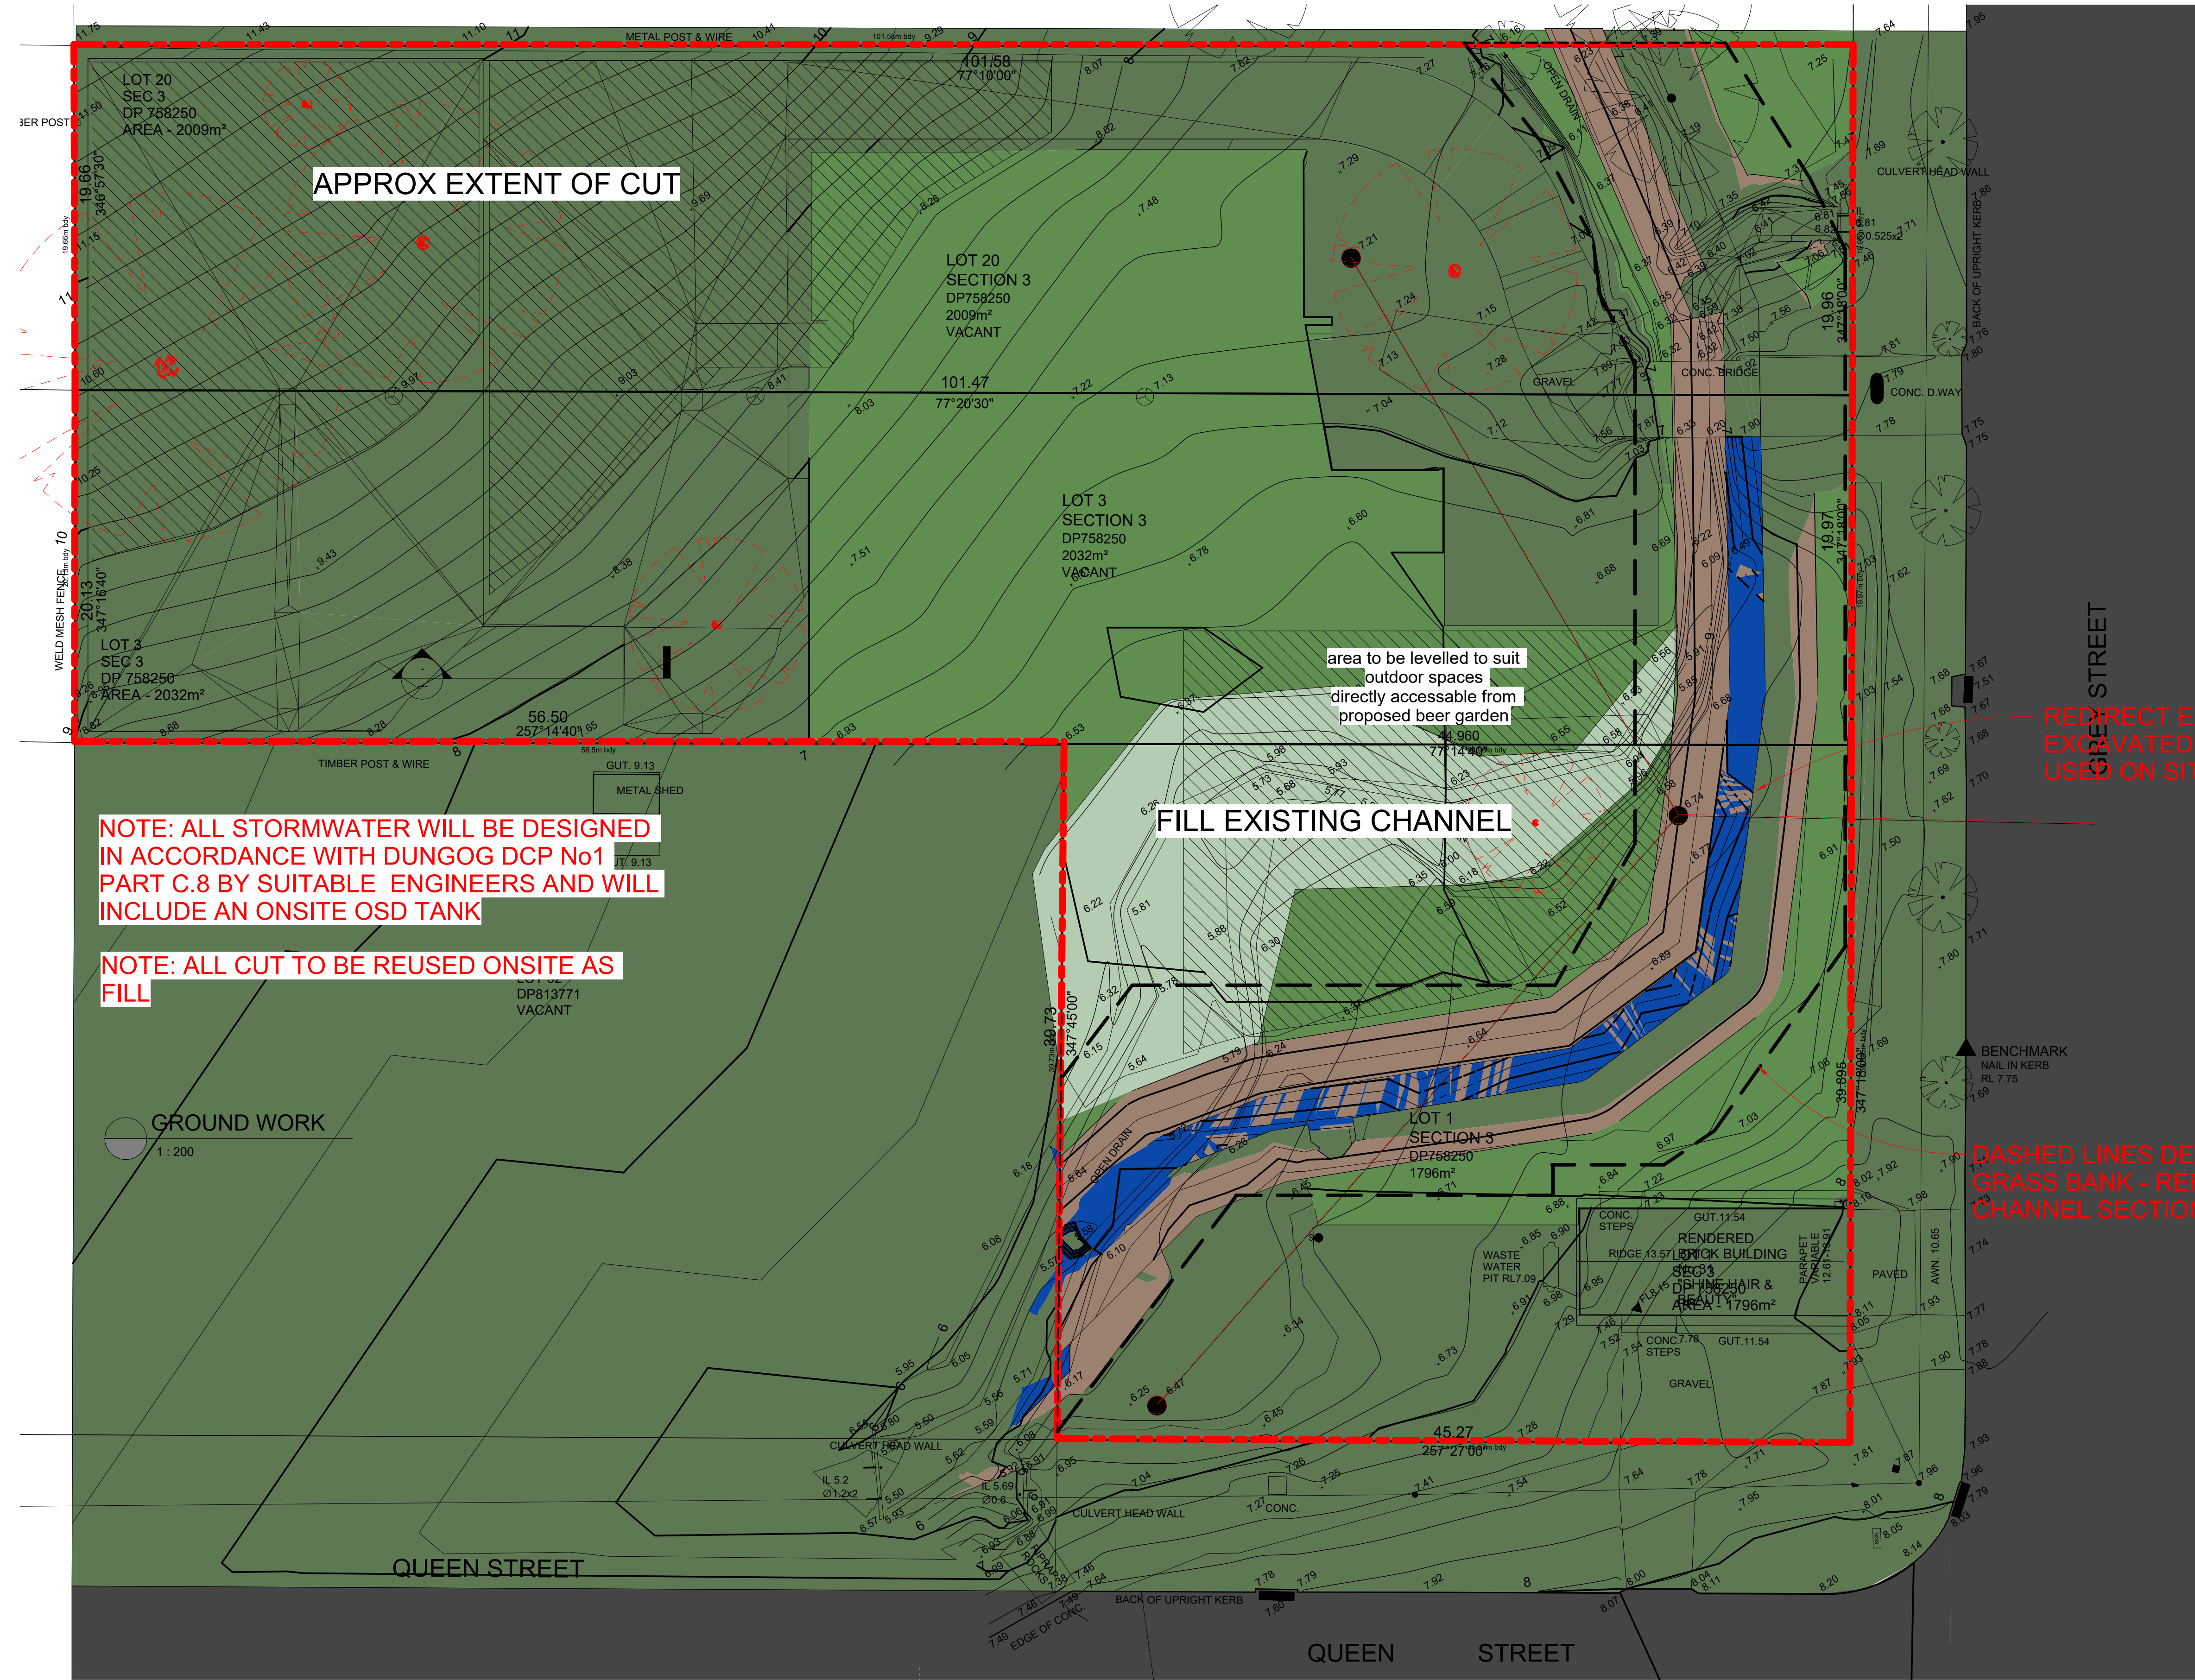

GREY STREET

QUEEN STREET

REDIRECT EXISTING CHANNEL TO EXCAVATED MATERIAL TO BE USED ON SITE

DASHED LINES DENOTE TOP OF GRASS BANK - REFER TO TYPICAL CHANNEL SECTION FOR DETAILS



25 OLD PUNT ROAD, TOMAGO, NSW 2322

PHONE: 02 49852000 EMAIL: wrsteel@wrsteel.com.au

FAX: 02 49852099 WEB: www.wrsteel.com.au

AUSTRALIA WIDE: 1300 363 121 WEB: www.precastpanels.com.au

Project : PROPOSED BAR, DINING & FUNCTION CENTRE

Address : 29 GREY STREET CLARENCE TOWN, NSW


Client : WRS INVESTMENTS

Drawing Title: PRELIMINARY CUT & FILL PLAN

Status : DEVELOPMENT APPLICATION

Scale : As indicated
Drawn : CW
Checked : CW
Job No: JN613132
Date: 16.01.25
Sheets in set: A1
Page Size: A102
Issue: 1

INDUSTRIAL • COMMERCIAL • PRE - CAST PANEL

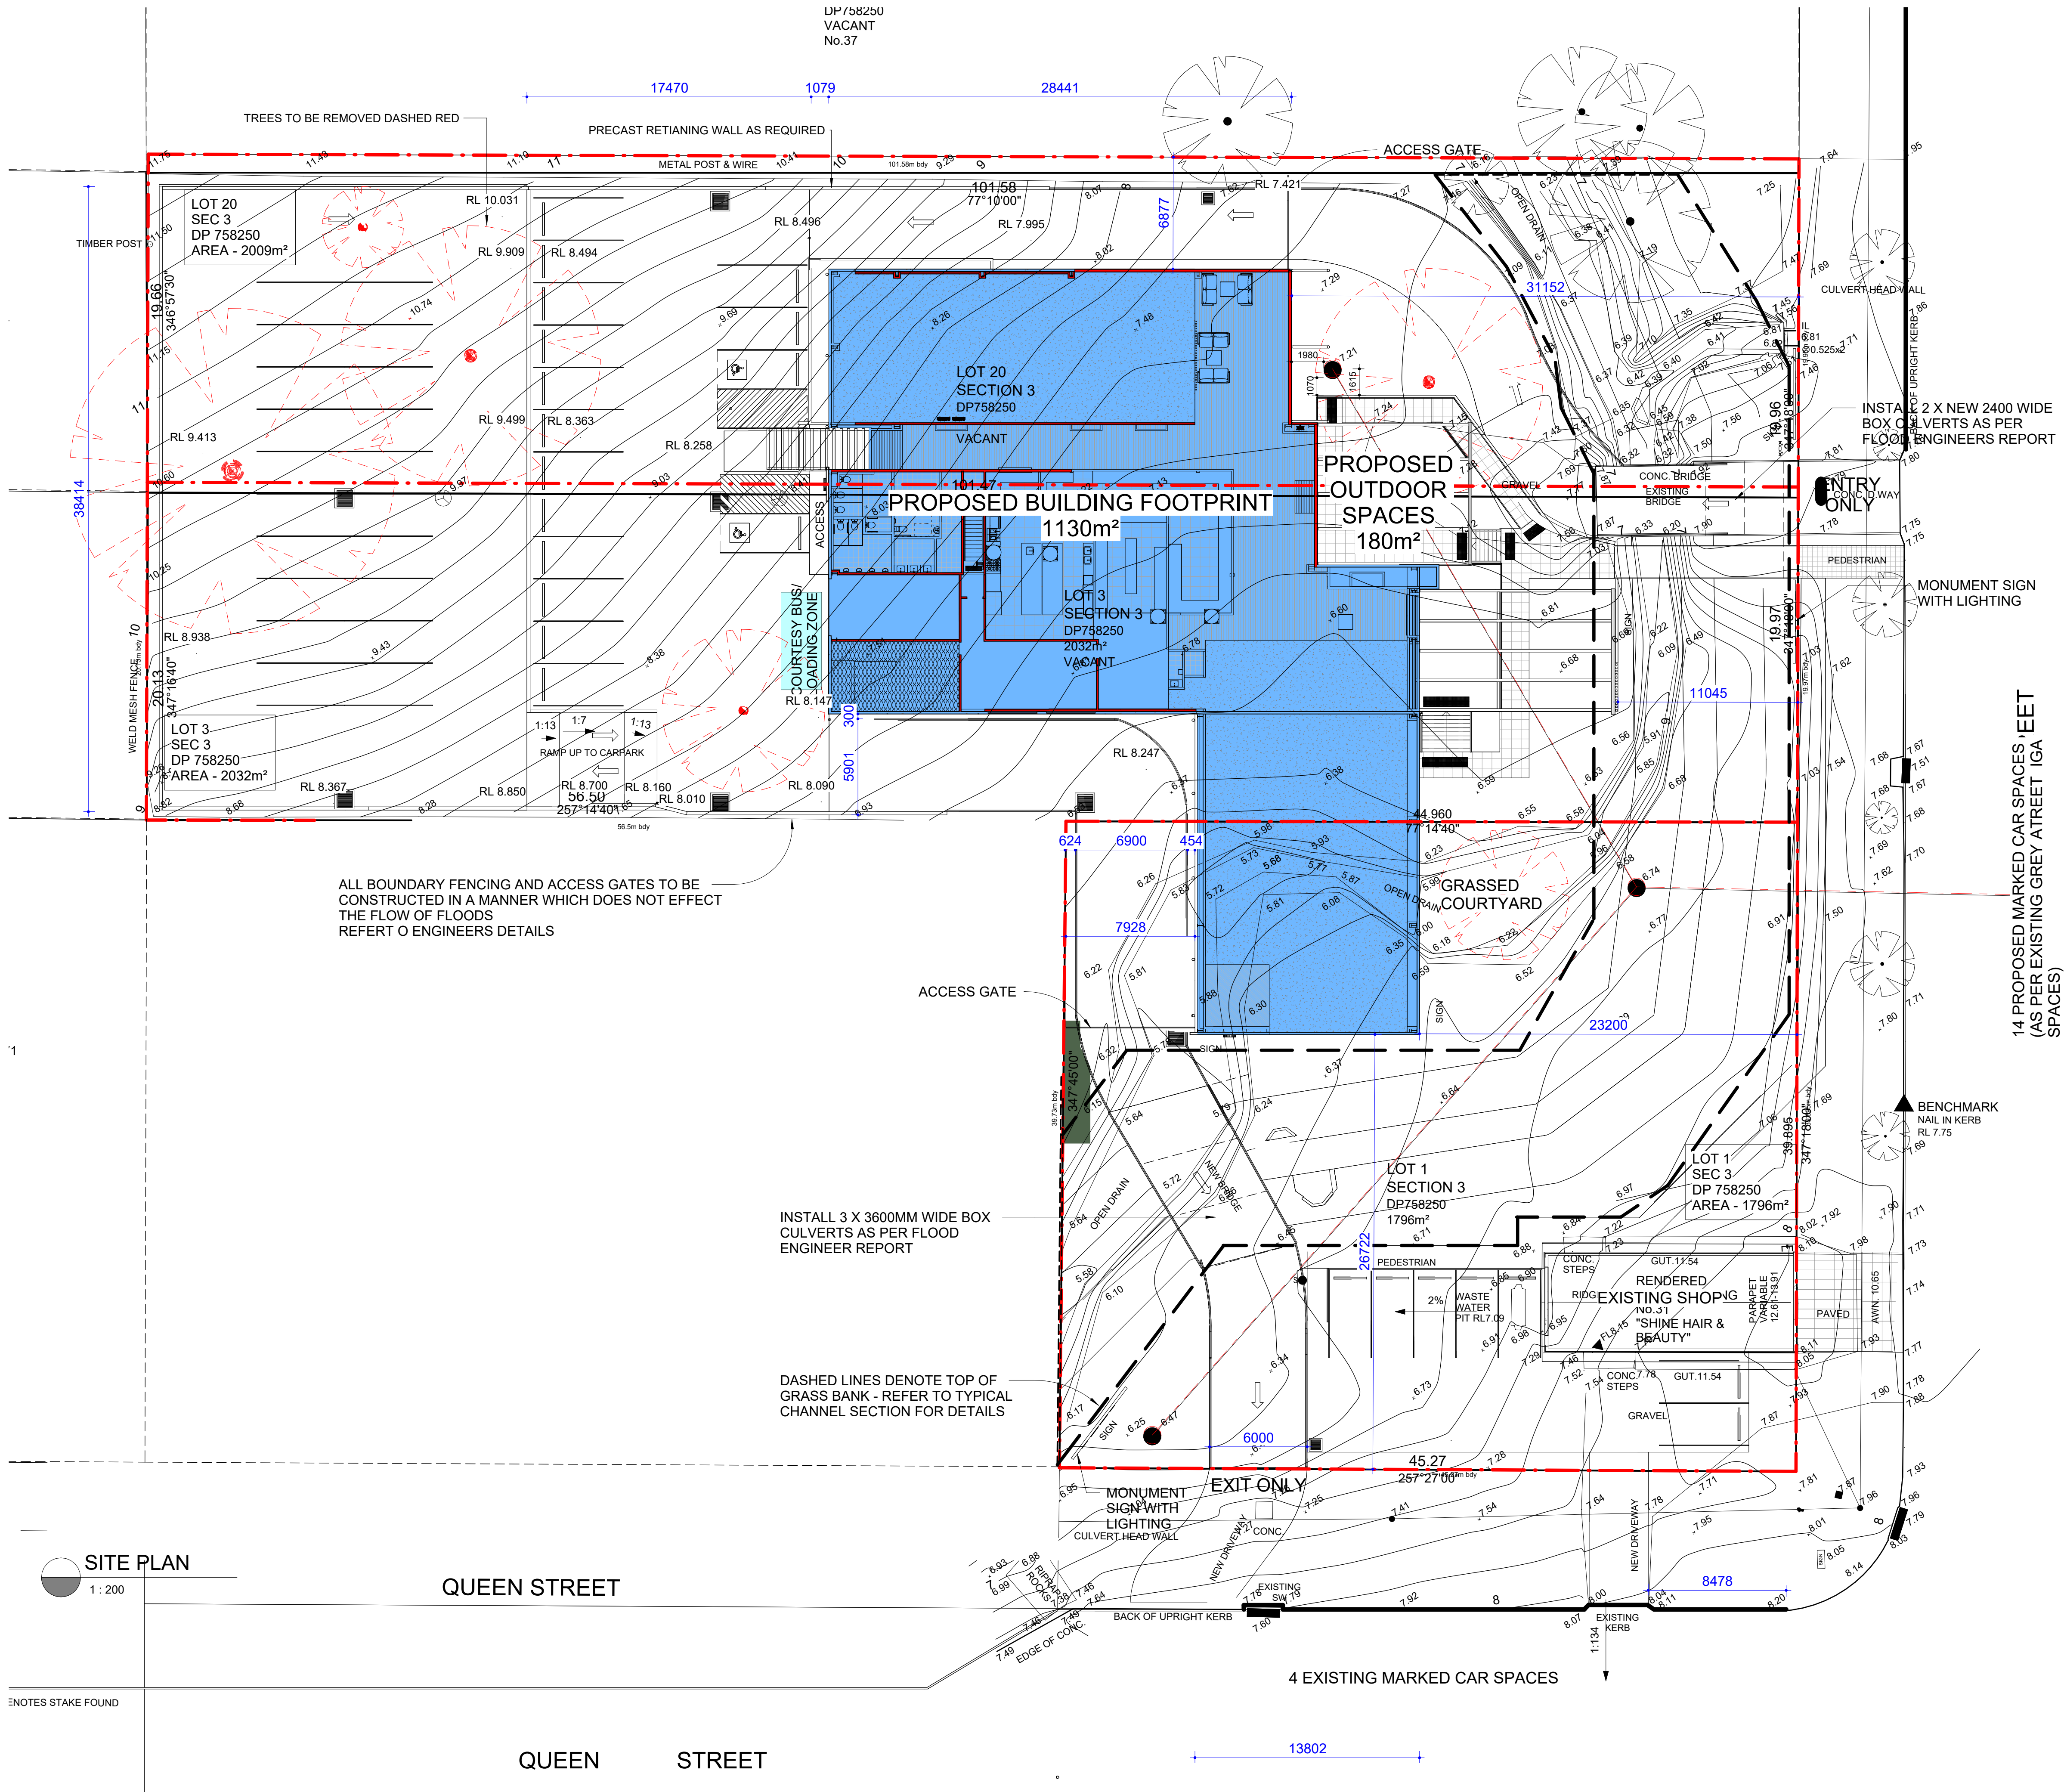

SITE CALCULATIONS:
TOTAL SITE AREA = 5837m²
SITE COVERAGE = 1310m²
GFA = 1185m²
= 0.20:1
TOTAL LANDSCAPING WIDER THAN 2m = 1550m²
= 26%
TOTAL PARKING SPACES ONSITE "REFER PARKING PLANS AND TRAFFIC REPORT BY 'AMBER'" = 43 spaces



PHONE: 02 49852000 EMAIL: wrsteel@wrsteel.com.au
FAX: 02 49852099 WEB: www.wrsteel.com.au
AUSTRALIA WIDE: 1300 363 121 WEB: www.precastpanels.com.au

Project :
PROPOSED BAR, DINING & FUNCTION CENTRE

Address :
**29 GREY STREET
CLARENCE TOWN, NSW**

Client :
WRS INVESTMENTS

Drawing Title:
SITE PLAN

Status :
DEVELOPMENT APPLICATION

Scale : 1 : 200
Date : 16.01.25
Drawn : CW
Checked : CW
Page Size : A1
Job No : JN613132
Drawing No : A103
Issue : 1

INDUSTRIAL • COMMERCIAL • PRE - CAST PANEL

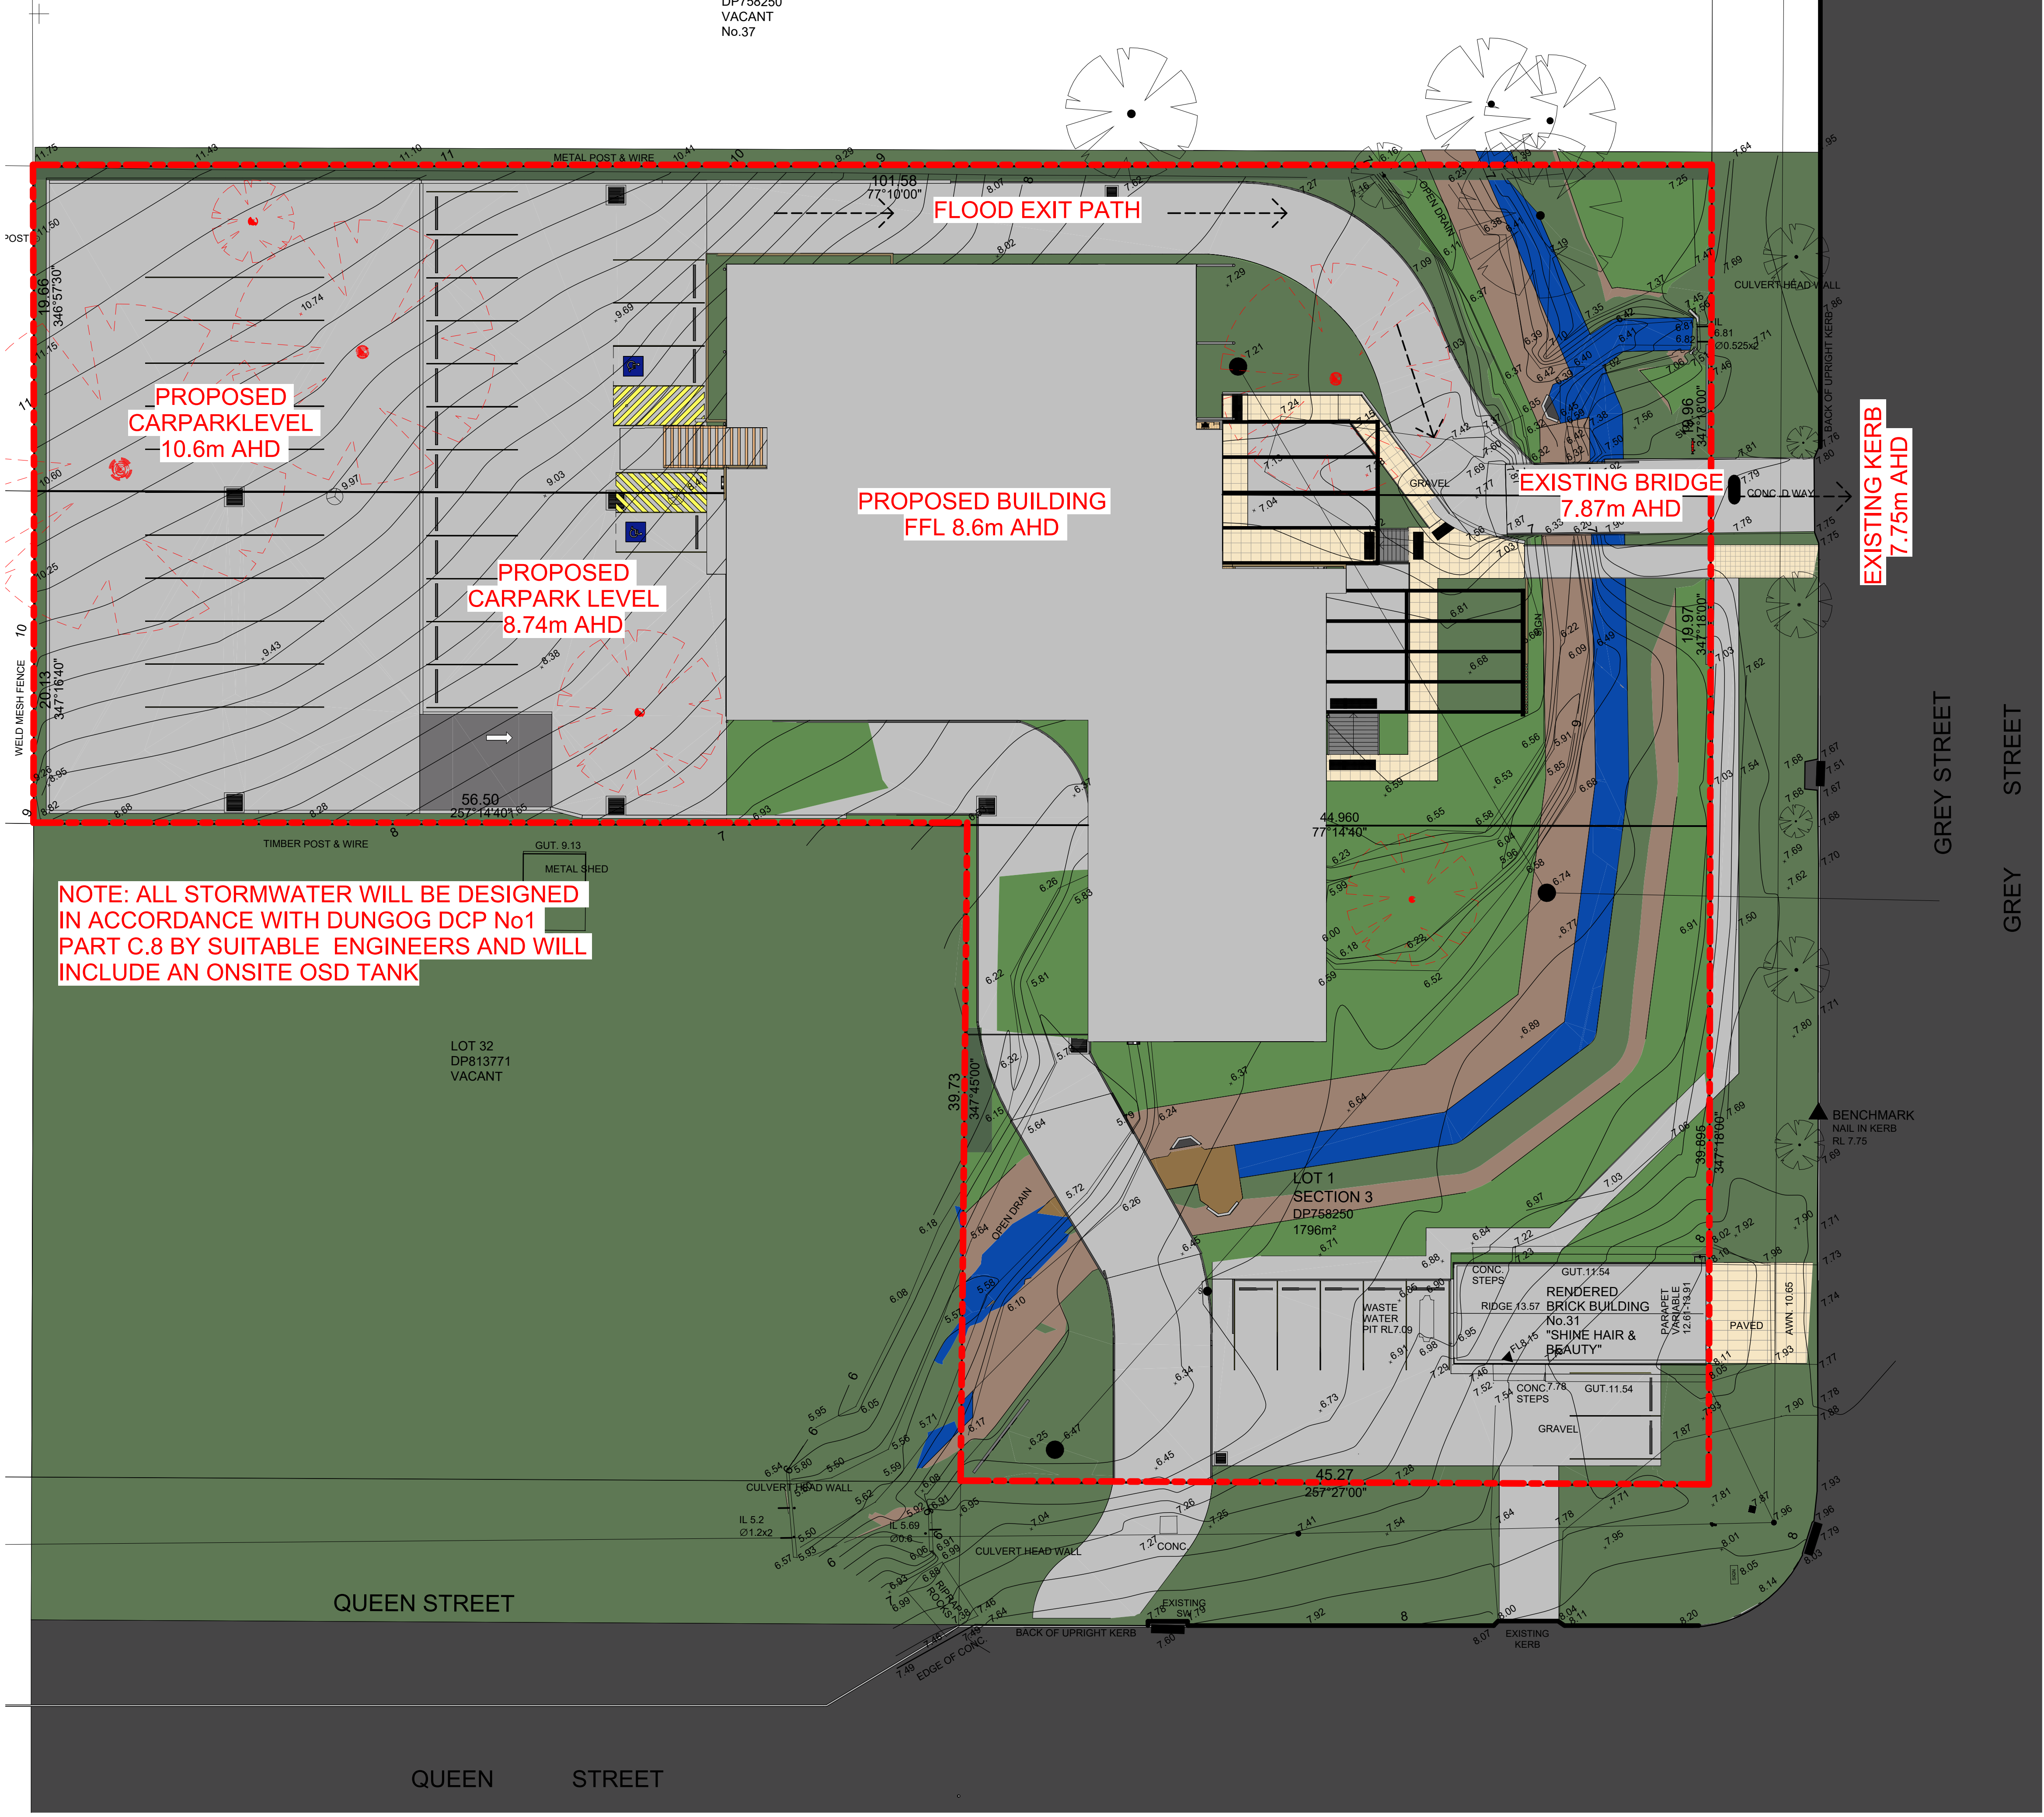


Table 3 –Peak Design Flood Levels at the Site

Design Event	Local (m AHD)	Williams (m AHD)
20% AEP	6.9	5.4
10% AEP	7.0	6.1
5% AEP	7.1	6.8
2% AEP	7.2	7.5
1% AEP	7.3	8.1
0.5% AEP	7.3	8.8
0.2% AEP	7.4	N/A
PMF	8.2	14.1

EXCERPT FROM FLOOD REPORT PREPARED BY TORRENT CONSULTING 12 SEPTEMBER 2023

NOTE:

MAIN BUILDING LEVEL IS DEISIGNED TO WILLIAMS RIVER FLOODING 1% AEP (8.1m AHD) + 500mm FREEBOARD = 8.6m AHD

FLOOD EXIT PATH IN DESIGNED TO LOCAL FLOODING 1% AEP (7.3m AHD) = 7.8m AHD
HOWEVER ALSO COMPLIES WITH A EVACUATION ROUTE IN A WILLIAMS RIVER FLOODING 1% AEP (8.1m AHD) OF 350mm DEEP (7.75m AHD) WHICH WILL ACHIEVE A 'H1 - GENERALLY SAFE FOR PEOPLE, VEHICLES AND BUILDING' EGRESS FROM THE SITE AS PER CHART 1 OF FLOOD REPORT

THIS COMPLIES WITH THE DUNGOG DCP REQUIREMENTS AS PER SCHEDULE 3 OF PART C.8

NOTE: ALL STORMWATER WILL BE DESIGNED IN ACCORDANCE WITH DUNGOG DCP No1 PART C.8 BY SUITABLE ENGINEERS AND WILL INCLUDE AN ONSITE OSD TANK



25 OLD PUNT ROAD, TOMAGO, NSW 2322
PHONE: 02 49852000 EMAIL: wrsteel@wrsteel.com.au
FAX: 02 49852099 WEB: www.wrsteel.com.au
AUSTRALIA WIDE: 1300 363 121 WEB: www.precastpanels.com.au

PROPOSED BAR, DINING & FUNCTION CENTRE


29 GREY STREET
CLARENCE TOWN, NSW

WRS INVESTMENTS

FLOODING INFORMATION


DEVELOPMENT APPLICATION

Scale : 1 : 200
Date : 16.01.25
Drawn : CW
Sheets in set :
Checked : CW
Page Size : A1
Job No : JN613132
Drawing No : A104
Issue : 1

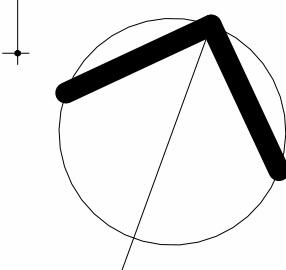


1 : 100

INDUSTRIAL • COMMERCIAL • PRE - CAST PANEL

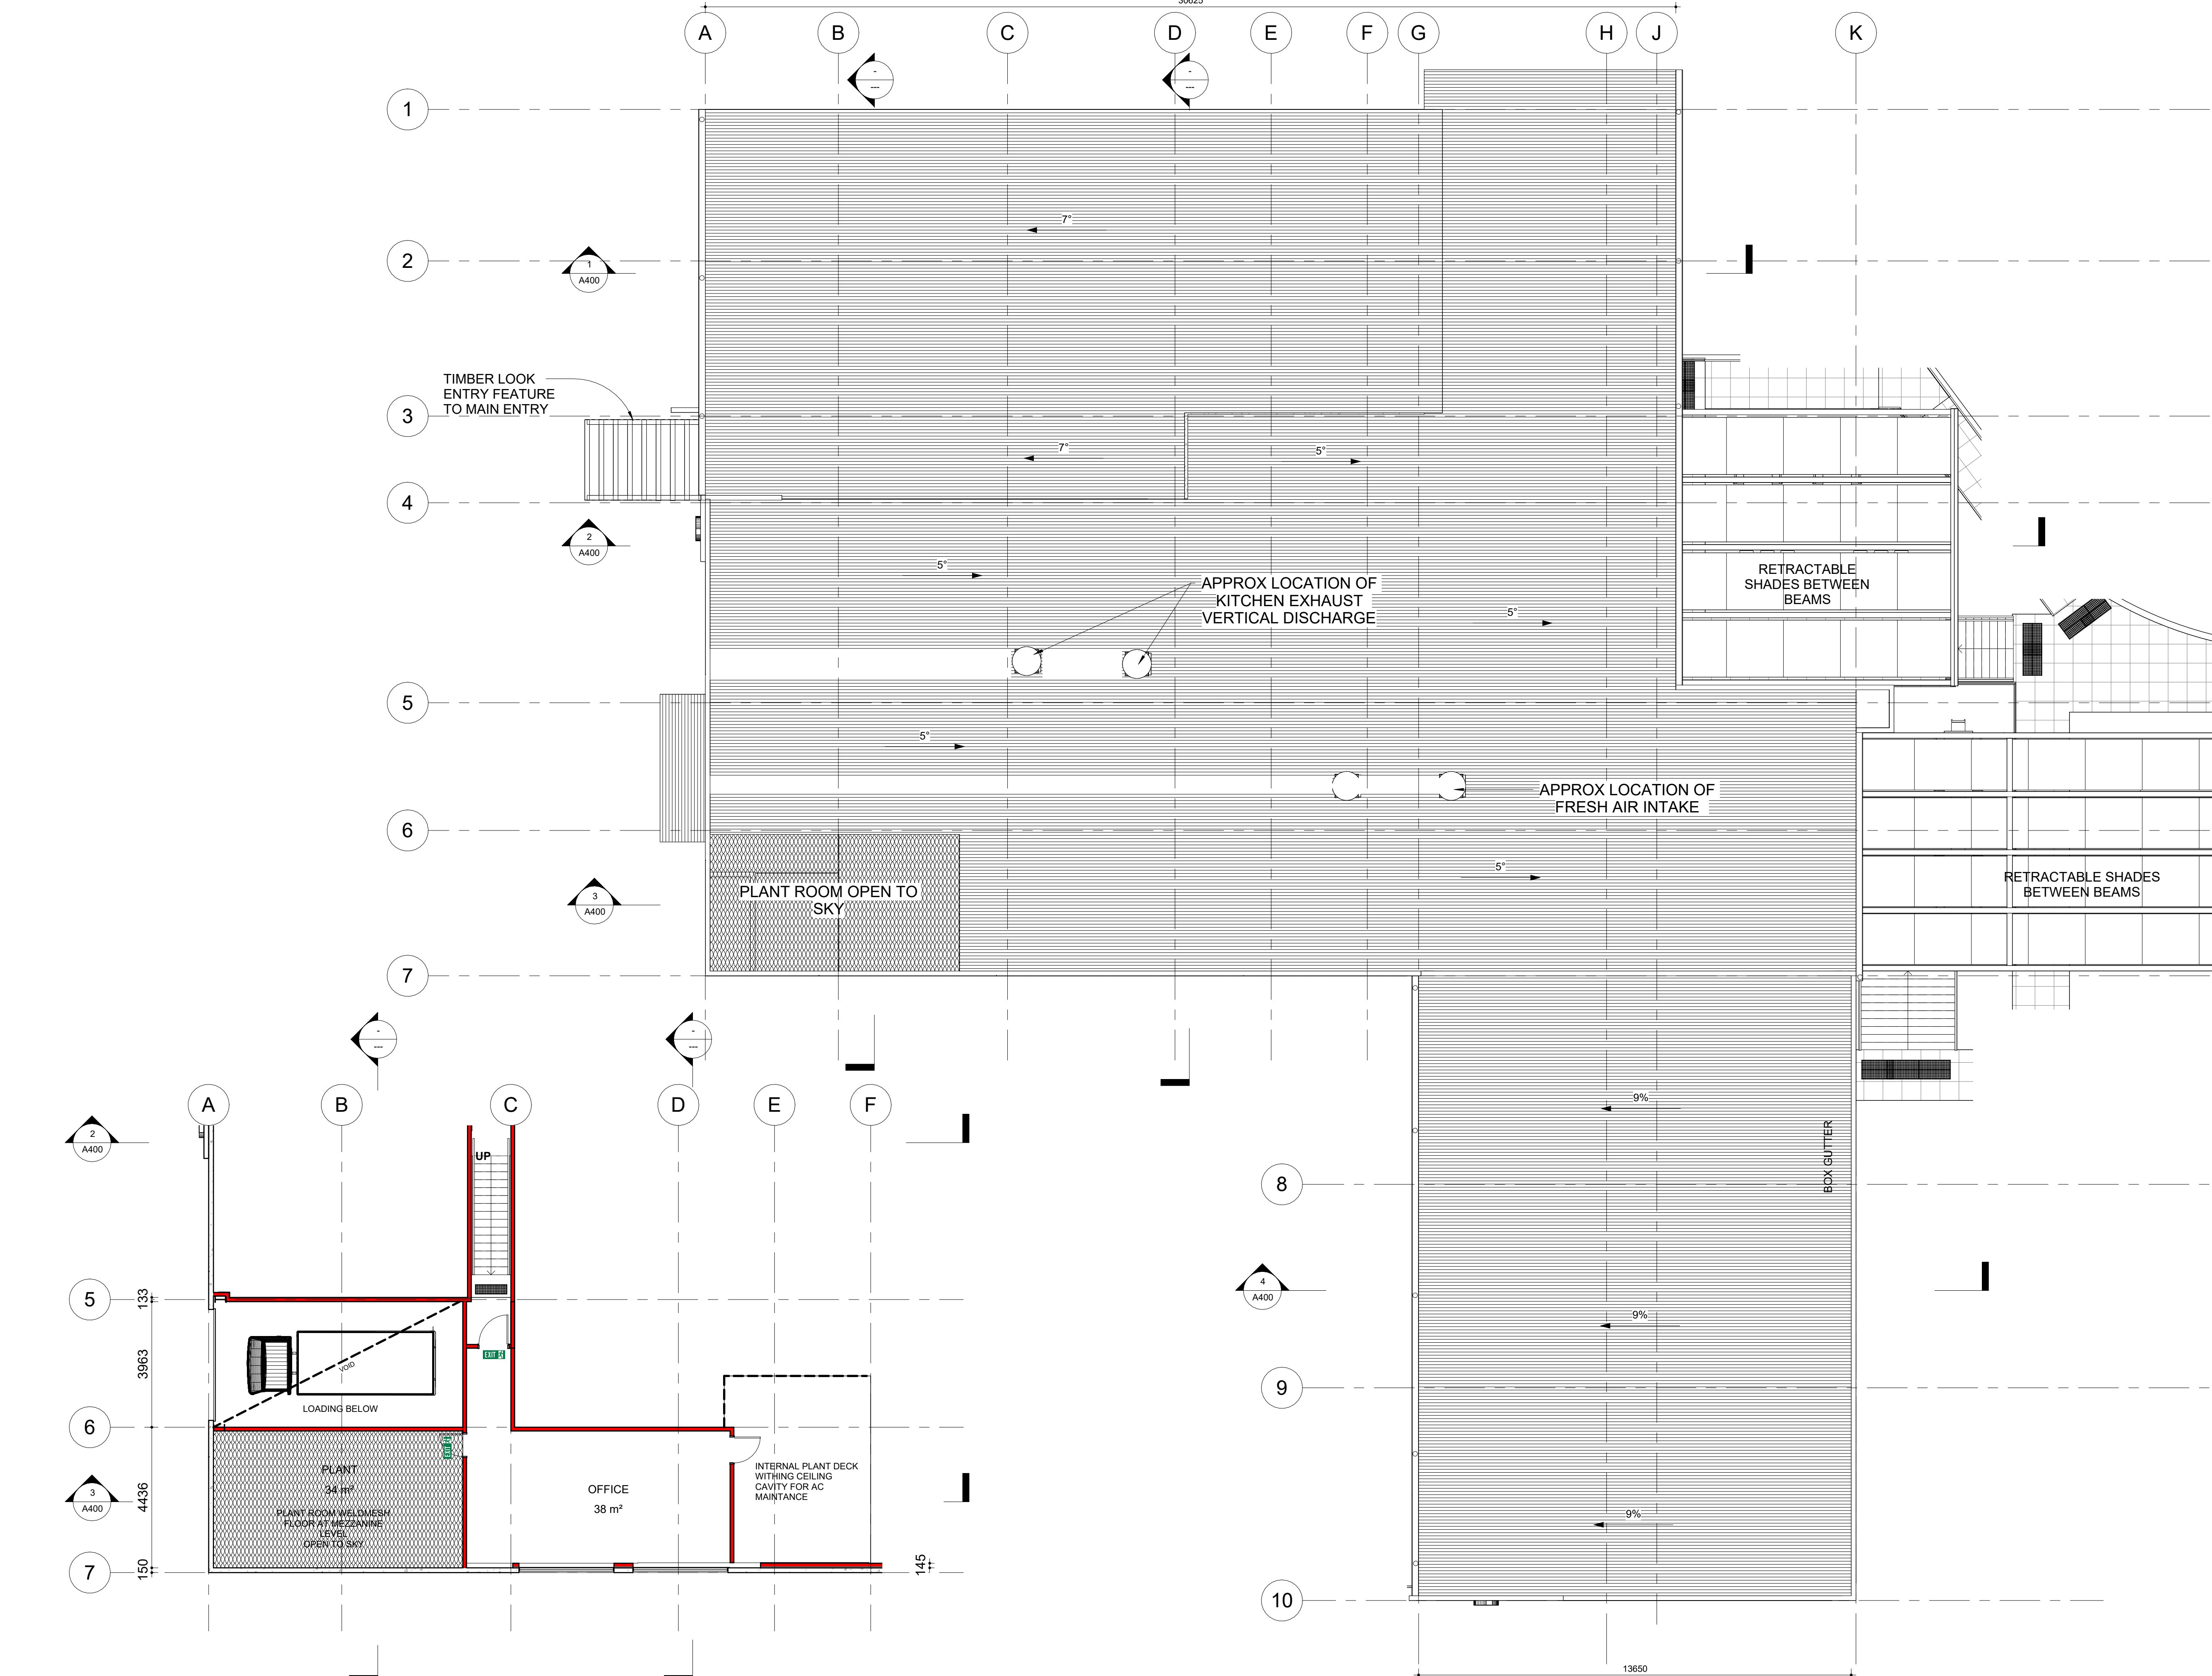


MEZZANINE
1 : 100

ROOF PLAN
1 : 100

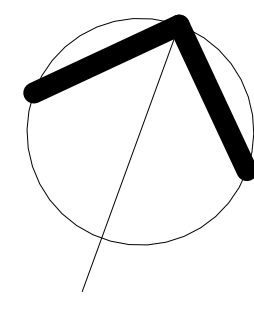


1	DA LODGEMENT	28.11.24
Issue	Description	Date
0 1 2 3 4 5 10 Graphic Scale 1 : 100 on A1 Sheet		
 WILLIAMS RIVER STEEL GROUP OF COMPANIES <i>There is a Difference</i> 25 OLD PUNT ROAD, TOMAGO, NSW 2322 PHONE: 02 49852000 EMAIL: wrsteel@wrsteel.com.au FAX: 02 49852099 WEB: www.wrsteel.com.au AUSTRALIA WIDE: 1300 363 121 WEB: www.precastpanels.com.au		
Project : PROPOSED BAR, DINING & FUNCTION CENTRE		
Address : 29 GREY STREET CLARENCE TOWN , NSW		
Client : WRS INVESTMENTS		
Drawing Title: MEZZANINE AND ROOF PLAN		
Status : DEVELOPMENT APPLICATION		
Scale : 1 : 100	Drawn : CW	Checked : CW
Date : 16.01.25	Sheets in set : A1	Page Size : A1
Job No: JN613132		Issue : 1

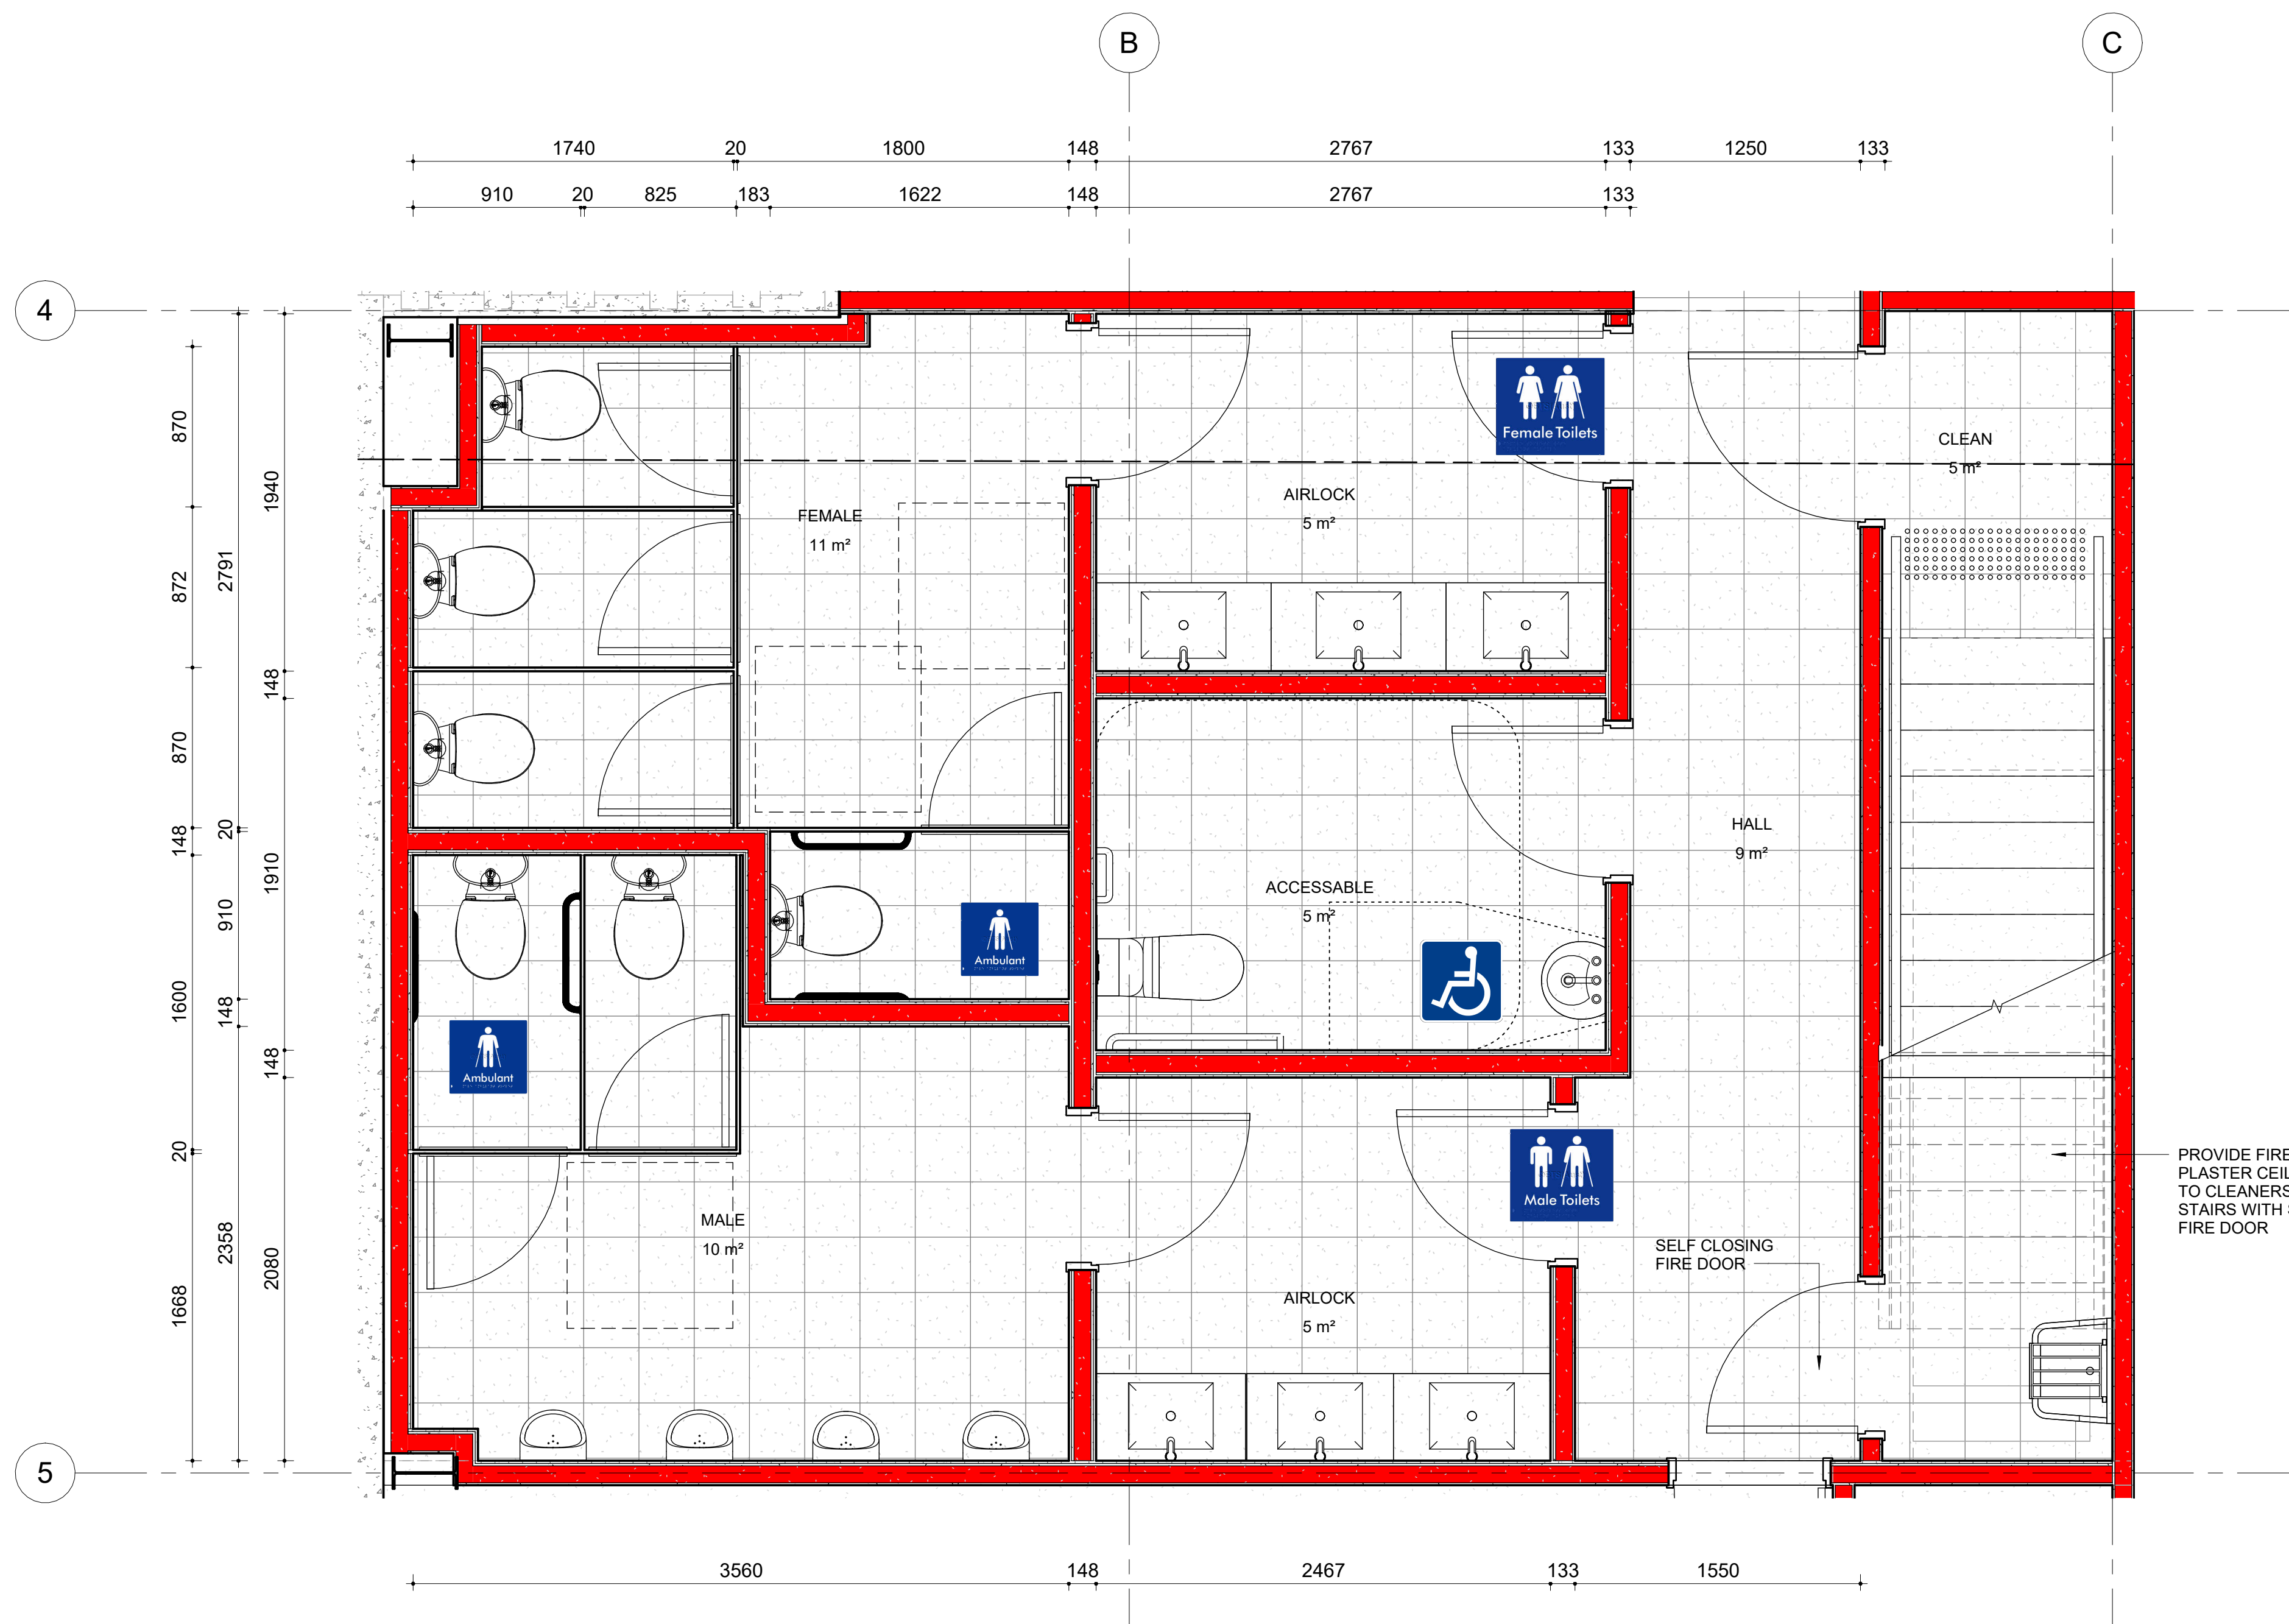

AMENITIES PLAN - RESTAURANT
1 : 25

1	DA LODGEMENT	28.11.24				
Issue	Description	Date				
0	1	2	3	4	5	10
Graphic Scale 1 : 100 on A1 Sheet						
25 OLD PUNT ROAD, TOMAGO, NSW 2322						
PHONE:	02 49852000	EMAIL:	wrsteel@wrsteel.com.au			
FAX:	02 49852099	WEB:	www.wrsteel.com.au			
AUSTRALIA WIDE:	1300 363 121	WEB:	www.precastpanels.com.au			
Project :						
PROPOSED BAR, DINING & FUNCTION CENTRE						
Address :						
29 GREY STREET CLARENCE TOWN , NSW						
Client :						
WRS INVESTMENTS						
Drawing Title:						
AMENITIES PLAN - RESTAURANT						
Status :						
DEVELOPMENT APPLICATION						
Scale :	Drawn :	Checked :	Job No:			
1 : 25	CW	CW	JN613132			
Date :	Sheets in set :	Page Size :	Drawing No. :	Issue :		
16.01.25		A1	A203	1		

100%
INDUSTRIAL • COMMERCIAL • PRE - CAST PANEL

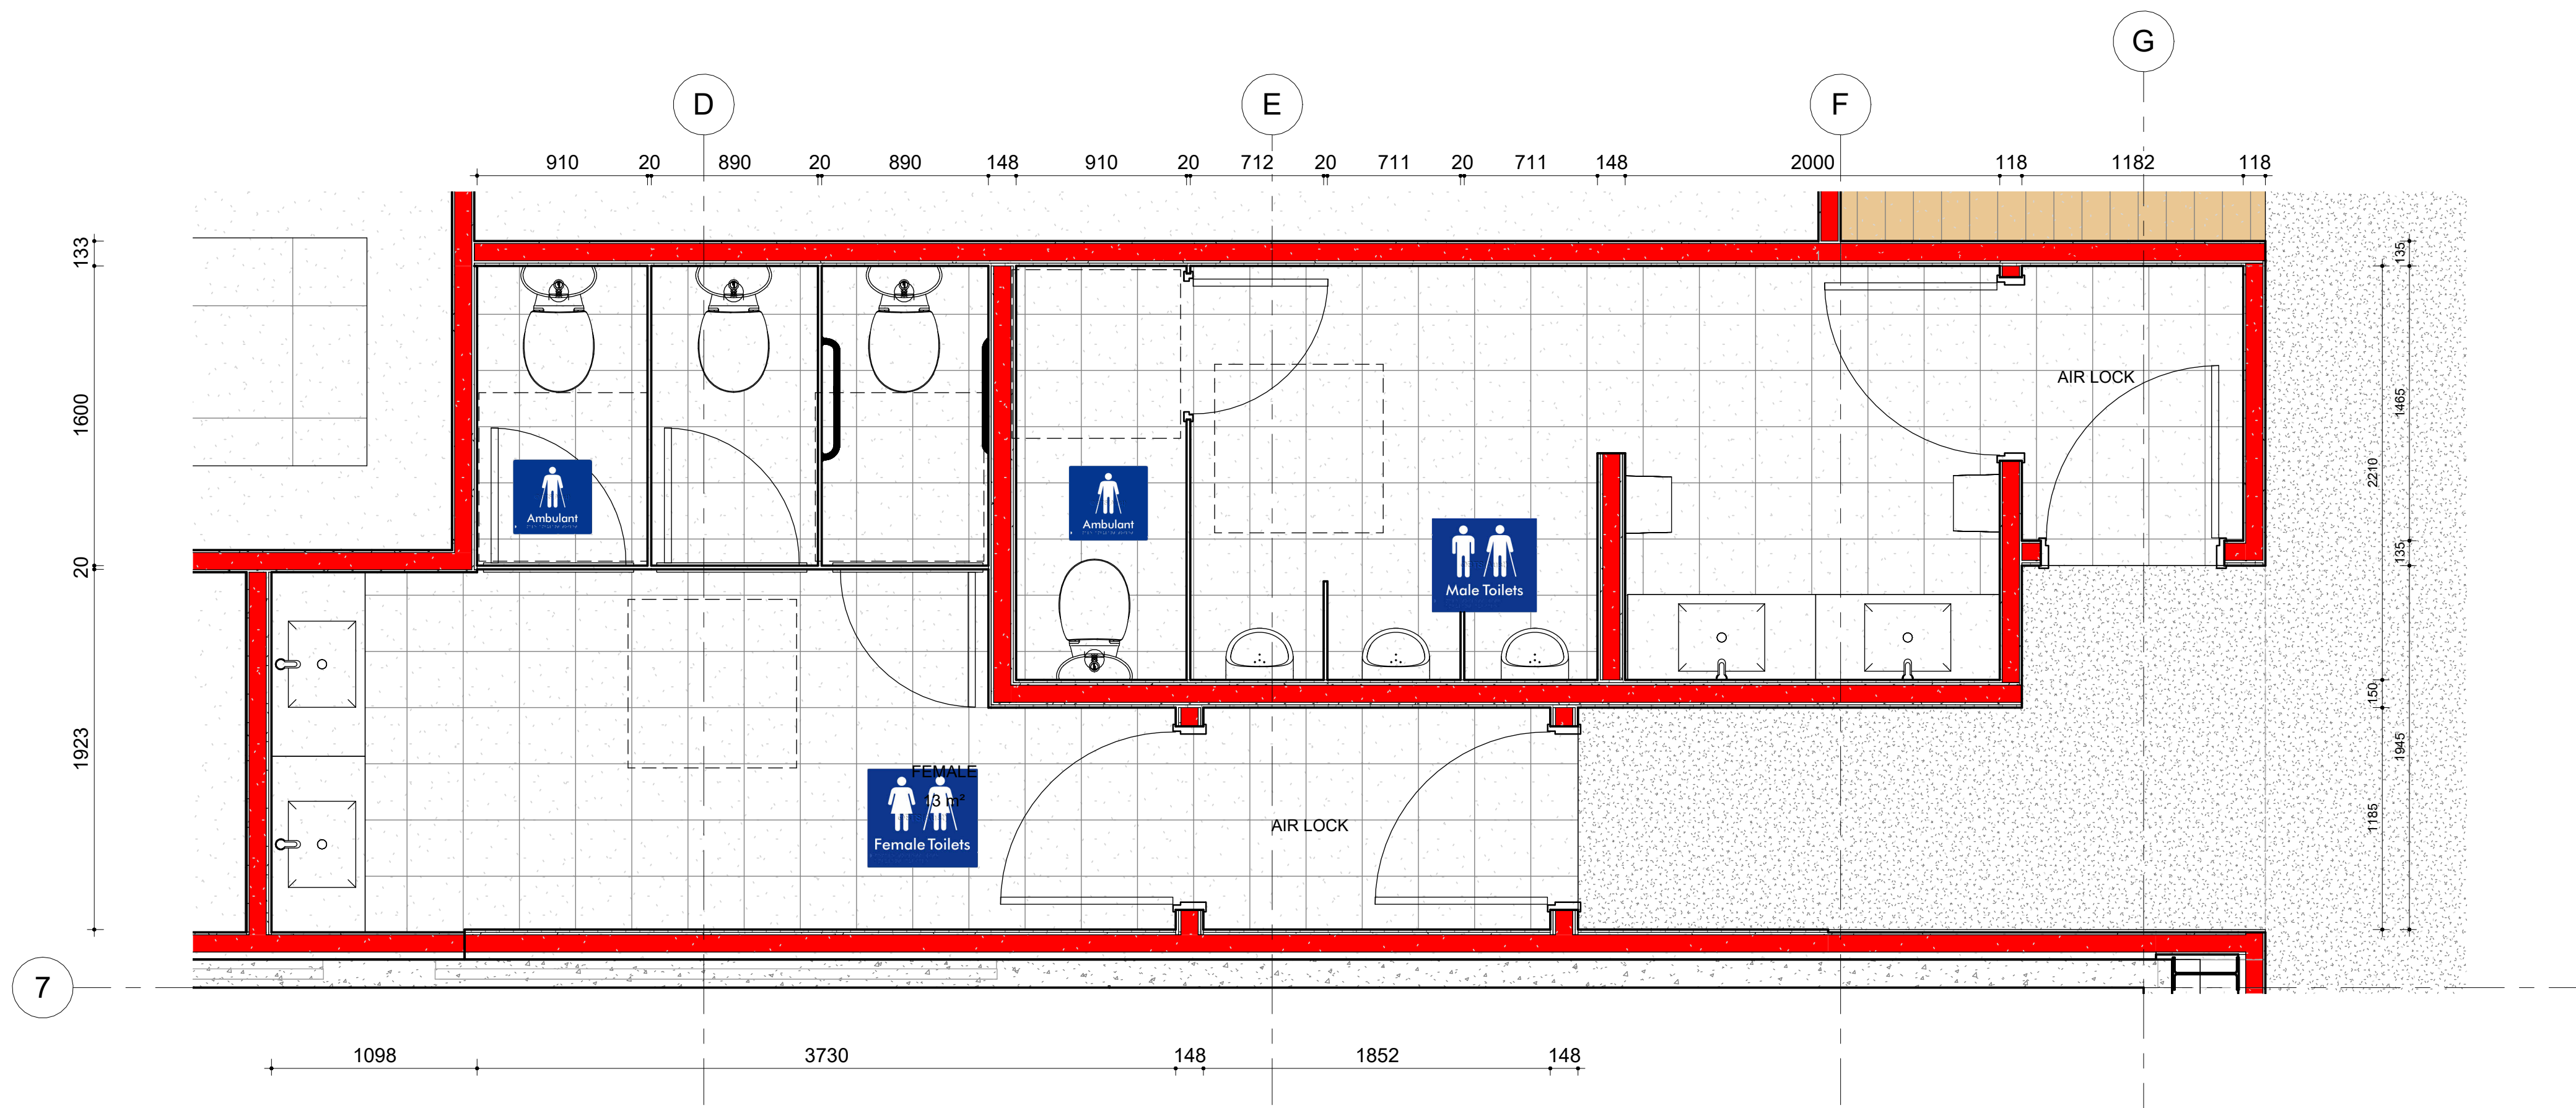

AMENITIES PLAN - FUNCTION ROOM
1 : 25

Issue	Description	Date
1	DA LODGEMENT	28.11.24

0 1 2 3 4 5 10
Graphic Scale 1 : 100 on A1 Sheet

The WILLIAMS RIVER STEEL
GROUP OF COMPANIES
There is a Difference
25 OLD PUNT ROAD, TOMAGO, NSW 2322
PHONE: 02 49852000 EMAIL: wrsteel@wrsteel.com.au
FAX: 02 49852099 WEB: www.wrsteel.com.au
AUSTRALIA WIDE: 1300 363 121 WEB: www.precastpanels.com.au

Project :
PROPOSED BAR, DINING & FUNCTION CENTRE

Address :
29 GREY STREET
CLARENCE TOWN, NSW

Client :
WRS INVESTMENTS





Drawing Title:
AMENITIES PLAN - FUNCTION ROOM

Status :
DEVELOPMENT APPLICATION

Scale :	Drawn :	Checked :	Job No:
1 : 25	CW	CW	JN613132

Date :	Sheets in set :	Page Size :	Drawing No. :	Issue :
16.01.25		A1	A204	1

INDUSTRIAL • COMMERCIAL • PRE - CAST PANEL

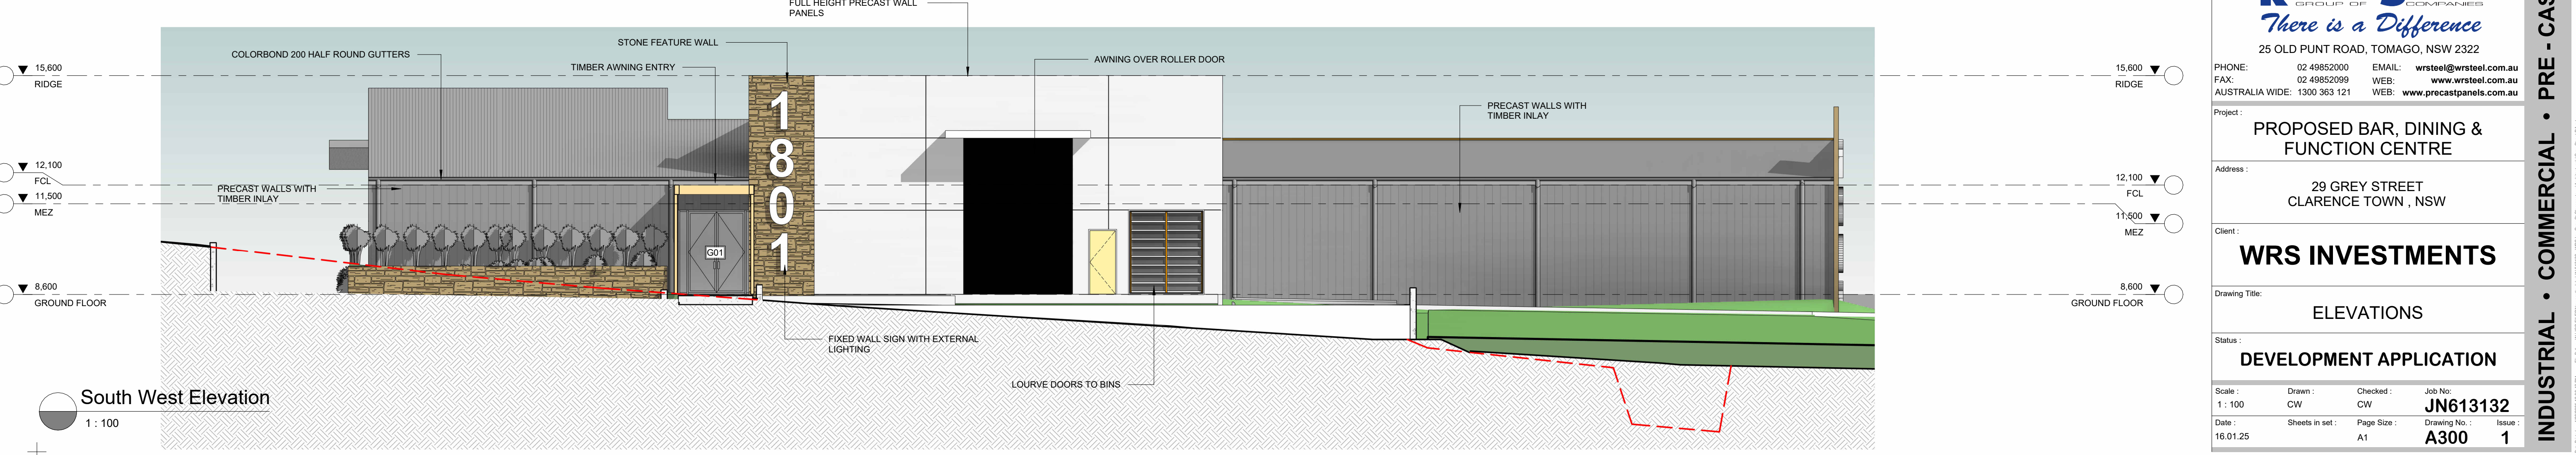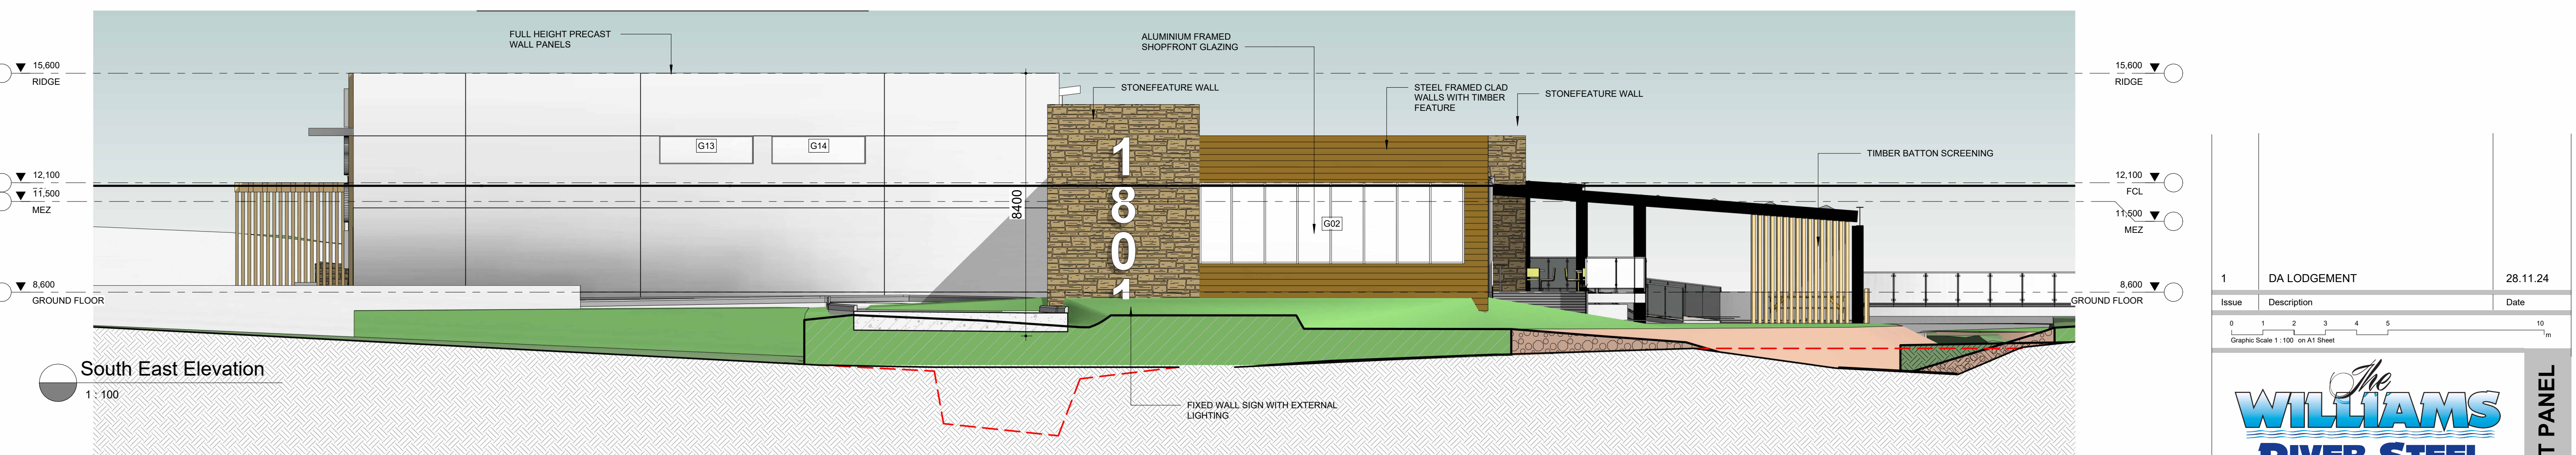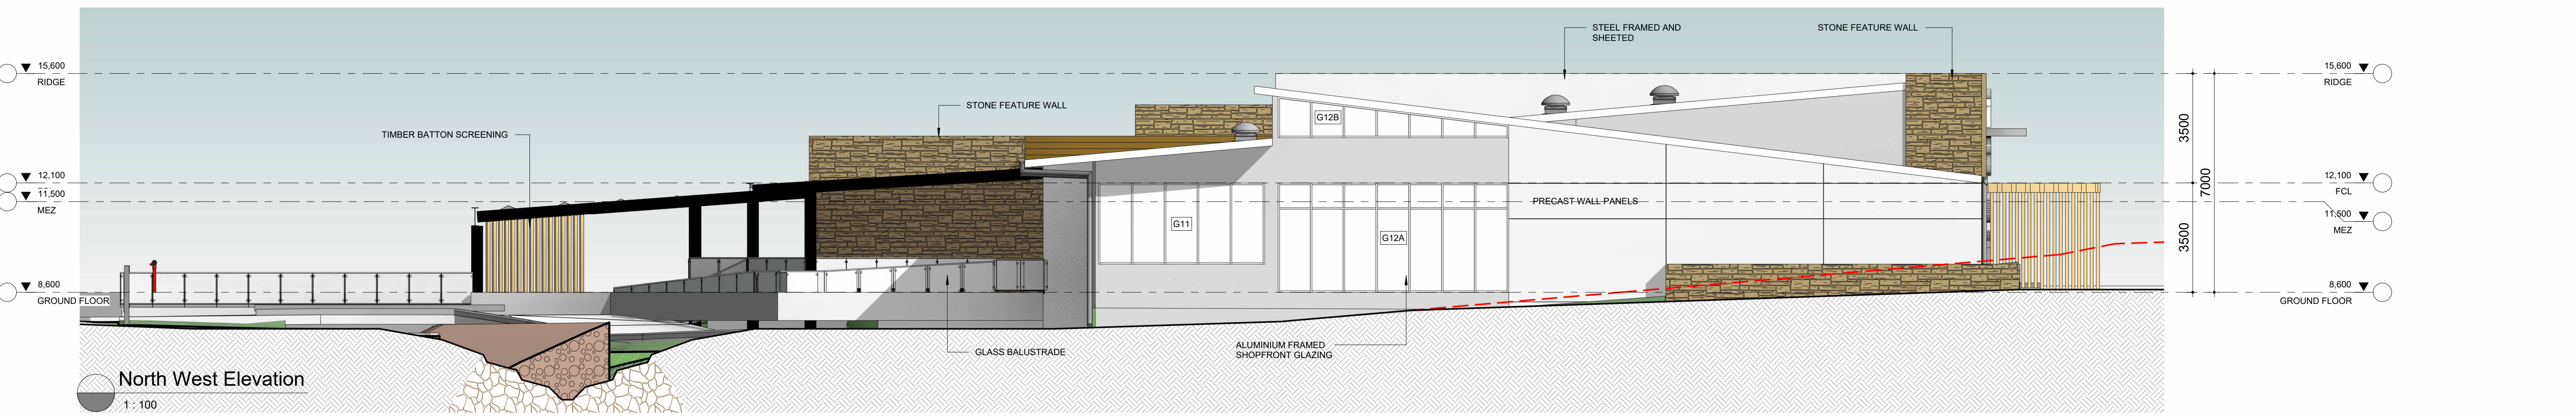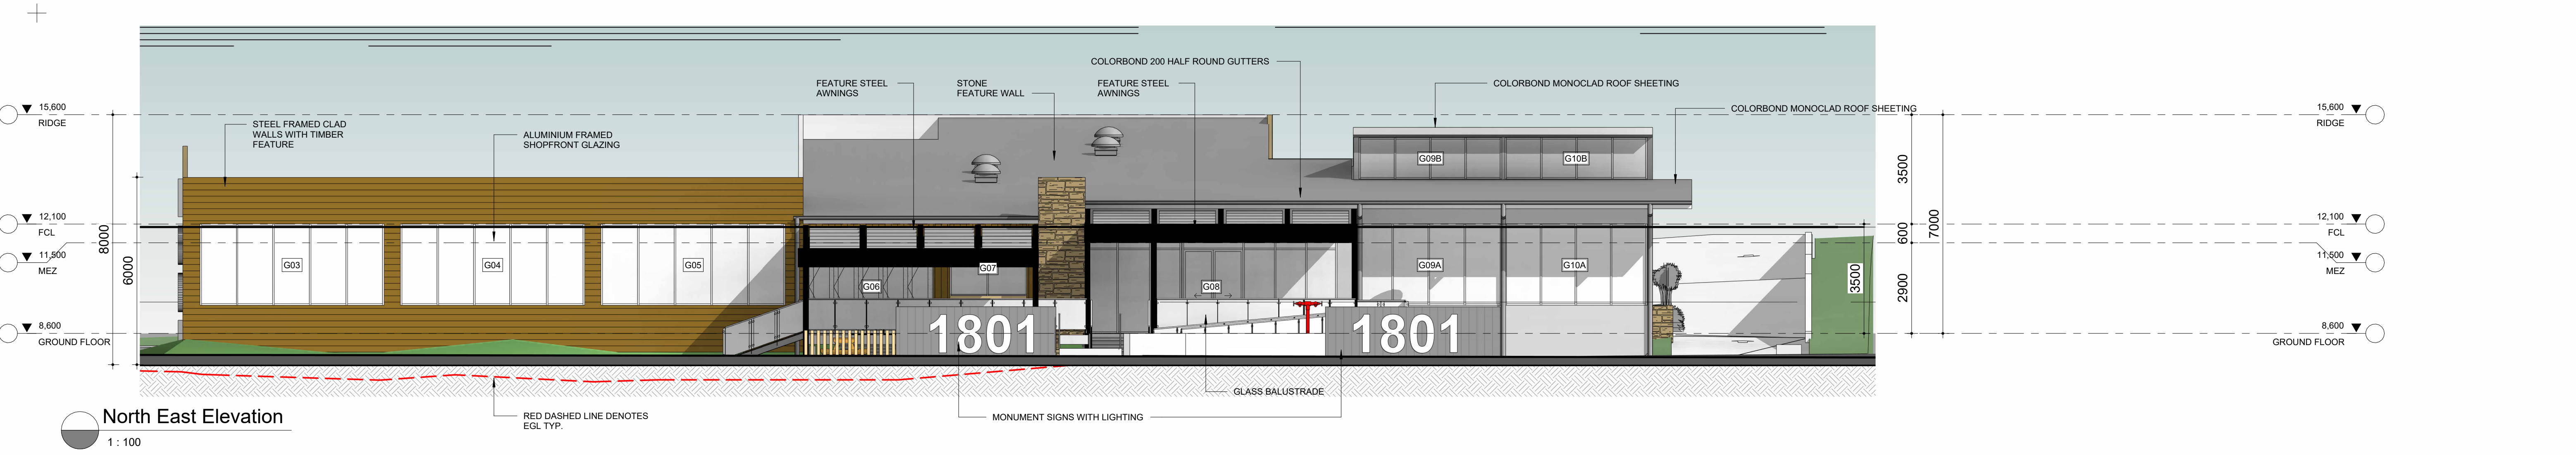

25 OLD PUNT ROAD, TOMAGO, NSW 2322

PHONE: 02 49852000 EMAIL: wrsteel@wrsteel.com.au

FAX: 02 49852099 WEB: www.wrsteel.com.au

AUSTRALIA WIDE: 1300 363 121 WEB: www.precastpanels.com.au

Project : PROPOSED BAR, DINING & FUNCTION CENTRE

Address : 29 GREY STREET CLARENCE TOWN , NSW

Client : WRS INVESTMENTS


Drawing Title: ELEVATIONS

Status : DEVELOPMENT APPLICATION


Scale : 1 : 100 Drawn : CW Checked : CW Job No: JN613132

Date : 16.01.25 Sheets in set : A1 Page Size : A300 Issue : 1


INDUSTRIAL • COMMERCIAL • PRE - CAST PANEL

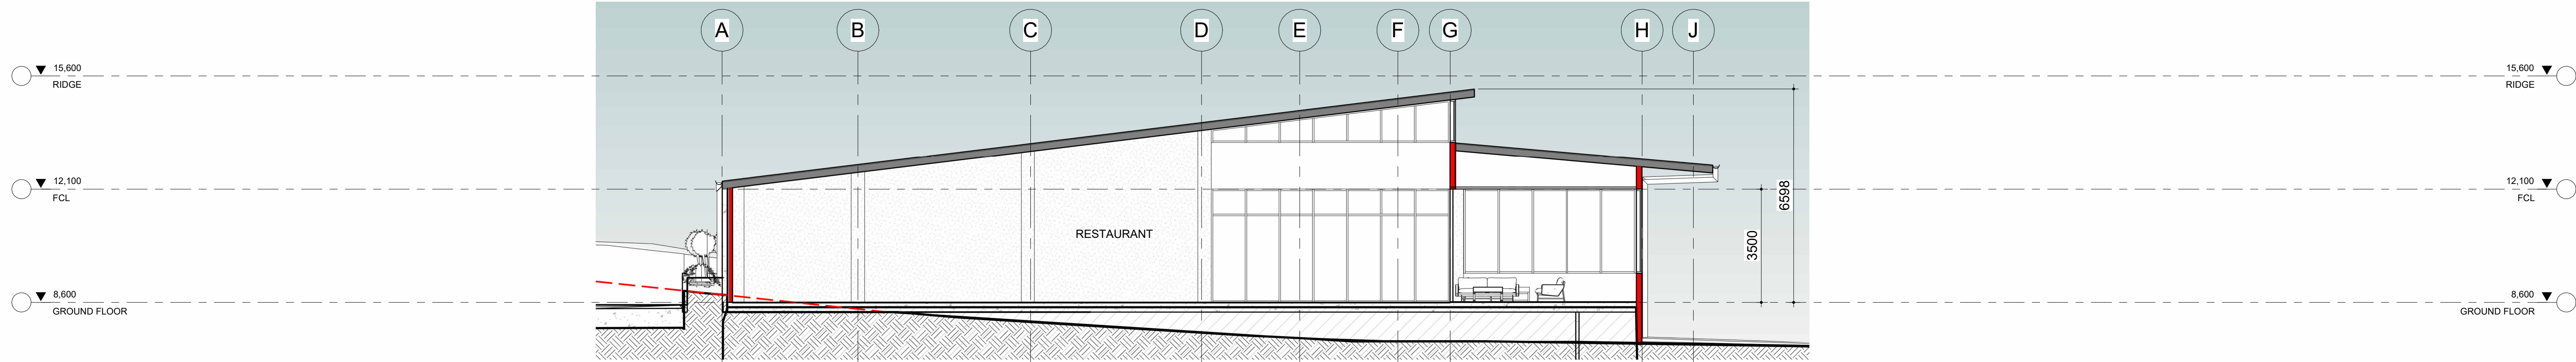


Section 1
1 : 100

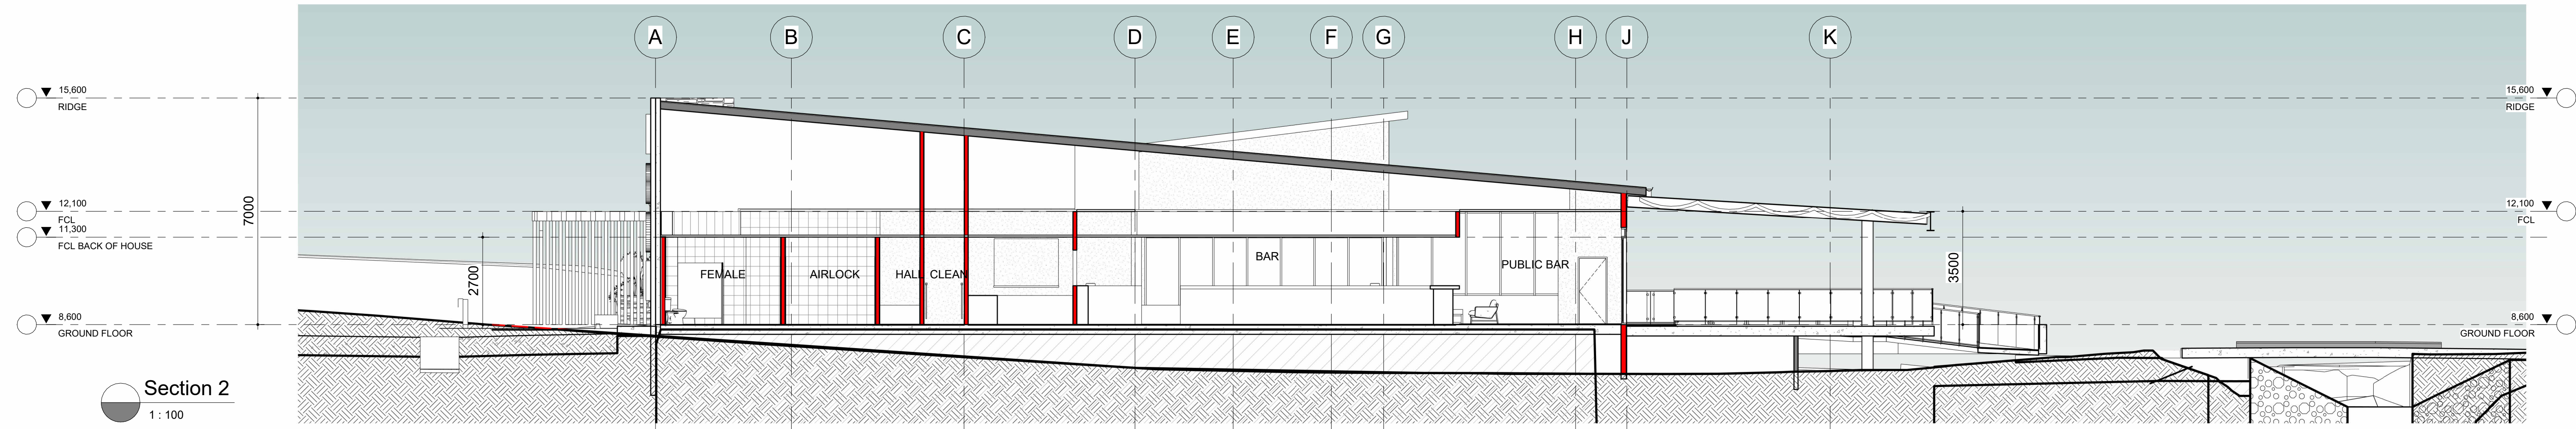

Section 2
1 : 100

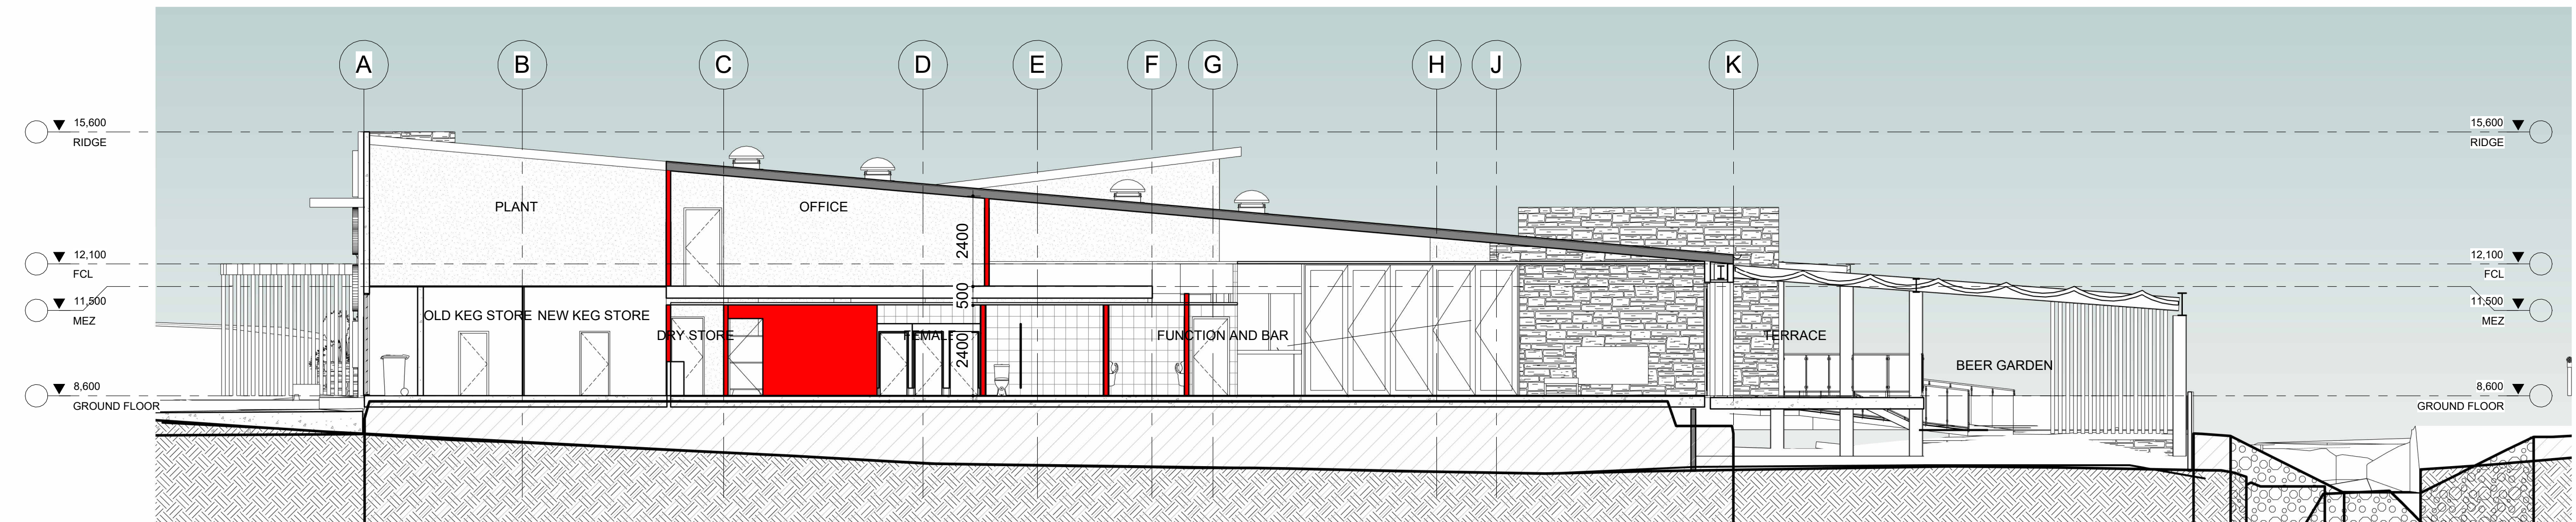

Section 3
1 : 100

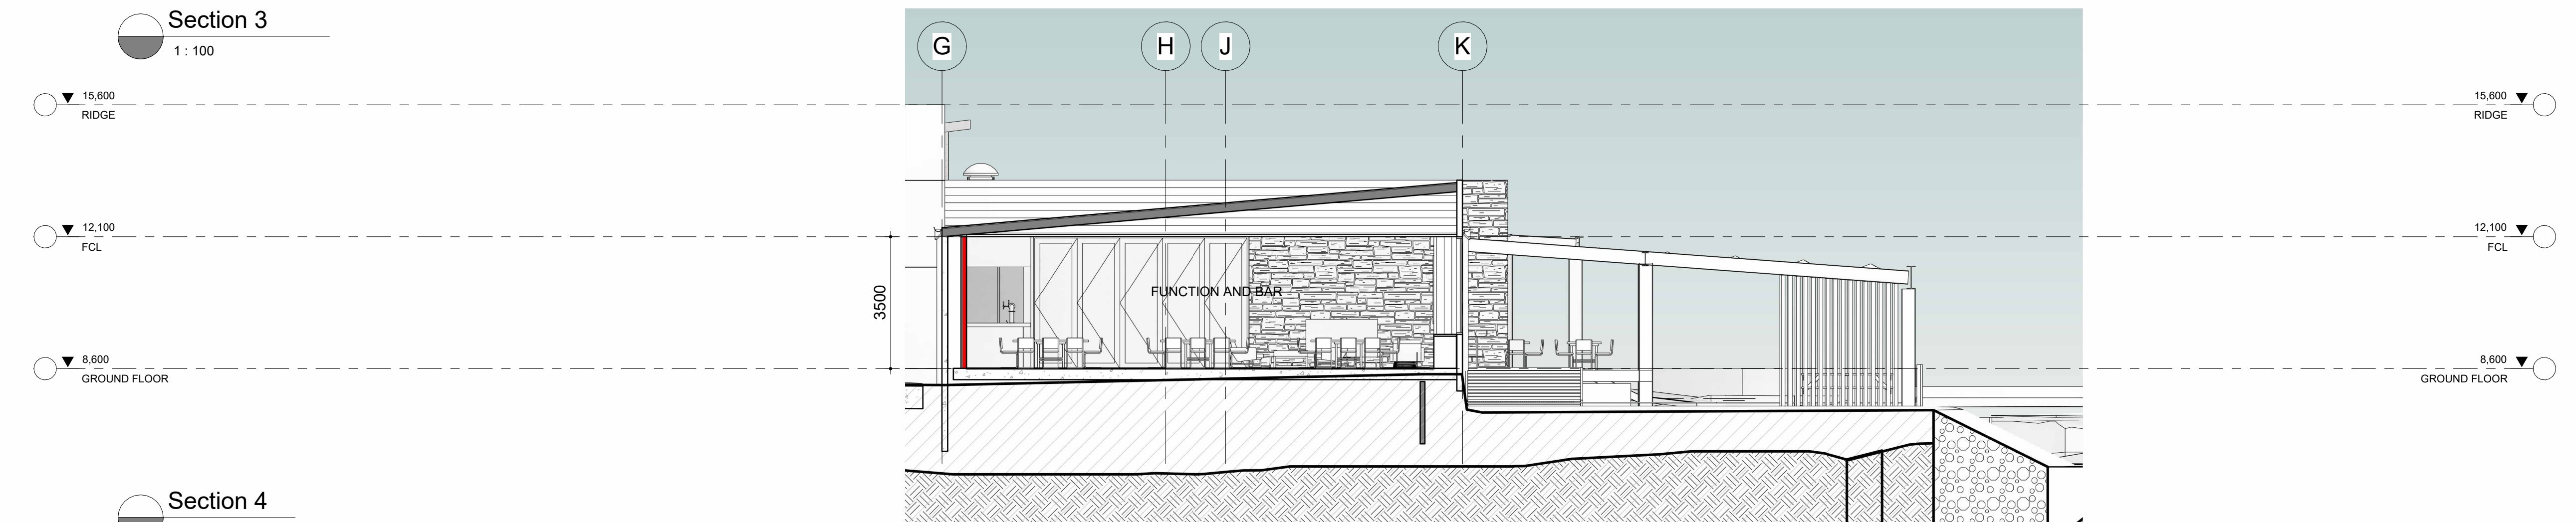

Section 4
1 : 100

1 DA LODGEMENT 28.11.24

Issue	Description	Date
1	DA LODGEMENT	28.11.24

Graphic Scale 1 : 100 on A1 Sheet

The WILLIAMS RIVER STEEL
GROUP OF COMPANIES
There is a Difference
25 OLD PUNT ROAD, TOMAGO, NSW 2322

PHONE: 02 49852000 EMAIL: wrsteel@wrsteel.com.au
FAX: 02 49852099 WEB: www.wrsteel.com.au
AUSTRALIA WIDE: 1300 363 121 WEB: www.precastpanels.com.au

Project :

PROPOSED BAR, DINING & FUNCTION CENTRE

Address :
**29 GREY STREET
CLARENCE TOWN, NSW**








Client :
WRS INVESTMENTS

Drawing Title:
SECTIONS - SHEET 1


Status :
DEVELOPMENT APPLICATION

Scale : 1 : 100	Drawn : Author	Checked : Checker	Job No : JN613132
Date : 16.01.25	Sheets in set :	Page Size : A1	Drawing No : A400 Issue : 1

INDUSTRIAL • COMMERCIAL • PRE - CAST PANEL

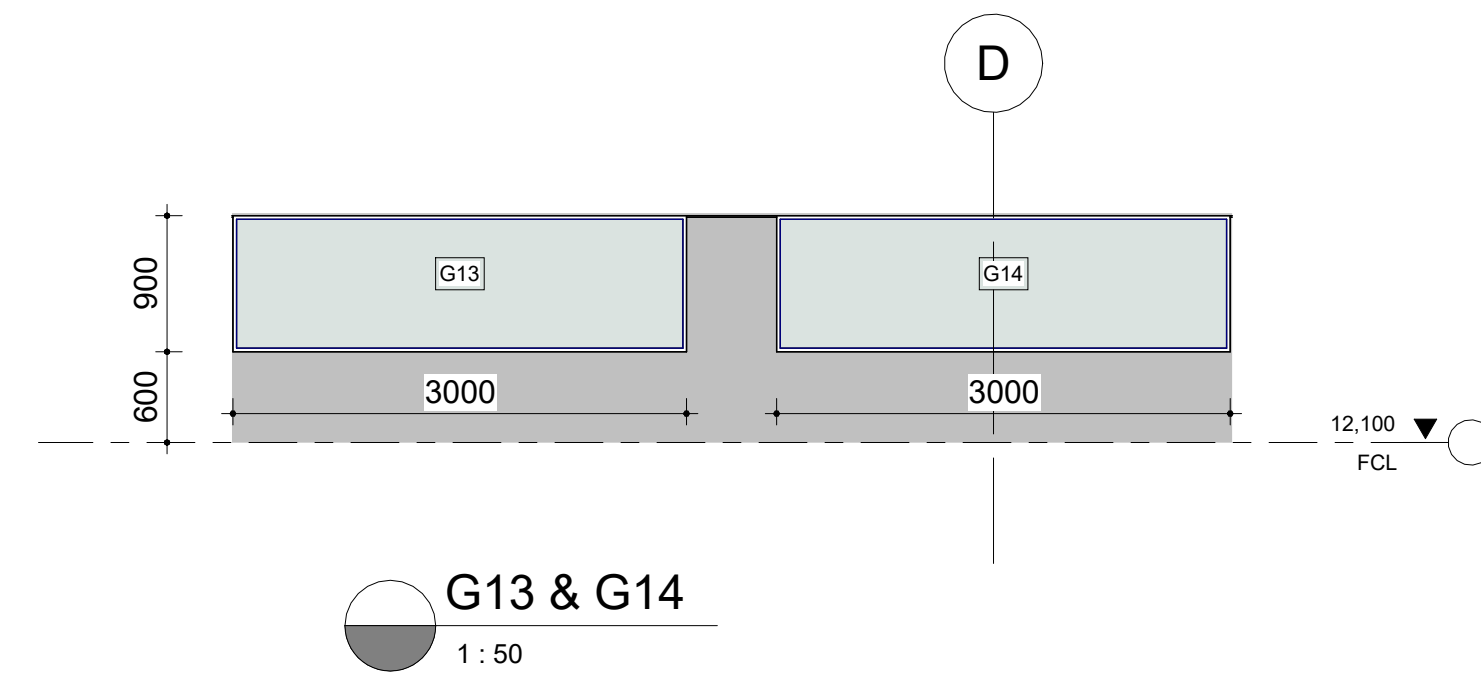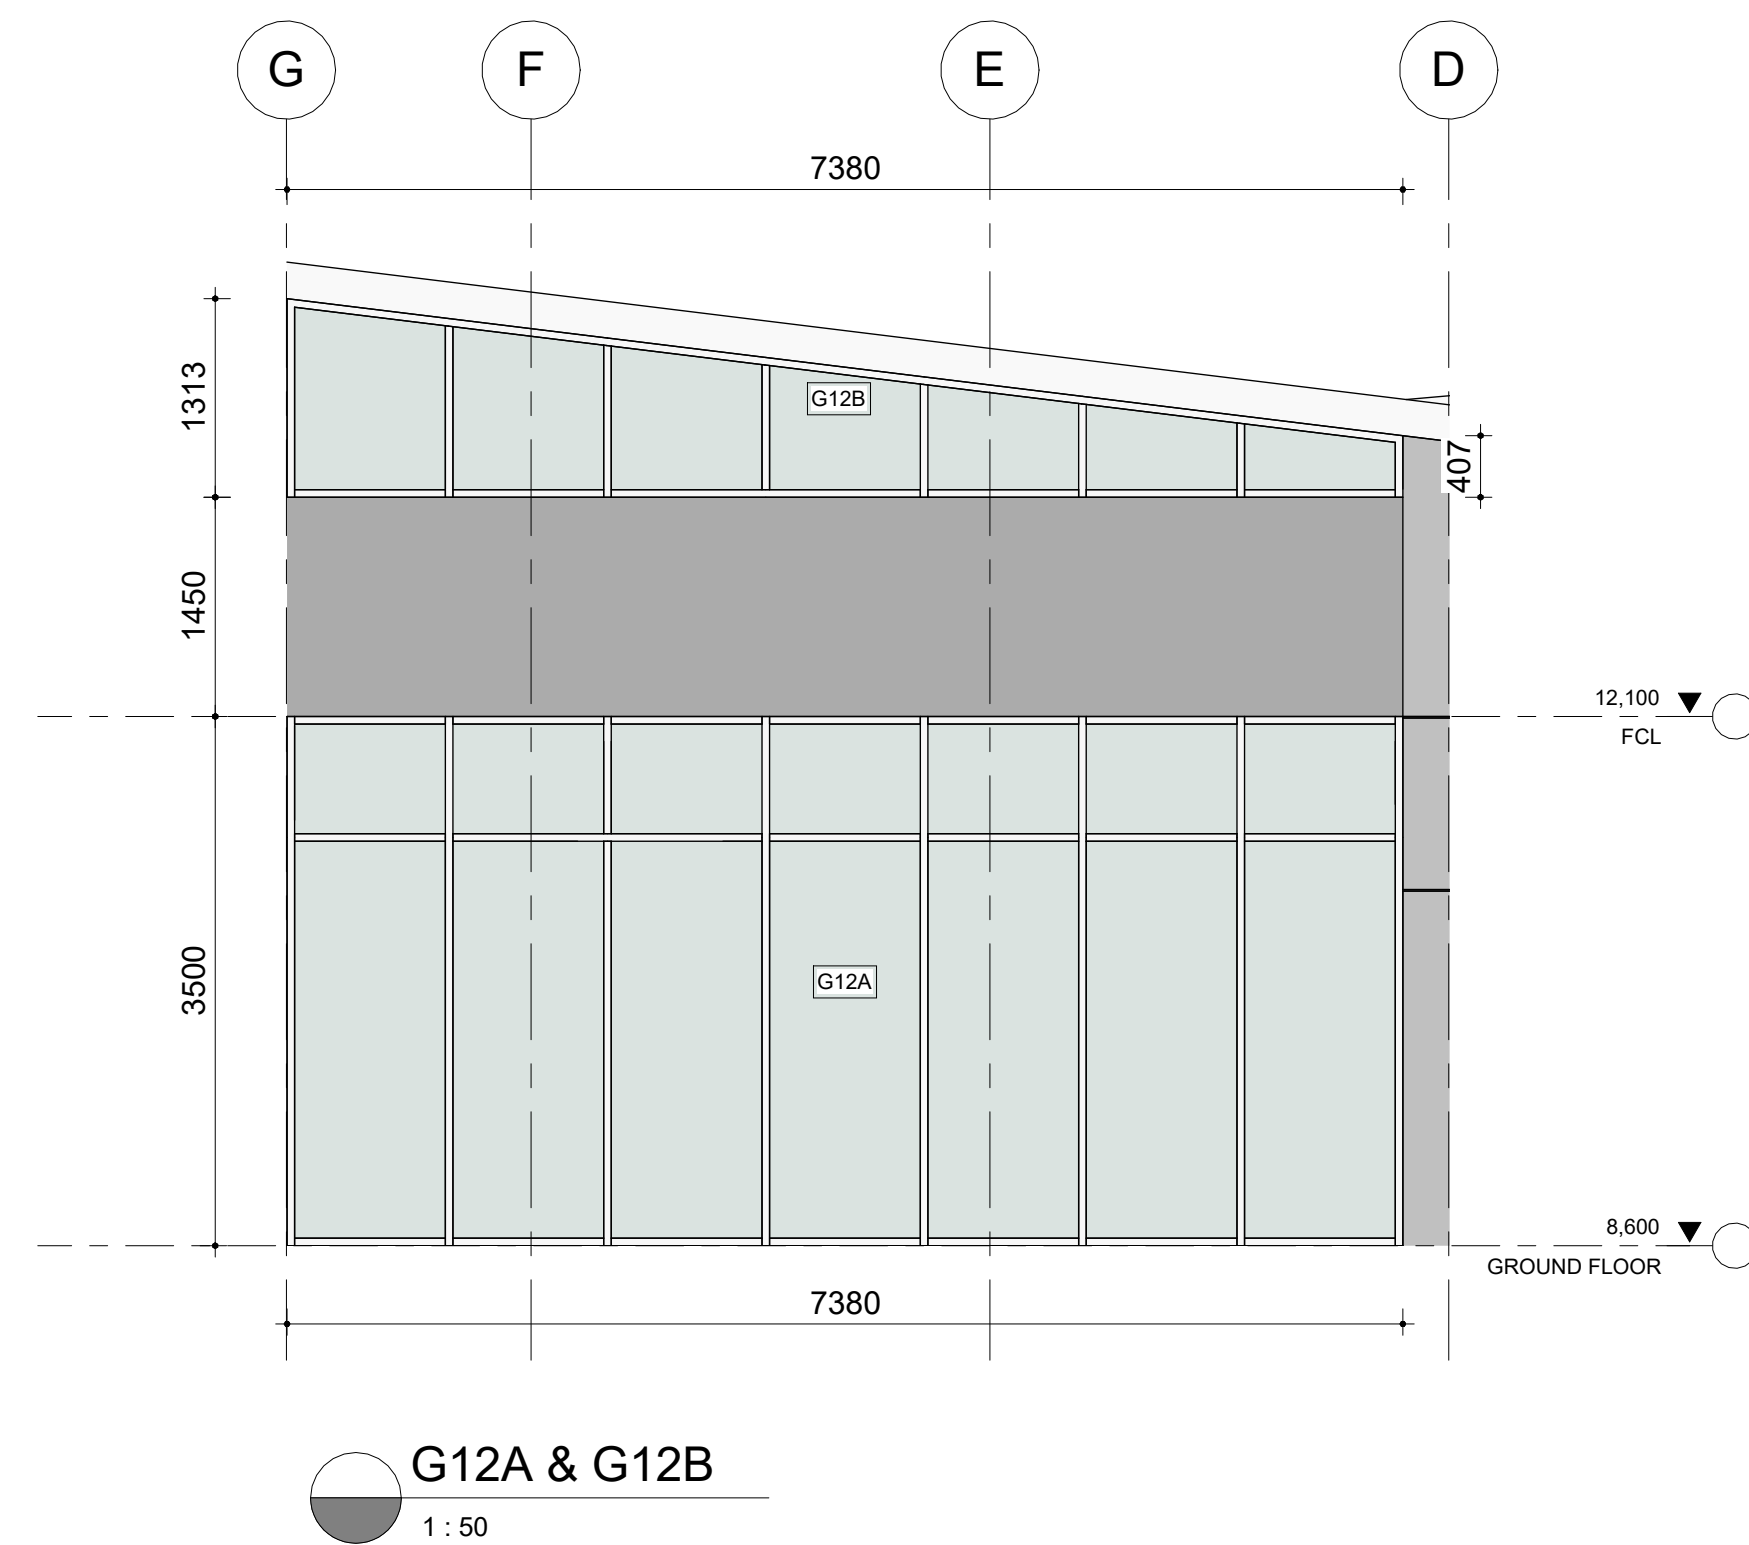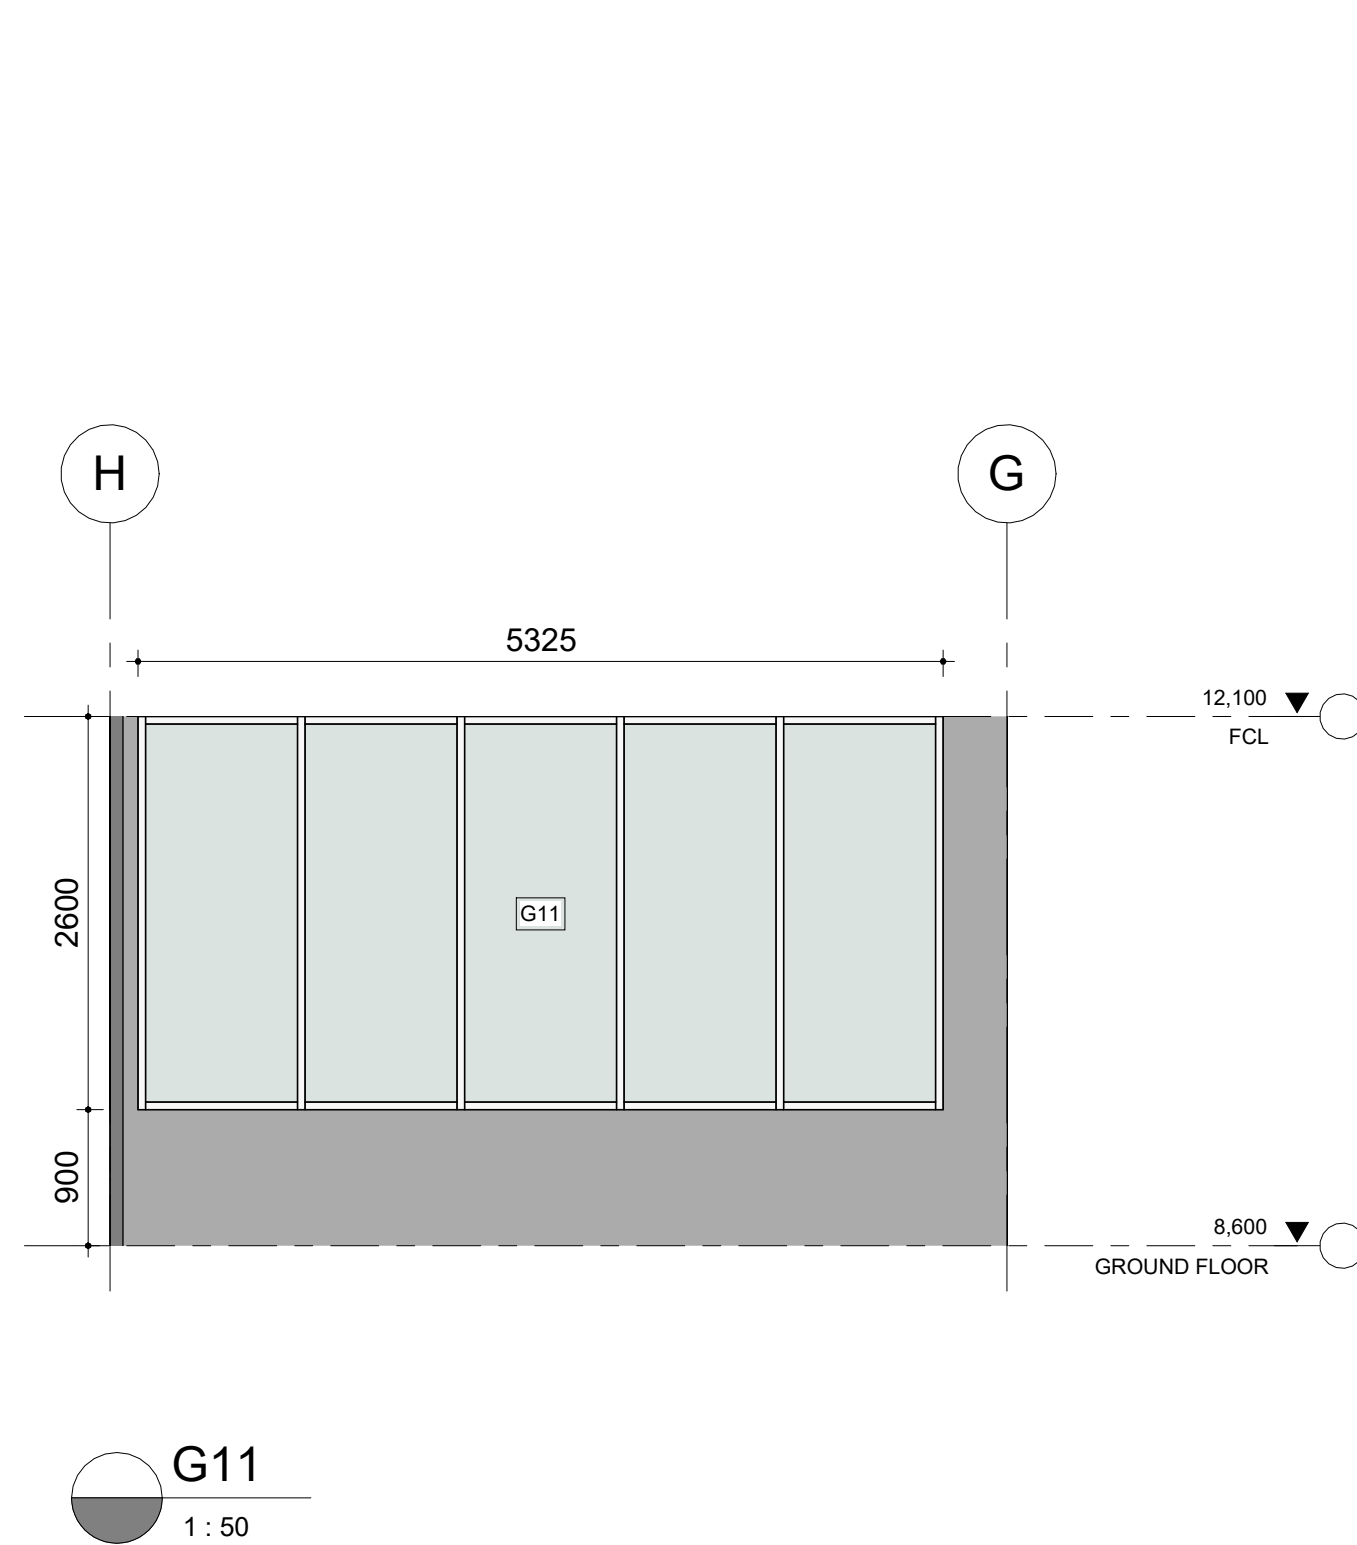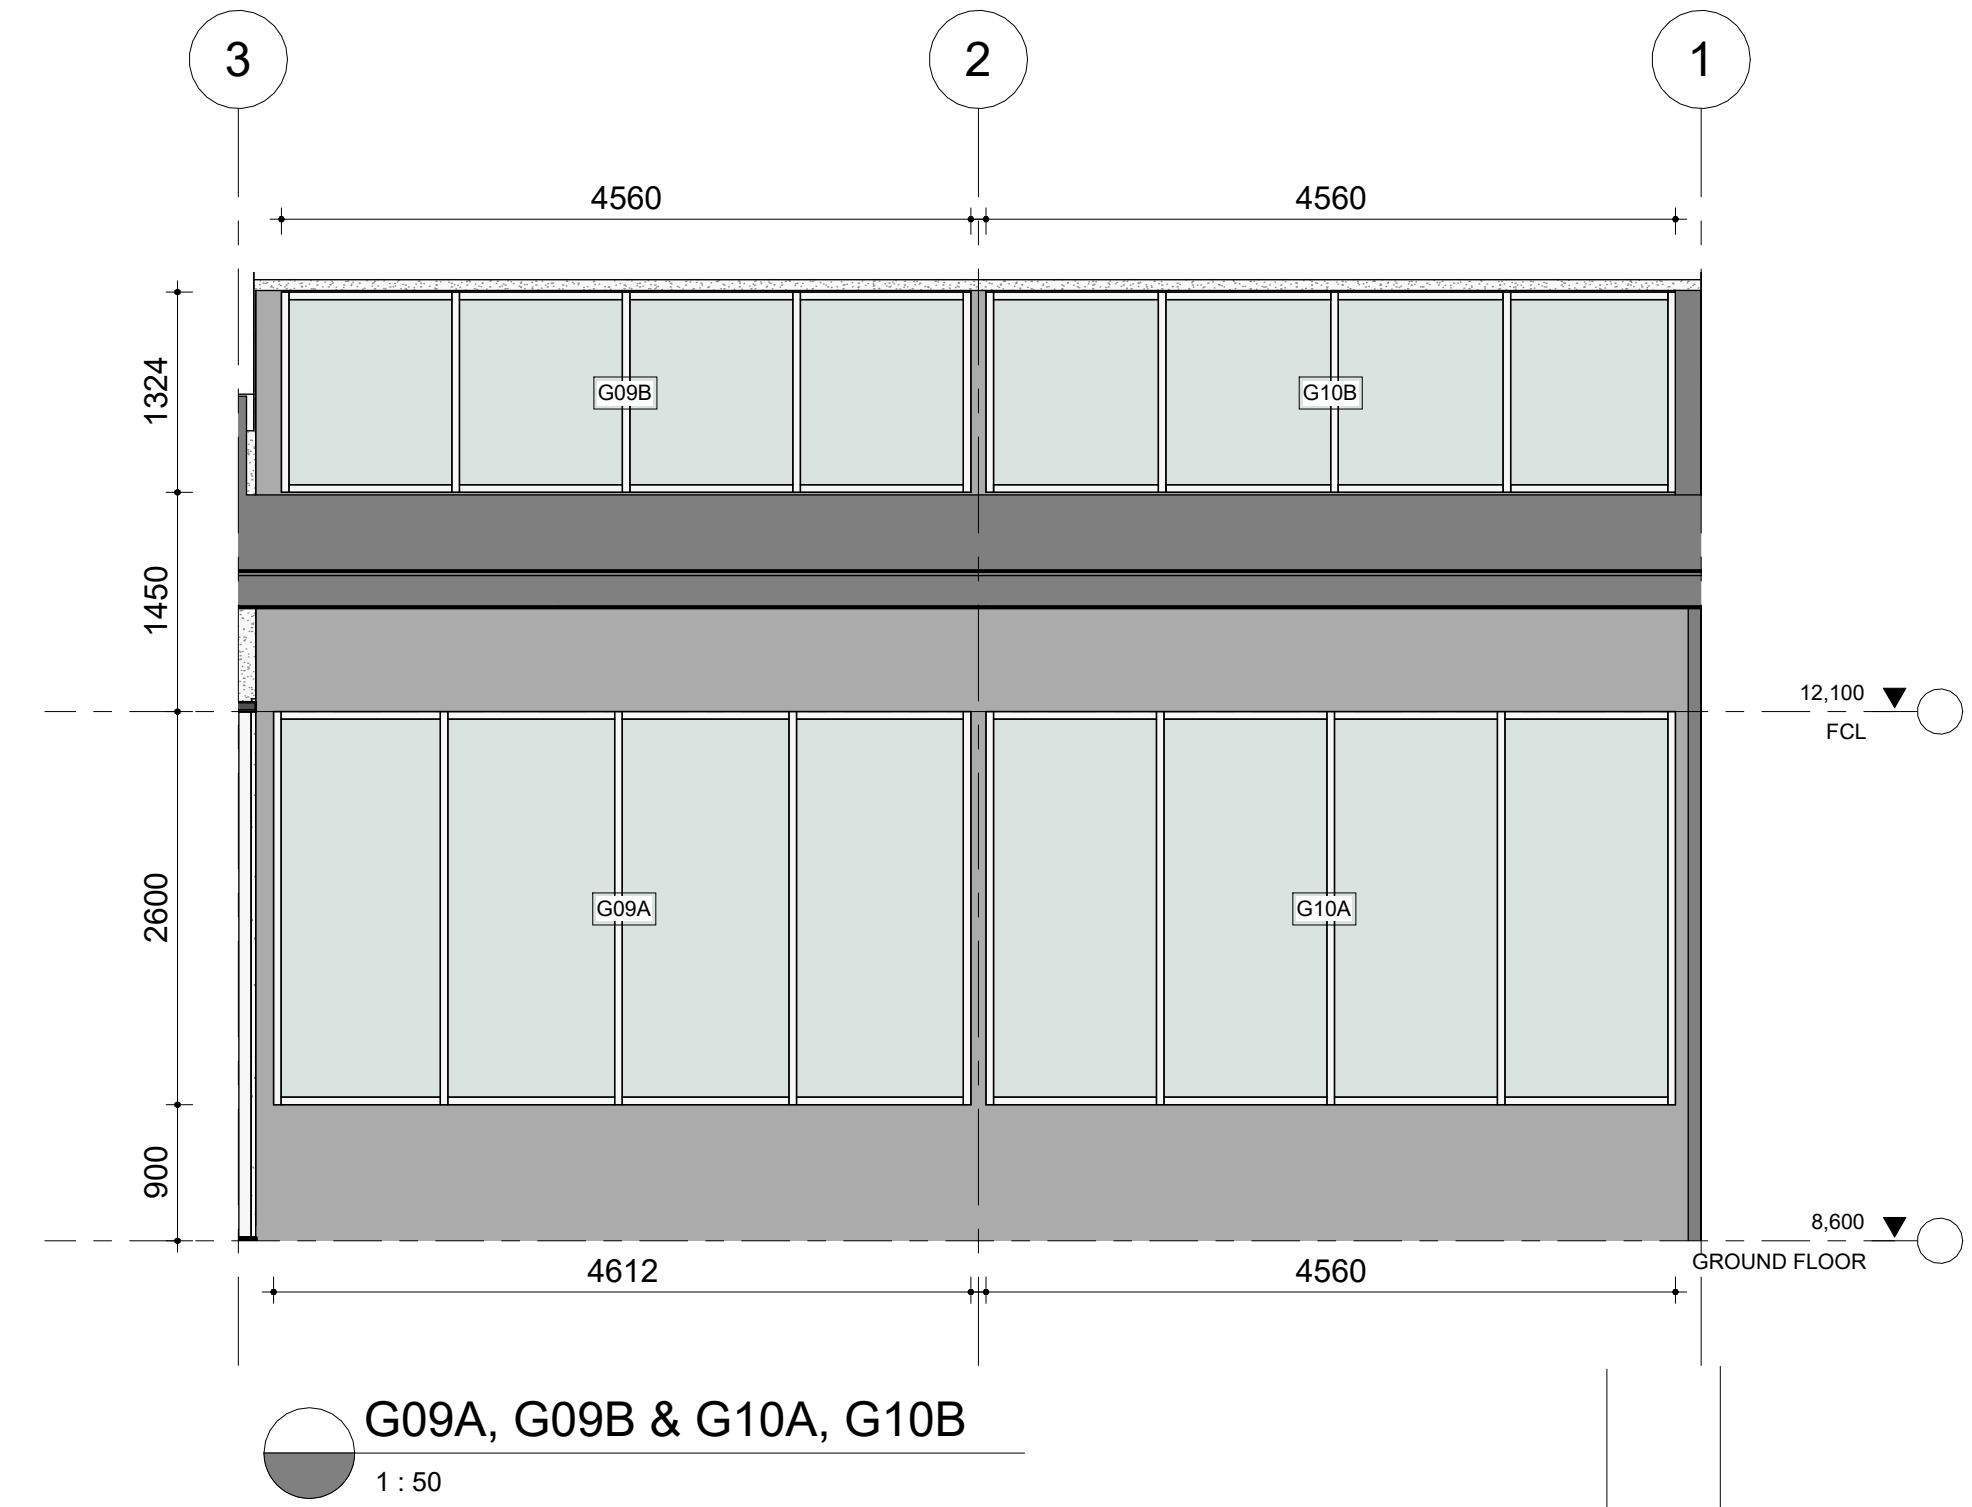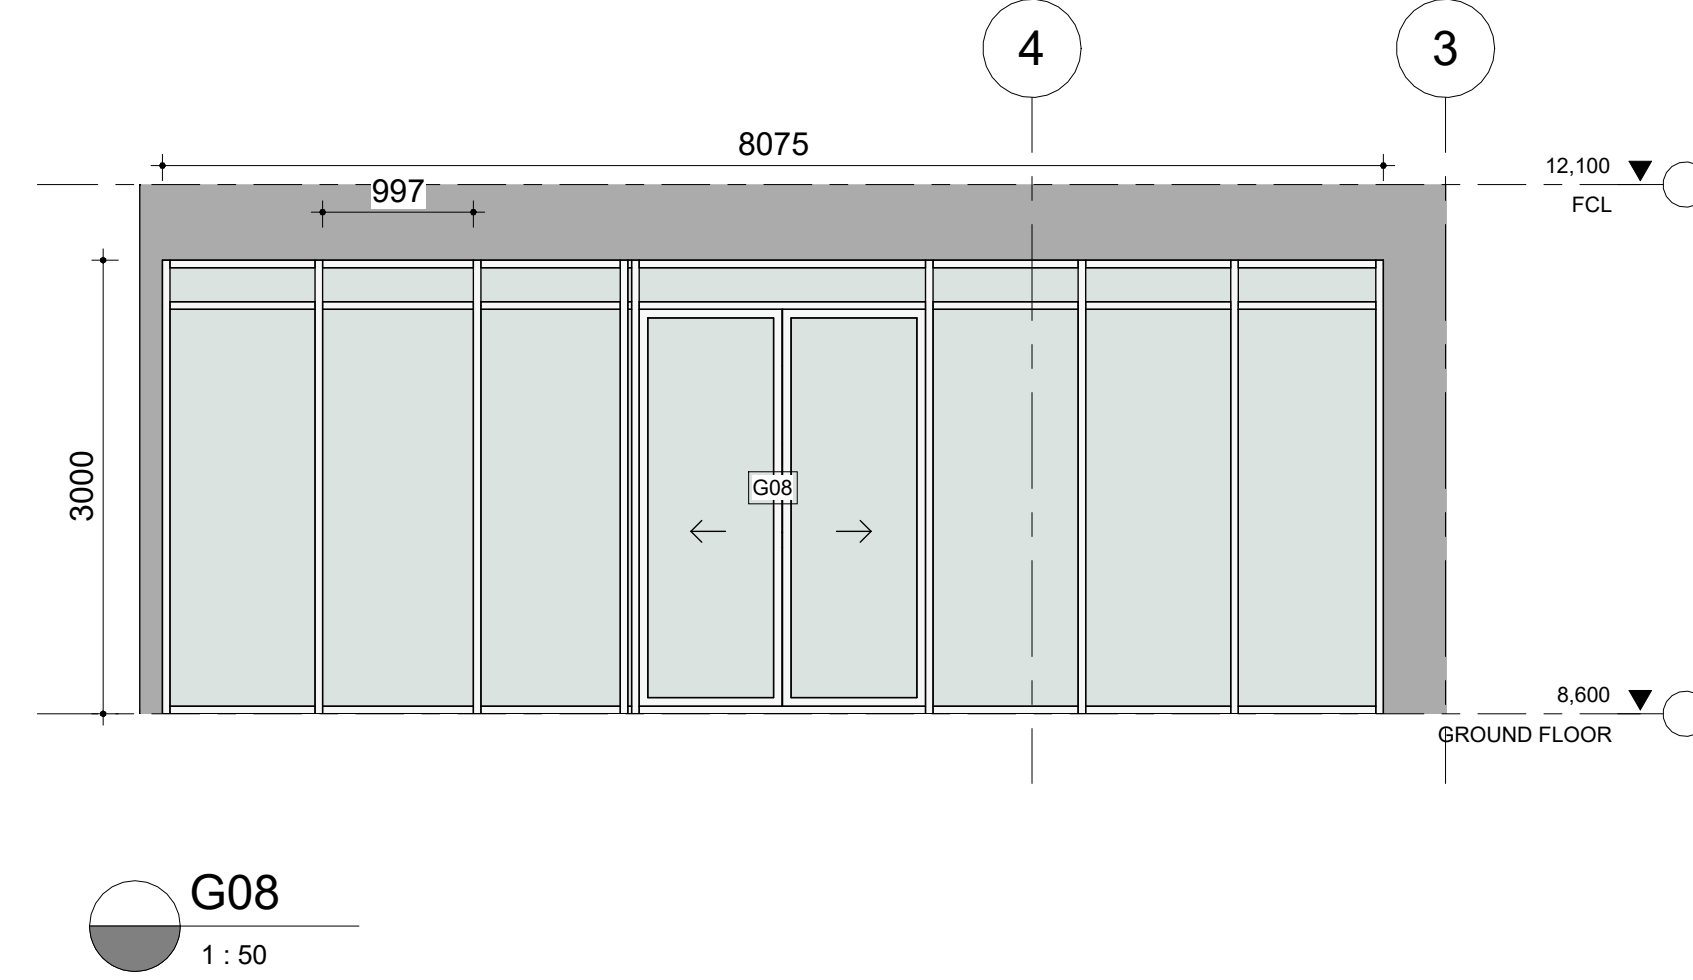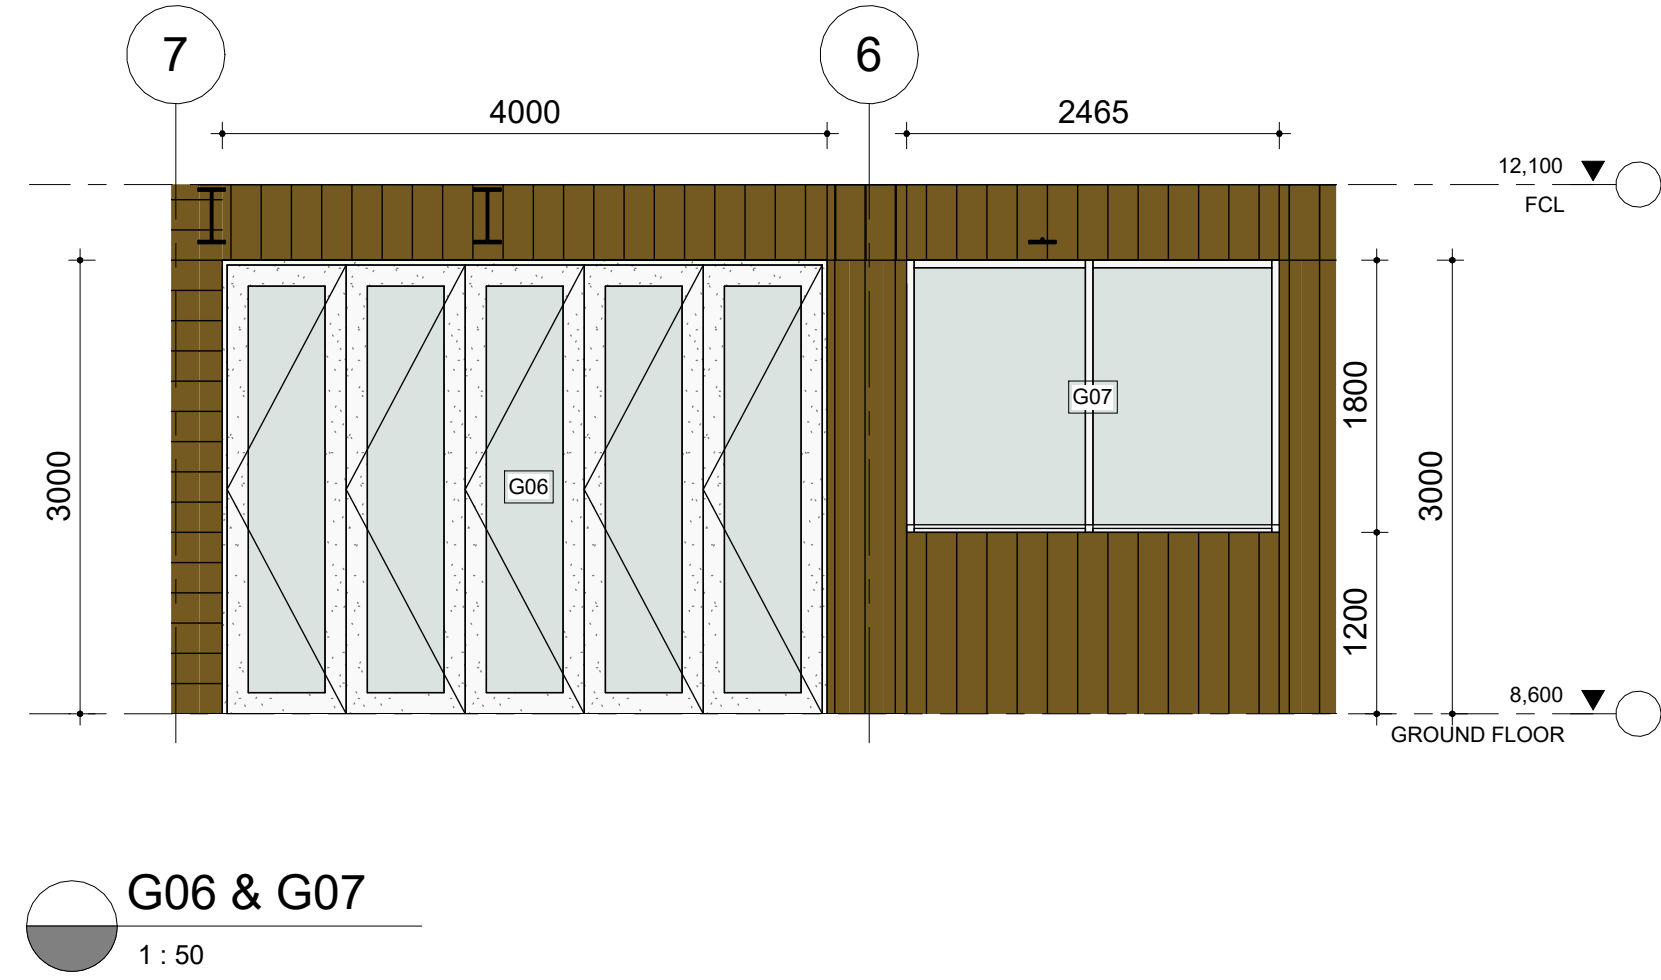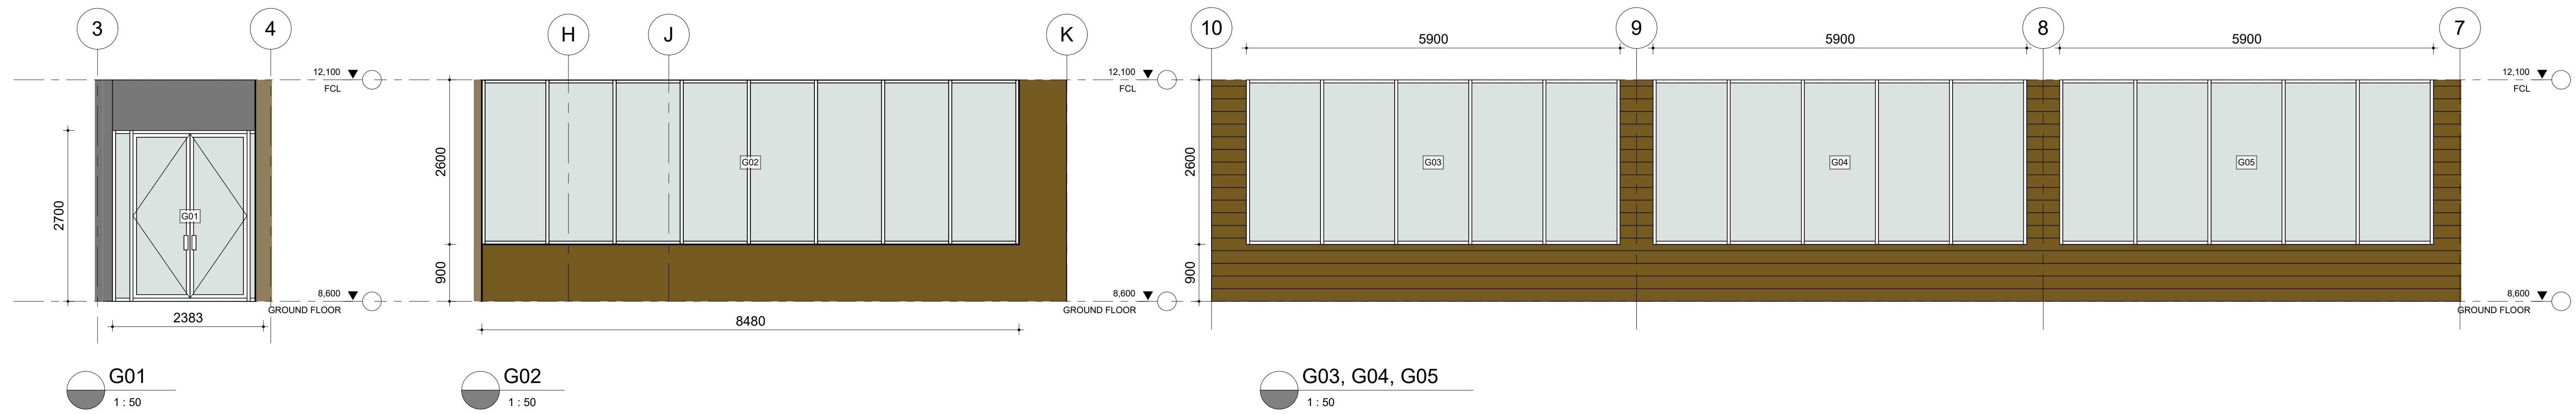

1	DRA LODGING					28.11.20
Issue	Description					Date
0	1	2	3	4	5	10
Graphic Scale 1:100 on A1 Sheet						
THE WILLIAMS RIVER STEEL GROUP OF COMPANIES <i>There is a Difference</i> 25 OLD PUNT ROAD, TOMAGO, NSW 2322 PHONE: 02 49852000 EMAIL: wrsteel@wrsteel.com.au FAX: 02 49852099 WEB: www.wrsteel.com.au AUSTRALIA WIDE: 1300 363 121 WEB: www.precastpanels.com.au						
Project : PROPOSED BAR, DINING & FUNCTION CENTRE						
Address : 29 GREY STREET CLARENCE TOWN , NSW						
Client :						
WRS INVESTMENTS						
Drawing Title: GLAZING SCHEDULE						
Status : DEVELOPMENT APPLICATION						
Scale :	Drawn :	Checked :	Job No.:			
1 : 50	CW	CW	JN613132			
Date :	Sheets in set :	Page Size :	Drawing No. :	Issue :		
16.01.25	A1	A500	1			

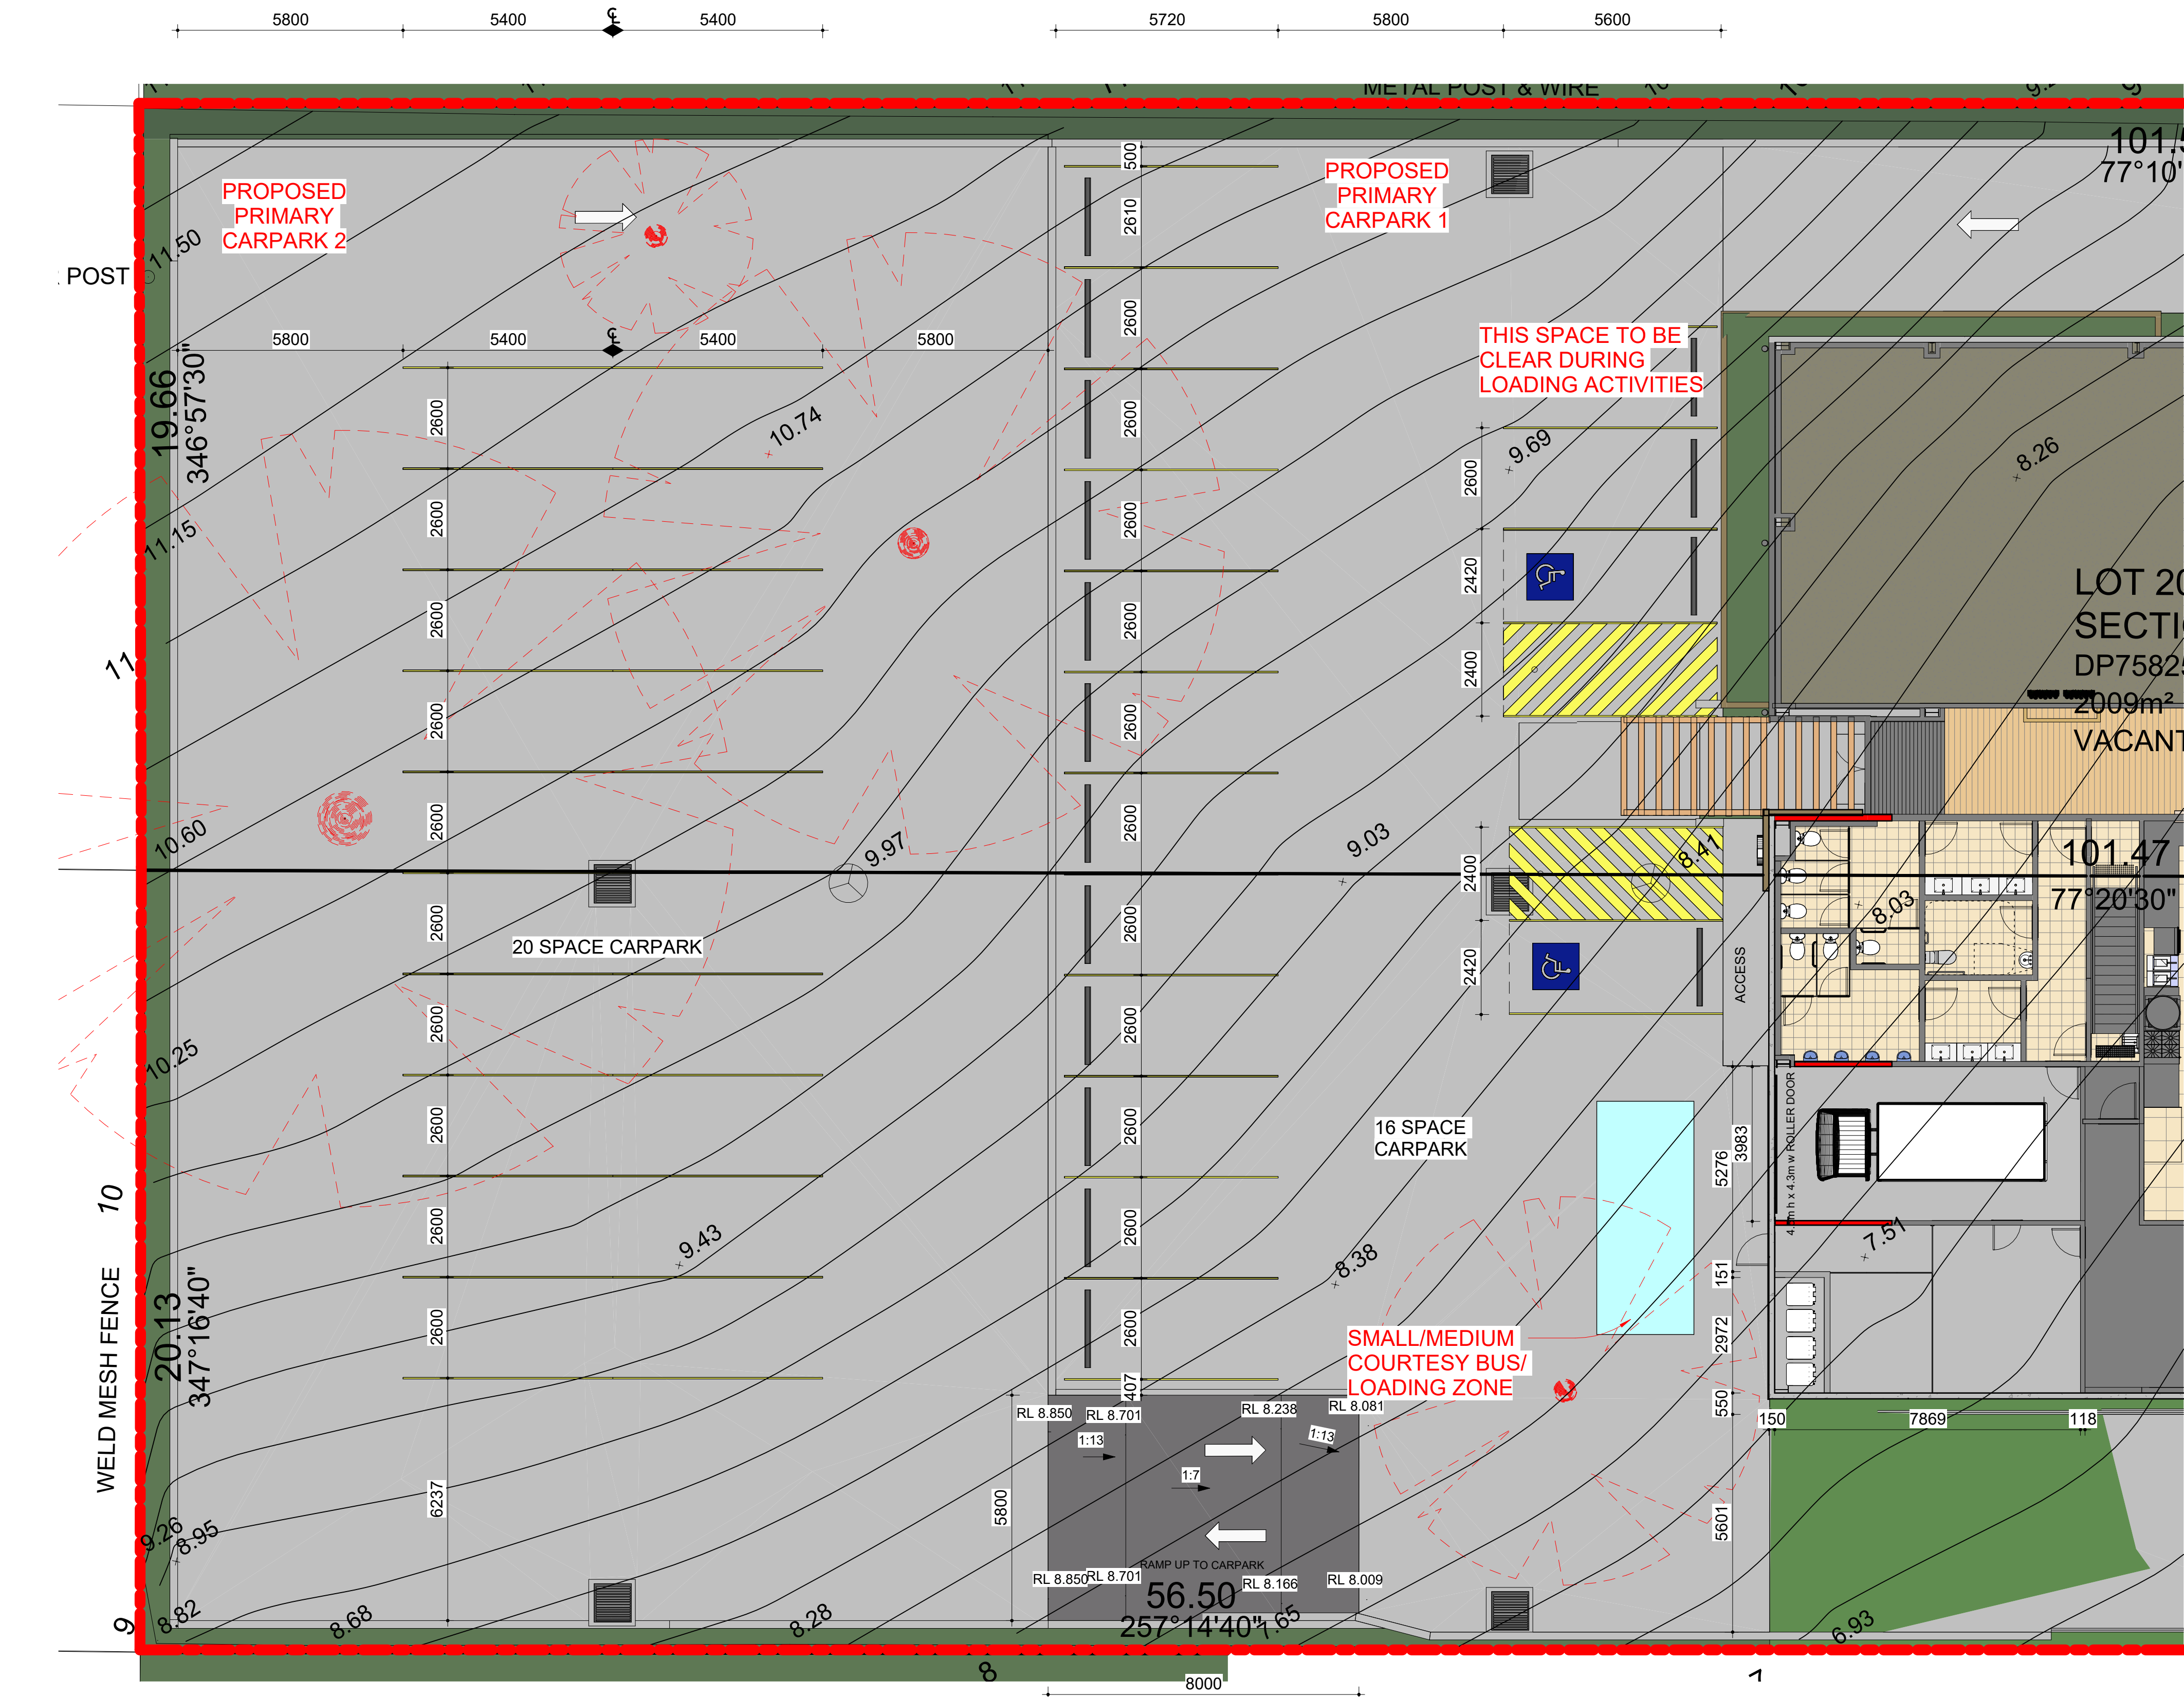

PARKING AREAS - PRIMARY 1 AND 2
1 : 100



25 OLD PUNT ROAD, TOMAGO, NSW 2322
PHONE: 02 49852000 EMAIL: wrsteel@wrsteel.com.au
FAX: 02 49852099 WEB: www.wrsteel.com.au
AUSTRALIA WIDE: 1300 363 121 WEB: www.precastpanels.com.au

Project :
PROPOSED BAR, DINING & FUNCTION CENTRE

Address :
**29 GREY STREET
CLARENCE TOWN, NSW**


Client :
WRS INVESTMENTS

Drawing Title:
PARKING DETAILS - SHEET 1

Status :
DEVELOPMENT APPLICATION

Scale : 1 : 100
Drawn : TM
Checked : CS
Job No: JN613132
Date : 16.01.25
Sheets in set : A1
Page Size : A600
Issue : 1

INDUSTRIAL • COMMERCIAL • PRE - CAST PANEL

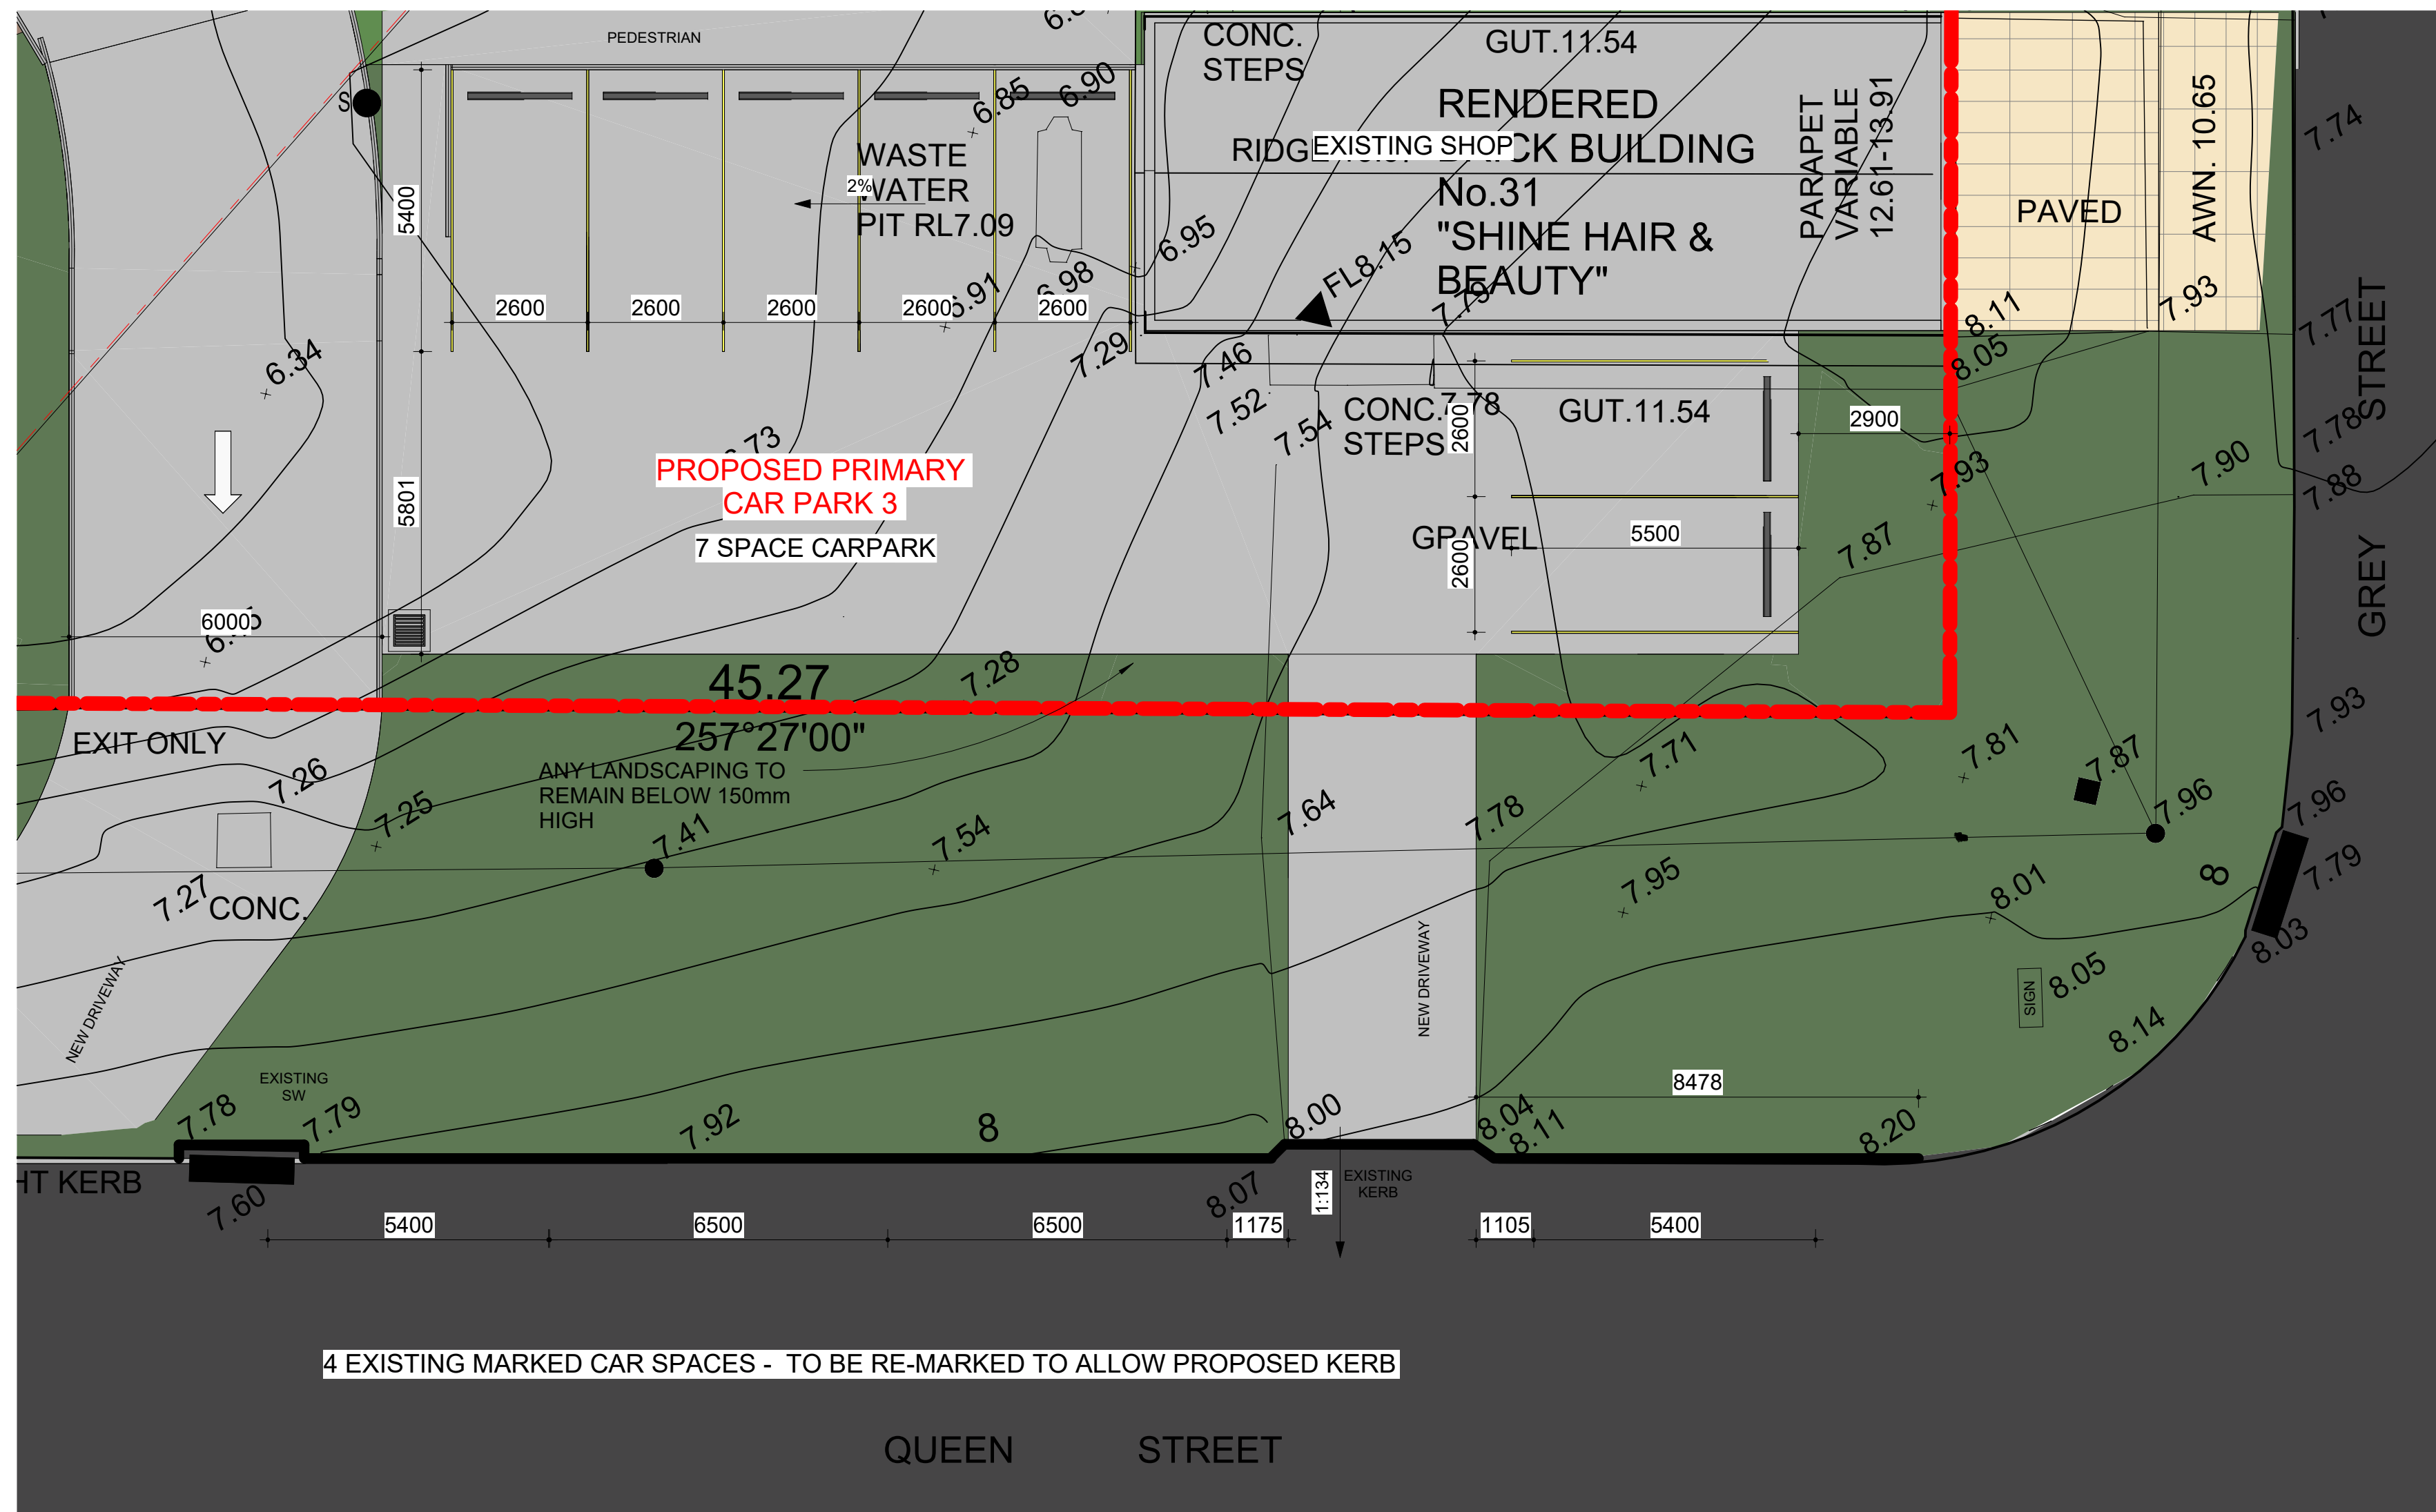

PARKING AREAS - PRIMARY 3 AND QUEEN STREET

1 : 100

1	DA LODGEMENT	28.11.24
Issue	Description	Date
0	1	2
3	4	5
Graphic Scale 1 : 100 on A1 Sheet		10 m
The WILLIAMS RIVER STEEL GROUP OF COMPANIES <i>There is a Difference</i> 25 OLD PUNT ROAD, TOMAGO, NSW 2322 PHONE: 02 49852000 EMAIL: wrsteel@wrsteel.com.au FAX: 02 49852099 WEB: www.wrsteel.com.au AUSTRALIA WIDE: 1300 363 121 WEB: www.precastpanels.com.au		
Project :		
PROPOSED BAR, DINING & FUNCTION CENTRE		
Address :		
29 GREY STREET CLARENCE TOWN , NSW		
Client :		
WRS INVESTMENTS		
Drawing Title:		
PARKING DETAILS - SHEET 2		
Status :		
DEVELOPMENT APPLICATION		
Scale :	Drawn :	Checked :
1 : 100	TM	CS
		Job No:
		JN613132
Date :	Sheets in set :	Page Size :
16.01.25	A1	Drawing No. :
		A601
		Issue :
		1



QUEEN STREET

GREY STREET

ACCESS DRIVEWAY DETAILS
1 : 200

1	DA LODGEMENT	28.11.24				
Issue	Description	Date				
0	1	2	3	4	5	10
Graphic Scale 1 : 100 on A1 Sheet						

There is a Difference

25 OLD PUNT ROAD, TOMAGO, NSW 2322

PHONE: 02 49852000 EMAIL: wrsteel@wrsteel.com.au
 FAX: 02 49852099 WEB: www.wrsteel.com.au
 AUSTRALIA WIDE: 1300 363 121 WEB: www.precastpanels.com.au

Project :

PROPOSED BAR, DINING & FUNCTION CENTRE

Address :

29 GREY STREET
CLARENCE TOWN, NSW

Client :

WRS INVESTMENTS

Drawing Title:

ACCESS DRIVEWAY DETAILS

Status :

DEVELOPMENT APPLICATION

Scale :	Drawn :	Checked :	Job No:
1 : 200	TM	CS	JN613132
Date :	Sheets in set :	Page Size :	Drawing No. :
16.01.25	A1	A602	1

INDUSTRIAL • COMMERCIAL • PRE - CAST PANEL



USE	GFA/No OF SEATS	PARKING RATE	REQUIREMENT
LICENCED FLOOR AREA (PUBLIC BAR)	69m ²	1 space/7m ²	10 spaces
COURTYARD/BEER GARDEN	181m ²	1 space/10m ²	18 spaces
EMPLOYEE NUMBER (PEAK)	15	1 space/3 employees	5 spaces
DINING ROOM	270m ² /85 seats	1 space/7m ² or 1 space/3 seats	39 or 28 spaces
FUNCTION SPACE	389m ² /110 seats	1 space/20 seats	5.5 spaces
TOTAL			77.5 spaces



Scale :	Drawn :	Checked :	Job No:	
As indicated	CW	CW	JN613132	
Date :	Sheets in set :	Page Size :	Drawing No. :	Issue
16.01.25		A1	A700	1

INDUSTRIAL • COMMERCIAL • PRE - CAST PANEL

PARKING PROVISIONS CLUBS LICENCED AS PER DUNGOG CITY COUNCIL DCP PART 20.

USE	GFA/No OF SEATS	PARKING RATE	PARKING REQUIREMENT
BAR AREA	69m ²	1 space/5m ²	13.8 spaces
LOUNGE AREA (TERRACE)	128m ²	1 space/6m ²	21 spaces
EMPLOYEE NUMBER (PEAK)	15	1 space/3 employees	5 spaces
PUBLIC DINING ROOM	270m ²	1 space/20m ²	13.5 spaces
FUNCTION ROOM	389m ² /110 seats	1 space/20 seats	5.5 spaces
TOTAL			58 spaces

PARKING PROVISIONS HOTEL - LICENCED PREMISES, RESTRAUNT AND RECEPTION ESTABLISHMENTS AS PER DUNGOG CITY COUNCIL DCP PART 20 INCORPORATING FUNCTION SPACE AS SEPERATE FROM DINING ROOM

USE	GFA/No OF SEATS	PARKING RATE	PARKING REQUIREMENT
LICENCED FLOOR AREA (PUBLIC BAR)	69m ²	1 space/7m ²	10 spaces
COURTYARD/BEER GARDEN	181m ²	1 space/10m ²	18 spaces
EMPLOYEE NUMBER (PEAK)	15	1 space/3 employees	5 spaces
DINING ROOM	270m ² /85 seats	1 space/7m ² or 1 space/3 seats	39 or 28 spaces
FUNCTION SPACE	389m ² /110 seats	1 space/20 seats	5.5 spaces
TOTAL			77.5 spaces

WITHIN THE HUNTER JOINT ORGANISATION (HGO) THERE ARE TEN COUNCILS THESE COUNCILS ARE ALL CONSIDERED PART OF THE HUNTER REGION COMMUNITY. PARKING REQUIREMENTS FOR SIMILAR DEVELOPMENTS IN THESE COLLABORATED COUNCILS ARE AS FOLLOWS:

CESSNOCK CITY COUNCIL: 110 SPACES (WITH ALLOWANCE FOR COMPARISSON TO SIMILAR EXISTING DEVELOPMENTS)

NEWCASTLE CITY COUNCIL: 62 SPACES (WITH ALLOWANCE FOR COMPARISSON TO SIMILAR EXISTING DEVELOPMENTS)

LAKE MACQUARIE CITY COUNCIL: 48 SPACES

MAITLAND CITY COUNCIL: 89 SPACES (WITH ALLOWANCE FOR COMPARISSON TO SIMLAR EXISTING DEVELOPMENTS)

MIDCOAST COUNCIL: 85 (WITH ALLOWANCE FOR COMPARISSON TO SIMILAR EXISTING DEVELOPMENTS)

PORT STEPHENS COUNCIL: (ON APPLICATION)

SINGLETON COUNCIL: 115 SPACES

UPPER HUNTER SHIRE COUNCIL: 135 SPACES (WITH ALLOWANCE FOR COMPARISSON TO SIMILAR EXISTING DEVELOPMENTS)

MUSWELLBROOK SHIRE: 120 (WITH ALLOWANCE FOR COMPARISSON TO SIMILAR EXISTING DEVELOPMENTS)

B		PRE DA MEETING		31.07.24	
Issue		Description		Date	
0		1		2	
3		4		5	
6		7		8	
1002		1003		1004	
1005		1			



1	DA LODGEMENT	28.11.24				
Issue	Description	Date				
0	1	2	3	4	5	10
Graphic Scale 1: 100 on A1 Sheet						
25 OLD PUNT ROAD, TOMAGO, NSW 2322						
PHONE:	02 49852000	EMAIL:	wrsteel@wrsteel.com.au			
FAX:	02 49852099	WEB:	www.wrsteel.com.au			
AUSTRALIA WIDE:	1300 363 121	WEB:	www.precastpanels.com.au			
Project :						
PROPOSED BAR, DINING & FUNCTION CENTRE						
Address :						
29 GREY STREET CLARENCE TOWN , NSW						
Client :						
WRS INVESTMENTS						
Drawing Title:						
3D						
Status :						
DEVELOPMENT APPLICATION						
Scale :	Drawn :	Checked :	Job No:			
	CW	CW	JN613132			
Date :	Sheets in set :	Page Size :	Drawing No. :	Issue :		
16.01.25	A1	A1	A800	1		

INDUSTRIAL • COMMERCIAL • PRE - CAST PANEL



25 OLD PUNT ROAD, TOMAGO, NSW 2322
PHONE: 02 49852000 EMAIL: wrsteel@wrsteel.com.au
FAX: 02 49852099 WEB: www.wrsteel.com.au
AUSTRALIA WIDE: 1300 363 121 WEB: www.precastpanels.com.au

Project :
PROPOSED BAR, DINING & FUNCTION CENTRE

Address :
**29 GREY STREET
CLARENCE TOWN , NSW**

Client :
WRS INVESTMENTS

Drawing Title:
3D

Status :
DEVELOPMENT APPLICATION

Scale : Drawn : Checked : Job No:
CW CW **JN613132**
Date : 16.01.25 Sheets in set : Page Size : Drawing No. : Issue :
A1 **A801 1**

INDUSTRIAL • COMMERCIAL • PRE - CAST PANEL



1		DA LODGEMENT	28.11.24
Issue	Description	Date	
0 1 2 3 4 5 10 Graphic Scale 1 : 100 on A1 Sheet			
25 OLD PUNT ROAD, TOMAGO, NSW 2322 PHONE: 02 49852000 EMAIL: wrsteel@wrsteel.com.au FAX: 02 49852099 WEB: www.wrsteel.com.au AUSTRALIA WIDE: 1300 363 121 WEB: www.precastpanels.com.au			
Project : PROPOSED BAR, DINING & FUNCTION CENTRE			
Address : 29 GREY STREET CLARENCE TOWN , NSW			
Client : WRS INVESTMENTS			
Drawing Title: 3D			
Status : DEVELOPMENT APPLICATION			
Scale :	Drawn : CW	Checked : CW	Job No: JN613132
Date : 16.01.25	Sheets in set :	Page Size : A1	Drawing No. : A802 Issue : 1


INDUSTRIAL • COMMERCIAL • PRE - CAST PANEL



LICENSED AREA CALCULATIONS:

- BAR AND BISTRO = 370m²
- FUNCTION ROOM AND BAR = 380m²
- TERRACE = 130m²
- BEER GARDEN = 50m²

TOTAL LICENCED AREA = 930m²
(750m² internal and 180m² external)

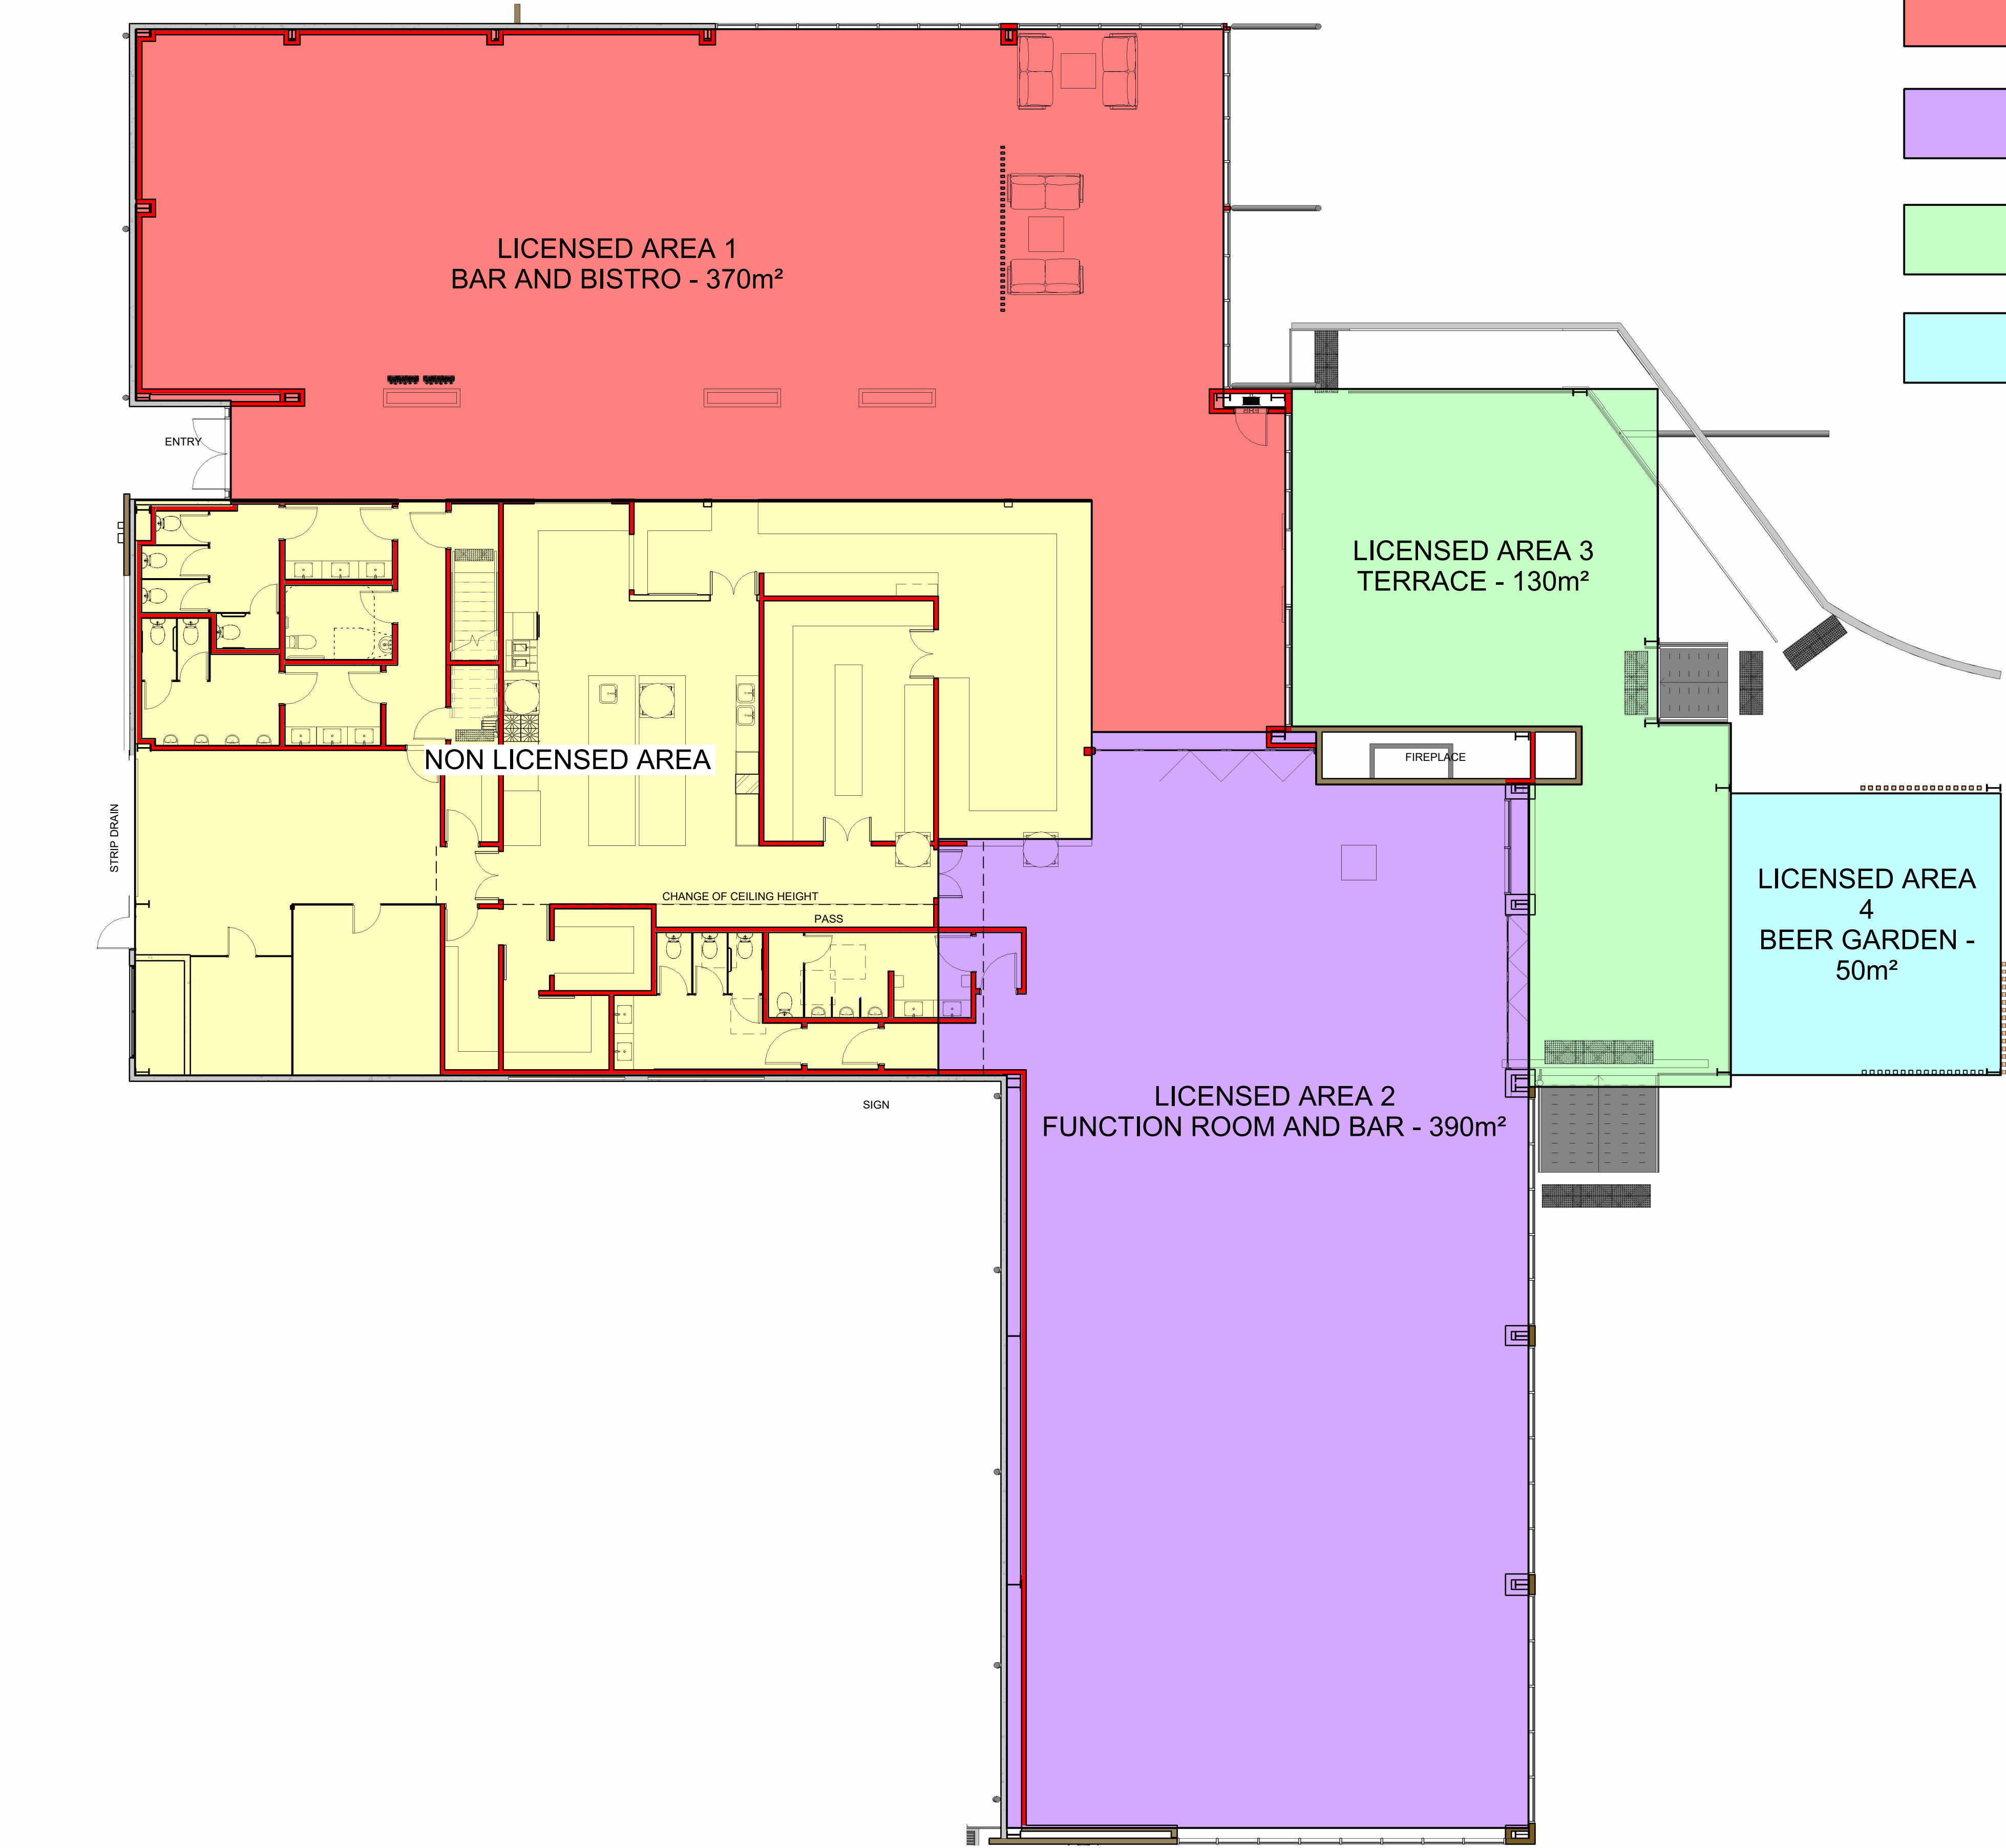



LICENSED AREA PLAN
1 : 100



25 OLD PUNT ROAD, TOMAGO, NSW 2322

PHONE: 02 49852000 EMAIL: wrsteel@wrsteel.com.au
FAX: 02 49852099 WEB: www.wrsteel.com.au
AUSTRALIA WIDE: 1300 363 121 WEB: www.precastpanels.com.au

1	DA LODGEMENT	28.11.24
Issue	Description	Date
0 1 2 3 4 5 10 Graphic Scale 1 : 100 on A1 Sheet		
25 OLD PUNT ROAD, TOMAGO, NSW 2322 PHONE: 02 49852000 EMAIL: wrsteel@wrsteel.com.au FAX: 02 49852099 WEB: www.wrsteel.com.au AUSTRALIA WIDE: 1300 363 121 WEB: www.precastpanels.com.au		
Project : PROPOSED BAR, DINING & FUNCTION CENTRE		
Address : 29 GREY STREET CLARENCE TOWN , NSW		
Client : WRS INVESTMENTS		
Drawing Title: LICENSED AREA PLAN		
Status : DEVELOPMENT APPLICATION		
Scale : 1 : 100	Drawn : Author	Checked : Checker JN613132
Date : 16.01.25	Sheets in set : A1	Page Size : A900 1

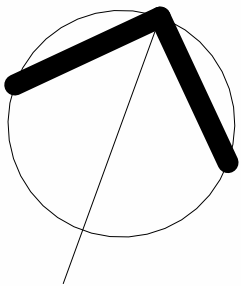

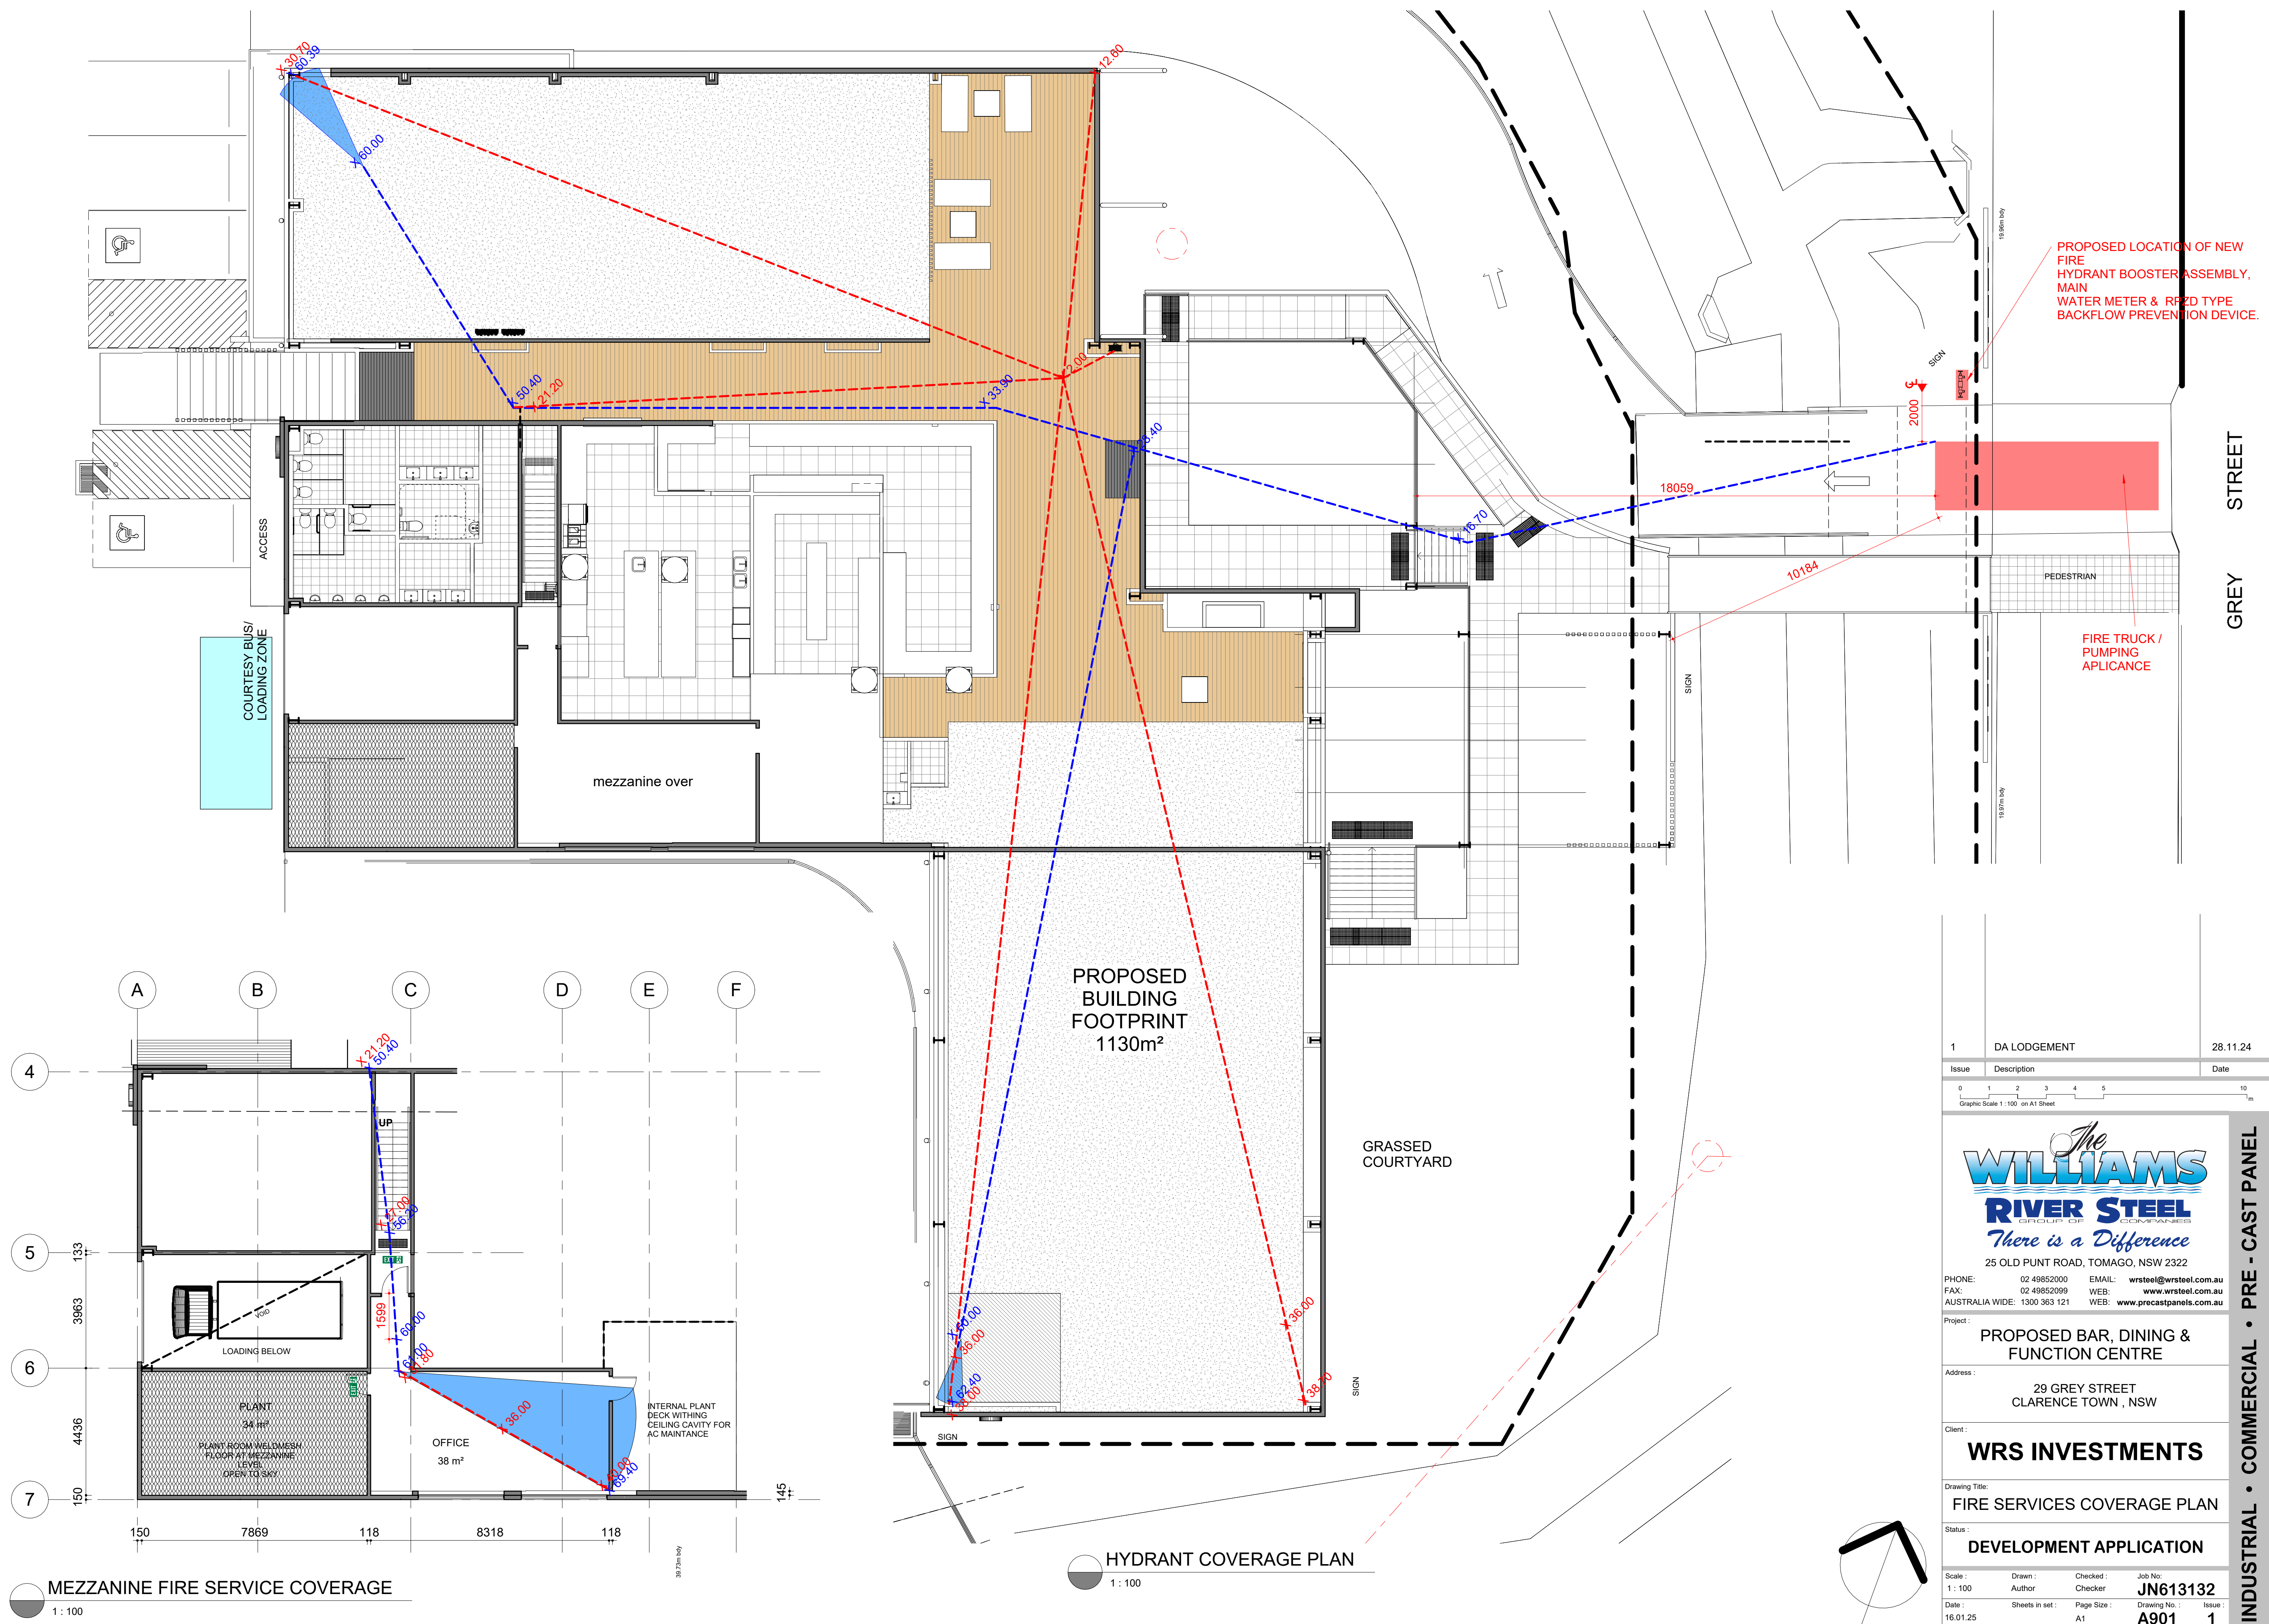

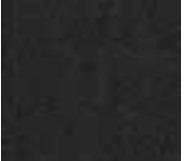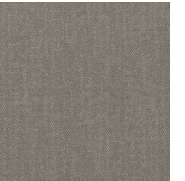SCHEDULE OF FINISHES					
ITEM	LOCATION / TYPE	PHOTOGRAPH (example only)	PRODUCT SPECIFICS	COMMENT	SUPPLIER
FLR-01	OFFICE FLOOR		BRAND: PRODUCT: CARPET TILE COLOUR: MAGIC CODE: 81505 THICKNESS: 5mm		SHAW CONTRACT
FLR-02	DINING & FUNCTION ROOM CARPET AREAS		BRAND: PRODUCT: CARPET TILE COLOUR: MYSTIC GREY CODE: 81515 THICKNESS: 5mm		SHAW CONTRACT
FLR-03	MAIN THOROUGHFARE & LOUNGE FLOOR		BRAND: PRODUCT: 88 PLANKS COLOUR: WOOD 5.0 CODE: MANOR OAK THICKNESS: 3-5mm	LAID LONGITUDINAL AS SHOWN ON PLANS	88 PLANKS
FLR-04	AMENITIES FLOOR TILE		BRAND: PRODUCT: BALLINA COLOUR: FLOOR TILE SIZE: SILVER PEARL THICKNESS: 600 X 600 10mm	NON SLIP TILES FLOOR & WALL TILE GROUT LINES TO ALIGN	TUGGERAH TILES
WAL-01	SHOWROOM MAIN WALL PAINT		BRAND: PRODUCT: DULUX COLOUR: WASH & WEAR CODE: VIVID WHITE THICKNESS:	MATT FINISH	DULUX AUSTRALIA
WAL-02	STONE FEATURE WALL		BRAND: PRODUCT: REMASTONE COLOUR: STONE CLADDING CODE: AMBER THICKNESS:		REMASTONE
WAL-03	AMENITIES WALL TILE BELOW 1200MM		BRAND: PRODUCT: BALLINA COLOUR: WALL TILE SIZE: CHARCOAL THICKNESS: 600 X 600 10mm	MATT FINISH - BLACK GROUT - GROUT LINES TO ALINE WITH FLOOR TILES	TUGGERAH TILES
WAL-04	AMENITIES WALL TILL ABOVE 1200MM		BRAND: PRODUCT: BALLINA COLOUR: FEATURE TILE CODE: CHARCOLE THICKNESS: 10mm	DARK GREY MOSAIC FINGER TILES - 200MM - MATT FINISH WITH BLACK GROUT	TUGGERAH TILES
WAL-05	EXTERNAL PRECAST WALL		BRAND: PRODUCT: DULUX COLOUR: WEATHER SHIELD TYPE: BASALT THICKNESS: ACRYLIC	PAINTED FINISH	DULUX AUSTRALIA
WAL-06	EXTERNAL FETURE PRECAST WALL		BRAND: PRODUCT: BORAL COLOUR: OFF FORM TYPE: NATURAL THICKNESS:	ROUGH SAWN TIMBER FORMWORK TO BE USED FOR NATURAL LOOK	AUSTRALIAN PRECAST PANEL SYSTEMS
WAL-07	EXTERNAL WALL CLADDING		BRAND: PRODUCT: DECOCLAD COLOUR: SHADOWLINE TYPE: IRONBARK THICKNESS: 200mm BOARD	JOINTS TO BE STAGERED	DECOCLAD
GLZ-01	EXTERNAL GLAZING FRAMES		BRAND: PRODUCT: DULUX COLOUR: METAL SHEILD TYPE: BLACK THICKNESS: EPOXY ENAMEL	PAINTED TO MATCH ALUCOBOND "BLACK (326)" MATT FINISH	DULUX AUSTRALIA
PNT-01	EXTERNAL STEEL PERGOLA FRAME		BRAND: PRODUCT: DULUX COLOUR: METAL SHEILD TYPE: BLACK THICKNESS: EPOXY ENAMEL	EXISTING COLUMNS TO BE PAINTED TO MATCH ALUCOBOND "BLACK (326)" MATT FINISH	DULUX AUSTRALIA
PNT-02	INTERNAL DOORS		BRAND: PRODUCT: DULUX COLOUR: AQUANAMEL CODE: BASALT THICKNESS:	EXISTING INTERNAL DOORS TO BE PAINTED TO MATCH ALUCOBOND "BASALT GREY (112)" SEMI GLOSS FINISH	DULUX AUSTRALIA
CLG-01	AMENTIES & KITCHEN CEILING - WATER RESISTANT PLASTERBOARD		BRAND: PRODUCT: DULUX COLOUR: WASH & WEAR CODE: WHITE THICKNESS:	MOLD RESISTANT ADITIVIES TO BE USED - SEMI GLOSS	DULUX AUSTRALIA
CLG-02	MAIN CEILING & BULKHEADS - SET PLASTERBOARD		BRAND: PRODUCT: DULUX COLOUR: WASH & WEAR CODE: WHITE THICKNESS:	LOW SHEEN FINISH	DULUX AUSTRALIA
CLG-03	MAIN ENTRY AWNING		BRAND: PRODUCT: ULLRICH COLOUR: ULTRABATTERN CODE: DARK WARM CEDAR SIZE: UB050150 150 X 50	50 X 150 ULTRABATTERNS POWDERCOATED	ULLRICH ALUMINUM
CLG-04	RETRACTABLE AWNINGS		BRAND: PRODUCT: SOLTEXT COLOUR: RETRACTABLE CODE: AWNING WHITE	FIXED TO TIMBER LOOK PERGOLA FRAMES	SOLTEXT

SCHEDULE OF FIXTURES		
ITEM	SUPPLIER	PHOTOGRAPH (example only)
TOILET SUITE - STANDARD	CAROMA - LIANO CLEANFLUSH® INVISI SERIES II® WALL FACED TOILET SUITE	
TOILET SUITE - CISTERN	CAROMA - INVISI SERIES II® 4.5-3L CISTERN WITH ADJUSTABLE FLUSH PIPE	
TOILET SUITE CISTERN CONTROL	INVISI SERIES II® ROUND DUAL FLUSH PLATE & BUTTONS - BLACK	
VANITY BASIN - STANDARD	LAMINEX - HI-MACS - SOLID SURFACE - INTERGRATED WALL HUNG VANITY TOP - PURESTONE VELOUR	
VANITY TAP - STANDARD	CAROMA - OPAL BASIN MIXER H/C - MATTE BLACK	
TOILET SUITE - DISABLED	CAROMA - CARE 800 CLEANFLUSH® WALL FACED INVISI SERIES II® SUITE WITH BACKREST, DARK GREY SEAT (TBC BY CERTIFIER)	
TOILET SUITE DISABLED - CISTERN	CAROMA - INVISI SERIES II® 4.5-3L CISTERN WITH ADJUSTABLE FLUSH PIPE	
TOILET SUITE DISABLED CISTERN CONTROL	INVISI SERIES II® ROUND DUAL FLUSH PLATE & BUTTONS - BLACK	
VANITY BASIN - DISABLED	CAROMA - OPAL 720 WALL HUNG BASIN - RIGHT HAND- WITH BLACK BOTTEL TRAP	
VANITY TAP - DISABLED	CAROMA - OPAL BASIN MIXER H/C - MATTE BLACK - WITH OPTIONAL EXTENDED CARE LEVER HANDLE	
URINAL	CAROMA - H2ZERO CUBE WATERLESS URINAL	
AMENTIES MIRROR	ABLAZE LUMINOUS OVAL BACKLIT LED BATHROOM MIRROR	
AMENTIES TOILET PARTITION	CUBICLE – PEDESTAL MOUNTED FREE STANDING (PF) IN POLYTEC - PRIME OAK WOODMAT	
CLEANERS - SINK	CAROMA - CLEANERS SINK - SINGLE BOWL	
CLEANERS - TAP SET	ARMADA LAUNDRY SET CHROME	
SKIRTING	ALUMIIUM SCREW FIXED WITH BLACK INSERTS - BLACK	

1

DA LODGEMENT

28.11.24

Issue	Description	Date				
0	1	2	3	4	5	10
Graphic Scale 1 : 100 on A1 Sheet						



25 OLD PUNT ROAD, TOMAGO, NSW 2322

PHONE: 02 49852000 EMAIL: wrsteel@wrsteel.com.au
FAX: 02 49852099 WEB: www.wrsteel.com.au
AUSTRALIA WIDE: 1300 363 121 WEB: www.precastpanels.com.au

Project :

PROPOSED BAR, DINING & FUNCTION CENTRE

Address :

29 GREY STREET
CLARENCE TOWN , NSW

Client :

WRS INVESTMENTS

Drawing Title:

SCHEDULE OF FINISHES

Status :

DEVELOPMENT APPLICATION

Scale :	Drawn :	Checked :	Job No:
As indicated	Author	Checker	JN613132
Date :	Sheets in set :	Page Size :	Drawing No. : Issue :
16.01.25		A1	A903 1

INDUSTRIAL • COMMERCIAL • PRE - CAST PANEL