
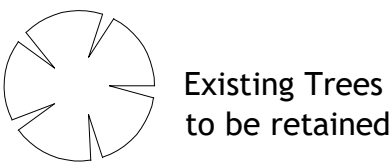
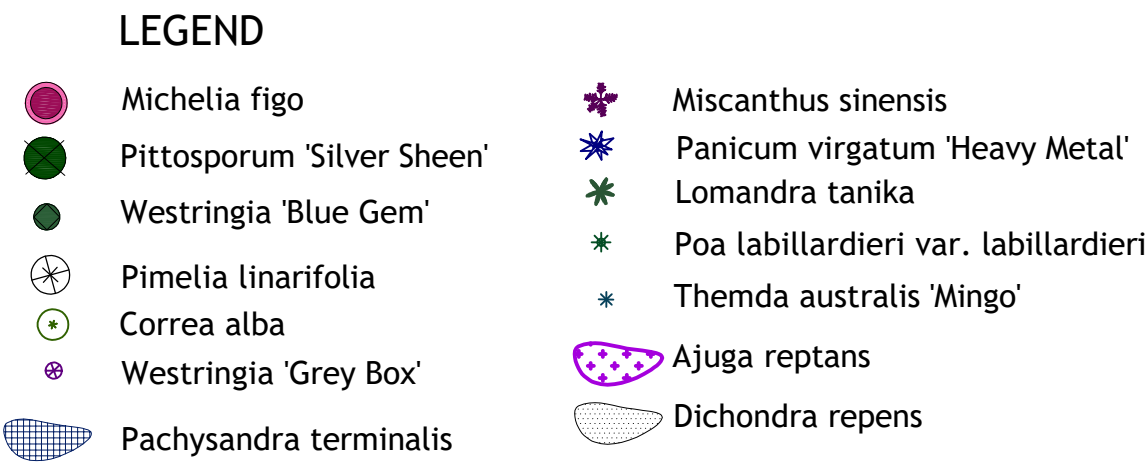


SHEET INDEX

1. OVERALL SITE PLAN
2. 1:100 NORTH SITE
3. 1:100 SOUTH SITE
4. PLANT IMAGES / ZONE MAP & PLANTING DETAILS
5. ZONE 1
6. ZONES 3, 5 & 6
7. ZONES 4 & 9
8. ZONES 7 & 8

PLANTING SCHEDULE

Abbrev.	Botanical Name	Common Name	Pot Size	Spacing	Height	Width	Qty
Pod	Podocarpus elatus	Plum Pine	100L		8m	4m	8
Wat	Waterhousea floribunda	Weeping Lilypilly	100L		10m	8m	8
Bank	Banksia serrata	Old Man Banksia	100L		15m	6m	7
Back	Backhousea citriodora	Lemon Scented Myrtle	100L		8m	5m	16
Mic	Michelia figo	Port Wine Magnolia	300mm	800mm	1.2m hedged		54
Pit	Pittosporum 'Silver Sheen'	Kohuhu	300mm	800mm	1.2m hedged		106
Gem	Westringia 'Blue Gem'	Coastal Rosemary	300mm	500mm	1.2m hedged		216
Pim	Pimelea linifolia	Slender Rice Flower	200mm	500mm	1.2m	1m	42
Cor	Correa alba	White Correa	200mm	500mm	1.5m	1m	130
Wes	Westringia 'GreyBox'	Coastal Rosemary	200mm	500mm	400mm	500mm	130
Pac	Pachysandra terminalis	Carpet Box	200mm	400mm	200mm	600mm	705
Mis	Miscanthus sinensis	Chinese Silver Grass	200mm		1.5m	1.5m	108
Pan	Panicum virgatum 'Heavy Metal'	Switch Grass	150mm		1m	800mm	209
Lom	Lomandra tanika	Mat Rush	150mm	400mm	500mm	500mm	628
Poa	Poa labillardieri	Large Tussock Grass	150mm	400mm	500mm	500mm	436
The	Themeda australis 'Mingo'	Kangaroo Grass	150mm	400mm	300mm	500mm	34
Di	Dichondra repens	Kidney Weed	100mm	5/m2	100mm	1m	415
Aj	Ajuga reptans	Bugle Flower	100mm	5/m2	100mm	400mm	40
Mulch							1,217m2
Turf							1,150m2
Brick edging							366Lm

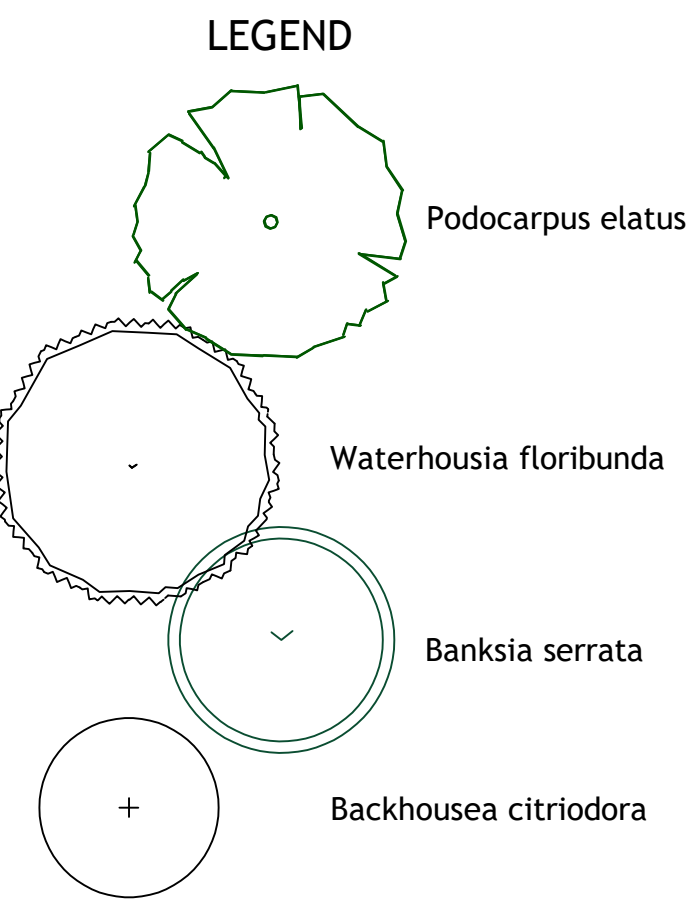

Existing Trees
to be retained




Green Tree Designs
Design / Horticulture consulting
greentreedesigns@gmail.com

RIVERLANDS COMMUNITY FACILITY
Landscape Design - Overall Site Plan

rev:	date:	amendment:
A	02.01.24	ISSUE FOR DA
B	10.02.25	ISSUE FOR DA - amendments

client:
MIRVAC
Level 26, 60 Margaret Street
SYDNEY NSW 2000

dwg no:
01
Sheet A1 @ 1:200
Sheet 1

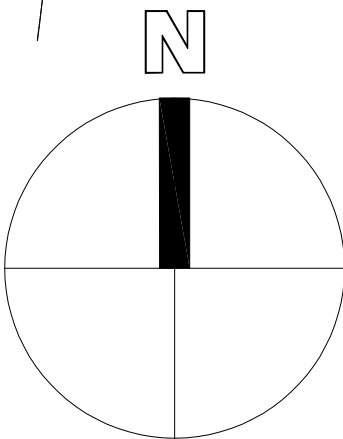

SHEET 2



SHEET 3



Green Tree Designs
Design / Horticulture consulting
greentreedesigns@gmail.com

RIVERLANDS COMMUNITY FACILITY
Landscape Design - 1:100 North Site


rev:	date:	amendment:
A	02.01.24	ISSUE FOR DA
B	10.02.25	ISSUE FOR DA - amendments

client:
MIRVAC
Level 26, 60 Margaret Street
SYDNEY NSW 2000

dwg no:
02

Sheet A1 @ 1:200

Sheet 2

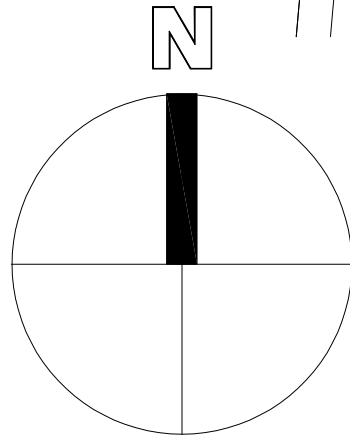

ROAD 6

ROAD 5

ROAD 4

MAIN ENTRY





Green Tree Designs
Design / Horticulture consulting
greentreedesigns@gmail.com

RIVERLANDS COMMUNITY FACILITY Landscape Design - 1:100 South Site


rev:	date:	amendment:
A	02.01.24	ISSUE FOR DA
B	10.02.25	ISSUE FOR DA - amendments

client:
MIRVAC
Level 26, 60 Margaret Street
SYDNEY NSW 2000

dwg no:
03

Sheet A1 @ 1:200

Sheet 3

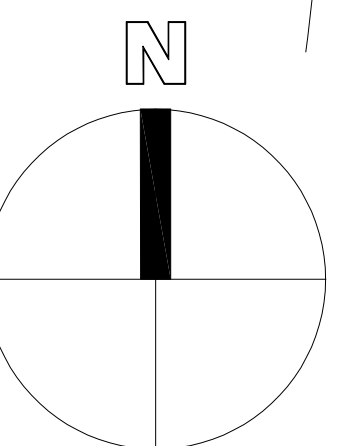

ROAD 6

ROAD 4



ZONE LEGEND

ZONE 1

ZONE 3

ZONE 4





ZONE 5

ZONE 6

ZONE 7

ZONE 8

ZONE 9

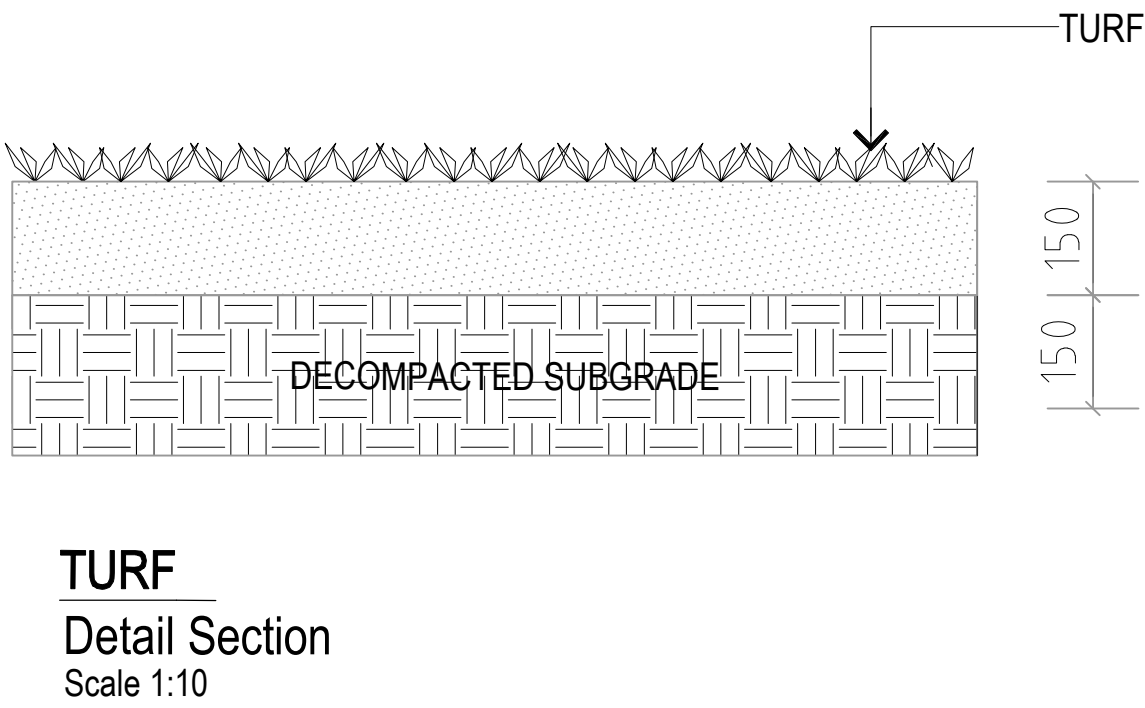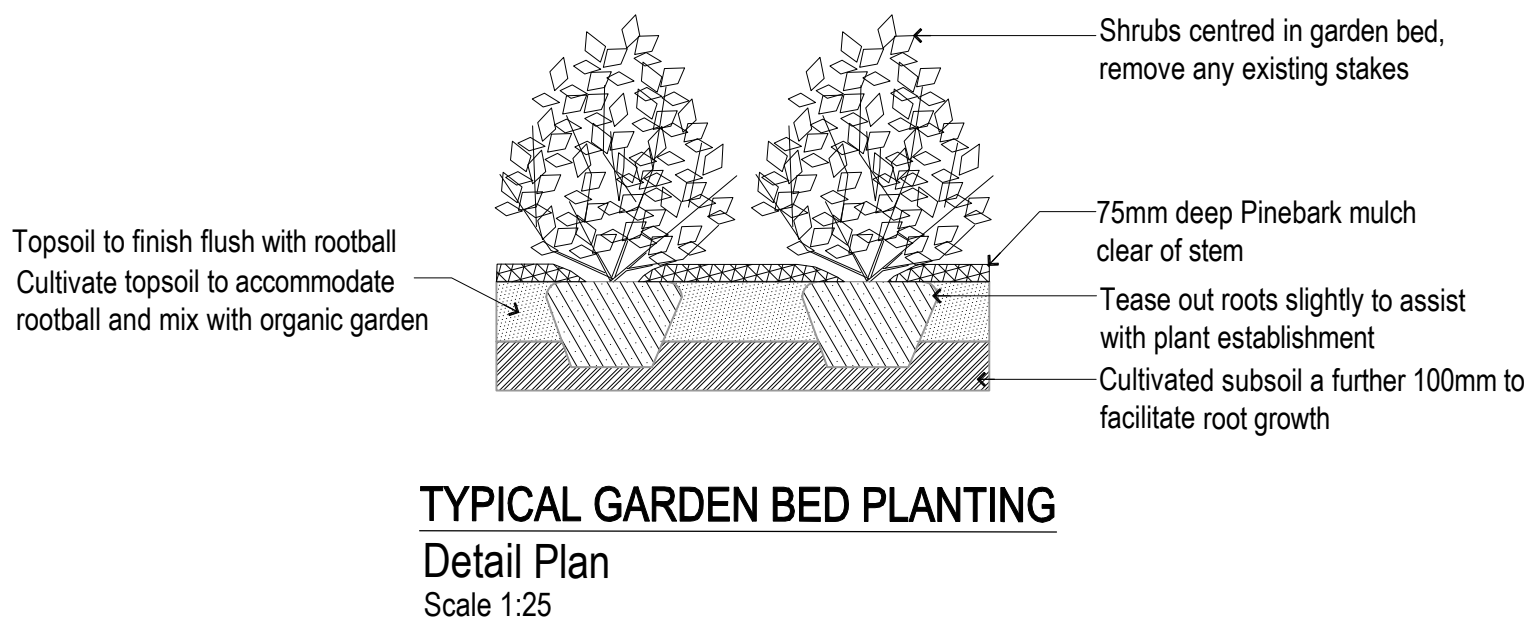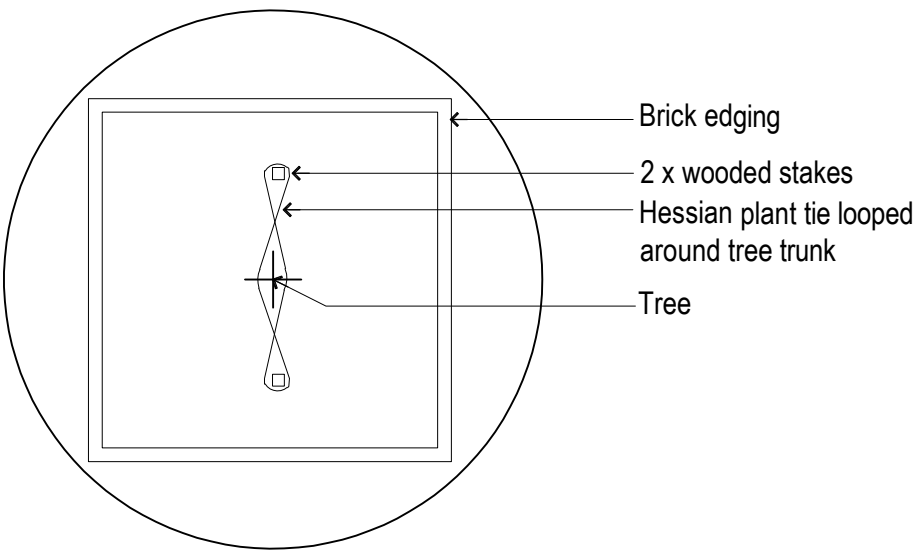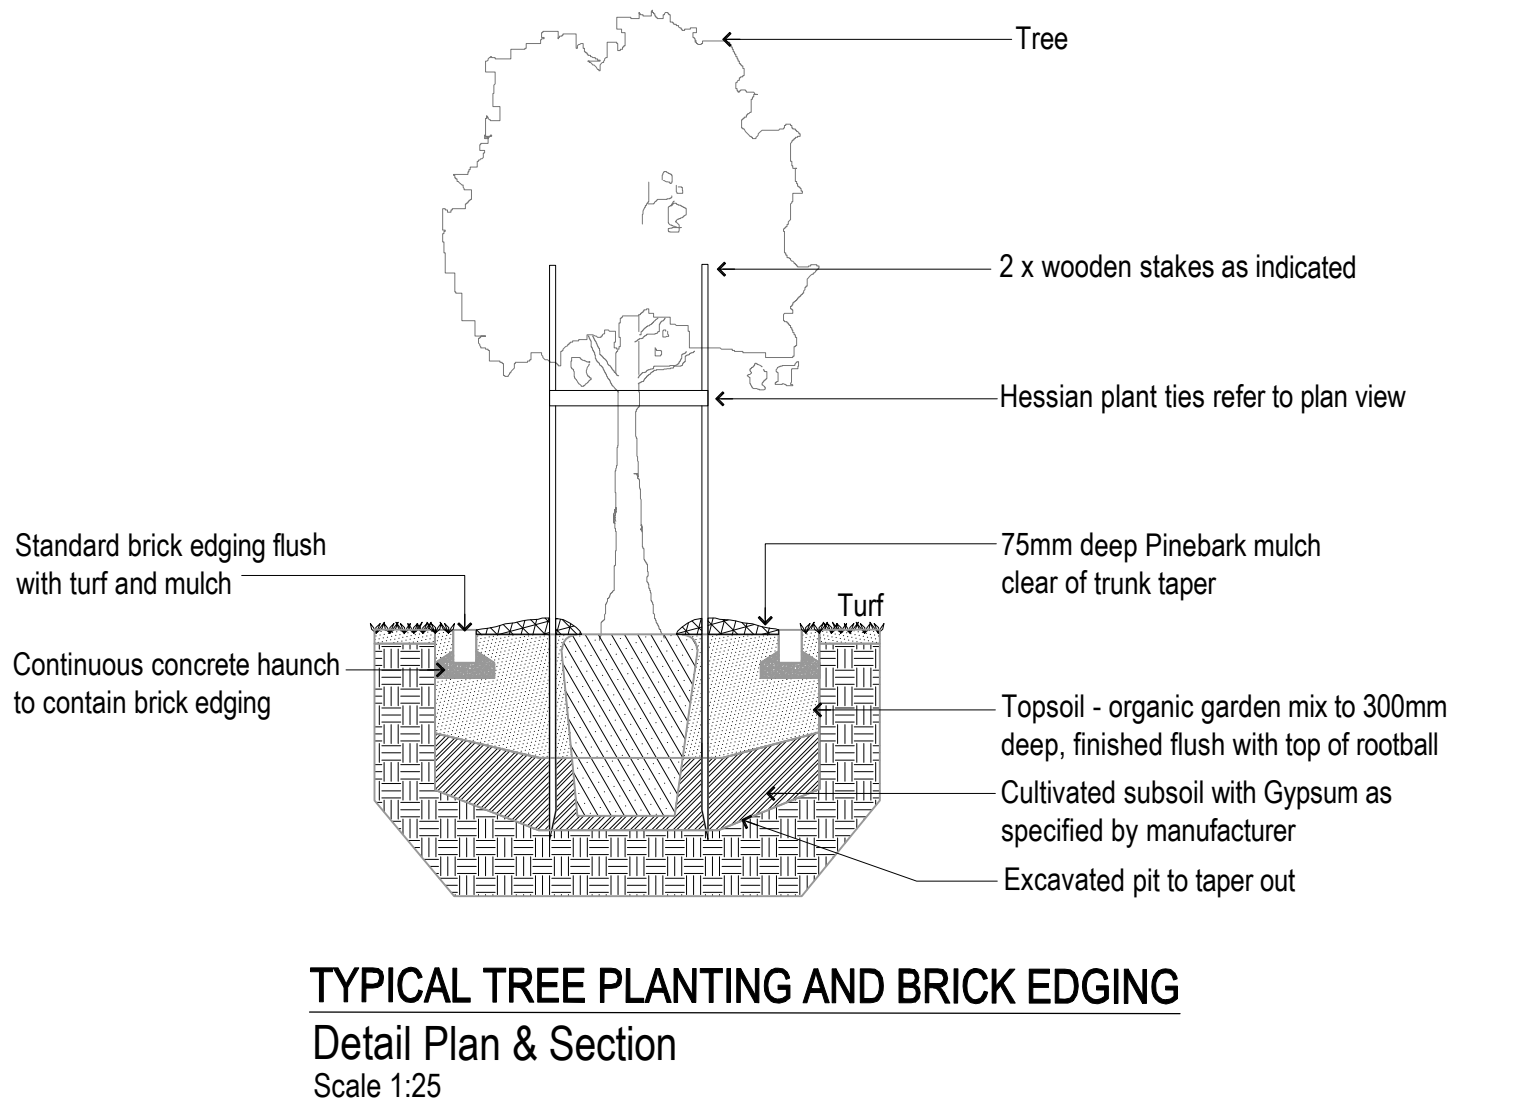

PLANTING IMAGES

Podocarpus elatus

Waterhouseia floribunda

Banksia serrata

Backhousea citriodora

Michelia figo

Pittosporum 'Silver Sheen'

Westringia 'Blue Gem'

Pimelia linifolia

Correa alba

Westringia 'Grey Box'

Pachysandra terminalis

Miscanthus sinensis

Panicum virgatum 'Heavy Metal'

Lomandra tanika

Poa labillardieri

Themeda australis 'Mingo'

Ajuga reptans

Dichondra repens



Green Tree Designs
Design / Horticulture consulting
greentreedesigns@gmail.com

RIVERLANDS COMMUNITY FACILITY
Landscape Design - Plant images / Zone map &
Planting details


rev:	date:	amendment:
A	02.01.24	ISSUE FOR DA
B	10.02.25	ISSUE FOR DA - amendments



client:
MIRVAC
Level 26, 60 Margaret Street
SYDNEY NSW 2000

dwg no:
04

Sheet A1 @ 1:200

Sheet 4

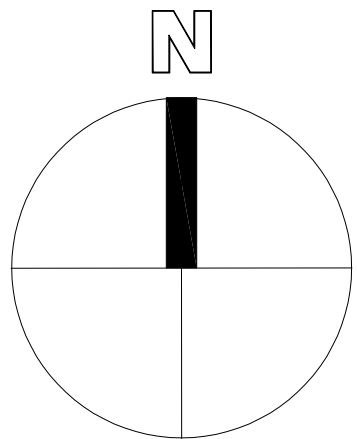

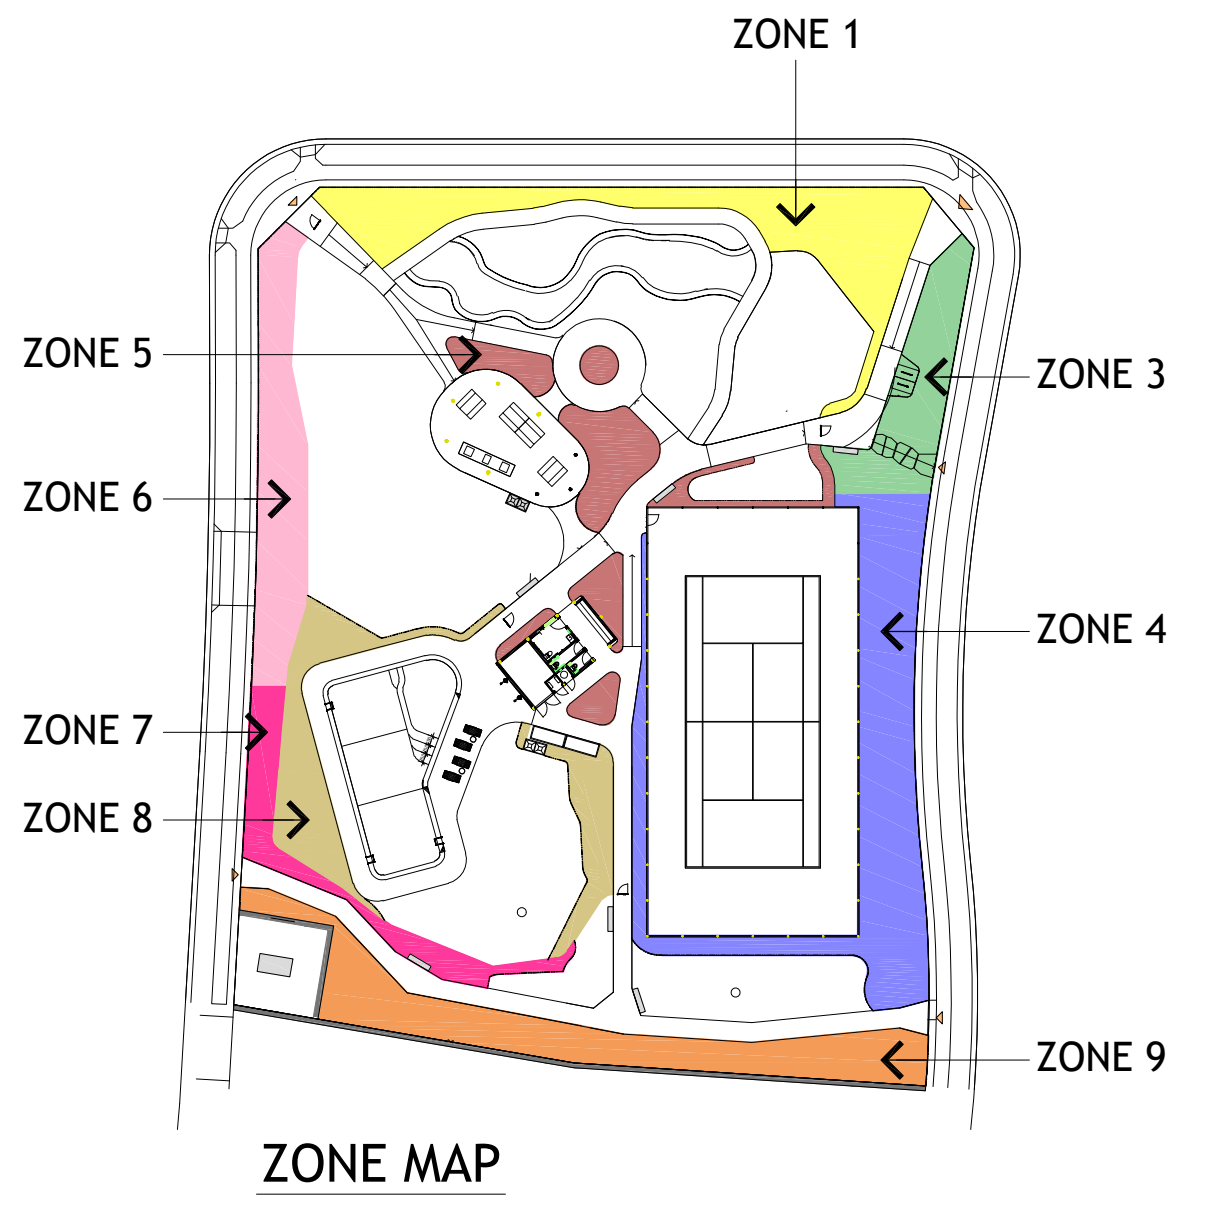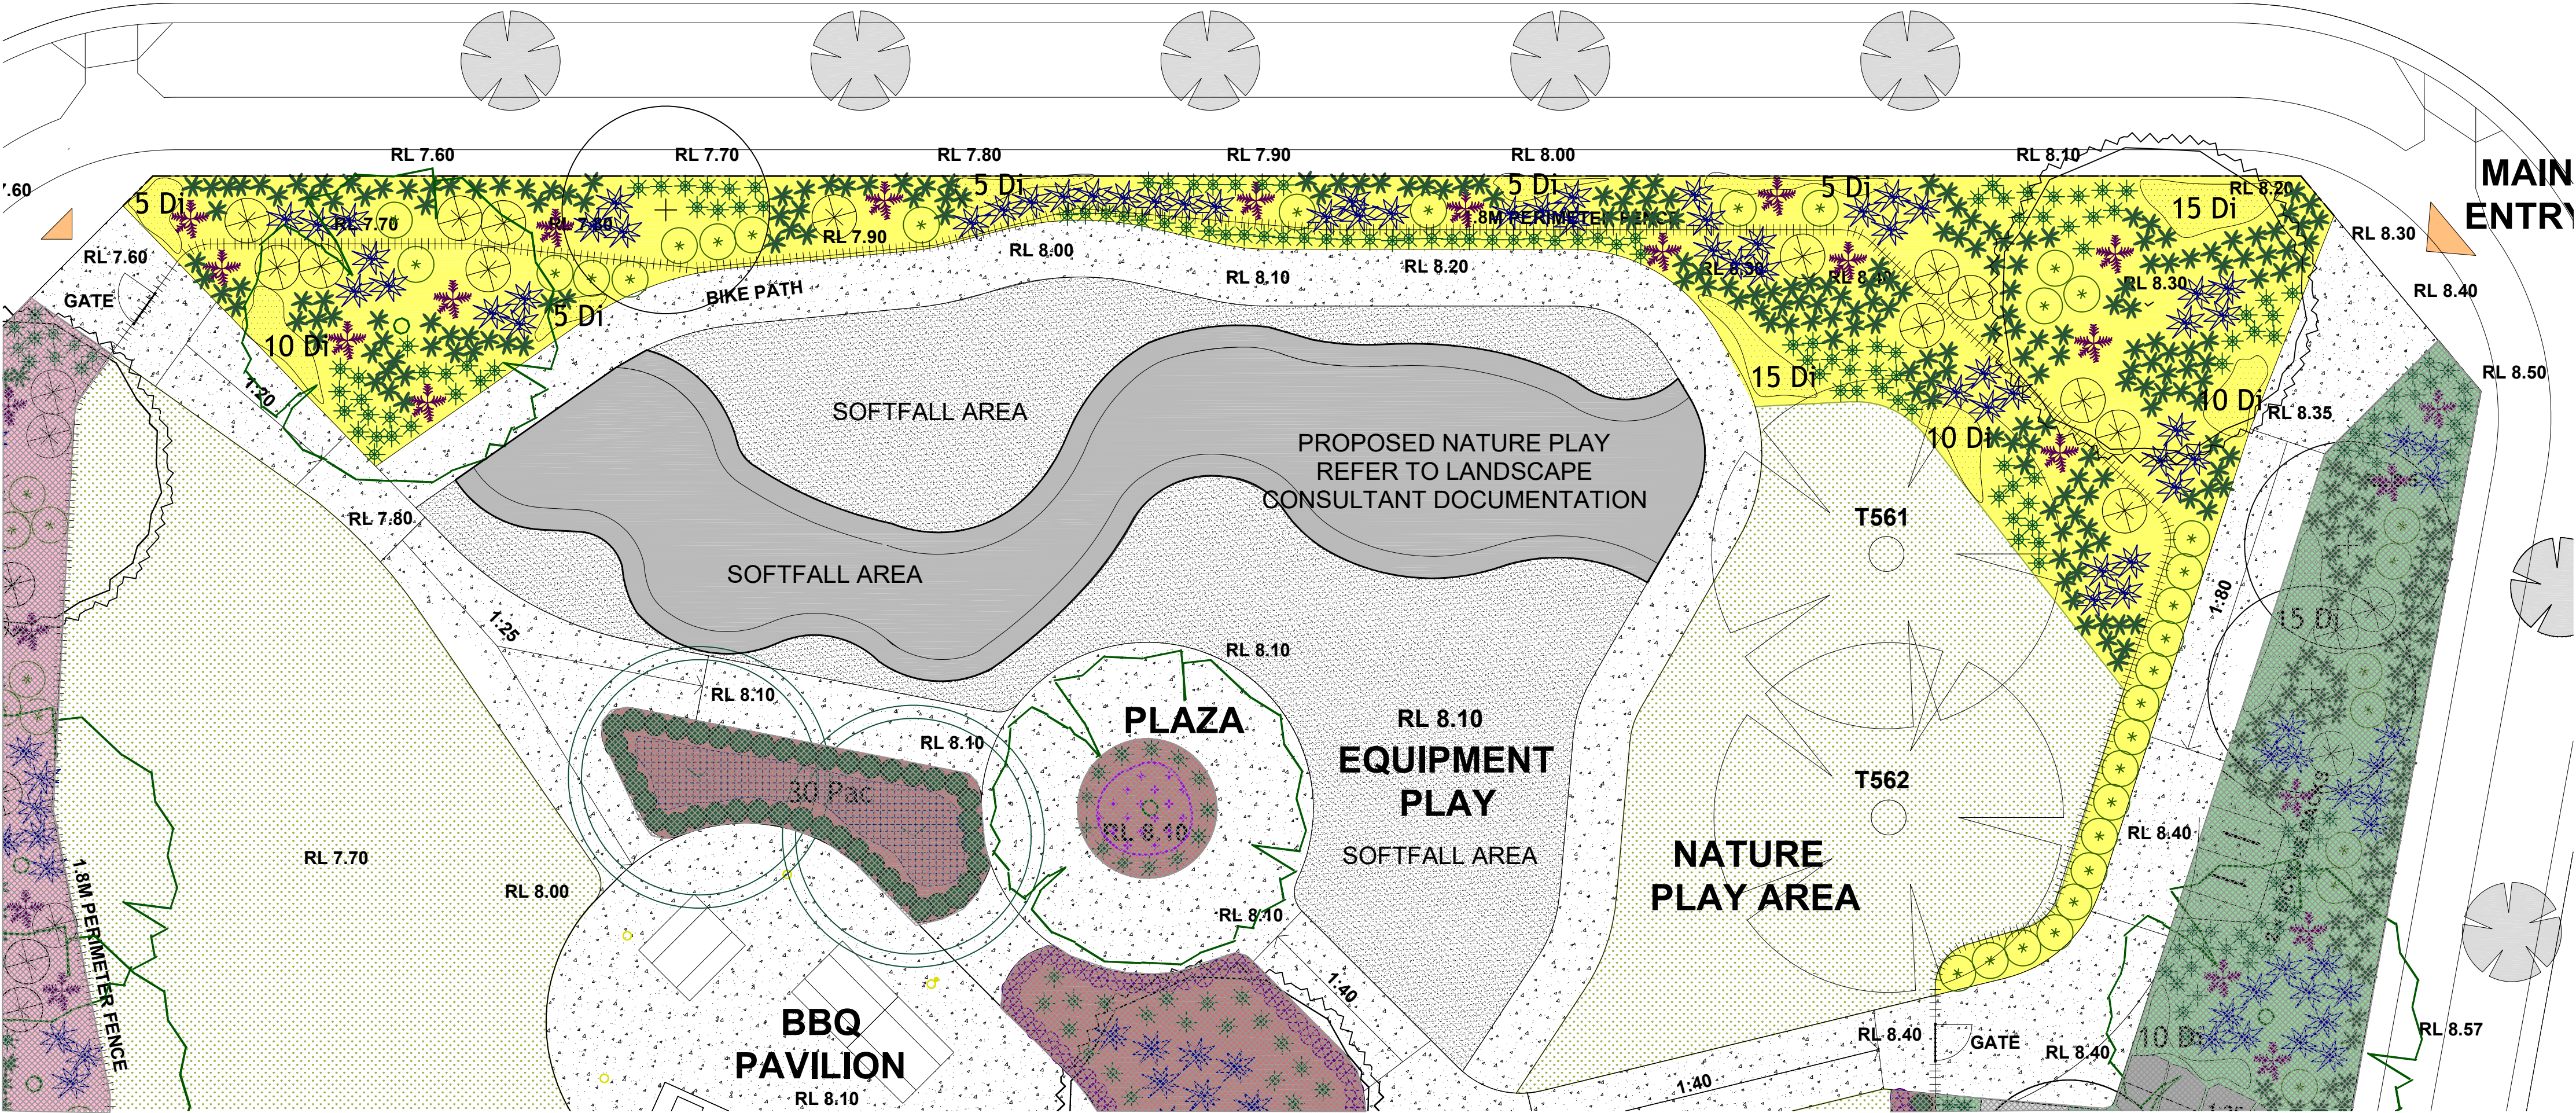

PLANTING SCHEDULE - ZONE 1

Abbrev.	Botanical Name	Common Name	Pot Size	Spacing	Height	Width	Qty
Pod	Podocarpus elatus	Plum Pine	100L		8m	4m	1
Wat	Waterhousea floribunda	Weeping Lilypilly	100L		10m	8m	1
Back	Backhousea citriodora	Lemon Scented Myrtle	100L		8m	5m	1
Pim	Pimelea linifolia	Slender Rice Flower	200mm	500mm	1.2m	1m	14
Cor	Correa alba	White Correa	200mm	500mm	1.5m	1m	32
Mis	Miscanthus sinensis	Chinese Silver Grass	200mm		1.5m	1.5m	14
Pan	Panicum virgatum 'Heavy Metal'	Switch Grass	150mm		1m	800mm	55
Lom	Lomandra tanika	Mat Rush	150mm	400mm	500mm	500mm	234
Poa	Poa labillardieri	Large Tussock Grass	150mm	400mm	500mm	500mm	114
Di	Dichondra repens	Kidney Weed	100mm	5/m2	100mm	1m	85

- LEGEND
- Michelia figo
 - Pittosporum 'Silver Sheen'
 - Westringia 'Blue Gem'
 - Pimelia linarifolia
 - Correa alba
 - Westringia 'Grey Box'
 - Pachysandra terminalis
 - Miscanthus sinensis
 - Panicum virgatum 'Heavy Metal'
 - Lomandra tanika
 - Poa labillardieri var. labillardieri
 - Themda australis 'Mingo'
 - Ajuga reptans
 - Dichondra repens
 - Podocarpus elatus
 - Waterhousea floribunda
 - Banksia serrata
 - Backhousea citriodora



Green Tree Designs
Design / Horticulture consulting
greentreedesigns@gmail.com



RIVERLANDS COMMUNITY FACILITY
Landscape Design ZONE 1

rev:	date:	amendment:	client:
A	02.01.24	ISSUE FOR DA	MIRVAC
B	10.02.25	ISSUE FOR DA - amendments	Level 26, 60 Margaret Street SYDNEY NSW 2000

dwg no:
05

Sheet A1 @ 1:100

Sheet 5

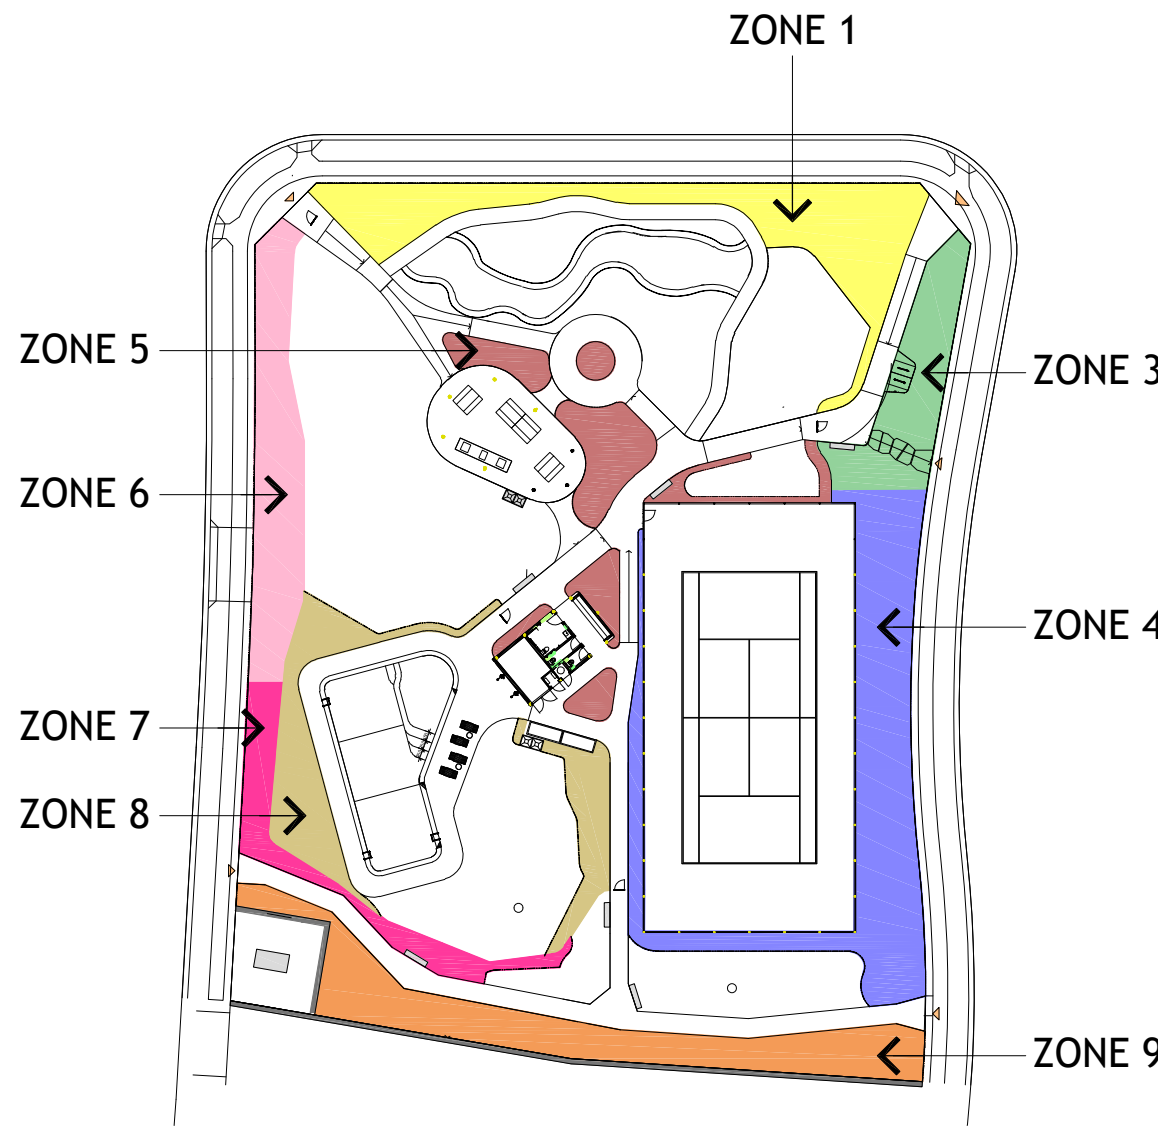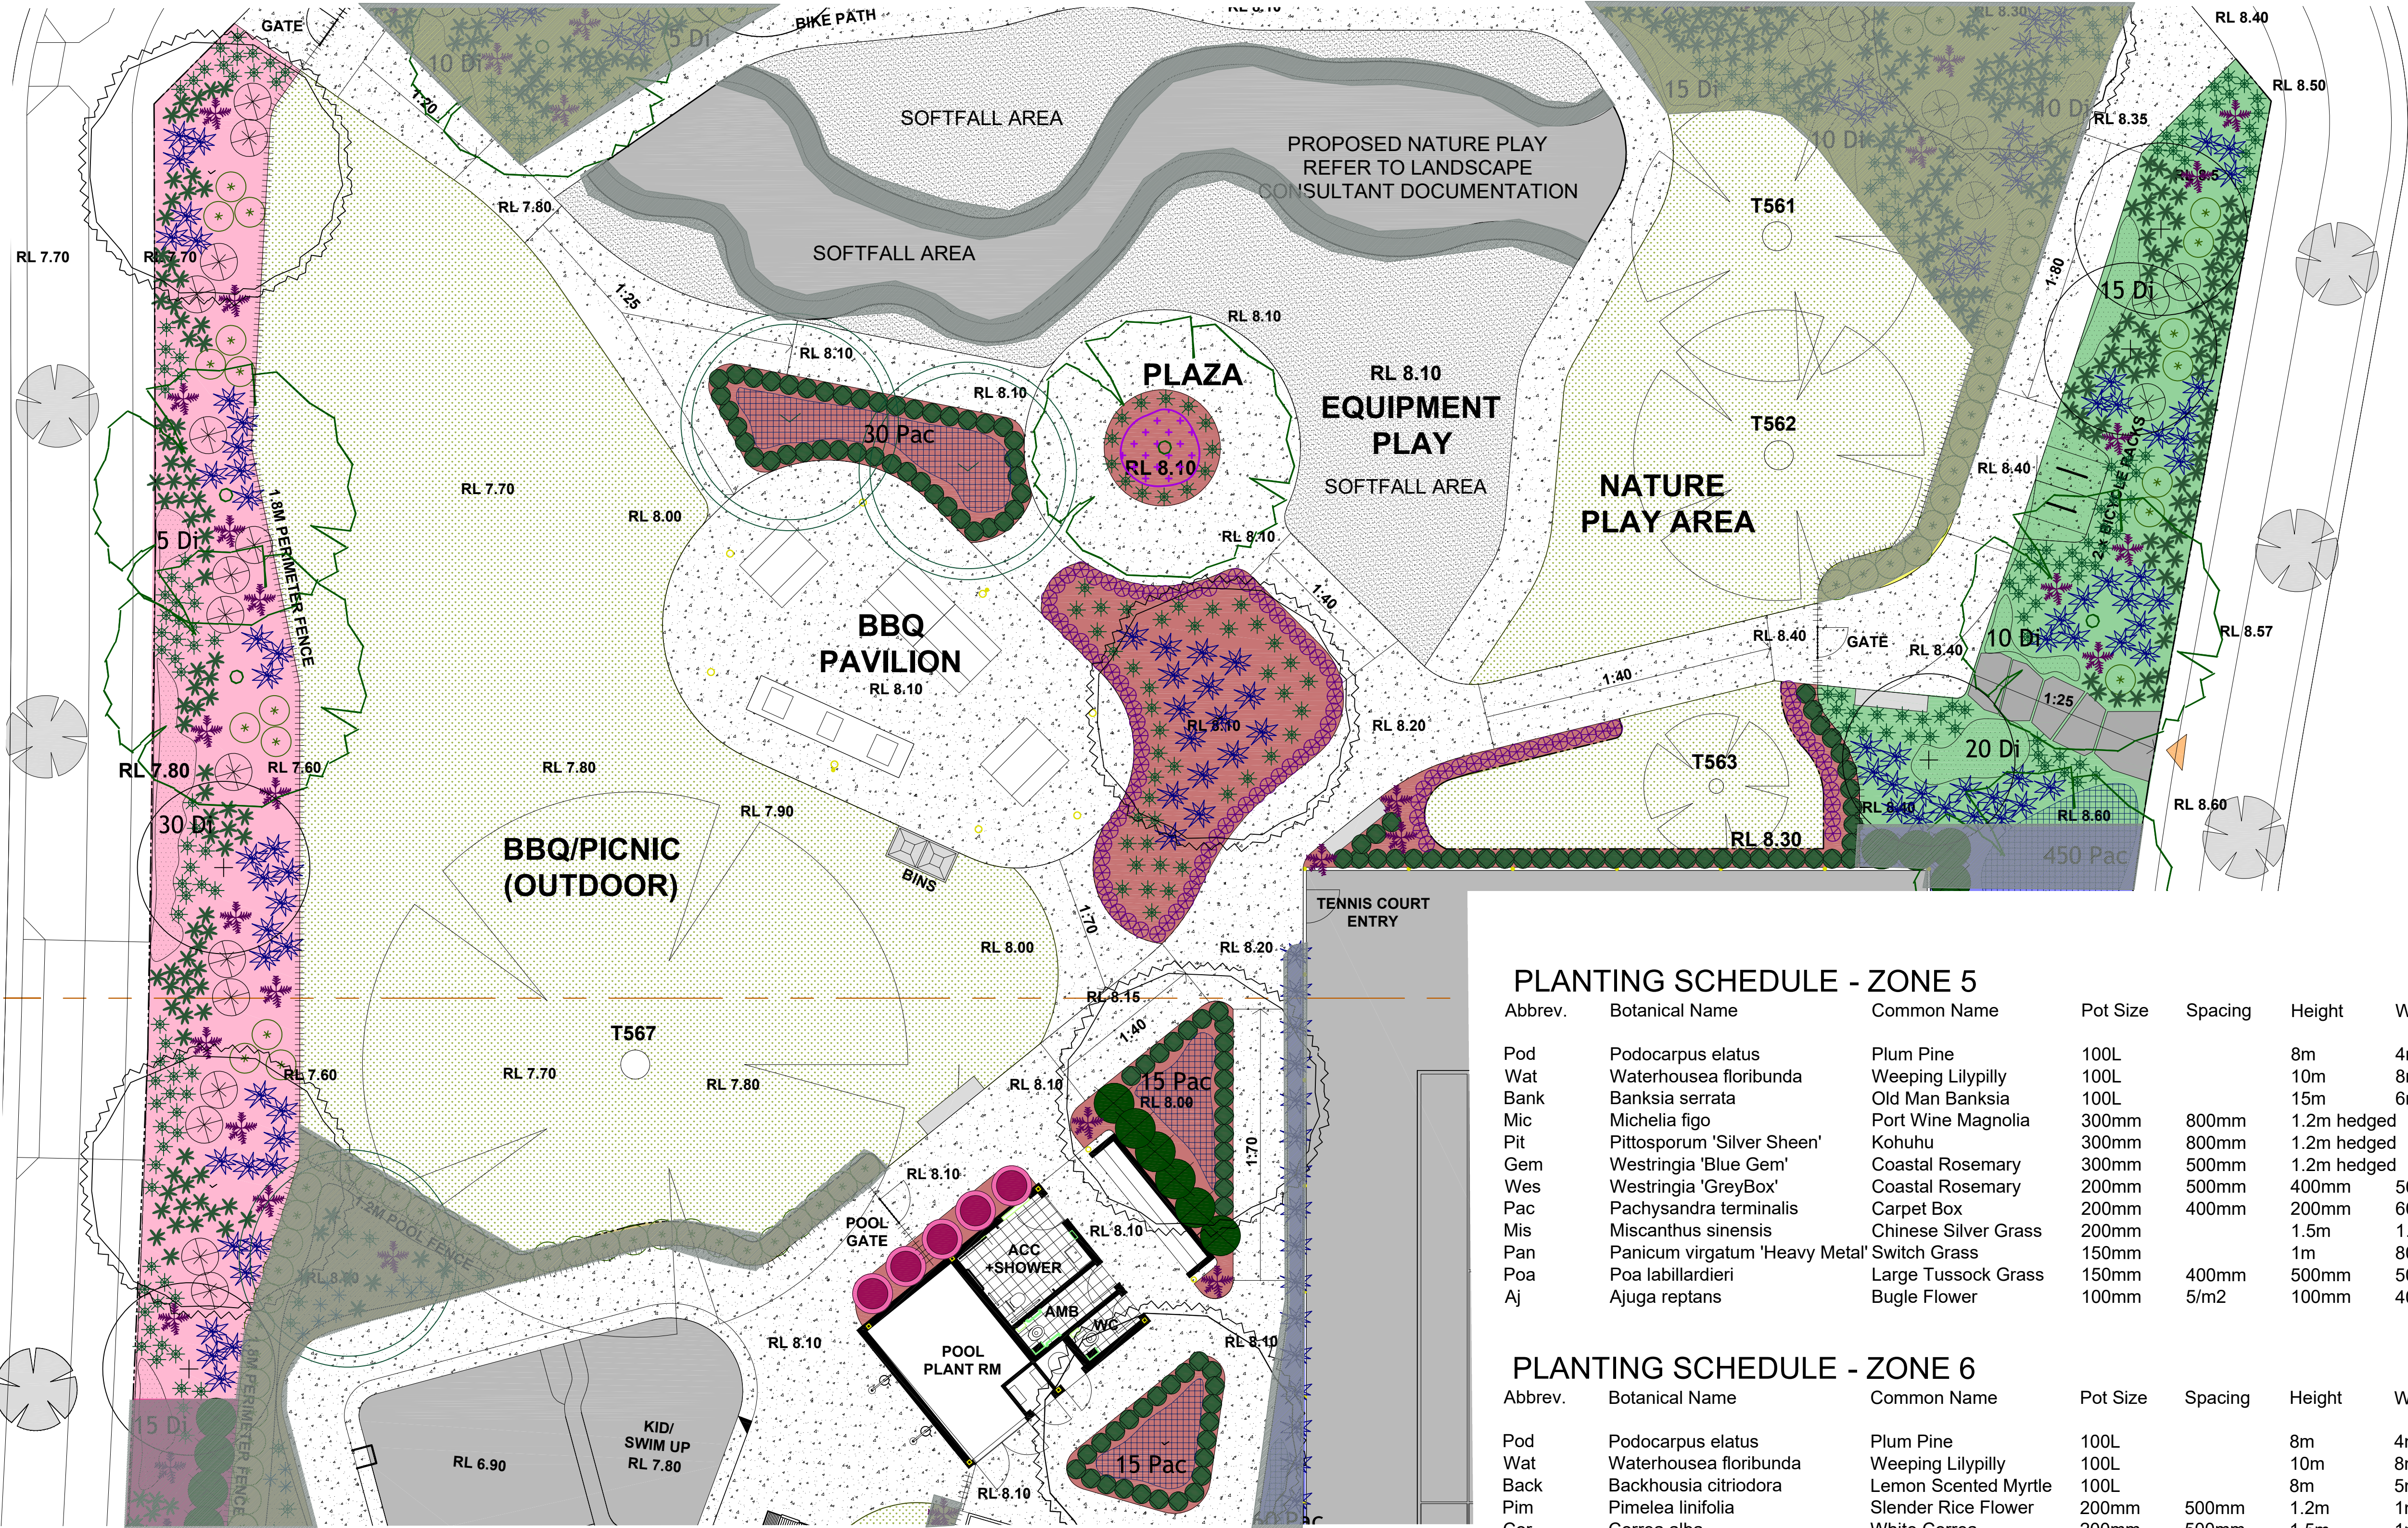

ZONE MAP

LEGEND

- Michelia figo
- Pittosporum 'Silver Sheen'
- Westringia 'Blue Gem'
- Pimelea linifolia
- Correa alba
- Westringia 'Grey Box'
- Pachysandra terminalis
- Miscanthus sinensis
- Panicum virgatum 'Heavy Metal'
- Lomandra tanika
- Poa labillardieri var. labillardieri
- Themda australis 'Mingo'
- Ajuga reptans
- Dichondra repens

- Podocarpus elatus
- Waterhousea floribunda
- Banksia serrata
- Backhousea citriodora

PLANTING SCHEDULE - ZONE 3

Abbrev.	Botanical Name	Common Name	Pot Size	Spacing	Height	Width	Qty
Pod	Podocarpus elatus	Plum Pine	100L		8m	4m	1
Back	Backhousea citriodora	Lemon Scented Myrtle	100L		8m	5m	3
Pim	Pimelea linifolia	Slender Rice Flower	200mm	500mm	1.2m	1m	3
Cor	Correa alba	White Correa	200mm	500mm	1.5m	1m	7
Mis	Miscanthus sinensis	Chinese Silver Grass	200mm		1.5m	1.5m	6
Pan	Panicum virgatum 'Heavy Metal'	Switch Grass	150mm		1m	800mm	37
Lom	Lomandra tanika	Mat Rush	150mm	400mm	500mm	500mm	82
Poa	Poa labillardieri	Large Tussock Grass	150mm	400mm	500mm	500mm	72
Di	Dichondra repens	Kidney Weed	100mm	5/m2	100mm	1m	45

PLANTING SCHEDULE - ZONE 5

Abbrev.	Botanical Name	Common Name	Pot Size	Spacing	Height	Width	Qty
Pod	Podocarpus elatus	Plum Pine	100L		8m	4m	1
Wat	Waterhousea floribunda	Weeping Lilypilly	100L		10m	8m	3
Bank	Banksia serrata	Old Man Banksia	100L		15m	6m	2
Mic	Michelia figo	Port Wine Magnolia	300mm	800mm	1.2m hedged		5
Pit	Pittosporum 'Silver Sheen'	Kohuhu	300mm	800mm	1.2m hedged		6
Gem	Westringia 'Blue Gem'	Coastal Rosemary	300mm	500mm	1.2m hedged		127
Wes	Westringia 'GreyBox'	Coastal Rosemary	200mm	500mm	400mm	500mm	106
Pac	Pachysandra terminalis	Carpet Box	200mm	400mm	200mm	600mm	60
Mis	Miscanthus sinensis	Chinese Silver Grass	200mm		1.5m	1.5m	5
Pan	Panicum virgatum 'Heavy Metal'	Switch Grass	150mm		1m	800mm	16
Poa	Poa labillardieri	Large Tussock Grass	150mm	400mm	500mm	500mm	55
Aj	Ajuga reptans	Bugle Flower	100mm	5/m2	100mm	400mm	40

PLANTING SCHEDULE - ZONE 6

Abbrev.	Botanical Name	Common Name	Pot Size	Spacing	Height	Width	Qty
Pod	Podocarpus elatus	Plum Pine	100L		8m	4m	2
Wat	Waterhousea floribunda	Weeping Lilypilly	100L		10m	8m	2
Back	Backhousea citriodora	Lemon Scented Myrtle	100L		8m	5m	2
Pim	Pimelea linifolia	Slender Rice Flower	200mm	500mm	1.2m	1m	15
Cor	Correa alba	White Correa	200mm	500mm	1.5m	1m	12
Mis	Miscanthus sinensis	Chinese Silver Grass	200mm		1.5m	1.5m	13
Pan	Panicum virgatum 'Heavy Metal'	Switch Grass	150mm		1m	800mm	36
Lom	Lomandra tanika	Mat Rush	150mm	400mm	500mm	500mm	88
Poa	Poa labillardieri	Large Tussock Grass	150mm	400mm	500mm	500mm	75
Di	Dichondra repens	Kidney Weed	100mm	5/m2	100mm	1m	35



Green Tree Designs
Design / Horticulture consulting
greentreedesigns@gmail.com

RIVERLANDS COMMUNITY FACILITY
Landscape Design ZONES 3, 5 & 6


rev:	date:	amendment:
A	02.01.24	ISSUE FOR DA
B	10.02.25	ISSUE FOR DA - amendments

client:
MIRVAC
Level 26, 60 Margaret Street
SYDNEY NSW 2000

dwg no:
06

Sheet A1 @ 1:100

Sheet 6

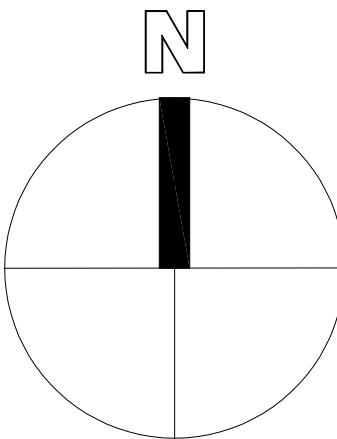


PLANTING SCHEDULE - ZONE 4

Abbrev.	Botanical Name	Common Name	Pot Size	Spacing	Height	Width	Qty
Pod	Podocarpus elatus	Plum Pine	100L		8m	4m	1
Bank	Banksia serrata	Old Man Banksia	100L		15m	6m	1
Back	Backhousia citriodora	Lemon Scented Myrtle	100L		8m	5m	6
Pit	Pittosporum 'Silver Sheen'	Kohuhu	300mm	800mm	1.2m hedged		60
Gem	Westringia 'Blue Gem'	Coastal Rosemary	300mm	500mm	1.2m hedged		64
Pac	Pachysandra terminalis	Carpet Box	200mm	400mm	200mm	600mm	540
Mis	Miscanthus sinensis	Chinese Silver Grass	200mm		1.5m	1.5m	28
Pan	Panicum virgatum 'Heavy Metal'	Switch Grass	150mm		1m	800mm	35
Lom	Lomandra tanika	Mat Rush	150mm	400mm	500mm	500mm	28
Poa	Poa labillardieri	Large Tussock Grass	150mm	400mm	500mm	500mm	19

PLANTING SCHEDULE - ZONE 9

Abbrev.	Botanical Name	Common Name	Pot Size	Spacing	Height	Width	Qty
Pod	Podocarpus elatus	Plum Pine	100L		8m	4m	2
Wat	Waterhousea floribunda	Weeping Lilipilly	100L		10m	8m	1
Back	Backhousia citriodora	Lemon Scented Myrtle	100L		8m	5m	3
Mic	Michelia figo	Port Wine Magnolia	300mm	800mm	1.2m hedged		49
Pit	Pittosporum 'Silver Sheen'	Kohuhu	300mm	800mm	1.2m hedged		12
Pim	Pimelea linifolia	Slender Rice Flower	200mm	500mm	1.2m	1m	10
Cor	Correa alba	White Correa	200mm	500mm	1.5m	1m	12
Pac	Pachysandra terminalis	Carpet Box	200mm	400mm	200mm	600mm	10
Mis	Miscanthus sinensis	Chinese Silver Grass	200mm		1.5m	1.5m	13
Pan	Panicum virgatum 'Heavy Metal'	Switch Grass	150mm		1m	800mm	23
Lom	Lomandra tanika	Mat Rush	150mm	400mm	500mm	500mm	141
Poa	Poa labillardieri	Large Tussock Grass	150mm	400mm	500mm	500mm	37
Di	Dichondra repens	Kidney Weed	100mm	5/m2	100mm	1m	60

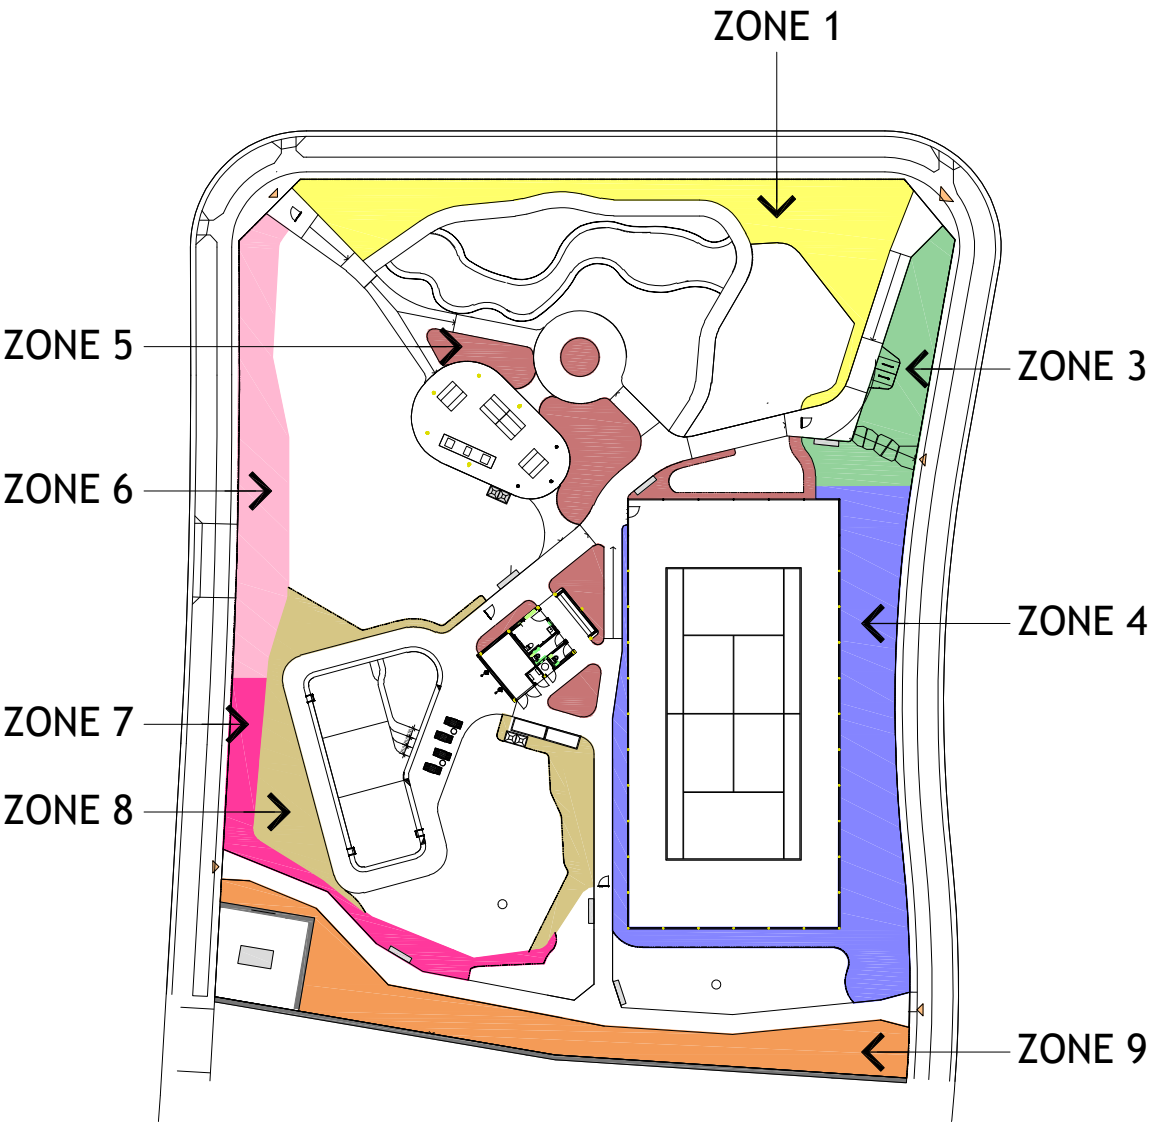

ZONE MAP

LEGEND

- Michelia figo
- Pittosporum 'Silver Sheen'
- Westringia 'Blue Gem'
- Pimelea linarifolia
- Correa alba
- Westringia 'Grey Box'
- Pachysandra terminalis
- Miscanthus sinensis
- Panicum virgatum 'Heavy Metal'
- Lomandra tanika
- Poa labillardieri var. labillardieri
- Themda australis 'Mingo'
- Ajuga reptans
- Dichondra repens
- Podocarpus elatus
- Waterhousea floribunda
- Banksia serrata
- Backhousea citriodora



Green Tree Designs
Design / Horticulture consulting
greentreedesigns@gmail.com

RIVERLANDS COMMUNITY FACILITY
Landscape Design ZONES 4 & 9


rev:	date:	amendment:
A	02.01.24	ISSUE FOR DA
B	10.02.25	ISSUE FOR DA - amendments

client:
MIRVAC
Level 26, 60 Margaret Street
SYDNEY NSW 2000

dwg no:
07

Sheet A1 @ 1:100


Sheet 7

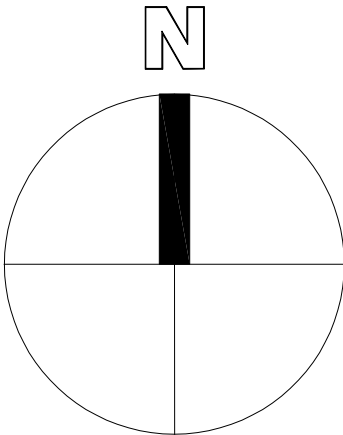



- LEGEND**
- Michelia figo
 - Pittosporum 'Silver Sheen'
 - Westringia 'Blue Gem'
 - Pimelia linarifolia
 - Correa alba
 - Westringia 'Grey Box'
 - Pachysandra terminalis
 - Miscanthus sinensis
 - Panicum virgatum 'Heavy Metal'
 - Lomandra tanika
 - Poa labillardieri var. labillardieri
 - Themda australis 'Mingo'
 - Ajuga reptans
 - Dichondra repens

- Podocarpus elatus
- Waterhousea floribunda
- Banksia serrata
- Backhousea citriodora

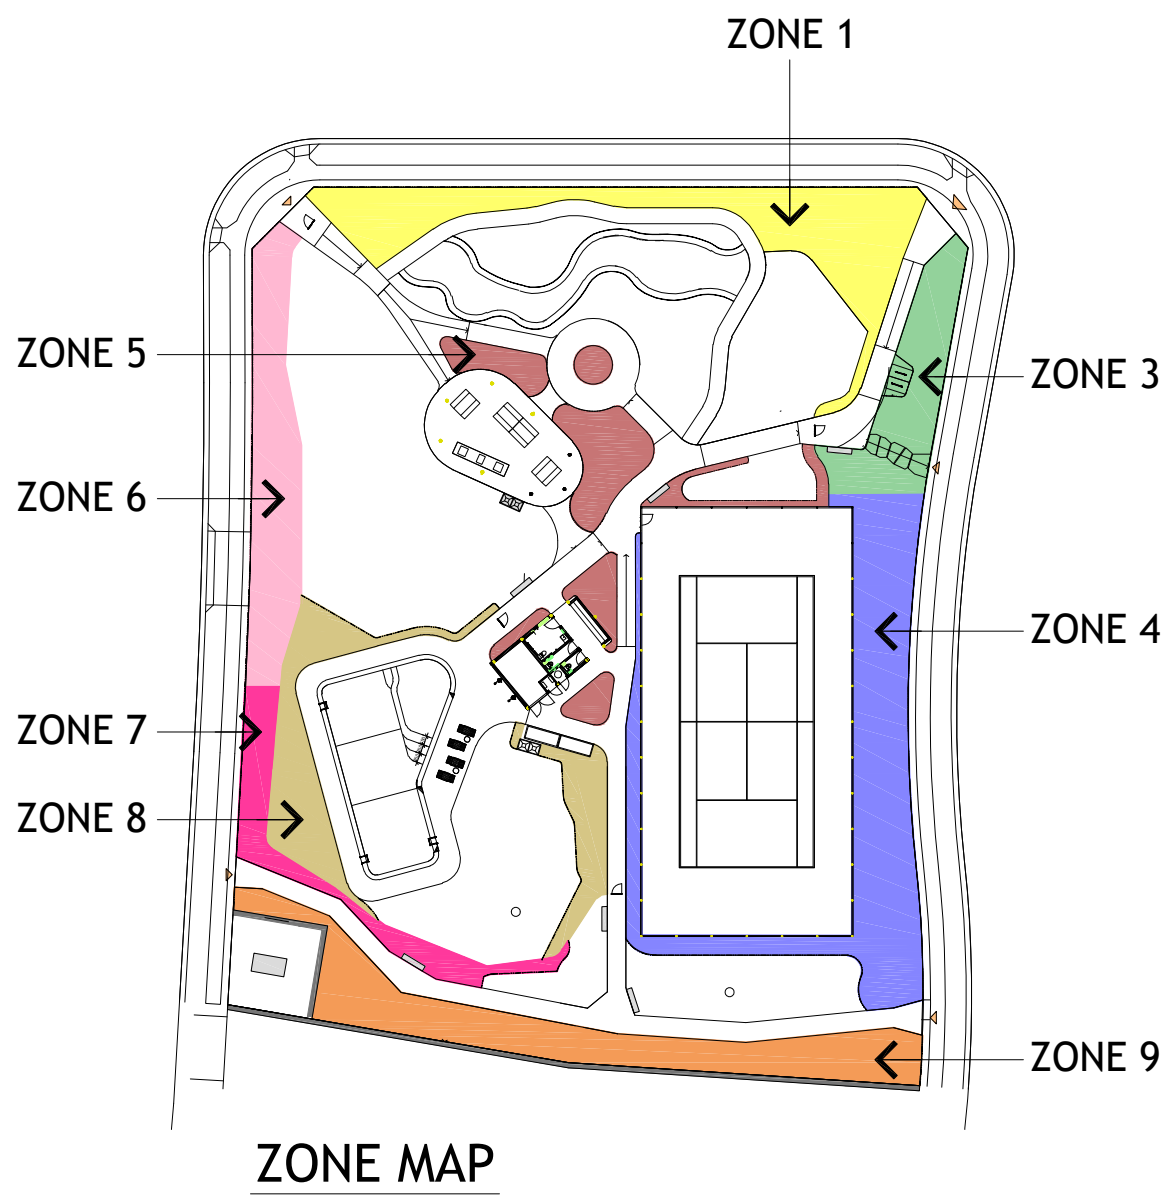

PLANTING SCHEDULE - ZONE 7

Abbrev.	Botanical Name	Common Name	Pot Size	Spacing	Height	Width	Qty
Back	Backhousea citriodora	Lemon Scented Myrtle	100L		8m	5m	1
Pit	Pittosporum 'Silver Sheen'	Kohuhu	300mm	800mm	1.2m hedged		28
Gem	Westringia 'Blue Gem'	Coastal Rosemary	300mm	500mm	1.2m hedged		25
Pac	Pachysandra terminalis	Carpet Box	200mm	400mm	200mm	600mm	15
Mis	Miscanthus sinensis	Chinese Silver Grass	200mm		1.5m	1.5m	4
Pan	Panicum virgatum 'Heavy Metal'	Switch Grass	150mm		1m	800mm	7
Lom	Lomandra tanika	Mat Rush	150mm	400mm	500mm	500mm	20
Poa	Poa labillardieri	Large Tussock Grass	150mm	400mm	500mm	500mm	41
Di	Dichondra repens	Kidney Weed	100mm	5/m2	100mm	1m	20

PLANTING SCHEDULE - ZONE 8

Abbrev.	Botanical Name	Common Name	Pot Size	Spacing	Height	Width	Qty
Wat	Waterhousea floribunda	Weeping Lillypilly	100L		10m	8m	1
Bank	Banksia serrata	Old Man Banksia	100L		15m	6m	4
Cor	Correa alba	White Correa	200mm	500mm	1.5m	1m	68
Wes	Westringia 'GreyBox'	Coastal Rosemary	200mm	500mm	400mm	500mm	25
Pac	Pachysandra terminalis	Carpet Box	200mm	400mm	200mm	600mm	80
Mis	Miscanthus sinensis	Chinese Silver Grass	200mm		1.5m	1.5m	25
Lom	Lomandra tanika	Mat Rush	150mm	400mm	500mm	500mm	37
Poa	Poa labillardieri	Large Tussock Grass	150mm	400mm	500mm	500mm	23
The	Themeda australis 'Mingo'	Kangaroo Grass	150mm	400mm	300mm	500mm	34
Di	Dichondra repens	Kidney Weed	100mm	5/m2	100mm	1m	170



EXAMPLE OF GRASS GARDEN IN POOL ZONE



Green Tree Designs
Design / Horticulture consulting
greentreedesigns@gmail.com

RIVERLANDS COMMUNITY FACILITY
Landscape Design ZONES 7 & 8

rev:	date:	amendment:
A	02.01.24	ISSUE FOR DA
B	10.02.25	ISSUE FOR DA - amendments

client:
MIRVAC
Level 26, 60 Margaret Street
SYDNEY NSW 2000

dwg no:
08

Sheet A1 @ 1:100

Sheet 8

