



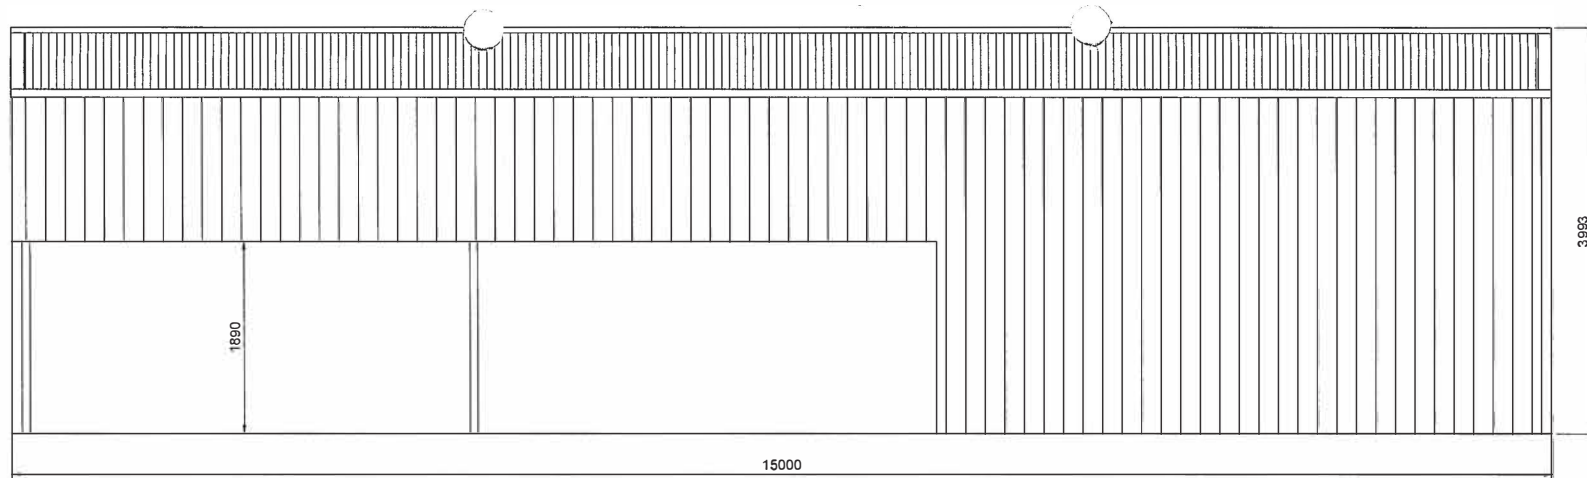

2 NORTH ELEVATION
2 SCALE: 1:50

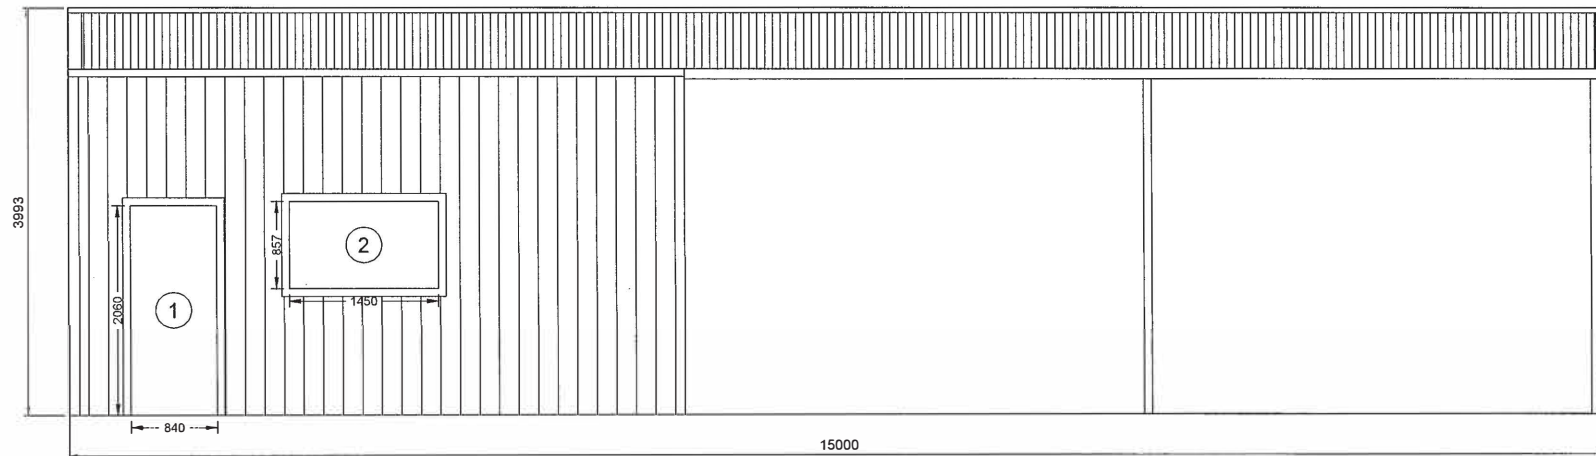

1 SOUTH ELEVATION
2 SCALE: 1:50

REV	DATE	DESCRIPTION
A	12-02-2025	-

**COLD FORMED
BUILDINGS**

ANOTHER
COLD FORMED BUILDING
DESIGNED BY
ACT BUILDING SYSTEMS


**VENN
ENGINEERING**

PO Box 3084
THIRROUL NSW 2515
sheds@venn.engineering
ABN 39 626 802 257

Signed *[Signature]* Date 12-02-2025
Grant J Wood MIEAust CPEng NER RPEQ
Registered EA Chartered Professional Engineer (No. 2383009)
Registered Professional Engineer QLD (No. 14584)
Registered Civil Engineer Building Practitioner VIC (No. PE0002488)
Registered Certifying Engineer (Structural) NT (No. 2583745)
Building Services Provider (Engineer Civil) TAS (No. 68050425)


Customer Name: Chriss Helliwell Denise Armstrong
Site Address: 11 Sunnyside Cres
Walla Walla,
NSW, 2659

DATE 12-02-2025
JOB NO. ZQEB99428363
SHEET 2 of 12

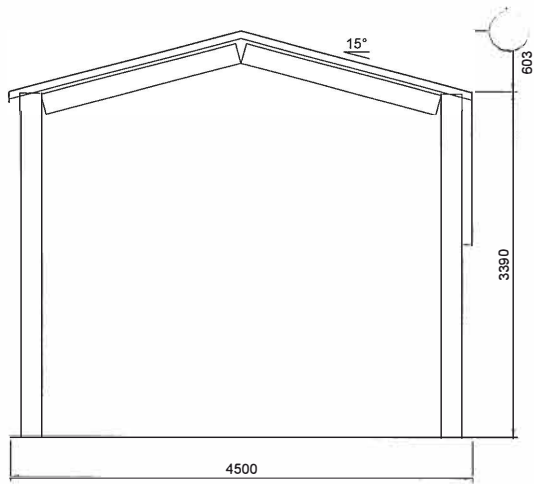


2 REAR BUILDING ELEVATION
3 SCALE: 1:50

FRAME #5

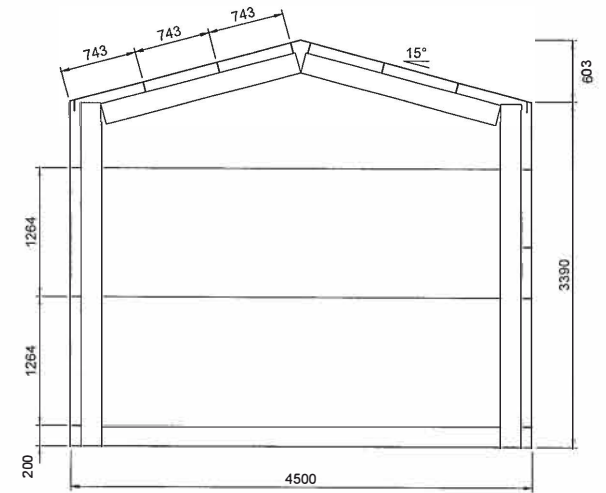


4 PARTITION WALL FRAMING ELEVATION
3 SCALE: 1:50

FRAME #3

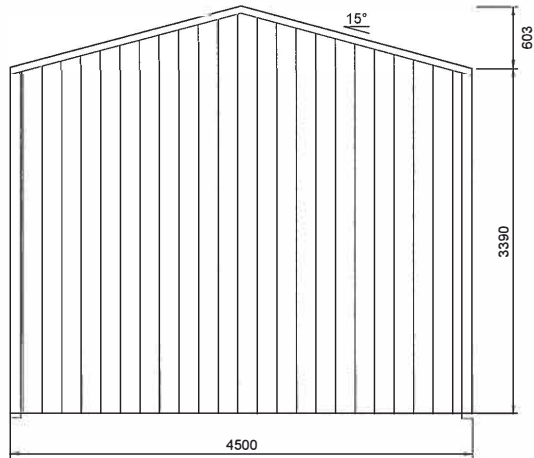

3 WEST ELEVATION
3 SCALE: 1:50

FRAME #1

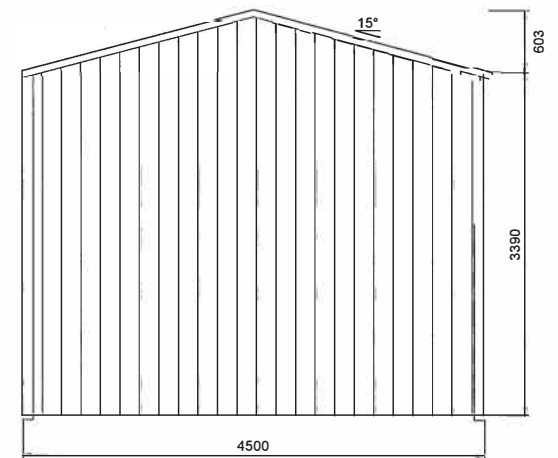

1 EAST ELEVATION
3 SCALE: 1:50

FRAME #3

REV	DATE	DESCRIPTION					Customer Name: Chriss Helliwell Denise Armstrong	DATE 12-02-2025
A	12-02-2025	-					Site Address: 11 Sunnyside Cres Walla Walla, NSW, 2659	JOB NO. ZQEB99428363 SHEET 3 of 12