

LAWFORD STREET GREENACRE

No. 67-75, LAWFORD STREET, GREENACRE NSW 2190



DRAWING SCHEDULES

ARCHITECTURAL - CRAWFORD ARCHITECTS

A001	COVER SHEET	N/A
A002	LOCATION PLAN	1:500
A050	SURVEY - SITE PLAN	1:500
A060	SITE ANALYSIS	1:500
A061	DEMOLITION PLAN	1:100
A100	BASEMENT FLOOR PLAN	1:100
A101	GROUND FLOOR PLAN	1:100
A102	FIRST FLOOR PLAN	1:100
A103	SECOND FLOOR PLAN	1:100
A104	ROOF PLAN	1:100
A105	GROUND FLOOR GFA PLAN	1:100
A106	FIRST FLOOR GFA PLAN	1:100
A107	SECOND FLOOR GFA PLAN	1:100
A300	ELEVATIONS - SHEET 01	1:100
A301	ELEVATIONS - SHEET 02	1:100
A310	SECTIONS	1:100
A320	MATERIALS BOARD	N/A
A700	NOTIFICATION PLAN	N/A
A900	SHADOW DIAGRAMS	1:500
A901	SHADOW DIAGRAMS	1:500
A910	3D VIEW - SHEET 01	N/A
A911	3D VIEW - SHEET 02	N/A

CALCULATIONS

SITE AREA	2175.22m2
-----------	-----------

AREA SCHEDULE (GFA)

GROUND FLOOR LEVEL	540.59m2
FIRST FLOOR LEVEL	978.79m2
SECOND FLOOR LEVEL	978.79m2

TOTAL:	2498.17m2
--------	-----------

AREA SCHEDULE (STORAGE UNITS)

BASEMENT LEVEL	388.06m2
GROUND FLOOR LEVEL	450.98m2
FIRST FLOOR LEVEL	533.30m2
SECOND FLOOR LEVEL	533.30m2

TOTAL:	1905.64m2
--------	-----------

AREA CALCULATIONS

GFA	2498.17m2
FSR ALLOWANCE	1:1
PROPOSED FSR	1.148:1

ALL DIMENSIONS & LEVELS TO BE CHECKED ON SITE BY CONTRACTOR PRIOR TO CONSTRUCTION. ALL BOUNDARIES & CONTOURS SUBJECT TO SURVEY. ALL RIGHTS RESERVED. THIS DRAWING MAY NOT BE REPRODUCED OR TRANSMITTED, IN PART OR IN WHOLE WITHOUT THE PERMISSION OF CRAWFORD ARCHITECTS PTY LTD.

© CRAWFORD ARCHITECTS PTY LTD 2019
SUITE 3.01, LEVEL 3 80 MOUNT STREET
NORTH SYDNEY, NSW 2060 AUSTRALIA
ABN 56 120 779 106
NOMINATED ARCHITECTS:
TONY GRAY 5303 & PAUL GOOSELL 6726
ARCHITECTS PTY LTD

P 02 9660 3644 www.crawford.com.au
E arch@crawford.com.au

DA02	25.01.06	DA ISSUE
DA01	24.12.17	DA ISSUE
ISSUE	DATE	AMENDMENTS

THIS DRAWING IS NOT TO BE USED FOR CONSTRUCTION UNLESS APPROVED BY A DIRECTOR OF CRAWFORD ARCHITECTS PTY LTD

CLIENT
ALLAMCORP PTY LTD

PROJECT
LAWFORD STREET
GREENACRE

TITLE
COVER SHEET

SCALE
N/A

APPROVED
DRAWN
CHECKED
DATE
STATUS

TG
MV
TG
OCTOBER
DA

No. 67-75, LAWFORD STREET, GREENACRE NSW 2190

PROJECT NUMBER
24027

DRAWING NUMBER
A001

ISSUE
DA02





LAWFORD STREET

SITE

HUME HIGHWAY - A22

WATERLOO ROAD

ALL DIMENSIONS & LEVELS TO BE CHECKED ON SITE BY CONTRACTOR PRIOR TO CONSTRUCTION. ALL BOUNDARIES & CONTOURS SUBJECT TO SURVEY. ALL RIGHTS RESERVED. THIS DRAWING MAY NOT BE REPRODUCED OR TRANSMITTED, IN PART OR IN WHOLE WITHOUT THE PERMISSION OF CRAWFORD ARCHITECTS PTY LTD

© CRAWFORD ARCHITECTS PTY LTD 2019
SUITE 3.01, LEVEL 3.80 MOUNT STREET
NORTH SYDNEY, NSW 2060 AUSTRALIA
ABN: 56 120 779 106
NOMINATED ARCHITECTS:
TONY GRAY 5303 & PAUL GODSELL 6726
ARCHITECTS PTY LTD

P 02 9660 3644 www.crawford.com.au
E arch@crawford.com.au


DA01	24.12.17	DA ISSUE
ISSUE	DATE	AMENDMENTS

THIS DRAWING IS NOT TO BE USED FOR CONSTRUCTION UNLESS APPROVED BY A DIRECTOR OF CRAWFORD ARCHITECTS PTY LTD

CLIENT
ALLAMCORP PTY LTD

PROJECT
LAWFORD STREET
GREENACRE

TITLE
LOCATION PLAN

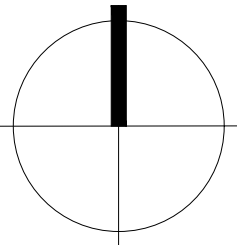

SCALE 1:500 @ A1

APPROVED	TG
DRAWN	MG
CHECKED	TG
DATE	OCTOBER
STATUS	DA

PROJECT NUMBER
24027


DRAWING NUMBER

A002 DA01

ISSUE



No. 67-75, LAWFORD STREET, GREENACRE NSW 2190

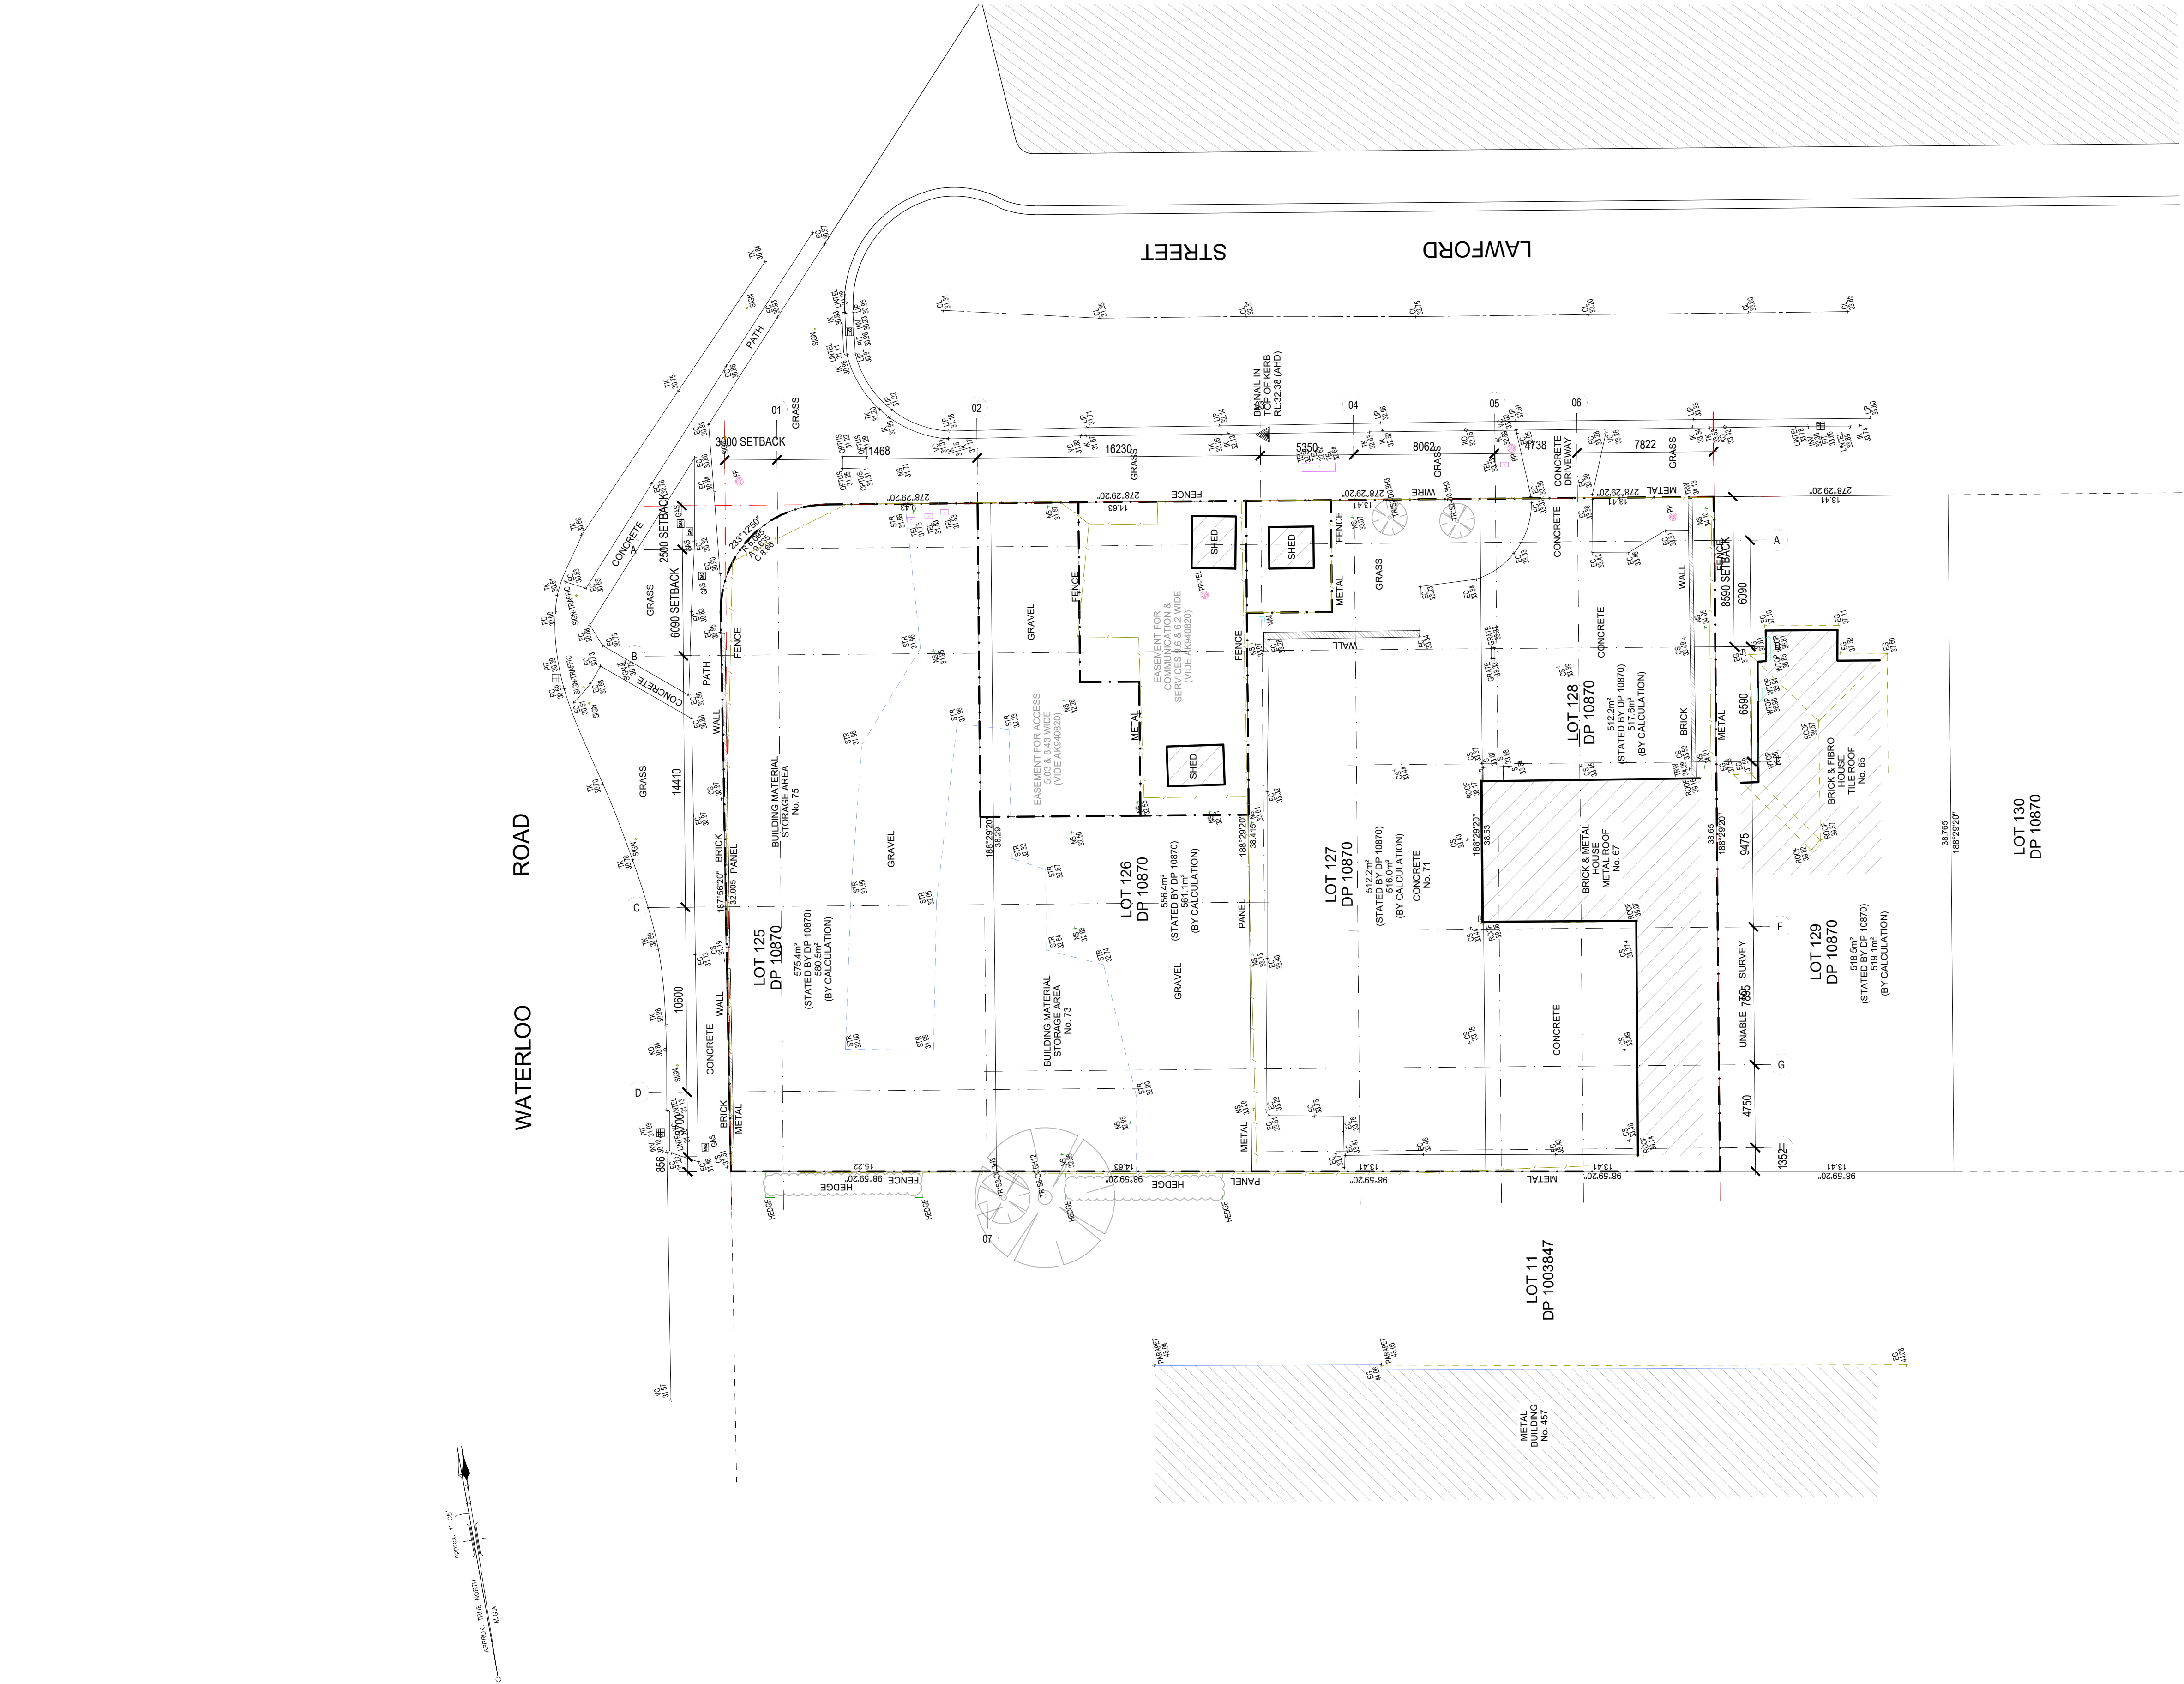

- LEGEND - SITE
- EXISTING BUILDING
 - GRID SETOUT
 - TREE

ALL DIMENSIONS & LEVELS TO BE CHECKED ON SITE BY CONTRACTOR PRIOR TO CONSTRUCTION. ALL BOUNDARIES & CONTOURS SUBJECT TO SURVEY. ALL RIGHTS RESERVED. THIS DRAWING MAY NOT BE REPRODUCED OR TRANSMITTED, IN PART OR IN WHOLE WITHOUT THE PERMISSION OF CRAWFORD ARCHITECTS PTY LTD

© CRAWFORD ARCHITECTS PTY LTD 2019
SUITE 3.01, LEVEL 3.80 MOUNT STREET
NORTH SYDNEY NSW 2060 AUSTRALIA
ABN 56 120 779 106
NOMINATED ARCHITECTS
TONY GRAY 5303 & PAUL GOOSELL 6726
ARCHITECTS PTY LTD

THIS DRAWING IS NOT TO BE USED FOR CONSTRUCTION UNLESS APPROVED BY A DIRECTOR OF CRAWFORD ARCHITECTS PTY LTD


P 02 9660 3644 www.crawford.com.au
E arch@crawford.com.au

DA01	24.12.17	DA ISSUE
ISSUE	DATE	AMENDMENTS

CLIENT
ALLAMCORP PTY LTD

PROJECT
LAWFORD STREET
GREENACRE

TITLE
EXISTING SITE PLAN

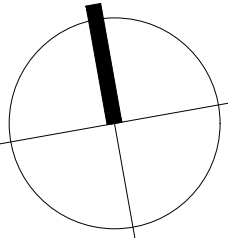


SCALE 1:200 @ A1
APPROVED TG
DRAWN MW
CHECKED TG
DATE OCTOBER
STATUS DA

PROJECT NUMBER 24027
DRAWING NUMBER

DA01

ISSUE



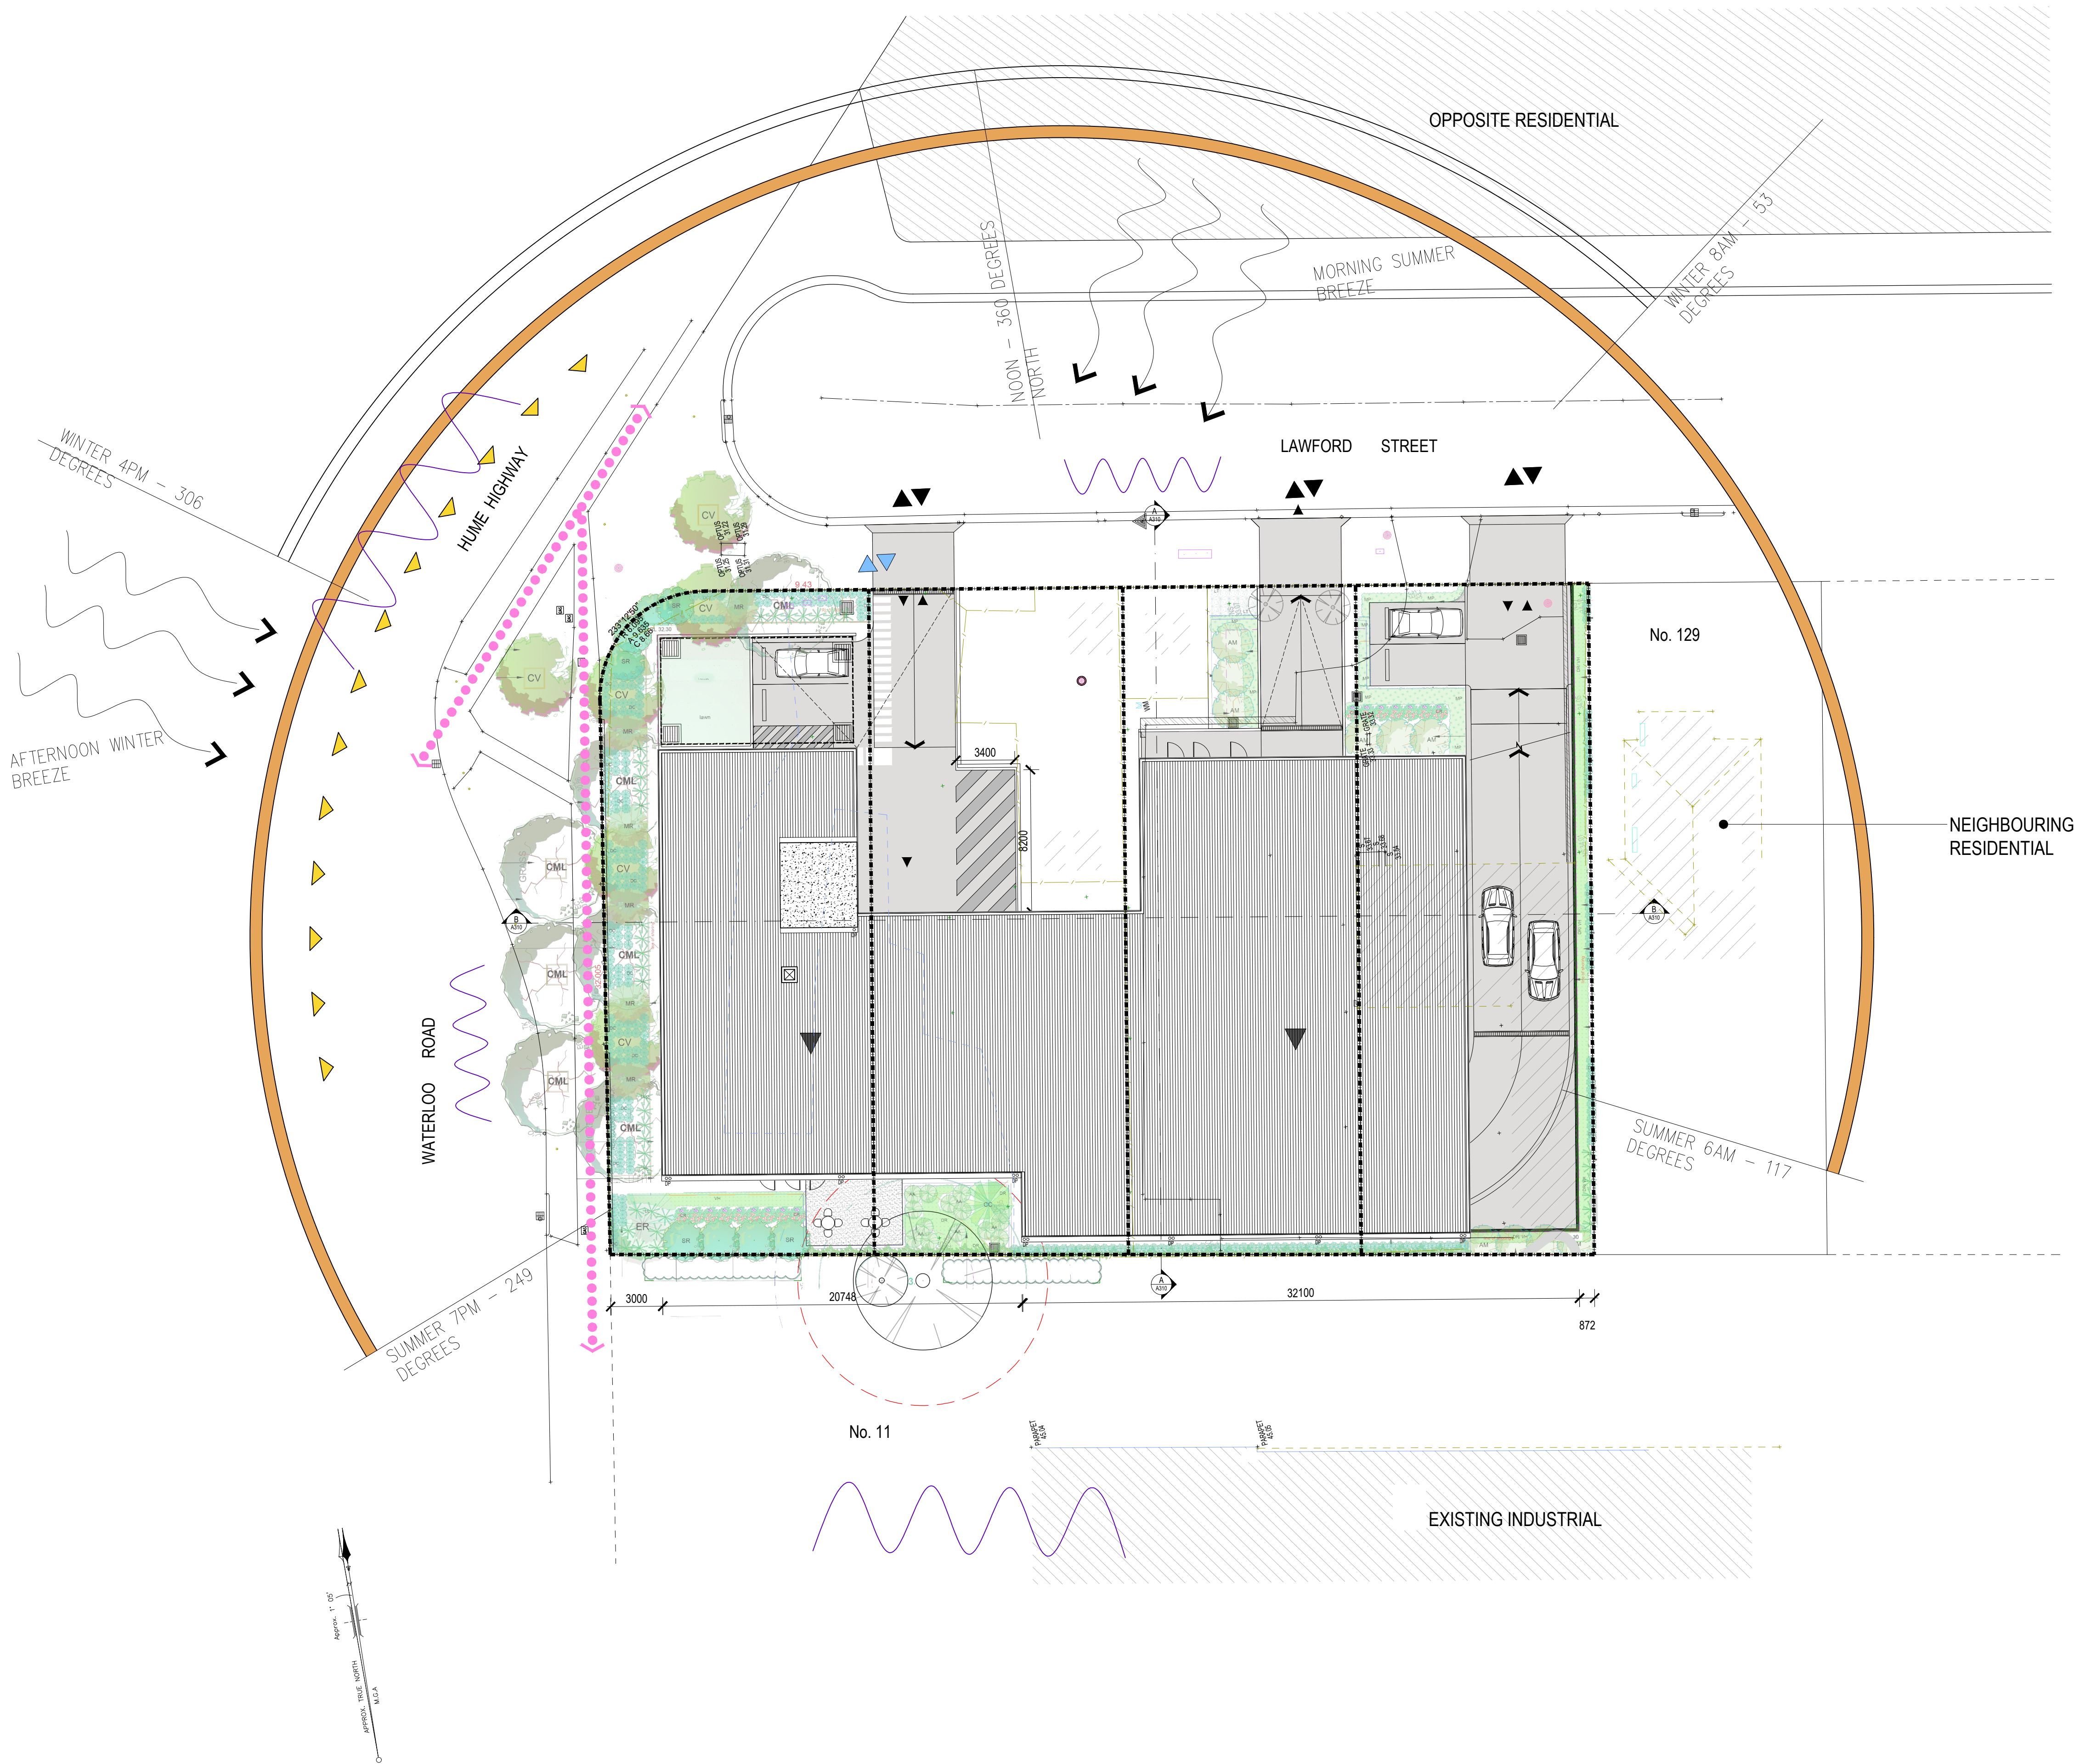

LEGEND - SITE ANALYSIS

- PEDESTRIAN ACCESS
- VEHICLE ACCESS
- NOISE SOURCE
- SITE BOUNDARY
- GREATEST SOLAR HEAT
- BREEZE DIRECTION
- PEDESTRIAN TRAFFIC

ALL DIMENSIONS & LEVELS TO BE CHECKED ON SITE BY CONTRACTOR PRIOR TO CONSTRUCTION. ALL BOUNDARIES & CONTOURS SUBJECT TO SURVEY. ALL RIGHTS RESERVED. THIS DRAWING MAY NOT BE REPRODUCED OR TRANSMITTED, IN PART OR IN WHOLE WITHOUT THE PERMISSION OF CRAWFORD ARCHITECTS PTY LTD

THIS DRAWING IS NOT TO BE USED FOR CONSTRUCTION UNLESS APPROVED BY A DIRECTOR OF CRAWFORD ARCHITECTS PTY LTD

© CRAWFORD ARCHITECTS PTY LTD 2019
SUITE 3.01, LEVEL 3.80 MOUNT STREET
NORTH SYDNEY, NSW 2060 AUSTRALIA
ABN: 56 120 779 106
NOMINATED ARCHITECTS:
TONY GRAY 5303 & PAUL GODSELL 6726
ARCHITECTS PTY LTD

P 02 9660 3644 www.crawford.com.au
E arch@crawford.com.au


DA01	24.12.17	DA ISSUE
ISSUE	DATE	AMENDMENTS

CLIENT
ALLAMCORP PTY LTD

PROJECT
LAWFORD STREET
GREENACRE

No. 67-75, LAWFORD STREET, GREENACRE NSW 2190

TITLE
SITE ANALYSIS

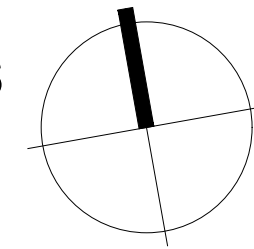

SCALE 1:200 @ A1

APPROVED	TG
DRAWN	MG
CHECKED	TG
DATE	OCTOBER
STATUS	DA

PROJECT NUMBER DRAWING NUMBER


24027

A060

DA01

ISSUE

crawford
architects

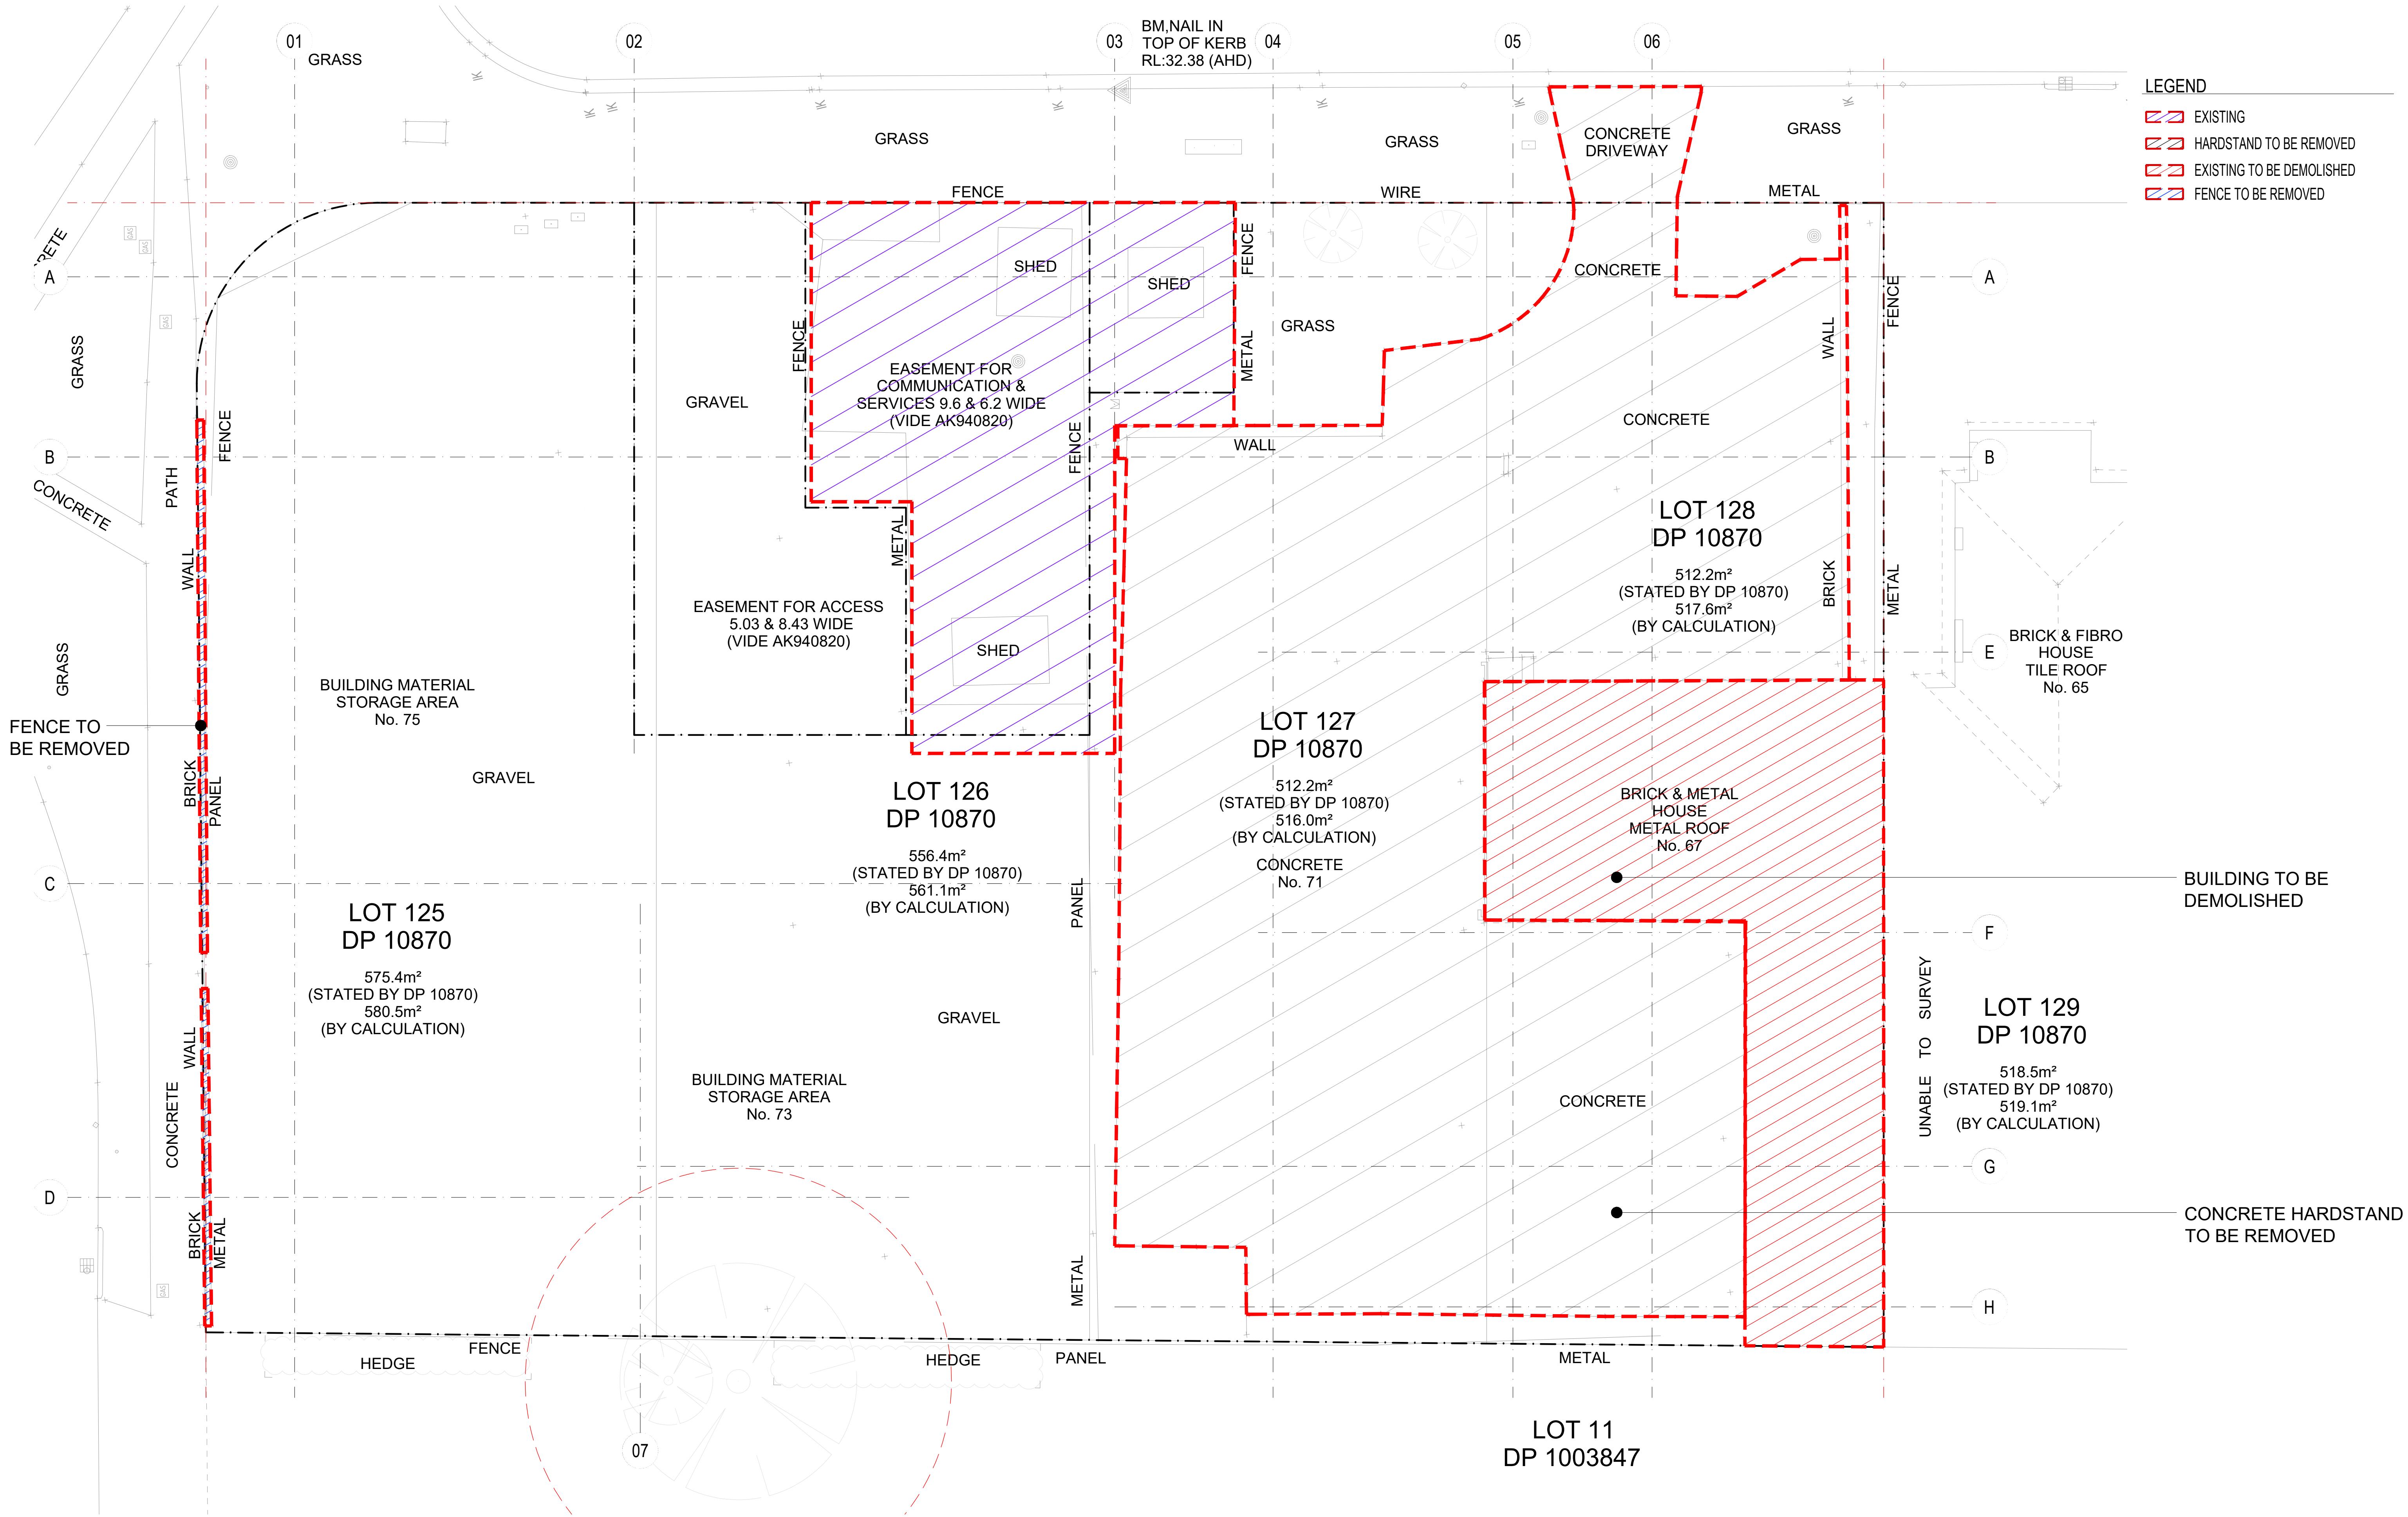

ALL DIMENSIONS & LEVELS TO BE CHECKED ON SITE BY CONTRACTOR PRIOR TO CONSTRUCTION. ALL BOUNDARIES & CONTOURS SUBJECT TO SURVEY. ALL RIGHTS RESERVED. THIS DRAWING MAY NOT BE REPRODUCED OR TRANSMITTED, IN PART OR IN WHOLE WITHOUT THE PERMISSION OF CRAWFORD ARCHITECTS PTY LTD

© CRAWFORD ARCHITECTS PTY LTD 2019
SUITE 3.01, LEVEL 3 80 MOUNT STREET
NORTH SYDNEY, NSW 2060 AUSTRALIA
ABN: 56 120 779 106
NOMINATED ARCHITECTS:
TONY GRAY 5303 & PAUL GODSELL 6726
ARCHITECTS PTY LTD

P 02 9660 3644 www.crawford.com.au
E arch@crawford.com.au

THIS DRAWING IS NOT TO BE USED FOR CONSTRUCTION UNLESS APPROVED BY A DIRECTOR OF CRAWFORD ARCHITECTS PTY LTD


DA01	25.01.06	DA ISSUE
ISSUE	DATE	AMENDMENTS

ALLAMCORP PTY LTD

LAWFORD STREET
GREENACRE

No. 67-75, LAWFORD STREET, GREENACRE NSW 2190

DEMOLITION PLAN

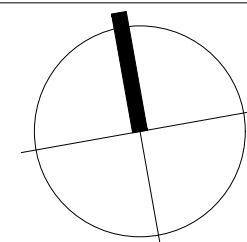

SCALE: 1:100 @ A1


APPROVED: TG
DRAWN: MV
CHECKED: TG
DATE: OCTOBER
STATUS: DA

PROJECT NUMBER
24027

DRAWING NUMBER
A061

ISSUE
DA01

crawford
architects

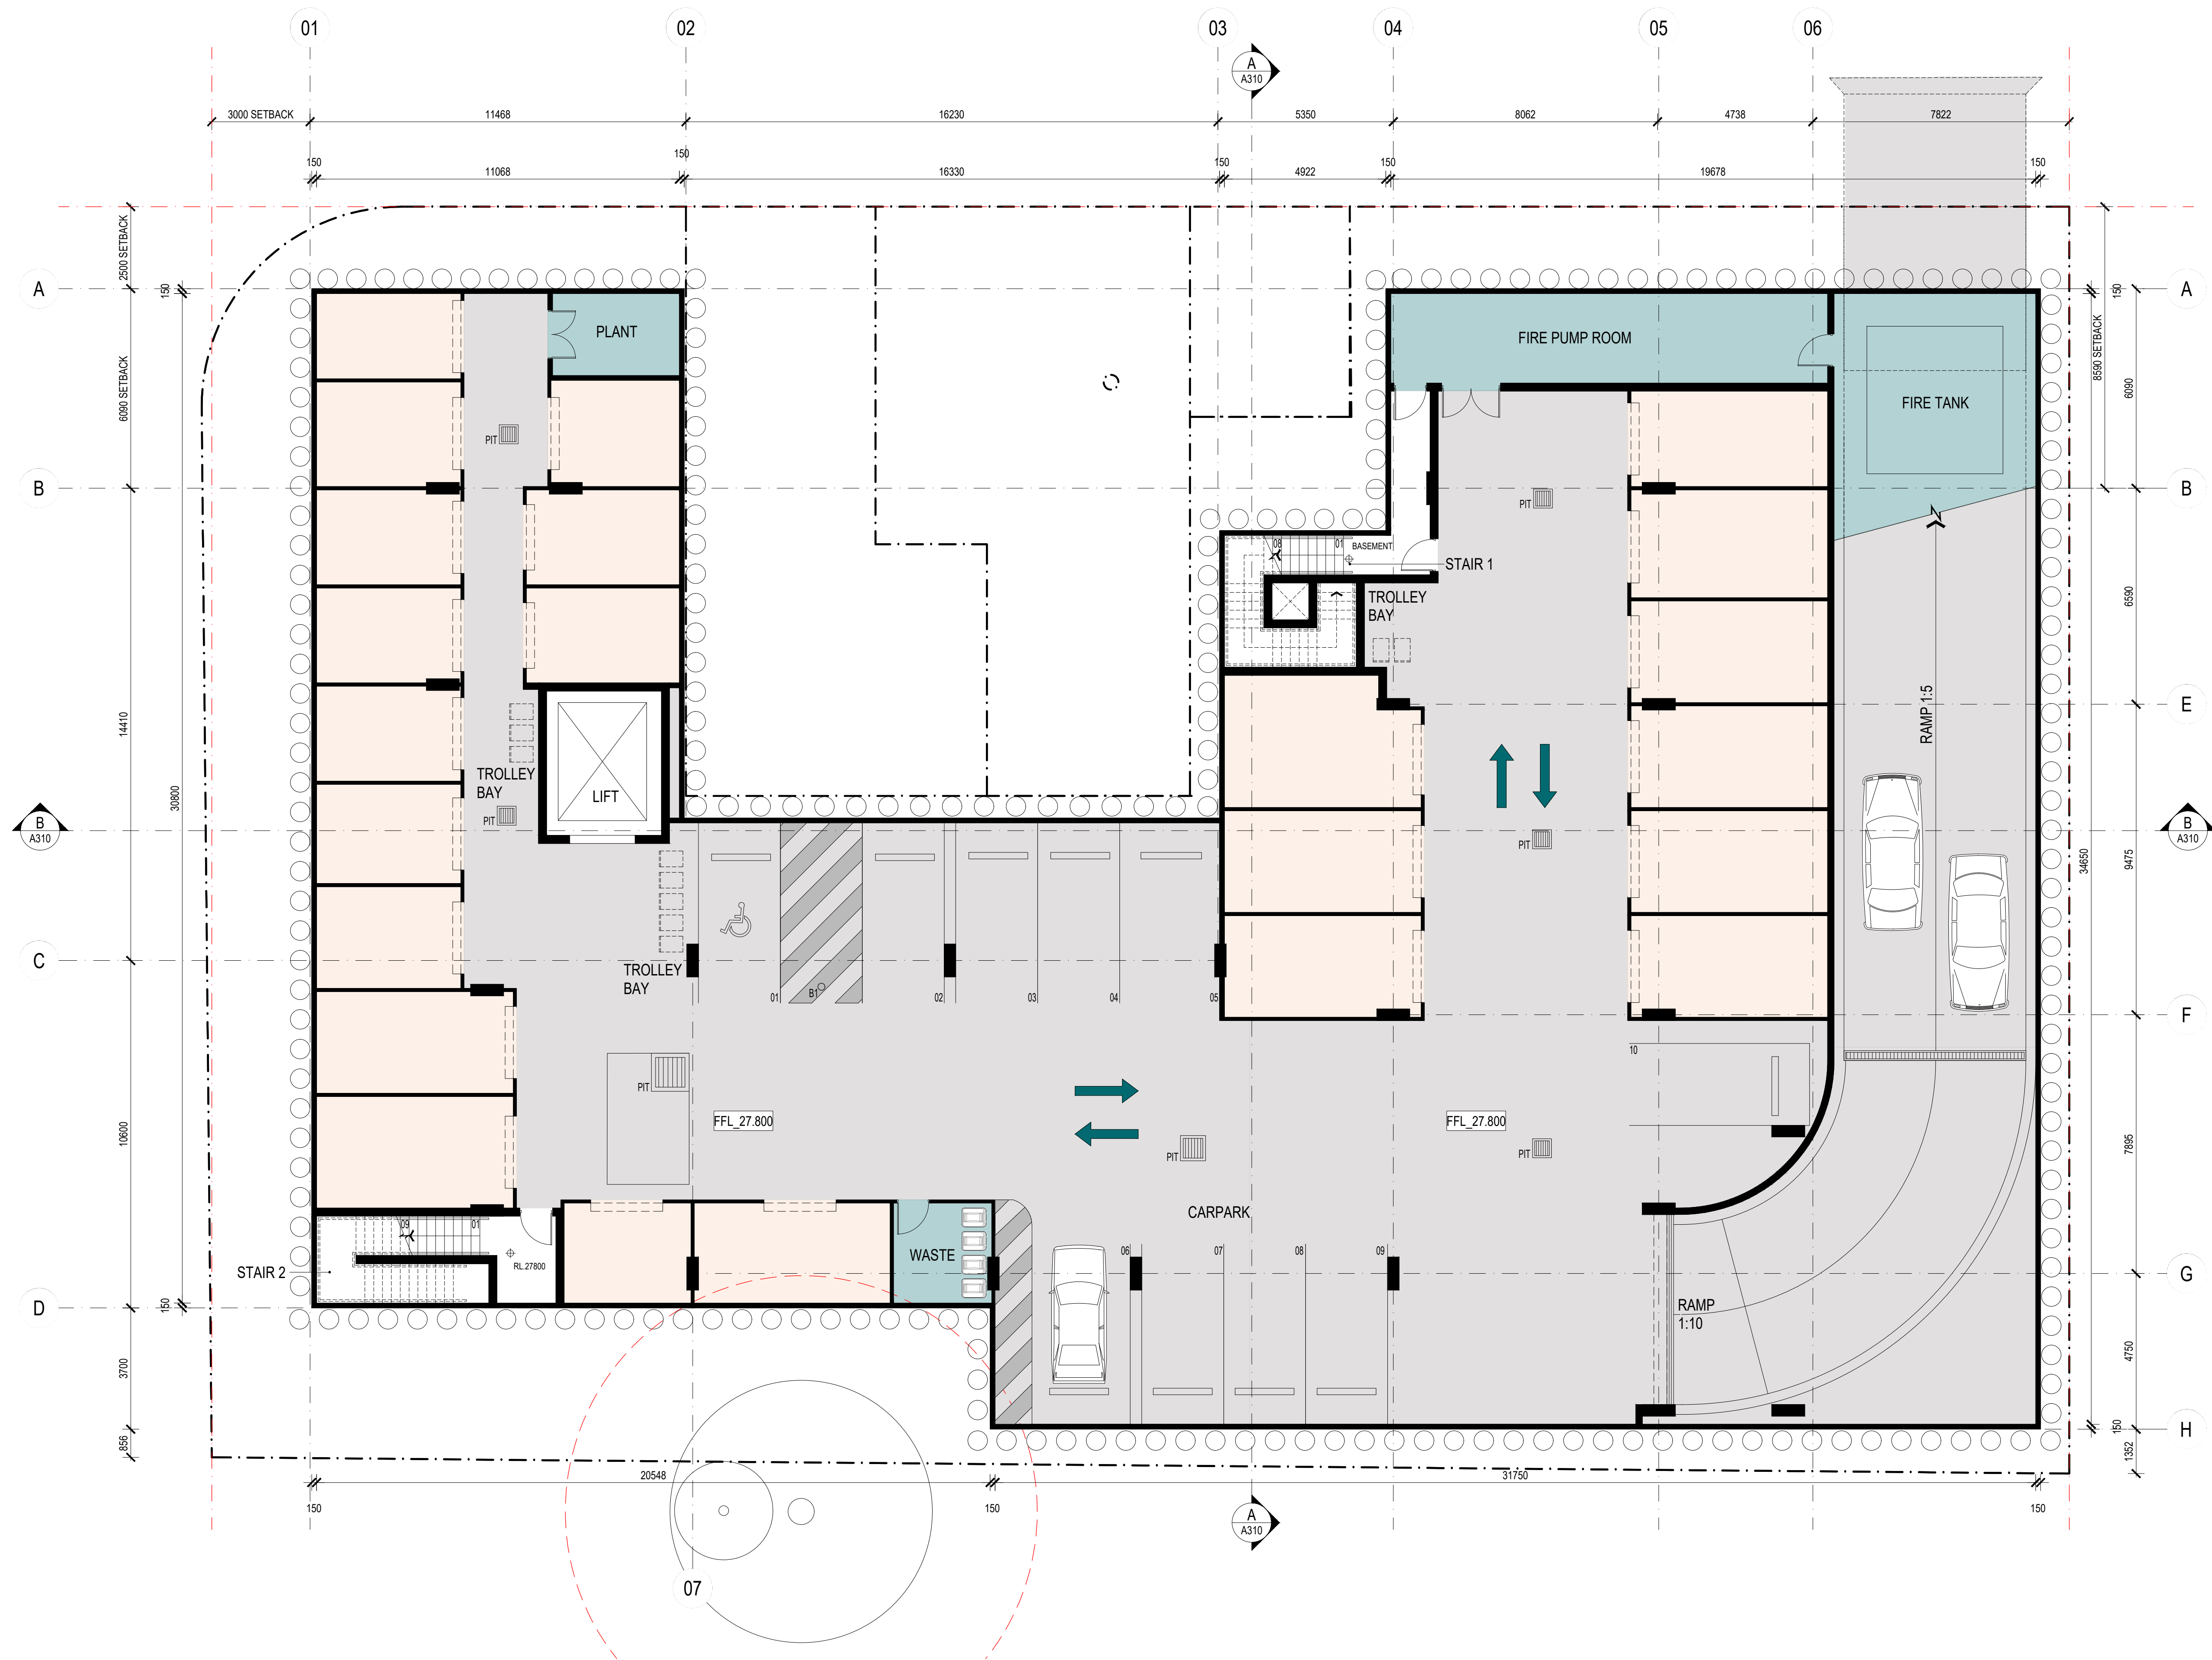

LEGEND

- STORAGE
- PLANT
- WASTE
- FIRE PUMP ROOM
- FIRE TANK

ALLAMCORP PTY LTD

CLIENT


LAWFORD STREET GREENACRE

PROJECT

No. 67-75, LAWFORD STREET, GREENACRE NSW 2190

BASEMENT FLOOR PLAN

TITLE

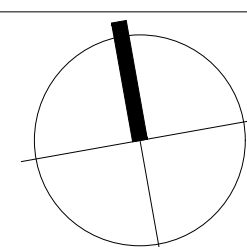

SCALE: 1:100 @ A1

APPROVED
DRAWN
CHECKED
DATE
STATUS

TG
MV
TG
OCTOBER
DA

PROJECT NUMBER DRAWING NUMBER

24027

A100

DA01

ISSUE



LEGEND

- STORAGE
- PLANT
- WASTE
- CLEANER
- RECEPTION
- TEA
- ACC.WC
- UNISEX WC
- COMMS IT

ALL DIMENSIONS & LEVELS TO BE CHECKED ON SITE BY CONTRACTOR PRIOR TO CONSTRUCTION. ALL BOUNDARIES & CONTOURS SUBJECT TO SURVEY. ALL RIGHTS RESERVED. THIS DRAWING MAY NOT BE REPRODUCED OR TRANSMITTED, IN PART OR IN WHOLE WITHOUT THE PERMISSION OF CRAWFORD ARCHITECTS PTY LTD

© CRAWFORD ARCHITECTS PTY LTD 2019
SUITE 3.01, LEVEL 3.80 MOUNT STREET
NORTH SYDNEY, NSW 2060 AUSTRALIA
ABN 56 120 779 106
NOMINATED ARCHITECTS:
TONY GRAY 5303 & PAUL GOOSELL 6726
ARCHITECTS PTY LTD

P 02 9660 3644 www.crawford.com.au
E arch@crawford.com.au

DA01	24.12.17	DA ISSUE
ISSUE	DATE	AMENDMENTS

THIS DRAWING IS NOT TO BE USED FOR CONSTRUCTION UNLESS APPROVED BY A DIRECTOR OF CRAWFORD ARCHITECTS PTY LTD

CLIENT
ALLAMCORP PTY LTD

PROJECT
LAWFORD STREET
GREENACRE

TITLE
GROUND FLOOR
PLAN

SCALE
1:100 @ A1

APPROVED
DRAWN
CHECKED
DATE
STATUS

TG
MV
TG
OCTOBER
DA

PROJECT NUMBER
24027


DRAWING NUMBER
A101

ISSUE

DA01

crawford
architects

No. 67-75, LAWFORD STREET, GREENACRE NSW 2190

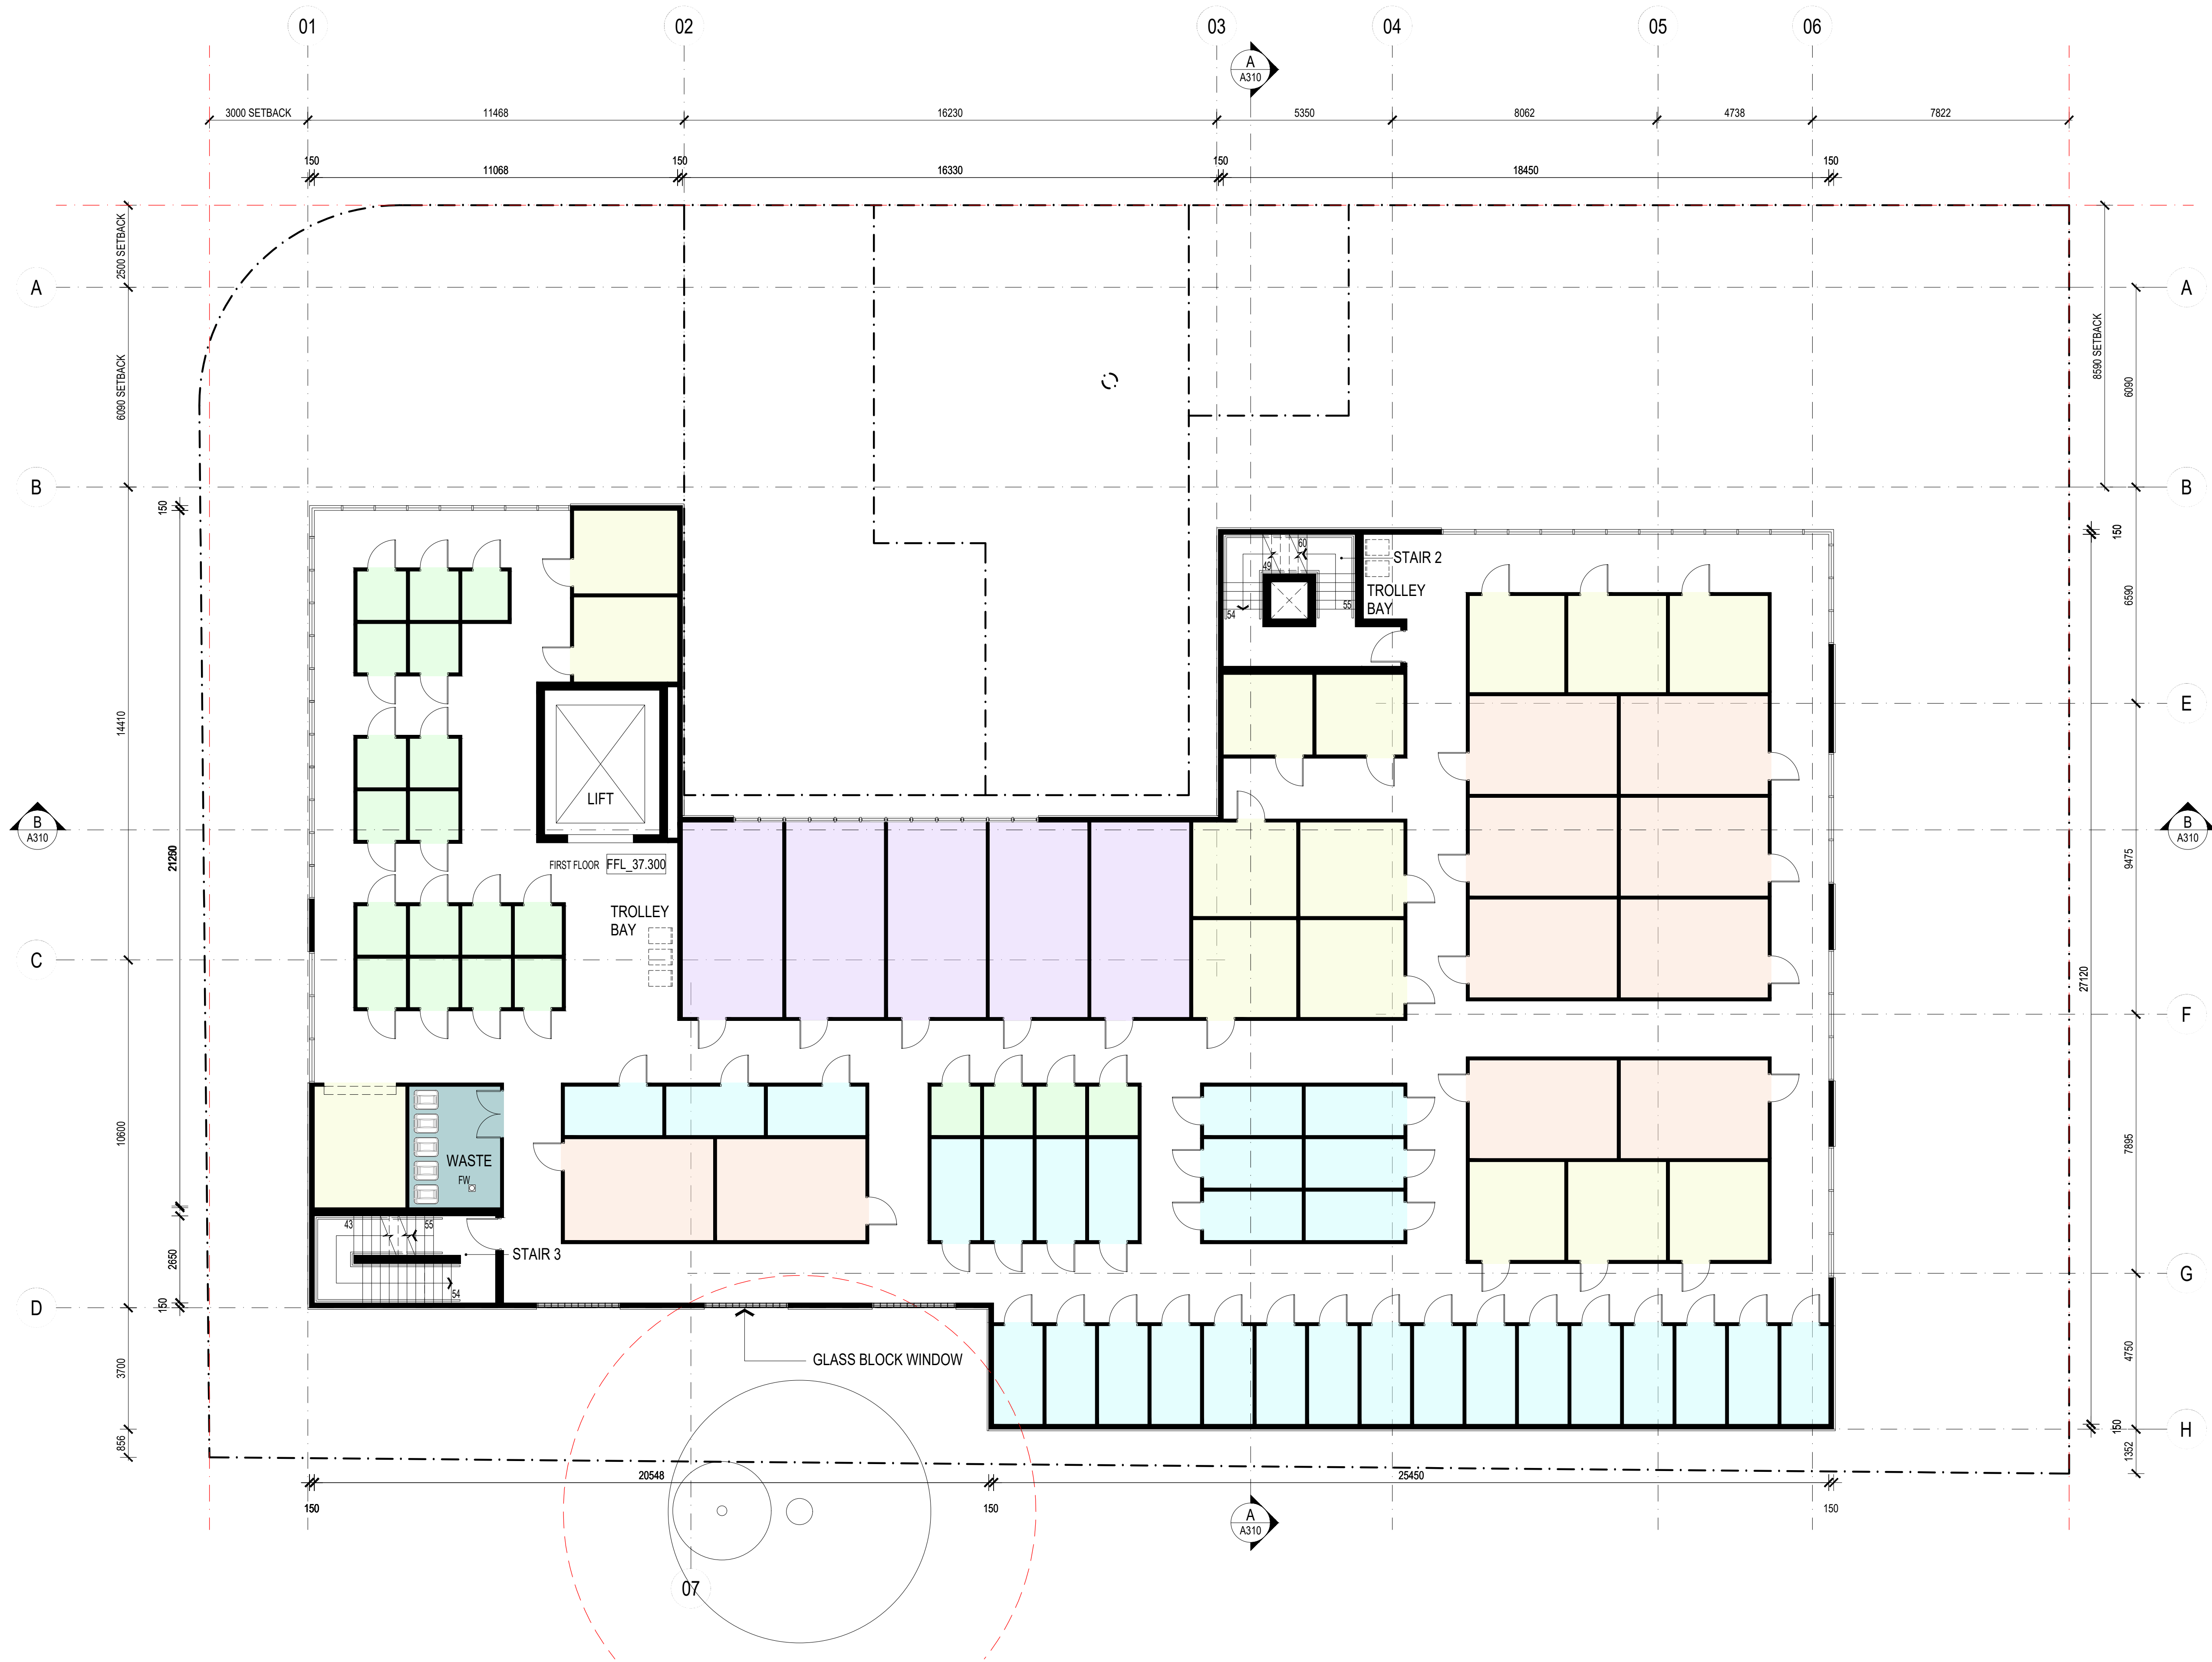

AREA SCHEDULE		(sqm)
STORAGE 1.5M X 1.5M (10%)	46.95m2	
STORAGE 1.5M X 3.0M (25%)	130.90m2	
STORAGE 3.0M X 3.0M (25%)	129.77m2	
STORAGE 3.0M X 4.5M (25%)	136.14m2	
STORAGE 3.0M X 6.0M (15%)	89.54m2	
TOTAL:		533.30m2

ALL DIMENSIONS & LEVELS TO BE CHECKED ON SITE BY CONTRACTOR PRIOR TO CONSTRUCTION. ALL BOUNDARIES & CONTOURS SUBJECT TO SURVEY. ALL RIGHTS RESERVED. THIS DRAWING MAY NOT BE REPRODUCED OR TRANSMITTED, IN PART OR IN WHOLE WITHOUT THE PERMISSION OF CRAWFORD ARCHITECTS PTY LTD

© CRAWFORD ARCHITECTS PTY LTD 2019
SUITE 3.01, LEVEL 3 80 MOUNT STREET
NORTH SYDNEY, NSW 2060 AUSTRALIA
ABN: 56 120 779 106
NOMINATED ARCHITECTS:
TONY GRAY 5303 & PAUL GOOSELL 6726

THIS DRAWING IS NOT TO BE USED FOR CONSTRUCTION UNLESS APPROVED BY A DIRECTOR OF CRAWFORD ARCHITECTS PTY LTD

P 02 9660 3644 www.crawford.com.au
E arch@crawford.com.au


DA01	24.12.17	DA ISSUE
ISSUE	DATE	AMENDMENTS

CLIENT
ALLAMCORP PTY LTD

PROJECT
LAWFORD STREET
GREENACRE

No. 67-75, LAWFORD STREET, GREENACRE NSW 2190

TITLE
FIRST FLOOR
PLAN

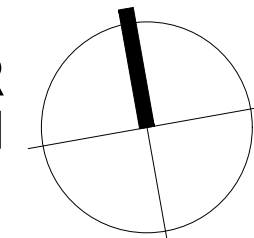

SCALE: 1:100 @ A1


APPROVED	TG
DRAWN	MG
CHECKED	TG
DATE	OCTOBER
STATUS	DA

PROJECT NUMBER
24027


DRAWING NUMBER
A102


ISSUE
DA01

crawford
architects

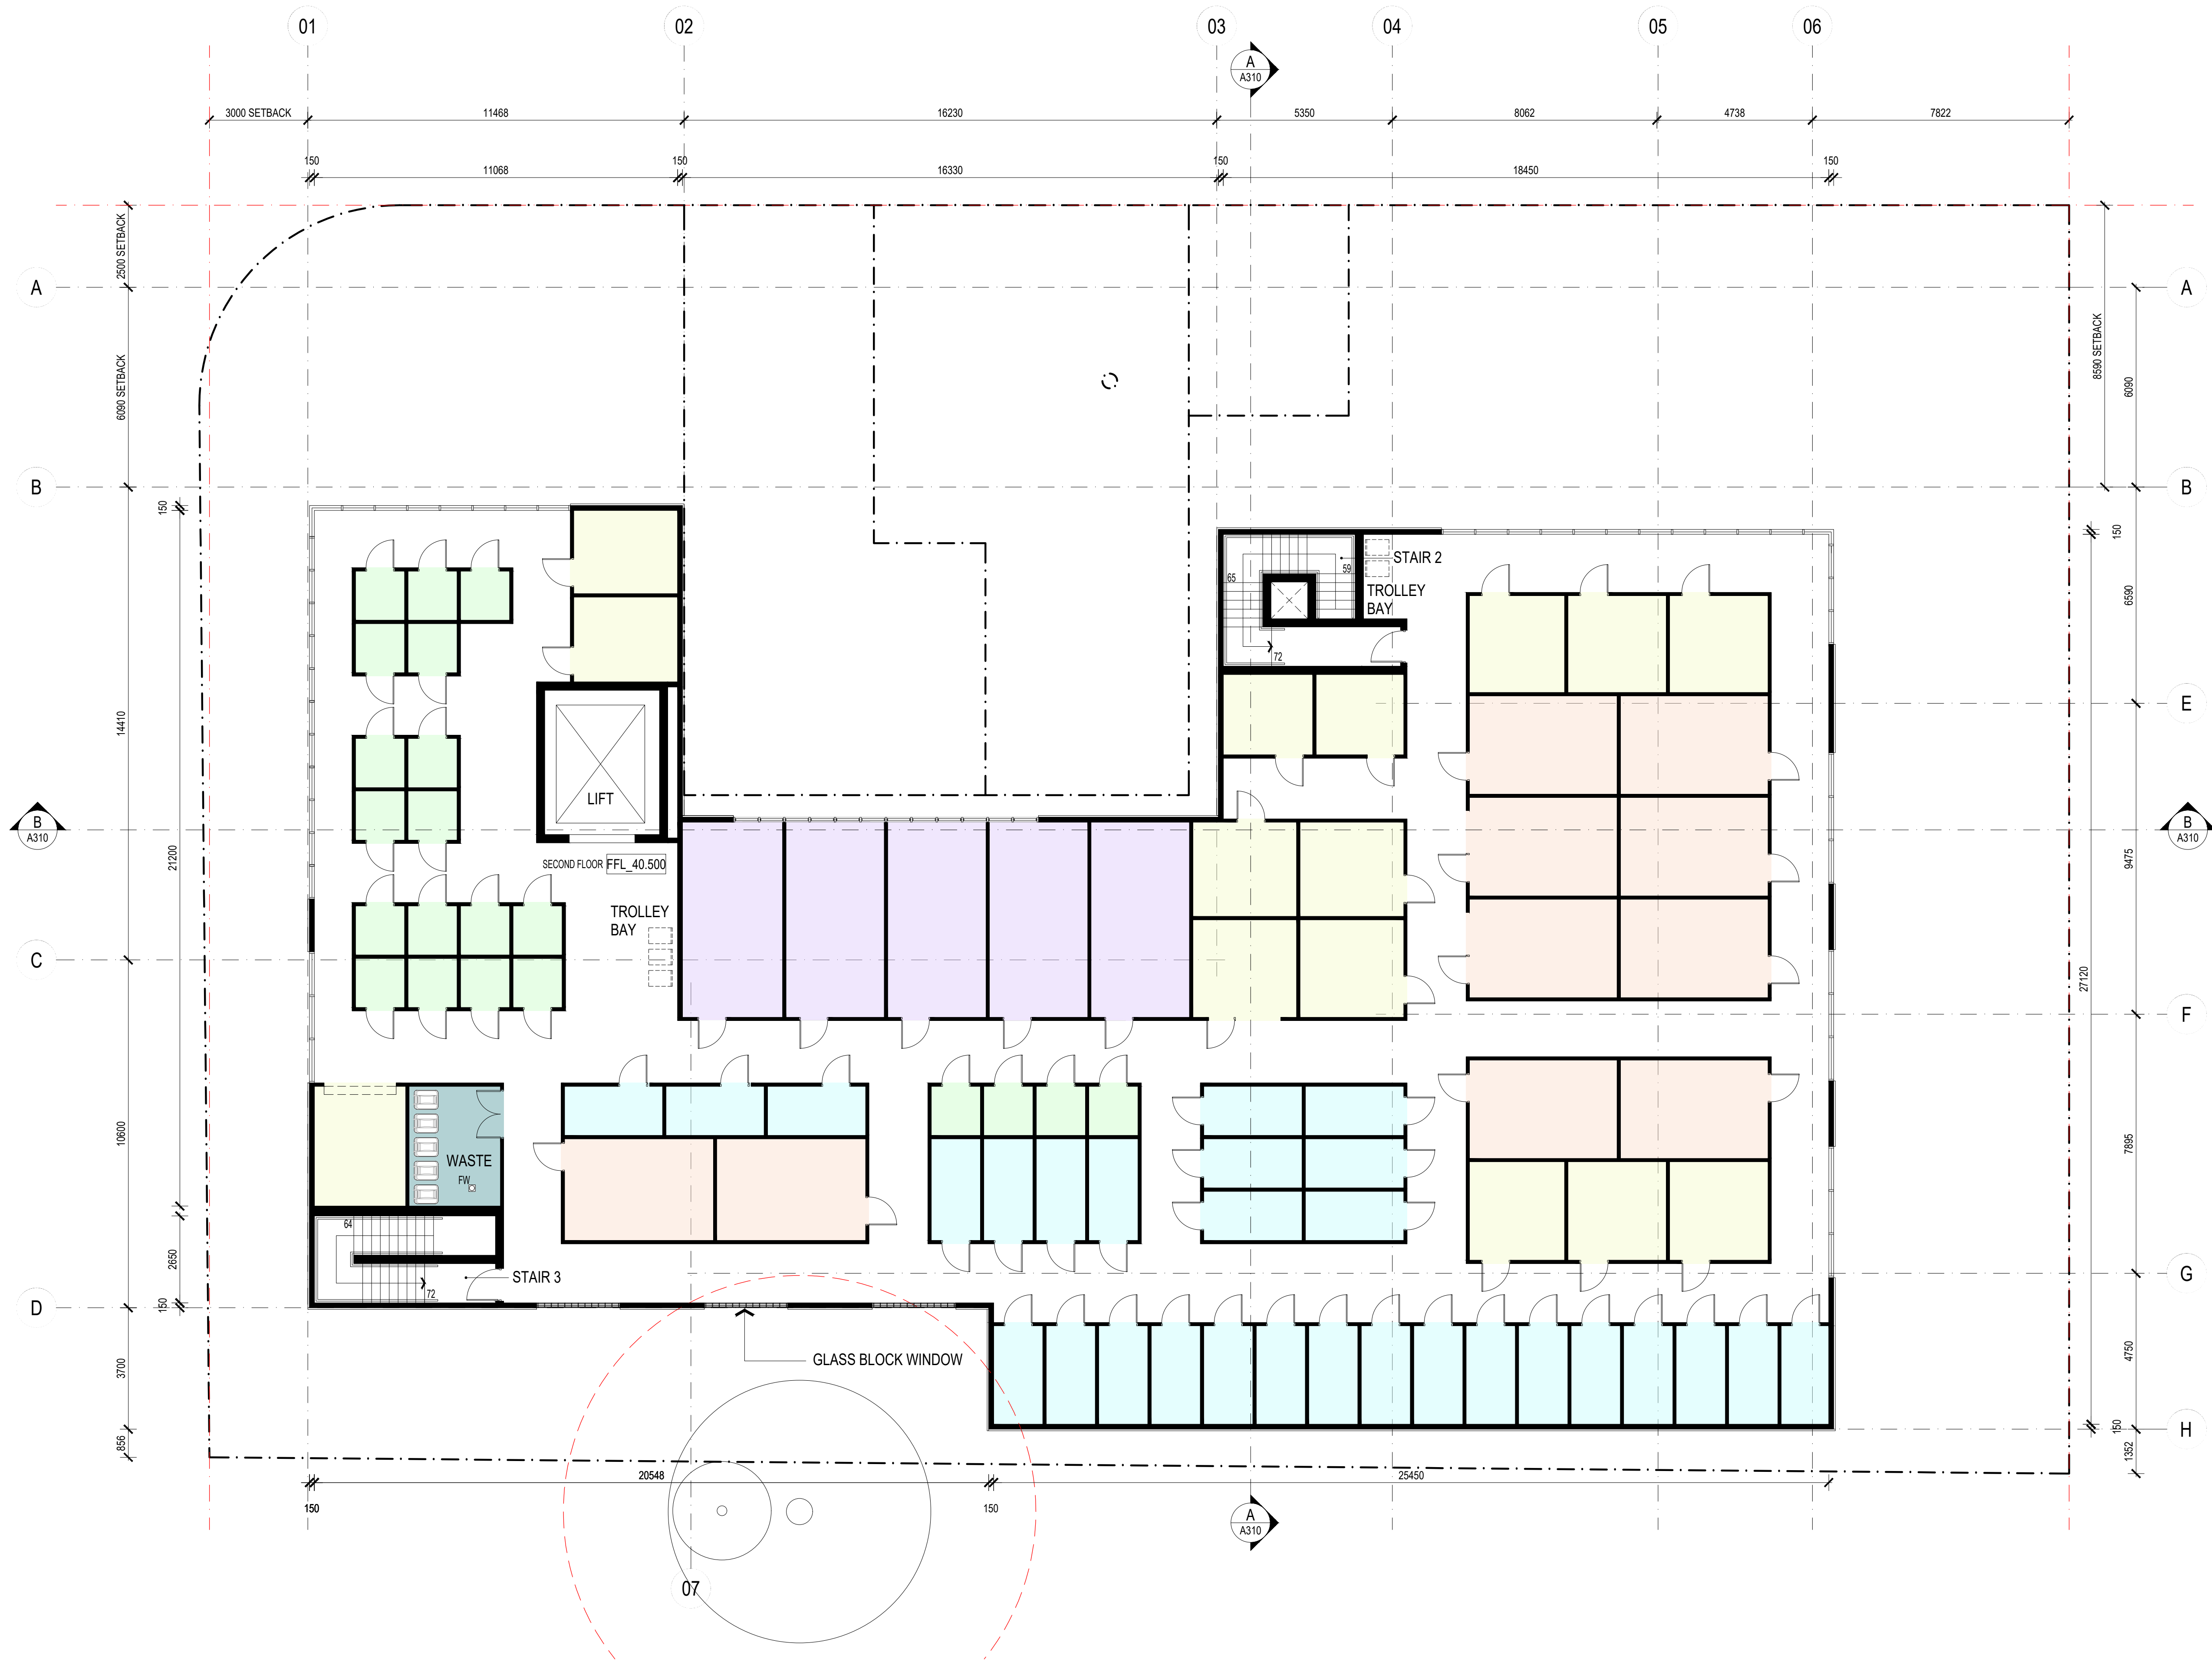

AREA SCHEDULE		(sqm)
STORAGE 1.5M X 1.5M (10%)	46.9	
STORAGE 1.5M X 3.0M (25%)	130.9	
STORAGE 3.0M X 3.0M (25%)	129.7	
STORAGE 3.0M X 4.5M (25%)	136.1	
STORAGE 3.0M X 6.0M (15%)	89.5	
TOTAL:	533.3	

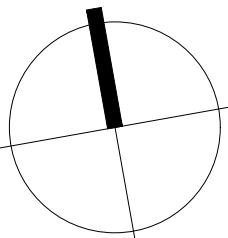

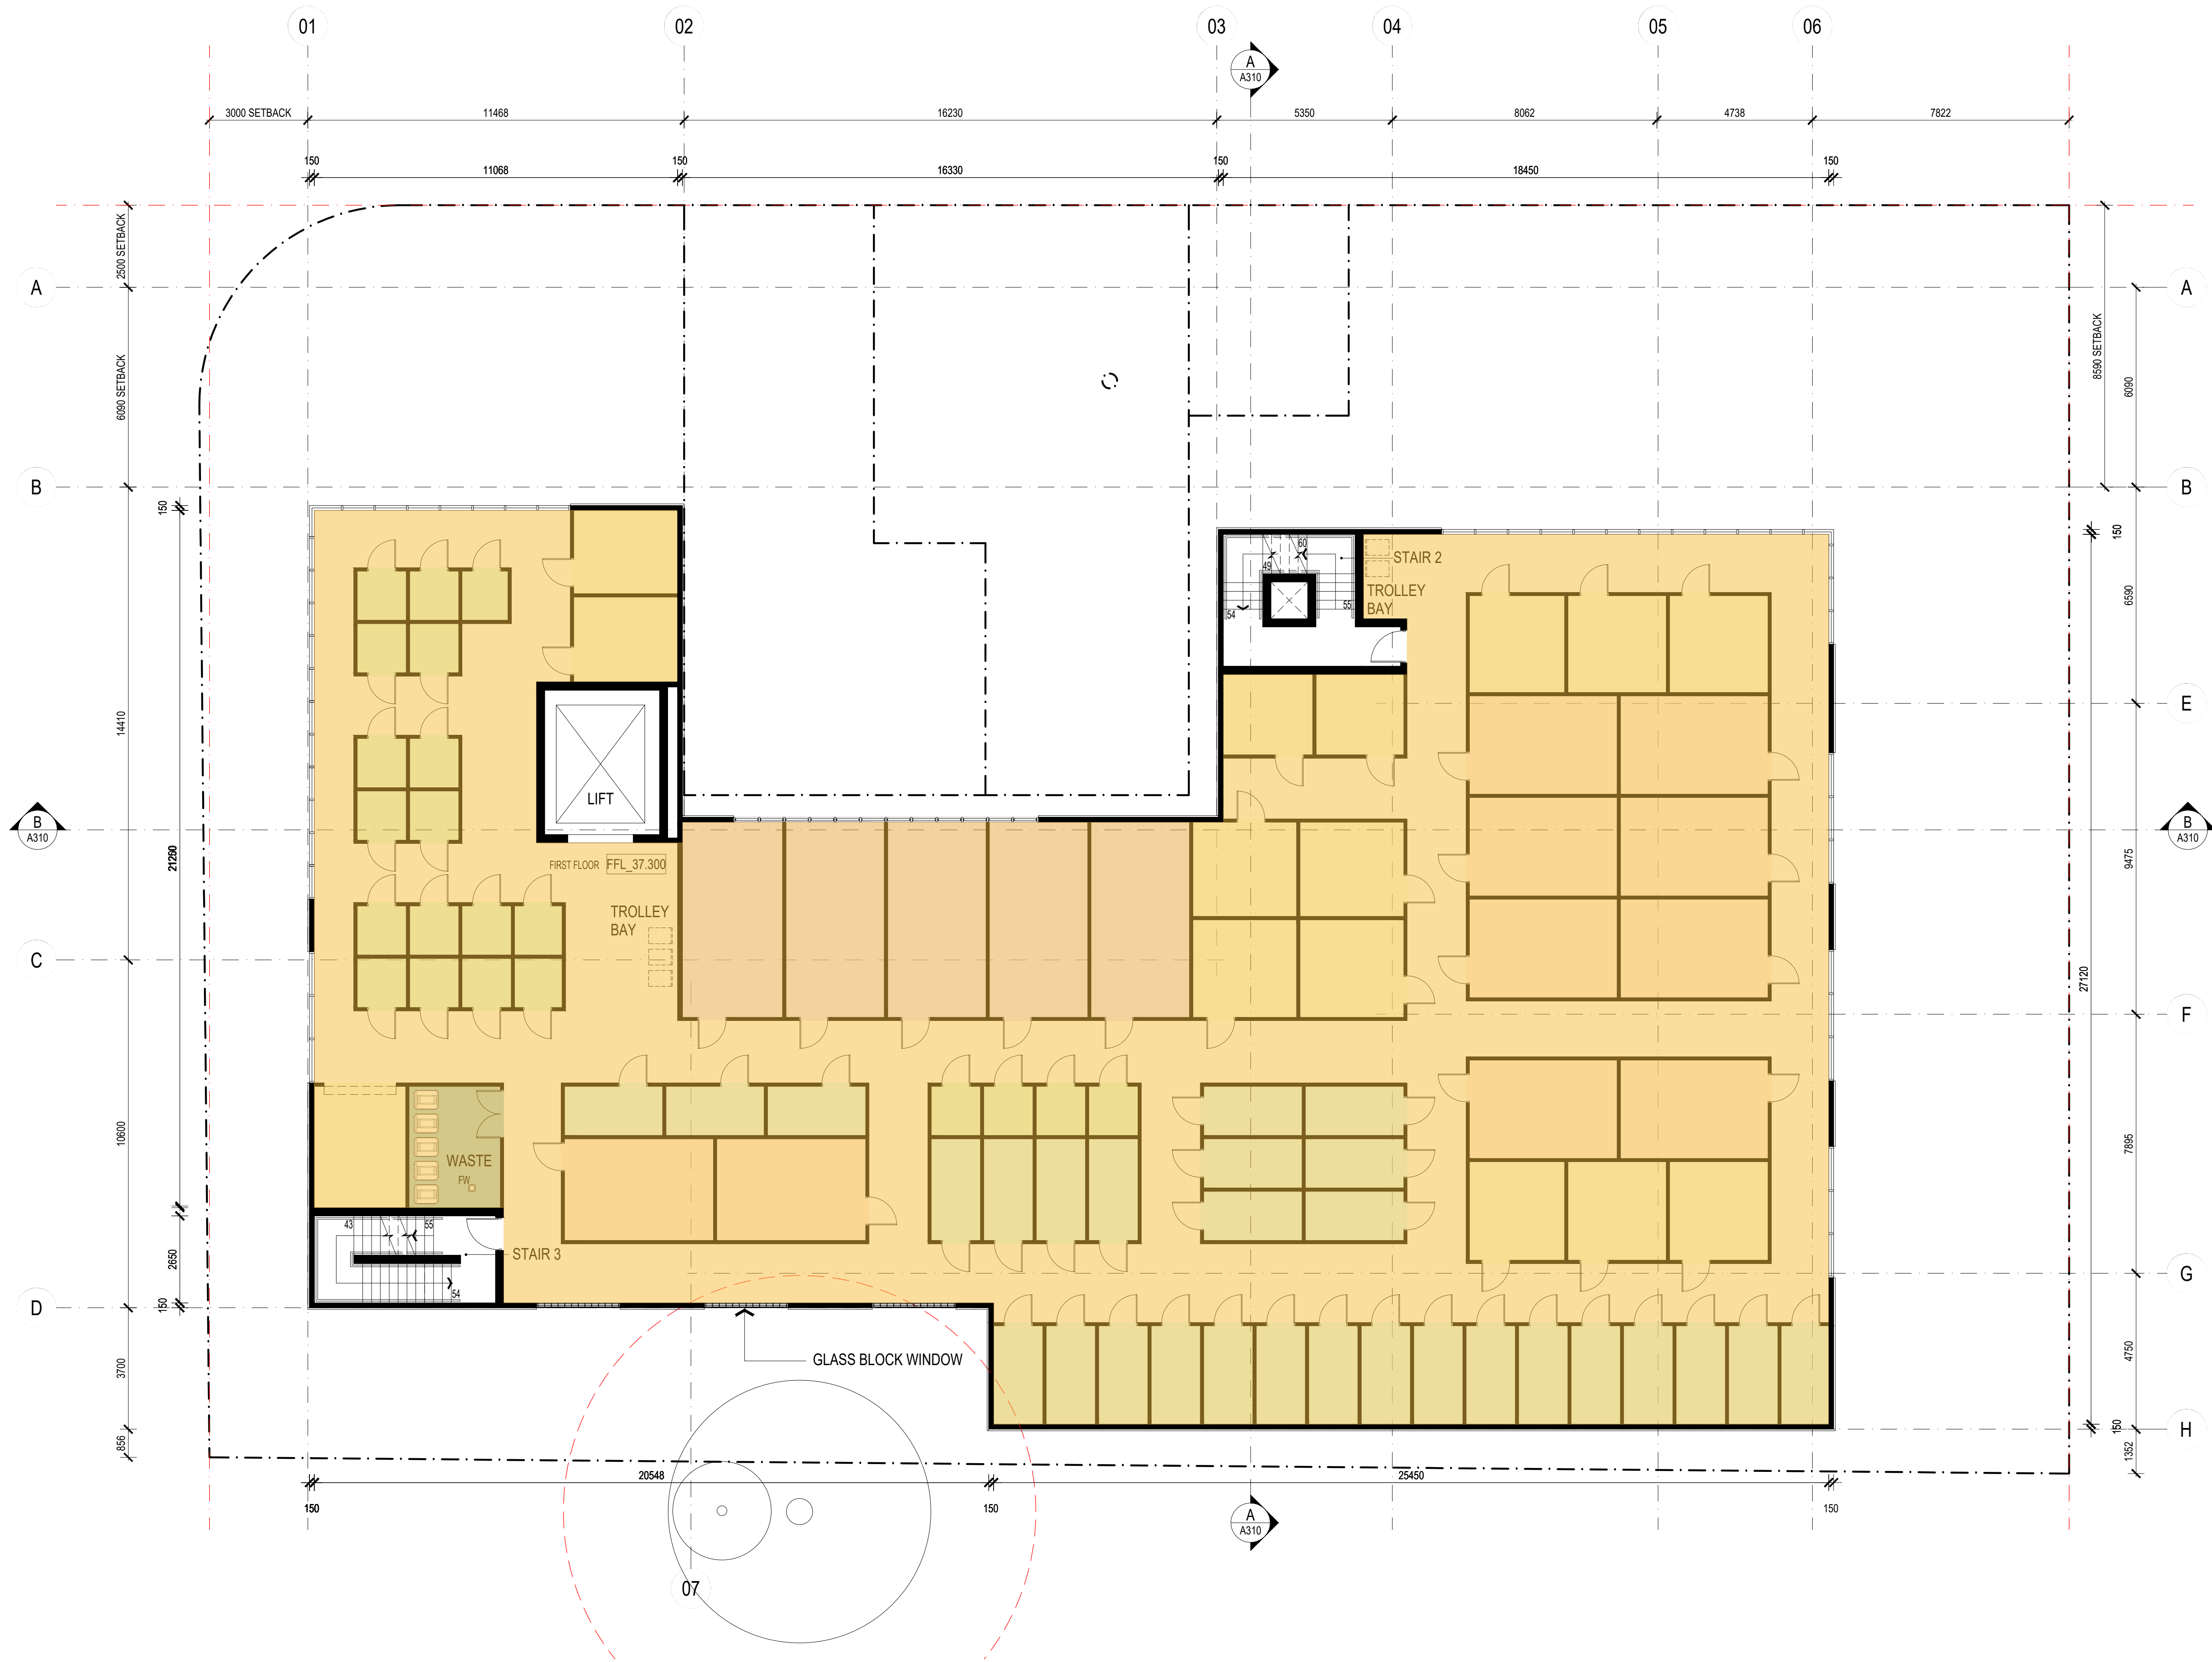

AREA SCHEDULE		
	FIRST FLOOR LEVEL	978.79m ²

ALL DIMENSIONS & LEVELS TO BE CHECKED ON SITE BY CONTRACTOR PRIOR TO CONSTRUCTION. ALL BOUNDARIES & CONTOURS SUBJECT TO SURVEY. ALL RIGHTS RESERVED. THIS DRAWING MAY NOT BE REPRODUCED OR TRANSMITTED, IN PART OR IN WHOLE WITHOUT THE PERMISSION OF CRAWFORD ARCHITECTS PTY LTD

© CRAWFORD ARCHITECTS PTY LTD 2019
SUITE 3.01, LEVEL 3 80 MOUNT STREET
NORTH SYDNEY, NSW 2060 AUSTRALIA
ABN: 56 120 779 106
NOMINATED ARCHITECTS:
TONY GRAY 5303 & PAUL GOOSELL 6726

THIS DRAWING IS NOT TO BE USED FOR CONSTRUCTION UNLESS APPROVED BY A DIRECTOR OF CRAWFORD ARCHITECTS PTY LTD

P 02 9660 3644 www.crawford.com.au
E arch@crawford.com.au


DA01	24.12.17	DA ISSUE
ISSUE	DATE	AMENDMENTS

CLIENT
ALLAMCORP PTY LTD

PROJECT
LAWFORD STREET
GREENACRE

No. 67-75, LAWFORD STREET, GREENACRE NSW 2190

TITLE
FIRST FLOOR
GFA PLAN

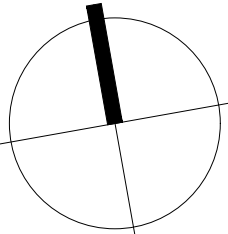

SCALE: 1:100 @ A1

APPROVED	TG
DRAWN	MV
CHECKED	TG
DATE	OCTOBER
STATUS	DA

PROJECT NUMBER DRAWING NUMBER


24027

A106

DA01

ISSUE

crawford
architects

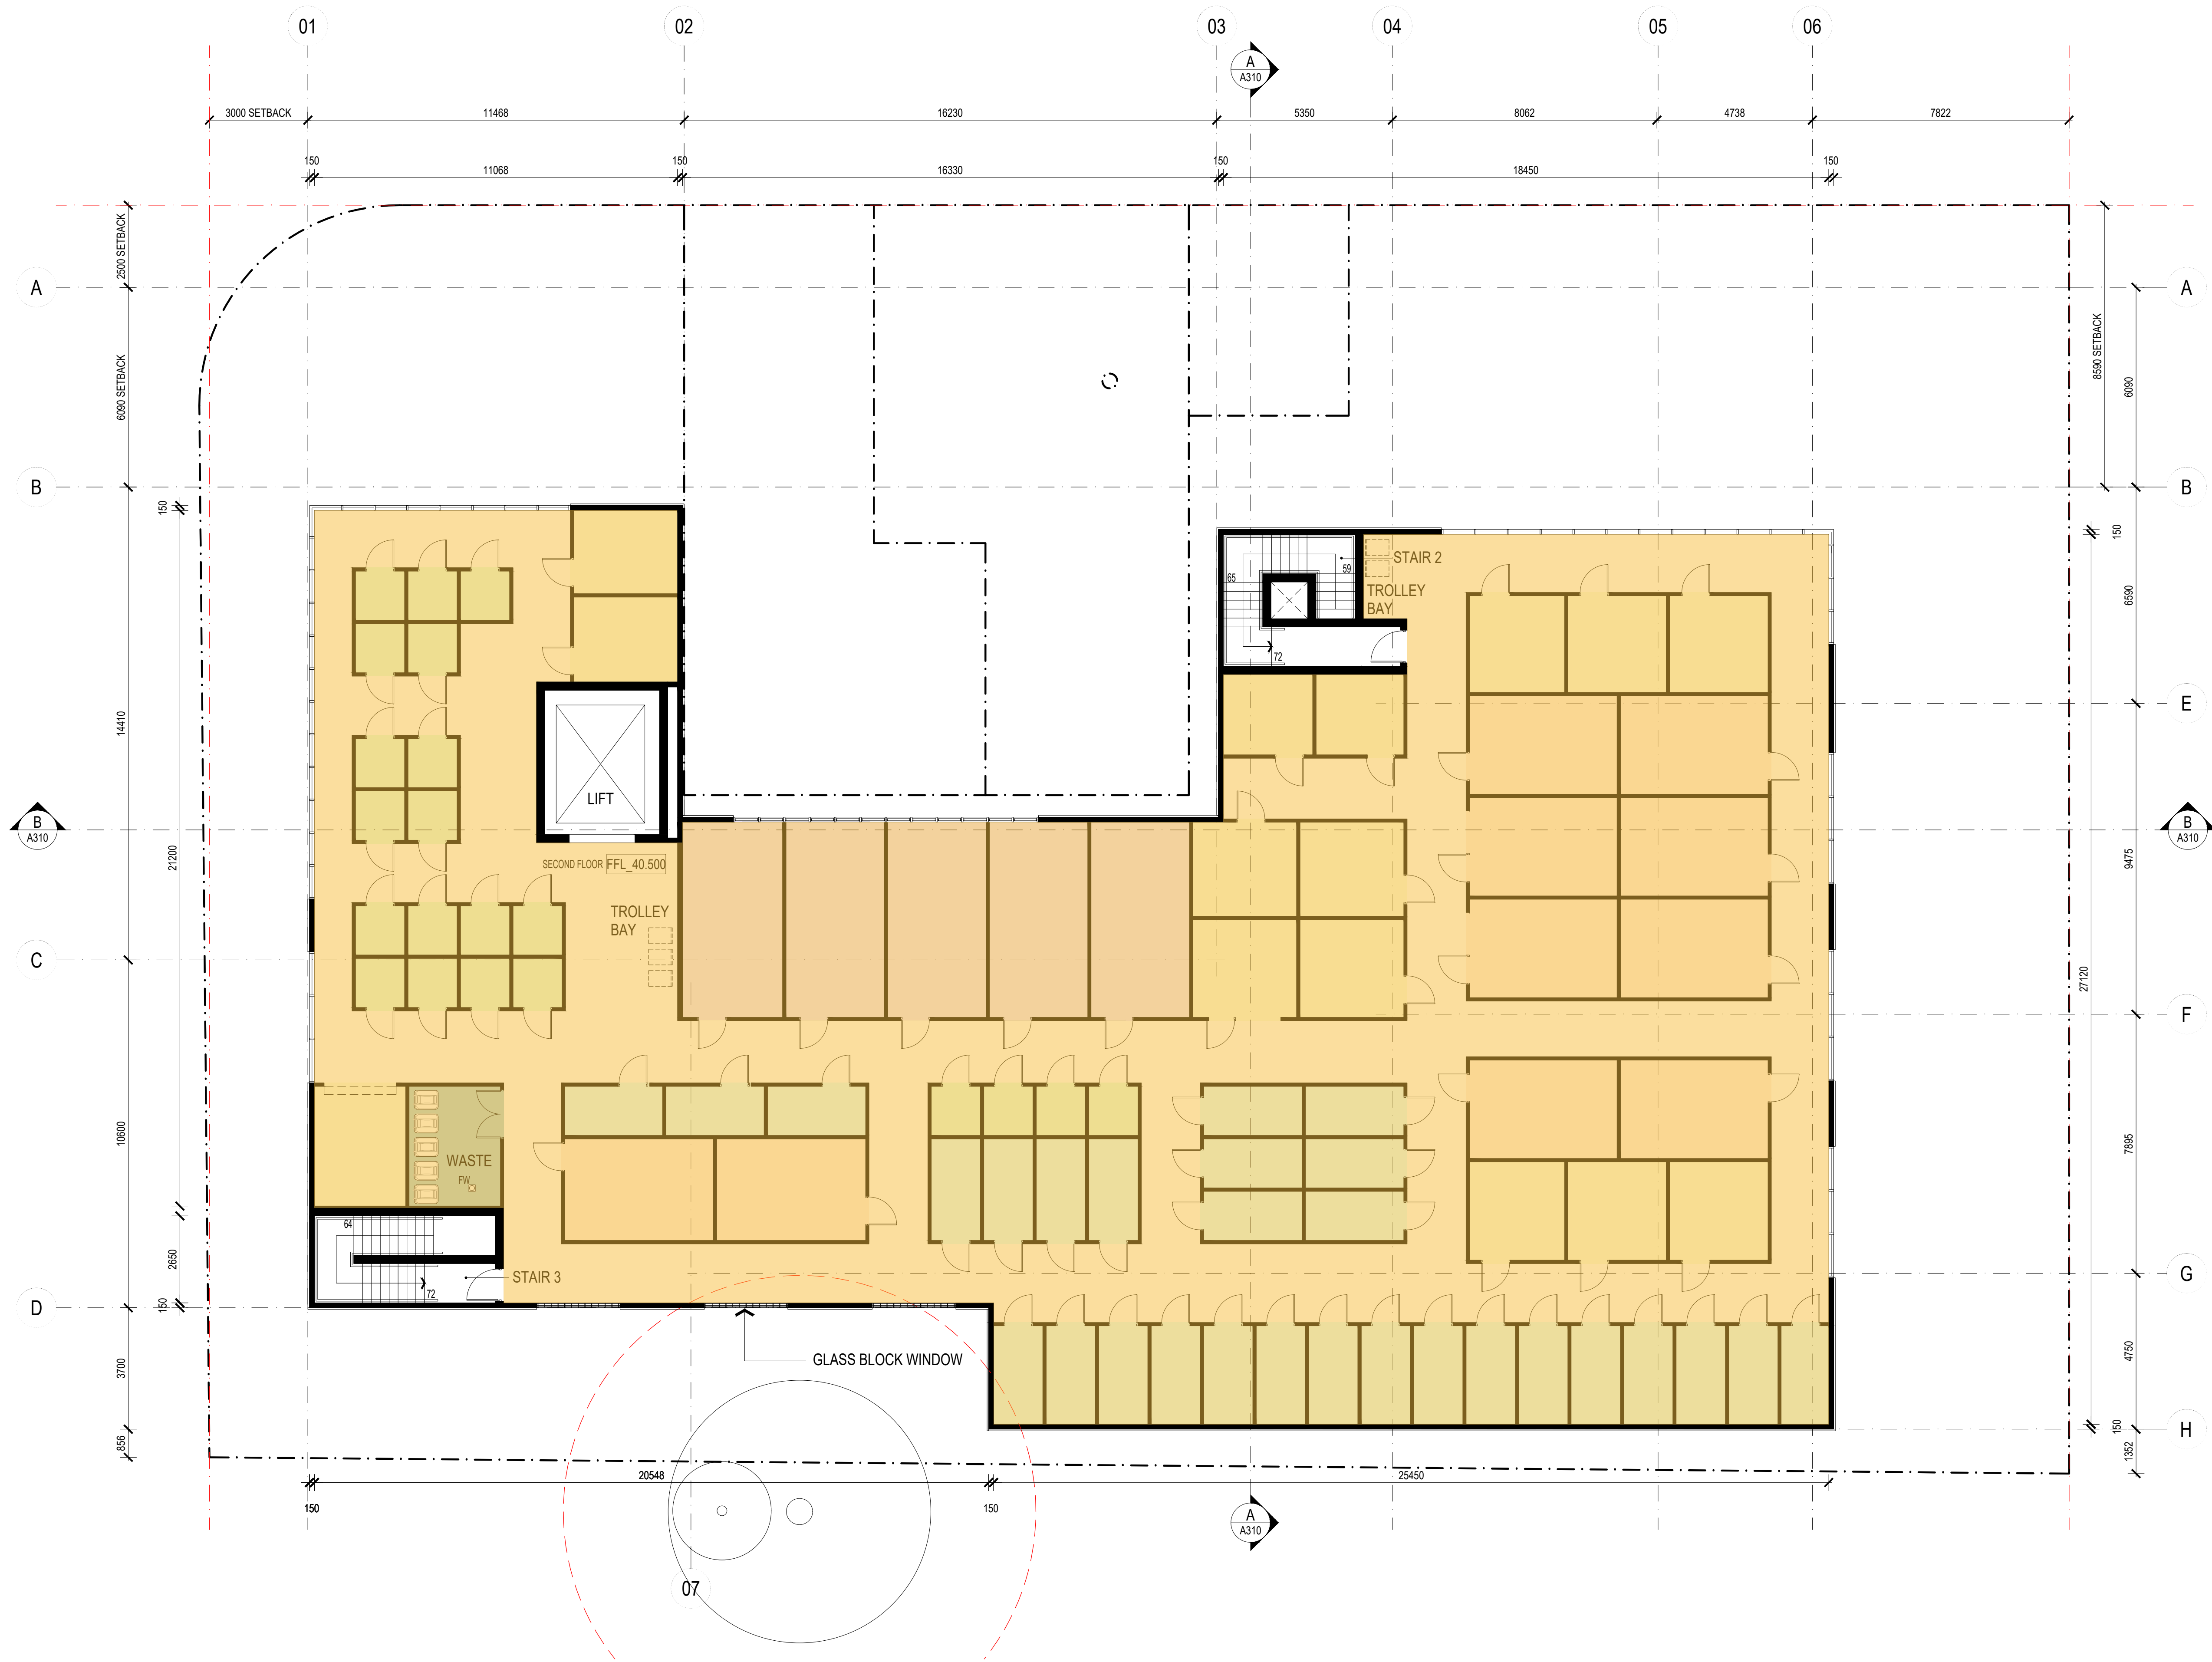

AREA SCHEDULE		
	SECOND FLOOR LEVEL	978.79m2

ALL DIMENSIONS & LEVELS TO BE CHECKED ON SITE BY CONTRACTOR PRIOR TO CONSTRUCTION. ALL BOUNDARIES & CONTOURS SUBJECT TO SURVEY. ALL RIGHTS RESERVED. THIS DRAWING MAY NOT BE REPRODUCED OR TRANSMITTED, IN PART OR IN WHOLE WITHOUT THE PERMISSION OF CRAWFORD ARCHITECTS PTY LTD

© CRAWFORD ARCHITECTS PTY LTD 2019
SUITE 3.01, LEVEL 3 80 MOUNT STREET
NORTH SYDNEY, NSW 2060 AUSTRALIA
ABN: 56 120 779 106
NOMINATED ARCHITECTS:
TONY GRAY 5303 & PAUL GOOSELL 6726

THIS DRAWING IS NOT TO BE USED FOR CONSTRUCTION UNLESS APPROVED BY A DIRECTOR OF CRAWFORD ARCHITECTS PTY LTD


DA01	24.12.17	DA ISSUE
ISSUE	DATE	AMENDMENTS

CLIENT
ALLAMCORP PTY LTD

PROJECT
LAWFORD STREET
GREENACRE

No. 67-75, LAWFORD STREET, GREENACRE NSW 2190

TITLE
SECOND FLOOR
GFA PLAN

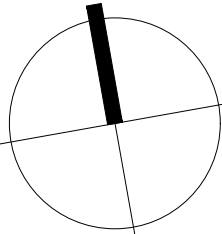

SCALE: 1:100 @ A1

APPROVED	TG
DRAWN	MV
CHECKED	TG
DATE	OCTOBER
STATUS	DA


PROJECT NUMBER
24027

DRAWING NUMBER


A107 DA01

ISSUE

crawford
architects

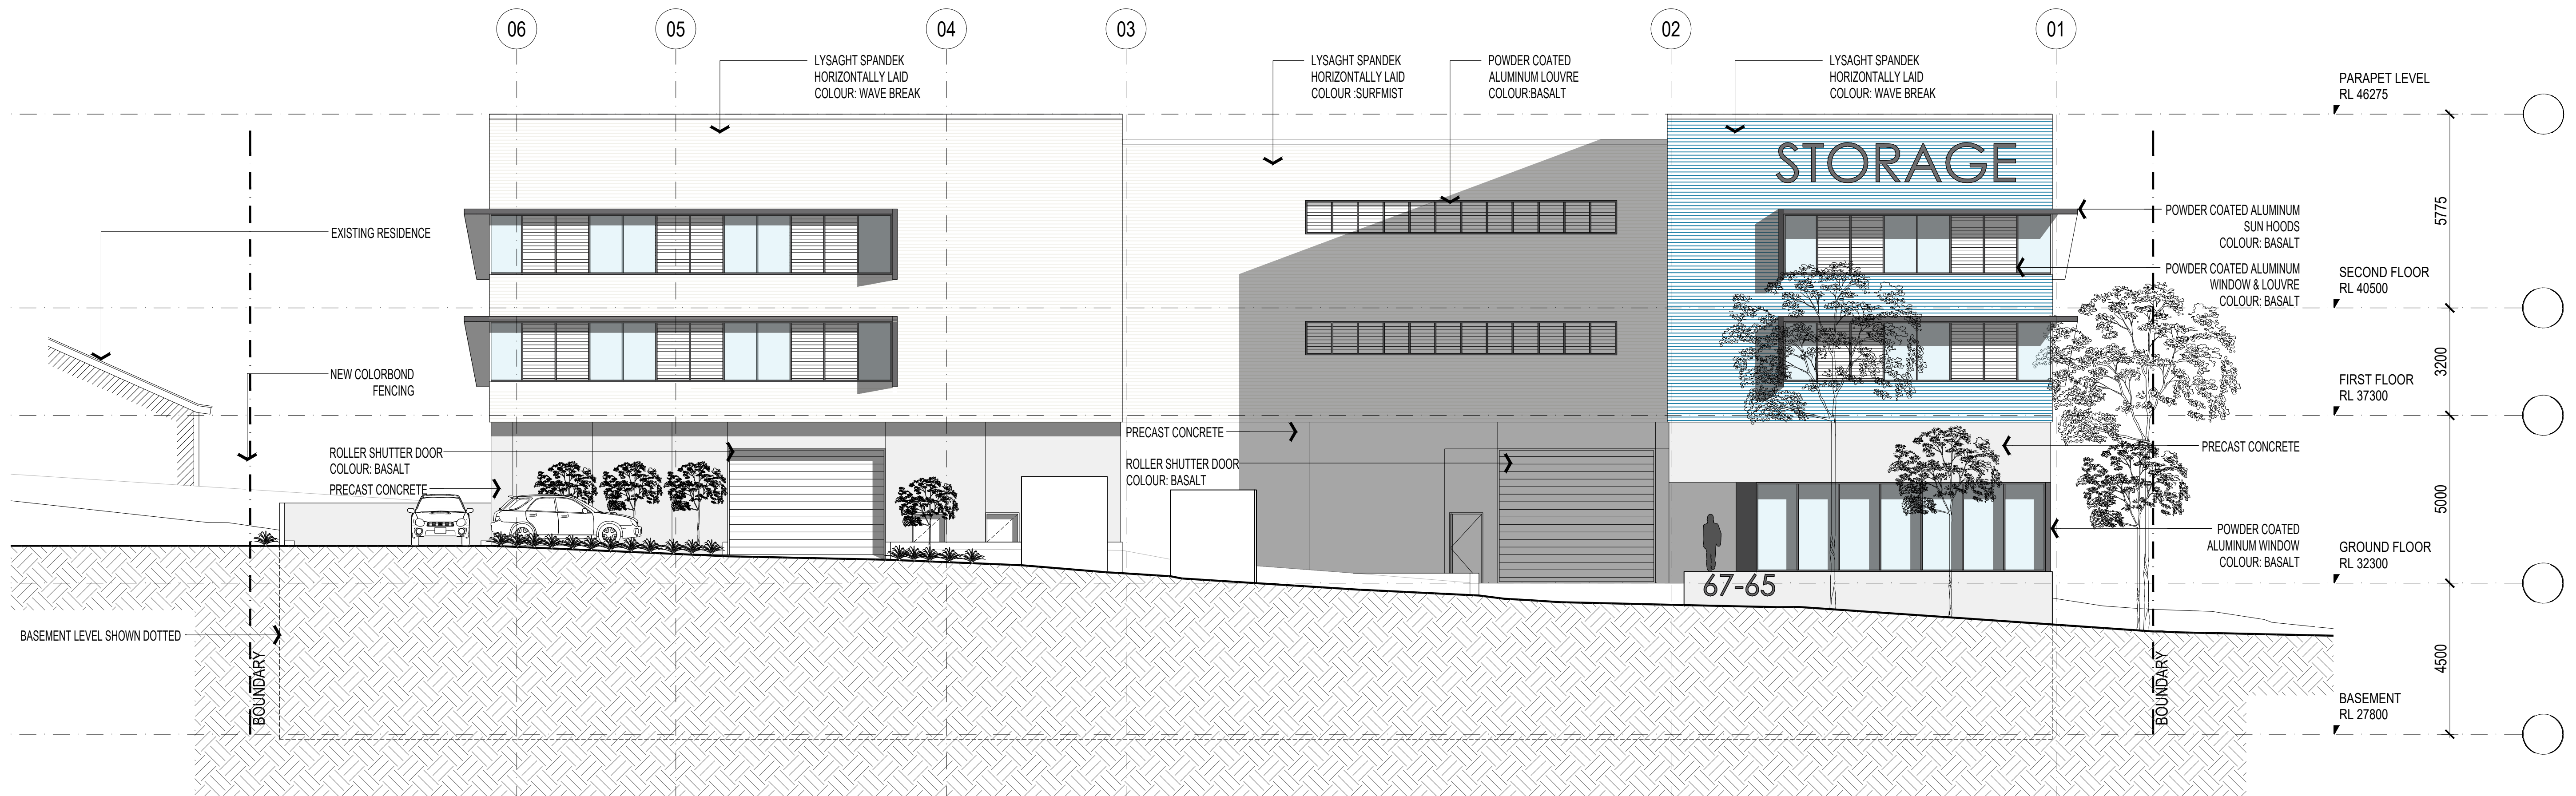

01 NORTH ELEVATION

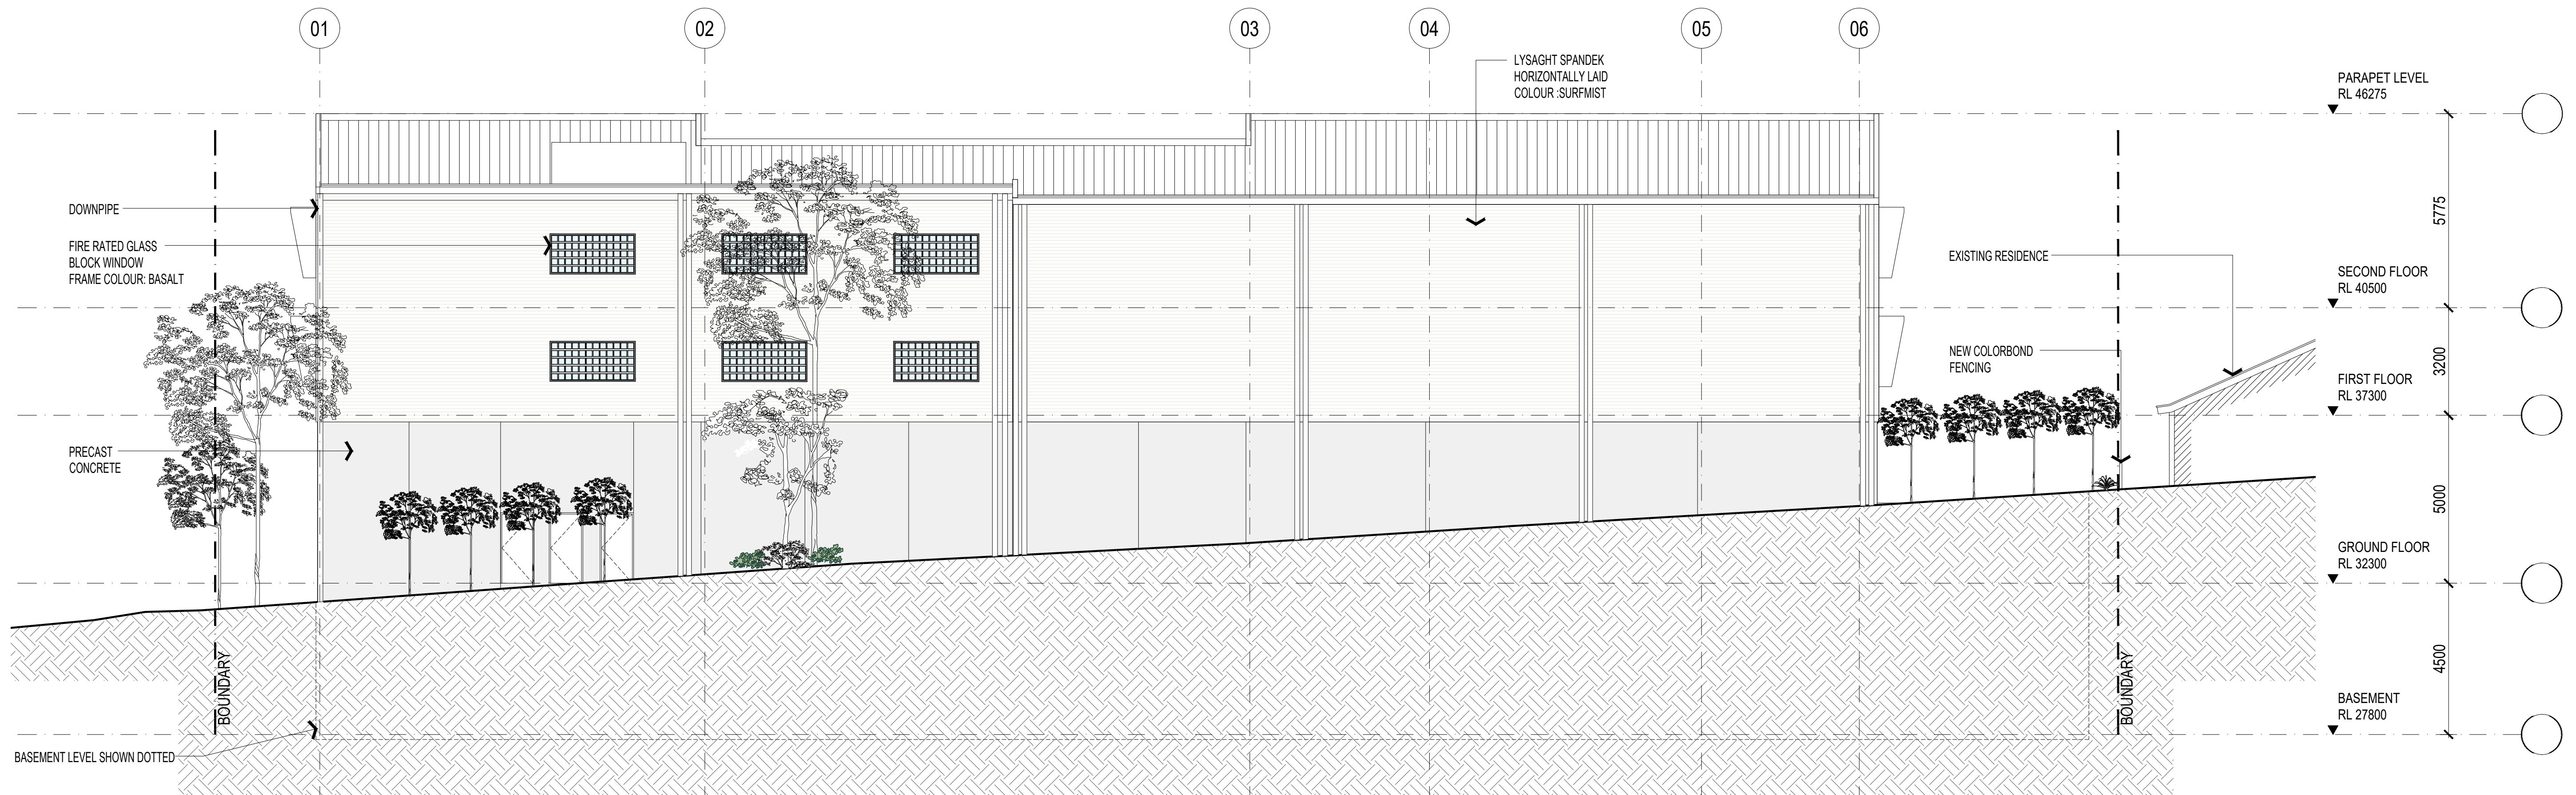

02 SOUTH ELEVATION

ALL DIMENSIONS & LEVELS TO BE CHECKED ON SITE BY CONTRACTOR PRIOR TO CONSTRUCTION. ALL BOUNDARIES & CONTOURS SUBJECT TO SURVEY. ALL RIGHTS RESERVED. THIS DRAWING MAY NOT BE REPRODUCED OR TRANSMITTED, IN PART OR IN WHOLE WITHOUT THE PERMISSION OF CRAWFORD ARCHITECTS PTY LTD

© CRAWFORD ARCHITECTS PTY LTD 2019
SUITE 3.01, LEVEL 3.80 MOUNT STREET
NORTH SYDNEY, NSW 2060 AUSTRALIA
ABN: 56 120 779 106
NOMINATED ARCHITECTS:
TONY GRAY 5303 & PAUL GOOSELL 6726

THIS DRAWING IS NOT TO BE USED FOR CONSTRUCTION UNLESS APPROVED BY A DIRECTOR OF CRAWFORD ARCHITECTS PTY LTD

DA01	24.12.17	DA ISSUE
ISSUE	DATE	AMENDMENTS

CLIENT
ALLAMCORP PTY LTD

PROJECT
LAWFORD STREET
GREENACRE

TITLE
PROPOSED ELEVATIONS
SHEET 01


No. 67-75, LAWFORD STREET, GREENACRE NSW 2190

SCALE: 1:100 @ A1
APPROVED: TG
DRAWN: MV
CHECKED: TG
DATE: OCTOBER
STATUS: DA


PROJECT NUMBER: 24027
DRAWING NUMBER: A300

ISSUE: DA01

crawford
architects

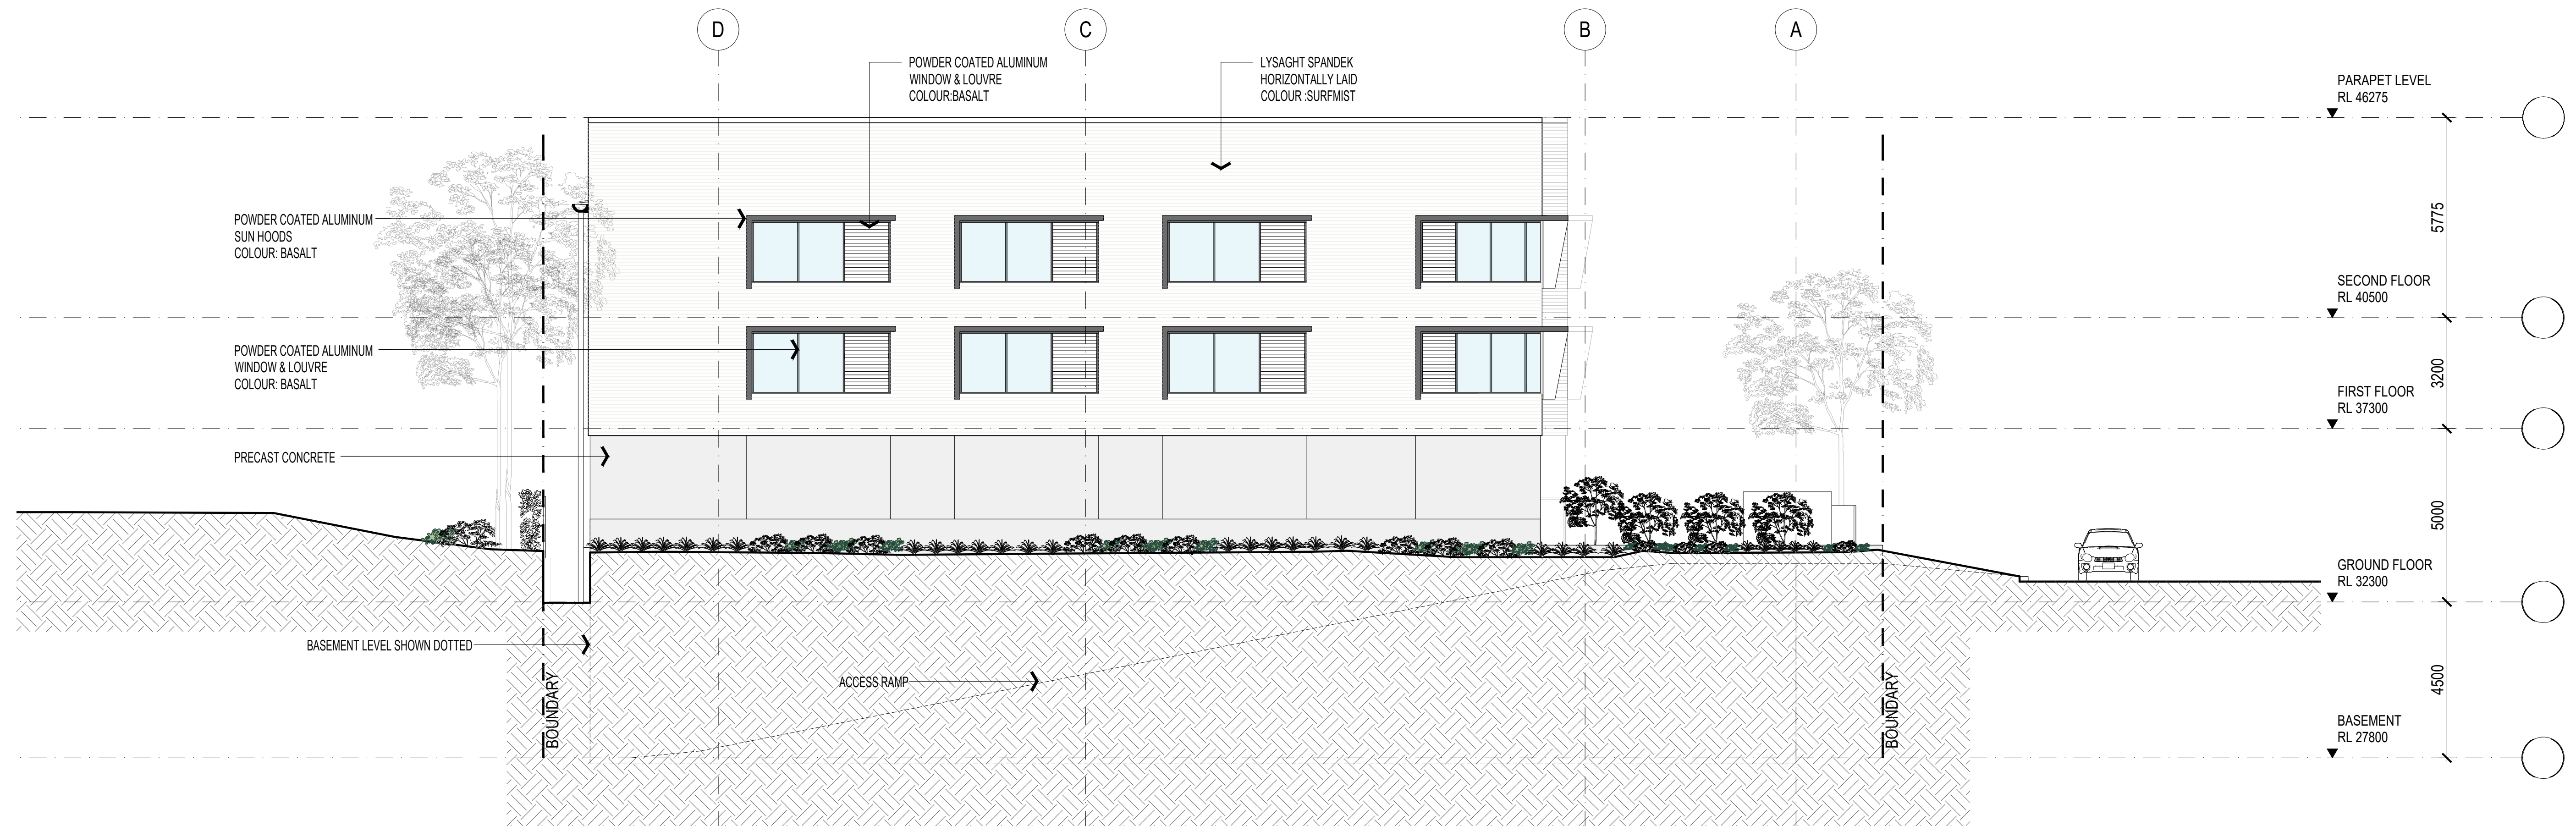

01 EAST ELEVATION

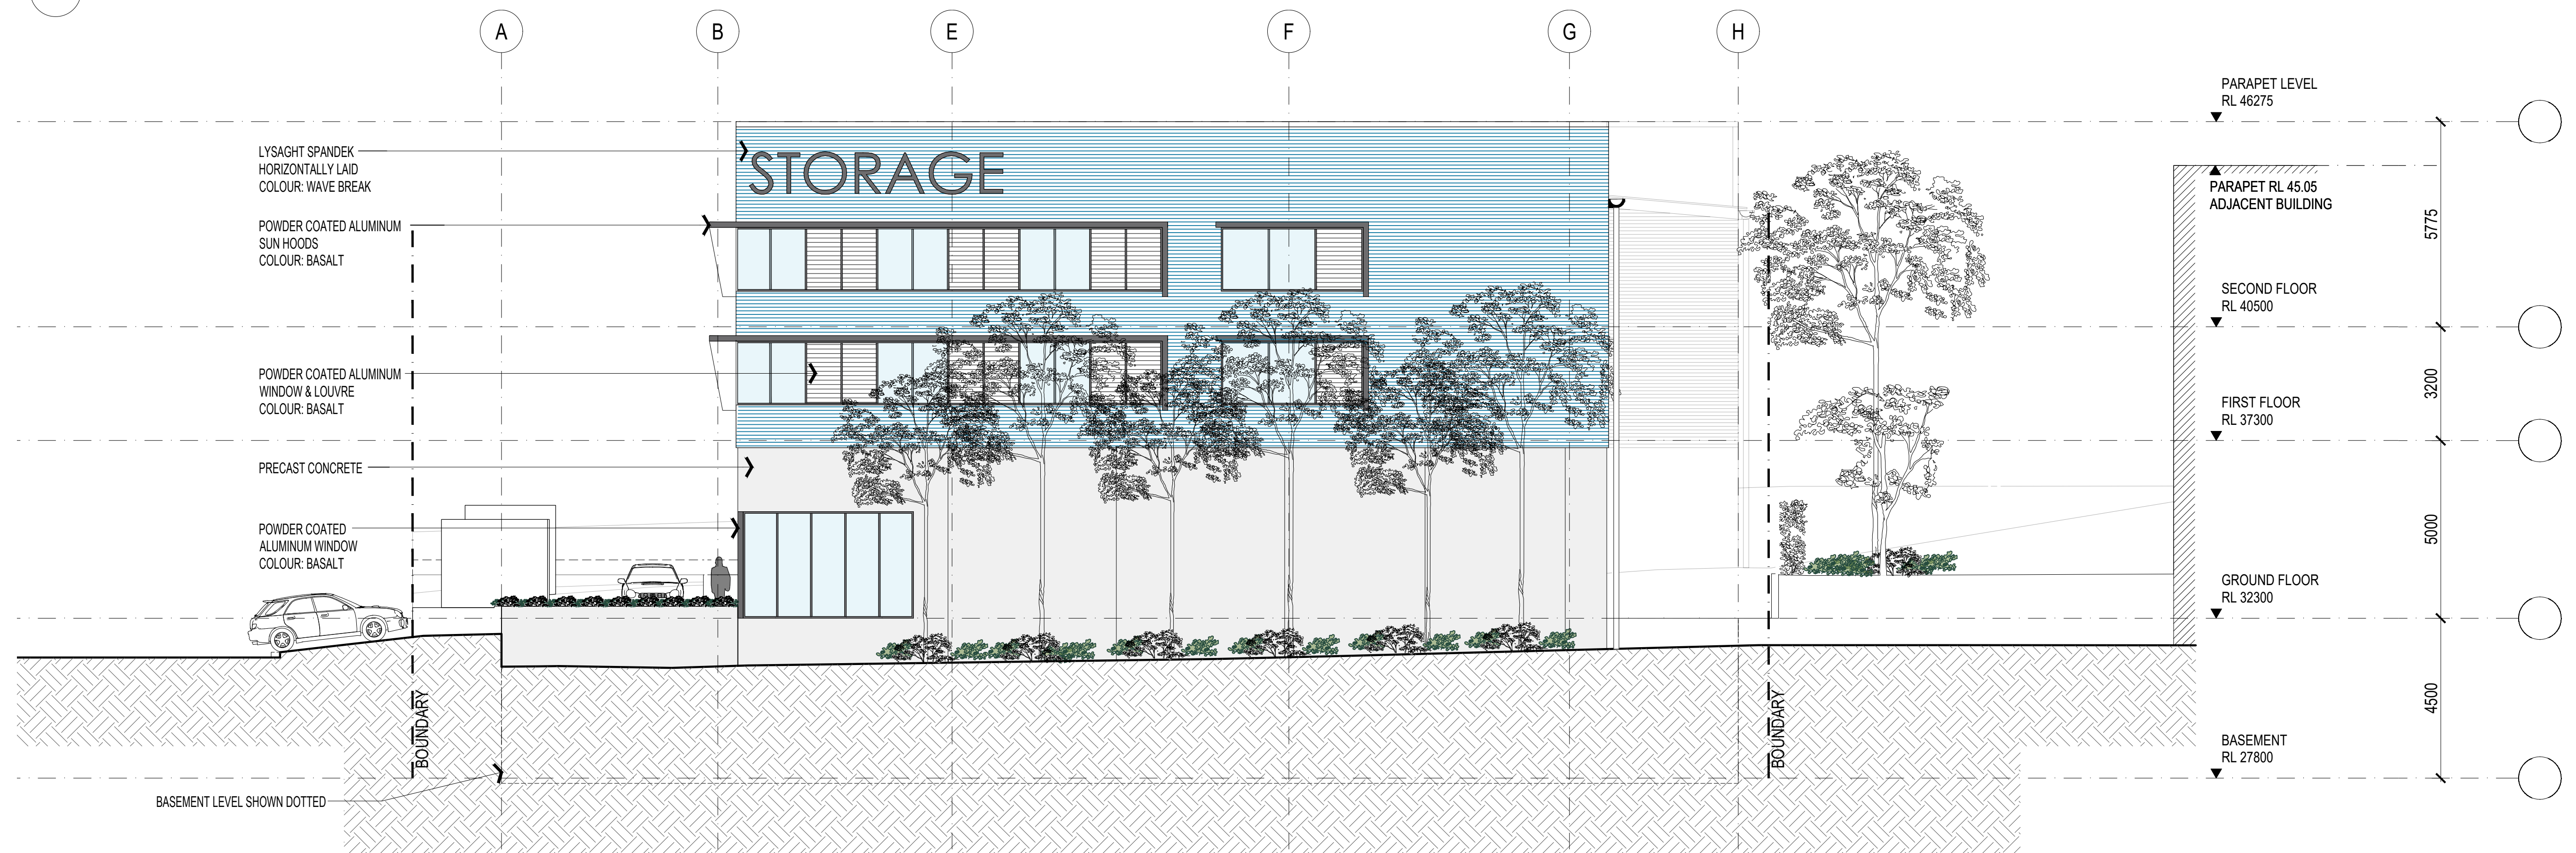

02 WEST ELEVATION

ALL DIMENSIONS & LEVELS TO BE CHECKED ON SITE BY CONTRACTOR PRIOR TO CONSTRUCTION. ALL BOUNDARIES & CONTOURS SUBJECT TO SURVEY. ALL RIGHTS RESERVED. THIS DRAWING MAY NOT BE REPRODUCED OR TRANSMITTED, IN PART OR IN WHOLE WITHOUT THE PERMISSION OF CRAWFORD ARCHITECTS PTY LTD

© CRAWFORD ARCHITECTS PTY LTD 2019
SUITE 3.01, LEVEL 3 80 MOUNT STREET
NORTH SYDNEY, NSW 2060 AUSTRALIA
ABN: 56 120 779 106
NOMINATED ARCHITECTS:
TONY GRAY 5303 & PAUL GODSELL 6726
P 02 9660 3644 www.crawford.com.au
E arch@crawford.com.au

THIS DRAWING IS NOT TO BE USED FOR CONSTRUCTION UNLESS APPROVED BY A DIRECTOR OF CRAWFORD ARCHITECTS PTY LTD

DA01	24.12.17	DA ISSUE
ISSUE	DATE	AMENDMENTS

CLIENT
ALLAMCORP PTY LTD

PROJECT
LAWFORD STREET
GREENACRE

TITLE
PROPOSED ELEVATIONS
SHEET 02

No. 67-75, LAWFORD STREET, GREENACRE NSW 2190


SCALE: 1:100 @ A1
APPROVED: TG
DRAWN: MV
CHECKED: TG
DATE: OCTOBER
STATUS: DA

PROJECT NUMBER: 24027
DRAWING NUMBER: A301


ISSUE

DA01

crawford
architects

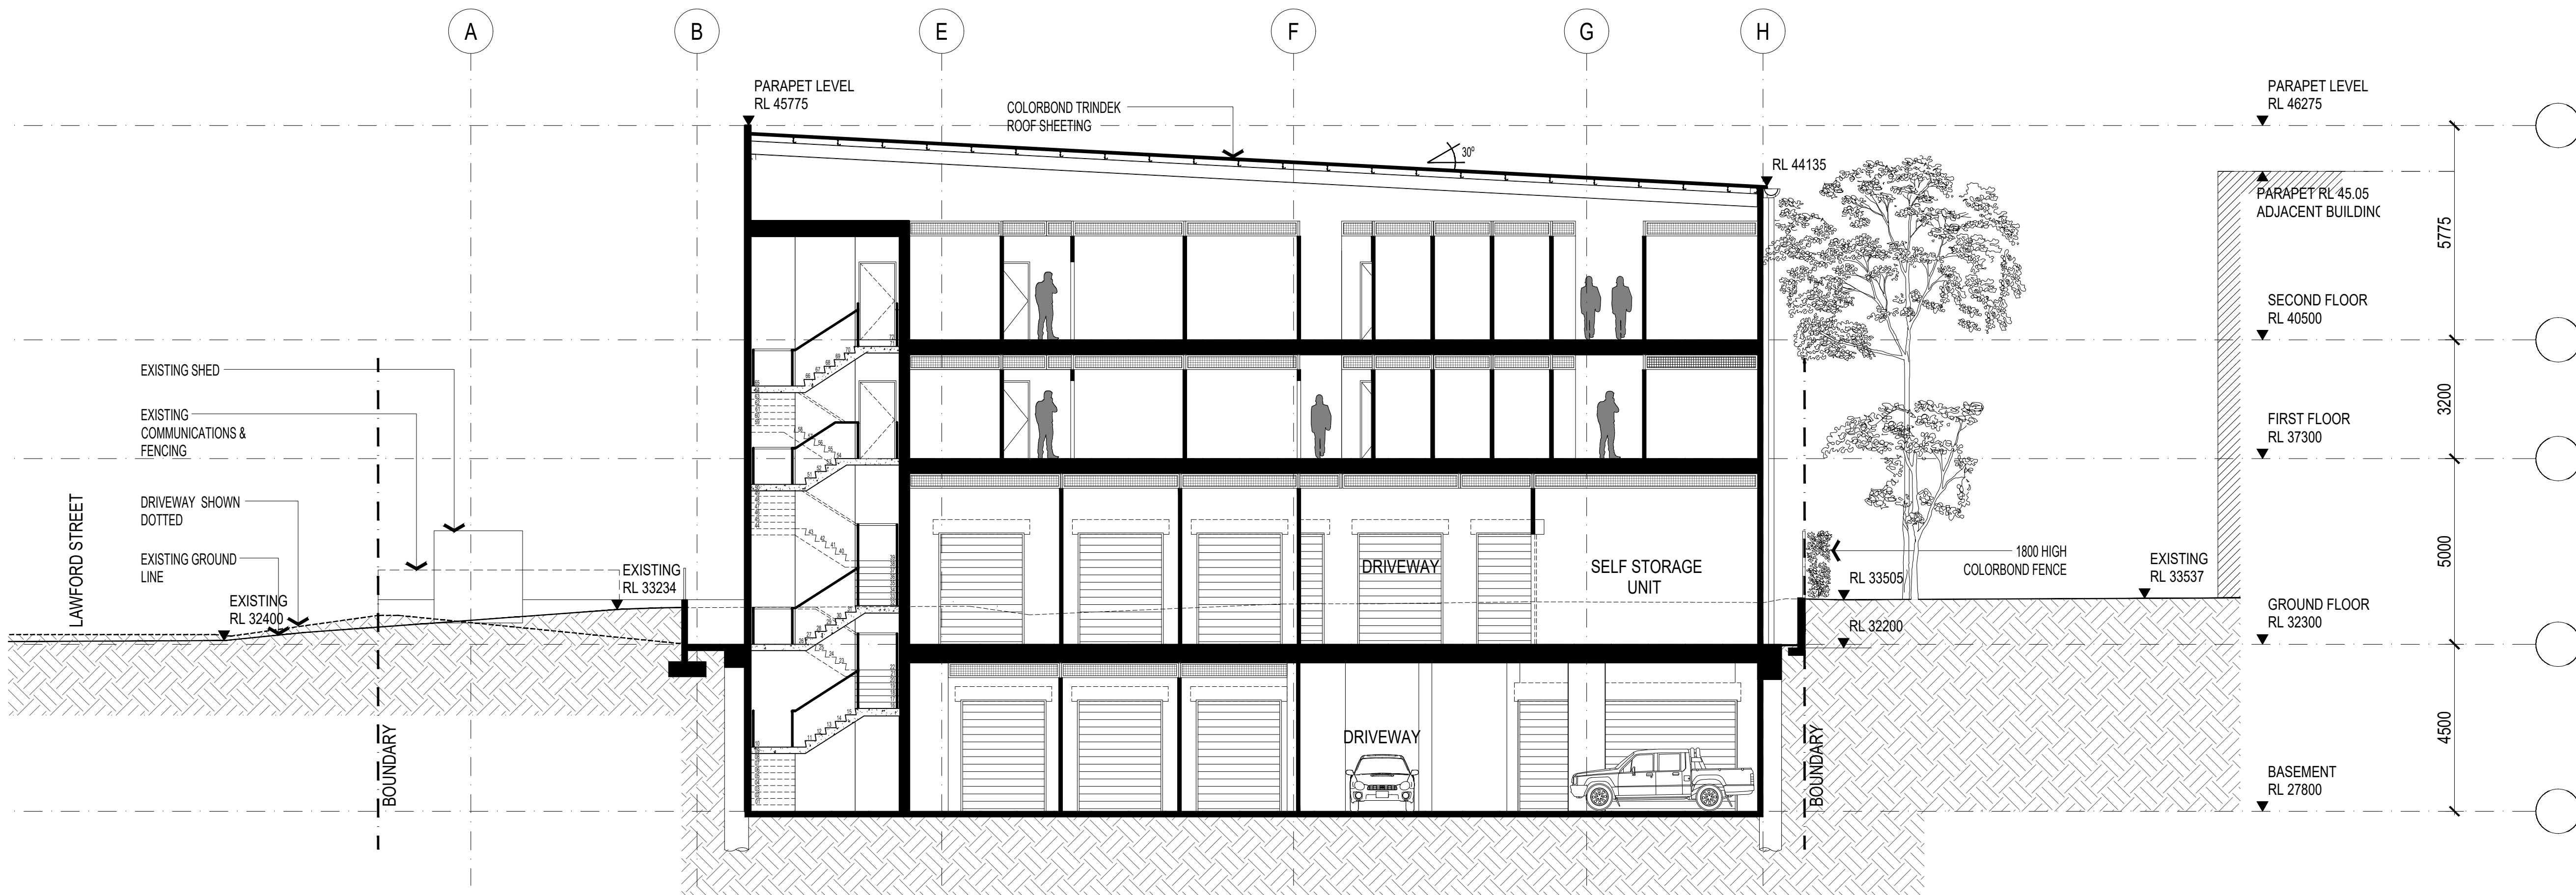

01 SECTION A

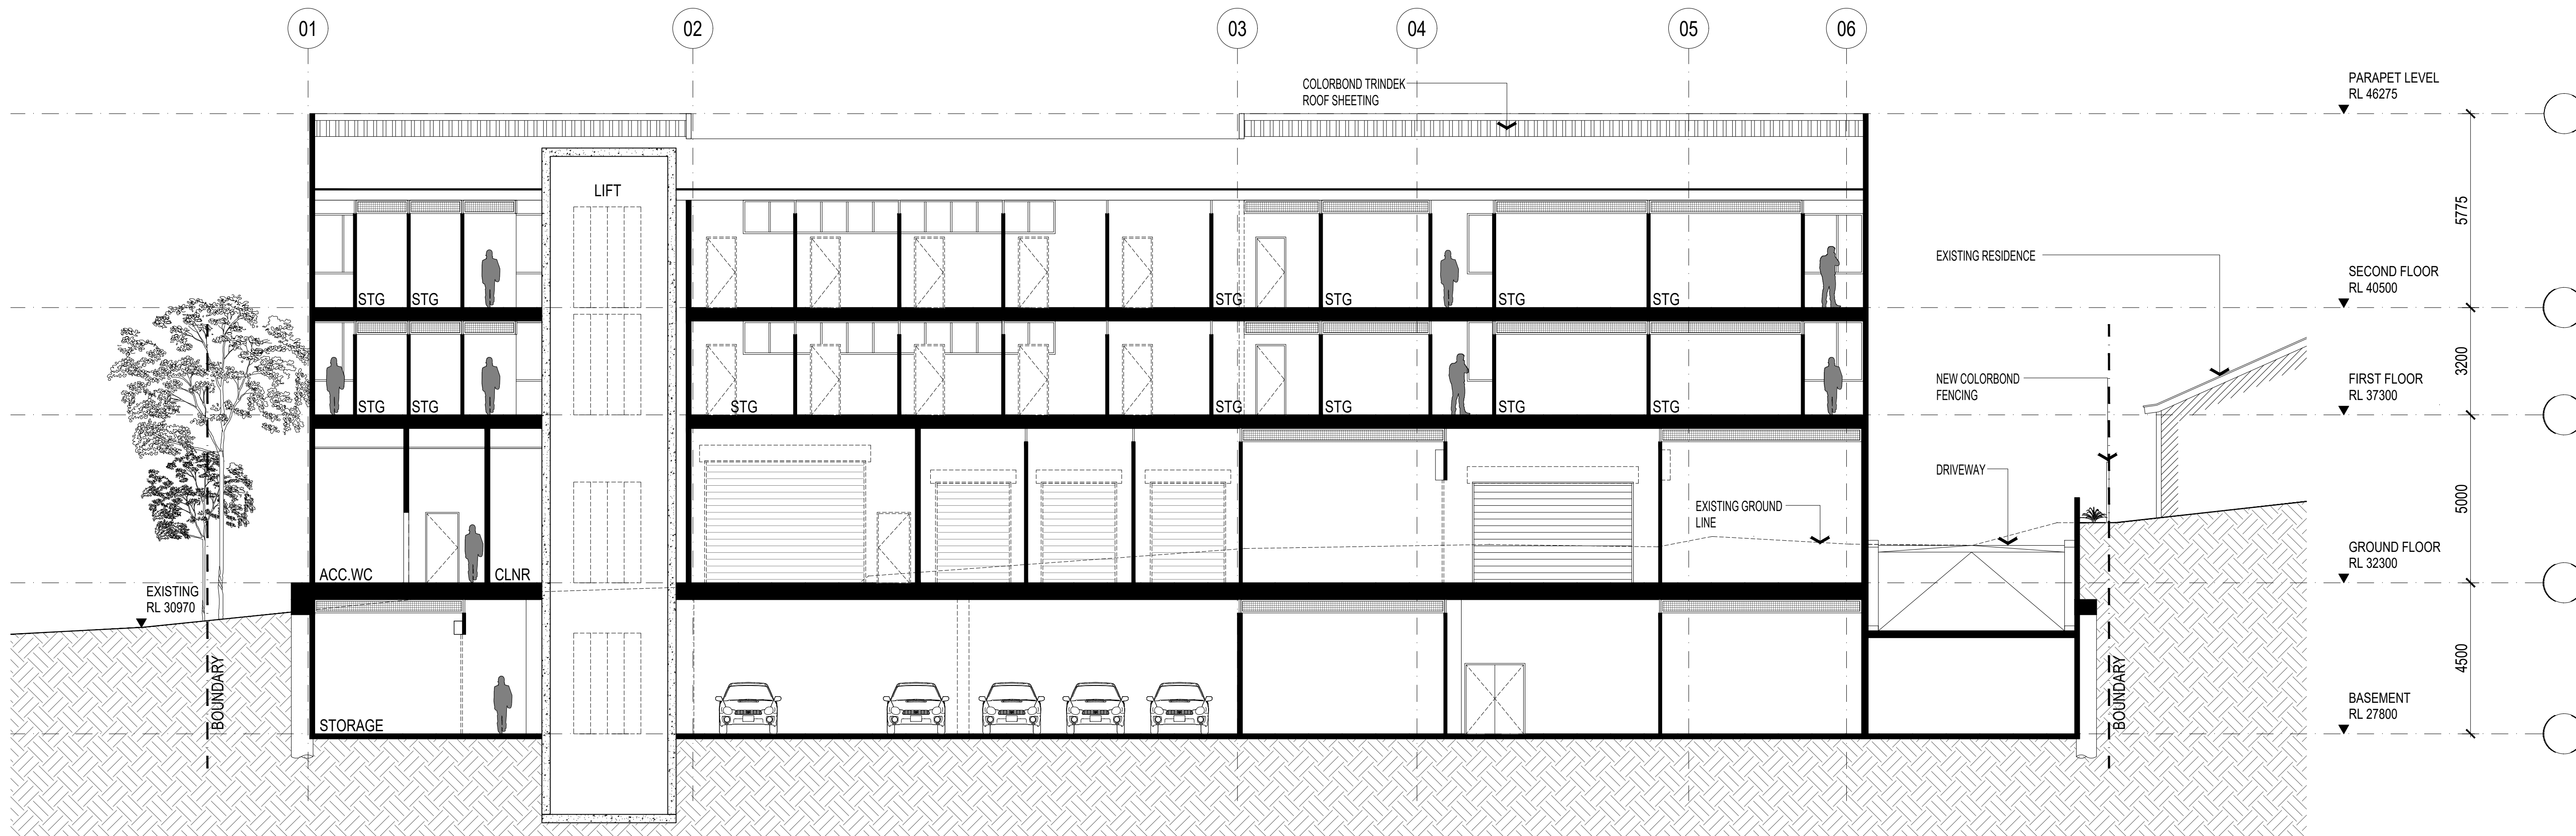

02 SECTION B

ALL DIMENSIONS & LEVELS TO BE CHECKED ON SITE BY CONTRACTOR PRIOR TO CONSTRUCTION. ALL BOUNDARIES & CONTOURS SUBJECT TO SURVEY. ALL RIGHTS RESERVED. THIS DRAWING MAY NOT BE REPRODUCED OR TRANSMITTED, IN PART OR IN WHOLE WITHOUT THE PERMISSION OF CRAWFORD ARCHITECTS PTY LTD

THIS DRAWING IS NOT TO BE USED FOR CONSTRUCTION UNLESS APPROVED BY A DIRECTOR OF CRAWFORD ARCHITECTS PTY LTD

© CRAWFORD ARCHITECTS PTY LTD 2019
SUITE 3.01, LEVEL 3 80 MOUNT STREET
NORTH SYDNEY NSW 2060 AUSTRALIA
ABN 56 120 779 106
NOMINATED ARCHITECTS:
TONY GRAY 5303 & PAUL GOOSELL 6726

P 02 9660 3644 www.crawford.com.au
E arch@crawford.com.au

DA01	24.12.17	DA ISSUE
ISSUE	DATE	AMENDMENTS

CLIENT
ALLAMCORP PTY LTD

PROJECT
LAWFORD STREET
GREENACRE

TITLE
PROPOSED
SECTIONS

No. 67-75, LAWFORD STREET, GREENACRE NSW 2190


SCALE 1:100 @ A1
APPROVED
DRAWN
CHECKED
DATE
STATUS

PROJECT NUMBER
DRAWING NUMBER
24027 A310

ISSUE

DA01


crawford
architects

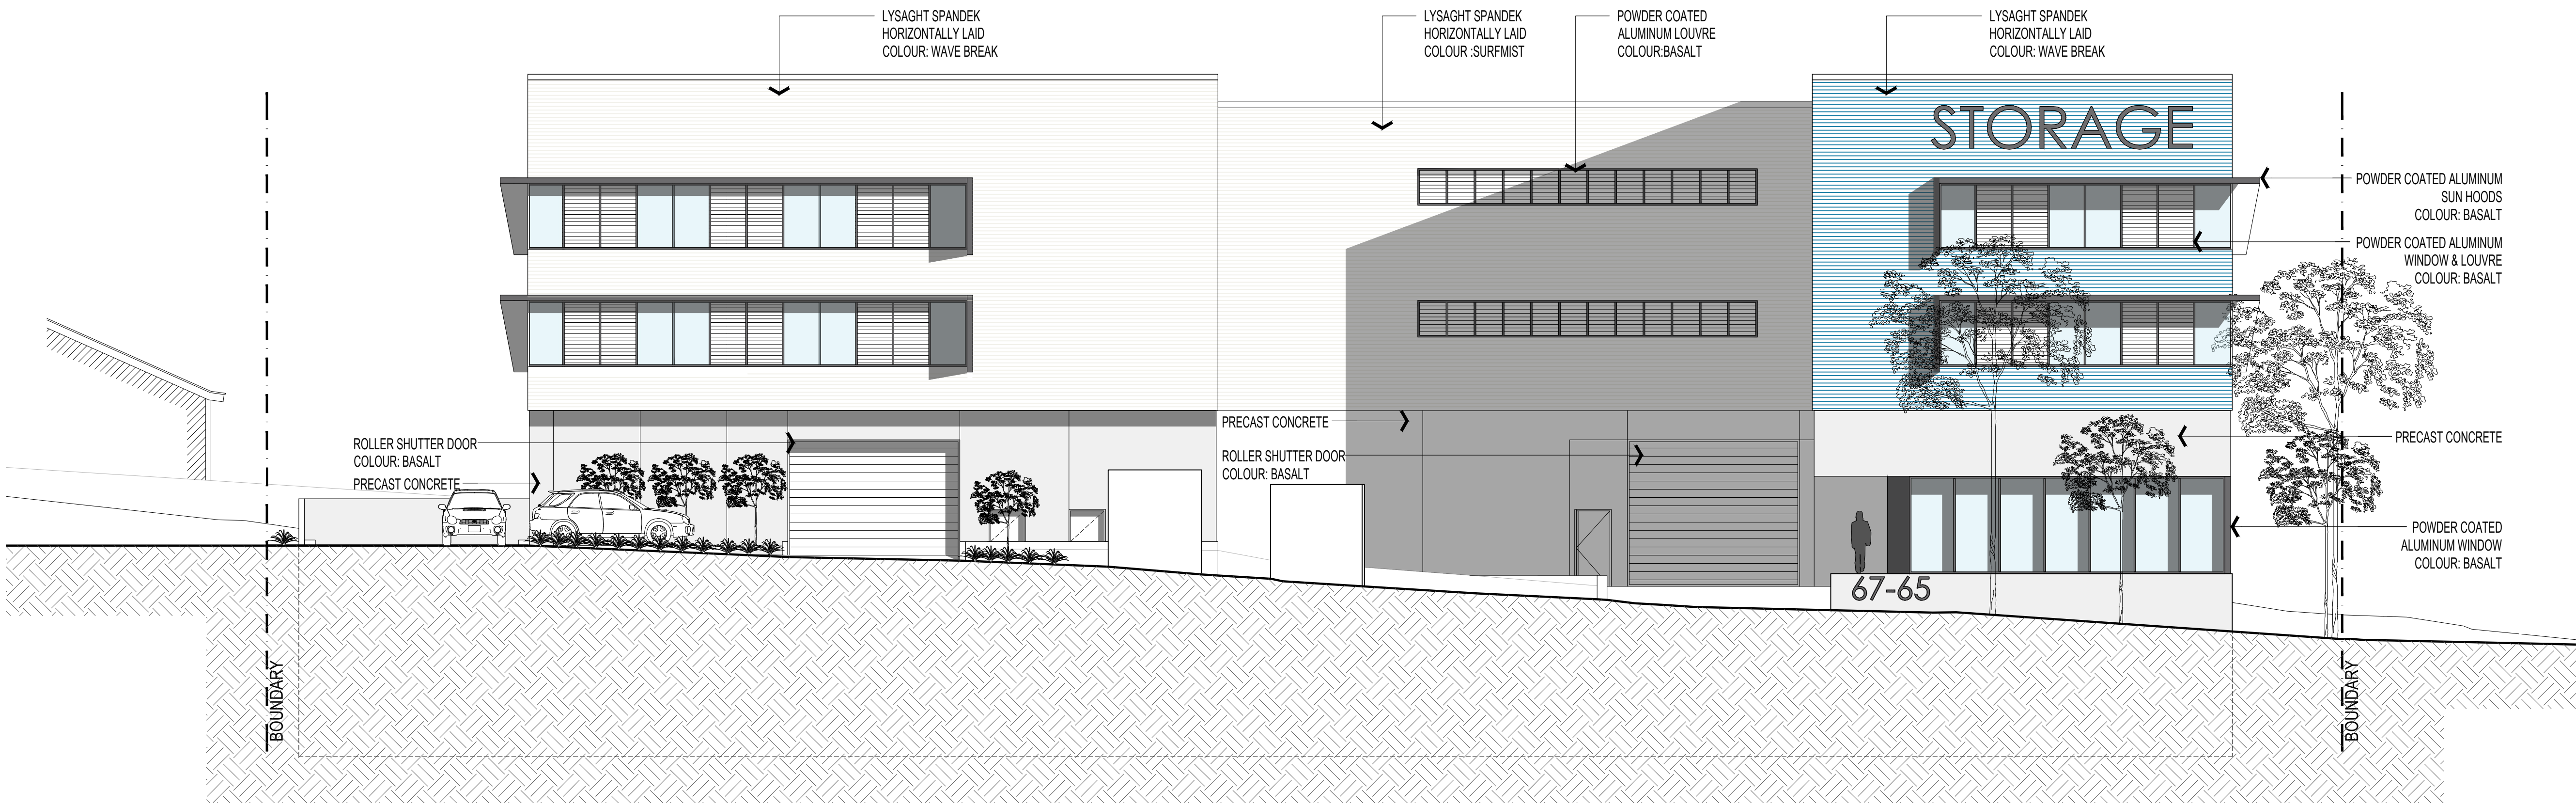

LYSAGHT SPANDEK
HORIZONTALLY LAID
COLOUR: WAVE BREAK



LYSAGHT SPANDEK
HORIZONTALLY LAID

 

LYSAGHT SPANDEK
HORIZONTALLY LAID
COLOUR: SURFMIST



PRECAST
CONCRETE



POWDER COATED
ALUMINUM FRAME
COLOUR: BASALT

ALL DIMENSIONS & LEVELS TO BE CHECKED ON SITE BY CONTRACTOR PRIOR TO CONSTRUCTION. ALL BOUNDARIES & CONTOURS SUBJECT TO SURVEY. ALL RIGHTS RESERVED. THIS DRAWING MAY NOT BE REPRODUCED OR TRANSMITTED, IN PART OR IN WHOLE WITHOUT THE PERMISSION OF CRAWFORD ARCHITECTS PTY LTD

© CRAWFORD ARCHITECTS PTY LTD 2019
SUITE 3.01, LEVEL 3 80 MOUNT STREET
NORTH SYDNEY, NSW 2060 AUSTRALIA
ABN 56 120 779 106
NOMINATED ARCHITECTS:
TONY GRAY 5303 & PAUL GODSELL 6726
ARCHITECTS PTY LTD

P 02 9660 3644 www.crawford.com.au
E arch@crawford.com.au

THIS DRAWING IS NOT TO BE USED FOR CONSTRUCTION UNLESS APPROVED BY A DIRECTOR OF CRAWFORD ARCHITECTS PTY LTD

DA01	24.12.17	DA ISSUE
ISSUE	DATE	AMENDMENTS

CLIENT
ALLAMCORP PTY LTD

PROJECT
LAWFORD STREET
GREENACRE

No. 67-75, LAWFORD STREET, GREENACRE NSW 2190

TITLE
MATERIALS & FINISHES

SCALE N/A
APPROVED TG
DRAWN MV
CHECKED TG
DATE OCTOBER
STATUS DA

PROJECT NUMBER DRAWING NUMBER


24027

A320


DA01

ISSUE


crawford
architects

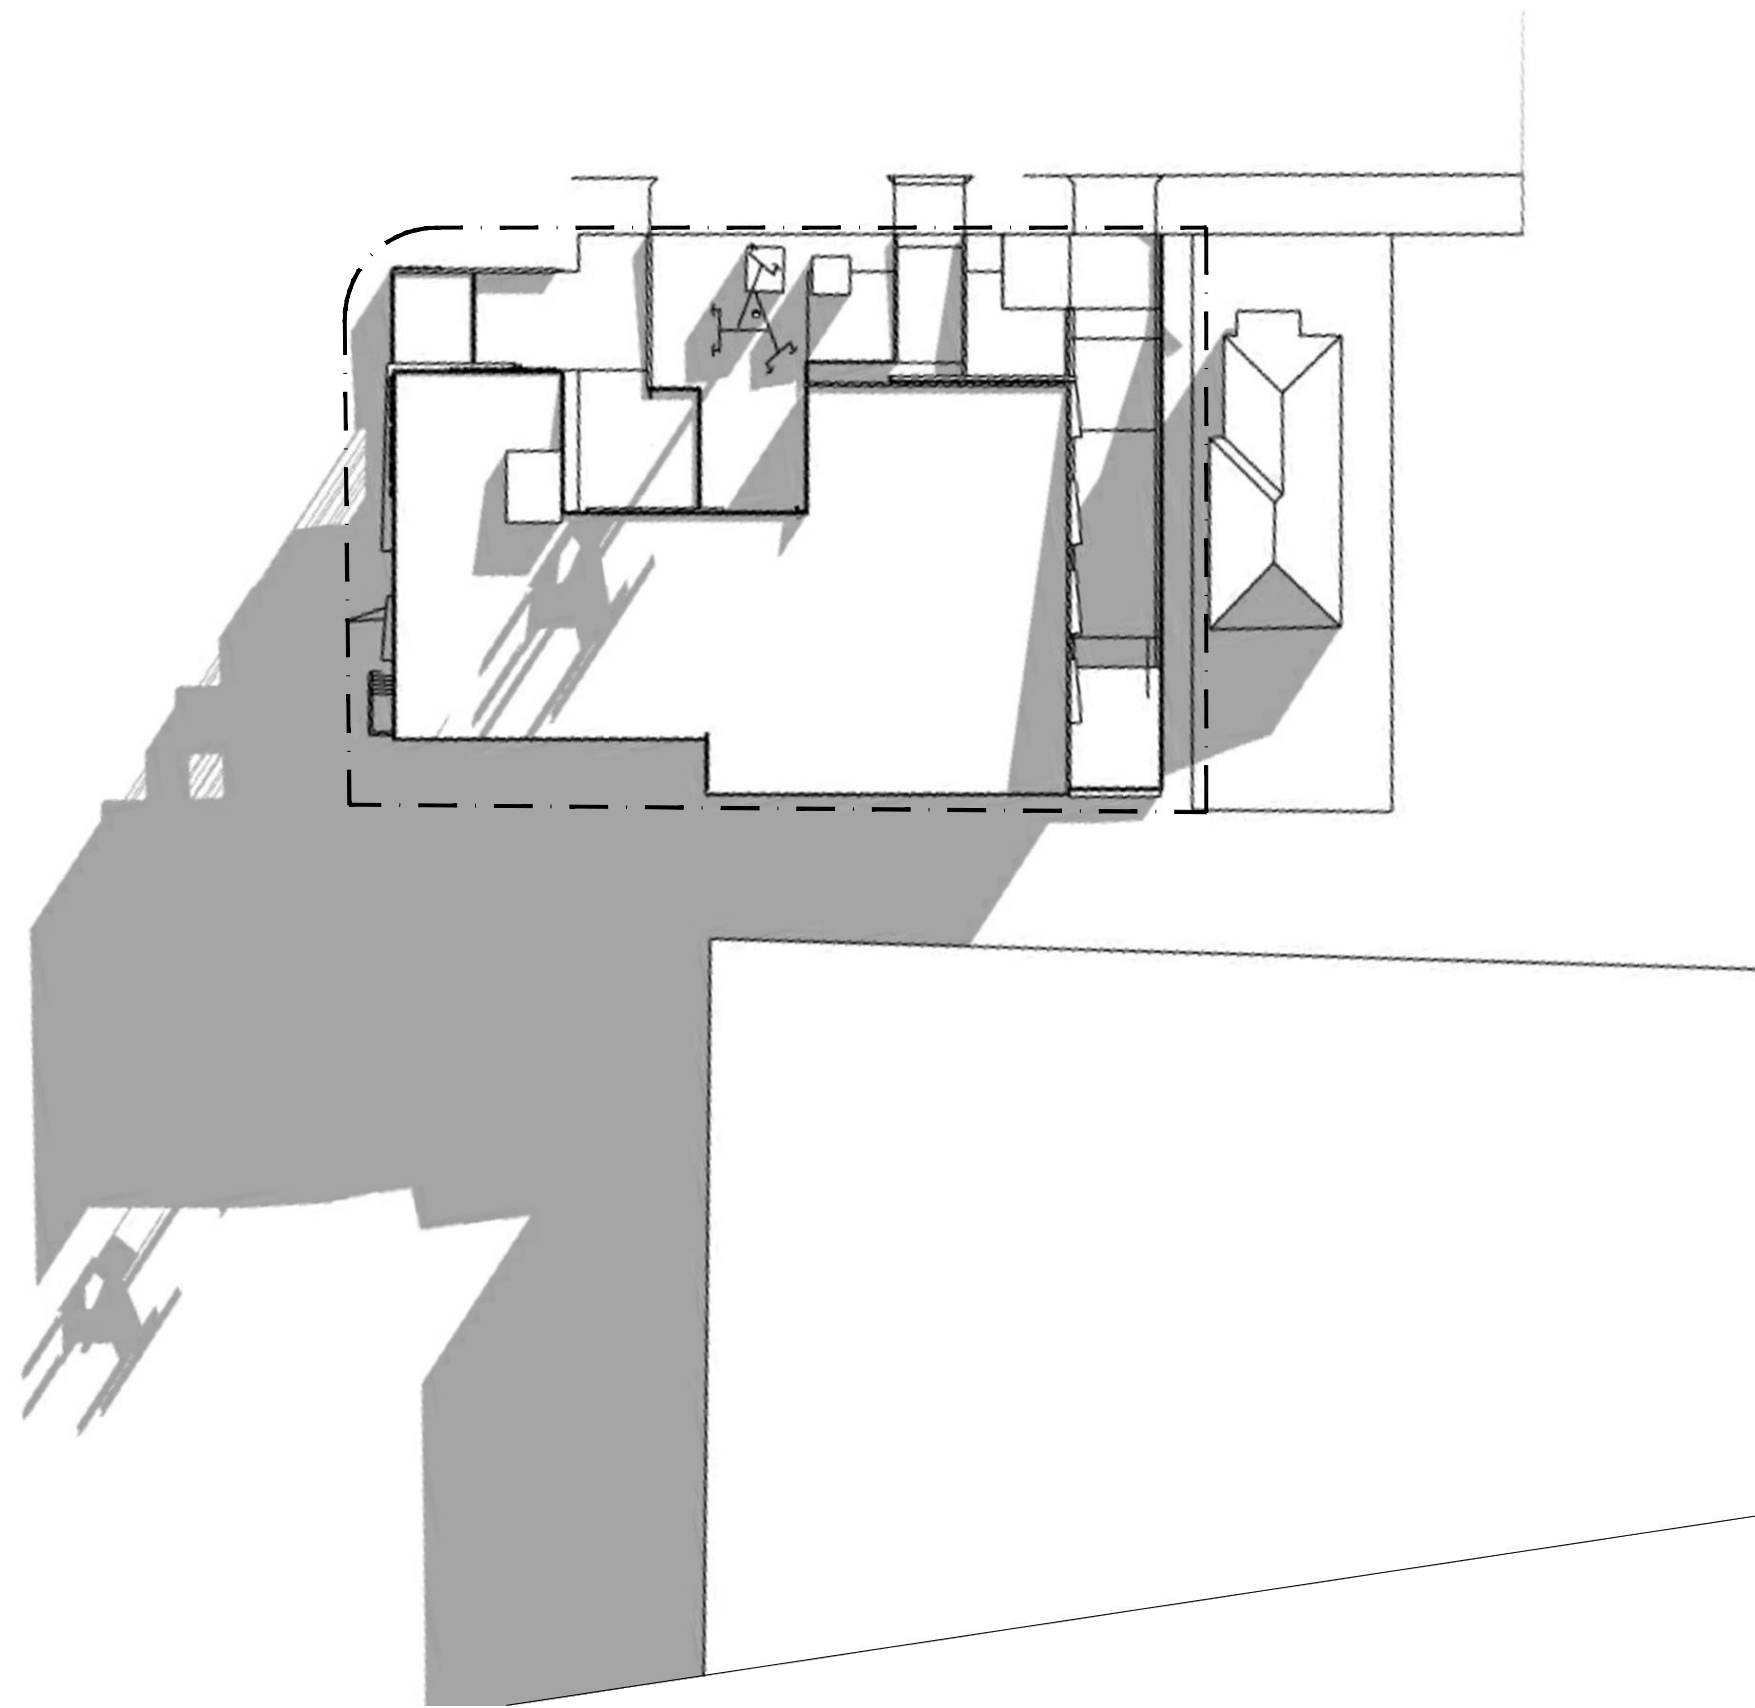


01 June 21st - 9:00am

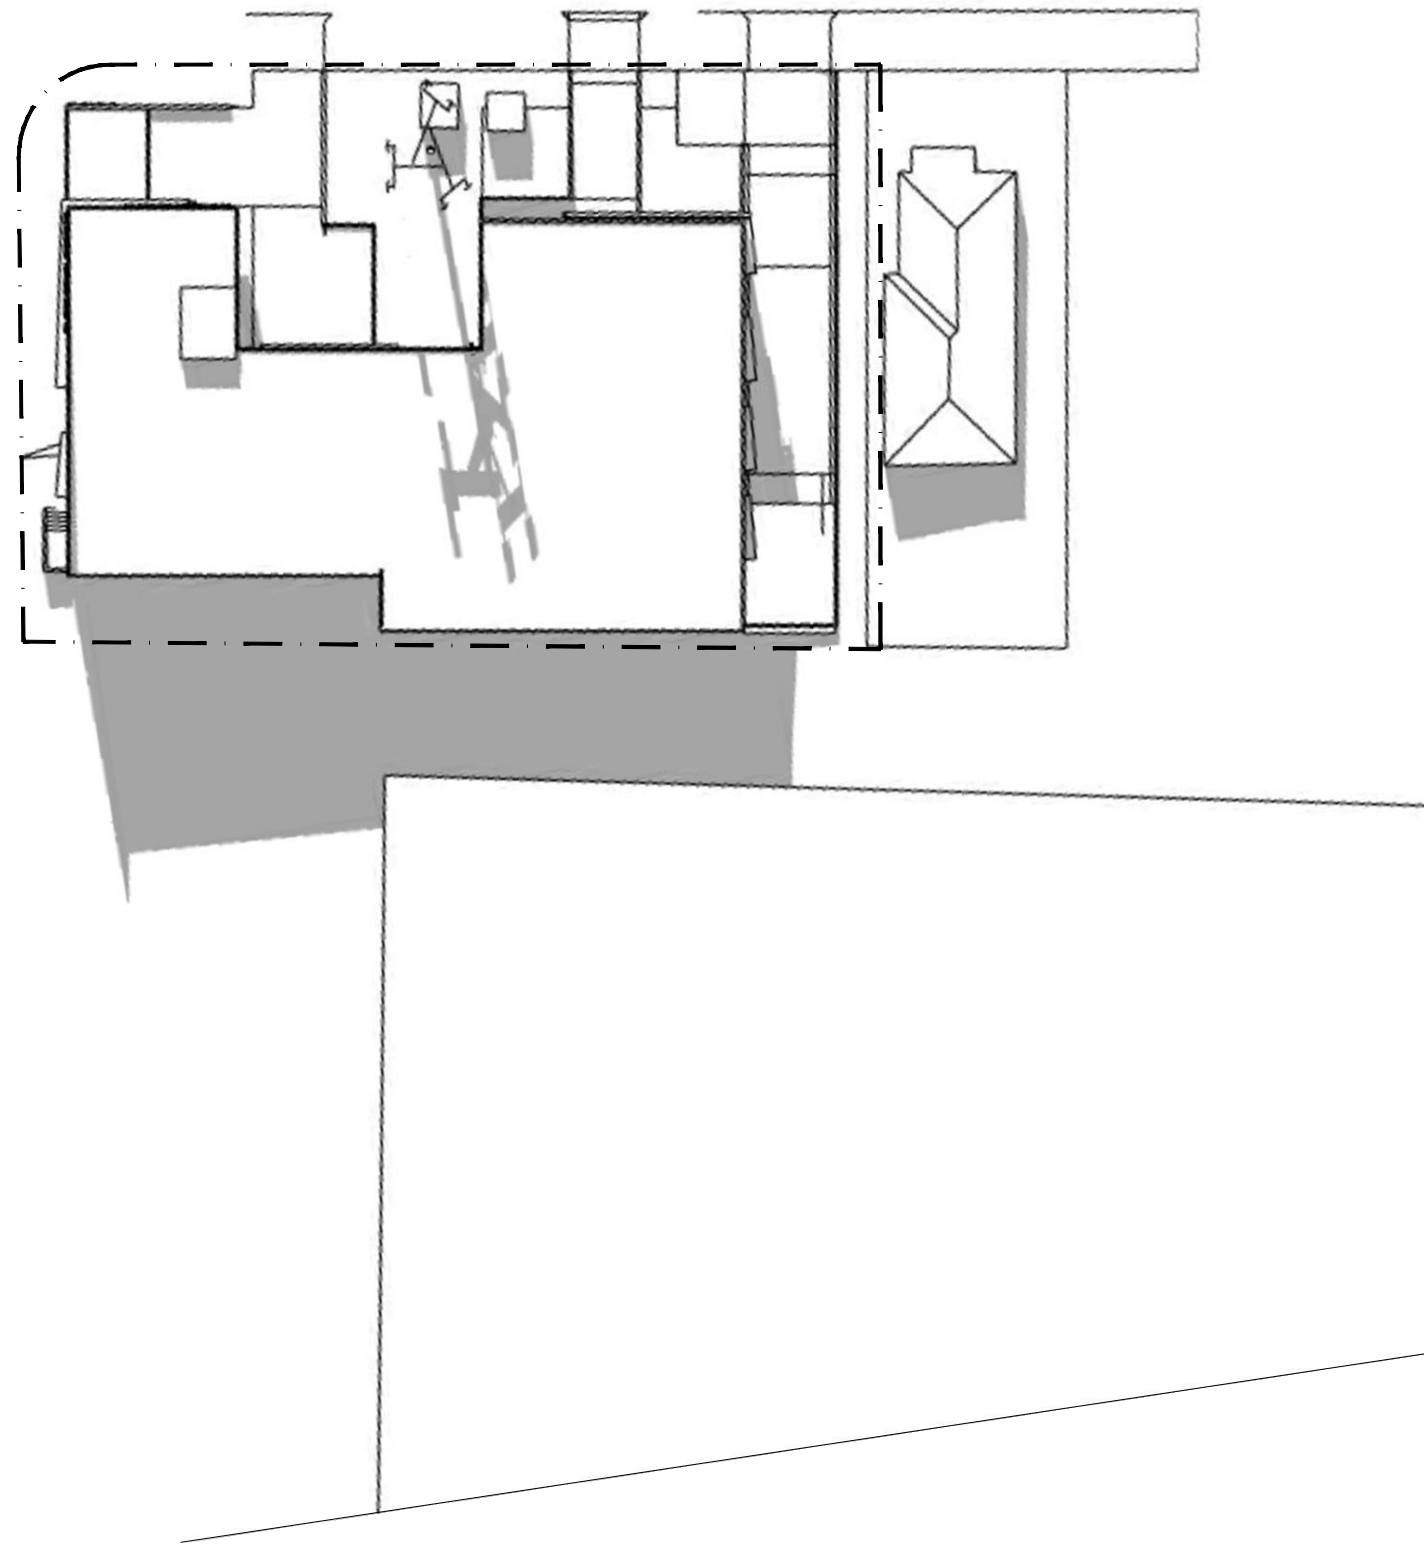


02 June 21st - 12:00pm

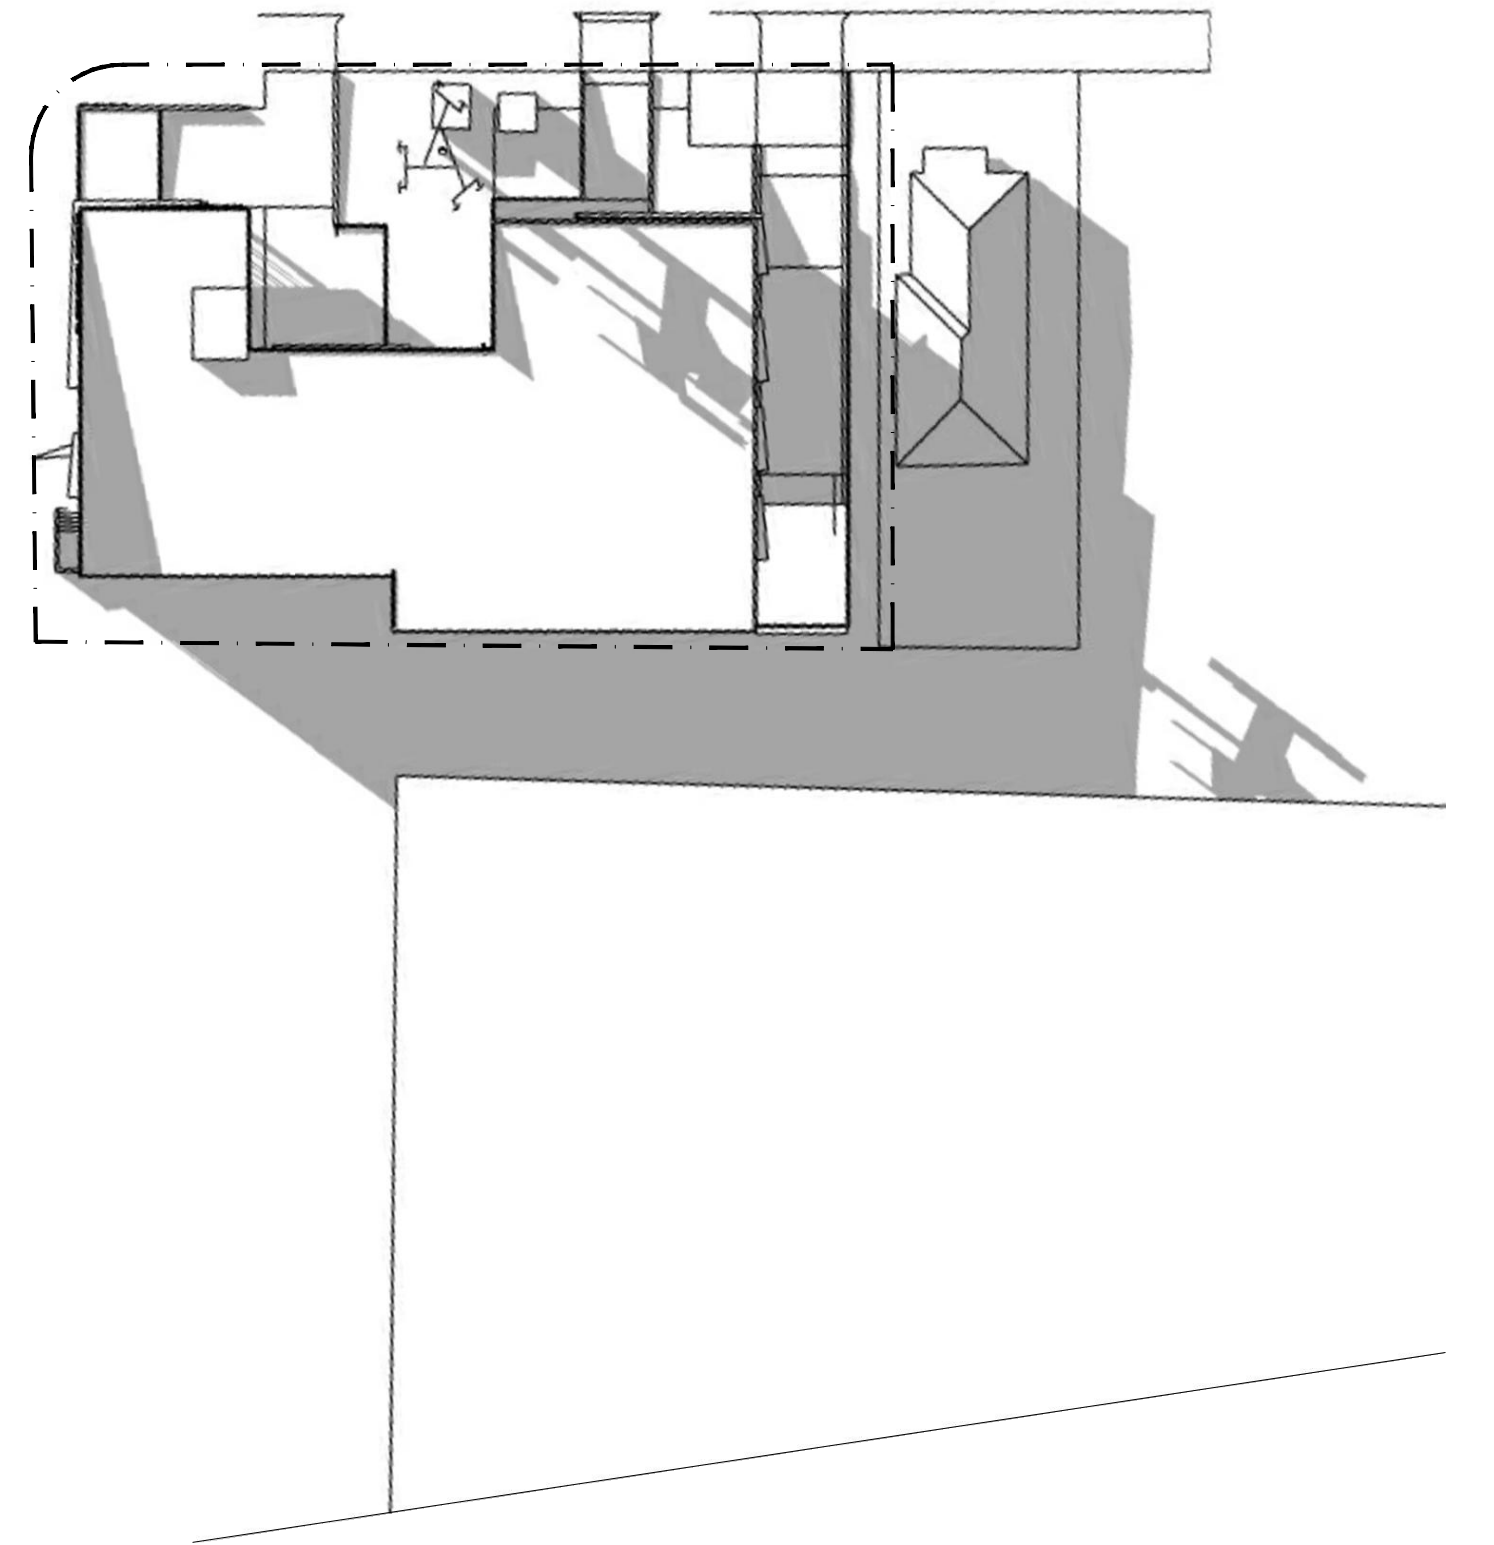


03 June 21st - 3:00pm

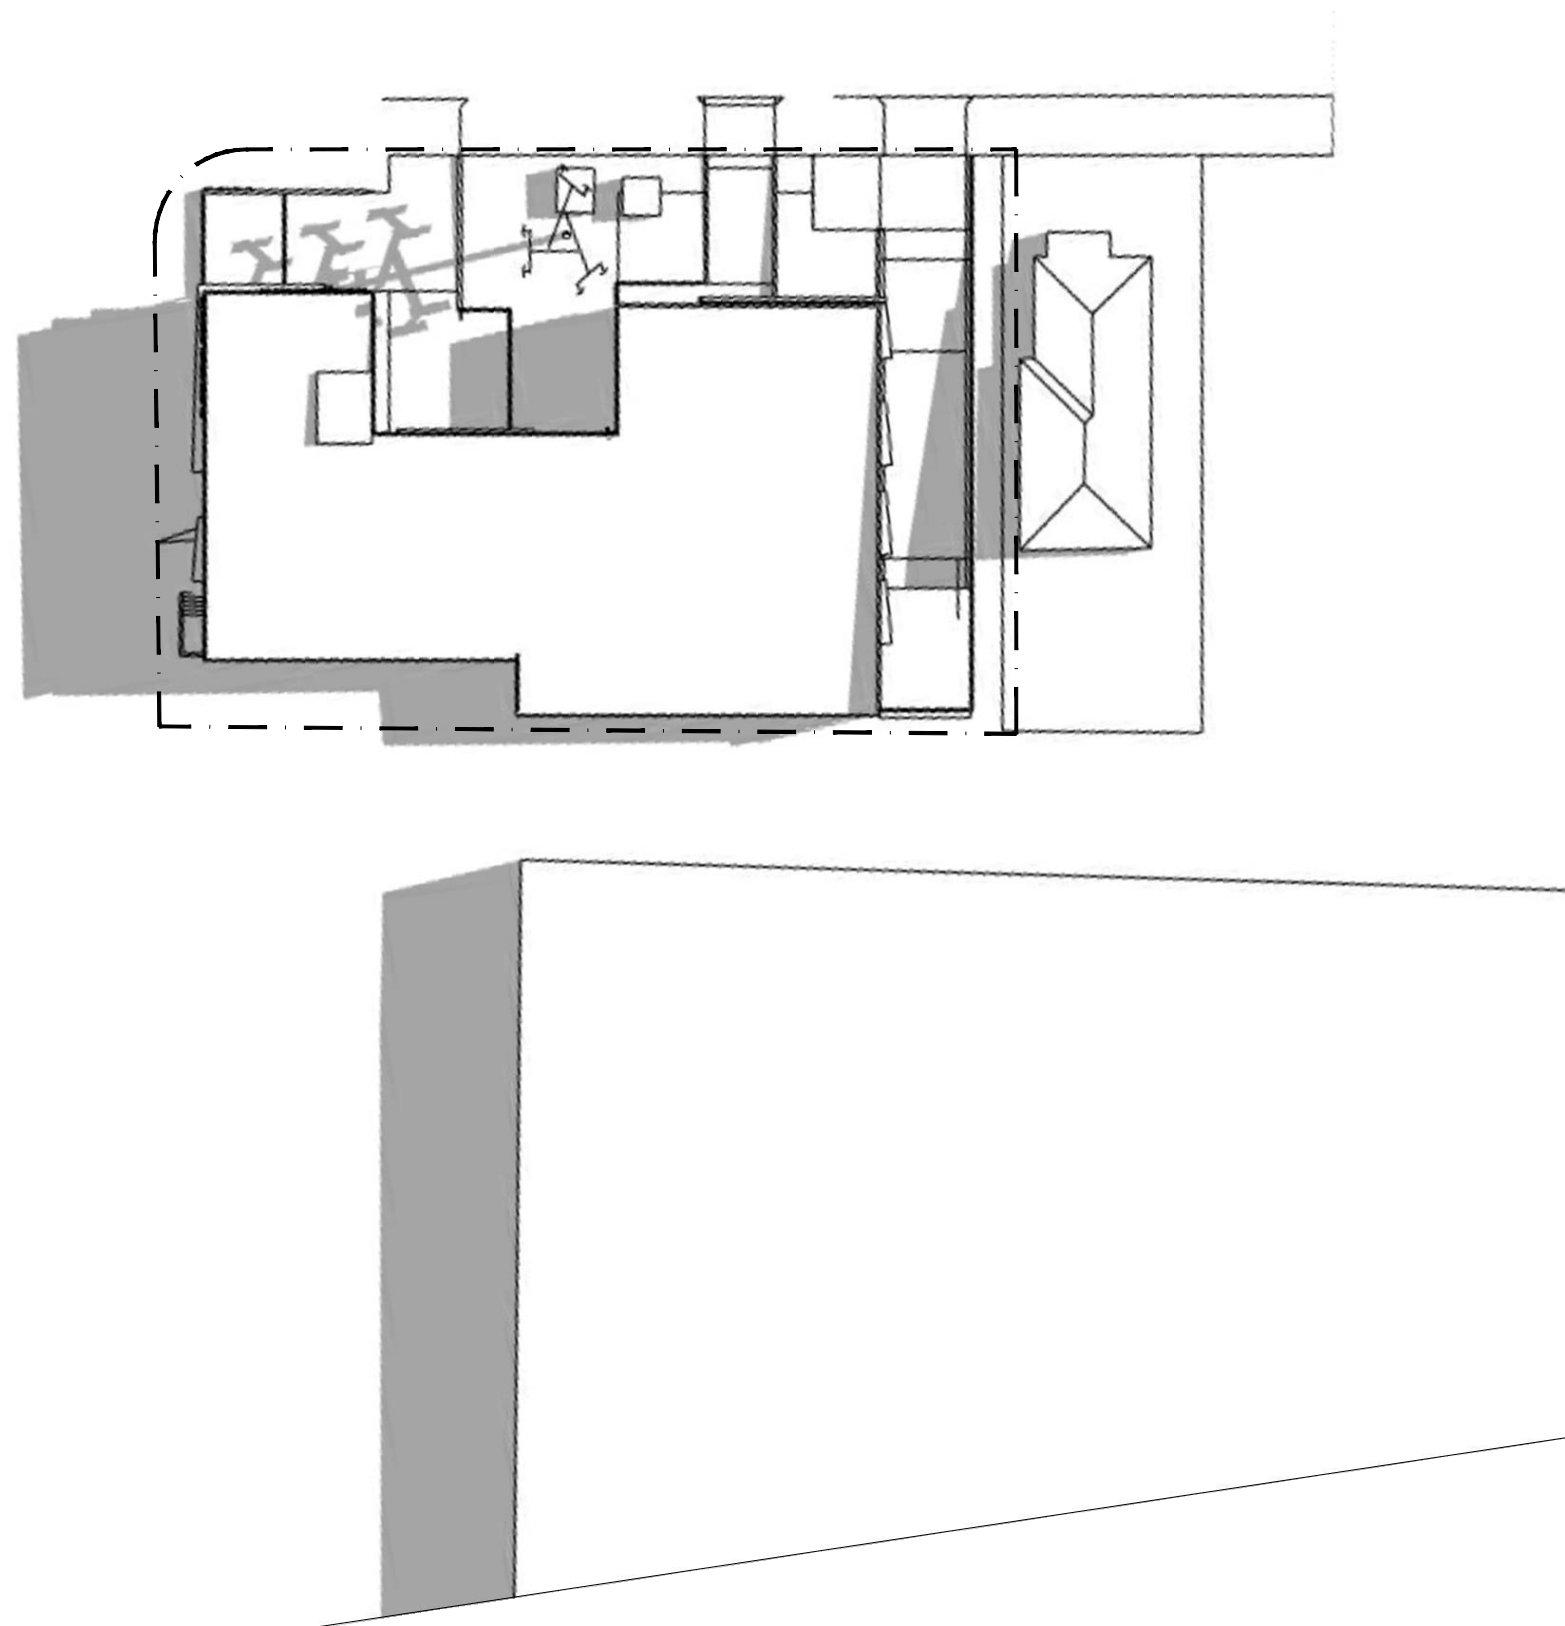


04 December 21st - 9:00am

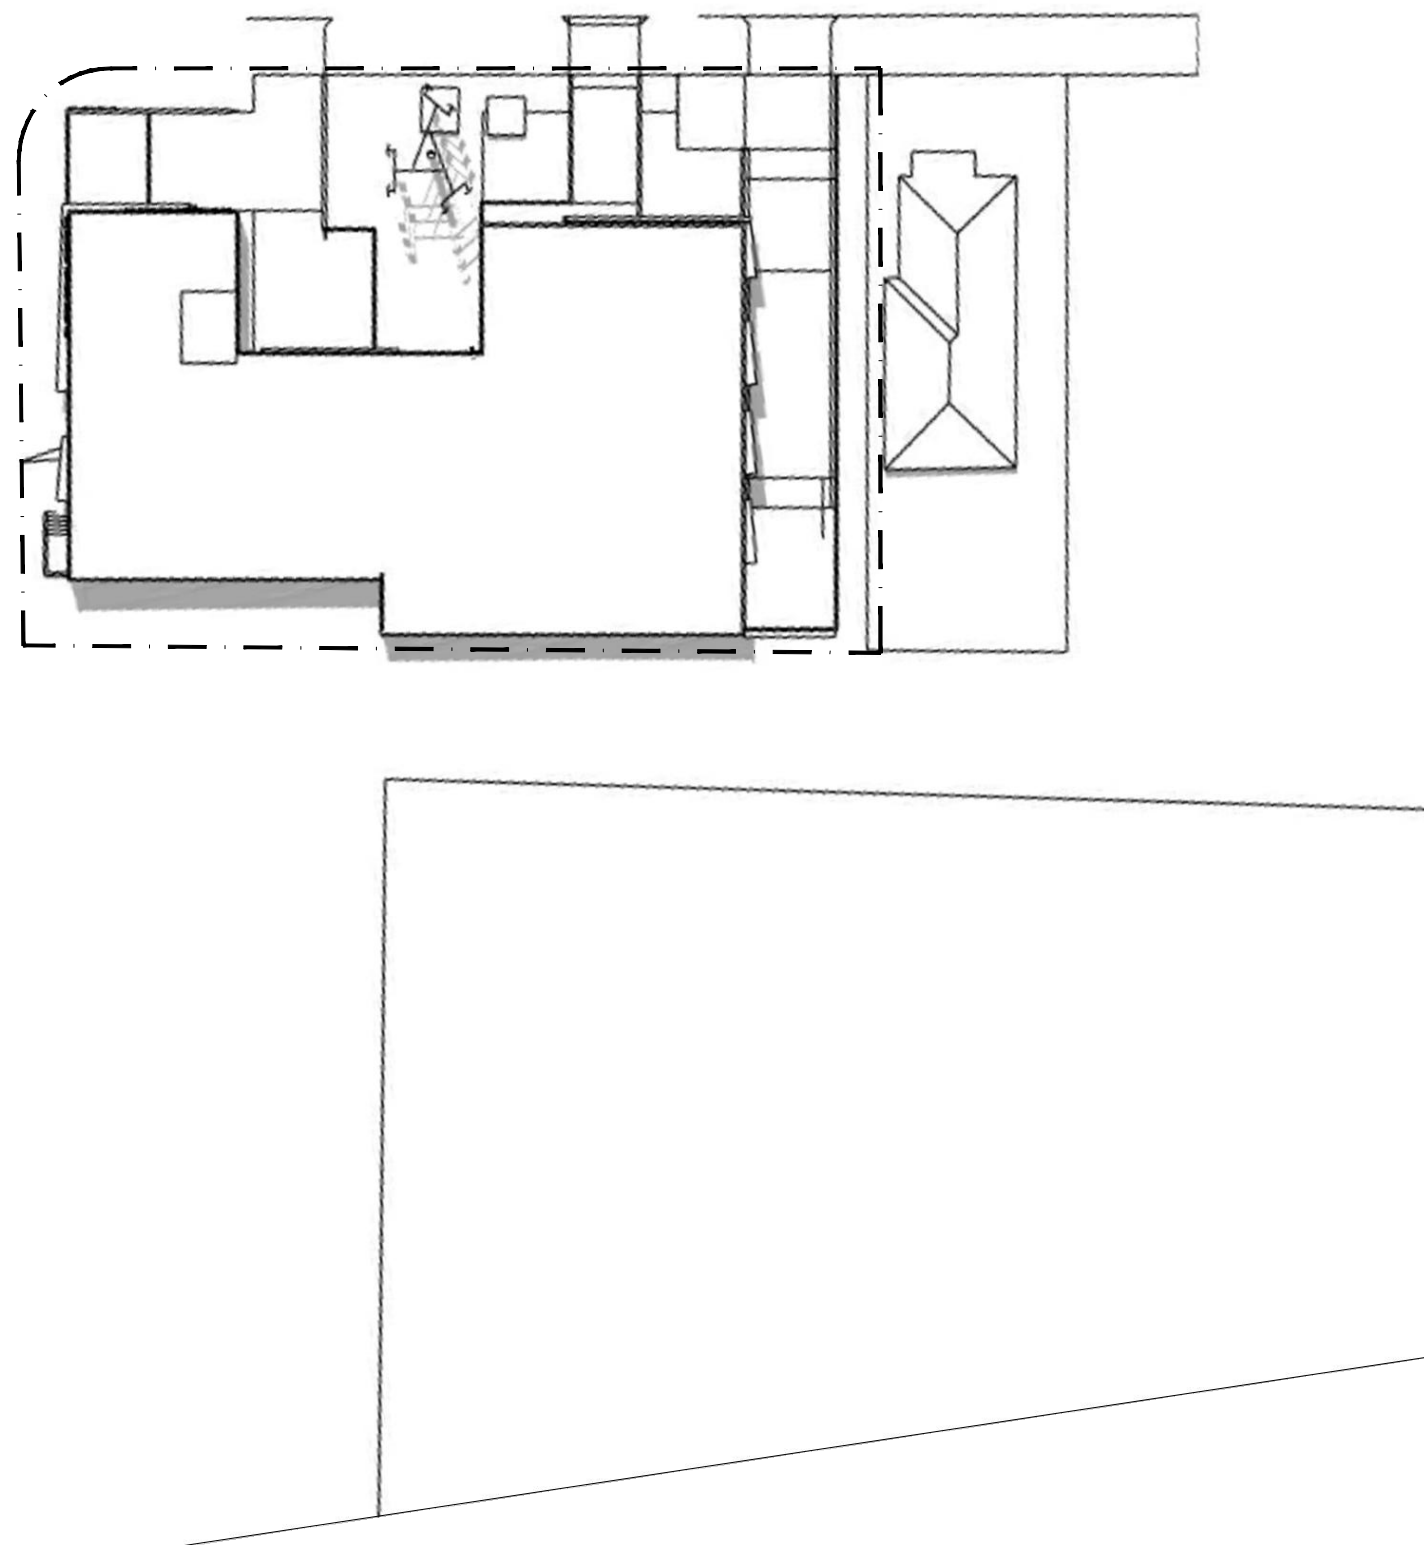

05 December 21st - 12:00pm

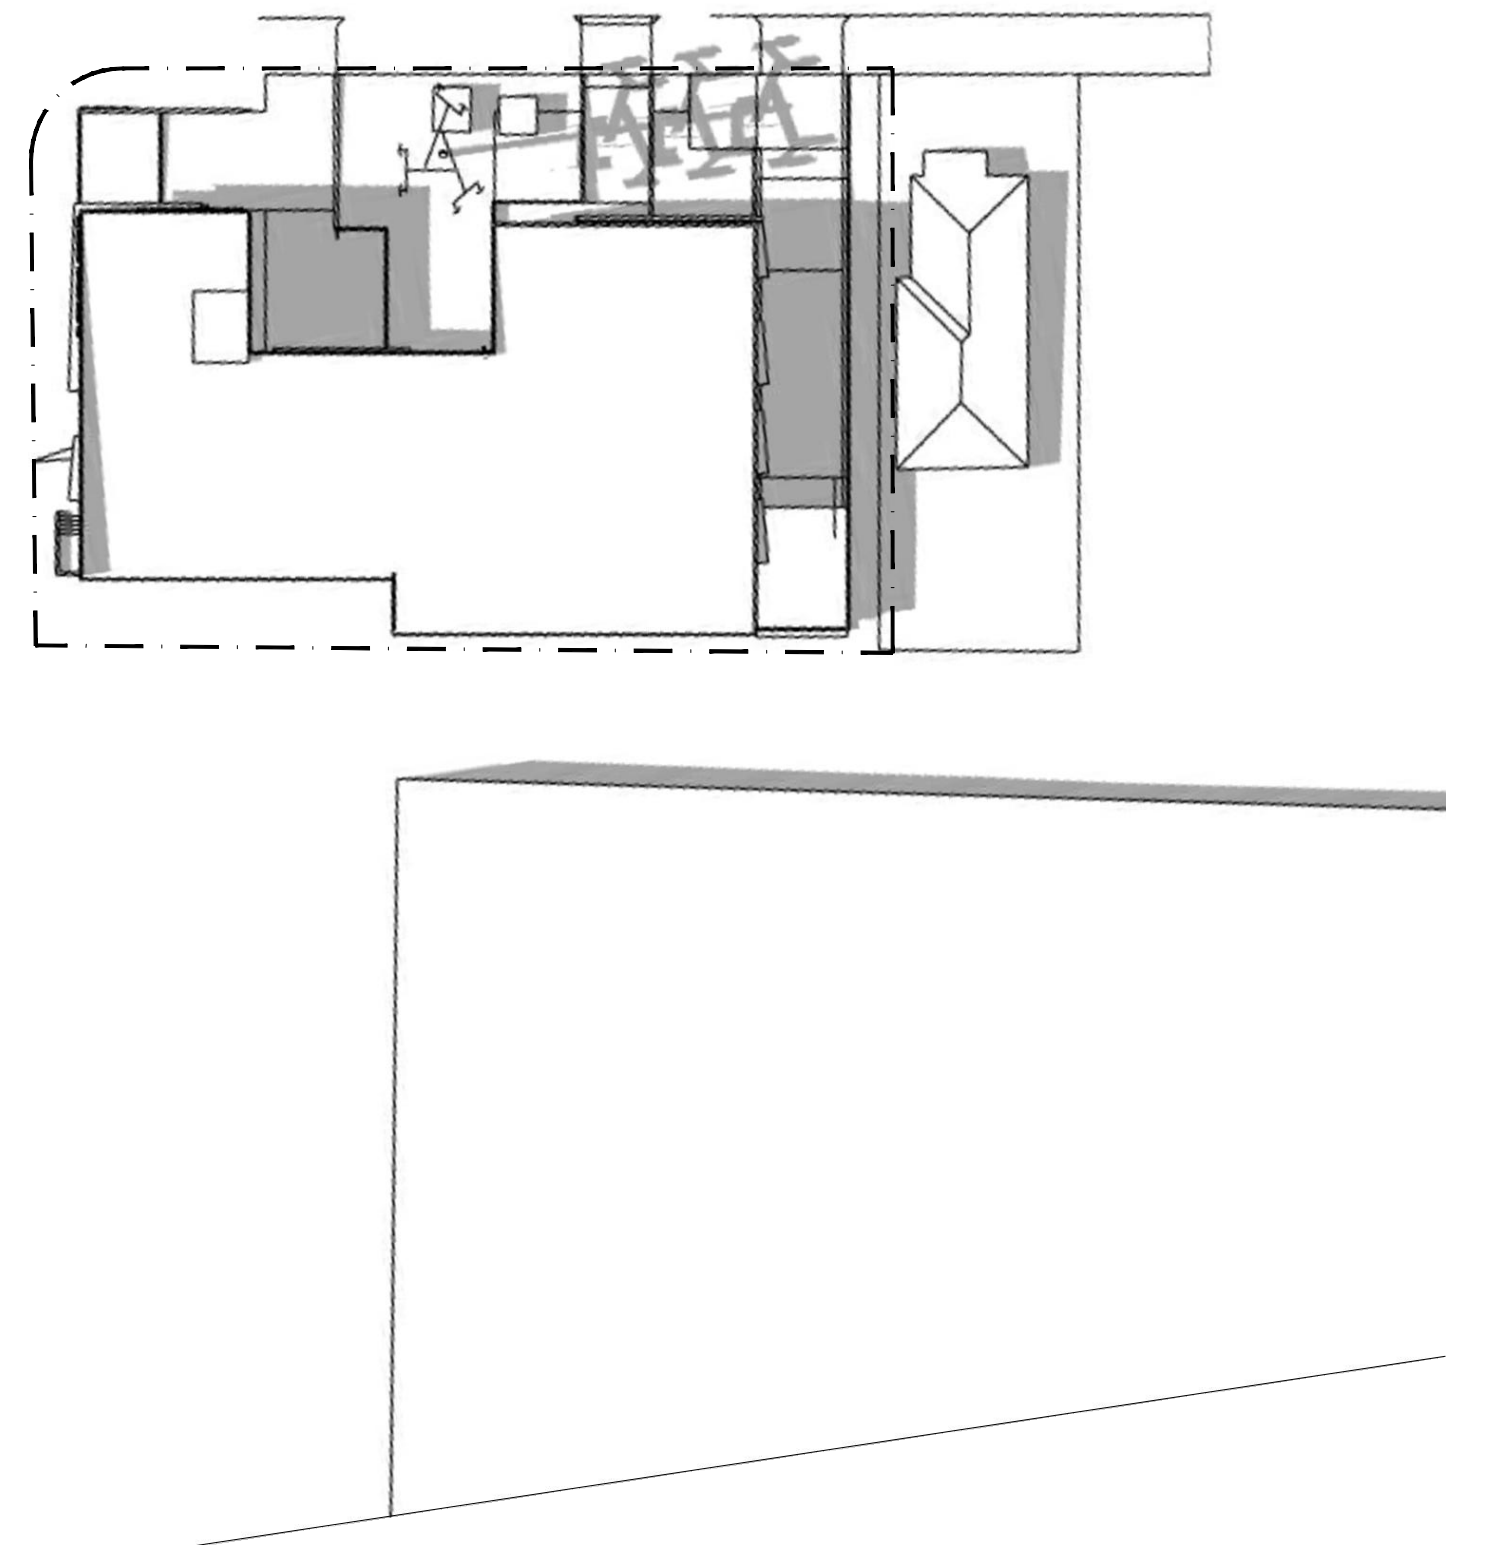

06 December 21st - 3:00pm

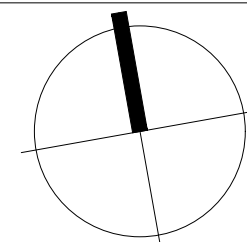



01 NORTH FACADE



02 NORTH EAST FACADE

ALL DIMENSIONS & LEVELS TO BE CHECKED ON SITE BY CONTRACTOR PRIOR TO CONSTRUCTION. ALL BOUNDARIES & CONTOURS SUBJECT TO SURVEY. ALL RIGHTS RESERVED. THIS DRAWING MAY NOT BE REPRODUCED OR TRANSMITTED, IN PART OR IN WHOLE WITHOUT THE PERMISSION OF CRAWFORD ARCHITECTS PTY LTD

THIS DRAWING IS NOT TO BE USED FOR CONSTRUCTION UNLESS APPROVED BY A DIRECTOR OF CRAWFORD ARCHITECTS PTY LTD

© CRAWFORD ARCHITECTS PTY LTD 2019
SUITE 3.01, LEVEL 3 80 MOUNT STREET
NORTH SYDNEY, NSW 2060 AUSTRALIA
ABN: 56 120 779 106
NOMINATED ARCHITECTS:
TONY GRAY 5303 & PAUL GOOSELL 6726
ARCHITECTS PTY LTD

P 02 9660 3644 www.crawford.com.au
E arch@crawford.com.au

DA	24.12.17	DA ISSUE
ISSUE	DATE	AMENDMENTS

CLIENT
ALLAMCORP PTY LTD

PROJECT
LAWFORD STREET
GREENACRE

No. 67-75, LAWFORD STREET, GREENACRE NSW 2190

TITLE
PROPOSED
3D VIEWS - SHEET 01

SCALE N/A
APPROVED TG
DRAWN HI
CHECKED TG
DATE OCTOBER
STATUS DA

PROJECT NUMBER
24027

DRAWING NUMBER
A910 DA01

ISSUE

crawford
architects



01 NORTH WEST FACADE



02 NORTH WEST FACADE

ALL DIMENSIONS & LEVELS TO BE CHECKED ON SITE BY CONTRACTOR PRIOR TO CONSTRUCTION. ALL BOUNDARIES & CONTOURS SUBJECT TO SURVEY. ALL RIGHTS RESERVED. THIS DRAWING MAY NOT BE REPRODUCED OR TRANSMITTED, IN PART OR IN WHOLE WITHOUT THE PERMISSION OF CRAWFORD ARCHITECTS PTY LTD

THIS DRAWING IS NOT TO BE USED FOR CONSTRUCTION UNLESS APPROVED BY A DIRECTOR OF CRAWFORD ARCHITECTS PTY LTD

© CRAWFORD ARCHITECTS PTY LTD 2019
SUITE 3.01, LEVEL 3 80 MOUNT STREET
NORTH SYDNEY, NSW 2060 AUSTRALIA
ABN: 56 120 779 106
NOMINATED ARCHITECTS:
TONY GRAY 5303 & PAUL GOOSELL 6726
ARCHITECTS PTY LTD

P 02 9660 3644 www.crawford.com.au
E arch@crawford.com.au

DA01	24.12.17	DA ISSUE
ISSUE	DATE	AMENDMENTS

CLIENT
ALLAMCORP PTY LTD

PROJECT
LAWFORD STREET
GREENACRE

TITLE
PROPOSED
3D VIEWS - SHEET 02

No. 67-75, LAWFORD STREET, GREENACRE NSW 2190

SCALE
N/A

APPROVED
DRAWN
CHECKED
DATE
STATUS

MV
TG
OCTOBER
DA

PROJECT NUMBER
24027

DRAWING NUMBER
A911

ISSUE
DA01

