



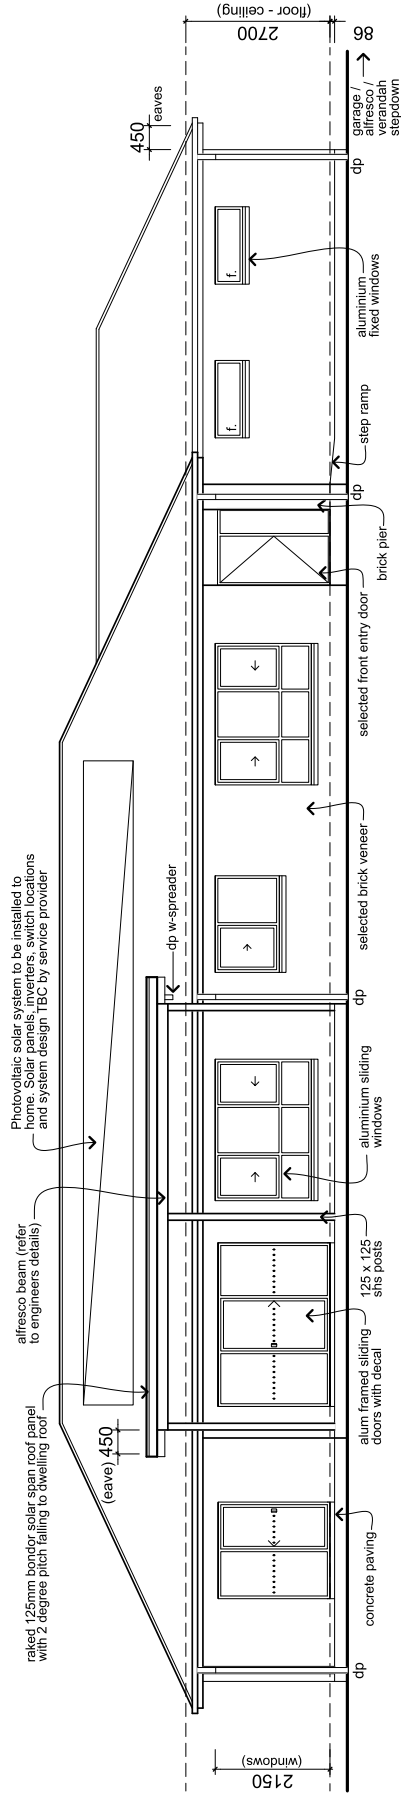

Side elevation - B

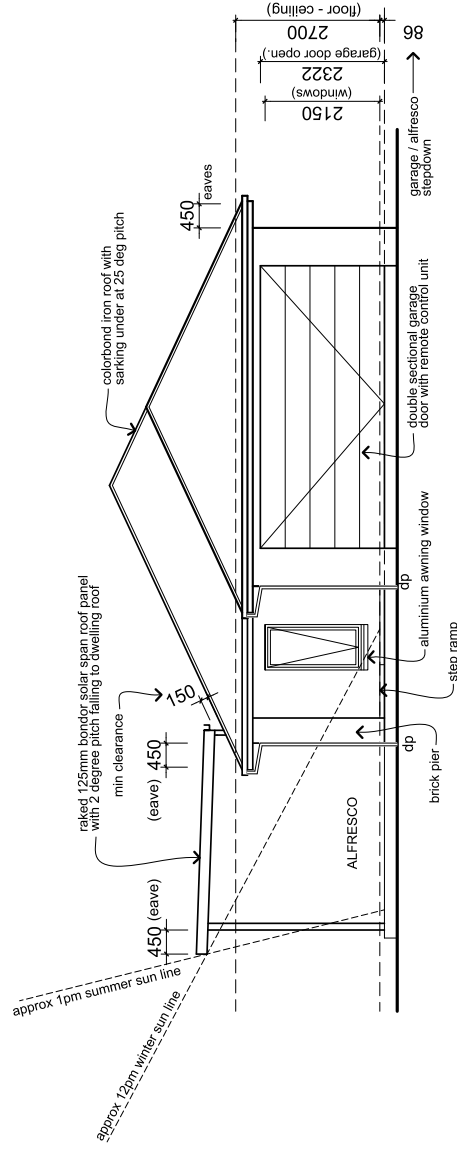

Front elevation - A




© This plan is the property of Benschmark Design & Drafting and is subject to copyright. Plans are not to be copied or varied in whole or any part without written consent.


PROPOSED DWELLING FOR
STEPHEN & JULIE COLLEY

LOT 33 (NO 11) SECOND
AVENUE, HENTY NSW 2658
EXTERNAL ELEVATIONS

• DATE: 18-02-25
 • DRAWN: SBN/SLD
 • DRAWING No: A0417
 • SCALE: 1:100
 • PROJECT No: 241016 COLLEY
 • REVISION: CONTRACT - REV #

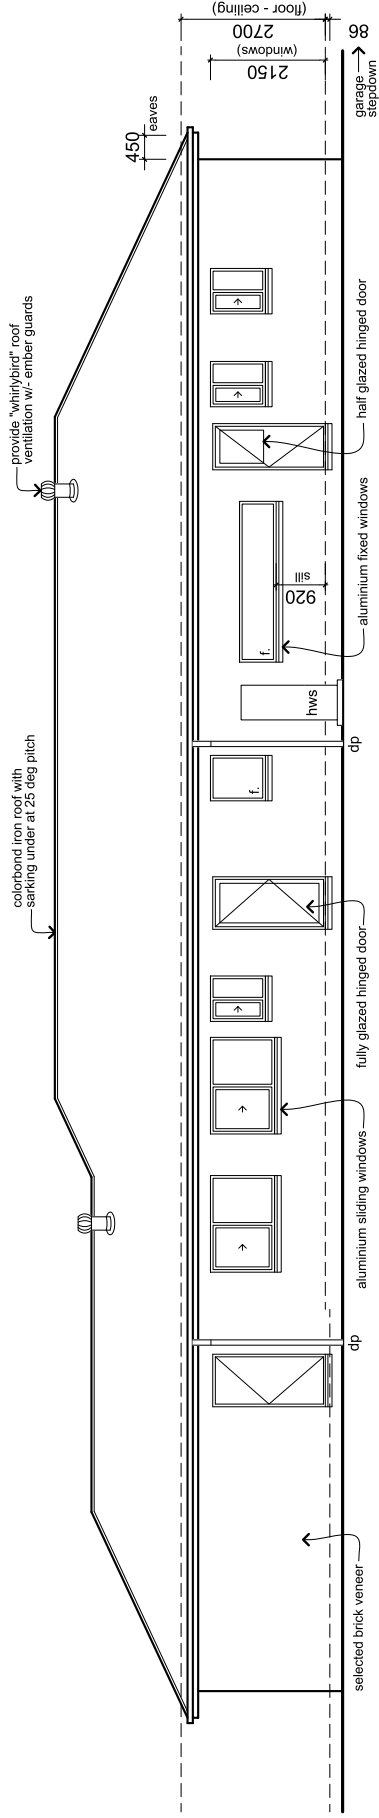

Side elevation - D

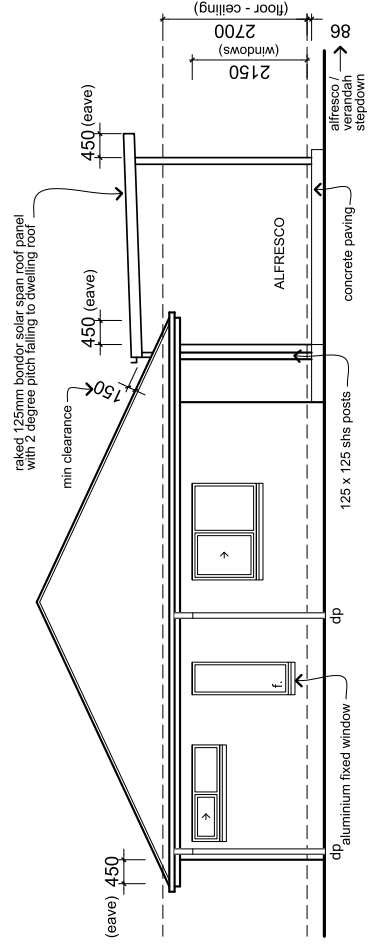

Rear elevation - C

BENSCHMARK
DESIGN + DRAFTING

Registration number: DP-AD 59955
ABN: 46 647 027 864
m: 0438 802742
e: shane@benschmarkdesign.com.au
w: benschmarkdesign.com.au

© This plan is the property of Benschmark Design & Drafting and is subject to copyright. Plans are not to be copied or varied in whole or any part without written consent.

PROPOSED DWELLING FOR
STEPHEN & JULIE COLLEY

LOT 33 (NO 11) SECOND
AVENUE, HENTY NSW 2658

EXTERNAL ELEVATIONS