




APPROX. CUT/FILL		
CUT	0.00m³	0.00t
FILL	27.73m³	62.39t
DIFFERENCE	27.73m³	62.39t
62 TONNES OF IMPORT FILL		

**MINIMUM FINISHED FLOOR
LEVEL 27.300m +50mm AHD**

OVERHEAD POWER LINES ARE PRESENT

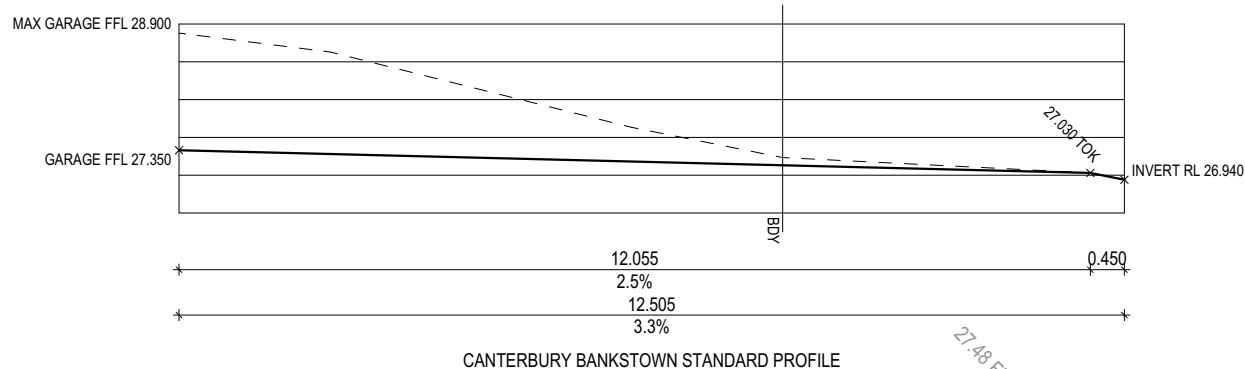


PLEASE NOTE:
RELEVANT DOCUMENTED REPORT EVIDENCE & PICTURES FROM PARTIES
CARRYING OUT THESE SERVICES WILL BE REQUIRED TO ENSURE THE
ABOVE ASPECTS HAVE BEEN COMPLETED EFFECTIVELY TO MEET
BOTH OUR LEGAL & CONTRACT REQUIREMENTS.

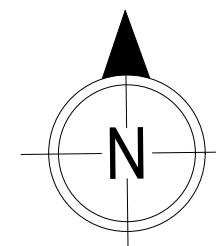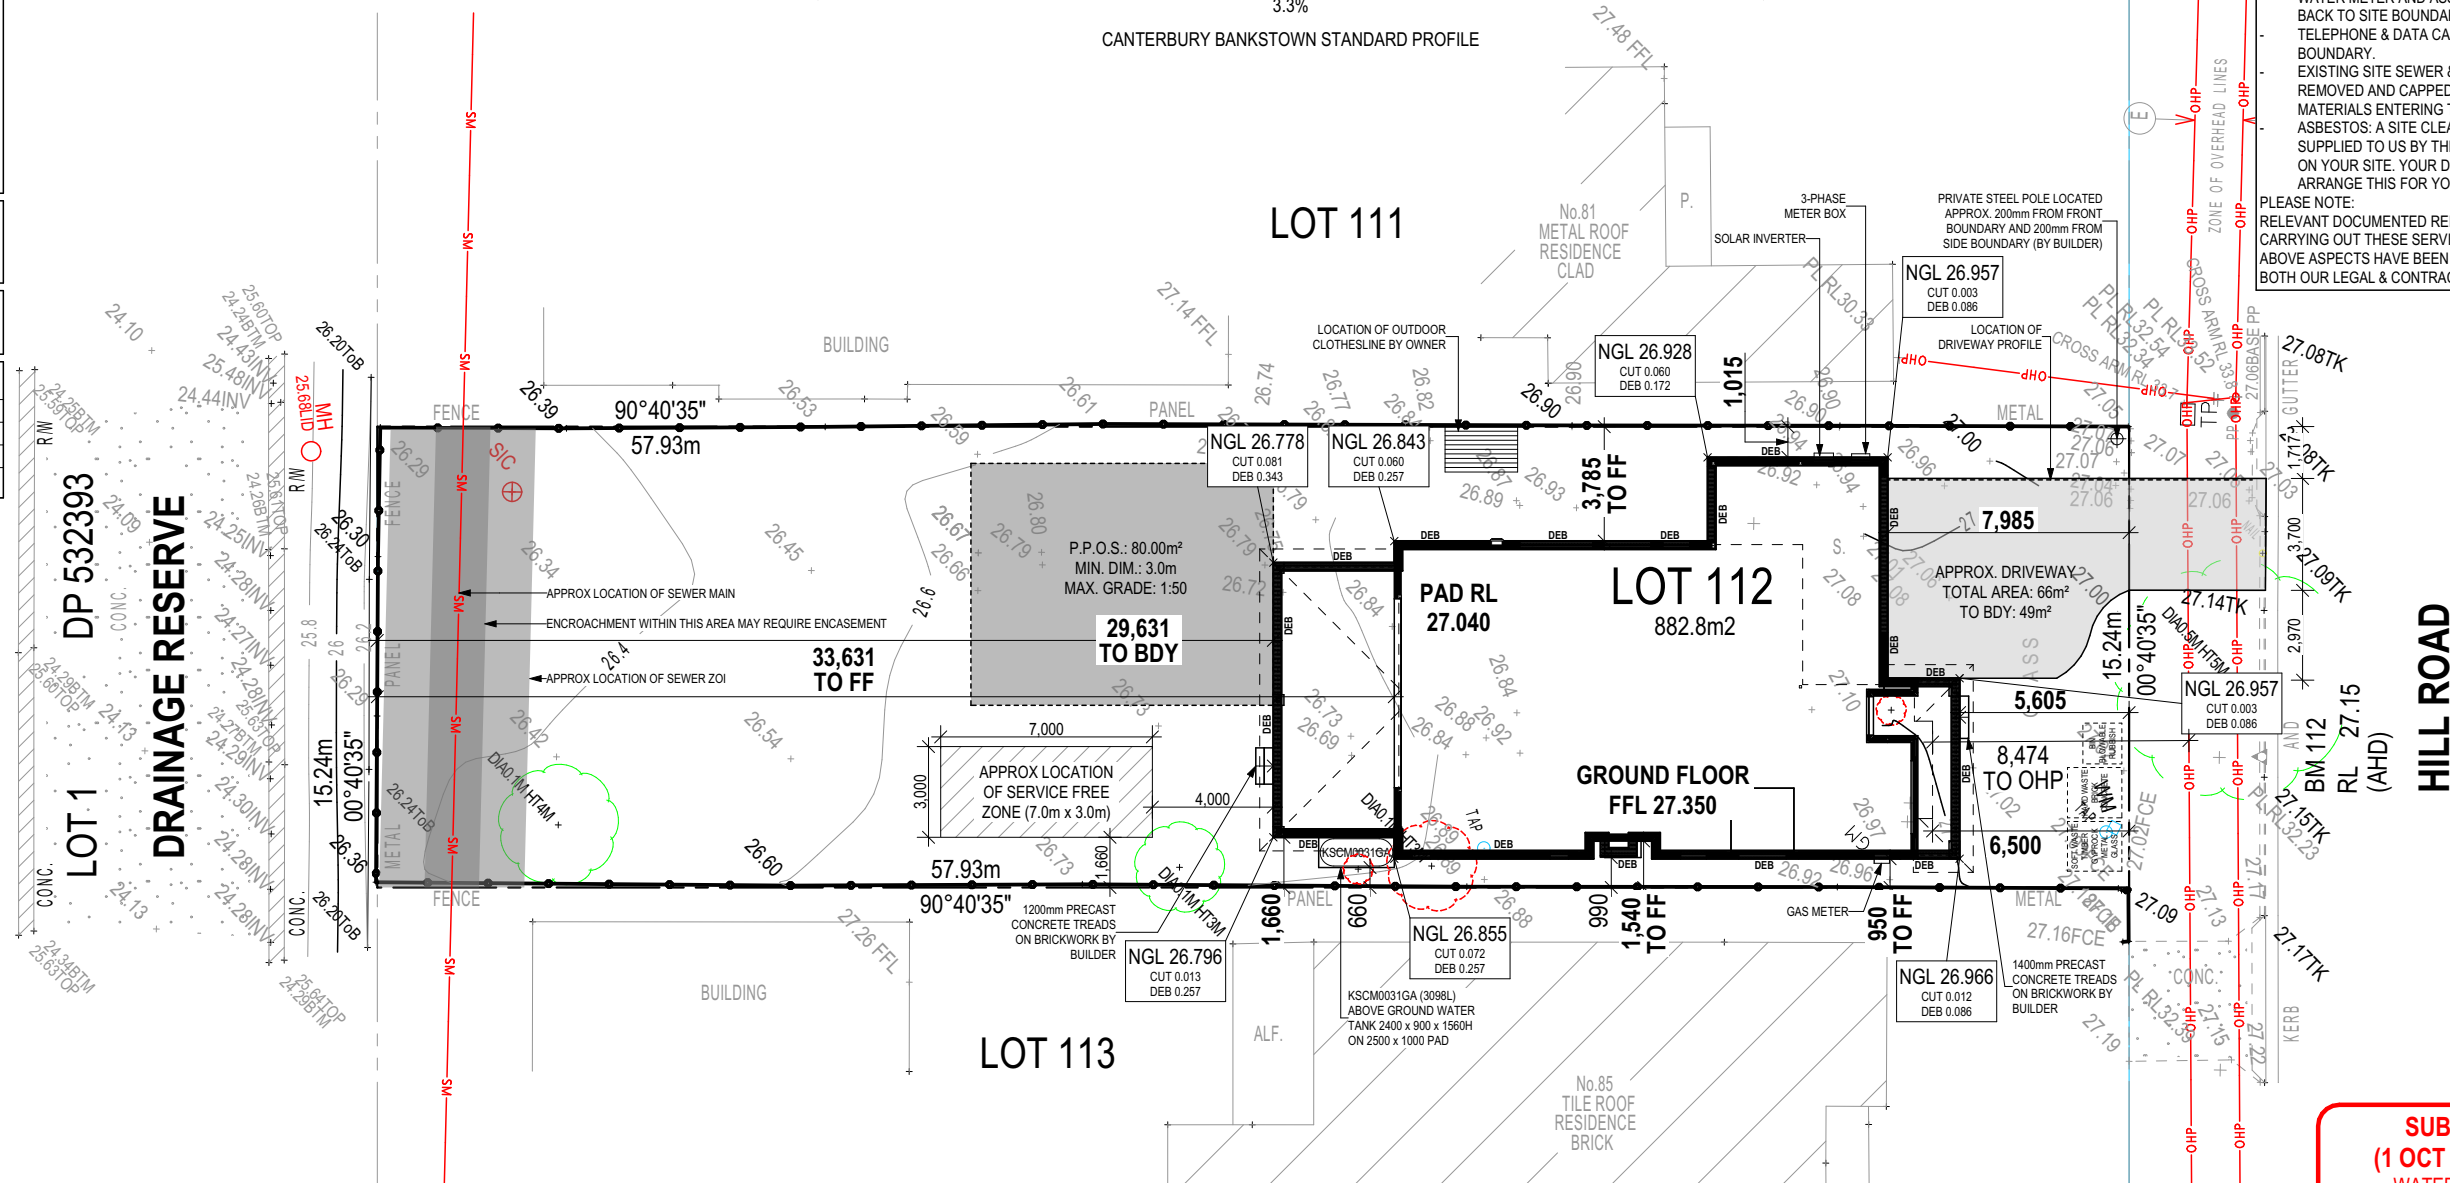

DP 26982
M.M.

**SUBJECT TO NCC 2022
(1 OCT 2023 + 7 STAR BASIX)
WATERPROOFING & PLUMBING
CONDENSATION MANAGEMENT
ENERGY EFFICIENCY
LIVABLE HOUSING**

AFTER THIS PLAN ACCEPTANCE HAS BEEN SIGNED

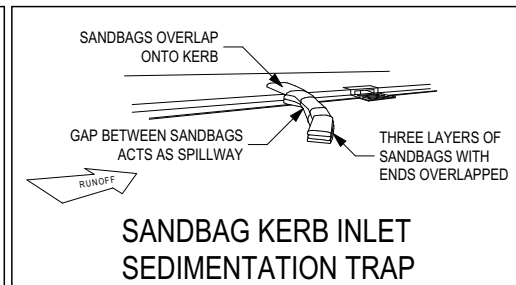

EXISTING TREE TO
BE REMAINED

EXISTING TREE TO BE
REMOVED BY OWNER

© 2025 MCDONALD JONES HOMES PTY LTD (ABN 82 003 687 232). THIS DRAWING IS AN ORIGINAL ARTISTIC WORK WITHIN THE MEANING OF THE COPYRIGHT ACT 1968 (CTH). MCDONALD JONES HOMES PTY LTD IS THE OWNER OF COPYRIGHT IN THIS DRAWING. YOU HEREBY AGREE AND UNDERTAKE THAT YOU WILL NOT IN ANY WAY REPRODUCE, COPY, MODIFY, USE OR TAKE ADVANTAGE OF THE DRAWING TO BUILD A HOUSE BASED ON THIS PLAN (WHETHER IN WHOLE OR IN PART) WITHOUT THE PRIOR WRITTEN CONSENT OF MCDONALD JONES HOMES PTY LTD.



mcdonald jones
FIND YOURSELF AT HOME

© 2025

7	UPDATED PERFCV
---	----------------

310	2023.01.21

05 FILE	
06	

	05 HILL ROAD, BIRKBECK NOW Z149
USE/REMARKS	CONCRETE

LOT / SECTION / DP:

COUNCIL:

CANTERBURY BANKSTOWN COUNCIL

SALE	SALE
SALE	SALE

SHEET TITLE:

SITE PLAN

1-1	NR0V
2-1	NR0V
SCALES:

1:250

DO NOT SCALE DRAWINGS, USE FIGURED DIMENSIONS ONLY. CHECK AND VERIFY DIMENSIONS AND LEVELS PRIOR TO THE COMMENCEMENT OF ANY WORK. ALL DISCREPANCIES TO BE REPORTED TO THE DRAFTING OFFICE.

607216