

DA DRAWING REGISTER	
DRAWING NO.	DRAWING NAME
A 0000	TITLE PAGE
A 1000	SITE ANALYSIS
A 1010	SITE PLAN
A 1020	OPPORTUNITIES AND CONSTRAINTS
A 1030	UNIT SCHEDULE
A 1100	SURVEY PLAN
A 1101	DEMOLITION PLAN
A 1150	STREETSCAPE ANALYSIS
A 1201	BASEMENT 02 PLAN
A 1202	BASEMENT 01 PLAN
A 1203	GROUND FLOOR PLAN
A 1204	LEVEL 01 PLAN
A 1205	LEVEL 02 PLAN
A 1206	LEVEL 03 PLAN
A 1207	LEVEL 04 PLAN
A 1208	LEVEL 05 PLAN
A 1209	LEVEL 06 PLAN
A 1210	ROOF PLAN
A 1250	TYPICAL GOLD LIVABLE UNITS
A 1251	TYPICAL GOLD LIVABLE UNITS
A 1252	TYPICAL SILVER LIVABLE UNITS
A 1253	TYPICAL SILVER LIVABLE LAYOUTS
A 1301	NORTH ELEVATION
A 1302	EAST ELEVATION
A 1303	SOUTH ELEVATION
A 1304	WEST ELEVATION
A 1401	SECTION AA
A 1402	SECTION BB
A 1403	RAMP SECTION
A 2001	GFA CALCULATION
A 2002	AFFORDABLE UNITS CALCULATION
A 2010	SOLAR ACCESS DIAGRAM 2D
A 2011	SOLAR ACCESS DIAGRAM 3D
A 2020	CROSS-VENTILATION DIAGRAM 2D
A 2030	LANDSCAPE CALCULATION
A 2040	STORAGE SCHEDULE
A 2050	PERSPECTIVES
A 2101	SHADOW DIAGRAM 9.00 AM 21 JUNE
A 2102	SHADOW DIAGRAM 12.00 PM 21 JUNE
A 2103	SHADOW DIAGRAM 3.00 PM 21 JUNE
A 2201	MATERIAL SCHEDULE 1/2
A 2202	MATERIAL SCHEDULE 2/2

UNIT CALCULATIONS

GROUND FLOOR:		LEVEL 03:	
RETAIL	04	1 BED	01
2 BED	03	2 BED	08
3 BED	01	3 BED	01
TOTAL	08	TOTAL	10
LEVEL 01:		LEVEL 04:	
1 BED	02	1 BED	01
2 BED	05	2 BED	08
3 BED	01	3 BED	01
TOTAL	08	TOTAL	10
LEVEL 02:		LEVEL 05:	
1 BED	03	1 BED	01
2 BED	07	2 BED	08
TOTAL	10	3 BED	01
		TOTAL	10
		LEVEL 06:	
		1 BED	01
		2 BED	08
		3 BED	01
		TOTAL	10

TOTAL 1 BED: 09
TOTAL 2 BED: 47
TOTAL 3 BED: 06
TOTAL RESIDENTIAL UNITS: 62
TOTAL RETAIL: 04
TOTAL YIELD: 66

GFA CALCULATIONS

SITE AREA = 1,782m²
PERMISSIBLE FSR = 2.5:1 + 0.75 = 3.25:1 (30%) ARH BONUS
PERMISSIBLE GFA = 5,791.50m²

TOTAL GFA: 5,763.77 m² SQM
TOTAL FSR: 3.23:1 (INC. 0.75 (30%) ARH BONUS)



CARPARKING

NON-AFFORDABLE UNITS:
TOTAL UNITS: 50
REQUIRED: 49
PROVIDED: 49

AFFORDABLE HOUSING:
1 BED UNITS: 1
2 BED UNITS: 11
REQUIRED: 6
PROVIDED: 6

RETAIL:
TOTAL UNITS: 4
REQUIRED: 7
PROVIDED: 6 + 1 AMBULANT



VISITOR
REQUIRED: 12
PROVIDED: 12

TOTAL CARPARKING REQUIRED: 74
TOTAL CARPARKING PROVIDED: 74





GHAZI AL ALI
ARCHITECT PTY LTD
21 / 47-55 John St, Leichhardt NSW 2040
T. +612 9744 7035 E.office@ghazia.com
NSW reg. no. 7542 ABN: 67167131848
Design Practitioner No. DEP0000073

PROPOSED MIXED USE DEVELOPMENT
WATERLOO RD
190 WATERLOO ROAD, GREENACRE

  


NOTE: SILVER AND GOLD INDICATE LIVABLE HOUSING UNIT FROM APARTMENT DESIGN GUIDE (ADG)

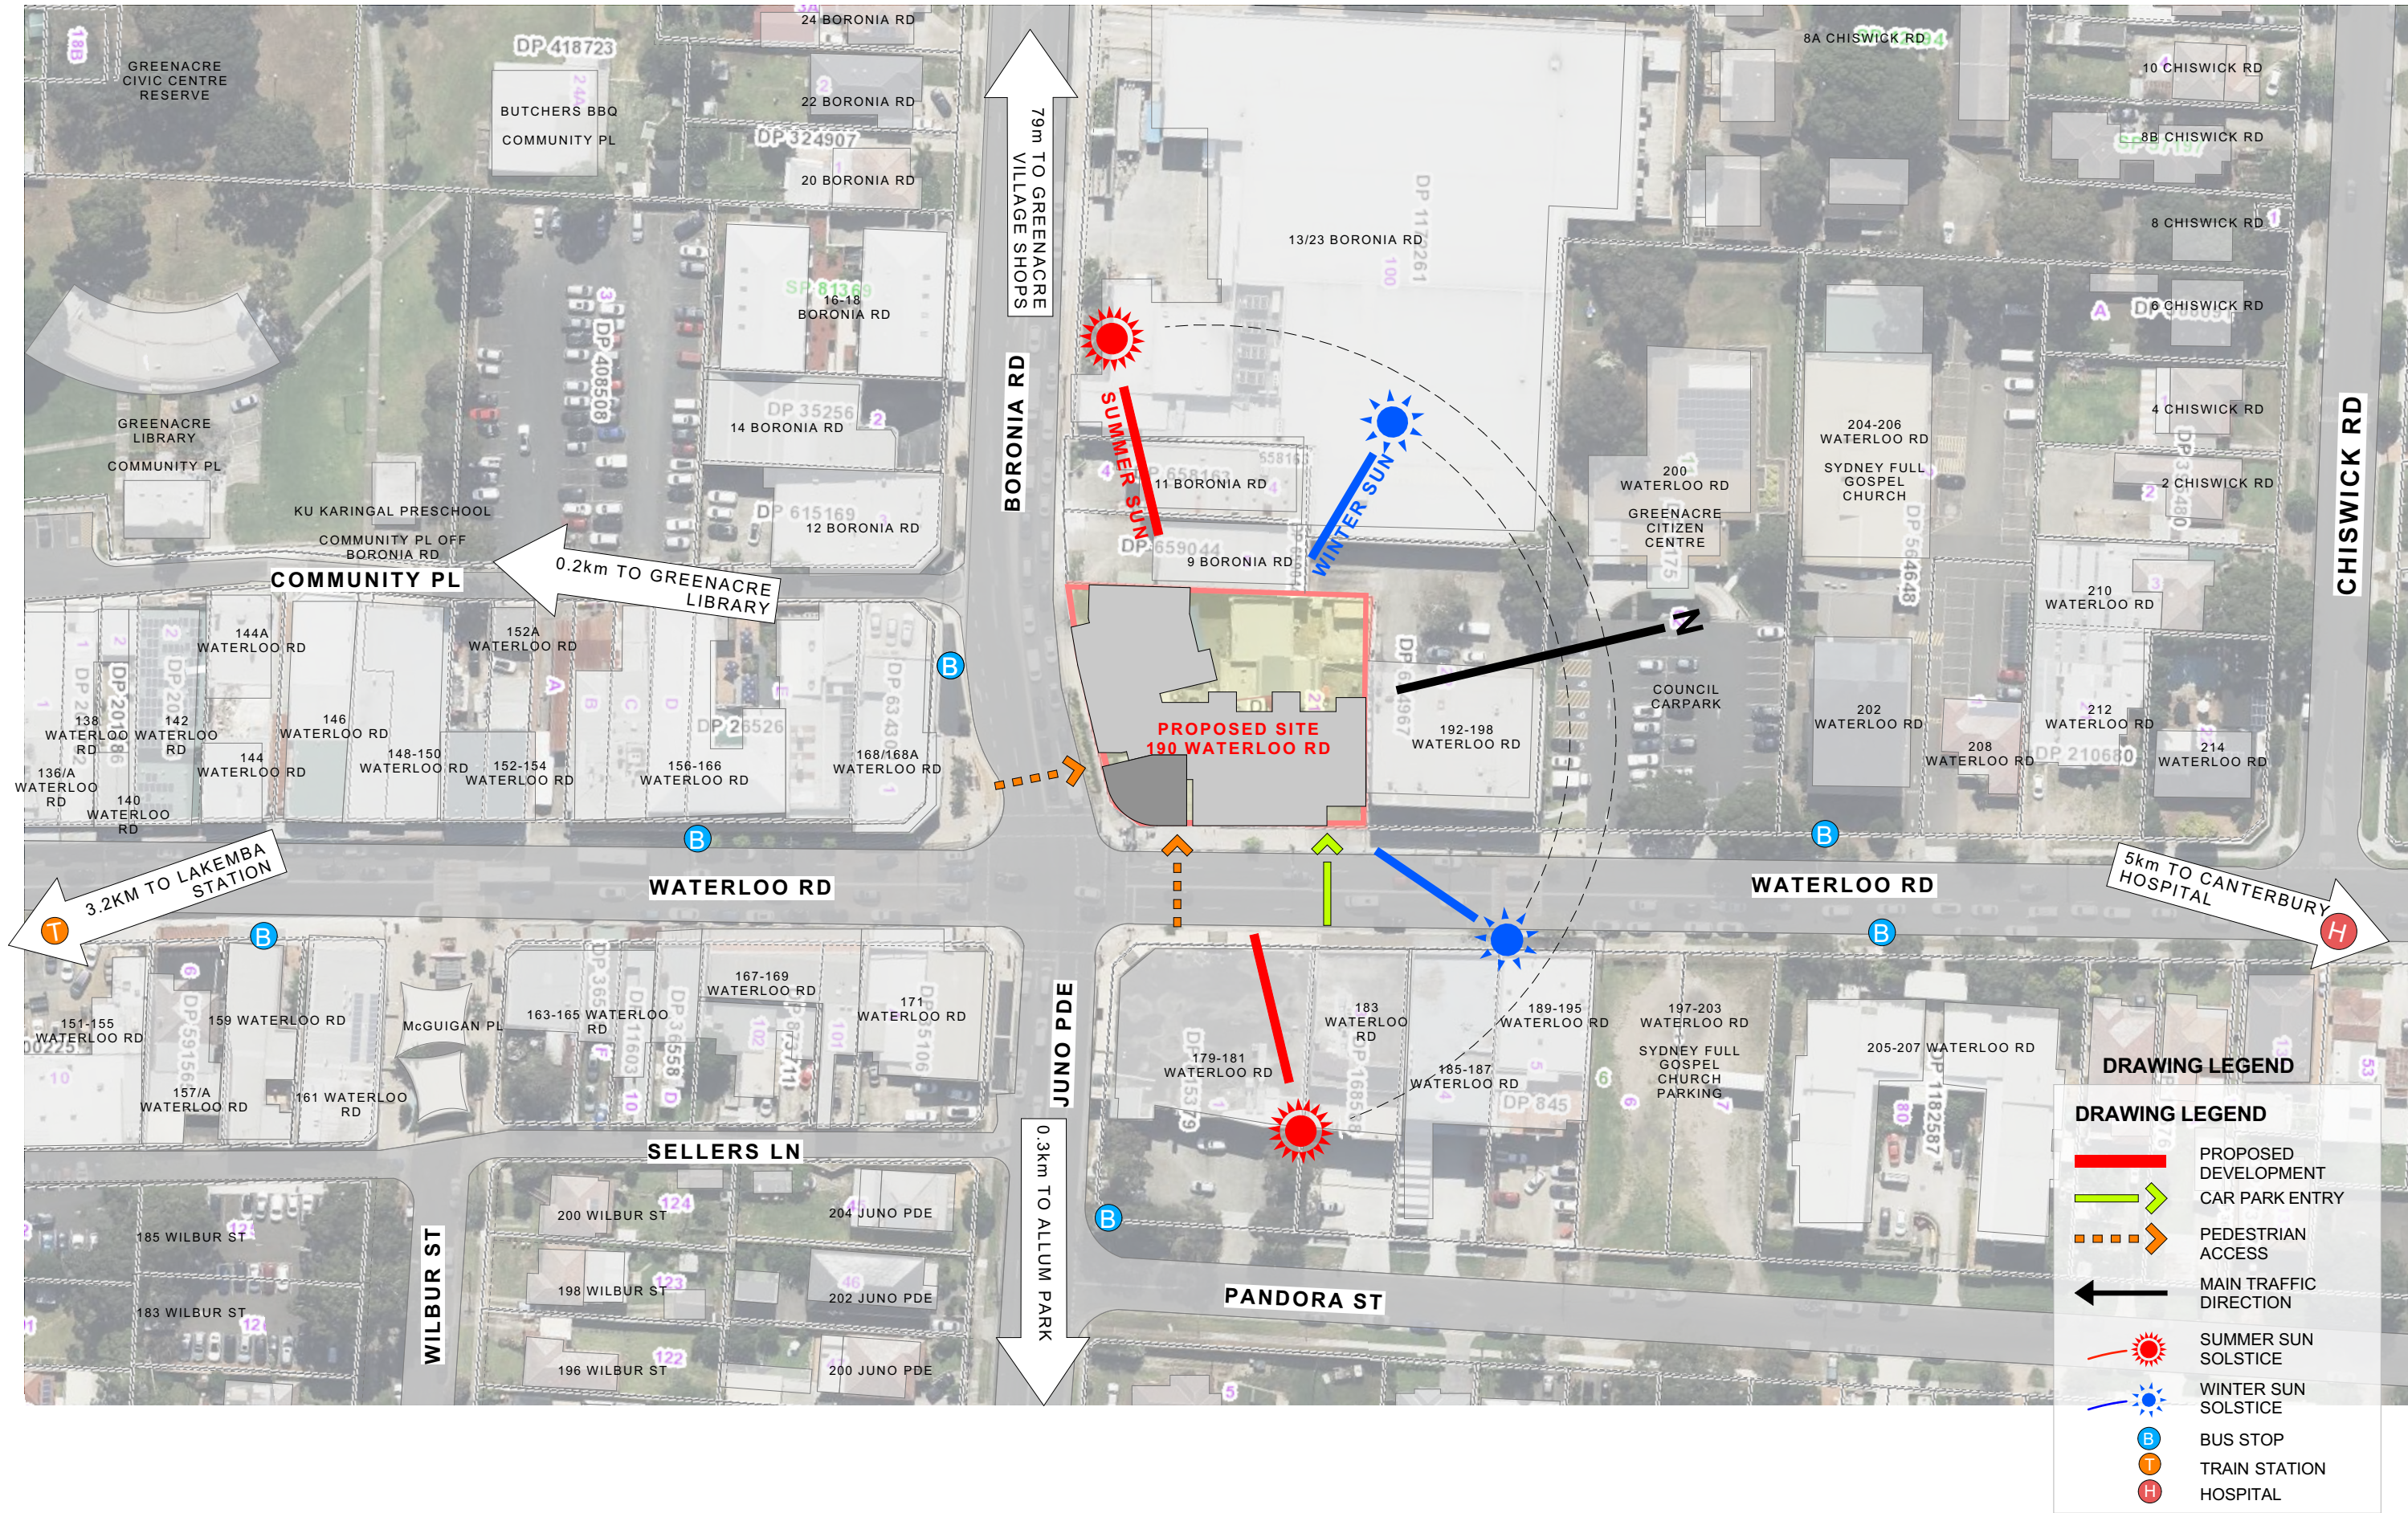

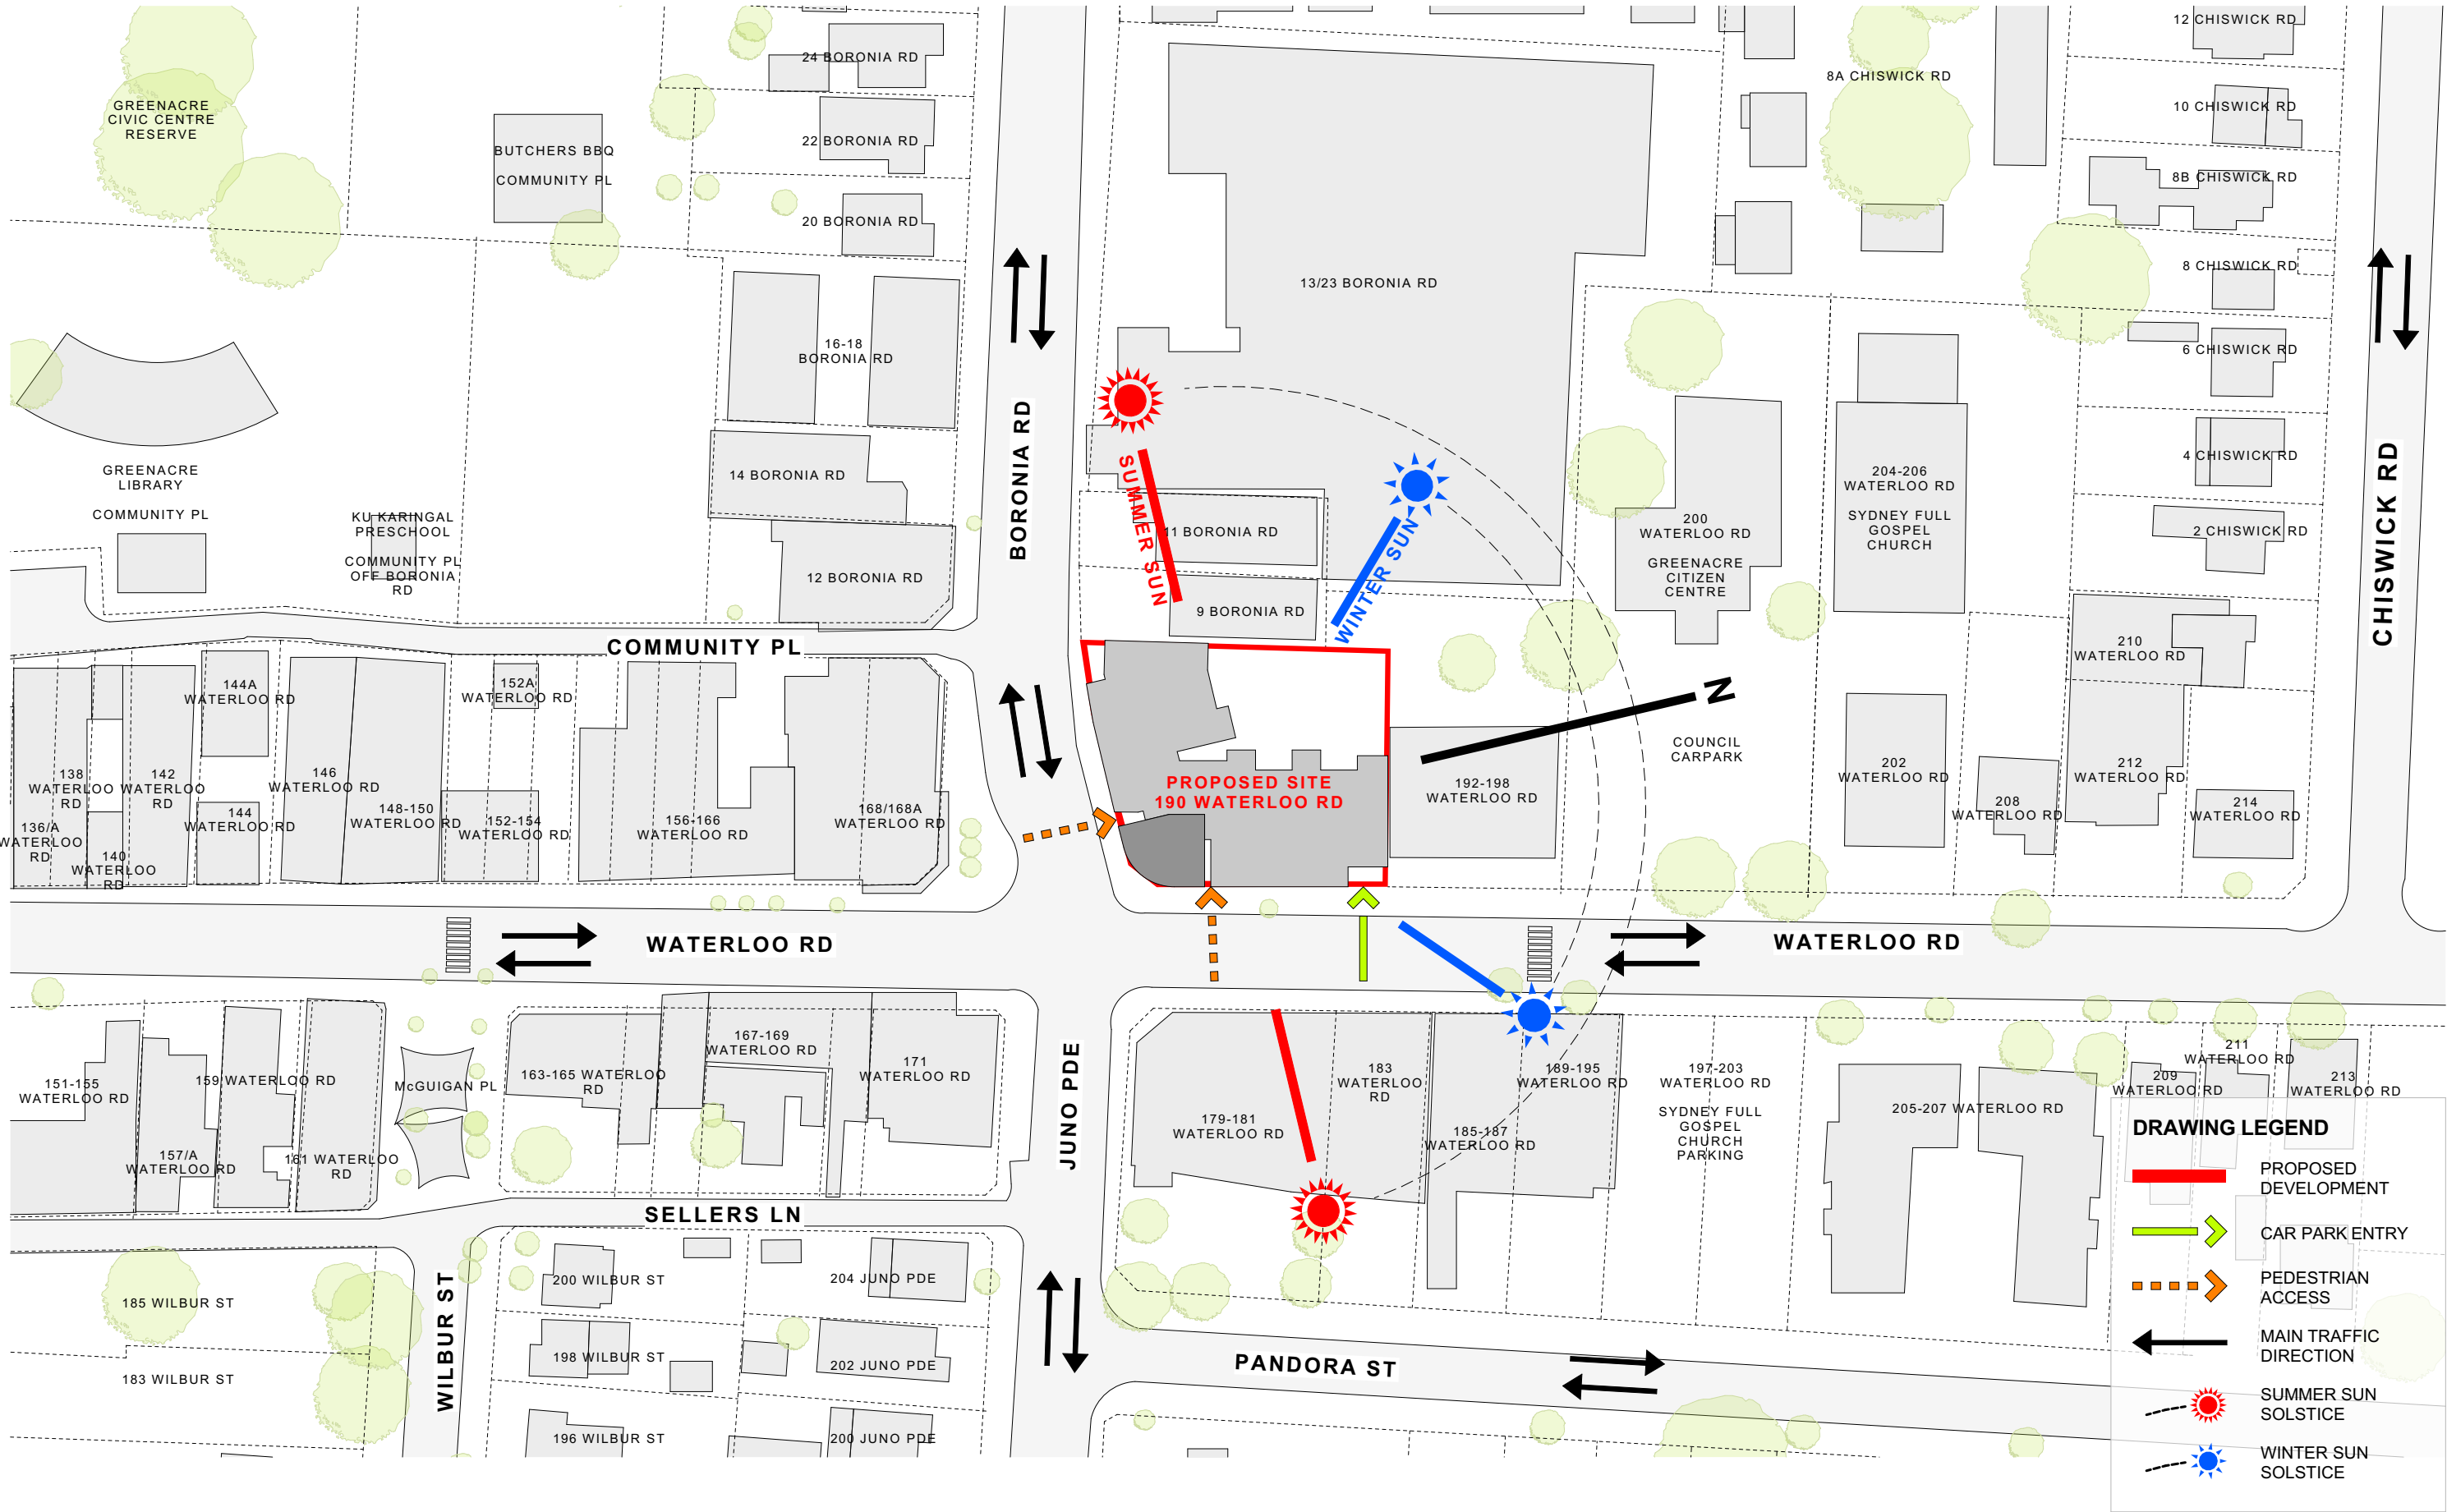

DETAIL PLAN

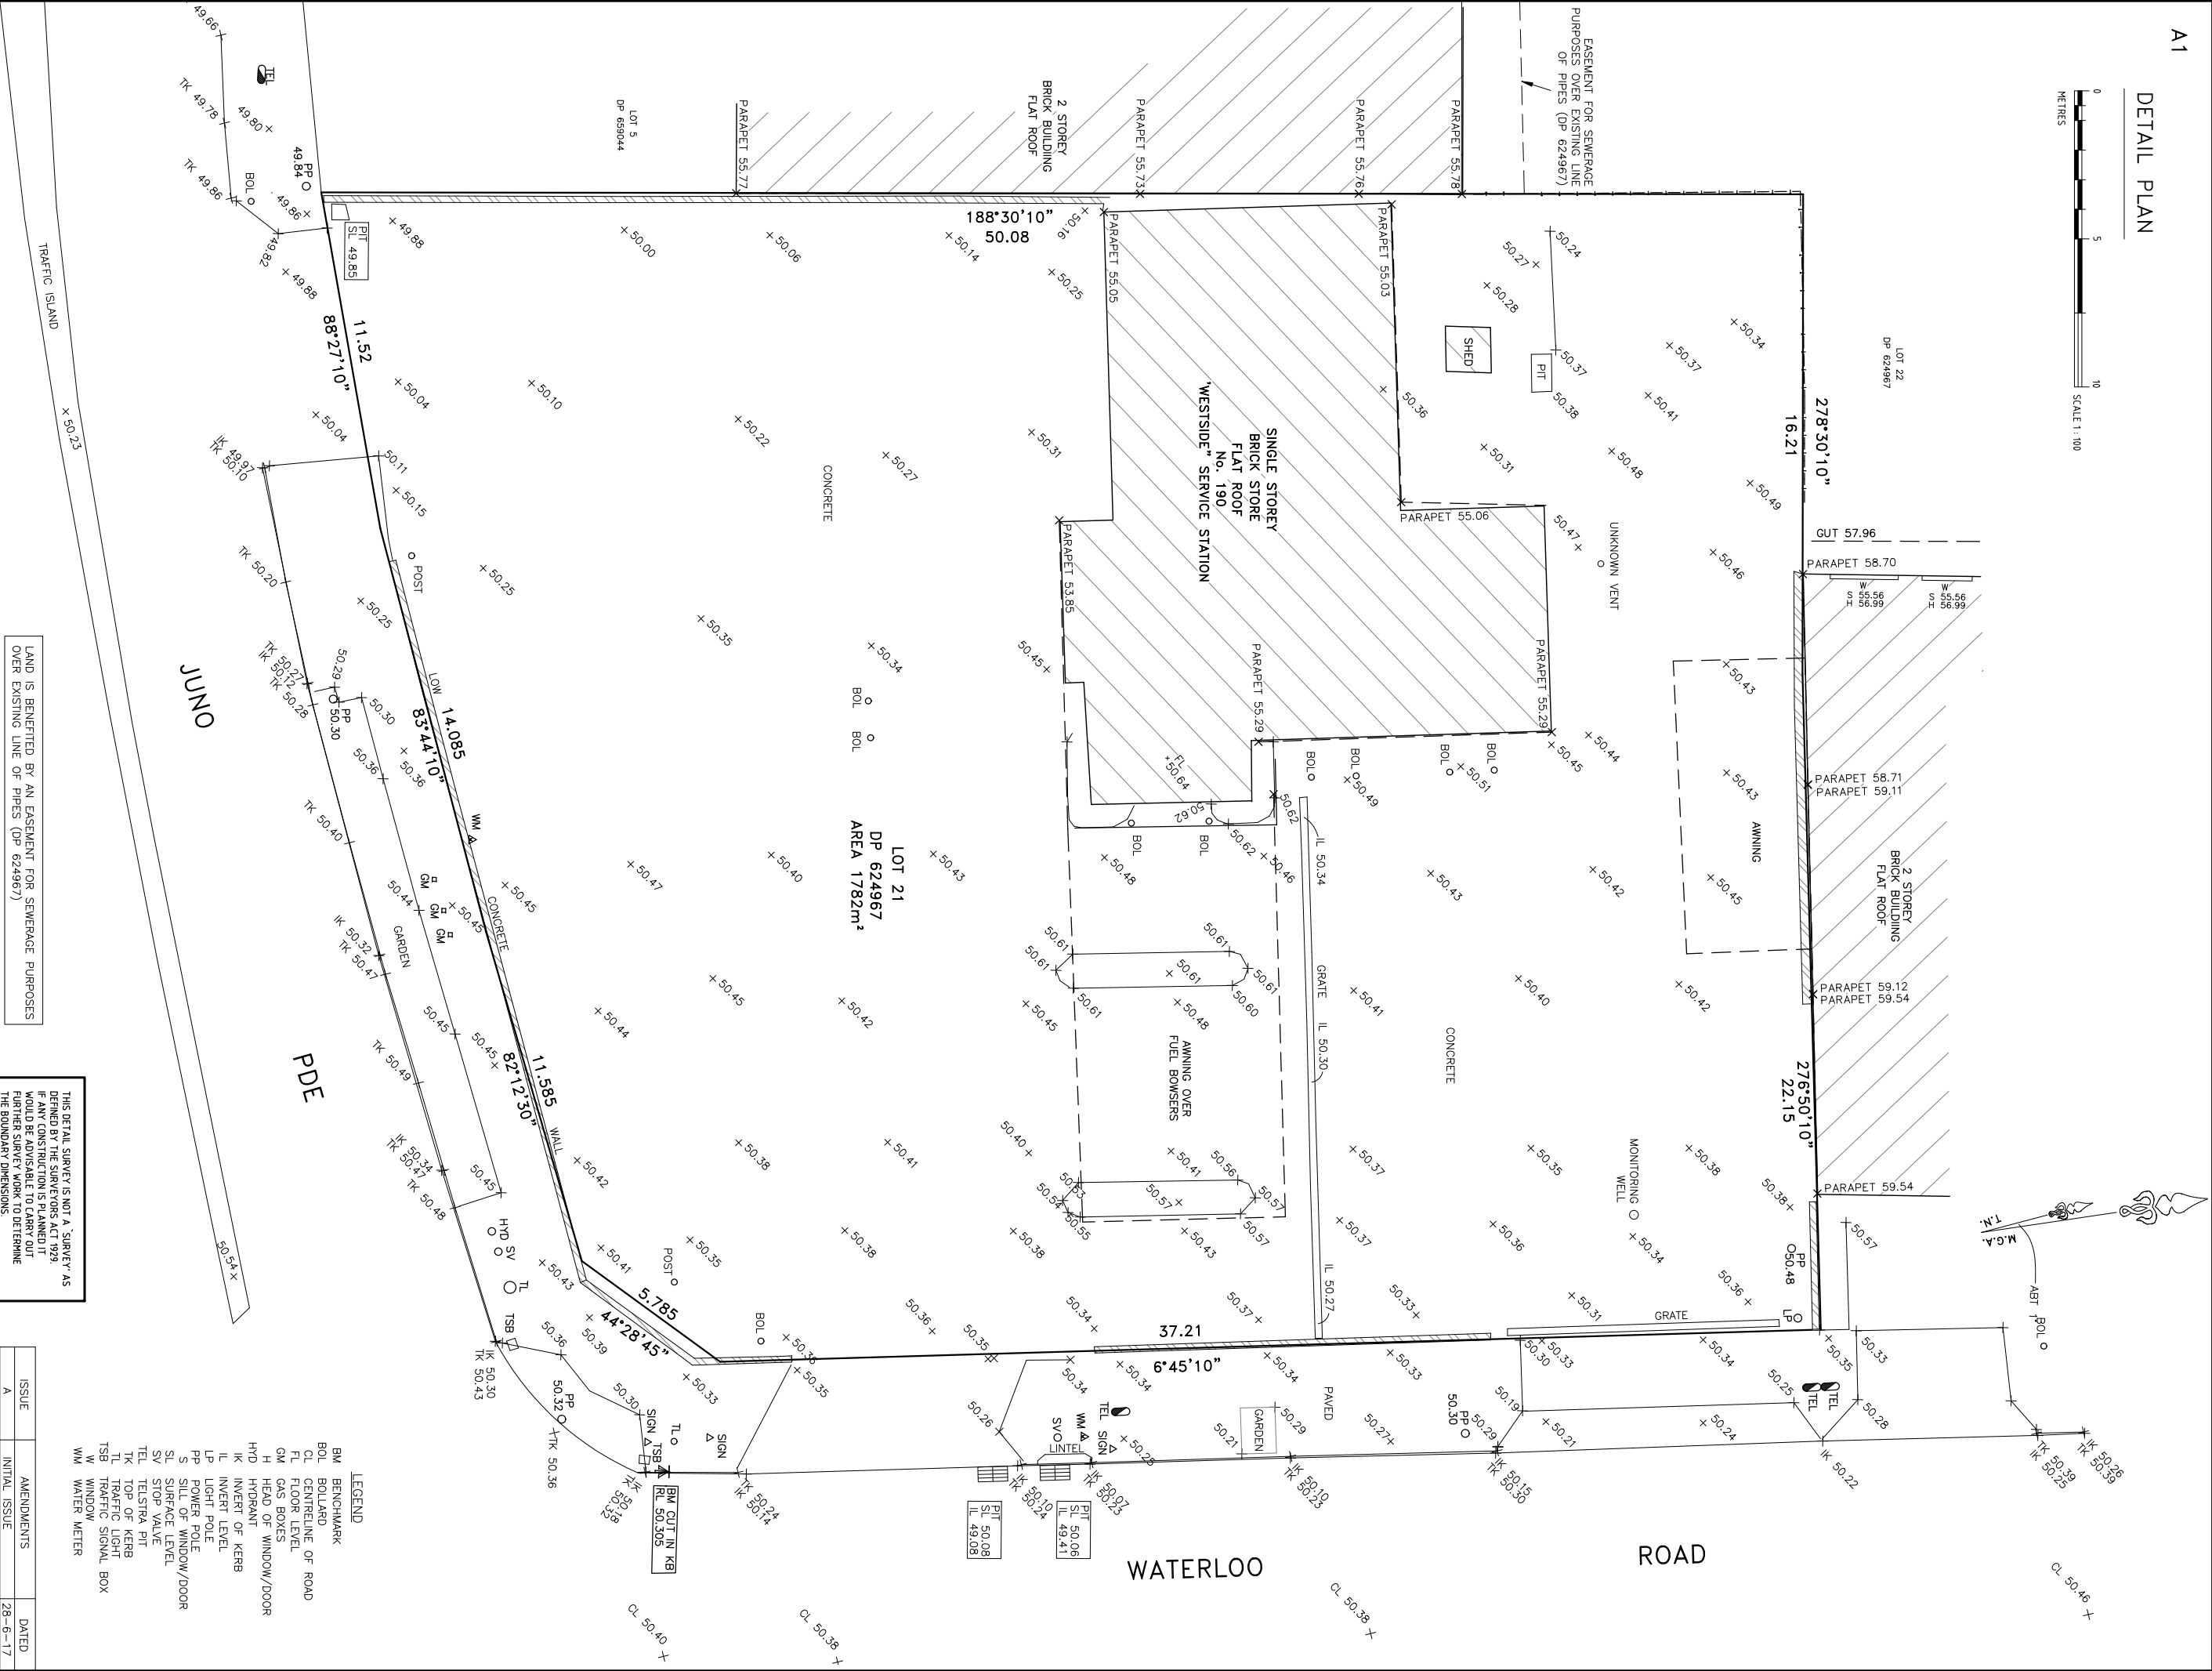

LAND IS BENEFITED BY AN EASEMENT FOR SEWERAGE PURPOSES OVER EXISTING LINE OF PIPES (DP 624967)

THIS DETAIL SURVEY IS NOT A SURVEY AS
DEFINED BY THE SURVEYORS ACT 1979.
IF ANY CONSTRUCTION IS PLANNED IT
WOULD BE ADVISABLE TO CARRY OUT
FURTHER SURVEY WORK TO DETERMINE
THE BOUNDARY DIMENSIONS.

CitiSury Pty Ltd
ABN 32 122 758 276
CONSULTING SURVEYORS
P.O. BOX 439, KELLYVILLE NSW 2155
PHONE: (02) 9647 1142
E-mail: info@citisury.com.au

SCALE	SHEET	CLIENT
1:100	1 OF 1	ALPHA ENGINEERING
DATE OF SURVEY 23-6-2017	PLOT FILE 10533-DET	
SURVEY FL	DRAWN JC	

DATUM	PLAN	DATE
AND	DETAIL & LEVEL SURVEY	ORIGIN OF LEVELS: SSM 141252 RL 47.68 DATED: 15-JUN-2017
	SITE 190 WATERLOO ROAD GREENACRE	



LOCALITY	COUNTY
BANKSTOWN PARISH BANKSTOWN	CUMBERLAND

TITLE
LOT 21 DP 624967

ISSUE	AMENDMENTS	DATED
A	INITIAL ISSUE	28-6-17

- NOTES
1. BOUNDARIES NOT SURVEYED FROM PLANS OBTAINED FROM THE LAND TITLES OFFICE.
 2. TREE SYMBOLS ARE TO APPROXIMATE SCALE FOR TRUNK & CANOPY SPREAD.
 3. ALL OTHER SYMBOLS ARE NOT TO SCALE AND ARE DIAGRAMMATIC ONLY.
 4. ONLY VISIBLE ABOVE GROUND SERVICES HAVE BEEN LOCATED.
 5. ALL KERB LEVELS ARE ON THE TOP OF KERB UNLESS OTHERWISE STATED.
 6. PLAN IS TO BE USED FOR DETAIL PURPOSES ONLY.
 7. CONTINUED INTERVAL: 0.5m

- LEGEND
- BM BENCHMARK
 - BOL BOLLARD
 - CL CENTRELINE OF ROAD
 - FL FLOOR LEVEL
 - GM GAS BOXES
 - H HEAD OF WINDOW/DOOR
 - HYD HYDRANT
 - IK INVERT OF KERB
 - IL LIGHT LEVEL
 - LP LIGHT POLE
 - PP POWER POINT
 - P SURFACE LEVEL
 - SV STOP VALVE
 - TEL TELESTRA PILE
 - TK TOP OF KERB
 - TL TRAFFIC LIGHT
 - TSB TRAFFIC SIGNAL BOX
 - WM WINDOW
 - WM WATER METER

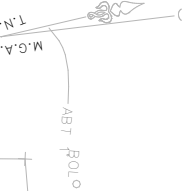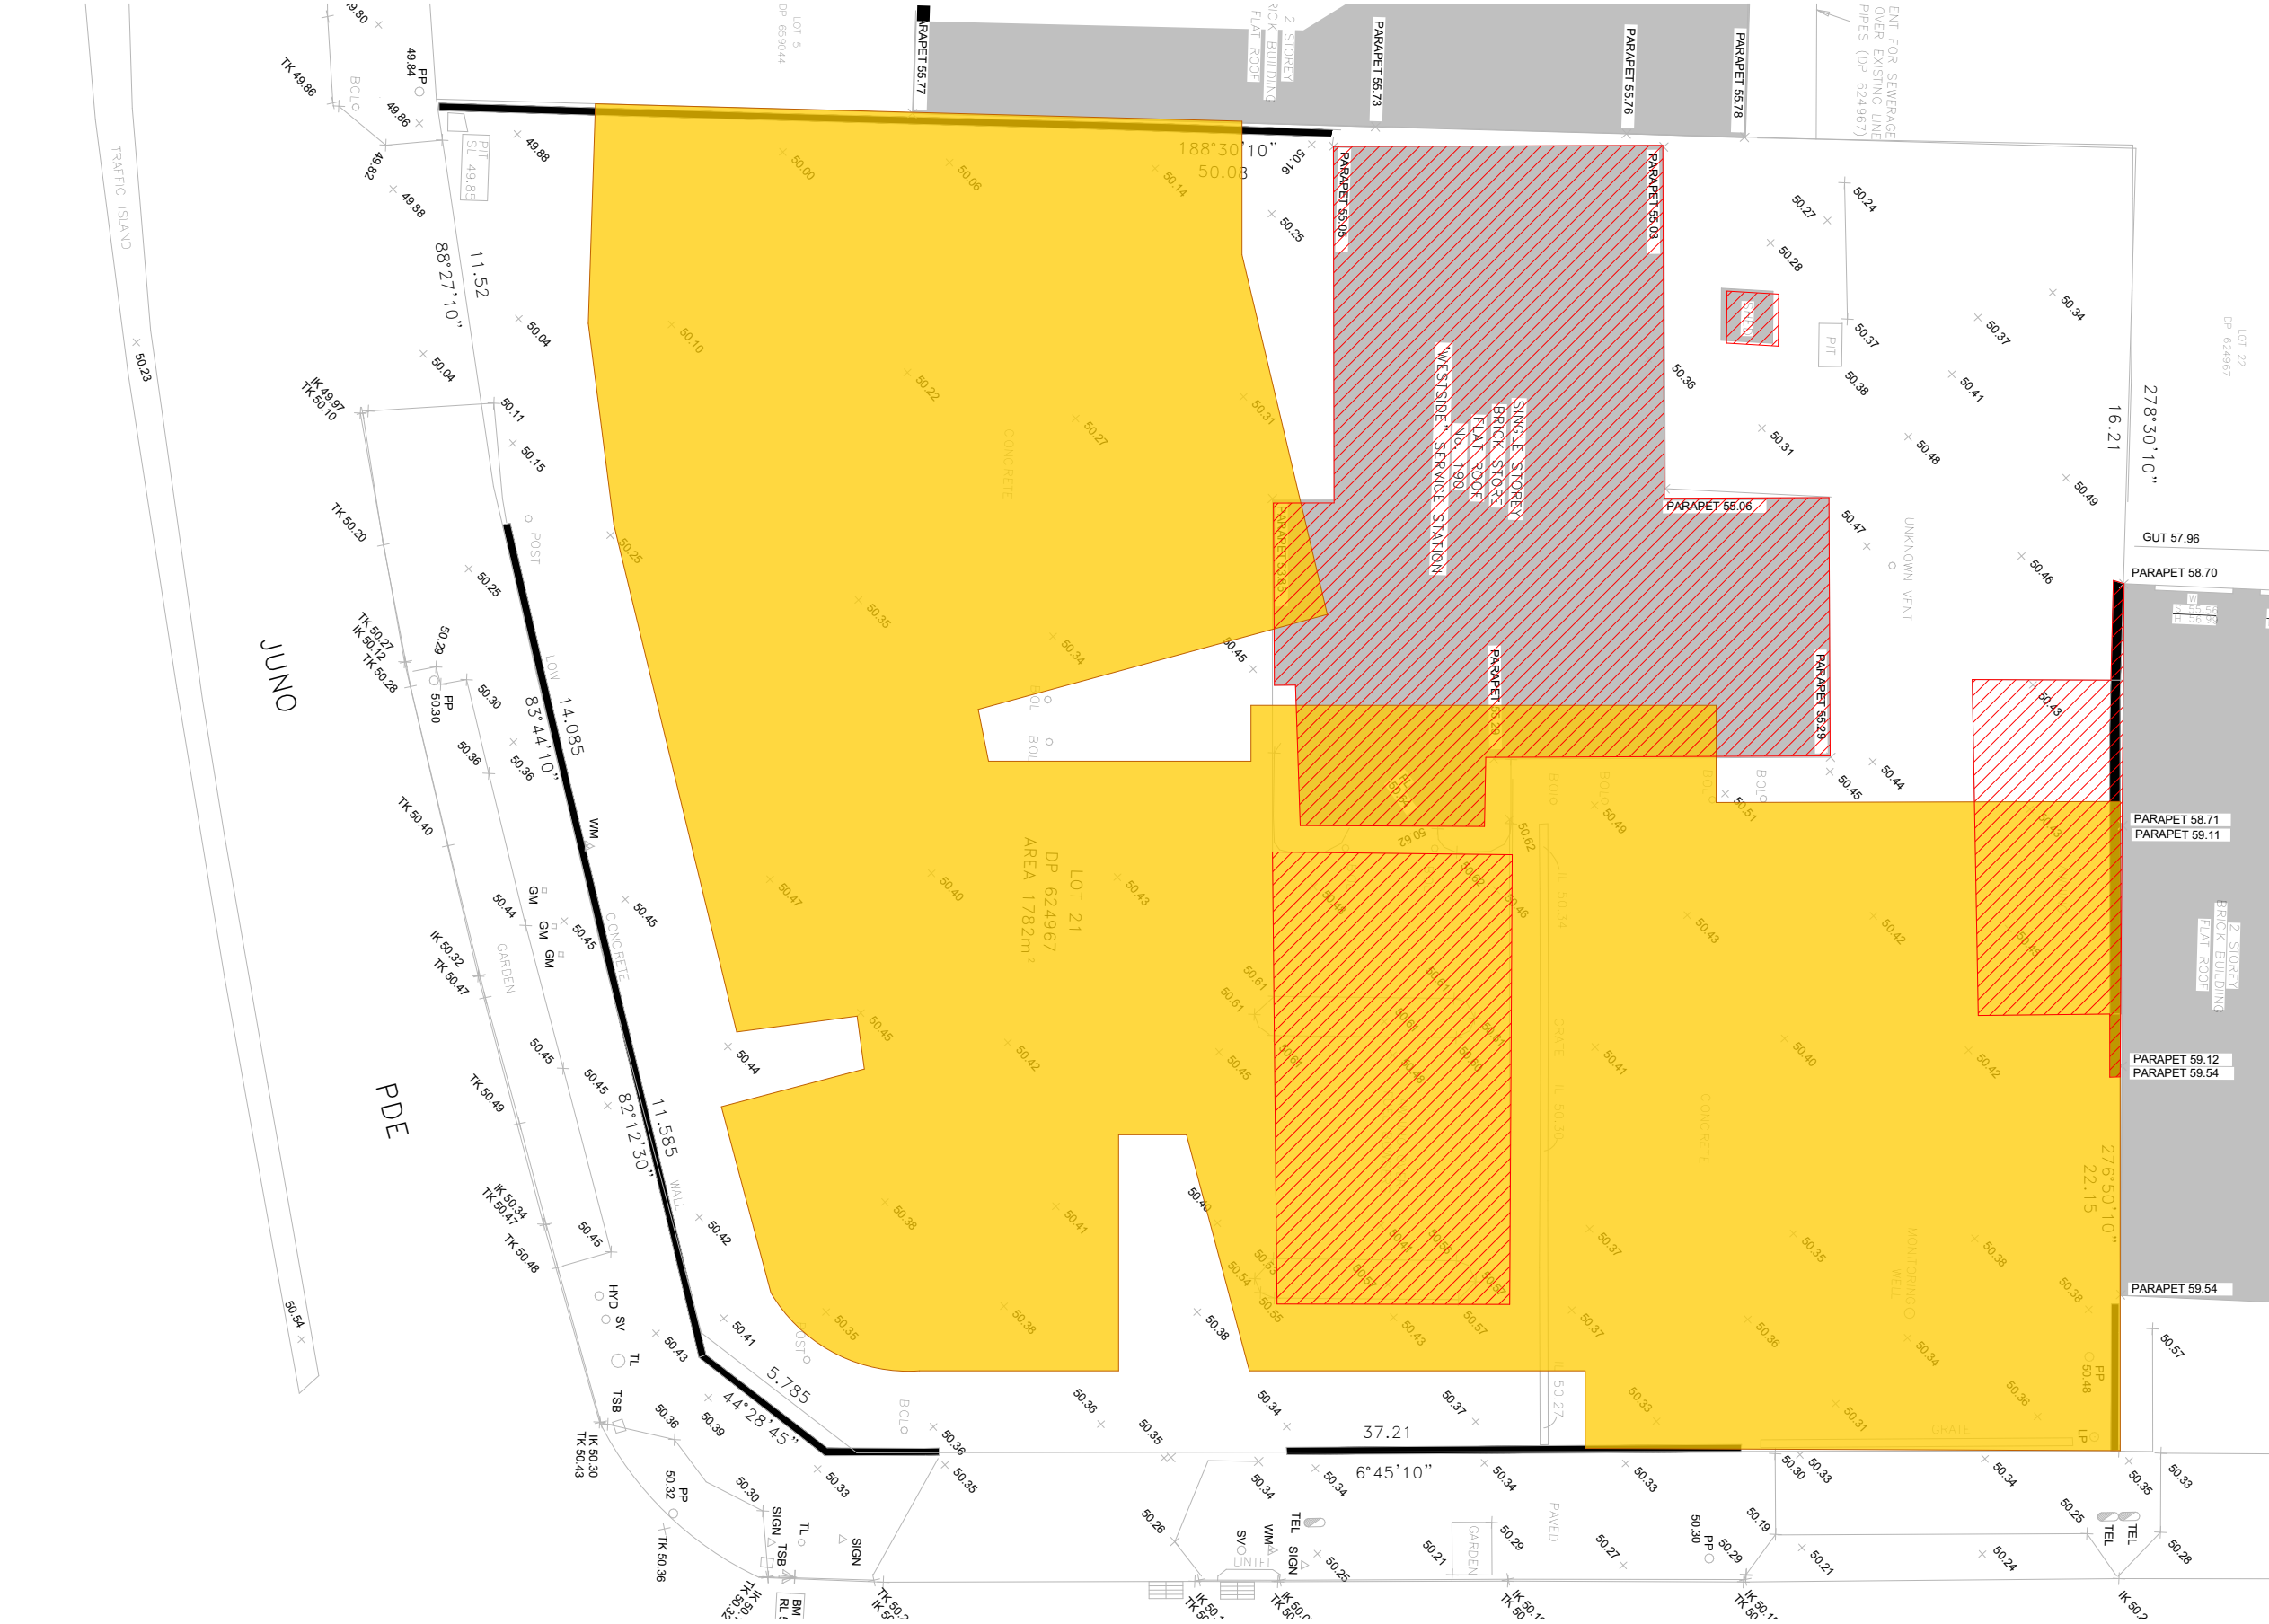

- LEGEND**
- TO BE DEMOLISHED
 - PROPOSED DEVELOPMENT

SCALE 1:200 @ A3

0 1 2 5 10M

FOR DA PURPOSES ONLY NOT FOR CONSTRUCTION	DA	Drawing Original Size A3	<table border="1"><thead><tr><th>Revised</th><th>Date</th><th>Description</th></tr></thead><tbody><tr><td> </td><td> </td><td> </td></tr><tr><td> </td><td> </td><td> </td></tr><tr><td> </td><td> </td><td> </td></tr></tbody></table>	Revised	Date	Description										© COPYRIGHT DO NOT SCALE DWGS. USE DIMENSIONS ONLY. REFER ANY DISCREPANCIES TO ARCHITECT PRIOR TO CONSTRUCTION. THESE DRAWINGS ARE SUBJECT TO COPYRIGHT.		ACCESS Vista Access Architects Pty Ltd. www.vistaaccessarchitects.com.au PO Box 353, Kingswood NSW 2147 ABN: 8212441614 QUANTITY SURVEY Duo Tax Quantity Surveys Pty Ltd. 34A/11-21 Underwood Rd, Hornsby NSW 2140 02 8999 1133	TRAFFIC Suite 3, 53 Grandview Street, Pymble www.genestraffic.com.au ABN: 54 660 055 532 bernard@genestraffic.com.au bernard@genestraffic.com.au BASIX UNIVERSAL CONSULTING ENGINEERS Suite 201/14 Hildesheim Place, Berrimoor 2009 02 9522 3912 www.universal-engineers.com.au	ACOUSTIC acouras CONSULTANCY www.acouras.com.au GEOTECHNICAL Geo-technical Consultants Australia Pty Ltd 102/1788-2074 info@geoconsultants.com.au www.geoconsultants.com.au	HYDRAULIC Australiawide Consulting Services P/L 10/18 Sharnbrook Engineering and Project Management 10/18 Sharnbrook Rd, Tuggerah NSW 2256 02 4322 0000 www.austaliawide.com.au LANDSCAPING enquiries@conzept.net.au www.conzept.net.au 02 9922 9312 conzept Landscaping Solutions	BCA DESIGN RIGHT CONSULTING PTY LTD BARRAMATTA (PUNJIT) PO BOX 2351, NORTH PARLAMATTA NSW 2150 02 9615 7578 www.designright.com.au CONTAMINATION El Australia Pty Ltd Suite 6/01, 56 Miller Street, Pymble NSW 2009 elaustralia	PLANNING Adam Barnes Director P 02 955 288 899 www.thinkplanners.com.au WASTE MANAGEMENT SYDNEY BARKER STEWART P 02 955 288 899 E sydney@barkerstewart.com.au	ARCHITECT GHAZI AL ALI ARCHITECT NSW reg. no: 7542 T: +612 9744 7035 E: office@ghazialali.com ABN: 67 167 131648 21/147-55 JOHN ST LEICHARDT NSW 2040	PROJECT 190 WATERLOO RD, GREENACRE CLIENT MOHAMMED DAHAR SCALE 1:200 DATE 28/02/2025 DRAWN SN, MO, FA, CJ PROJECT ARCHITECT MO PROJECT DIRECTOR GA	DRAWING NAME DEMOLITION PLAN DRAWING NUMBER DA PROJECT NUMBER A 1101 ISSUE 29.17 ISSUE A
				Revised	Date	Description																				




**WATERLOO ROAD STREETScape
ELEVATION**
1:500



BORONIA ROAD STREETSCAPE ELEVATION
1:500

DRAWING LEGEND

FUTURE BUILT
FORM[illegible]

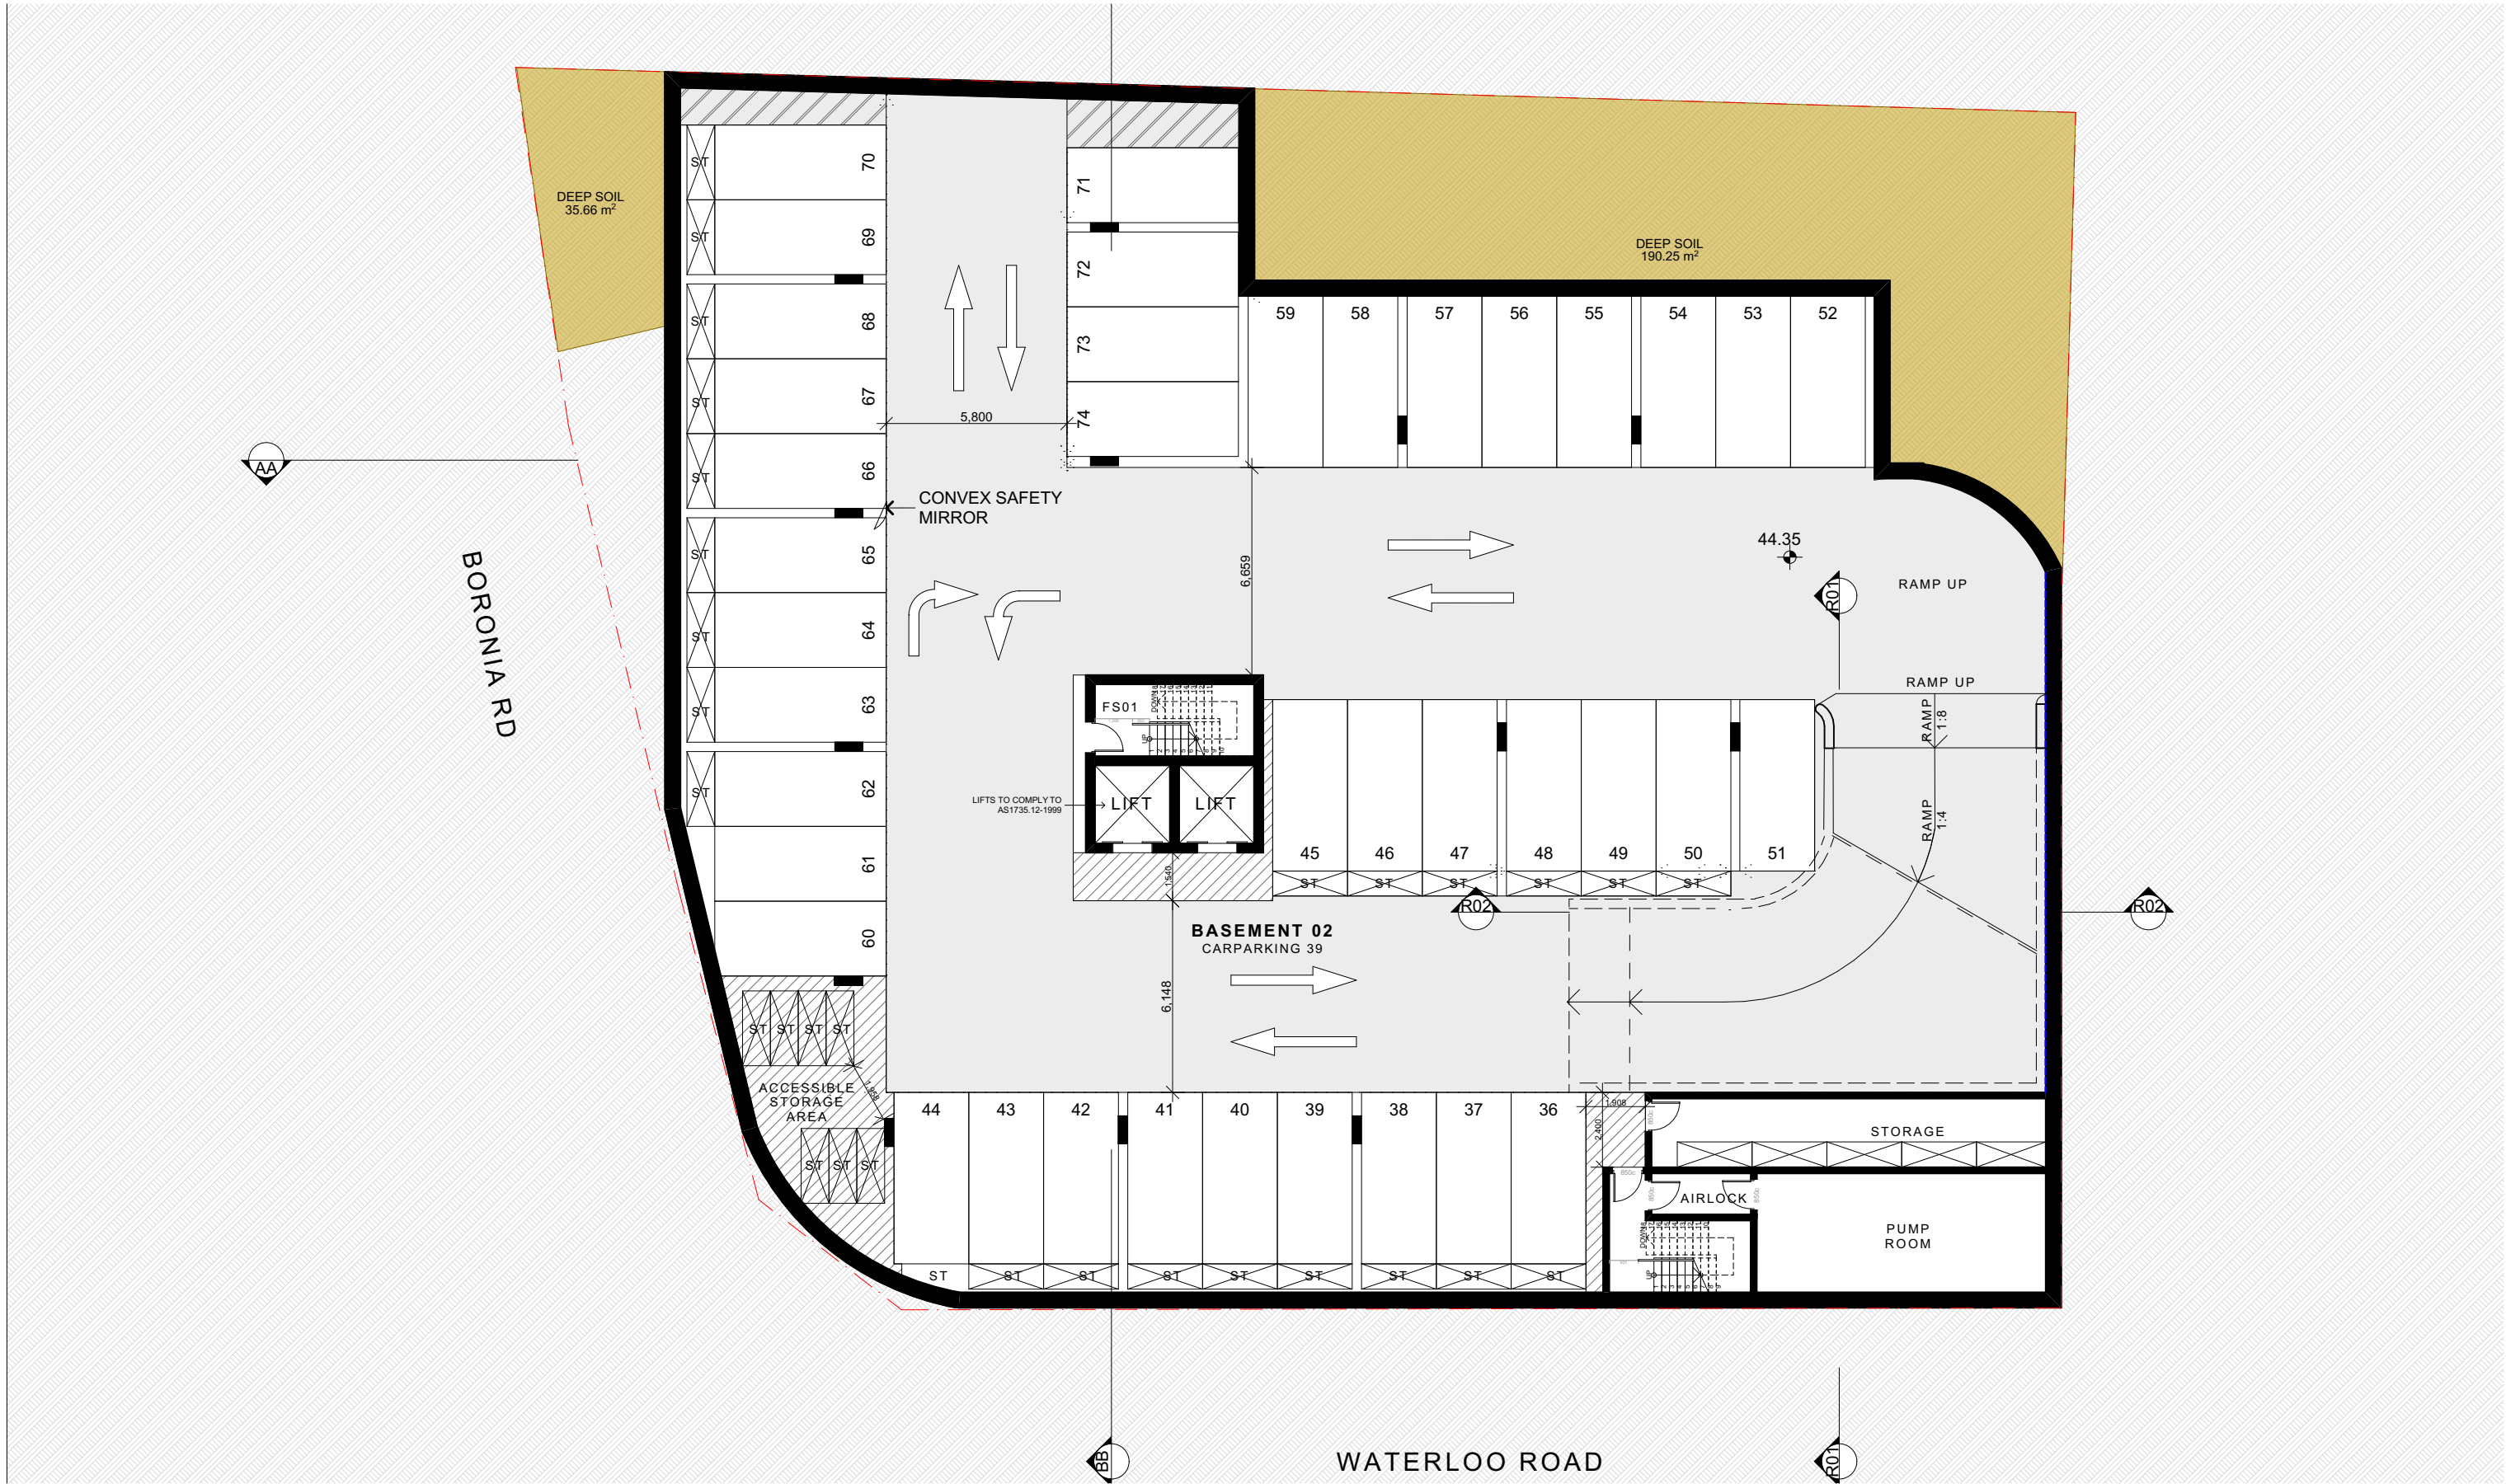

BASEMENT 02
1:200

SCALE 1:200 @ A3
0 1 2 5 10M

FOR DA
PURPOSES ONLY
NOT FOR
CONSTRUCTION

DA

Drawing Original Size
A3

Rev	Date	Description
A	28/02/2025	AS SUBMISSION

© COPYRIGHT

DO NOT SCALE DWGS. USE DIMENSIONS ONLY. REFER ANY DISCREPANCIES TO ARCHITECT PRIOR TO CONSTRUCTION.

THESE DRAWINGS ARE SUBJECT TO COPYRIGHT.

ACCESS **Vieta Access Architects Pty Ltd.**
www.vietaaccessarchitects.com.au
admin@vietaaccessarchitects.com.au
PO Box 553, Kingswood NSW 2147
ABN: 82124411614

QUANTITY SURVEY **Duo Tax Quantity Surveys Pty Ltd.**
34A/11-21 Underwood Rd, Hornsby NSW 2140
02 8999 1133

TRAFFIC **Suite 3, 53 Grandview Street, Pymble**
www.genesstraffics.com.au
ABN: 34 660 055 532
bernard@genesstraffics.com.au
Bernard Lo

BASIX **UNIVERSAL CONSULTING ENGINEERS**
4 Suite 201/144 Humeview Place, Bankstown 2201
02 9522 3912/02 9522 3913/02 9522 3914
www.universal-engineers.com.au

ACOUSTIC **acouras CONSULTANCY**
www.acouras.com.au

GEOTECHNICAL **Geotechnical Consultants Australia Pty Ltd**
102/1788-2024
info@geococonsultants.com.au
www.geococonsultants.com.au

HYDRAULIC **Australiawide Consulting Services P/L**
104/8 Shireland Engineering and Project Management
104/8 Shireland Rd, Pymble, NSW 1500
02 9522 3912/02 9522 3913/02 9522 3914
www.austaliawide.com.au

LANDSCAPING **concept**
enquiries@concept.net.au
www.concept.net.au
02 9922 5312

BCA **DESIGN RIGHT CONSULTING PTY LTD**
BARRAMATTA - PYRMONT
PO BOX 2331, NORTH PARLAMATTA NSW 1580
02 9522 3912/02 9522 3913/02 9522 3914
www.designright.com.au

CONTAMINATION **El Australia Pty Ltd**
Suite 6.01, 56 Miller Street, Pyrmont NSW 2009

PLANNING **think planners**
Adrian Barnes
Director
P 02 9522 3912
www.thinkplanners.com.au

WASTE MANAGEMENT **BARKER STEWART**
SYDNEY
P 02 9522 3912
E sydney@barkerstewart.com.au

ARCHITECT **GHAZI AL ALI ARCHITECT**
T. +612 9744 7035 | E. office@ghazia.com
ABN: 67 167 131848
211/47-55 JOHN ST, LEICHHARDT NSW 2040

PROJECT	
190 WATERLOO RD, GREENACRE	
CLIENT MOHAMMED DAHAR	
SCALE 1:200	DATE 28/02/2025
DRAWN SN, MO, FA, CJ	PROJECT ARCHITECT MO
	PROJECT DIRECTOR GA

DRAWING NAME	
BASEMENT 02 PLAN	
DRAWING NUMBER DA	PROJECT NUMBER A 1201

ISSUE
29.17

A



GROUND FLOOR PLAN
1:200

SCALE 1:200 @ A3
0 1 2 5 10M

FOR DA PURPOSES ONLY NOT FOR CONSTRUCTION DA	A3 Drawing Original Size	© COPYRIGHT DO NOT SCALE DWGS. USE DIMENSIONS ONLY. REFER ANY DISCREPANCIES TO ARCHITECT PRIOR TO CONSTRUCTION. THESE DRAWINGS ARE SUBJECT TO COPYRIGHT.	ACCESS Vista Access Architects Pty Ltd. www.vistaaccess.com.au PO Box 353, Kingswood NSW 2147 ABN: 82124411614	TRAFFIC Suite 3, 53 Grandview Street, Pymble www.gensetraffic.com.au ABN: 34 660 055 532 benard@gensetraffic.com.au benard.lu	ACOUSTIC acouras CONSULTANCY www.acouras.com.au	GEOTECHNICAL Geotechnical Consultants Australia Pty Ltd PO Box 2078, 2078 info@geotechnical.com.au www.geotechnical.com.au	HYDRAULIC Australiawide Consulting Services P/L PO Box 2351, North Parramatta NSW 2150 www.austwide.com.au ABN: 62 624 496 077	BCA DESIGN RIGHT CONSULTING PTY LTD BARBARA MITCHELL PT/MD PO Box 2351, North Parramatta NSW 2150 www.designright.com.au ABN: 62 624 496 077	PLANNING think planners www.thinkplanners.com.au	WASTE MANAGEMENT BARKER STEWART www.barkerstewart.com.au ABN: 62 624 496 077	ARCHITECT GHAZI AL ALI ARCHITECT T: +612 9744 7035 E: office@ghazialali.com ABN: 67 167 131 648 211/47-55 JOHN ST LEICHHARDT NSW 2040	PROJECT 190 WATERLOO RD, GREENACRE	DRAWING NAME GROUND FLOOR PLAN	PROJECT NUMBER 29.17	
												CLIENT MOHAMMED DAHAR	DRAWING NUMBER DA		ISSUE A
SCALE 1:200, 1:100												DATE 28/02/2025	PROJECT ARCHITECT MO	PROJECT DIRECTOR GA	



BORONIA RD

198A WATERLOO RD,
GREENACRE

LEVEL 01

WATERLOO ROAD

LEVEL 01
1:200

LEGEND


- 3x3m DIMENSION
- 3.6x3.6m DIMENSION
- 4x4m DIMENSION

SCALE 1:200 @ A3
0 1 2 5 10M

FOR DA PURPOSES ONLY NOT FOR CONSTRUCTION
DA

Rev	Date	Description
A	28/02/2025	DA SUBMISSION

© COPYRIGHT
DO NOT SCALE DWGS. USE
DIMENSIONS ONLY. REFER
ANY DISCREPANCIES TO
ARCHITECT PRIOR TO
CONSTRUCTION.
THESE DRAWINGS ARE
SUBJECT TO COPYRIGHT.

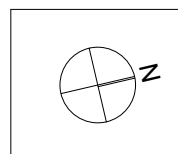

ACCESS
Vista Access Architects Pty Ltd.
www.vistaaccessarchitects.com.au
ABN: 62124411614

QUANTITY SURVEY
Duo Tax Quantity Surveyors Pty Ltd.
34A/11-21 Underwood Rd, Hornsby NSW 2140
02 8999 1133

TRAFFIC
Suite 3, 53 Grandview Street, Pymble
www.gensetraffic.com.au
ABN: 34 660 055 532

BASIS
UNIVERSAL
CONSULTING
ENGINEERS
Suite 201, 144 Hildesheim Place, Brookhaven 2009
02 9522 5312

ACOUSTIC
acouras
CONSULTANCY
www.acouras.com.au

GEO TECHNICAL
Geotechnical Consultants Australia Pty Ltd
102, 1788-2024
info@geotechnical.com.au
www.geotechnical.com.au

HYDRAULIC
Australawide Consulting Services P/L
102, 1788-2024
enquiries@concept.net.au
www.concept.net.au
02 9922 5312

LANDSCAPING
concept
Landscape Architects

BCA
DESIGN RIGHT CONSULTING PTY LTD
BARRAMATTA, P/BURWOOD
PO BOX 2351, NORTH PARLAMATTA NSW 2150
ALAN@DESIGNRIGHT.COM.AU
WWW.DESIGNRIGHT.COM.AU

CONTAMINATION
El Australia Pty Ltd
Suite 0.01, 56 Miller Street,
Pymble NSW 2009

PLANNING
think
planners
Sydney

WASTE MANAGEMENT
BARKER
STEWART
Sydney
P 02 9619 0025
E sydney@barker.com.au

ARCHITECT
GHAZI AL ALI
ARCHITECT
NSW reg. no. 7542
T. +612 9744 7035 | E. office@ghazi.com
ABN: 67 167 131648
211 47-55 JOHN ST.
LEICHARDT NSW 2040

PROJECT
190 WATERLOO RD, GREENACRE

CLIENT
MOHAMMED DAHAR

SCALE
1:200, 1:100

DATE
28/02/2025

DRAWN
SN, MO, FA, CJ

PROJECT ARCHITECT
MO

PROJECT DIRECTOR
GA

DRAWING NAME
LEVEL 01 PLAN

DRAWING NUMBER
DA

PROJECT NUMBER
A 1204

ISSUE
29.17
A



BORONIA RD

198A WATERLOO RD,
GREENACRE

WATERLOO ROAD

LEGEND

- 3x3m DIMENSION
- 3.6x3.6m DIMENSION
- 4x4m DIMENSION

SCALE 1:200 @ A3
0 1 2 5 10M

LEVEL 02
1:200

FOR DA PURPOSES ONLY
NOT FOR CONSTRUCTION

DA

Drawing Original Size
A3

Rev	Date	Description
A	28/02/2025	AS SUBMISSION

© COPYRIGHT

DO NOT SCALE DWGS. USE DIMENSIONS ONLY. REFER ANY DISCREPANCIES TO ARCHITECT PRIOR TO CONSTRUCTION.

THESE DRAWINGS ARE SUBJECT TO COPYRIGHT.

ACCESS

Vista Access Architects Pty Ltd.
www.vistaaccessarchitects.com.au
PO Box 553, Kingswood NSW 2147
ABN: 82124411614

QUANTITY SURVEY

Duo Tax Quantity Surveyors Pty Ltd.
34A/11-21 Underwood Rd, Hornsby NSW 2140
02 8999 1133

TRAFFIC

Suite 3, 53 Grandview Street, Pymble
www.gensettraffic.com.au
ABN: 34 660 255 532
bens@gensettraffic.com.au
Bernard Lo

BASIX

UC UNIVERSAL CONSULTING ENGINEERS
10/178-20/21
info@universalconsulting.com.au
Tel: 002 387 292 | Fax: 002 387 292 | www.ucs.com.au

ACOUSTIC

acouras CONSULTANCY
www.acouras.com.au
info@acouras.com.au

GEO TECHNICAL

Geotechnical Consultants Australia Pty Ltd
102/178-20/21
info@geotechnical.com.au
www.geotechnical.com.au

HYDRAULIC

Australiawide Consulting Services P/L
10/178-20/21
enquiries@concept.net.au
www.concept.net.au
02 9922 5312

LANDSCAPING

concept
concept
concept

BCA

DESIGN RIGHT CONSULTING PTY LTD
BARRAMATTA "P" BUILD
PO BOX 2351, NORTH PARLAMATTA NSW 1580
ALAN@DESIGNRIGHT.COM.AU
02 9619 9999

CONTAMINATION

El Australia Pty Ltd
Suite 6.01, 56 Miller Street, Pymble NSW 2009

PLANNING

think planners
Sydney

WASTE MANAGEMENT

BARKER STEWART
Sydney

ARCHITECT

GHAZI AL ALI ARCHITECT
NSW reg. no. 7542
T: +612 9744 7035 | E: office@ghazia.com
ABN: 67167131648
211 471-55 JOHN ST, LEICHHARDT NSW 2040

PROJECT

190 WATERLOO RD, GREENACRE

CLIENT

MOHAMMED DAHAR

SCALE

1:200, 1:100

DATE

28/02/2025

DRAWN

SN, MO, FA, CJ

PROJECT ARCHITECT

MO

PROJECT DIRECTOR

GA

DRAWING NAME

LEVEL 02 PLAN

DRAWING NUMBER

DA

PROJECT NUMBER

A 1205

ISSUE

29.17
A



LEGEND

-  3x3m DIMENSION
 3.6x3.6m DIMENSION
 4x4m DIMENSION

SCALE 1:200 @ A3

A horizontal scale bar with tick marks at 0, 1, 2, 5, and 10M. The segments between 0-1, 1-2, and 2-5 are filled with black, while the segment from 5 to 10M is white with a black outline.

FOR DA
PURPOSES ONLY

NOT FOR
CONSTRUCTION

Drawing Original Size

			A	28/02/2025	DA SUBMISSION
					Description

© COPYRIGHT
DO NOT SCALE DWGS. USE
DIMENSIONS ONLY. REFER
ANY DISCREPANCIES TO
ARCHITECT PRIOR TO
CONSTRUCTION.

THESE DRAWINGS ARE
SUBJECT TO COPYRIGHT.



ACCESS Vista Access Architects Pty. Ltd.
www.accessarchitects.com.au
admin@accessarchitects.com.au
PO Box 353, Kingswood NSW 2747
ABN: 82124411614

QUANTITY SURVEY
Duo Tax Quantity Surveyors Pty Ltd
34A/11-21 Underwood Rd, Homebush NSW 214
02 8999 113

TRAFFIC Suite 3, 53 Grandview Street, Pymble
www.genesistraffic.com.au
ABN 34 660 055 532
bernard@genesistraffic.com.au

BASIX

UC UNIVERSAL
CONSULTING
ENGINEERS

a Suite 20 / 64 Kishner Pde, Bankstown 2200 |
enquiries@basix.com.au | www.basix.com.au

ACOUSTIC
acouras
CONSULTANCY
WWW.ACOURAS.COM.AU

GEOTECHNICAL

Geotechnical Consultants Australia Pty Ltd
(02) 9788 2829
info@geoconsultants.com.au
www.geoconsultants.com.au

HYDRAULIC
Australiawide Consulting Services P/L
Civil & Structural Engineering and Project Management
13608 Coniferary Rd, Punchbowl, NSW 2166
Mobile 0420770548 Email: ertez@atrol.com

LANDSCAPING
enquiries@concept.net.au
www.concept.net.au
02 9922 5312



concept
Landscapes of light

BCA
DESIGN RIGHT CONSULTING PTY LTD
PARRAMATTA SYDNEY
PO BOX 2331, NORTH PARRAMATTA 17
0405 295 9
ALEX@DESIGNRC.COM

CONTAMINATION

 El Australia Pty Ltd
Suite 6.01, 55 Miller Street
Pyrmont NSW 2009

PLANNING Adam Byrnes
Director
P: 0419 288 800
www.thinkplanners.com.au

think 

WASTE MANAGEMENT

 **BARKER
RYAN
STEWART**

SYDNEY

P (02) 9659 0005
E sydney@brs.com

ARCHITECT



GHAZI AL ALI
ARCHITECT
DESIGN
NSW reg. no. 7542

T. +612 9744 7035 | E. office@ghaziali.com

ABN: 67161131848
21 / 47-55 JOHN ST,
LEICHARDT NSW 2040

PROJECT
190 WATERLOO RD, GREENACRE

CLIENT
MOHAMMED DAHAR

SCALE 1:200, 1:100		DATE 28/02/2025
DRAWN SN, MO, FA, CJ		PROJECT ARCHITECT MO

PROJECT DIRECTOR
A

DRAWING NAME

LEVEL 03 PLAN

11

DRAWING NUMBER

DA **A 1206**

ISSUE
29 17
A



BORONIA RD

198A WATERLOO RD,
GREENACRE

WATERLOO ROAD

LEGEND

- 3x3m DIMENSION
- 3.6x3.6m DIMENSION
- 4x4m DIMENSION

SCALE 1:200 @ A3
0 1 2 5 10M

LEVEL 04
1:200

FOR DA PURPOSES ONLY NOT FOR CONSTRUCTION DA	A3 Drawing Original Size	<table><tr><th>Rev</th><th>Date</th><th>Description</th></tr><tr><td>1</td><td>28/02/2025</td><td>DA SUBMISSION</td></tr></table>	Rev	Date	Description	1	28/02/2025	DA SUBMISSION	© COPYRIGHT DO NOT SCALE DWGS. USE DIMENSIONS ONLY. REFER ANY DISCREPANCIES TO ARCHITECT PRIOR TO CONSTRUCTION. THESE DRAWINGS ARE SUBJECT TO COPYRIGHT.		ACCESS Vista Access Architects Pty Ltd. www.vistaaccessarchitects.com.au info@vistaaccessarchitects.com.au PO Box 553, Kingswood NSW 2147 ABN: 8212441614 QUANTITY SURVEY Duo Tax Quantity Surveyors Pty Ltd. 34A/11-21 Underwood Rd, Hornsby NSW 2140 02 8999 1133	TRAFFIC Suite 3, 53 Grandview Street, Pymble www.generationtraffic.com.au ABN: 34 660 055 532 bernard@generationtraffic.com.au Bernard Lo BASIX UC UNIVERSAL CONSULTING ENGINEERS Suite 201/141 Humeview Place, Bankstown 2201 02 9522 5312 info@uc-engineers.com.au www.uc-engineers.com.au	ACOUSTIC acouras CONSULTANCY www.acouras.com.au GEO TECHNICAL Geotechnical Consultants Australia Pty Ltd Suite 6/01, 56 Miller Street, Pymble NSW 2009	HYDRAULIC Australawide Consulting Services P/L Civil & Structural Engineering and Project Management 1/100 Concorra Rd, Pymble NSW 2009 02 9522 5312 enquiries@concept.net.au www.concept.net.au LANDSCAPING concept 02 9522 5312	BCA DESIGN RIGHT CONSULTING PTY LTD BARRAMATTA PTW/ROT PO BOX 2331, NORTH PARLAMATTA NSW 1510 02 9638 288 889 www.designright.com.au CONTAMINATION El Australia Pty Ltd Suite 6/01, 56 Miller Street, Pymble NSW 2009	PLANNING think planners Sydney P 02 9638 288 889 E sydney@thinkplanners.com.au WASTE MANAGEMENT BARKER STEWART Sydney P 02 9638 288 889 E sydney@barkerstewart.com.au	ARCHITECT GHAZI AL ALI ARCHITECT NSW reg. no: 7542 T: +612 9744 7035 E: office@ghazi.com ABN: 67 167 131648 211 471 55 JOHN ST LEICHARDT NSW 2040	PROJECT 190 WATERLOO RD, GREENACRE CLIENT MOHAMMED DAHAR SCALE 1:200, 1:100 DATE 28/02/2025 DRAWN SN, MO, FA, CJ PROJECT ARCHITECT MO PROJECT DIRECTOR GA	DRAWING NAME LEVEL 04 PLAN DRAWING NUMBER DA PROJECT NUMBER A 1207 ISSUE 29.17 ISSUE A
Rev	Date	Description																	
1	28/02/2025	DA SUBMISSION																	



FOR DA
PURPOSES ONLY

NOT FOR
CONSTRUCTION


DA

			A	28/02/2025	DA SUBMISSION
Rev	Date	Description			

© COPYRIGHT

DO NOT SCALE DWGS. USE
DIMENSIONS ONLY. REFER
ANY DISCREPANCIES TO
ARCHITECT PRIOR TO
CONSTRUCTION.

THESE DRAWINGS ARE
SUBJECT TO COPYRIGHT.

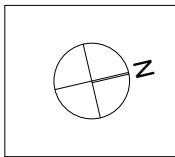

ACCESS *Vinta Access Architects Pty. Ltd.*
www.accessarchitects.com.au
admin@accessarchitects.com.au
PO Box 353, Kingswood NSW 2747
ABN: 62124411614

QUANTITY SURVEY

Duo Tax Quantity Surveyors Pty Ltd
34A/11-21 Underwood Rd, Homebush NSW 2140
02 8999 1133

TRAFFIC Suite 3, 53 Grandview Street, Pymble
www.genesisstraffic.com.au
ABN 34 660 055 532
bernard@genesisstraffic.com.au
Bernard Lo

BASIX

UC UNIVERSAL
CONSULTING
ENGINEERS

a Suite 20 / 84 Keshmere Place, Bankstown 2000 |
on 0422 367 303 | e osha.jawa@uc.com.au | w www.uc.com.au

ACOUSTIC

acouras
CONSULTANCY

www.acouras.com.au
info@acouras.com.au

GEOTECHNICAL

Geotechnical Consultants Australia Pty Ltd
(02) 9788 2829
info@geocconsultants.com.au
www.geocconsultants.com.au

HYDRAULIC
Australiawide Consulting Services P/L
 Civil & Structural Engineering and Project Management
 13566 Connelley Rd, Puckoon, NSW 2156
 Mobile 0420702043 Email: etstf@etstf.com



BCA
DESIGN RIGHT CONSULTING PTY LTD
PARAMATTA, PYRMONT
PO BOX 2331, NORTH PARAMATTA 1575
0405 295 97
ALEX@DESIGNRC.COM.AU
WWW.DESIGNRC.COM.AU

CONTAMINATION

 El Australia Pty Ltd
Suite 6.01, 55 Miller Street
Pyrmont NSW 2009



**think
planners**

PLANNING

Adam Byrnes
Director
P: 0419 288 880
www.thinkplanners.com.au



**BARKER
RYAN
STEWART**

WASTE MANAGEMENT

SYDNEY
P 1021 9659 0005
E sydney@brs.com.au

ARCHITECT



GHAZI AL ALI
ARCHITECT
PTY LTD
NSW reg. no. 7542

T. +612 9744 7035 | E. office@ghazia.com
ABN: 67 167 131648
217 167 55 JOHN ST,
LEICHHARDT NSW 2040

PROJECT		
190 WATERLOO RD, GREENACRE		
CLIENT		
MOHAMMED DAHAR		
SCALE		DATE
1:200, 1:100		28/02/2025
DRAWN	PROJECT ARCHITECT	PROJECT DIRECTOR
SN, MO, FA, CJ	MO	GA

DRAWING NAME		PROJECT NUMBER
LEVEL 05 PLAN		
DRAWING NUMBER		ISSUE
DA	A 1208	A

LEVEL 05
1:200



BORONIA RD

198A WATERLOO RD,
GREENACRE

WATERLOO ROAD

LEVEL 06
1:200

LEGEND

- 3x3m DIMENSION
- 3.6x3.6m DIMENSION
- 4x4m DIMENSION

SCALE 1:200 @ A3
0 1 2 5 10M

FOR DA
PURPOSES ONLY
NOT FOR
CONSTRUCTION

DA

Drawing Original Size A3

Rev	Date	Description
A	28/02/2025	DA SUBMISSION

© COPYRIGHT
DO NOT SCALE DWGS. USE
DIMENSIONS ONLY. REFER
ANY DISCREPANCIES TO
ARCHITECT PRIOR TO
CONSTRUCTION.

THESE DRAWINGS ARE
SUBJECT TO COPYRIGHT.



ACCESS
Vista Access Architects Pty Ltd.
www.vistaaccessarchitects.com.au
PO Box 553, Kingswood NSW 2147
ABN: 82124411614

QUANTITY SURVEY
Duo Tax Quantity Surveyors Pty Ltd.
34A/11-21 Underwood Rd, Hornsby NSW 2140
02 8999 1133

TRAFFIC
Suite 3, 53 Grandview Street, Pymble
www.generationtraffic.com.au
ABN: 34 660 055 532
bernard@generationtraffic.com.au
Bernard Lo

BASIS
UNIVERSAL
CONSULTING
ENGINEERS
Suite 201/14 Hildesheim Place, Bankstown NSW 2201
02 9522 5312
www.generationtraffic.com.au

ACOUSTIC
acouras
CONSULTANCY
www.acouras.com.au

GEO TECHNICAL
Geotechnical Consultants Australia Pty Ltd
102/1788 20th
info@geotechnical.com.au
www.geotechnical.com.au

HYDRAULIC
Australawide Consulting Services P/L
10/100-1000 Engineering and Project Management
10/100-1000 Rd, Pymble NSW 2106
02 9522 5312
www.austwide.com.au

LANDSCAPING
enquiries@concept.net.au
www.concept.net.au
02 9922 5312
concept
Landscaping Solutions

BCA
DESIGN RIGHT CONSULTING PTY LTD
BARRAMATTA - PENTHUSE
PO BOX 2331, NORTH PARLAMATTA NSW 2150
ALAN@DESIGNRIGHT.COM.AU
02 9522 5312

CONTAMINATION
El Australia Pty Ltd
Suite 6/01, 56 Miller Street,
Pymble NSW 2109
elaustalia

PLANNING
Adrian Barnes
Director
P 02 9522 5312
www.thinkplanners.com.au

WASTE MANAGEMENT
SYDNEY
BARKER
STEWARD
P 02 9522 5312
E sydney@barker.com.au

ARCHITECT
GHAZI AL ALI
ARCHITECT
NSW reg. no. 7542
T. +612 9744 7035 | E. office@ghazialali.com
ABN: 67 167 131648
211/47-55 JOHN ST.
LEICHHARDT NSW 2040

PROJECT
190 WATERLOO RD, GREENACRE
CLIENT
MOHAMMED DAHAR
SCALE
1:200, 1:100
DATE
28/02/2025
DRAWN
SN, MO, FA, CJ
PROJECT ARCHITECT
MO
PROJECT DIRECTOR
GA


DRAWING NAME
LEVEL 06 PLAN

DRAWING NUMBER
DA

A 1209

ISSUE
A

PROJECT NUMBER
29.17

 


FOR DA
PURPOSES ONLY
NOT FOR
CONSTRUCTION

DA

Drawing Original Size
A3

Rev	Date	Description
A	28/02/2025	DA SUBMISSION

© COPYRIGHT
DO NOT SCALE DWGS. USE
DIMENSIONS ONLY. REFER
ANY DISCREPANCIES TO
ARCHITECT PRIOR TO
CONSTRUCTION.
THESE DRAWINGS ARE
SUBJECT TO COPYRIGHT.

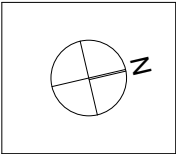

ACCESS

Vieta Access Architects Pty Ltd.
www.accessarchitects.com.au
admin@accessarchitects.com.au
PO Box 583, Kingswood NSW 2147
ABN: 82124411614

QUANTITY SURVEY

Duo Tax Quantity Surveys Pty Ltd
34A/11-21 Underwood Rd, Hornsby NSW 2140
02 8999 1133

TRAFFIC

Suite 3, 53 Grandview Street, Pymble
www.genesstraffics.com.au
ABN: 34 660 055 532
bernard@genesstraffics.com.au
Bernard Lo

BASIX

UNIVERSAL
CONSULTING
ENGINEERS
4 Suite 201/144 Hildesheim Place, Bankstown 2000
Tel: 0002 387 370 | Fax: 0002 42000 | Email: info@uc-engineers.com.au | www.uc-engineers.com.au

ACOUSTIC

acouras
CONSULTANCY
www.acouras.com.au

GEO TECHNICAL

Geotechnical Consultants Australia Pty Ltd
152/1788-2024
info@geconconsultants.com.au
www.geconconsultants.com.au

HYDRAULIC

Australawide Consulting Services P/L
Civil & Structural Engineering and Project Management
10/80 Concorra Rd, Tuggerah NSW 2256
Aussie 90211046 Email: info@acsw.com.au

LANDSCAPING

enquiries@conzept.net.au
www.conzept.net.au
02 9922 5312
conzept
Landscape Architecture

BCA

DESIGN RIGHT CONSULTING PTY LTD
BARRAMATTA - PYRMONT
PO BOX 2331, NORTH PARRAMATTA NSW 2150
Aussie 715 714
ALAN@DESIGNRIGHT.COM.AU
WWW.DESIGNRIGHT.COM.AU

CONTAMINATION

El Australia Pty Ltd
Suite 6.01, 56 Miller Street,
Pyrmont NSW 2009
elaaustralia

PLANNING

Adrian Barnes
Director
P: 0815 288 899
www.thinkplanners.com.au

WASTE MANAGEMENT

SYDNEY
BARKER
RAIN
STEWART
P: 021 9618 0005
E: sydney@brs.com.au

ARCHITECT

GHAZI AL ALI
ARCHITECT
Pty Ltd
NSW reg. no: 7542
T: +612 9744 7035 | E: office@ghazia.com
ABN: 67167131648
211/47-55 JOHN ST,
LEICHARDT NSW 2040

PROJECT

190 WATERLOO RD, GREENACRE

CLIENT

MOHAMMED DAHAR

SCALE

1:200

DATE

28/02/2025

DRAWN

SN, MO, FA, CJ

PROJECT ARCHITECT

MO

PROJECT DIRECTOR

GA

DRAWING NAME

ROOF PLAN

DRAWING NUMBER


DA A 1210

PROJECT NUMBER


29.17

ISSUE


A

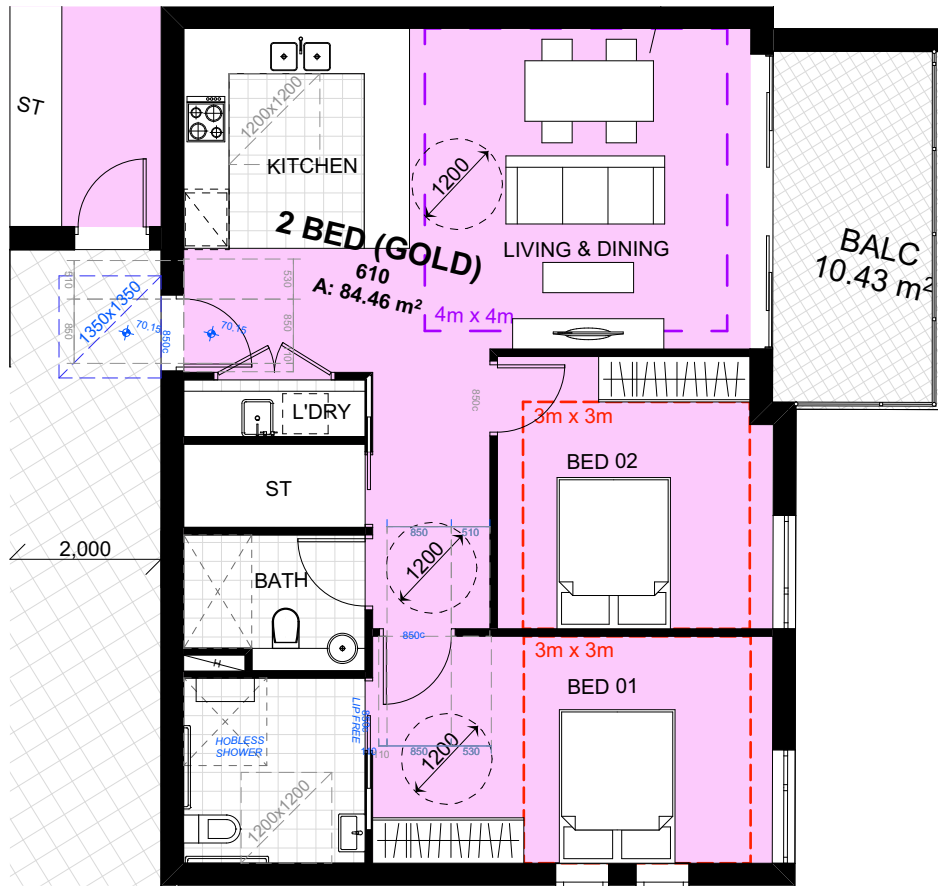


**TYPICAL LAYOUT GOLD LEVEL
LIVABLE UNIT (210, 310, 410, 510, 610)**
1:100

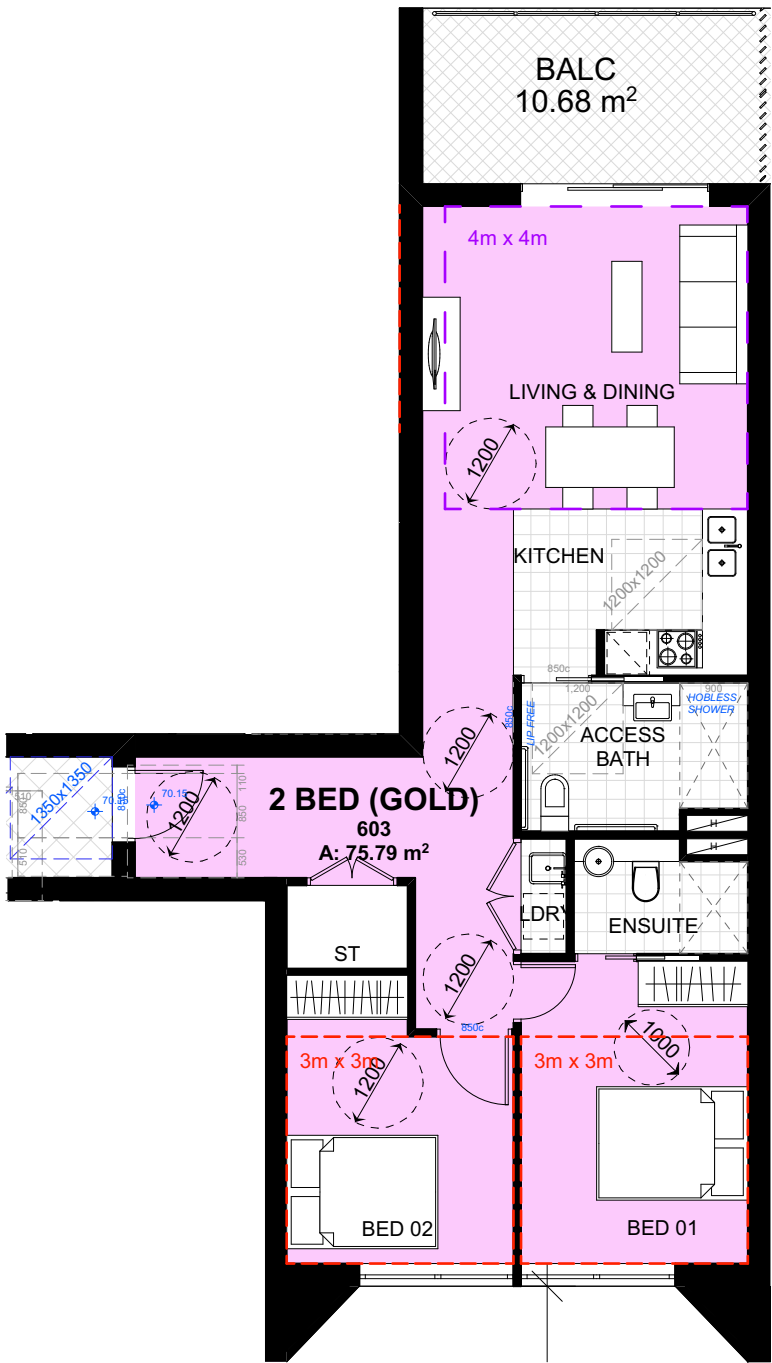

**TYPICAL LAYOUT GOLD LEVEL
LIVABLE UNIT (103, 303, 403, 503, 603)**

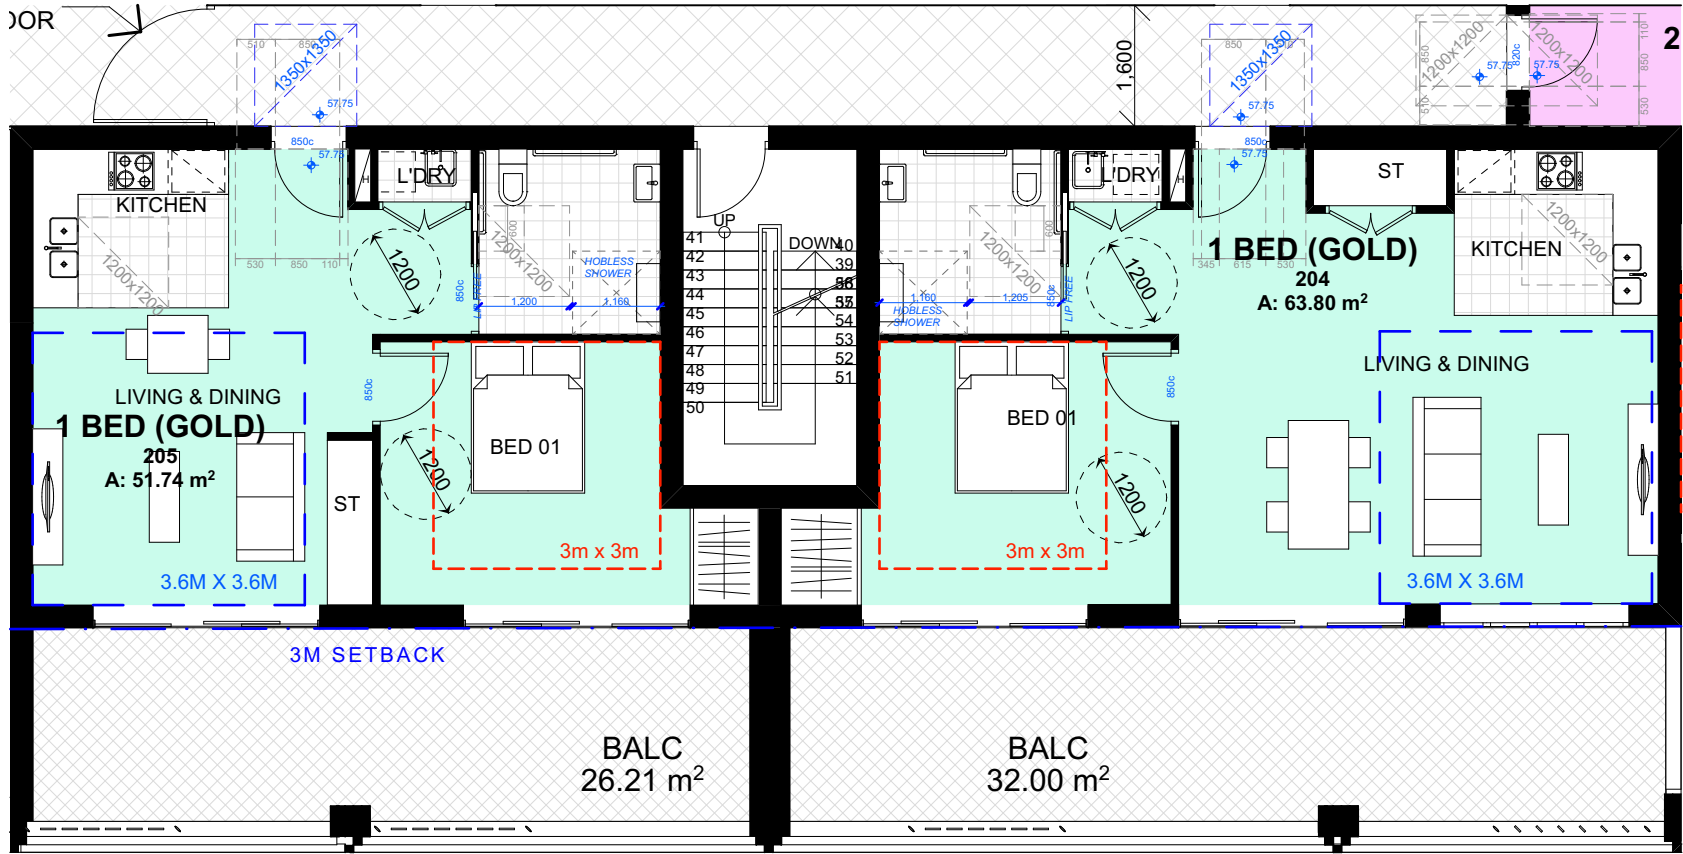


LAYOUT GOLD LEVEL LIVABLE UNIT
(204 & 205)
1:100

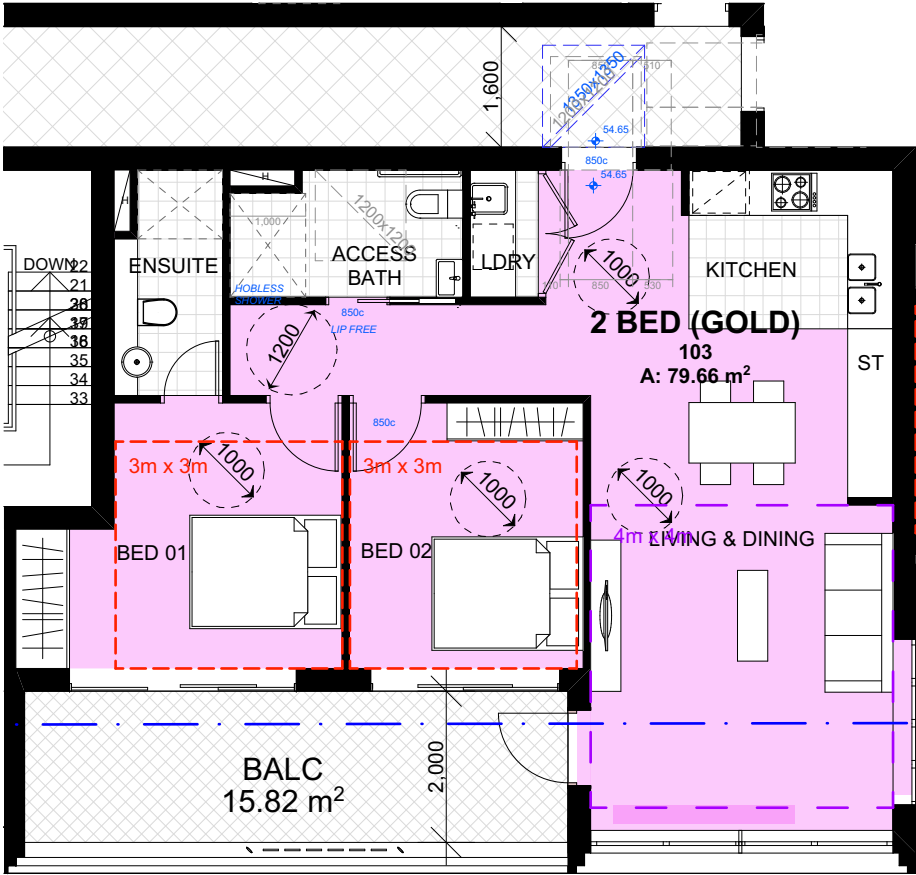


LAYOUT GOLD LEVEL LIVABLE UNIT
(103)
1:100


SCALE 1:200 @ A3
0 1 2 5 10M

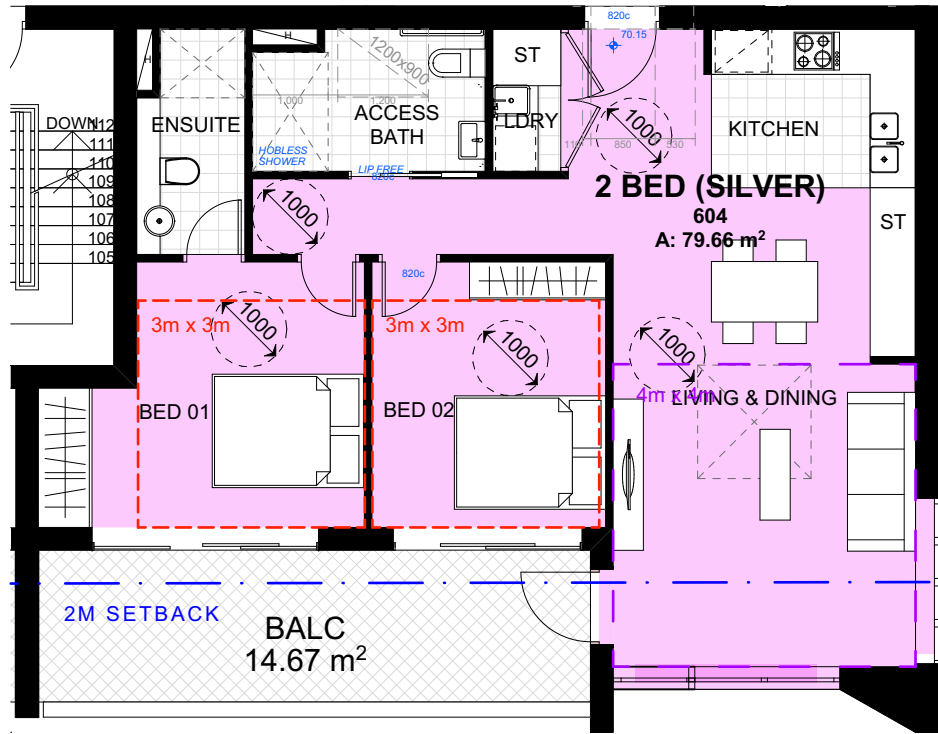


LAYOUT SILVER LEVEL LIVABLE
UNIT (304, 404, 504, 604)
1:100

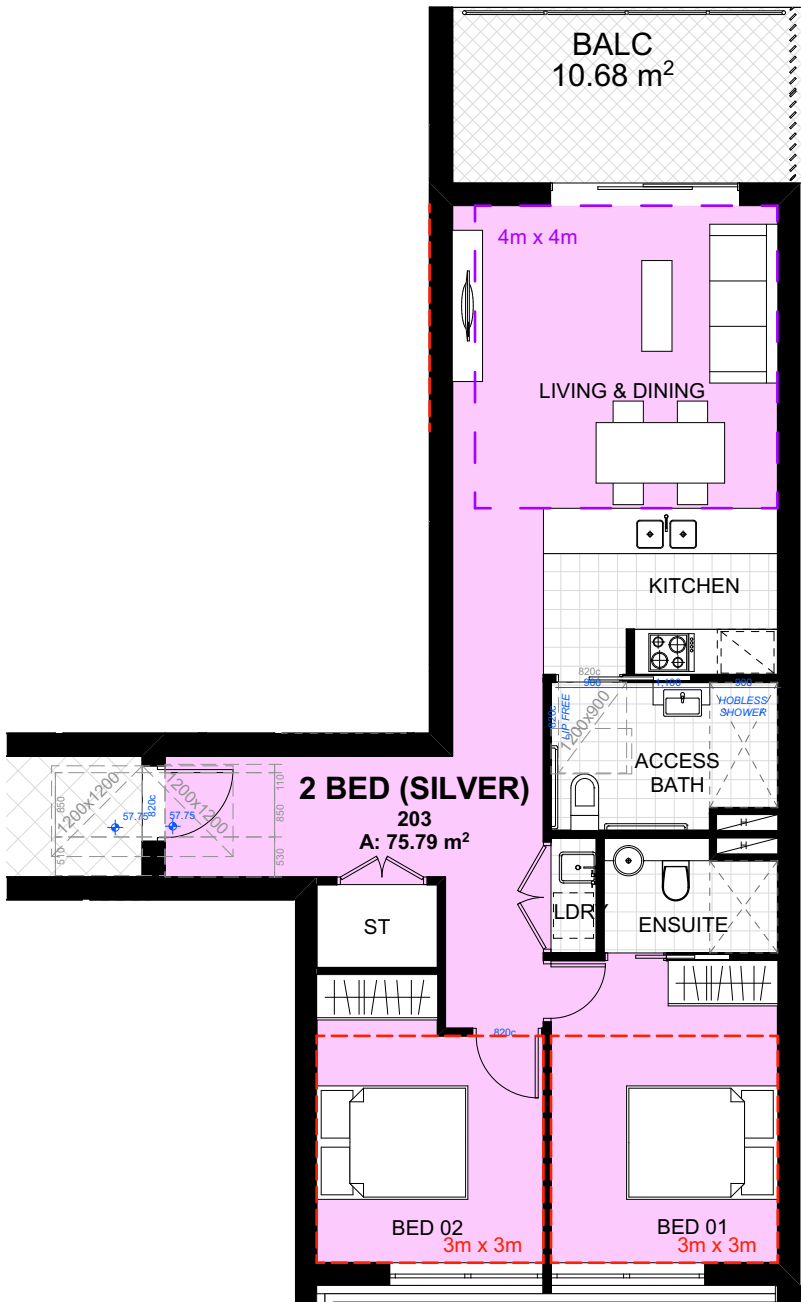

LAYOUT SILVER LEVEL LIVABLE
UNIT (203)
1:100

 

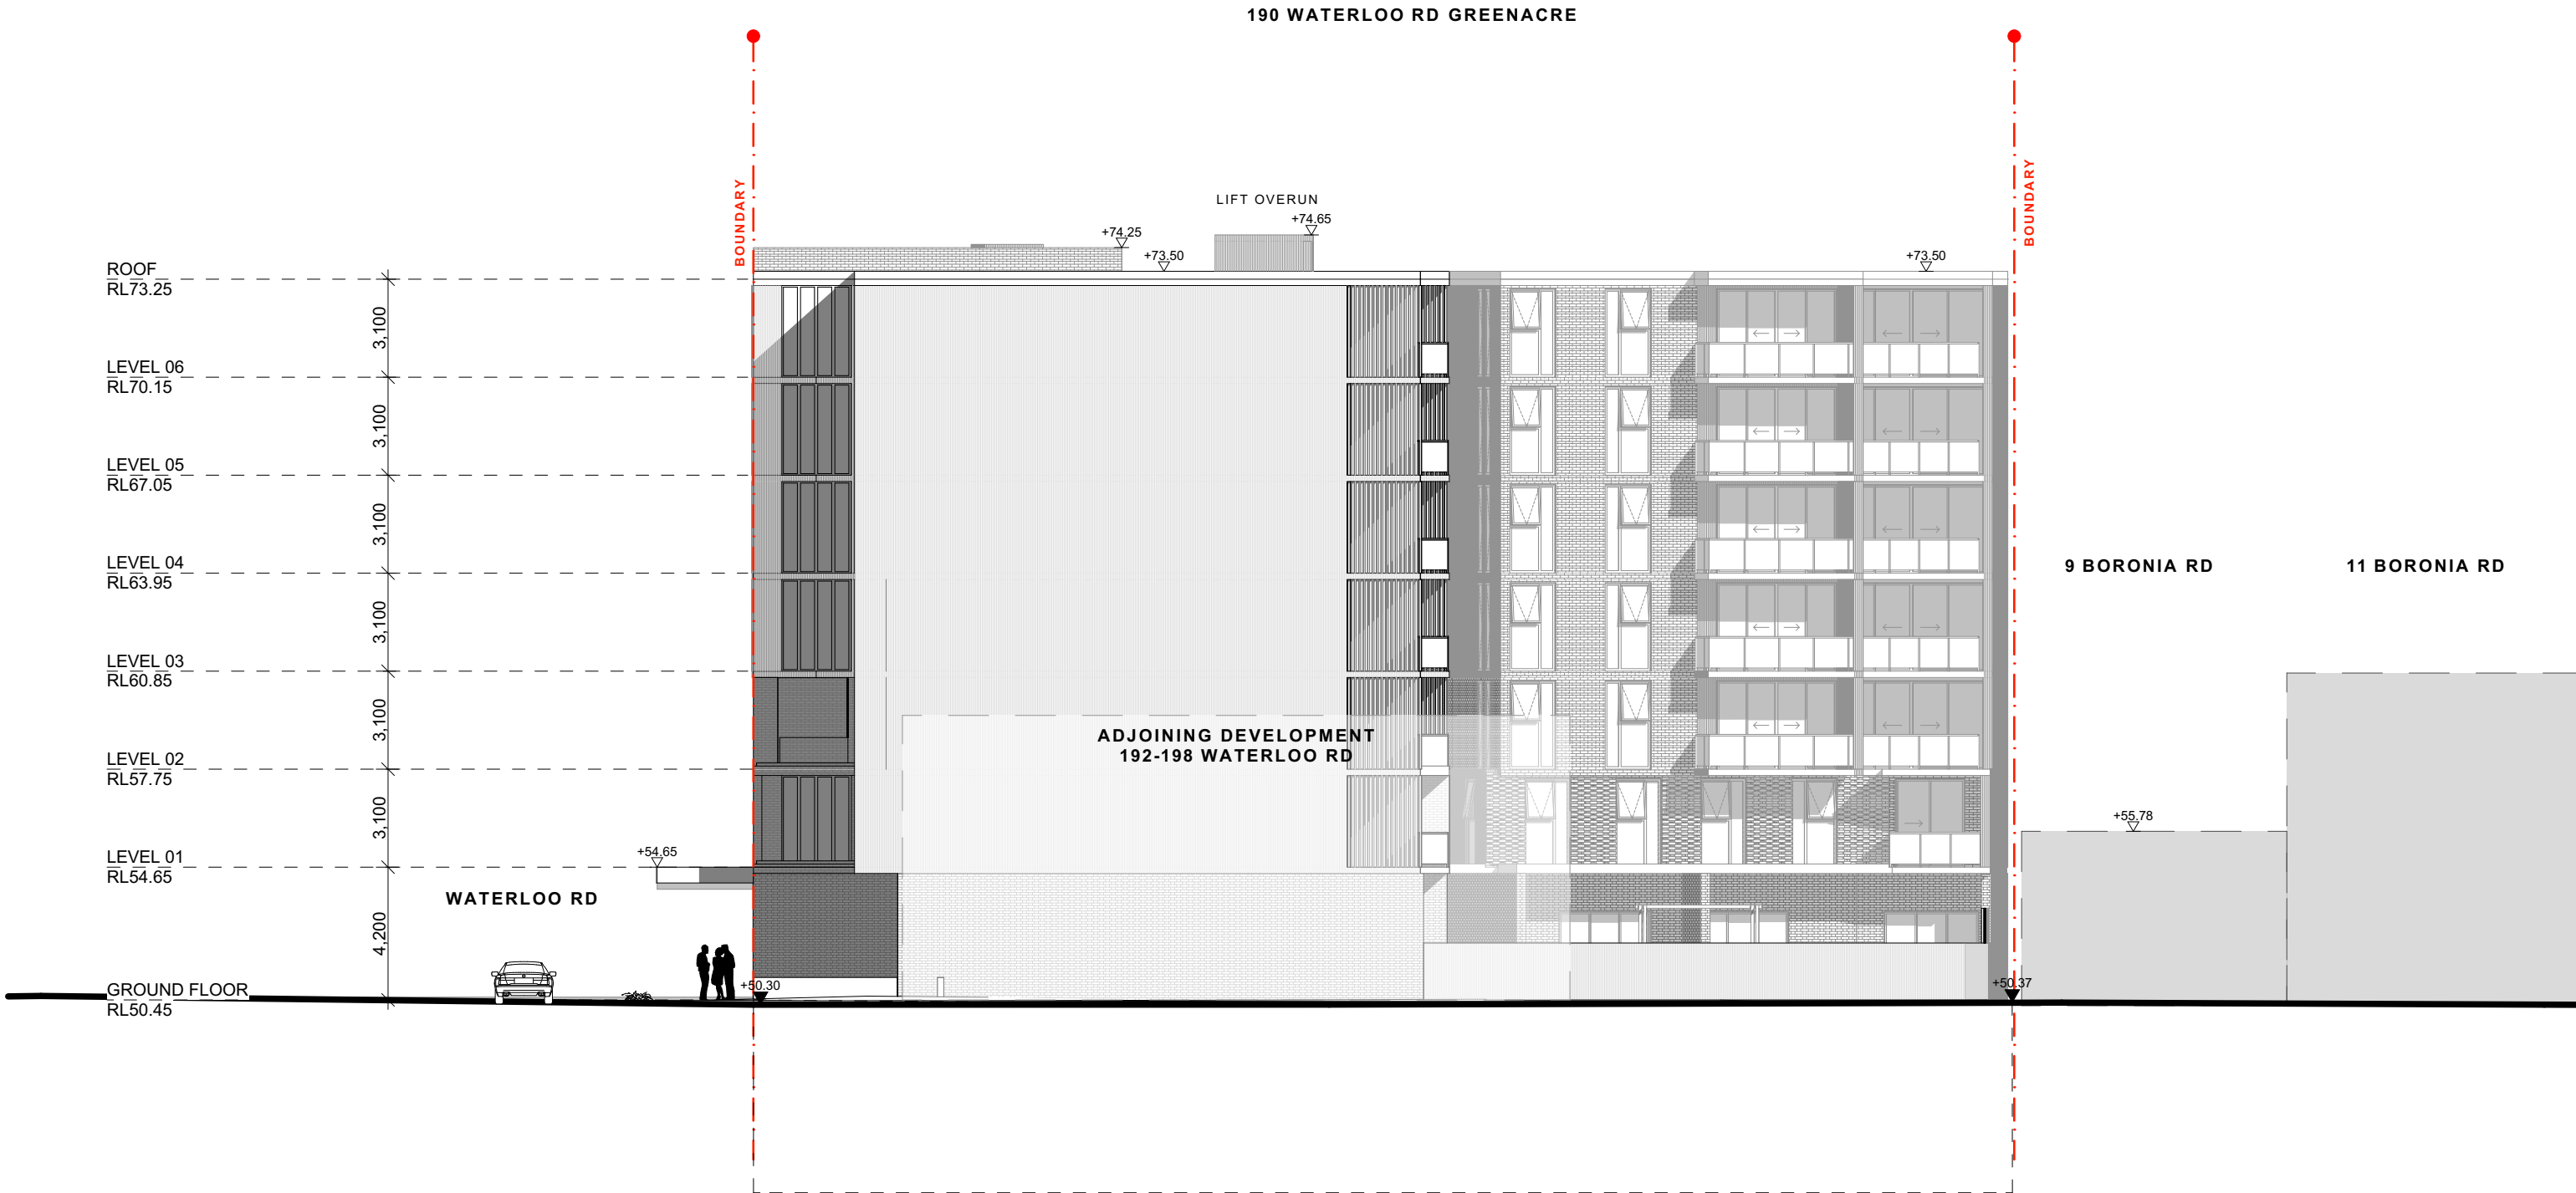


NORTH ELEVATION
1:200

SCALE 1:200 @ A3
0 1 2 5 10M

FOR DA PURPOSES ONLY NOT FOR CONSTRUCTION DA	A3 Drawing Original Size	<table><tr><th>Rev</th><th>Date</th><th>Description</th></tr><tr><td>A</td><td>28/02/2025</td><td>DA SUBMISSION</td></tr></table>	Rev	Date	Description	A	28/02/2025	DA SUBMISSION	© COPYRIGHT DO NOT SCALE DWGS. USE DIMENSIONS ONLY. REFER ANY DISCREPANCIES TO ARCHITECT PRIOR TO CONSTRUCTION. THESE DRAWINGS ARE SUBJECT TO COPYRIGHT.		ACCESS Vista Access Architects Pty Ltd. www.vistaaccessarchitects.com.au admin@vistaaccessarchitects.com.au PO Box 583, Kingswood NSW 2147 ABN: 82124411614	QUANTITY SURVEY Duo Tax Quantity Surveys Pty Ltd. 34A/11-21 Underwood Rd, Hornsby NSW 2140 02 8999 1133	TRAFFIC Suite 3, 53 Grandview Street, Pymble www.genestraffic.com.au ABN: 34 660 055 532 bernard@genestraffic.com.au Bernard Lo	BASIX UNIVERSAL CONSULTING ENGINEERS 4 Suite 201/144 Hildesheim Place, Brookhaven NSW 2009 02 9552 3872/02 9552 4000/02 9552 4001 www.ucs.com.au	ACOUSTIC acouras CONSULTANCY www.acouras.com.au info@acouras.com.au	GEO TECHNICAL Geotechnical Consultants Australia Pty Ltd 150/1788-2024 info@gecon.com.au www.gecon.com.au	HYDRAULIC Australawide Consulting Services P/L Civil & Structural Engineering and Project Management 10/100 Concorra Rd, Tuggerah NSW 2256 0488 9021104/0488 9021105 www.dcsdesign.com.au	LANDSCAPING enquiries@conzept.net.au www.conzept.net.au 02 9922 5312 conzept Landscape Architects	BCA DESIGN RIGHT CONSULTING PTY LTD BARRAMATTA - PIVOTAL PO BOX 2351, NORTH PARLAMAT TA 1550 0435 715 715 www.dcsdesign.com.au	PLANNING Adam Barnes Director P 0435 288 899 www.thinkplanners.com.au	WASTE MANAGEMENT SYDNEY BARKER STEWARD P 020 9638 0025 E sydney@bys.com.au	ARCHITECT GHAZI AL ALI ARCHITECT NSW reg. no. 7542 T. +612 9744 7035 E. office@ghazia.com ABN: 67 167 131648 211 47-55 JOHN ST. LEICHARDT NSW 2040	PROJECT 190 WATERLOO RD, GREENACRE CLIENT MOHAMMED DAHAR SCALE 1:200 DATE 28/02/2025 DRAWN SN, MO, FA, CJ PROJECT ARCHITECT MO PROJECT DIRECTOR GA	DRAWING NAME NORTH ELEVATION DRAWING NUMBER DA PROJECT NUMBER A 1301 ISSUE 29.17 ISSUE A
			Rev	Date	Description																			
A	28/02/2025	DA SUBMISSION																						

190 WATERLOO RD GREENACRE

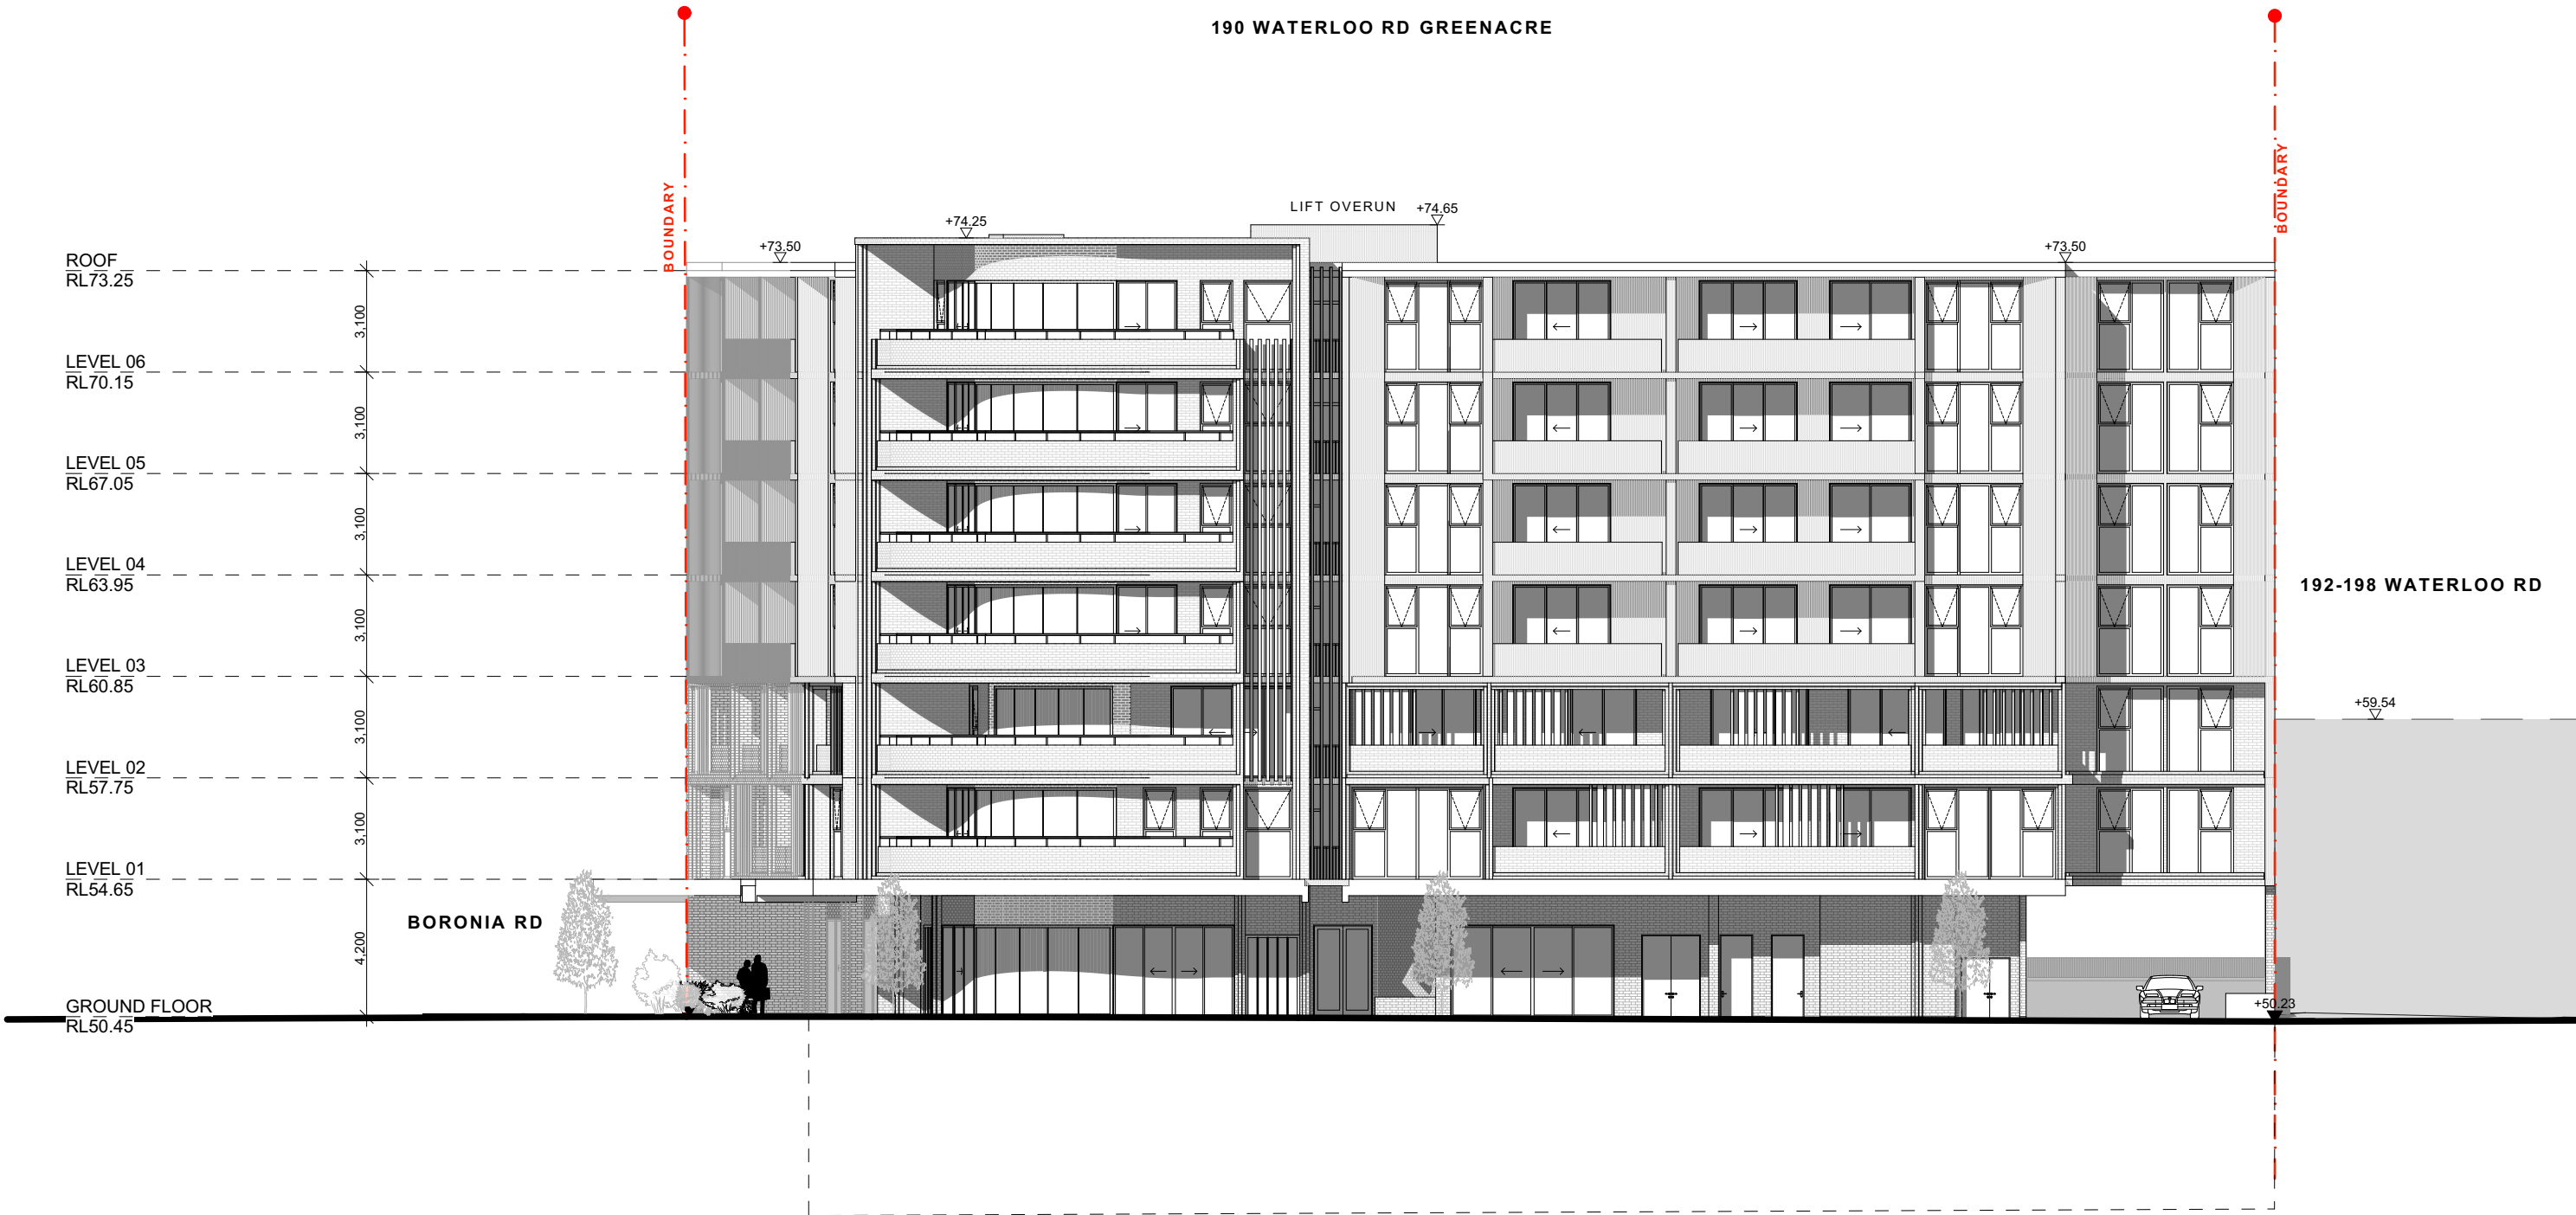

EAST ELEVATION
1:200

SCALE 1:200 @ A3
0 1 2 5 10M

FOR DA
PURPOSES ONLY
NOT FOR
CONSTRUCTION

DA

Drawing Original Size
A3

Rev	Date	Description
A	28/02/2025	DA SUBMISSION

© COPYRIGHT

DO NOT SCALE DWGS. USE
DIMENSIONS ONLY. REFER
ANY DISCREPANCIES TO
ARCHITECT PRIOR TO
CONSTRUCTION.

THESE DRAWINGS ARE
SUBJECT TO COPYRIGHT.

ACCESS **Vista Access Architects Pty Ltd.**
www.vistaaccessarchitects.com.au
admin@vistaaccessarchitects.com.au
PO Box 353, Kingswood NSW 2147
ABN: 82124411614

QUANTITY SURVEY
Duo Tax Quantity Surveys Pty Ltd
34A/11-21 Underwood Rd, Hornsby NSW 2140
02 8999 1133

TRAFFIC **Suite 3, 53 Grandview Street, Pymble**
www.genesistraffics.com.au
ABN: 34 660 055 532
bernard@genesistraffics.com.au
Bernard Lo

BASIX **UNIVERSAL CONSULTING ENGINEERS**
4 Suite 201/144 Hildesheim Place, Hornsby NSW 2091
02 9522 3872/02 9522 4000/02 9522 4001/ www.ucs.com.au

ACOUSTIC **acouras CONSULTANCY**
www.acouras.com.au
info@acouras.com.au

GEOTECHNICAL
Geotechnical Consultants Australia Pty Ltd
152/1788-2024
info@geococonsultants.com.au
www.geococonsultants.com.au

HYDRAULIC **Australawide Consulting Services P/L**
Civil & Structural Engineering and Project Management
10/80 Concorra Rd, Tuggerah NSW 2256
0488 9021104/0488 9021105/0488 9021106/0488 9021107

LANDSCAPING **concept**
enquiries@concept.net.au
www.concept.net.au
02 9922 5312

BCA **DESIGN RIGHT CONSULTING PTY LTD**
BARRAMATTA - PIVOTAL
PO BOX 2331, NORTH PARLAMATTA NSW 1550
0485 715 715
ALAN@DESIGNRIGHT.COM.AU
WWW.DESIGNRIGHT.COM.AU

CONTAMINATION
El Australia Pty Ltd
Suite 6.01, 56 Miller Street,
Pymble NSW 2090

PLANNING **think planners**
Adam Barnes
Director
P 0433 288 899
www.thinkplanners.com.au

WASTE MANAGEMENT **BARKER STEWART** SYDNEY
P 021 9638 0025
E sydney@barkerstewart.com.au

ARCHITECT **GHAZI AL ALI ARCHITECT**
NSW reg. no. 7542
T. +612 9744 7035 | E. office@ghazi.com
ABN: 67 167 131648
211/47-55 JOHN ST,
LEICHARDT NSW 2040


PROJECT **190 WATERLOO RD, GREENACRE**
CLIENT **MOHAMMED DAHAR**
SCALE **1:200** DATE **28/02/2025**
DRAWN **SN, MO, FA, CJ** PROJECT ARCHITECT **MO** PROJECT DIRECTOR **GA**

DRAWING NAME
EAST ELEVATION

DRAWING NUMBER
DA

PROJECT NUMBER
A 1302

ISSUE
29.17

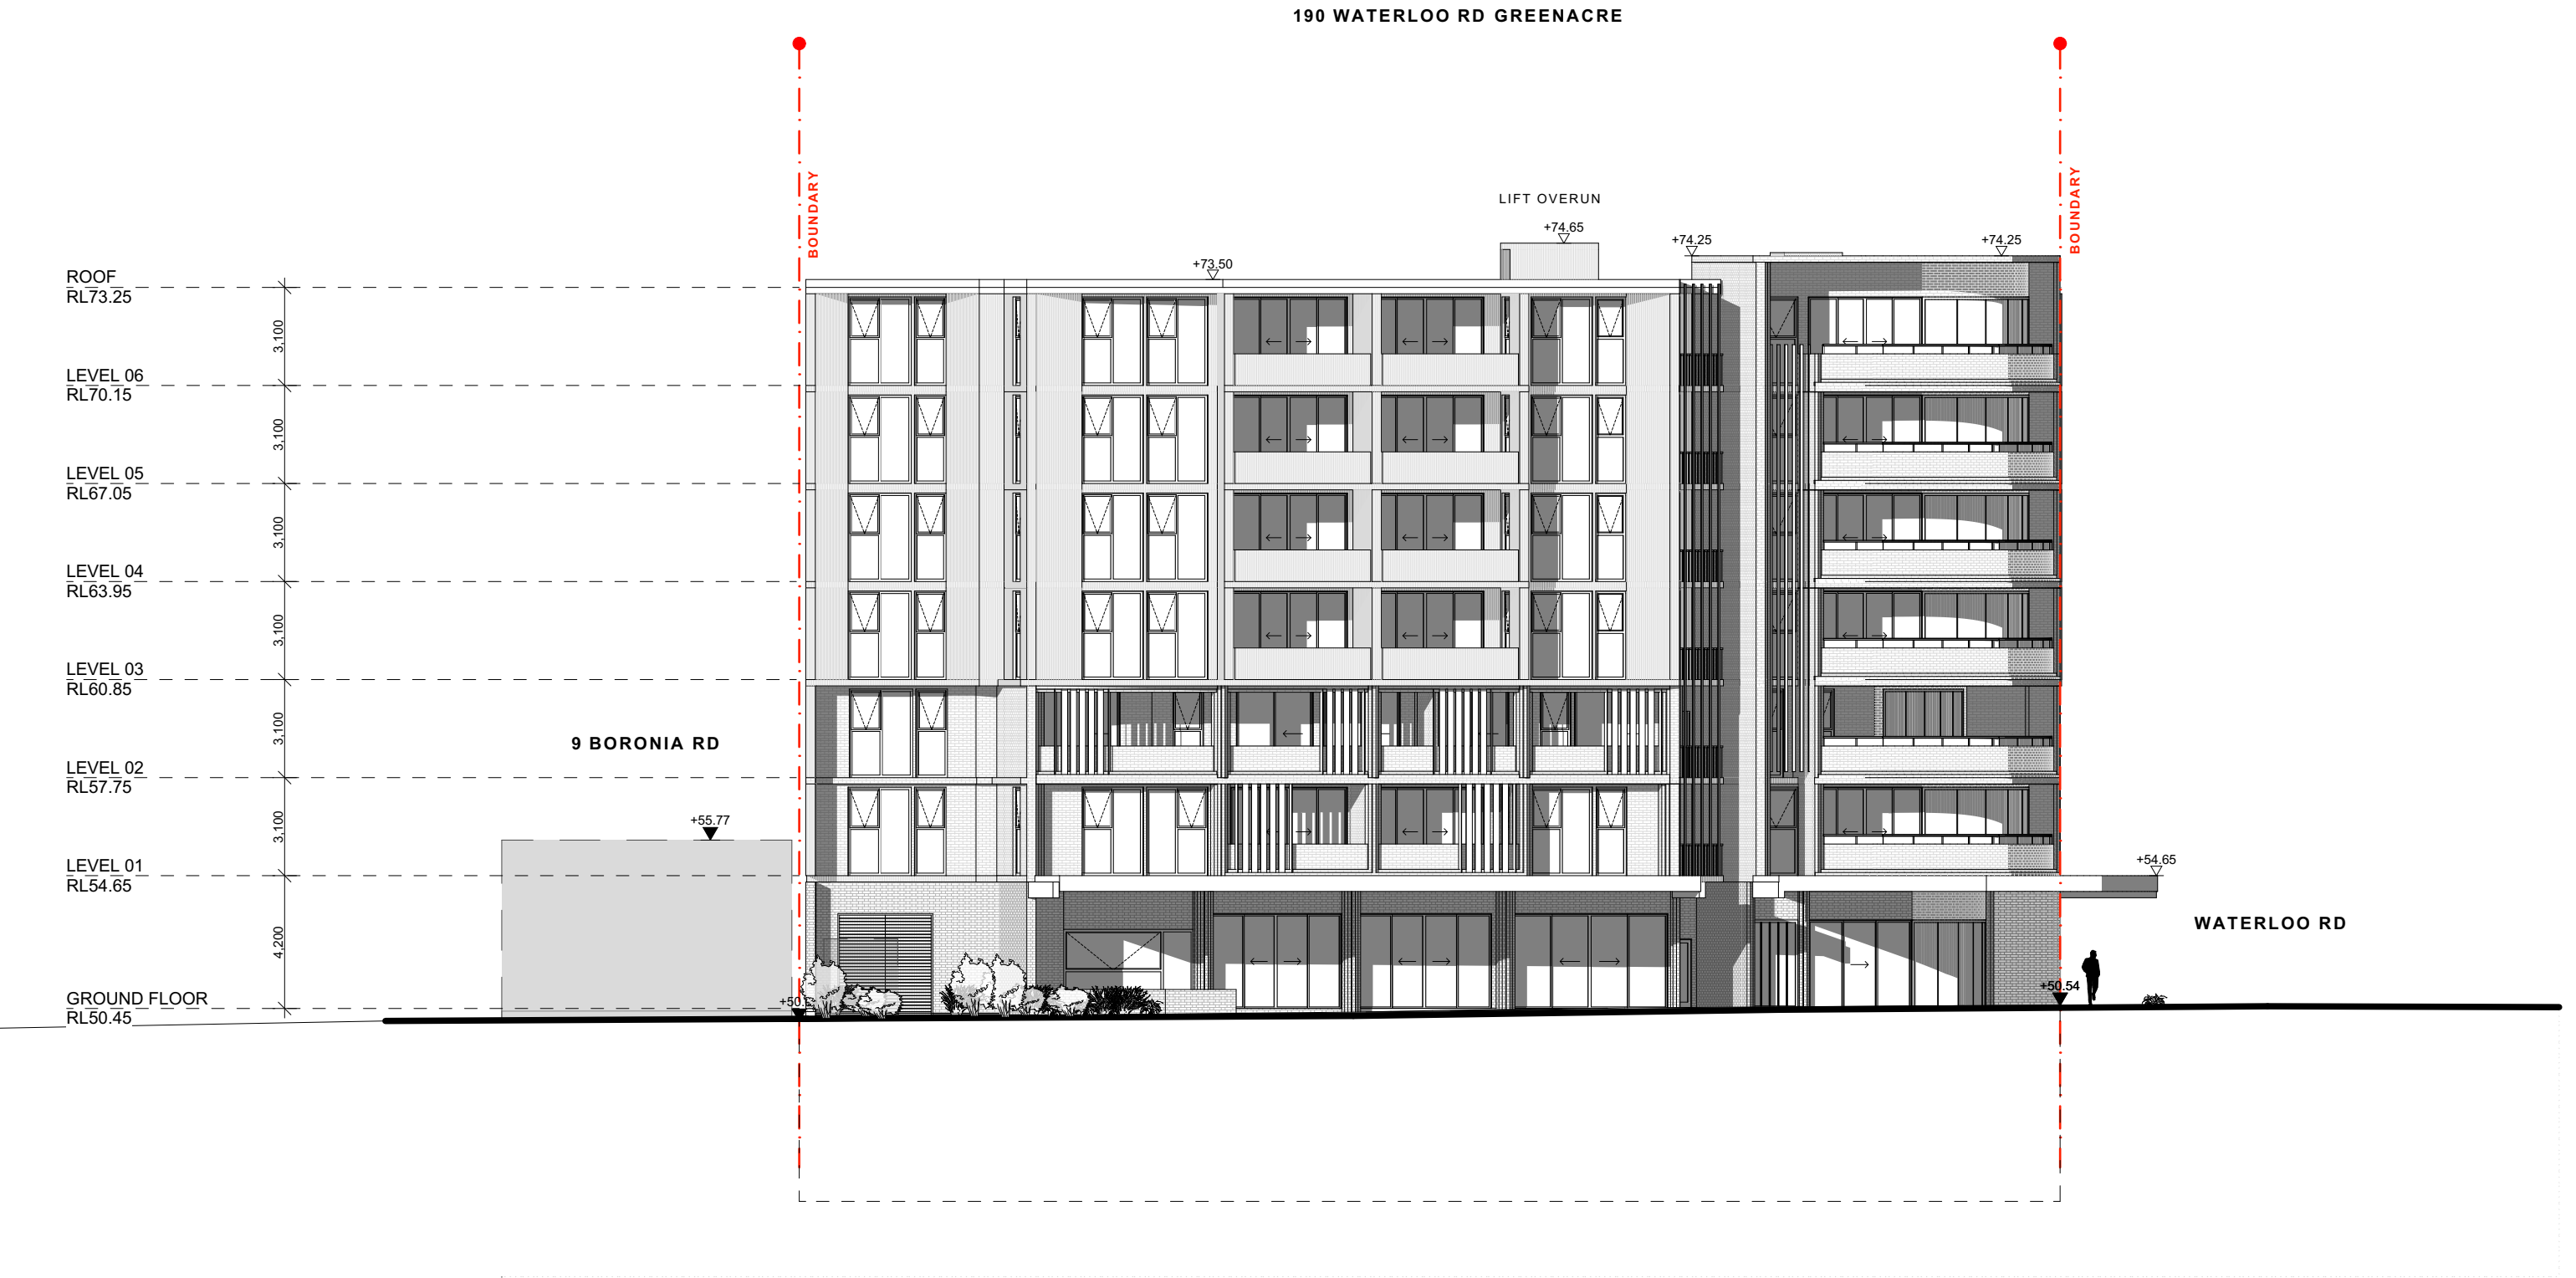


SOUTH ELEVATION
1:200

SCALE 1:200 @ A3

0 1 2 5 10M

FOR DA PURPOSES ONLY NOT FOR CONSTRUCTION DA	A3 Drawing Original Size	<table><tr><th>Rev</th><th>Date</th><th>Description</th></tr><tr><td>A</td><td>28/02/2025</td><td>DA SUBMISSION</td></tr></table>	Rev	Date	Description	A	28/02/2025	DA SUBMISSION	© COPYRIGHT DO NOT SCALE DWGS. USE DIMENSIONS ONLY. REFER ANY DISCREPANCIES TO ARCHITECT PRIOR TO CONSTRUCTION. THESE DRAWINGS ARE SUBJECT TO COPYRIGHT.		ACCESS Vista Access Architects Pty Ltd. www.vistaaccessarchitects.com.au admin@vistaaccessarchitects.com.au PO Box 353, Kingswood NSW 2147 ABN: 82124411614 QUANTITY SURVEY Duo Tan Quantity Surveys Pty Ltd 34A/11-21 Underwood Rd, Hornsby NSW 2140 02 8999 1133	TRAFFIC Suite 3, 53 Grandview Street, Pymble www.genestraffic.com.au ABN: 34 660 055 532 bernard@genestraffic.com.au Bernard Lo BASIX UNIVERSAL CONSULTING ENGINEERS 4/401-281/144 Kildare Pkwy, Berrimba NSW 2071 02 9522 3812/3911/4/401-281/144 Kildare Pkwy, Berrimba NSW 2071 www.universal-engineers.com.au	ACOUSTIC acouras CONSULTANCY www.acouras.com.au info@acouras.com.au GEOTECHNICAL Geotechnical Consultants Australia Pty Ltd 100/1788-2024 info@geococonsultants.com.au www.geococonsultants.com.au	HYDRAULIC Australiawide Consulting Services P/L Australiawide Consulting Services P/L 200/1788-2024 info@australawide.com.au www.australawide.com.au LANDSCAPING concept enquiries@concept.net.au www.concept.net.au 02 9922 5312	BCA DESIGN RIGHT CONSULTING PTY LTD BARRAMATTA - PLYMOUTH PO BOX 2351, NORTH PARLAMAT TA 1550 0435 215 174 www.designright.com.au CONTAMINATION El Australia Pty Ltd Suite 6.01, 55 Miller Street, Pymble NSW 2009	PLANNING think planners Adrian Barnes Director P 0435 288 899 www.thinkplanners.com.au WASTE MANAGEMENT BARKER STEWART SYDNEY P 02 9559 0025 E sydney@barkerstewart.com.au	ARCHITECT GHAZI AL ALI ARCHITECT NSW reg. no. 7542 T. +612 9744 7035 E. office@ghazi.com ABN: 67167131648 211/47-55 JOHN ST. LEICHARDT NSW 2040	PROJECT 190 WATERLOO RD, GREENACRE CLIENT MOHAMMED DAHAR SCALE 1:200 DATE 28/02/2025 DRAWN SN, MO, FA, CJ PROJECT ARCHITECT MO PROJECT DIRECTOR GA	DRAWING NAME SOUTH ELEVATION DRAWING NUMBER DA PROJECT NUMBER A 1303 ISSUE A PROJECT NUMBER 29.17
Rev	Date	Description																	
A	28/02/2025	DA SUBMISSION																	

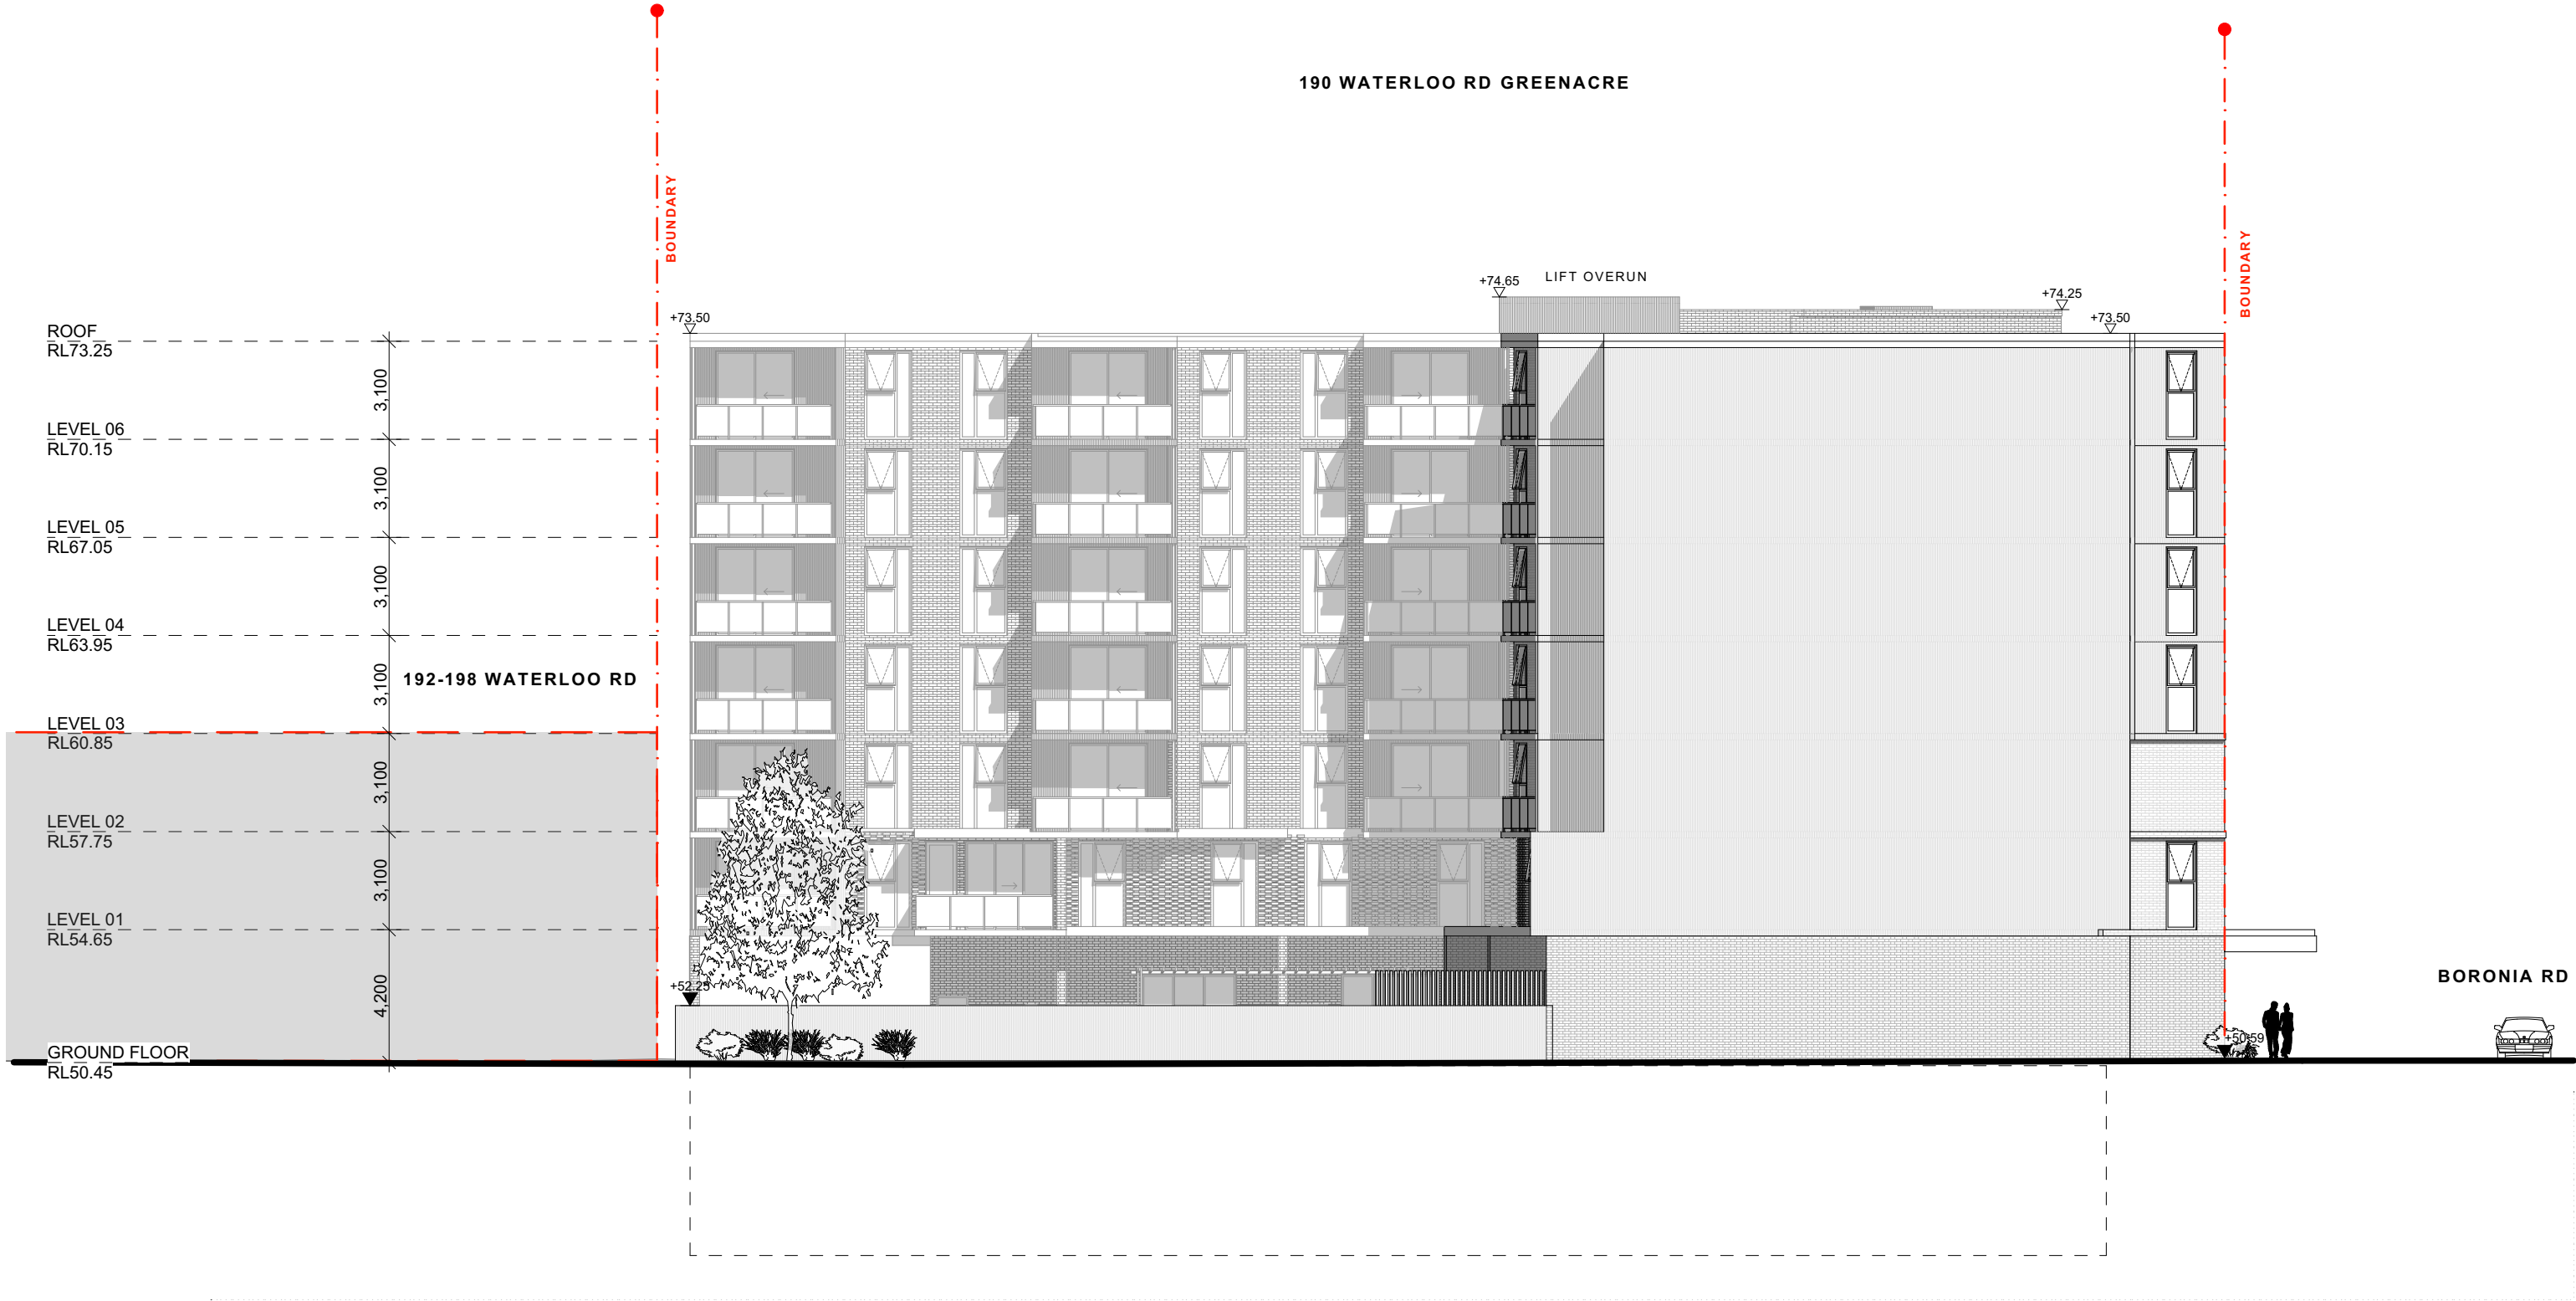

WEST ELEVATION
1:200

SCALE 1:200 @ A3

0 1 2 5 10M

FOR DA PURPOSES ONLY NOT FOR CONSTRUCTION	A3 Drawing Original Size	<table><tr><td>Rev</td><td>Date</td><td>Description</td></tr><tr><td>A</td><td>28/02/2025</td><td>DA SUBMISSION</td></tr></table>	Rev	Date	Description	A	28/02/2025	DA SUBMISSION	© COPYRIGHT DO NOT SCALE DWGS. USE DIMENSIONS ONLY. REFER ANY DISCREPANCIES TO ARCHITECT PRIOR TO CONSTRUCTION. THESE DRAWINGS ARE SUBJECT TO COPYRIGHT.		ACCESS Vista Access Architects Pty Ltd. www.vistaaccessarchitects.com.au admin@vistaaccessarchitects.com.au PO Box 353, Kingswood NSW 2147 ABN: 82124411614	TRAFFIC Suite 3, 53 Grandview Street, Pymble www.genesistraffics.com.au ABN: 34 660 055 532 bernard@genesistraffics.com.au Bernard Lo	ACOUSTIC acouras CONSULTANCY www.acouras.com.au info@acouras.com.au	GEOTECHNICAL Geotechnical Consultants Australia Pty Ltd 150 1788 2024 info@geococonsultants.com.au www.geococonsultants.com.au	HYDRAULIC Australawide Consulting Services P/L Civil & Structural Engineering and Project Management 10/80 Concorra Rd, Pymble NSW 2070 AUS: 002 9221 5312 E: info@awcs.com.au www.awcs.com.au	LANDSCAPING enquiries@concept.net.au www.concept.net.au 02 9922 5312 concept Landscaping Solutions	BCA DESIGN RIGHT CONSULTING PTY LTD BARRAMATTA - PYRMONT PO BOX 2351, NORTH PARLAMAT TA 1550 AUS: 02 955 7174 www.designright.com.au	CONTAMINATION El Australia Pty Ltd Suite 6.01, 56 Miller Street, Pyrmont NSW 2009	PLANNING Adrian Barnes Director P: 0832 288 899 www.thinkplanners.com.au	WASTE MANAGEMENT BARKER STEWARD SYDNEY P: 022 9639 0025 E: sydney@bvs.com.au	ARCHITECT GHAZI AL ALI ARCHITECT NSW reg. no: 7542 T: +612 9744 7035 E: office@ghazia.com ABN: 67167131648 211 47-55 JOHN ST LEICHARDT NSW 2040	PROJECT 190 WATERLOO RD, GREENACRE CLIENT MOHAMMED DAHAR SCALE 1:200 DRAWN SN, MO, FA, CJ DATE 28/02/2025 PROJECT ARCHITECT MO PROJECT DIRECTOR GA	DRAWING NAME WEST ELEVATION DRAWING NUMBER DA PROJECT NUMBER A 1304 ISSUE 29.17 A
Rev	Date	Description																					
A	28/02/2025	DA SUBMISSION																					

190 WATERLOO RD GREENACRE

BOUNDARY

HEIGHT LIMIT + 30% BONUS 26M

HEIGHT LIMIT 20M

LIFT OVERRUN

ROOF RL73.25

LEVEL 06 RL70.15

LEVEL 05 RL67.05

LEVEL 04 RL63.95

LEVEL 03 RL60.85

LEVEL 02 RL57.75

LEVEL 01 RL54.65

EXISTING ADJOINING PROPERTY

GROUND FLOOR RL50.45

BASEMENT 01 RL47.35

BASEMENT 02 RL44.35

COMMUNAL OUTDOOR AREA

CARPARK BASEMENT 01

CARPARK BASEMENT 02

FOUNDATION AND FOOTING TO STRUCTURAL DETAILS

WATERLOO RD

RETAIL

BOUNDARY

+73.50

+74.65

+73.25

+74.25

+73.30

+70.15

+67.05

+63.95

+60.85

+57.75

+54.65

+47.37

+44.37

3.100

3.100

3.100

3.100

3.100

3.100

3.100

4.200

3.100


3.000

SCALE 1:200 @ A3



0 1 2 5 10M

[illegible]

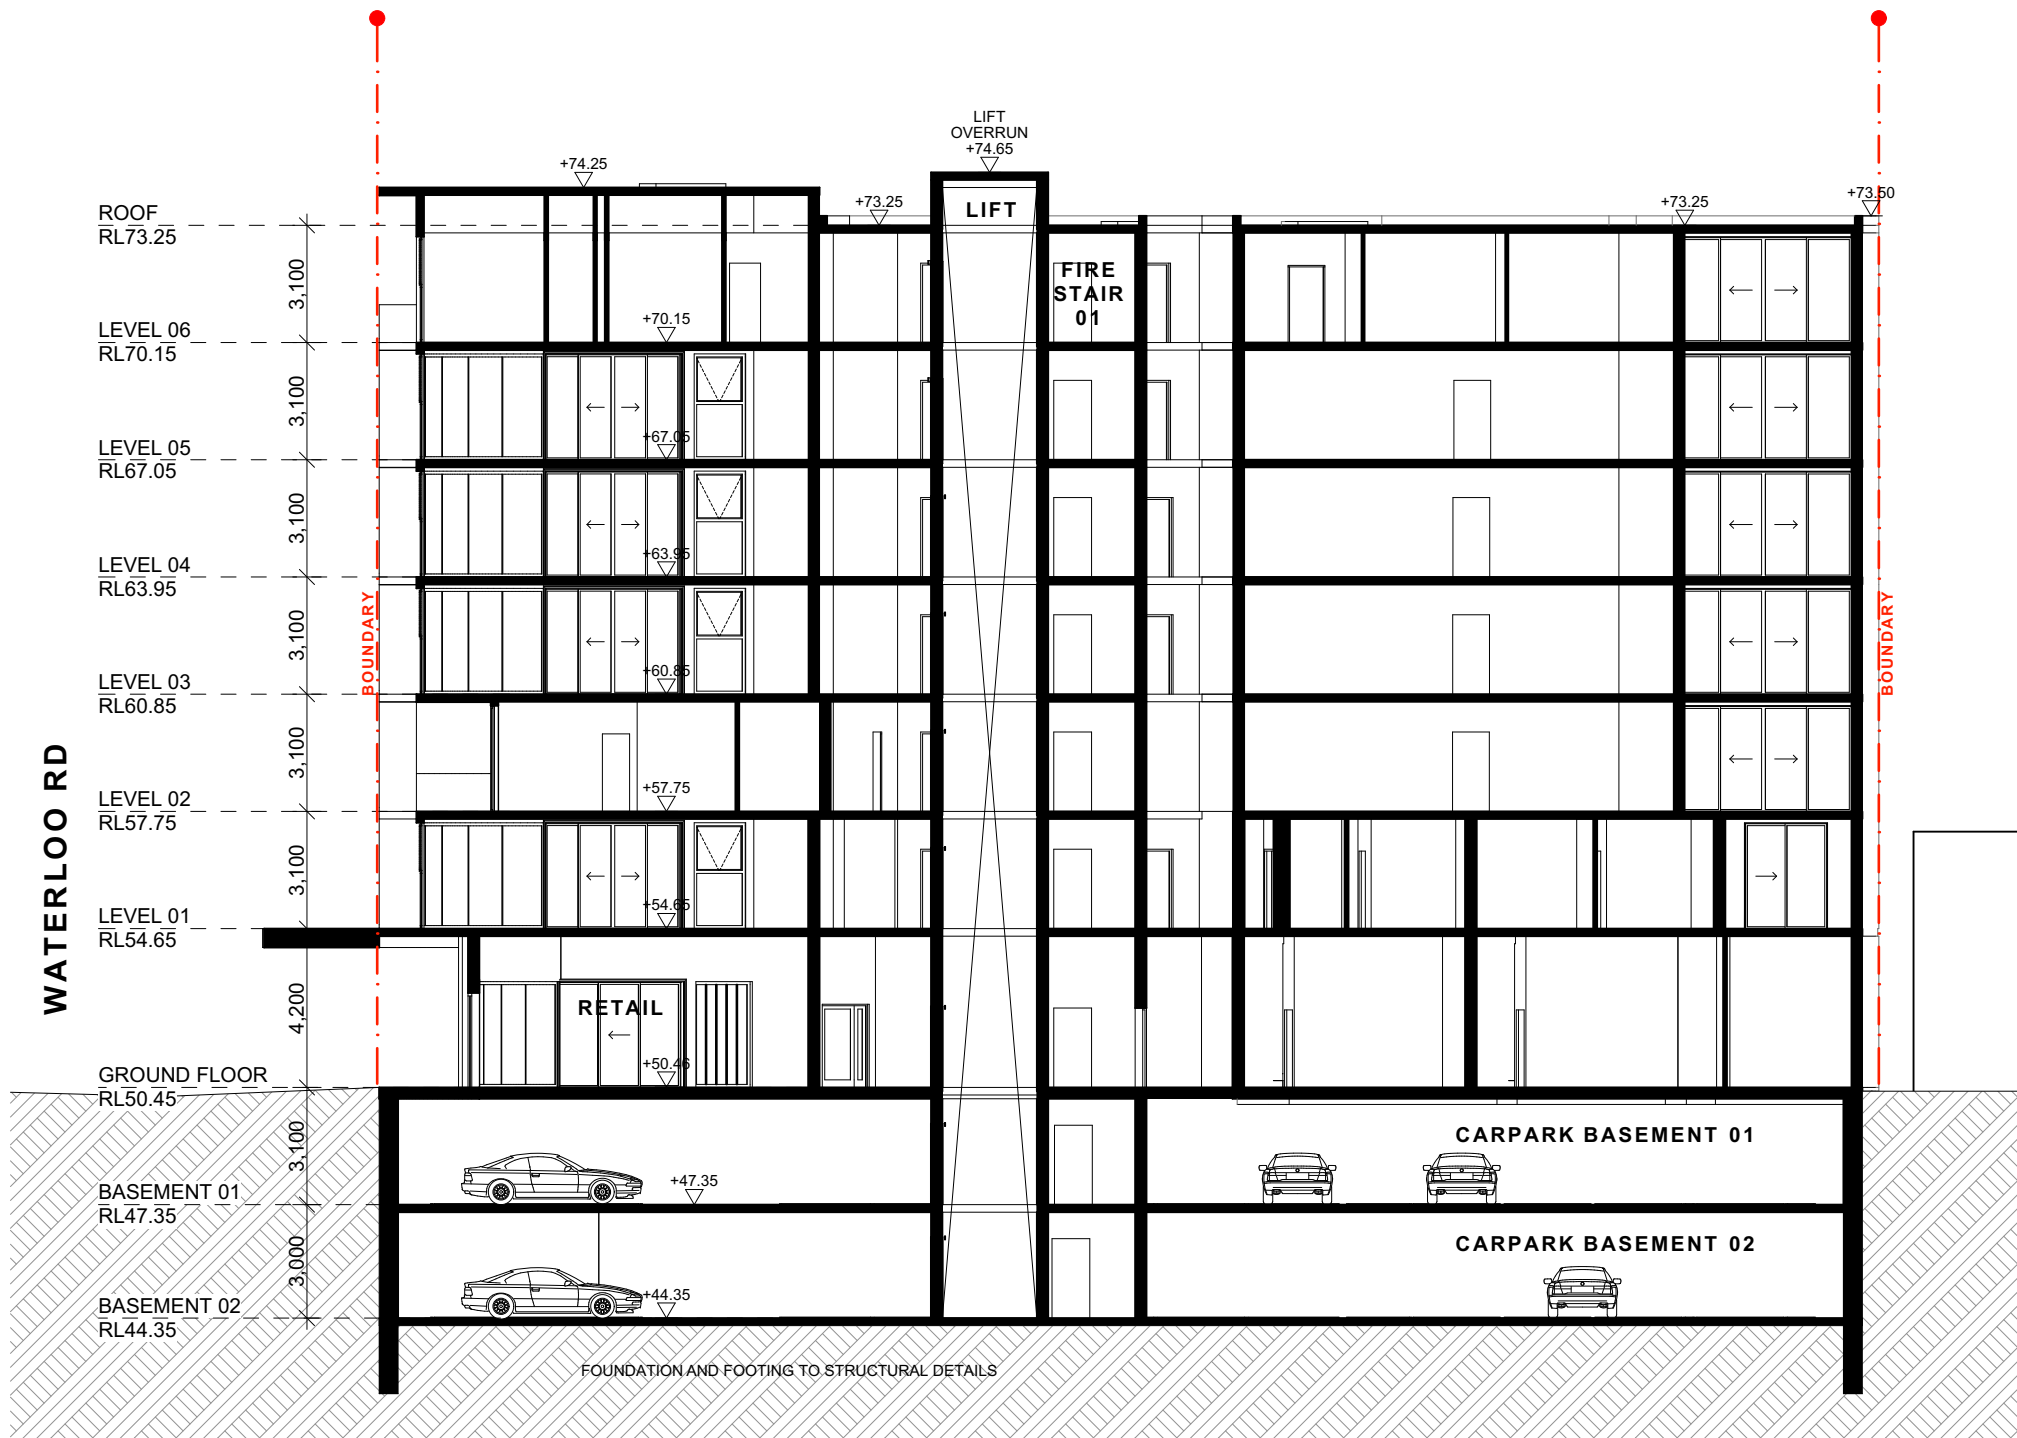

SECTION B-B
1:200


SCALE 1:200 @ A3
0 1 2 5 10M

FOR DA
PURPOSES ONLY
NOT FOR
CONSTRUCTION
DA

A3
Drawing Original Size

Rev	Date	Description
A	28/02/2025	DA SUBMISSION

© COPYRIGHT
DO NOT SCALE DWGS. USE
DIMENSIONS ONLY. REFER
ANY DISCREPANCIES TO
ARCHITECT PRIOR TO
CONSTRUCTION.
THESE DRAWINGS ARE
SUBJECT TO COPYRIGHT.

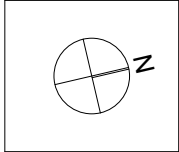

ACCESS **Vista Access Architects Pty Ltd.**
www.vistaaccessarchitects.com.au
admin@vistaaccessarchitects.com.au
PO Box 353, Kingswood NSW 2147
ABN: 82124411614

QUANTITY SURVEY **Duo Tax Quantity Surveyors Pty Ltd.**
34A/11-21 Underwood Rd, Hornsby NSW 2140
02 8999 1133

TRAFFIC **Suite 3, 53 Grandview Street, Pymble**
www.genesttraffic.com.au
ABN: 34 660 055 532
bernard@genesttraffic.com.au
Bernard Lo

BASIX **UNIVERSAL ENGINEERING**
Suite 201/14 Hildesheim Place, Berala NSW 2015
02 9552 3812 or 0400 620 000
www.ue.com.au

ACOUSTIC **acouras CONSULTANCY**
www.acouras.com.au

GEOTECHNICAL **Geotechnical Consultants Australia Pty Ltd**
102/1788-2024
info@geconsultants.com.au
www.geconsultants.com.au

HYDRAULIC **Australawide Consulting Services P/L**
Civil & Structural Engineering and Project Management
10/100 Concorra Rd, Pymble NSW 2109
02 9552 3812
enquiries@concept.net.au
www.concept.net.au
02 9922 5312

LANDSCAPING **concept**
Landscape Architects

BCA **DESIGN RIGHT CONSULTING PTY LTD**
BARRAMATTA - PYRMONT
PO BOX 2331, NORTH PARLAMAT TA 1150
02 9552 3812
ALAN@DRCONSULT.COM.AU
WWW.DRCONSULT.COM.AU

CONTAMINATION **El Australia Pty Ltd**
Suite 6.01, 56 Miller Street,
Pyrmont NSW 2009


PLANNING **Adrian Barnes**
Director
P 02 9552 3812
www.thinkplanners.com.au

WASTE MANAGEMENT **think planners**
SYDNEY
P 02 9552 3812
E sydney@thinkplanners.com.au


ARCHITECT **GHAZI AL ALI ARCHITECT**
NSW reg. no: 7542
T: +612 9744 7035 | E: office@ghazia.com
ABN: 67167131648
211/47-55 JOHN ST,
LEICHARDT NSW 2040

PROJECT **190 WATERLOO RD, GREENACRE**
CLIENT **MOHAMMED DAHAR**
SCALE **1:200** DATE **28/02/2025**
DRAWN **SN, MO, FA, CJ** PROJECT ARCHITECT **MO** PROJECT DIRECTOR **GA**


DRAWING NAME **SECTION BB**
DRAWING NUMBER **DA A 1402**
PROJECT NUMBER **29.17**
ISSUE **A**

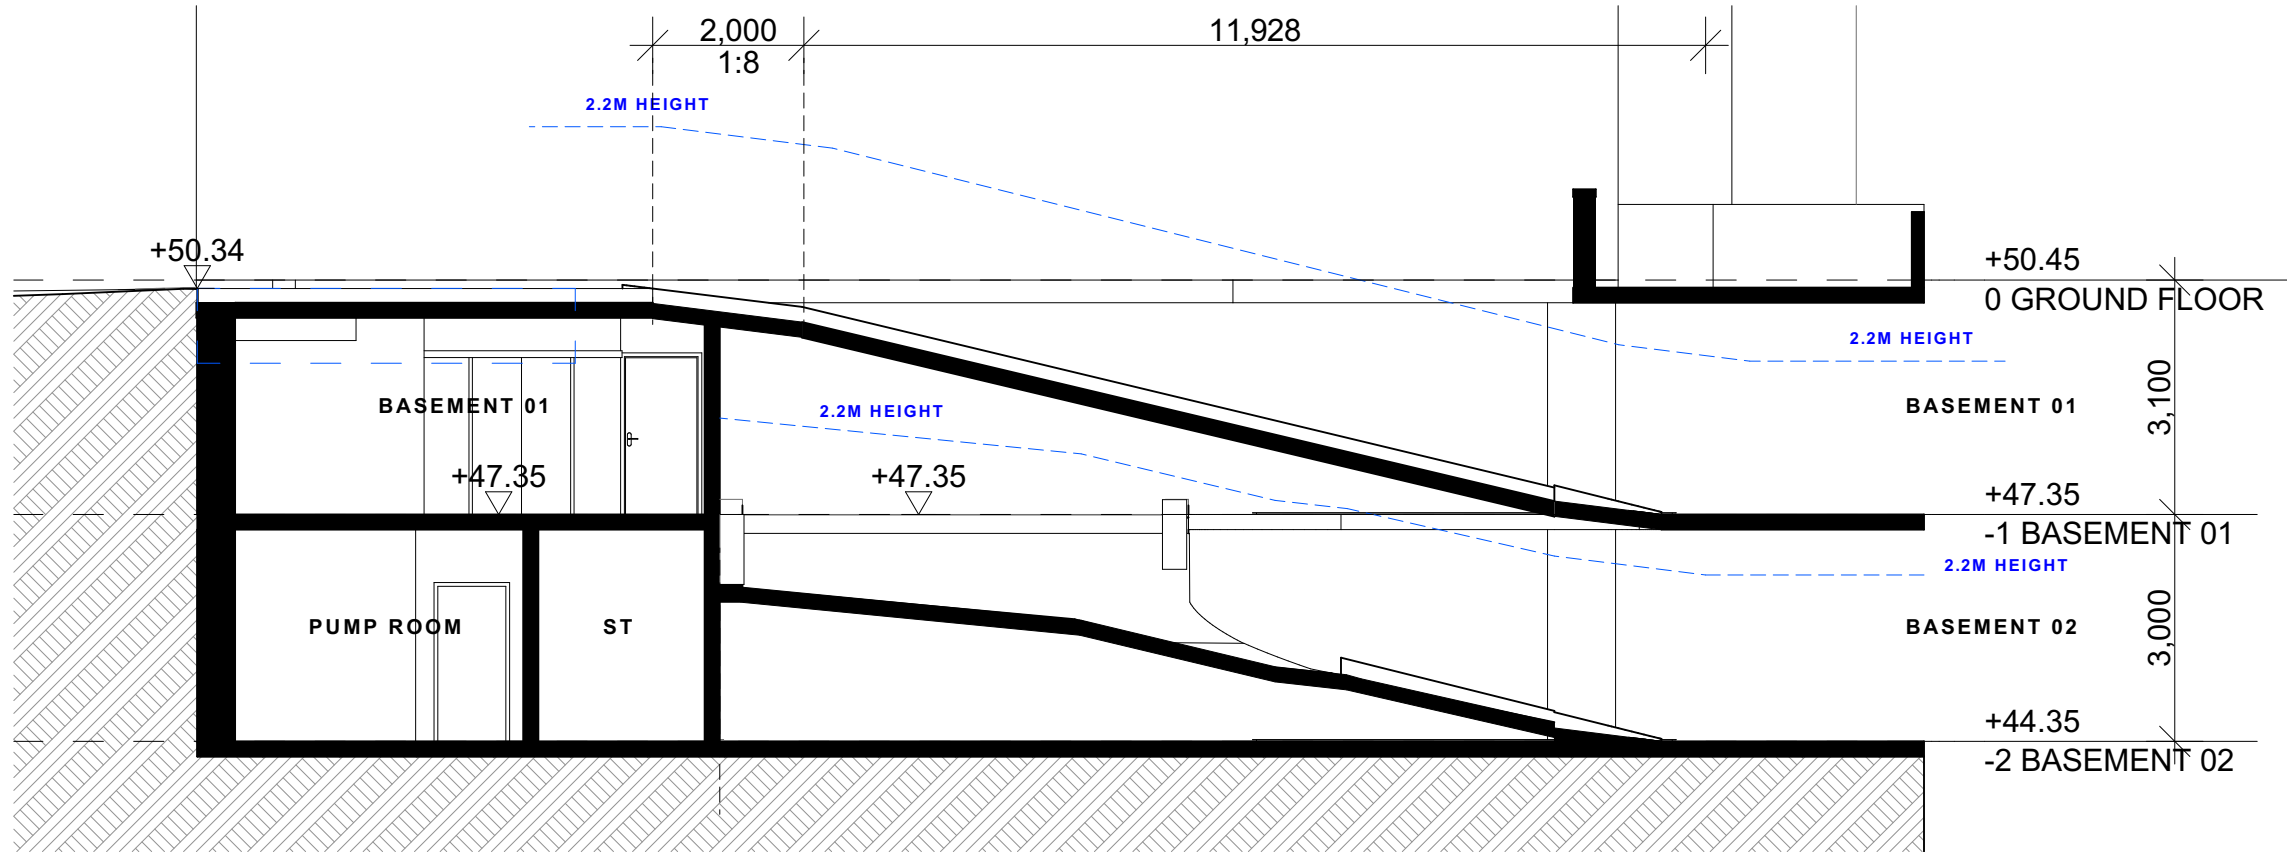

RAMP SECTION R01
1:100

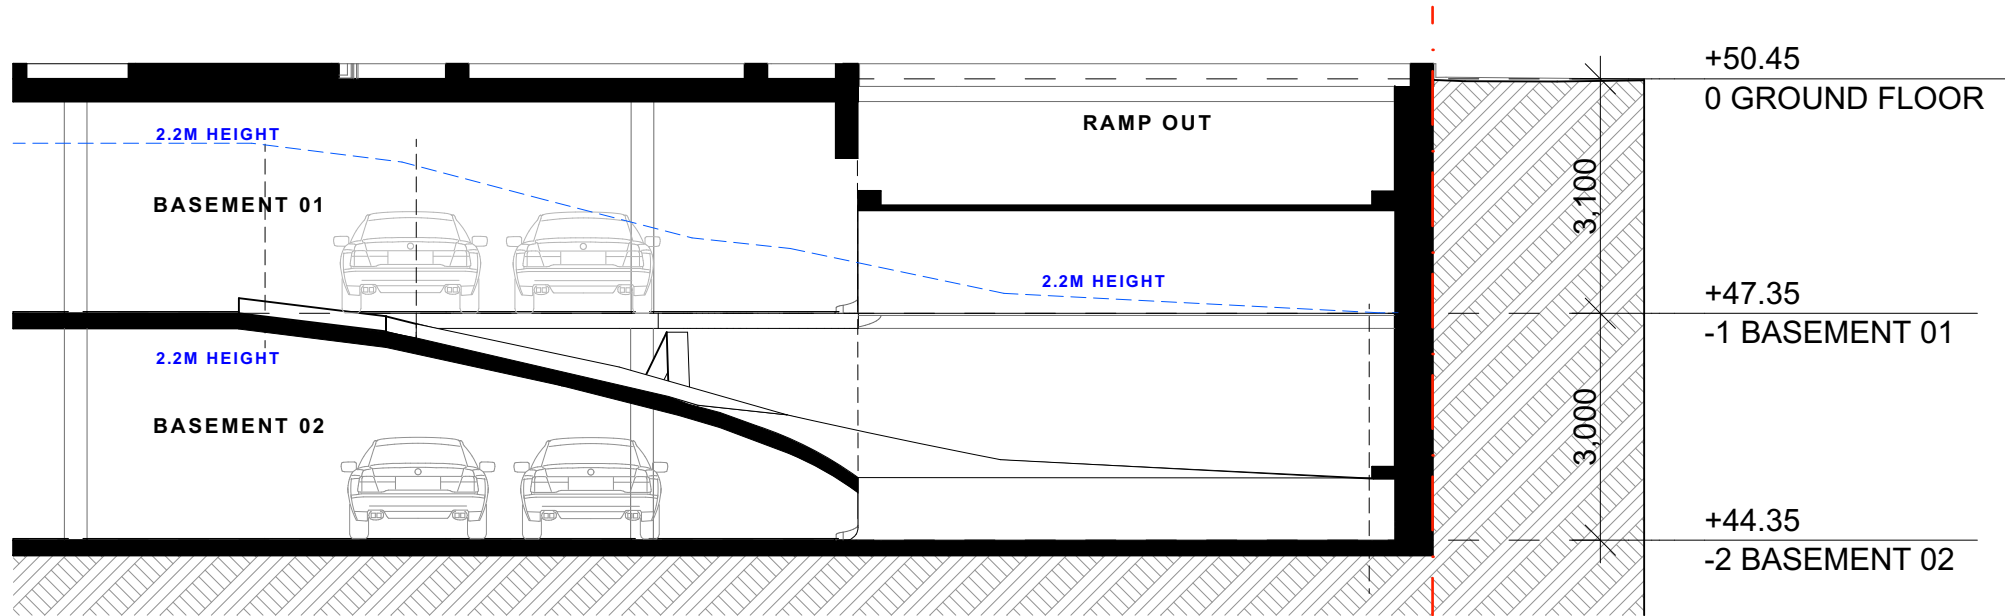


RAMP SECTION R02
1:100

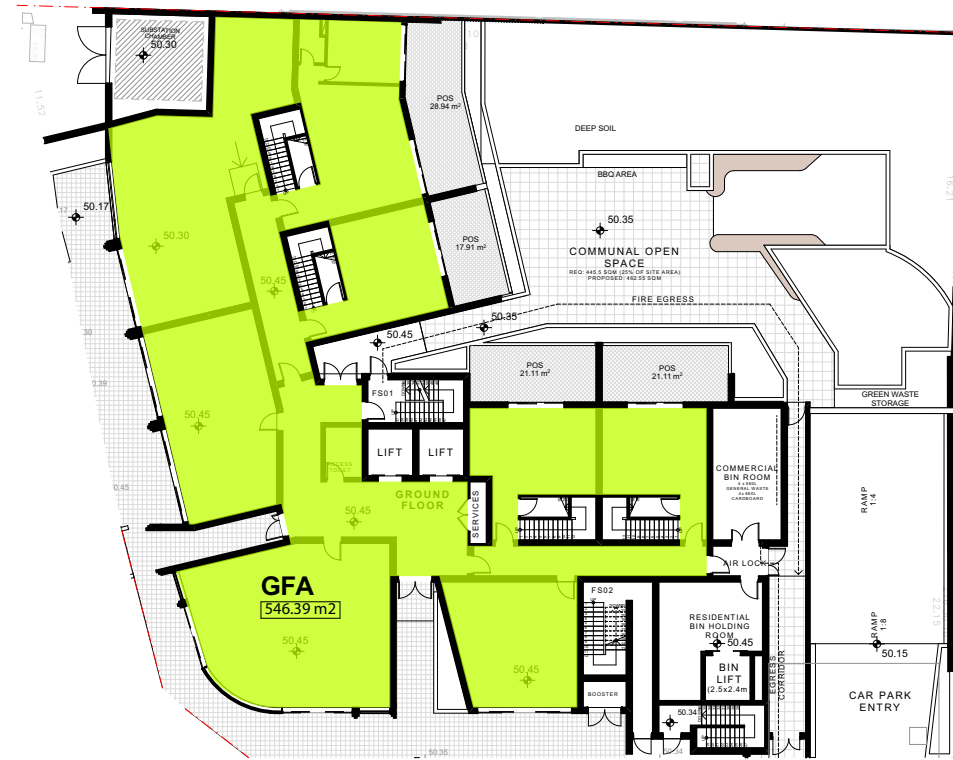

546.39 SQM GROUND FLOOR 1:400



870.33 SQM LEVEL 01 1:400

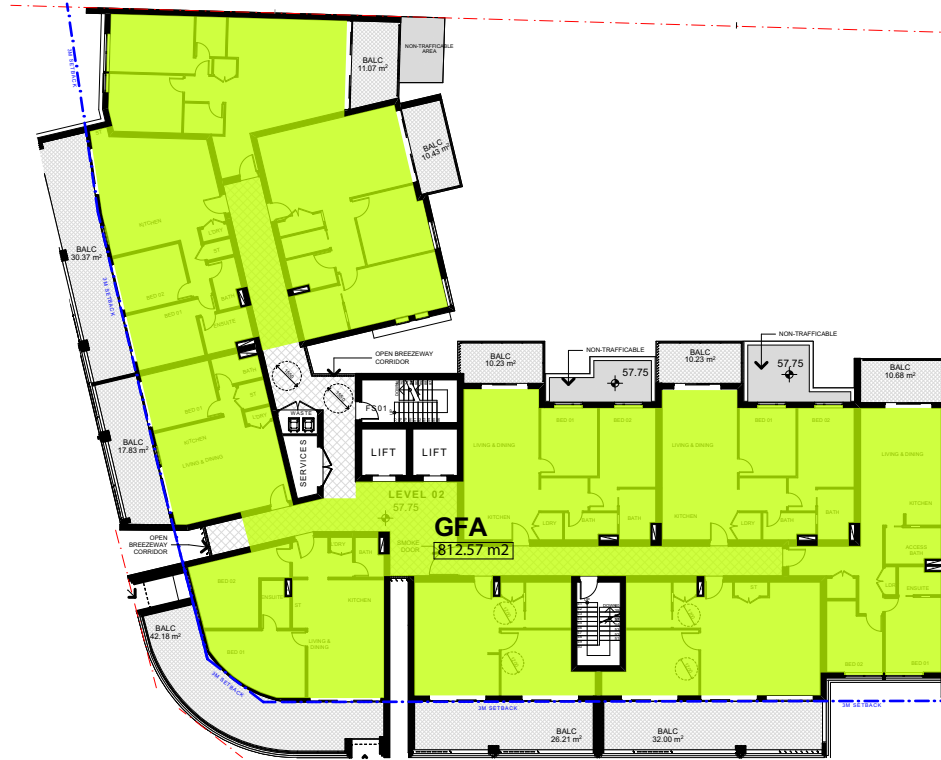

812.57 SQM LEVEL 02 1:400



883.62 SQM X 4 = 3534.48 LEVEL 03-06 1:400


GFA CALCULATION

SITE AREA: 1782 SQM
PERMISSIBLE FSR: 2.5:1 + 0.75
= 3.25:1 (30%) ARH BONUS
PERMISSIBLE GFA: 5,791.50 SQM


5,763.77 m² SQM

TOTAL GFA: 5,763.77 m² SQM
TOTAL FSR: 3.23:1 (INC. 0.75
(30%) ARH BONUS)


GFA Calculation	
LEVEL	Measured Area
GROUND FLOOR	546.39
LEVEL 01	870.33
LEVEL 02	812.57
LEVEL 03	883.62
LEVEL 04	883.62
LEVEL 05	883.62
LEVEL 06	883.62
	5,763.77 m²

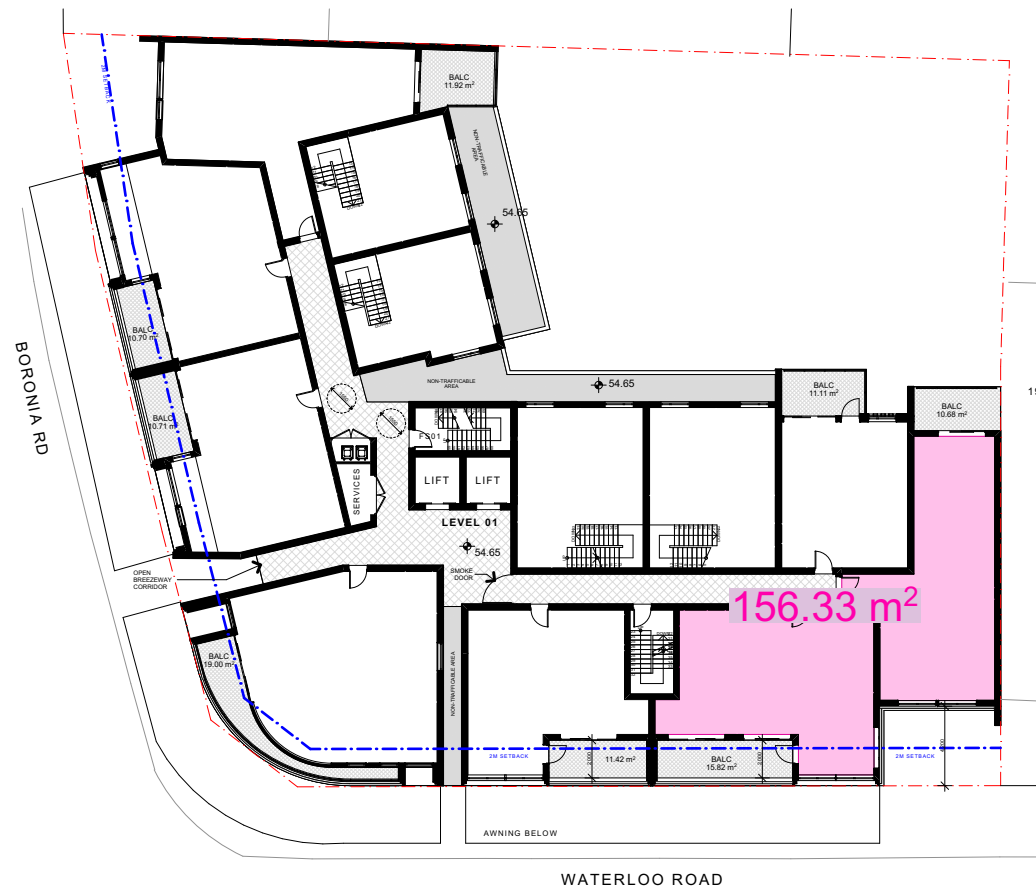


AREA: 334.30m² LEVEL 01 1:400

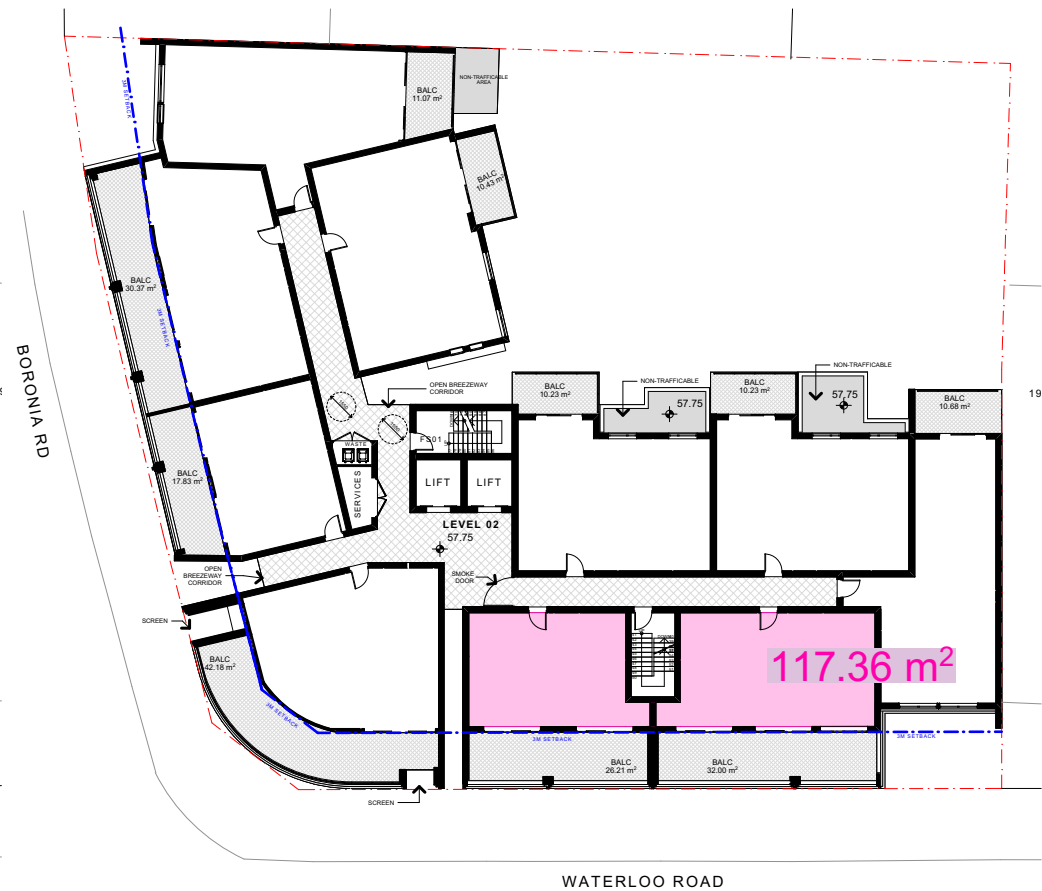

AREA: 398.95m² LEVEL 02 1:400

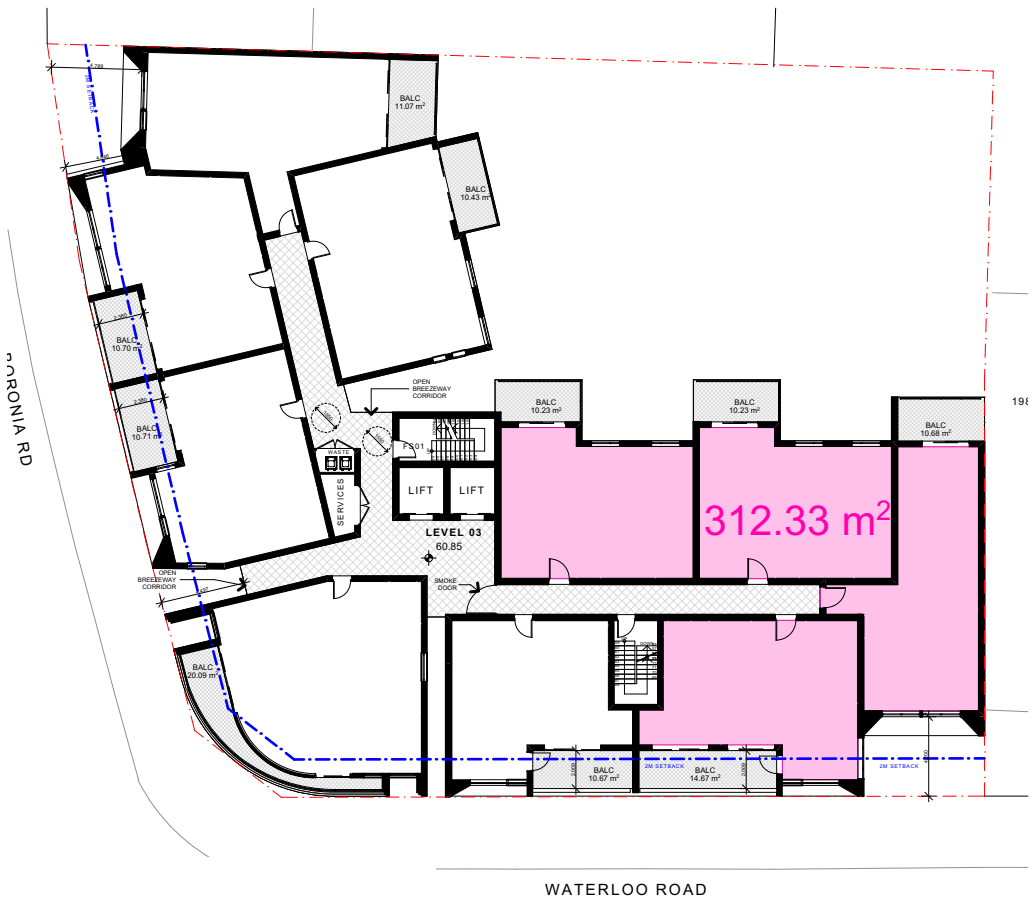

AREA: 312.33m² LEVEL 03 1:400

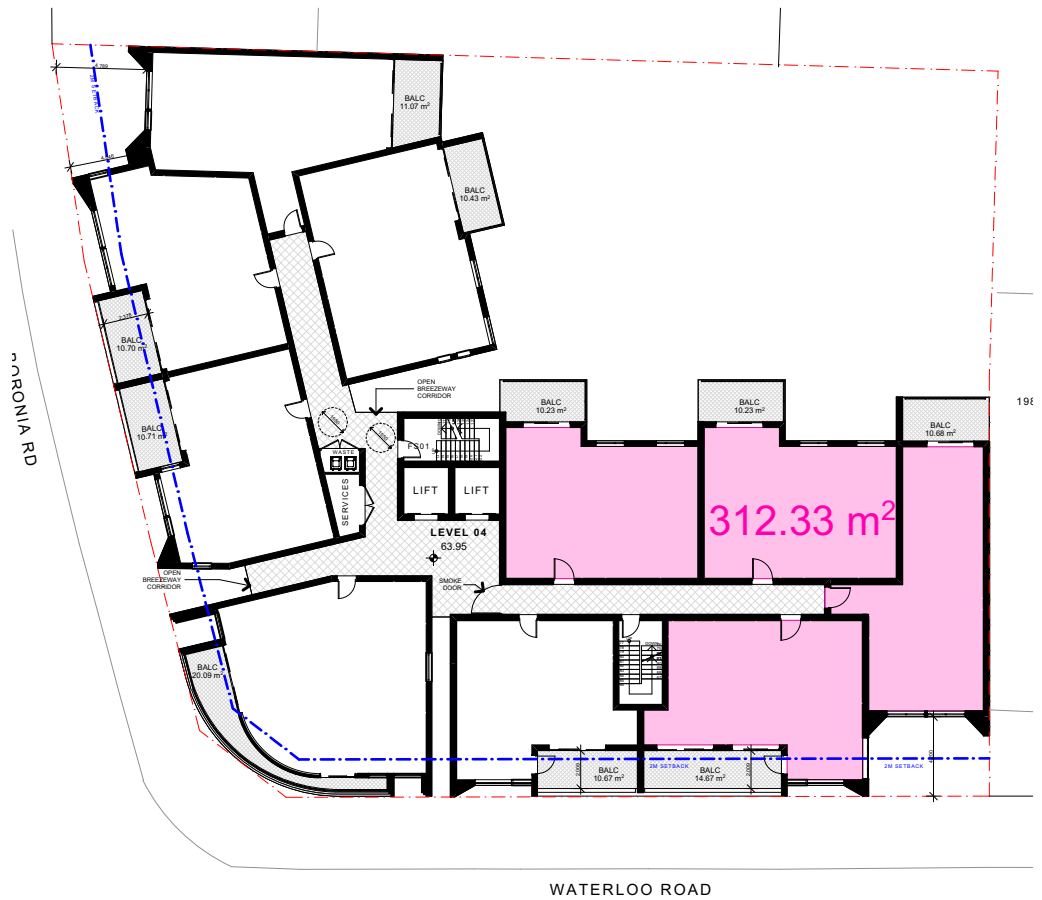


AREA: 312.33m² LEVEL 04 1:400


AFFORDABLE UNITS CALCULATION

SITE AREA: 1782 SQM
PERMISSIBLE FSR: 2.5:1 + 0.75
= 3.25:1 (30%) ARH BONUS
PERMISSIBLE GFA: 5,791.50 SQM
REQUIRED 15% OF THE GFA = 868.73 m²
UNIT MIX:
2 x 1 BED UNITS
10 x 2 BED UNITS


AFFORDABLE UNITS
TOTAL ALLOCATED: 12 UNITS
AREA: 898.35m²

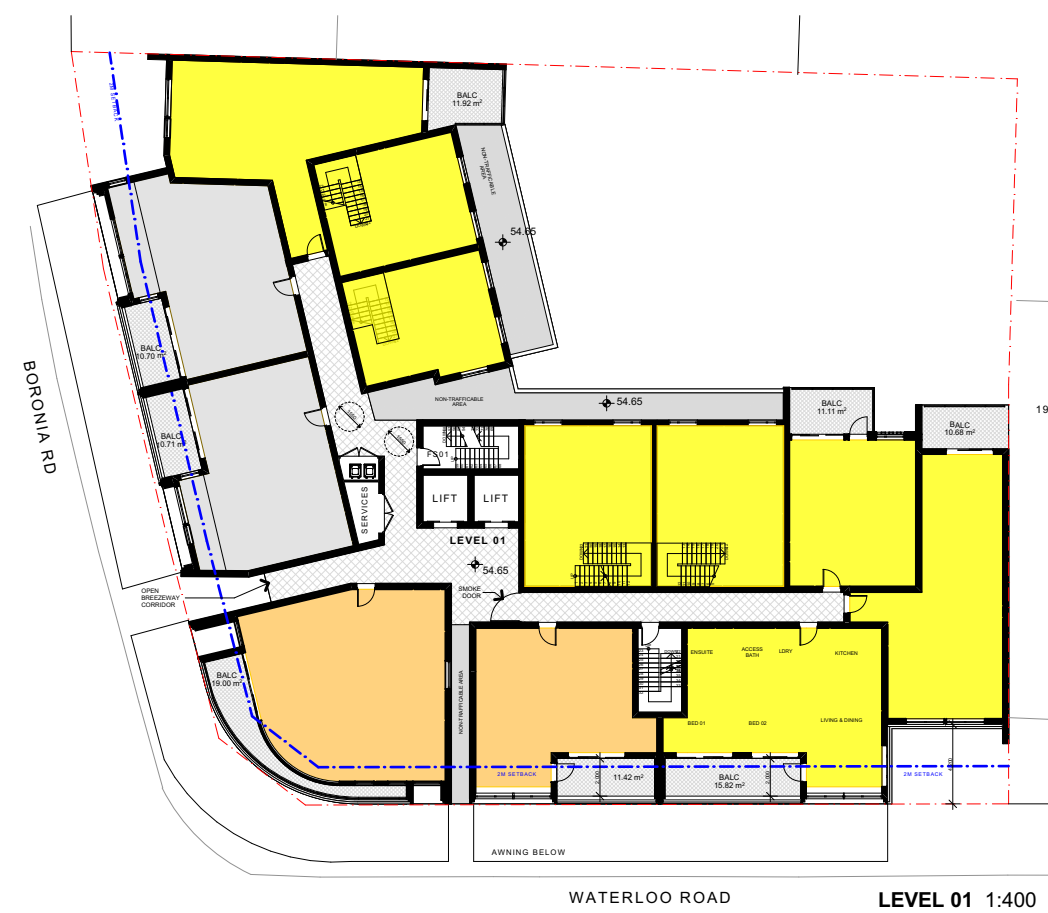


LEVEL 01 1:400

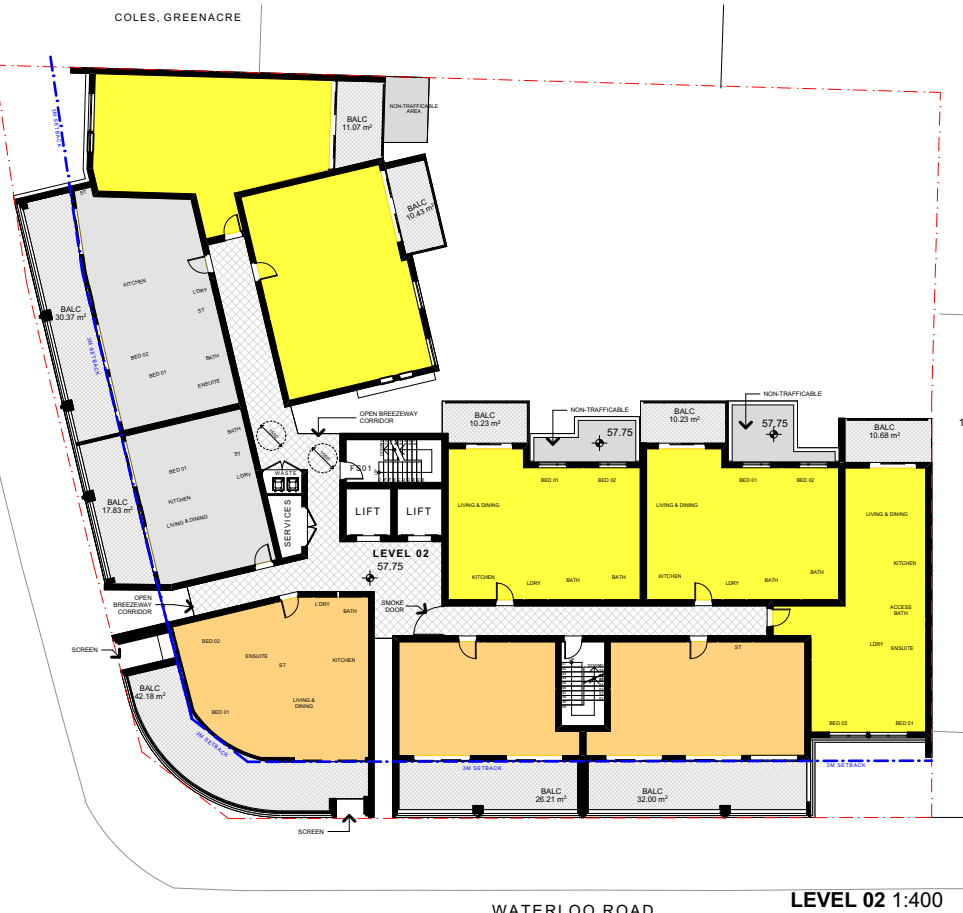


LEVEL 02 1:400

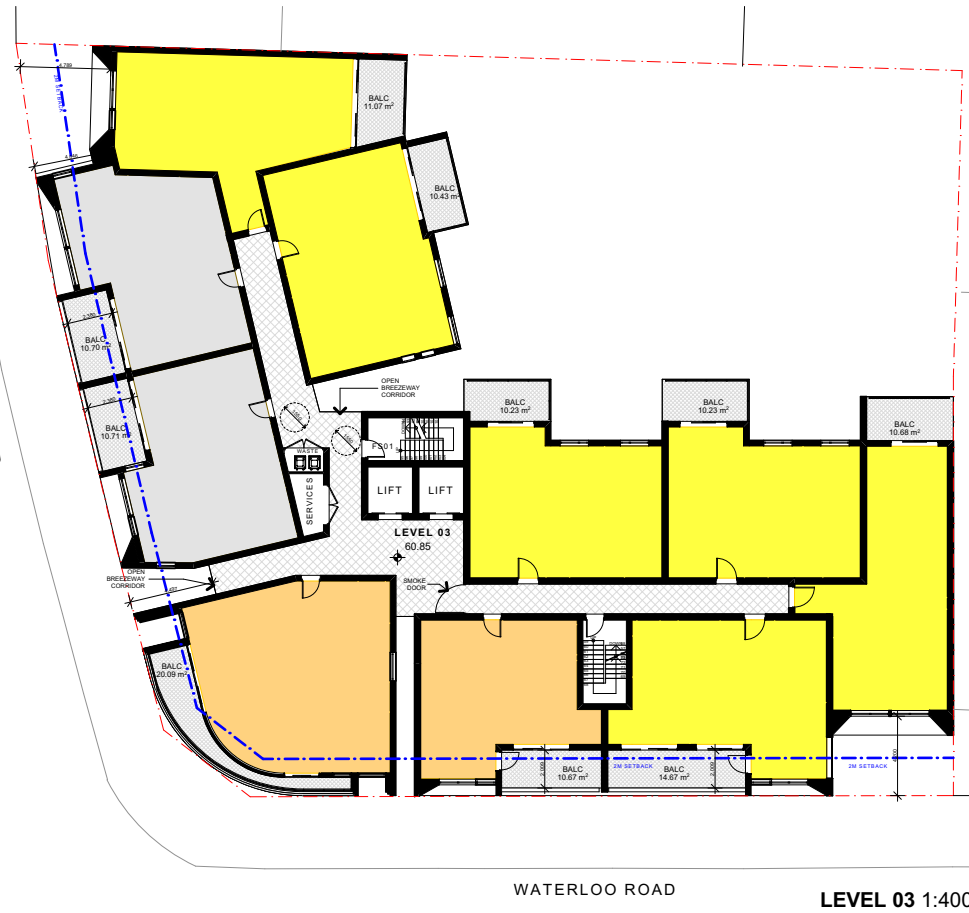


LEVEL 03 1:400

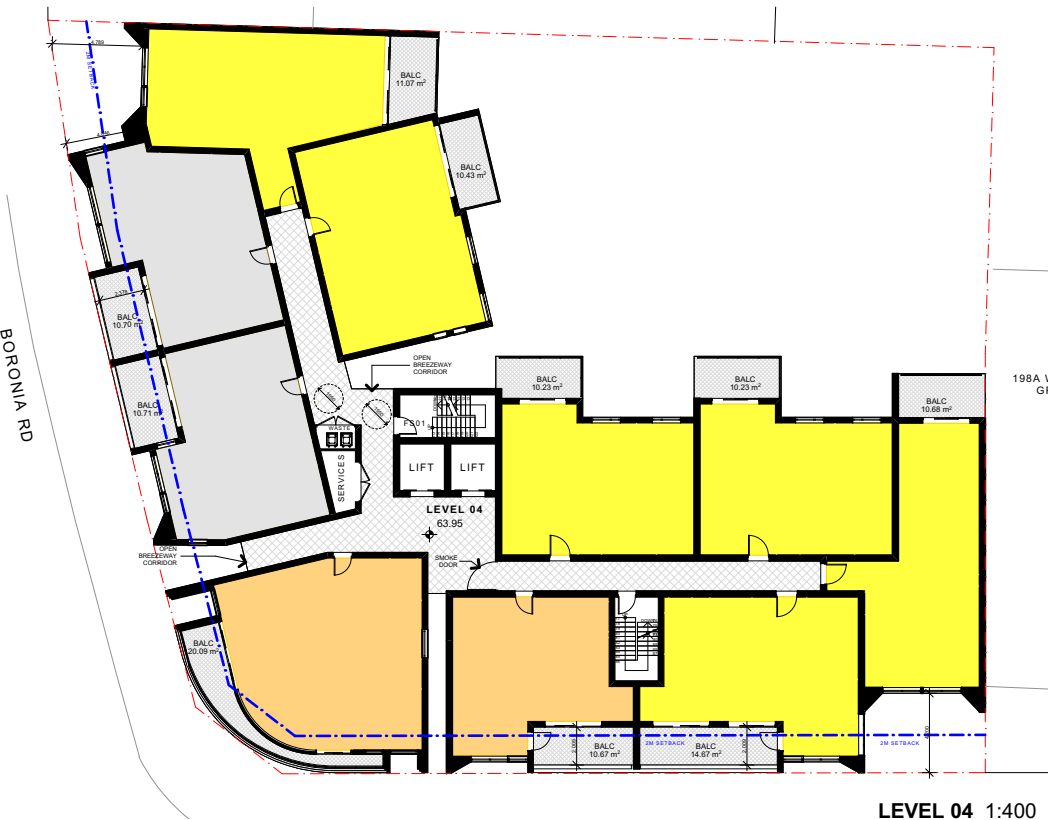

LEVEL 04 1:400

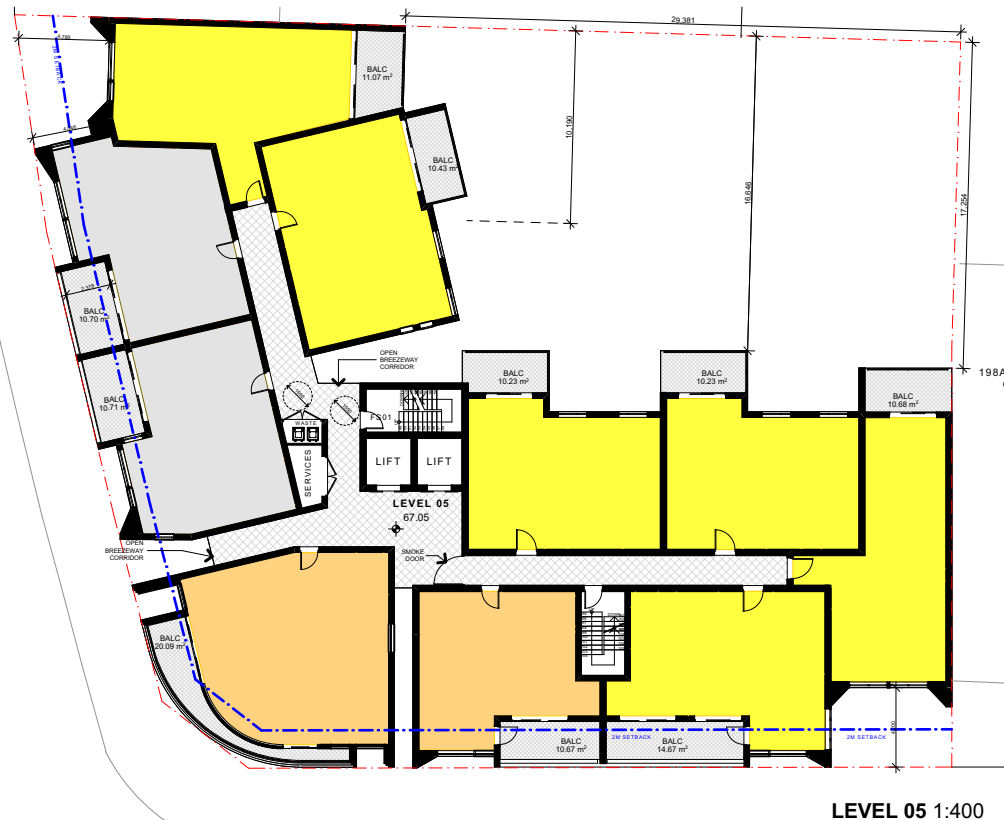

LEVEL 05 1:400

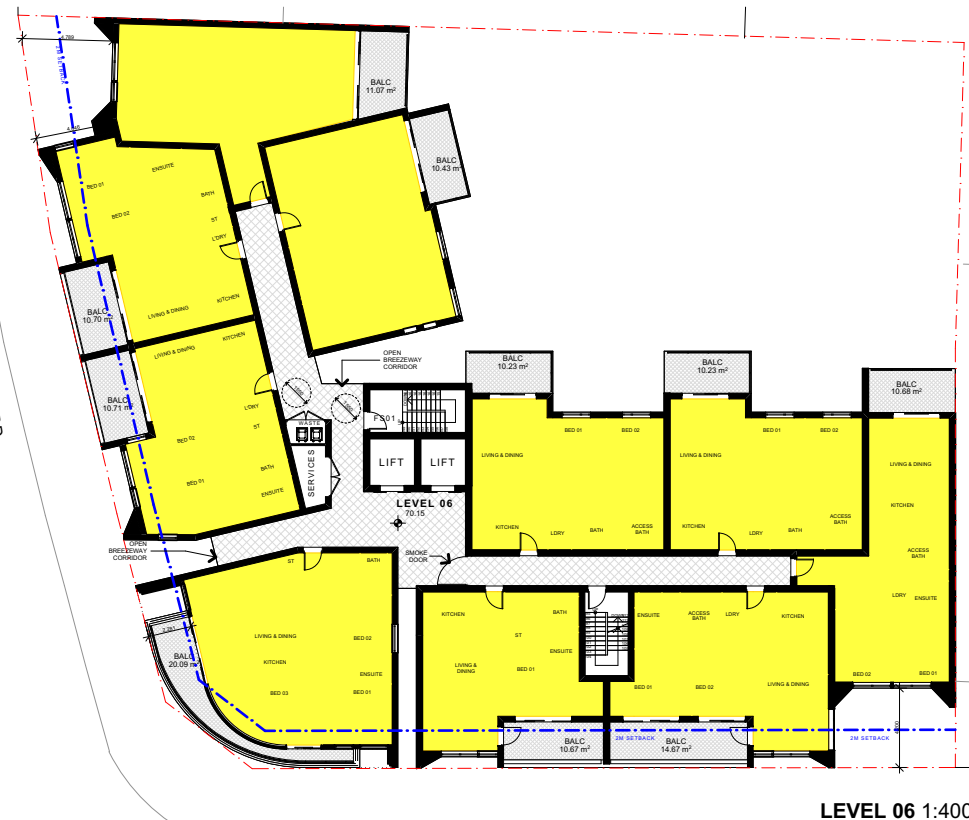


LEVEL 06 1:400


SOLAR ACCESS STUDY

- ≥ MIN. 3H SOLAR ACCESS
- ≥ MIN. 2H SOLAR ACCESS
- NO DIRECT SUNLIGHT


SOLAR ACCESS ≥ 2 HRS: 52 (83.87%)
NO DIRECT SUNLIGHT: 10 (16.13%)
TOTAL NUMBER OF RESIDENTIAL UNITS: 62

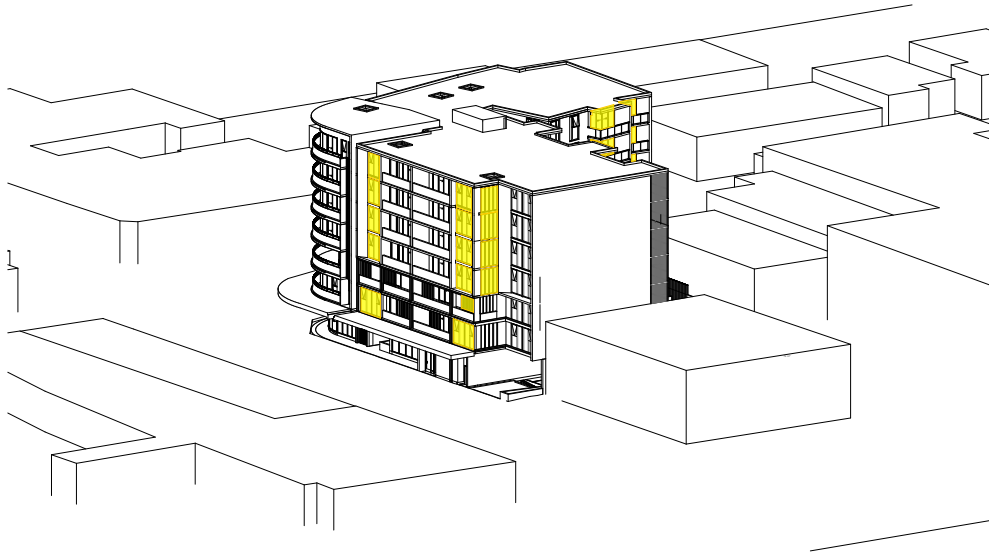


8:30 AM

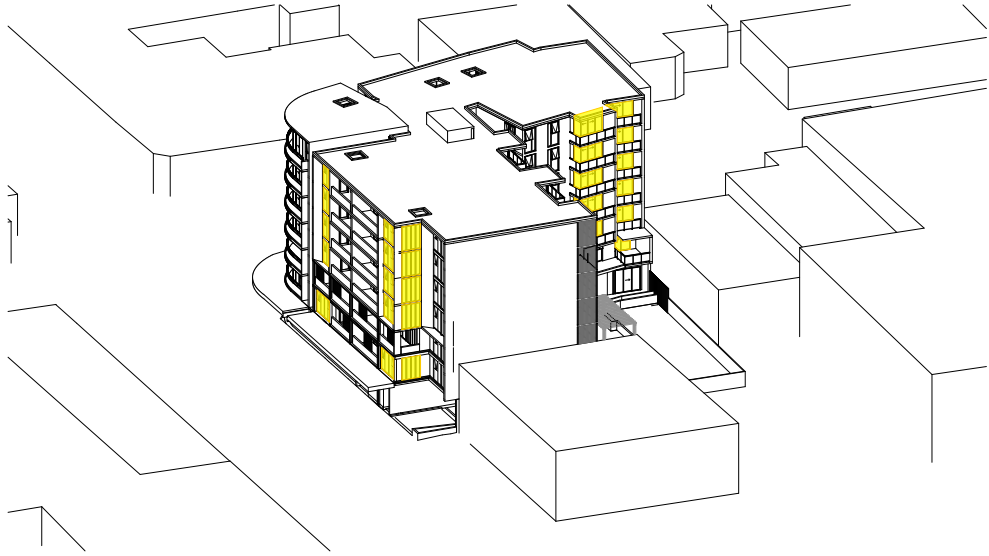


9:30 AM

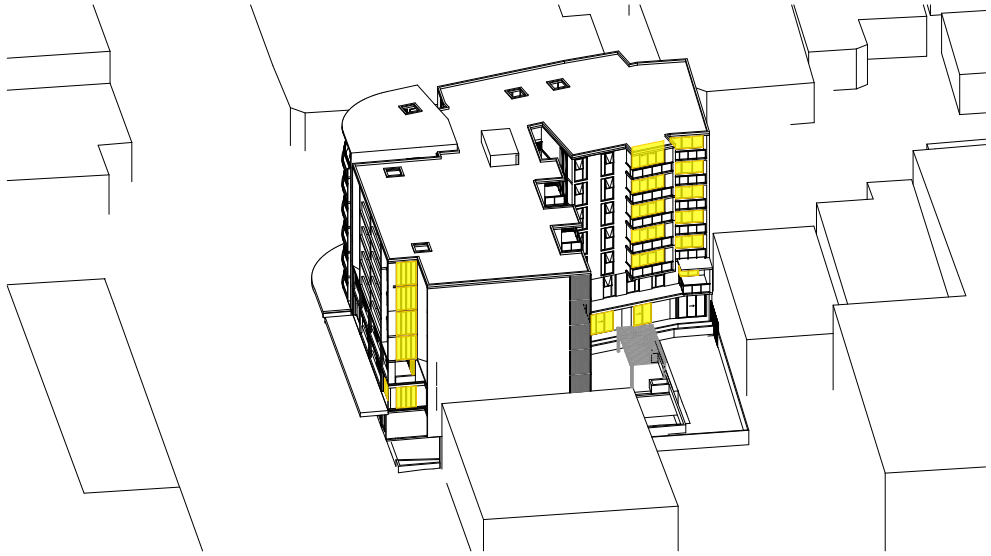


10:30 AM

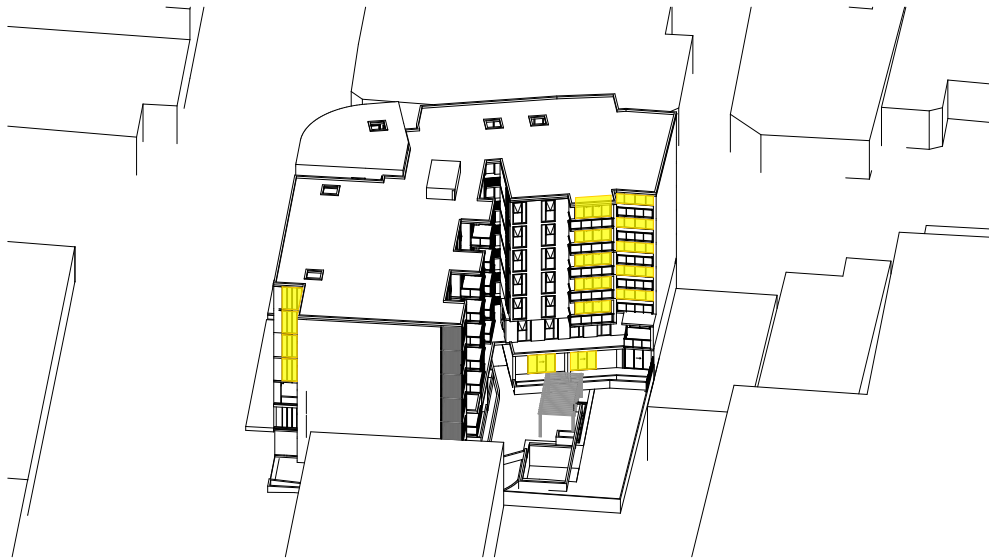


11:30 AM

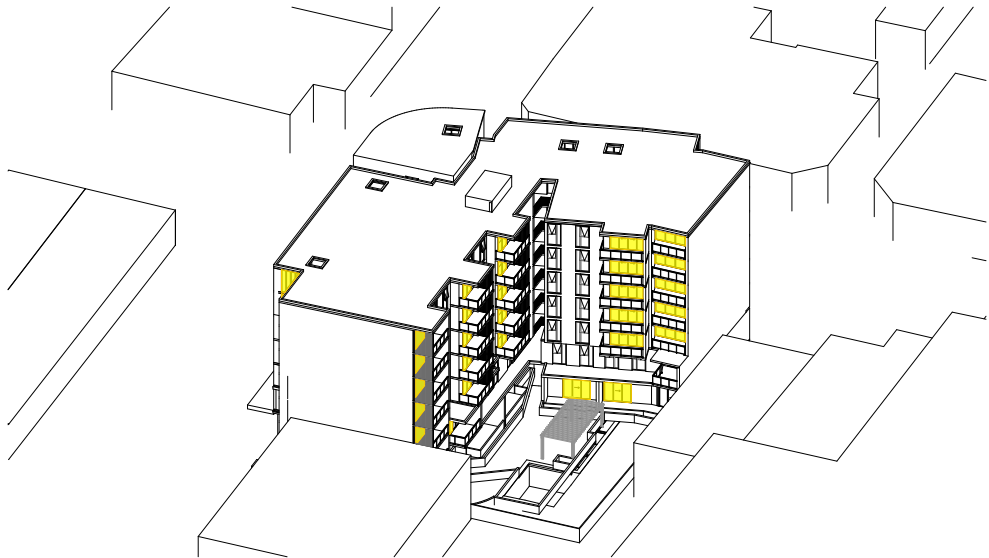


12:30 PM

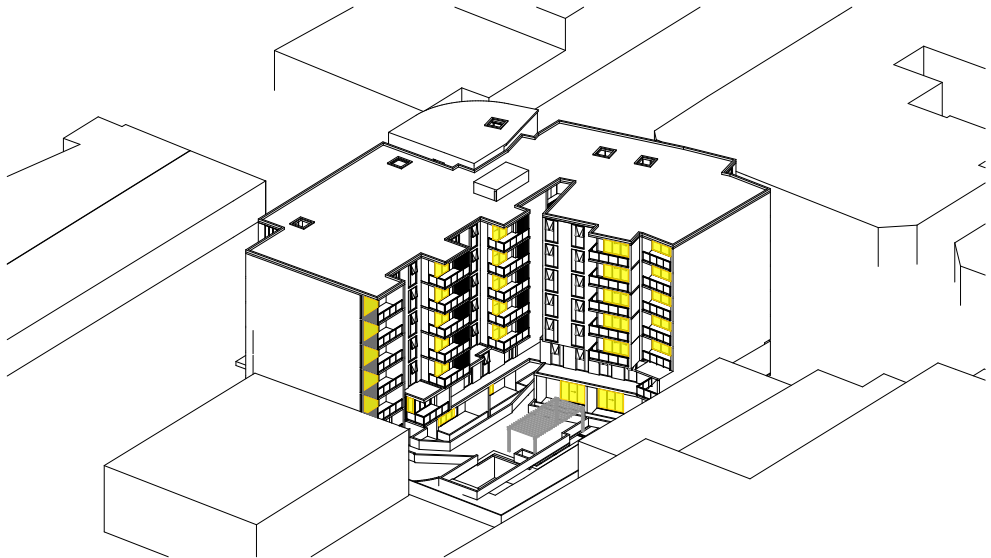

1:30 PM

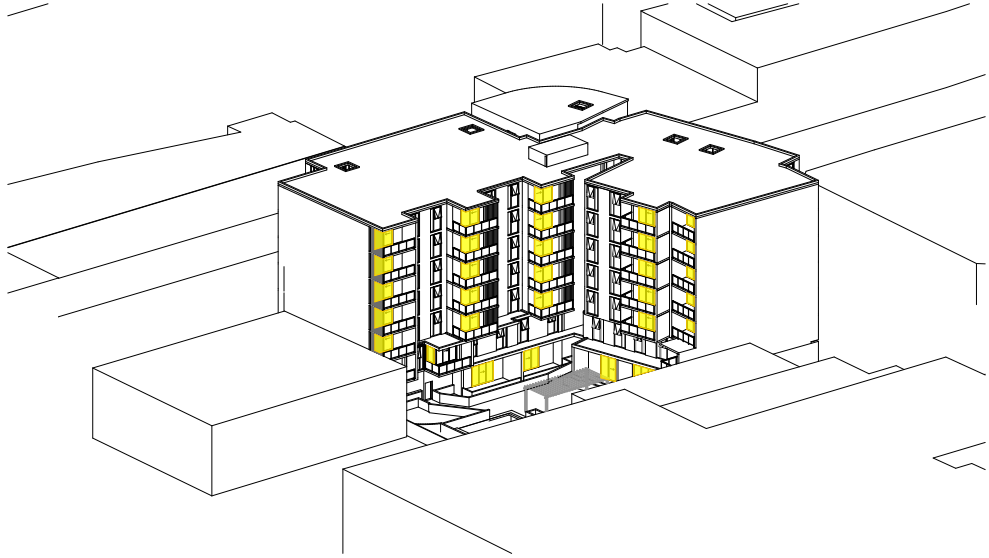

2:30 PM

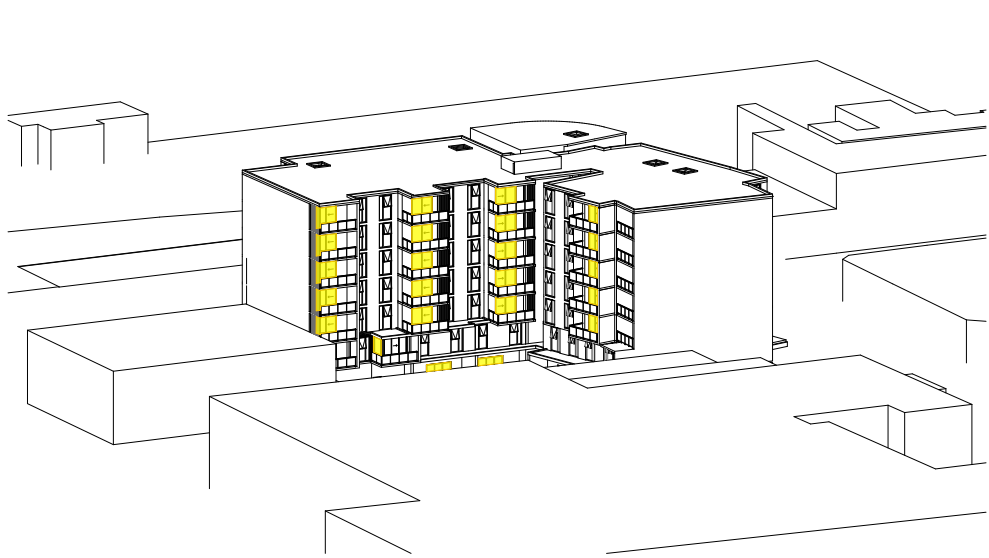

3:30 PM


SOLAR ACCESS STUDY

SOLAR ACCESS TO LIVING ROOMS AND PRIVATE OPEN SPACES

SOLAR ACCESS $\geq$ 2 HRS: 52 (83.87%)

NO DIRECT SUNLIGHT: 10 (16.13%)


TOTAL NUMBER OF RESIDENTIAL UNITS: 62

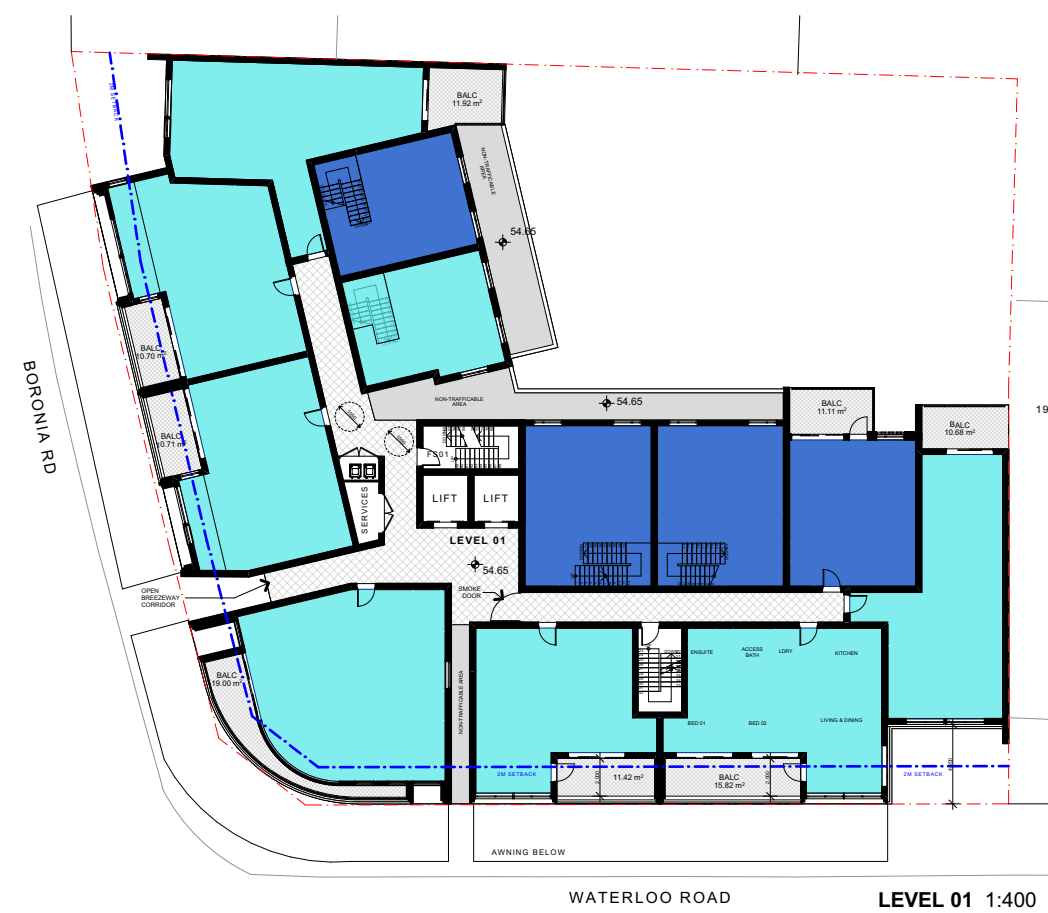


LEVEL 01 1:400




LEVEL 02 1:400

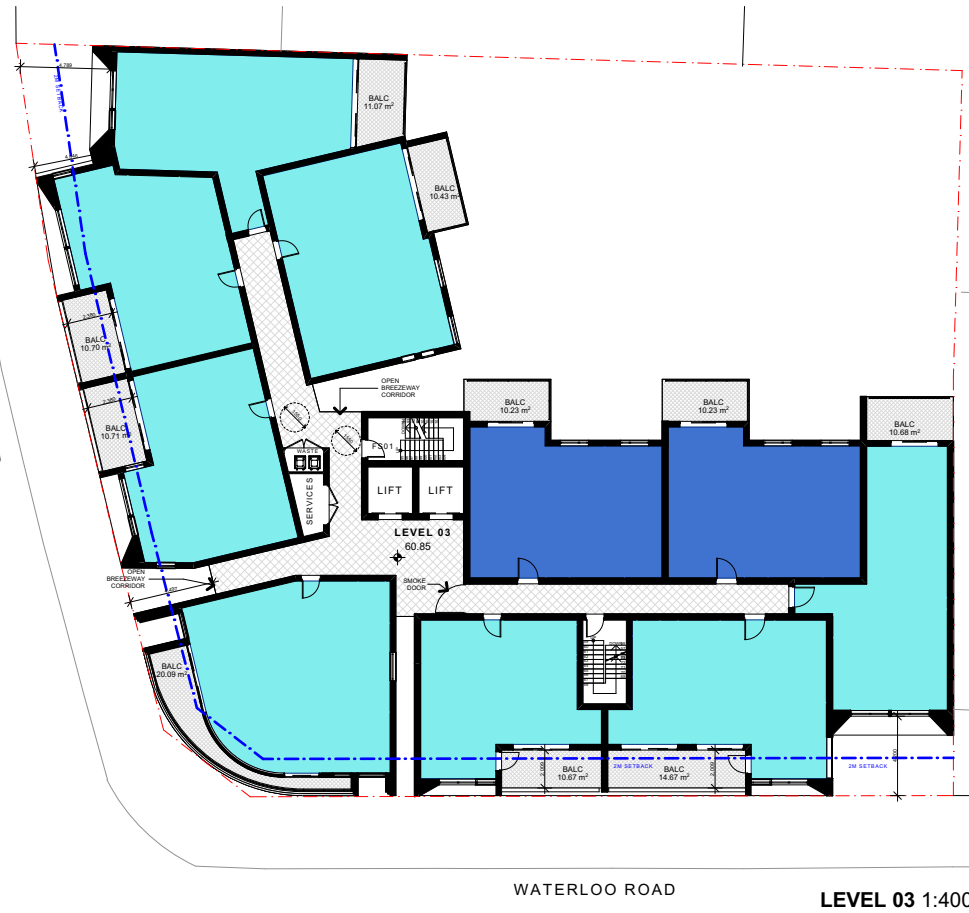


LEVEL 03 1:400

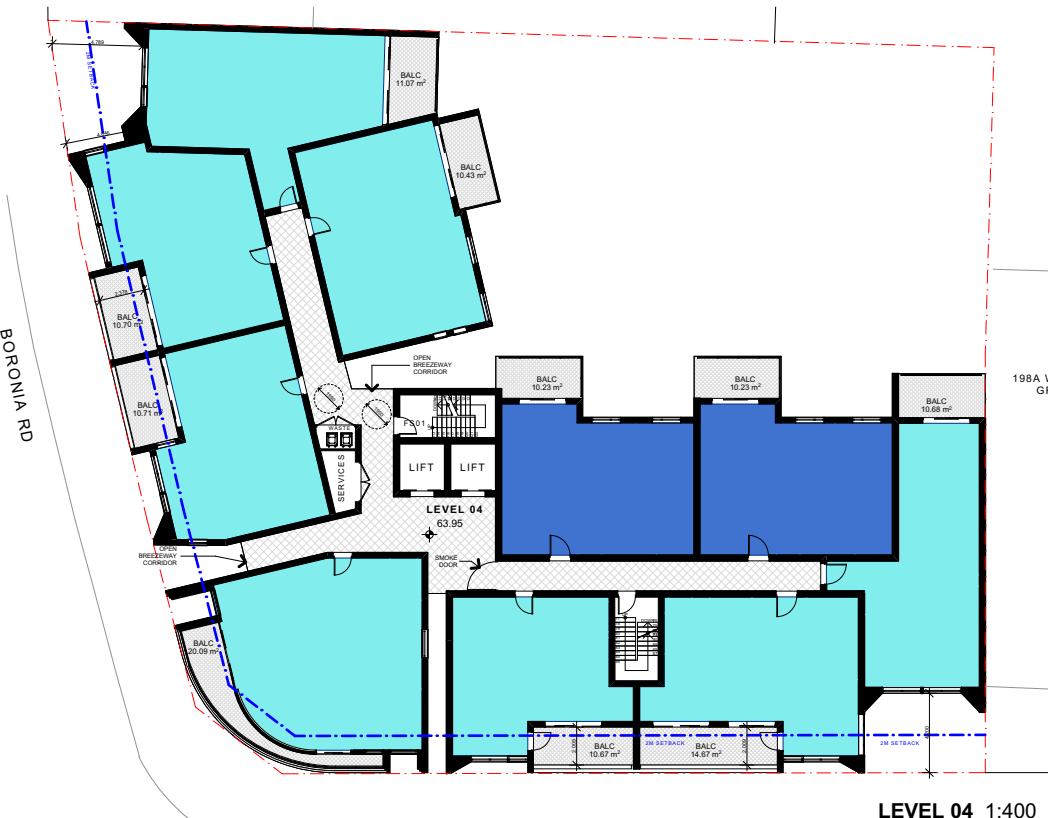

LEVEL 04 1:400

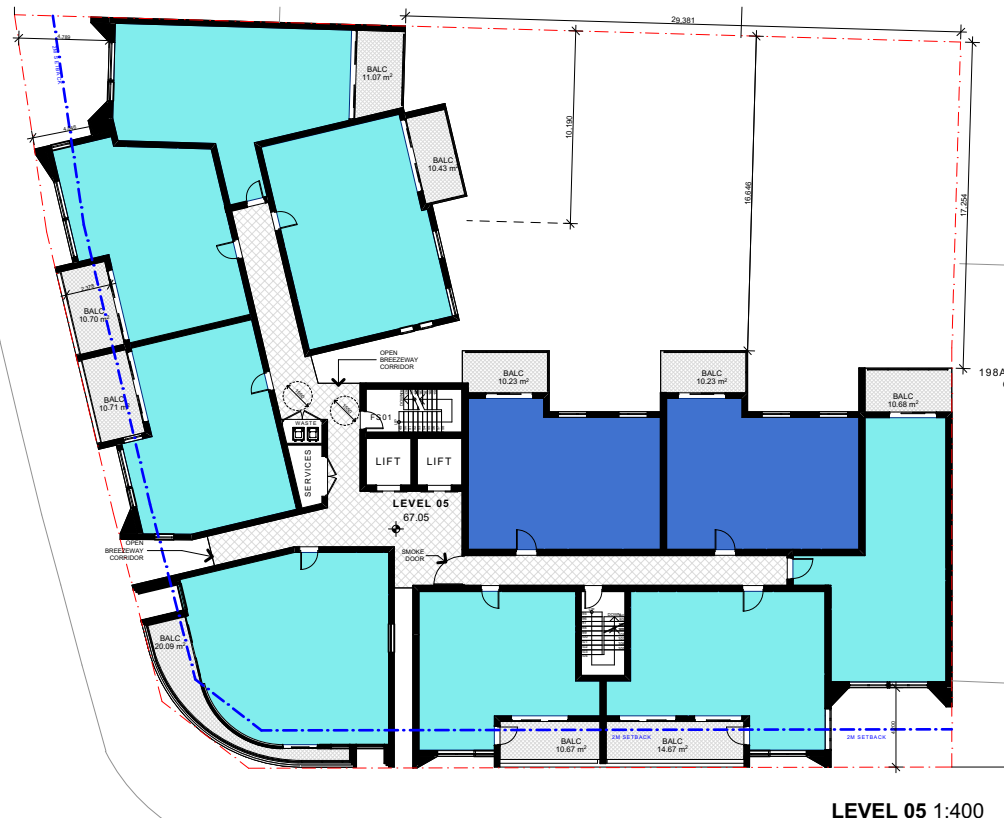

LEVEL 05 1:400

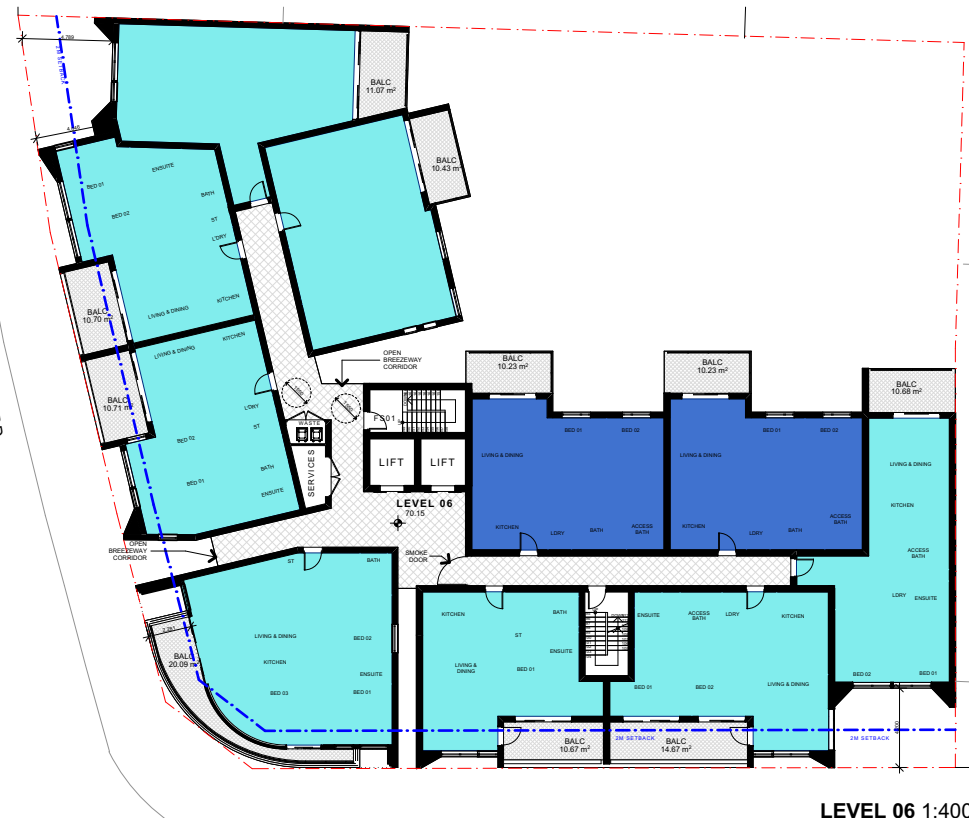

LEVEL 06 1:400

CROSS-VENTILATION STUDY






 CROSS-VENTILATED
 NOT CROSS-VENTILATED

CROSS VENTILATED: 45 (72.6%)
NOT CROSSVENTILATED: 17 (27.4%)
TOTAL NUMBER OF RESIDENTIAL UNITS: 62



SITE AREA: 1782m²

- DEEP SOIL (MIN 267.3 SQM): 269.86 SQM (15.14%)
- LANDSCAPING: 369.19 SQM (20.72%)
- COMMUNAL OPEN SPACE: 462.55 (25.96%)

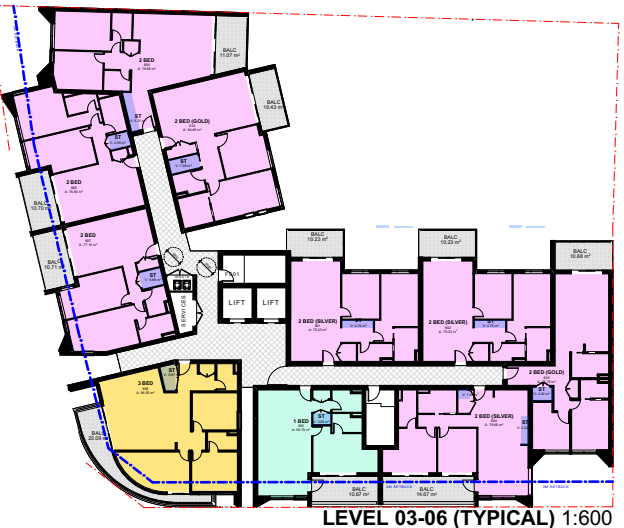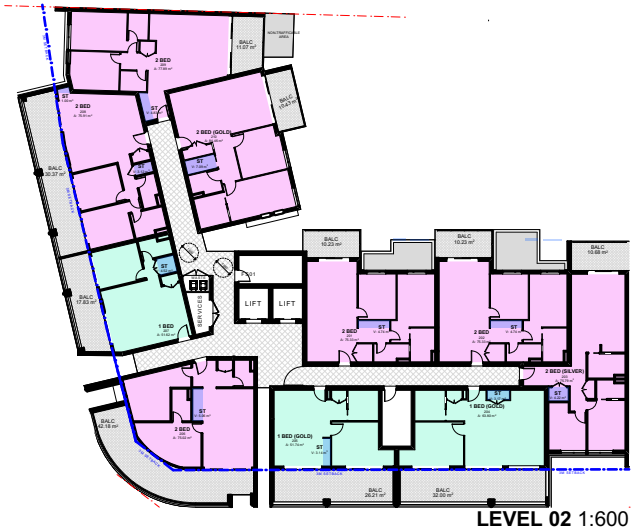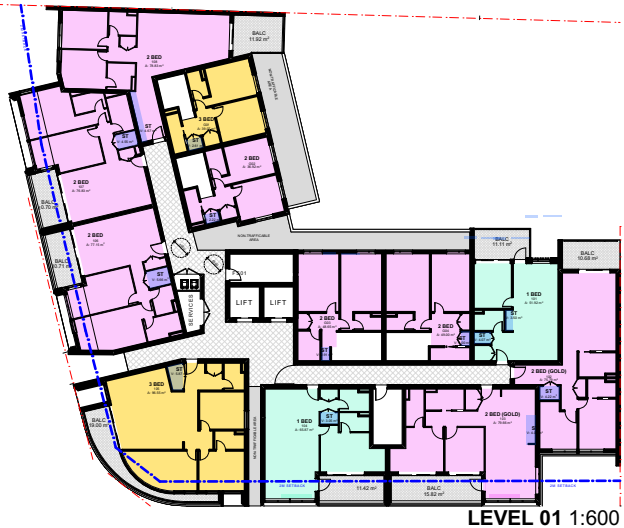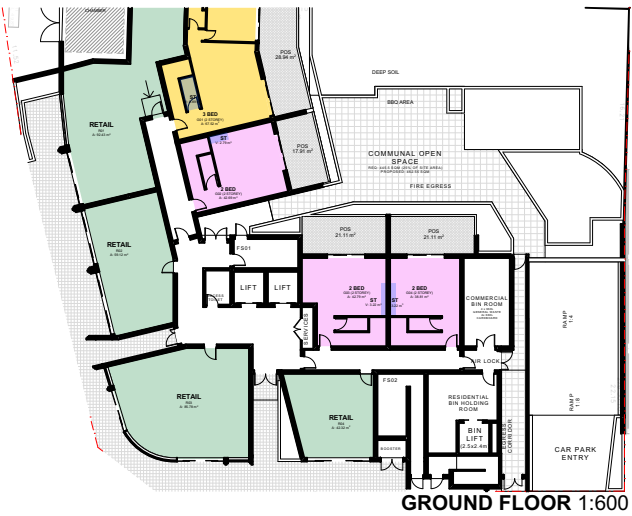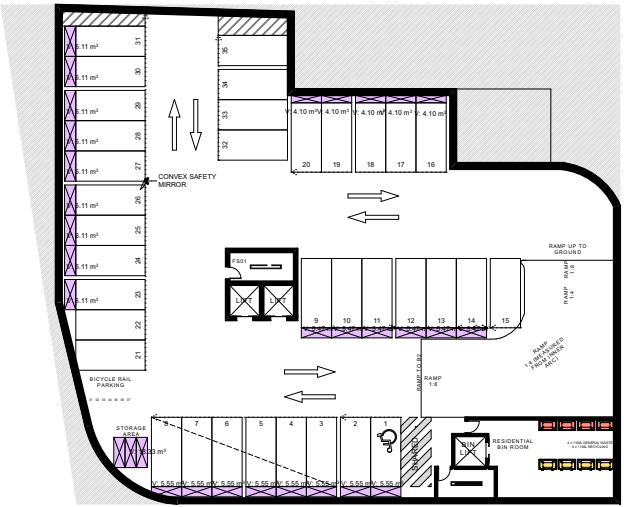

STORAGE					
LEVEL	UNIT NO.	TYPE	REQUIRED (M3)	VOLUME (M3)	BASEMENT (M3)
GROUND FLOOR					
	G01	ST	1	8.89	5.55
	G02	ST	8	2.79	5.55
	G03	ST	8	3.22	5.55
	G04	ST	8	3.22	5.55
LEVEL 01					
	101	ST	6	7.57	5.55
	102	ST	8	4.22	5.55
	103	ST	8	4.03	5.55
	104	ST	6	3.05	5.55
	105	ST	10	5.87	5.55
	106	ST	8	5.66	5.55
	107	ST	8	4.55	5.55
	108	ST	8	4.67	5.55
	G01	ST	10	2.61	
	G02	ST	8	2.22	
	G03	ST	8	2.91	
	G04	ST	8	3.00	
LEVEL 02					
	201	ST	8	4.74	5.47
	202	ST	8	4.74	5.47
	203	ST	8	4.22	5.47
	204	ST	6	3.17	5.47
	205	ST	6	3.14	5.47
	206	ST	8	5.06	5.47
	207	ST	6	4.52	6.11
	208	ST	8	4.12	6.11
	209	ST	8	4.83	6.11
	210	ST	8	7.09	6.11
LEVEL 03					
	301	ST	8	4.74	6.11
	302	ST	8	4.74	6.11
	303	ST	8	4.22	6.11
	304	ST	8	4.84	6.11
	305	ST	6	3.22	6.11
	306	ST	10	5.87	6.11
	307	ST	8	5.66	6.11
	308	ST	8	4.55	5.55
	309	ST	8	5.21	5.55
	310	ST	8	7.09	5.55
LEVEL 04					
	401	ST	8	4.74	5.55
	402	ST	8	4.75	5.55
	403	ST	8	4.22	5.55
	404	ST	8	4.84	5.55
	405	ST	6	3.22	5.55
	406	ST	10	5.87	5.47
	407	ST	8	5.66	5.47
	408	ST	8	4.55	5.47
	409	ST	8	5.21	5.47
	410	ST	8	7.09	5.47
LEVEL 05					
	501	ST	8	4.74	5.47
	502	ST	8	4.75	6.11
	503	ST	8	4.22	6.11
	504	ST	8	4.84	6.11
	505	ST	6	3.22	6.11
	506	ST	10	5.87	6.11
	507	ST	8	5.66	6.11
	508	ST	8	4.55	6.11
	509	ST	8	5.21	6.11
	510	ST	8	7.09	6.11
LEVEL 06					
	601	ST	8	4.74	4.10
	602	ST	8	4.75	4.10
	603	ST	8	4.22	4.10
	604	ST	8	4.84	4.10
	605	ST	6	3.05	4.10
	606	ST	10	5.87	5.13
	607	ST	8	5.66	6.08
	608	ST	8	4.55	6.08
	609	ST	8	5.21	6.08
	610	ST	8	7.09	6.08

STORAGE

STORAGE VOLUME



FOR DA PURPOSES ONLY	A3	Drawing Original Size	A	28/02/2025	AS AMENDMENT	Rev	Date	Description	© COPYRIGHT		ACCESS	TRAFFIC	ACOUSTIC	HYDRAULIC	BCA	PLANNING	ARCHITECT	PROJECT 190 WATERLOO RD, GREENACRE CLIENT MOHAMMED DAHAR SCALE DATE 28/02/2025 DRAWING SN, MO, FA, C, J PROJECT ARCHITECT MO PROJECT DIRECTOR GA	DRAWING NAME PERSPECTIVES DRAWING NUMBER DA ISSUE A PROJECT NUMBER 29.17
						DO NOT SCALE DWGS. USE DIMENSIONS ONLY. REFER ANY DISCREPANCIES TO ARCHITECT PRIOR TO CONSTRUCTION. THESE DRAWINGS ARE SUBJECT TO COPYRIGHT.	QUANTITY SURVEY	BASIX	GEOTECHNICAL		LANDSCAPING	CONTAMINATION	WASTE MANAGEMENT	ARCHITECT	DRAWING SN, MO, FA, C, J PROJECT ARCHITECT MO PROJECT DIRECTOR GA				



DRAWING LEGEND

PROPOSED DEVELOPMENT

EXISTING SHADOW

PROPOSED SHADOW 21 JUNE WINTER SOLSTICE

1:500

FOR DA PURPOSES ONLY
NOT FOR CONSTRUCTION

DA


Drawing Original Size A3

Rev	Date	Description
A	28/02/2025	DA SUBMISSION

© COPYRIGHT

DO NOT SCALE DWGS. USE DIMENSIONS ONLY. REFER ANY DISCREPANCIES TO ARCHITECT PRIOR TO CONSTRUCTION.

THESE DRAWINGS ARE SUBJECT TO COPYRIGHT.

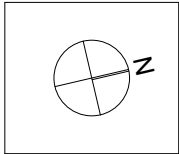

ACCESS

Vista Access Architects Pty Ltd.
www.vistaaccessarchitects.com.au
admin@vistaaccessarchitects.com.au
PO Box 583, Kingswood NSW 2147
ABN: 82124411614

QUANTITY SURVEY

Duo Tax Quantity Surveys Pty Ltd.
34A/11-21 Underwood Rd, Hornsby NSW 2140
02 8999 1133

TRAFFIC

Suite 3, 53 Grandview Street, Pymble
www.generationtraffic.com.au
ABN: 34 660 055 532
bernard@generationtraffic.com.au
info@scourse.com.au
Bernard Lo

BASIX

UNIVERSAL CONSULTING ENGINEERS
4 Suite 201/144 Humeview Place, Bankstown 2001
02 9522 3817 2014 0206 42000@ucae.com.au
www.ucae.com.au

ACOUSTIC

acouras CONSULTANCY
www.acouras.com.au

GEOTECHNICAL

Geotechnical Consultants Australia Pty Ltd
102/1788-2024
info@geconconsultants.com.au
www.geconconsultants.com.au

HYDRAULIC

Australawide Consulting Services P/L
Civil & Structural Engineering and Project Management
10/80 Concorra Rd, Tuggerah NSW 2256
0488 90211048 Doh: alic@awcsd.com

LANDSCAPING

enquiries@conzept.net.au
www.conzept.net.au
02 9922 5312
conzept Landscape Architects

BCA

DESIGN RIGHT CONSULTING PTY LTD
BARRAMATTA - PYRMONT
PO BOX 2331, NORTH PARLAMATTA NSW 1550
0455 715 716
ALAN@BREGDESIGN.COM.AU
WWW.BREGDESIGN.COM.AU

CONTAMINATION

El Australia Pty Ltd
Suite 6.01, 55 Miller Street,
Pyrmont NSW 2009

PLANNING

Adam Barnes
Director
P 0433 288 889
www.thinkplanners.com.au

WASTE MANAGEMENT

SYDNEY
BARKER
RYAN STEWART
P 021 9618 0025
E sydney@bys.com.au

ARCHITECT

GHAZI AL ALI ARCHITECT
NSW reg. no: 7542
T. +612 9744 7035 | E. office@ghazia.com
ABN: 67167131648
211 471-55 JOHN ST.
LEICHARDT NSW 2040

PROJECT

190 WATERLOO RD, GREENACRE

CLIENT

MOHAMMED DAHAR

SCALE

1:500

DATE

28/02/2025

DRAWN

SN, MO, FA, CJ

PROJECT ARCHITECT

MO

PROJECT DIRECTOR

GA

DRAWING NAME

SHADOW DIAGRAM
9.00 AM 21 JUNE

DRAWING NUMBER


DA A 2101

PROJECT NUMBER

29.17

ISSUE

A

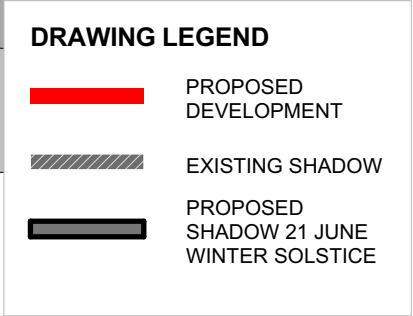

FOR DA
PURPOSES ONLY

NOT FOR
CONSTRUCTION


DA

Rev	Date	Description
A	28/02/2025	DA SUBMISSION

© COPYRIGHT

DO NOT SCALE DWGS. USE
DIMENSIONS ONLY. REFER
ANY DISCREPANCIES TO
ARCHITECT PRIOR TO
CONSTRUCTION.

THESE DRAWINGS ARE
SUBJECT TO COPYRIGHT.

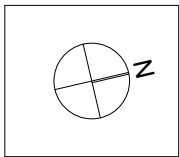

ACCESS **Vista Access Architects Pty. Ltd.**
www.acoassarchitects.com.au
admin@accessarchitects.com.au
PO Box 353, Kingswood NSW 2747
ABN: 82124411614

QUANTITY SURVEY
Duo Tax Quantity Surveyors Pty Ltd.
34A/11-21 Underwood Rd, Homebush NSW 2140
02 8999 1133

TRAFFIC Suite 3, 53 Grandview Street, Pymble www.genesisstraffic.com.au ABN 34 660 055 532 bernard@genesisstraffic.com.au Bernard Lo
BASIX UC UNIVERSAL CONSULTING ENGINEERS Suite 20 / 64 Kilshearer Pde, Bankstown 2200 0432 367 370 oussai.zaidi@uc.com.au www.uc.com.au

HYDRAULIC
Australiawide Consulting Services P/L
 Civil & Structural Engineering and Project Management
 13088 Centenary Rd, Pascoe, VIC 3045
 Mobile 0420705649 Email: ertsf@zeotmail.com

BCA
DESIGN RIGHT CONSULTING PTY LTD
 BARRAMATTA - PYRMONT
 PO BOX 2330, NORTH BARRAMATTA 1760
 0405 295 976
 ALEKS@DESIGNRC.COM.AU
 WWW.DESIGNRC.COM.AU

CONTAMINATION

 **eiaustralia**
 El Australia Pty Ltd
 Suite 6.01, 55 Miller Street,
 Pyrmont NSW 2009

ARCHITECT




GHAZI AL ALI
ARCHITECT
PVT LTD
NSW reg. no. 7542

T. +612 9744 7035 | E. office@ghazia.com
ABIN: 67167131848
21 / 47-55 JOHN ST,
LEICHHARDT NSW 2040

PROJECT			
190 WATERLOO RD, GREENACRE			
CLIENT			
MOHAMMED DAHAR			
SCALE		DATE	
1:500		28/02/2025	
DRAWN		PROJECT ARCHITECT	PROJECT DIRECTOR
SN, MO, FA, CJ		MO	GA

DRAWING NAME		PROJECT NUMBER 29.17
SHADOW DIAGRAM 12.00 PM 21 JUNE		
DRAWING NUMBER		ISSUE
DA	A 2102	A

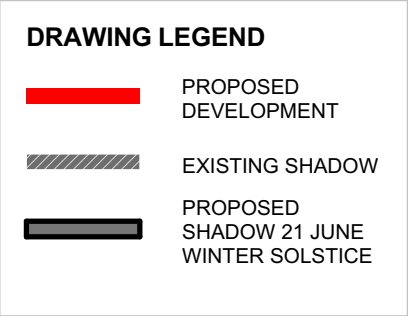

FOR DA
PURPOSES ONLY

NOT FOR
CONSTRUCTION


DA

Rev	Date	Description
A	28/02/2025	DA SUBMISSION

© COPYRIGHT

DO NOT SCALE DWGS. USE
DIMENSIONS ONLY. REFER
ANY DISCREPANCIES TO
ARCHITECT PRIOR TO
CONSTRUCTION.

THESE DRAWINGS ARE
SUBJECT TO COPYRIGHT.

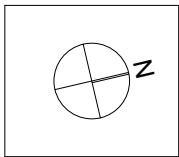

ACCESS **Vista Access Architects Pty. Ltd.**
www.acoassarchitects.com.au
admin@accessarchitects.com.au
PO Box 353, Kingswood NSW 2747
ABN: 82124411614

QUANTITY SURVEY
Duo Tax Quantity Surveyors Pty Ltd.
34A/11-21 Underwood Rd, Homebush NSW 2140
02 8999 1133

TRAFFIC Suite 3, 53 Grandview Street, Pymble www.genesisstraffic.com.au ABN 34 660 055 532 bernard@genesisstraffic.com.au Bernard Lo
BASIX UC UNIVERSAL CONSULTING ENGINEERS Suite 20 / 64 Kilshearer Pde, Bankstown 2200 0422 367 370 oula.azad@uc.com.au www.uc.com.au

HYDRAULIC
Australiawide Consulting Services P/L
 Civil & Structural Engineering and Project Management
 13088 Centenary Rd, Pascoe, VIC 3045
 Mobile 0420705640 Email: ertsf@zeotmail.com

BCA
DESIGN RIGHT CONSULTING PTY LTD
 BARRAMATTA - PYRMONT
 PO BOX 2330, NORTH BARRAMATTA 1760
 0405 295 976
 ALEKS@DESIGNRC.COM.AU
 WWW.DESIGNRC.COM.AU

CONTAMINATION

 **eiaustralia**
 El Australia Pty Ltd
 Suite 6.01, 55 Miller Street,
 Pyrmont NSW 2009

ARCHITECT




GHAZI AL ALI
ARCHITECT
PTV LTD
NSW reg. no. 7542

T. +612 9744 7035 | E. office@ghazia.com
ABN: 67167131848
21 / 47-55 JOHN ST,
LEICHHARDT NSW 2040

PROJECT		
190 WATERLOO RD, GREENACRE		
CLIENT		
MOHAMMED DAHAR		
SCALE		DATE
1:500		28/02/2025
DRAWN	PROJECT ARCHITECT	PROJECT DIRECTOR
SN, MO, FA, CJ	MO	GA

DRAWING NAME		PROJECT NUMBER 29.17
SHADOW DIAGRAM 3.00 PM 21 JUNE		
DRAWING NUMBER		ISSUE
DA	A 2103	A

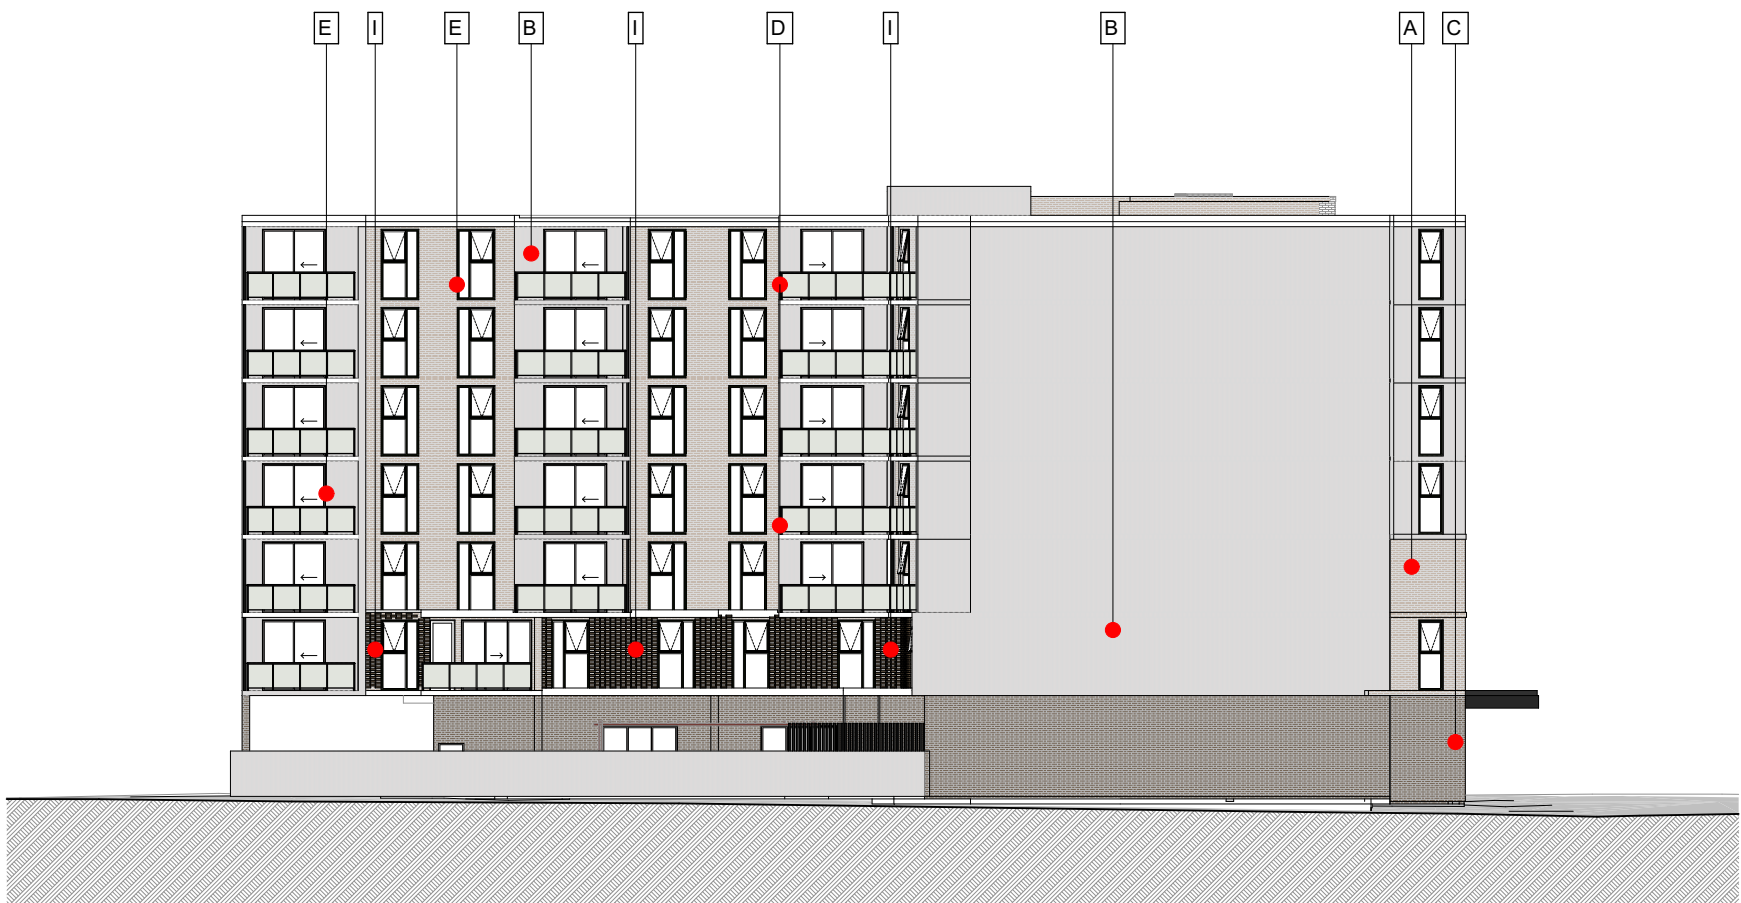


NORTH ELEVATION
1:300




EAST ELEVATION
1:300


MATERIAL
SCHEDULE

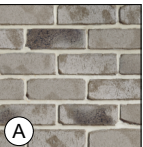

A
PGH BRICKS SEA
FOSSIL

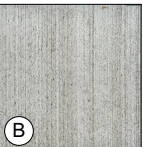

B
STRIATED CONCRETE
FINISH LIGHT GREY OR
SIMILAR

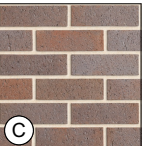


C
PGH BRICKS METALLIC
NICKLE FLASH OR
SIMILAR



D
GLASS BALUSTRADES




E
ALUMINIUM FRAME
DARK GREY OR SIMILAR

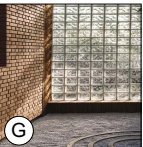

G
GLASS BLOCKS



H
ALUMINIUM SCREENS
DARK GREY OR SIMILAR

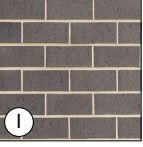

I
PGH BRICKS ALFRESCO
TRUFFLE OR SIMILAR

FOR DA
PURPOSES ONLY
NOT FOR
CONSTRUCTION

DA

Drawing Original Size A3

Rev	Date	Description
A	28/02/2025	DA SUBMISSION

© COPYRIGHT
DO NOT SCALE DWGS. USE
DIMENSIONS ONLY. REFER
ANY DISCREPANCIES TO
ARCHITECT PRIOR TO
CONSTRUCTION.
THESE DRAWINGS ARE
SUBJECT TO COPYRIGHT.



ACCESS **Vista Access Architects Pty Ltd.**
www.vistaaccessarchitects.com.au
admin@vistaaccessarchitects.com.au
PO Box 555, Kingswood NSW 2147
ABN: 82124411614

QUANTITY SURVEY **Duo Tax Quantity Surveys Pty Ltd.**
34A/11-21 Underwood Rd, Hornsby NSW 2140
02 8999 1133

TRAFFIC **Suite 3, 53 Grandview Street, Pymble**
www.gensettraffic.com.au
ABN: 54 660 055 532
bernard@gensettraffic.com.au
Bernard Lo

BASIX **UNIVERSAL CONSULTING ENGINEERS**
Suite 201, 144 Kilmore Place, Bankstown 2201
02 9522 3572 | 02 9522 3573 | 02 9522 3574 | www.ucs.com.au

ACOUSTIC **acouras CONSULTANCY**
www.acouras.com.au

GEOTECHNICAL **Geotechnical Consultants Australia Pty Ltd**
102, 1788-1824
info@geococonsultants.com.au
www.geococonsultants.com.au

HYDRAULIC **Australawide Consulting Services P/L**
Civil & Structural Engineering and Project Management
10/100, Centenary Rd, Tuggerah NSW 2256
02 9222 5312
enquiries@concept.net.au
www.concept.net.au

LANDSCAPING **conzept**
02 9922 5312
conzept@conzept.net.au

BCA **DESIGN RIGHT CONSULTING PTY LTD**
BARRAMATTA - PYRMONT
PO BOX 2351, NORTH PARLAMAT TA 1550
02 955 7519
ALAN@DESIGNRIGHT.COM.AU
WWW.DESIGNRIGHT.COM.AU

CONTAMINATION **El Australia Pty Ltd**
Suite 6.01, 56 Miller Street,
Pyrmont NSW 2009
elaustralia

PLANNING **Adams Baynes**
Director
P: 02 955 288 899
www.thinkplanners.com.au

WASTE MANAGEMENT **think planners**
SYDNEY
P: 02 955 288 899
E: sydney@thinkplanners.com.au

ARCHITECT **GHAZI AL ALI ARCHITECT**
NSW reg. no. 7542
T: +612 9744 7035 | E: office@ghazia.com
ABN: 67167131648
211 471-55 JOHN ST,
LEICHARDT NSW 2040

PROJECT **190 WATERLOO RD, GREENACRE**

CLIENT **MOHAMMED DAHAR**

SCALE **1:300, 1:105.26**

DATE **28/02/2025**

DRAWN **SN, MO, FA, CJ**

PROJECT ARCHITECT **MO**

PROJECT DIRECTOR **GA**

DRAWING NAME **MATERIAL SCHEDULE 1/2**

DRAWING NUMBER **DA**

PROJECT NUMBER **A 2201**

ISSUE **A**

PROJECT NUMBER **29.17**




SOUTH ELEVATION- WATERLOO ROAD
1:300




WEST ELEVATION- BORONIA ROAD
1:300


MATERIAL SCHEDULE

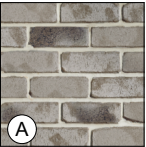

A
PGH BRICKS SEA FOSSIL

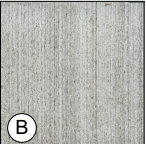

B
STRIATED CONCRETE FINISH LIGHT GREY OR SIMILAR

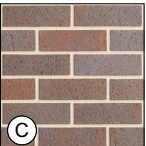

C
PGH BRICKS METALLIC NICKLE FLASH OR SIMILAR



D
GLASS BALUSTRADES



E
ALUMINIUM FRAME DARK GREY OR SIMILAR



G
GLASS BLOCKS



H
ALUMINIUM SCREENS DARK GREY OR SIMILAR



I
PGH BRICKS ALFRESCO TRUFFLE OR SIMILAR


SCALE 1:200 @ A3
0 1 2 5 10M

FOR DA PURPOSES ONLY
NOT FOR CONSTRUCTION
DA

Drawing Original Size **A3**

Rev	Date	Description
A	28/02/2025	DA SUBMISSION

© COPYRIGHT
DO NOT SCALE DWGS. USE DIMENSIONS ONLY. REFER ANY DISCREPANCIES TO ARCHITECT PRIOR TO CONSTRUCTION.
THESE DRAWINGS ARE SUBJECT TO COPYRIGHT.

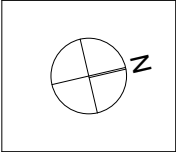

ACCESS Vista Access Architects Pty Ltd.
www.vistaaccessarchitects.com.au
info@vistaaccessarchitects.com.au
PO Box 353, Kingswood NSW 2147
ABN: 82124411614

QUANTITY SURVEY
Duo Tax Quantity Surveyors Pty Ltd.
34A/11-21 Underwood Rd, Hornsby NSW 2140
02 8999 1133

TRAFFIC Suite 3, 53 Grandview Street, Pymble
www.gensettraffic.com.au
ABN: 34 660 055 532
Bernard Lo
info@gensettraffic.com.au

BASIX UNIVERSAL CONSULTING ENGINEERS
4 Suite 201/144 Kildebrae Place, Berrimuir NSW 2091
02 9522 5312
info@basix.com.au

ACOUSTIC acouras CONSULTANCY
www.acouras.com.au
info@acouras.com.au

GEOTECHNICAL Geotechnical Consultants Australia Pty Ltd
102/1788-1878
info@geotechnical.com.au
www.geotechnical.com.au

HYDRAULIC Australiawide Consulting Services P/L
Suite 6, 101/56 Miller Street, Pymble NSW 2009
02 9922 5312
enquiries@concept.net.au
www.concept.net.au

LANDSCAPING concept
02 9922 5312
concept@concept.net.au

BCA DESIGN RIGHT CONSULTING PTY LTD
PO BOX 2331, NORTH PARLAMAT TA 1550
ALLENBERG NSW 2140
www.designright.com.au

CONTAMINATION El Australia Pty Ltd
Suite 6.01, 56 Miller Street, Pymble NSW 2009

PLANNING Adam Barnes
Director
P 0433 288 899
www.thinkplanners.com.au

WASTE MANAGEMENT SYDNEY
BARKER STEWART
P 021 9618 0025
E sydney@barker.com.au

ARCHITECT GHAZI AL ALI ARCHITECT
NSW reg. no. 7542
T. +612 9744 7035 | E. office@ghazia.com
211 471-55 JOHN ST. LEICHHARDT NSW 2040

PROJECT 190 WATERLOO RD, GREENACRE
CLIENT MOHAMMED DAHAR
SCALE 1:300, 1:105.26
DATE 28/02/2025
DRAWN SN, MO, FA, CJ
PROJECT ARCHITECT MO
PROJECT DIRECTOR GA

DRAWING NAME MATERIAL SCHEDULE 2/2
DRAWING NUMBER DA
PROJECT NUMBER A 2202
ISSUE 29.17
PROJECT NUMBER A