

PROPOSED DUAL OCCUPANCY
11 LUCERNE STREET STREET
BELMORE



Arch: AMER HAZIM

- 9a PROSPER STREET CONDELL PARK
- MOB: 0451659099
- Email: amer.hazim@gmail.com

PROJECT
PROPOSED DUAL OCCUPANCY
No.11 LUCERNE STREET BELMORE
LOT 7 IN DP 5200

CLIENT
MR JEAN HANI



REV No.	DATE
A	10.03.25
B	16.06.25


REVISION / ISSUE DETAILS
DA SUBMISSION
DA SUBMISSION

DRAWING TITLE
COVER PAGE

THIS DOCUMENT IS THE COPYRIGHT OF AMER HAZIM. ALL INFORMATION ILLUSTRATED ON THIS DOCUMENT IS TO BE CHECKED AND VERIFIED ON SITE. IN THE EVENT OF DISCREPANCIES REFER TO ARCHITECT PRIOR TO COMMENCEMENT OF THE WORK. DO NOT SCALE DRAWINGS MANUALLY OR ELECTRONICALLY.

SCALE: 1:100 @ A3	DATE: 10/03/25	DRAWN: AH
PROJECT NUMBER: 25 03	DRAWING NUMBER: DA-00	REVISION: B



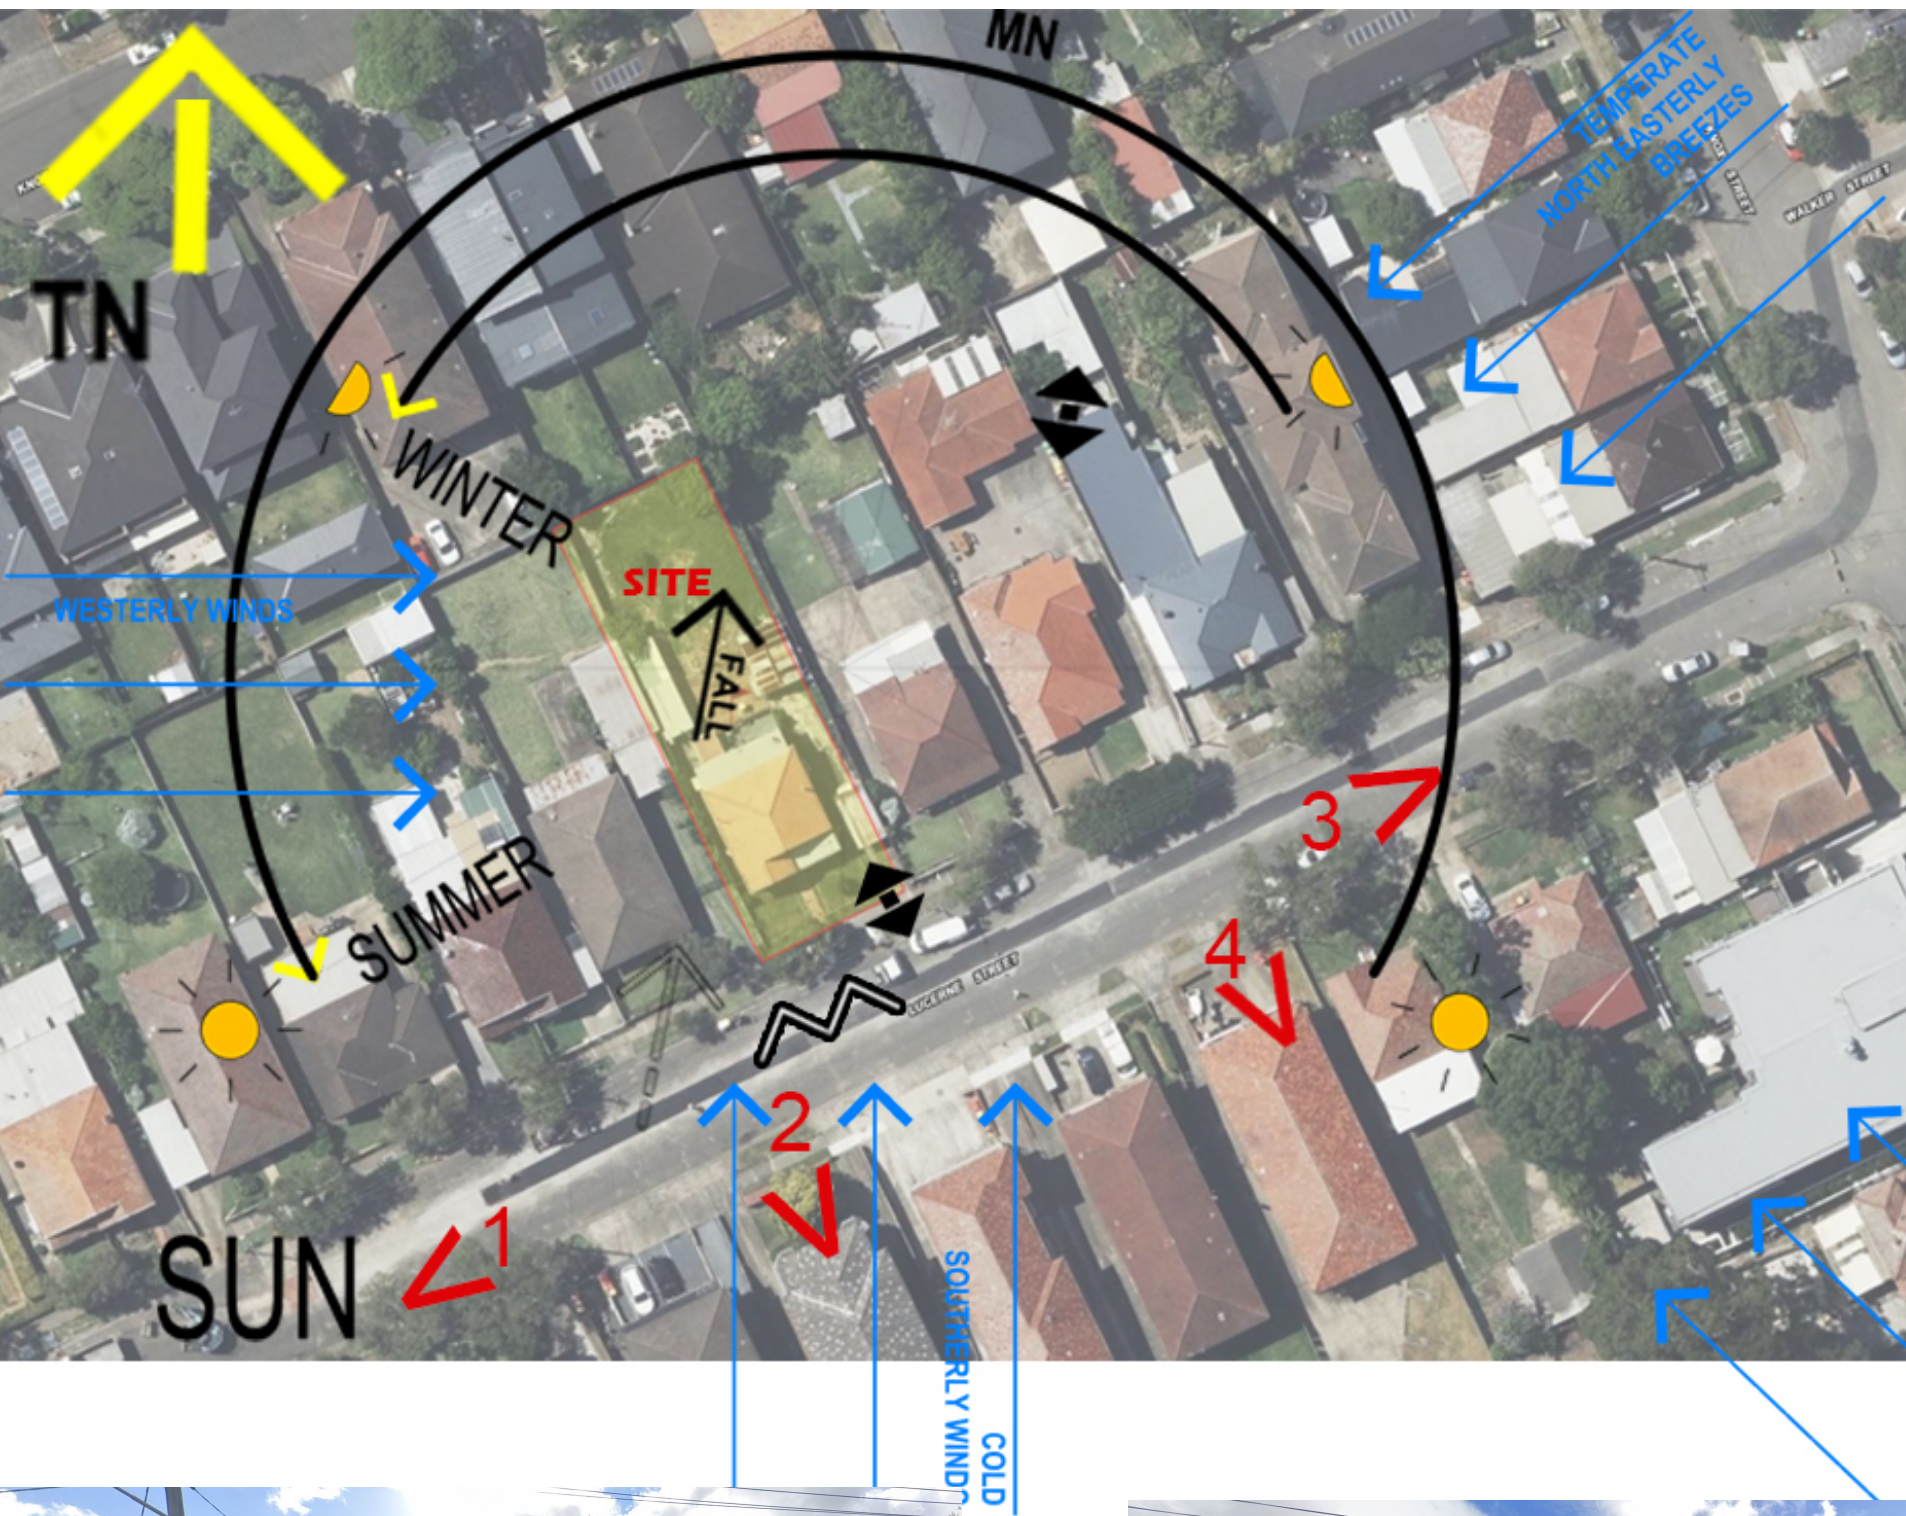

VIEW 1



VIEW 4



VIEW 3



VIEW 2

Arch: AMER HAZIM

- 9a PROSPER STREET CONDELL PARK
- MOB: 0451659099
- Email: amer.hazim@gmail.com

PROJECT
PROPOSED DUAL OCCUPANCY
No.11 LUCERNE STREET BELMORE
LOT 7 IN DP 5200

CLIENT
MR JEAN HANI




REV No.	DATE	REVISION / ISSUE DETAILS
A	10.03.25	DA SUBMISSION
B	16.06.25	DA SUBMISSION

DRAWING TITLE	SCALE: 1:100 @ A3	DATE: 10/03/25	DRAWN: AH
SITE ANALYSIS	PROJECT NUMBER: 25 03	DRAWING NUMBER: DA-01	REVISION: B

THIS DOCUMENT IS THE COPYRIGHT OF AMER HAZIM. ALL INFORMATION ILLUSTRATED ON THIS DOCUMENT IS TO BE CHECKED AND VERIFIED ON SITE. IN THE EVENT OF DISCREPANCIES REFER TO ARCHITECT PRIOR TO COMMENCEMENT OF THE WORK. DO NOT SCALE DRAWINGS MANUALLY OR ELECTRONICALLY.



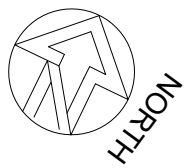


SITE PLAN

1 : 200

Arch: AMER HAZIM

- 9a PROSPER STREET CONDELL PARK
- MOB: 0451659099
- Email: amer.hazim@gmail.com

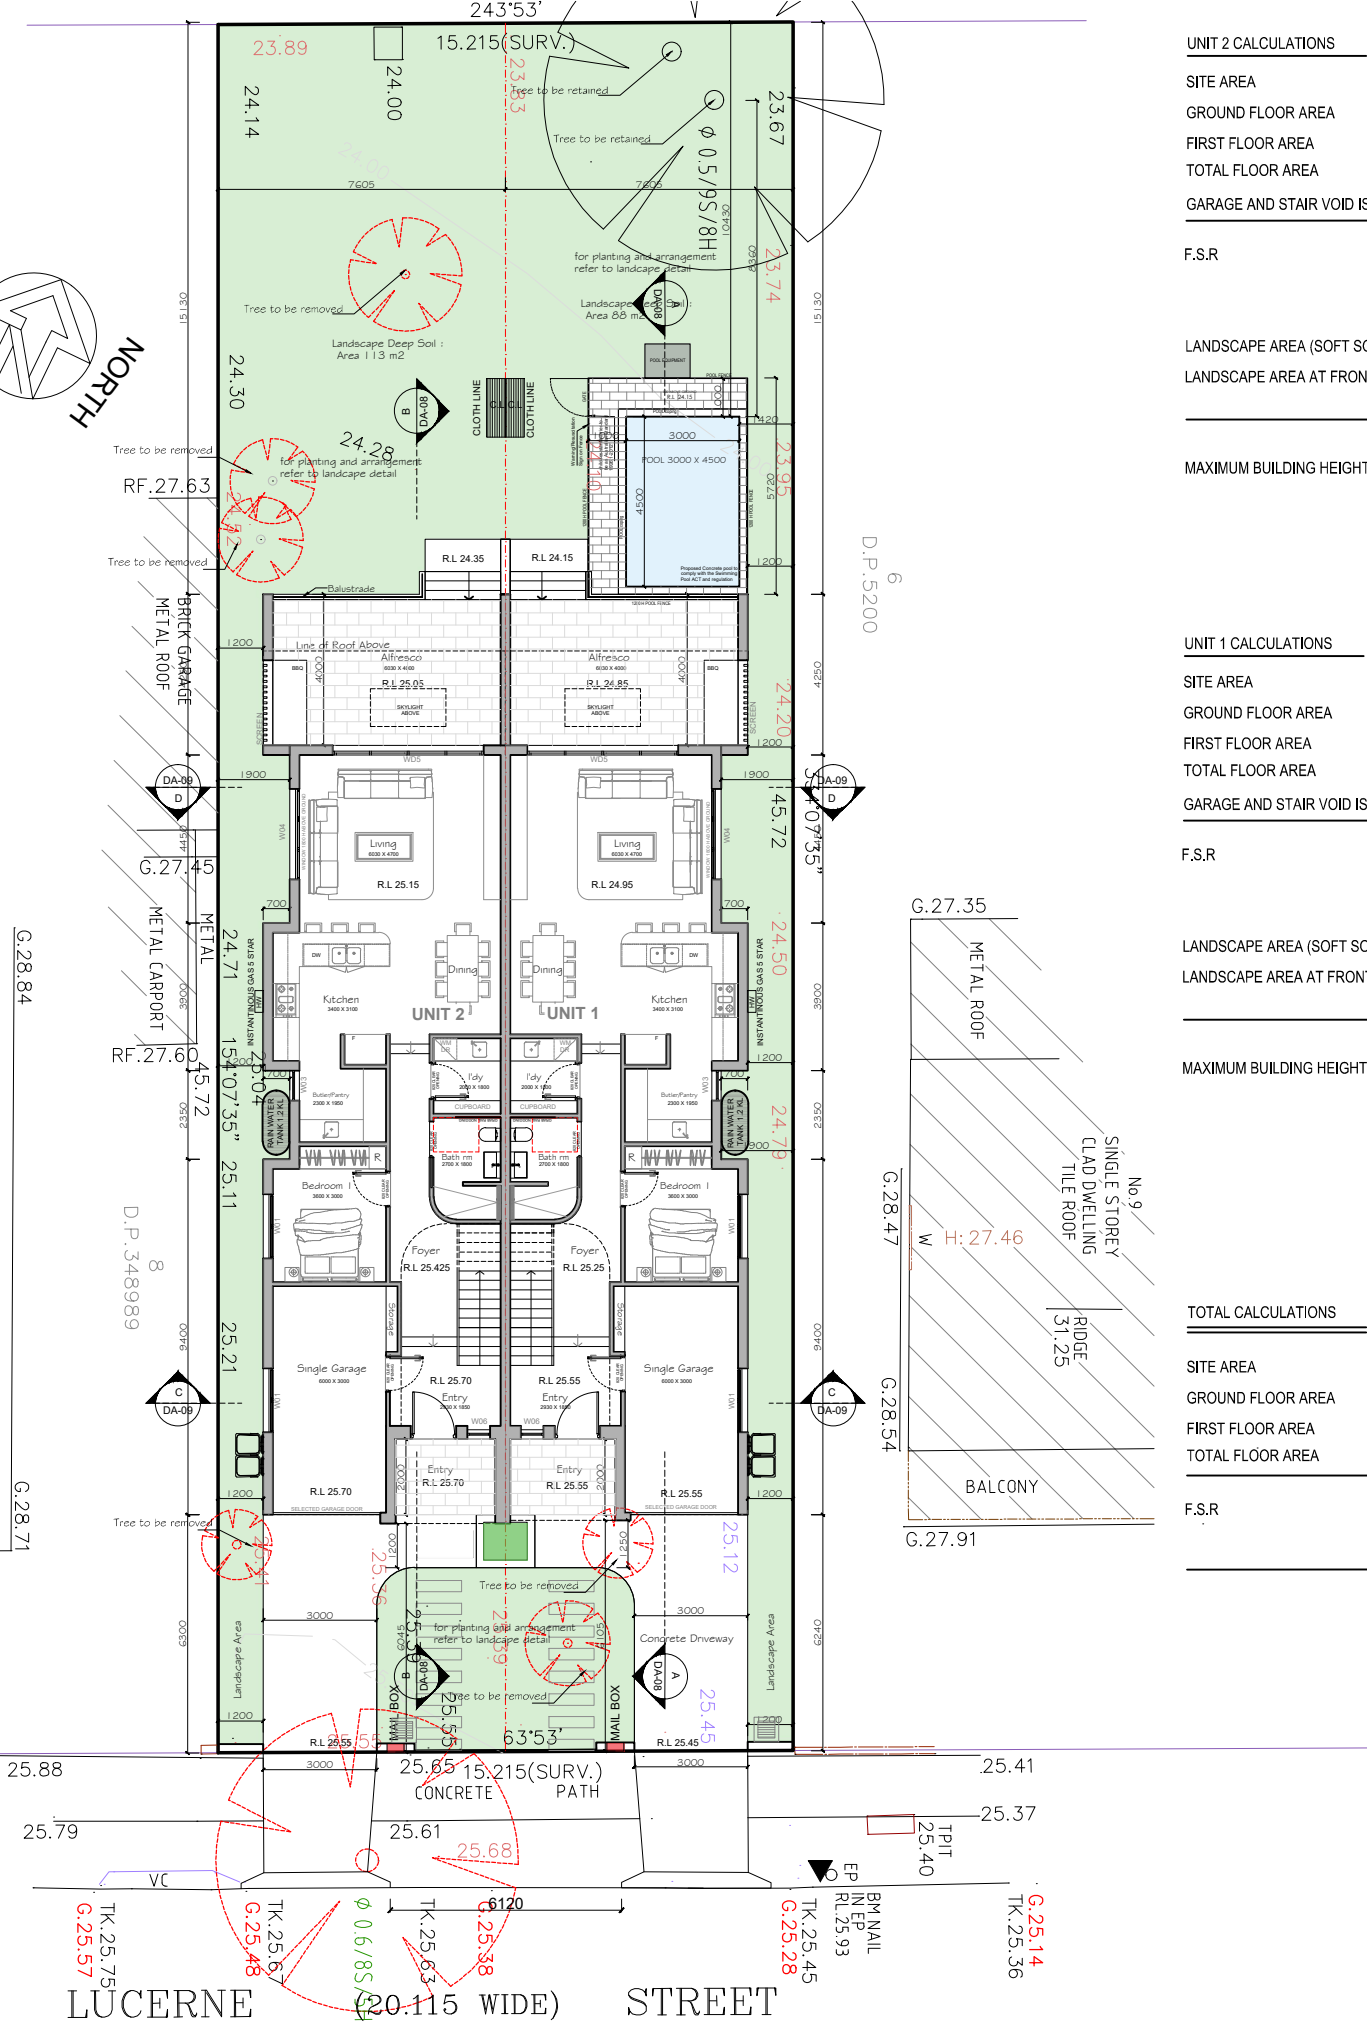

LUCERNE STREET (20.115 WIDE)

UNIT 2 CALCULATIONS			
SITE AREA	=	347.80	
GROUND FLOOR AREA	=	92.3 m2	
FIRST FLOOR AREA	=	81.3 m2	
TOTAL FLOOR AREA	=	173.6 m2	
GARAGE AND STAIR VOID IS NOT INCLUDED			
F.S.R	=	173.6 m2	
	=	347.80 m2	
	=	0.5 = 50%	
LANDSCAPE AREA (SOFT SOIL)	=	171 m2	49 % > 30 %
LANDSCAPE AREA AT FRONT	=	24 m2 > 50 % OF FRONT SETBACK	

MAXIMUM BUILDING HEIGHT = 7.8 m < 8.5 m

UNIT 1 CALCULATIONS			
SITE AREA	=	347.80	
GROUND FLOOR AREA	=	92.3 m2	
FIRST FLOOR AREA	=	81.3 m2	
TOTAL FLOOR AREA	=	173.6 m2	
GARAGE AND STAIR VOID IS NOT INCLUDED			
F.S.R	=	173.6 m2	
	=	347.80 m2	
	=	0.5 = 50%	
LANDSCAPE AREA (SOFT SOIL)	=	147 m2	42 % > 30 %
LANDSCAPE AREA AT FRONT	=	24 m2 > 50 % OF FRONT SETBACK	

MAXIMUM BUILDING HEIGHT = 7.8 m < 8.5 m


TOTAL CALCULATIONS			
SITE AREA	=	695.6 m2	
GROUND FLOOR AREA	=	184.6 m2	
FIRST FLOOR AREA	=	162.6 m2	
TOTAL FLOOR AREA	=	347.2 m2	
F.S.R	=	347.2 m2	
	=	695.6 m2	
	=	0.5 = 50%	

BASIX/NATHERS Project Commitments			
Proposed:	Proposed Double Storey Dual Occupancy with Outdoor Pool		
Address:	11 Lucerne Street, Belmore NSW		
Lot No. / DP:	7/DP5200		
Note: Refer to certifications for full details and confirmation of all items			
Water			
Fixtures (Both Dwellings)		Specification	
Shower Head Rating		4 star (> 4.5 but <= 6 L/min)	
Toilet Rating		3 star	
Kitchen Taps Rating		3 star	
Bathroom Taps Rating		3 star	
Alternative Water Details (Both Units)			
Individual Rainwater Tank(s)		Minimum 1,200L to collect runoff of at least 70sqm of roof area	
Pool Details (Unit 1)			
Outdoor Pool		Maximum 20.25kl volume	
Thermal Comfort			
External Walls		Requirements	
Hebel Veneer, Plasterboard		Unit 1	Glass fibre batt: R1.5 (excluding Garage)
Hebel Veneer, Plasterboard		Unit 2	Glass fibre batt: R2.0 (excluding Garage)
Internal Walls			
Cavity Stud Walls, Direct Fix Plasterboard		Unit 1	Glass fibre batt: R1.5 to Garage internal walls
Cavity Stud Walls, Direct Fix Plasterboard		Unit 2	Glass fibre batt: R2.0 to Garage internal walls
Ceiling			
Plasterboard (First Floor)		Unit 1	Glass fibre batt: R2.0
Plasterboard (First Floor)		Unit 2	Glass fibre batt: R4.0
Suspended Concrete Slab (Ground Floor)		Unit 1	NIL
Suspended Concrete Slab (Ground Floor)		Unit 2	R1.75 rigid insulation board
Roof			
Sheet Metal Roof		Both Units	55mm foil backed blanket under sheet metal roof
Floors			
Concrete Slab On Ground		Both Units	Waffle Pod Slab
Suspended Concrete Slab		Both Units	Refer to Ceilings (Ground Floor)
Windows (Refer to NatHERS Certificate for locations, types and values required to be achieved)			
Downlights			
Sealed Downlight Covers		Both Dwellings	Sealed downlight covers to be used to all downlights where insulation is installed.
Energy			
Hot Water (Both Units)		Specification	Rating
Individual System		Gas instantaneous	5 stars
Ventilation (Both Units)			
Bathroom Ventilation System		Individual fan, ducted to façade or roof (interlocked to light with timer off)	
Kitchen Ventilation System		Individual fan, ducted to façade or roof (manual switch on/off)	
Laundry Ventilation System		Individual fan, ducted to façade or roof (manual switch on/off)	
Cooling (Zoned) (Both Units)			
Individual Systems - Living Areas		1 phase airconditioning	4 star
Individual Systems - Bedroom Areas		1 phase airconditioning	4 star
Heating (Zoned) (Both Units)			
Individual Systems - Living Areas		1 phase airconditioning	3.5 star
Individual Systems - Bedroom Areas		1 phase airconditioning	3.5 star
Appliances (Both Units)			
Cooktop/Oven		Gas cooktop & electric oven	
Outdoor/Unsheltered Clothes Drying Line		Yes	
Indoor/Sheltered Clothes Drying Line		No	
Alternative Energy			
Photovoltaic System		Unit 1	Minimum capacity of producing 1kW of electricity
Pool Details			
Heating System		No heating system	
Pump controlled by timer		Yes	
Note: Builder to confirm all products installed, comply with relevant Australian Standards and Codes			

BASIX COMMITMENT

WINDOW TAG	WINDOW SIZE	WINDOW TYPE	WINDOW SPECS
W1	1700 W X 1300 H	SLIDING WINDOW	ALUM POWDERCOATED
W2	800 W X 1300 H	AWNING WINDOW	ALUM POWDERCOATED
W3	4600 W X 2650 H	SLIDING WINDOW	ALUM POWDERCOATED
W4	2400 W X 1000 H	SLIDING WINDOW	ALUM POWDERCOATED
W5	4600 W X 3000 H	SLIDING DOOR	ALUM POWDERCOATED
W6	600 W X 2100 H	AWNING & FIXED WINDOW	ALUM POWDERCOATED
W7	2900 W X 1300 H	SLIDING WINDOW	ALUM POWDERCOATED
W8	2000 W X 2300 H	SLIDING DOOR	ALUM POWDERCOATED
W9	1200 W X 1800 H	FIXED WINDOW	ALUM POWDERCOATED
W10	600 W X 1800 H	FIXED WINDOW	ALUM POWDERCOATED
W11	800 W X 1500 H	AWNING & FIXED WINDOW	ALUM POWDERCOATED
W12	800 W X 1200 H	AWNING WINDOW	ALUM POWDERCOATED
W13	1700 W X 1200 H	SLIDING WINDOW	ALUM POWDERCOATED
FOR GLAZING TYPE AND SPECS REFER TO BASIX REQUIREMENT			

WINDOW SCHEDULE


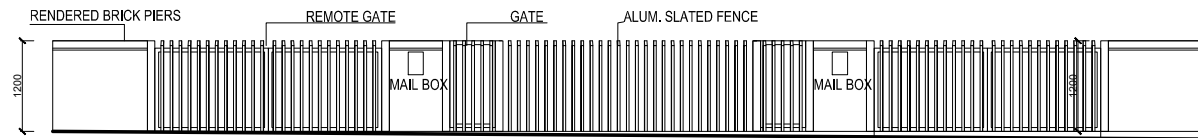


FENCE DETAIL

1 : 100

PROJECT	CLIENT	REV No.	DATE	REVISION / ISSUE DETAILS	DRAWING TITLE	SCALE: 1:200 @ A3	DATE: 10/03/25	DRAWN: AH
PROPOSED DUAL OCCUPANCY No.11 LUCERNE STREET BELMORE LOT 7 IN DP 5200	MR JEAN HANI	A	10.03.25	DA SUBMISSION	SITE PLAN	PROJECT NUMBER: 25 03	DRAWING NUMBER: DA-02	REVISION: B
		B	16.06.25	DA SUBMISSION		THIS DOCUMENT IS THE COPYRIGHT OF AMER HAZIM. ALL INFORMATION ILLUSTRATED ON THIS DOCUMENT IS TO BE CHECKED AND VERIFIED ON SITE. IN THE EVENT OF DISCREPANCIES REFER TO ARCHITECT PRIOR TO COMMENCEMENT OF THE WORK. DO NOT SCALE DRAWINGS MANUALLY OR ELECTRONICALLY.		



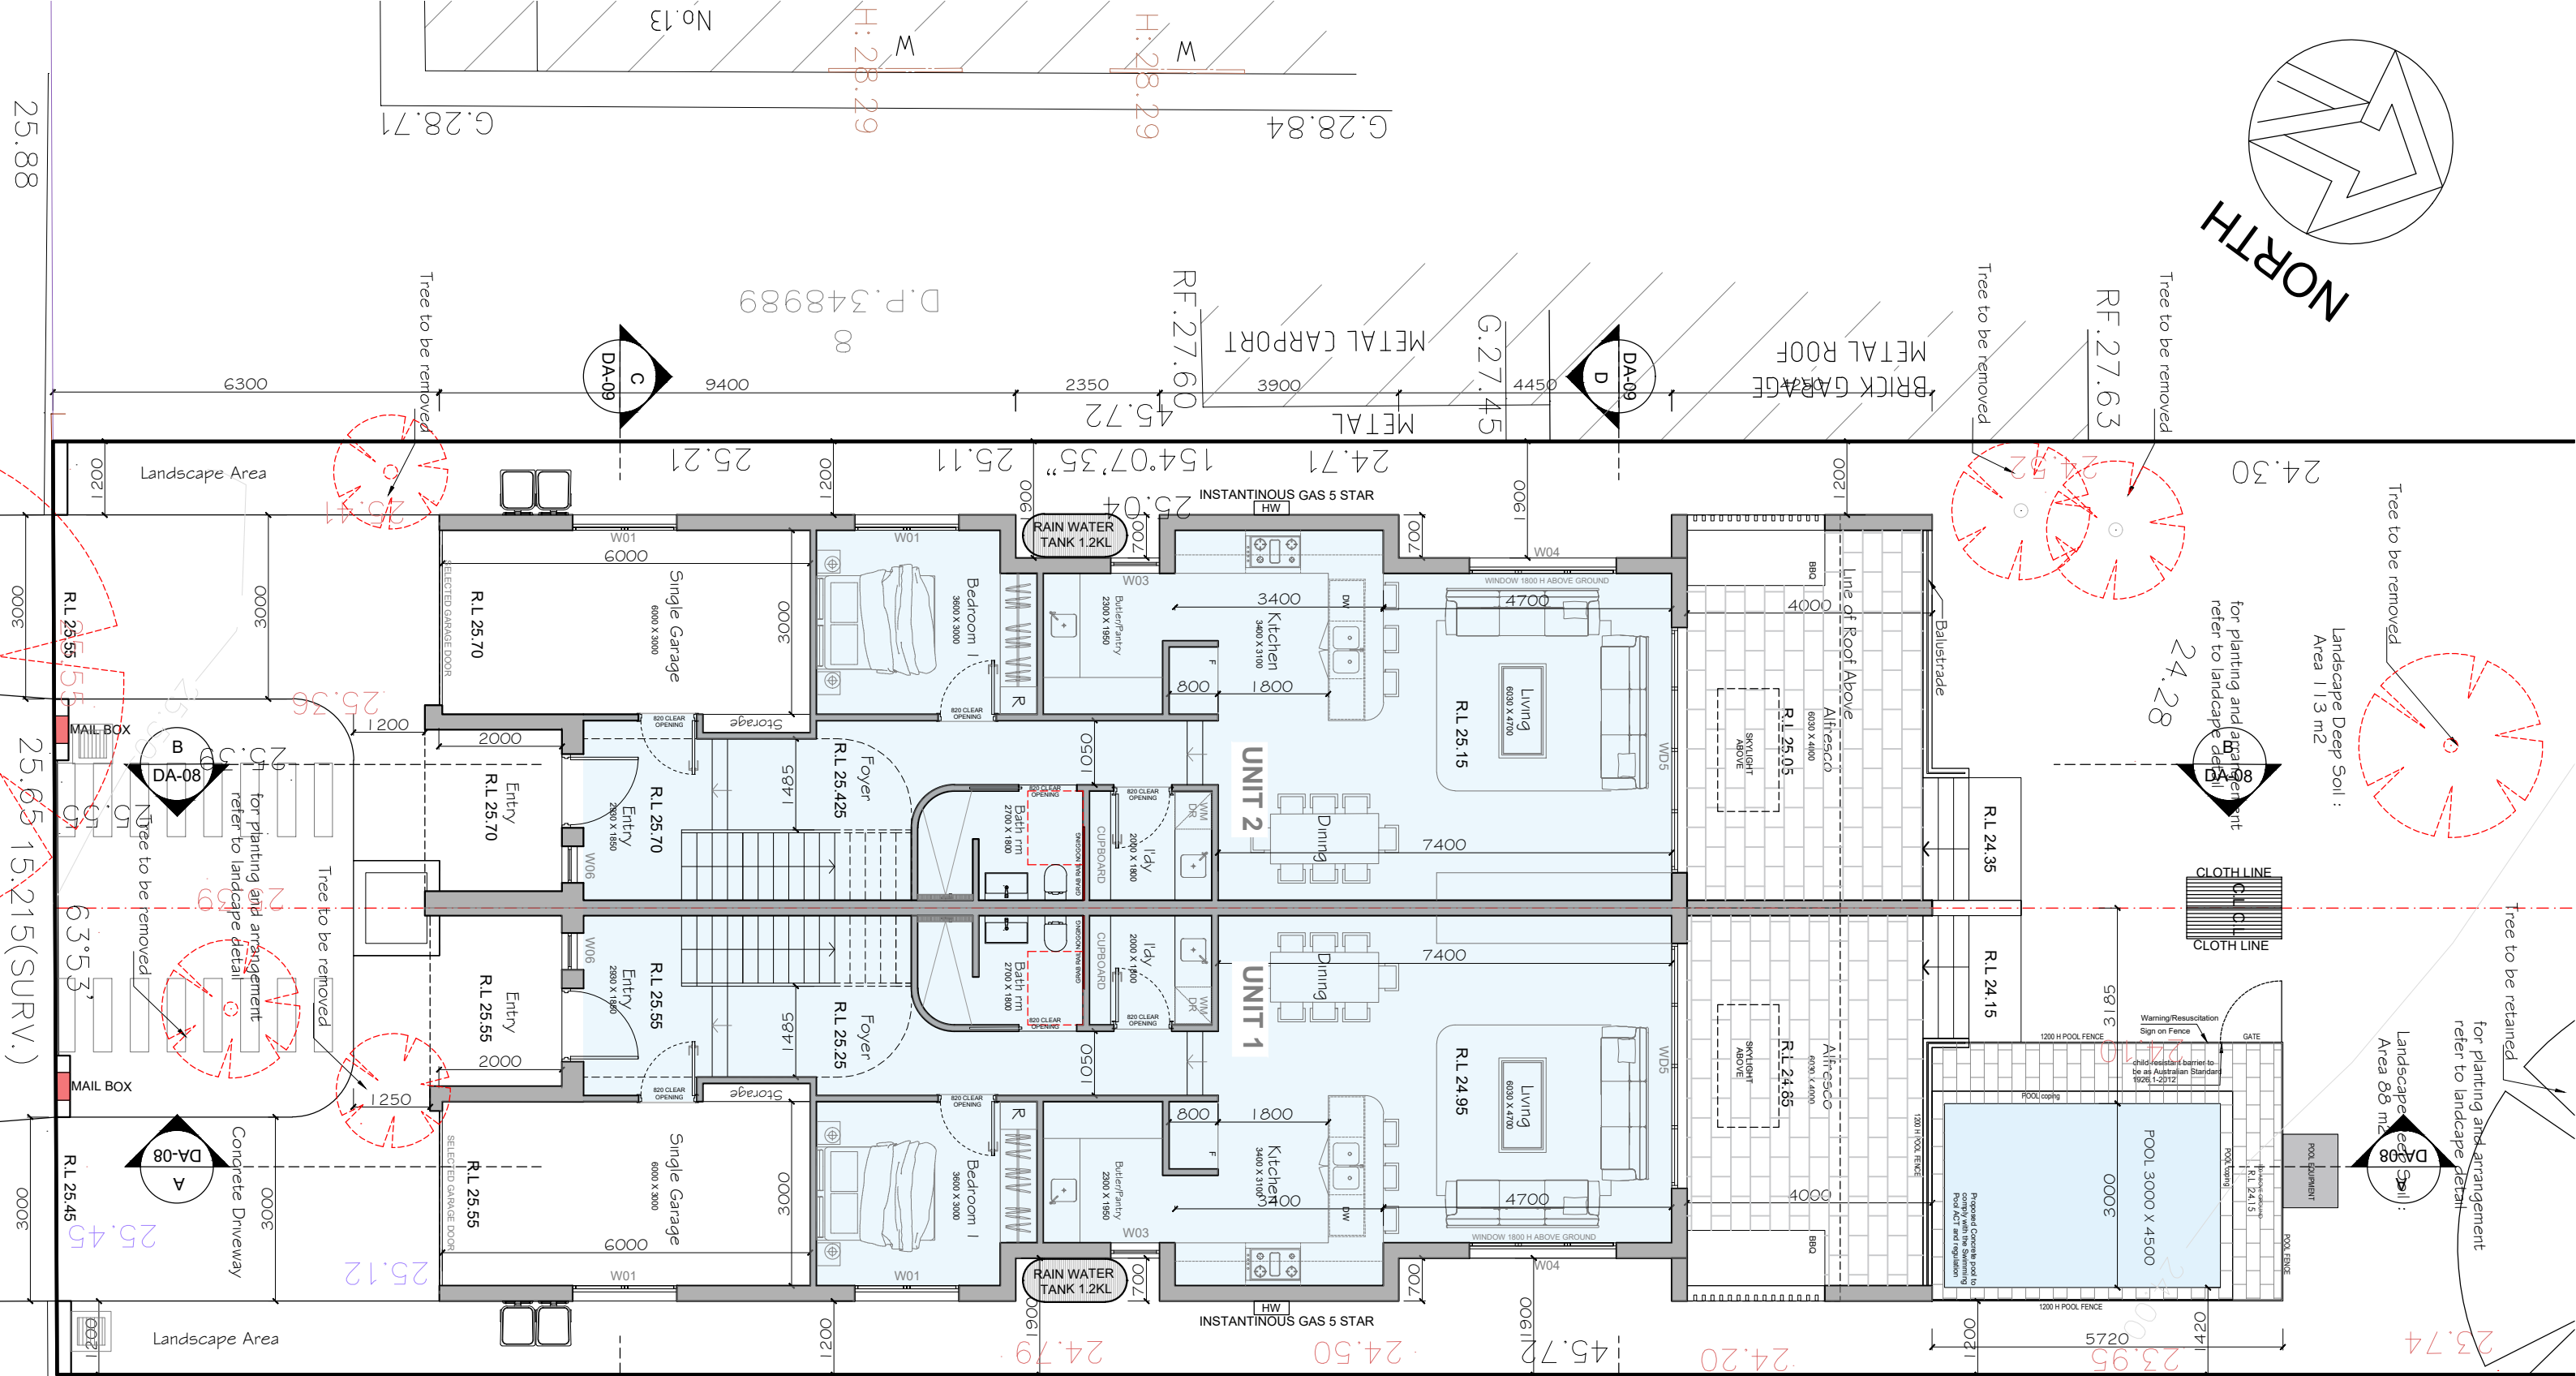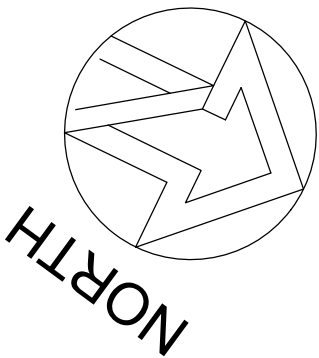

GROUND FLOOR PLAN

1 : 100

Arch: **AMER HAZIM**

9a PROSPER STREET CONDELL PARK
MOB: 0451659099
Email: amer.hazim@gmail.com

PROJECT
PROPOSED DUAL OCCUPANCY
No.11 LUCERNE STREET BELMORE
LOT 7 IN DP 5200

CLIENT
MR JEAN HANI



REV No. DATE
A 10.03.25
B 16.06.25

REVISION / ISSUE DETAILS
DA SUBMISSION
DA SUBMISSION



DRAWING TITLE
GROUND FLOOR PLAN

THIS DOCUMENT IS THE COPYRIGHT OF AMER HAZIM. ALL INFORMATION ILLUSTRATED ON THIS DOCUMENT IS TO BE CHECKED AND VERIFIED ON SITE. IN THE EVENT OF DISCREPANCIES REFER TO ARCHITECT PRIOR TO COMMENCEMENT OF THE WORK. DO NOT SCALE DRAWINGS MANUALLY OR ELECTRONICALLY.

SCALE: 1:100 @ A3
PROJECT NUMBER:
25 03
DATE: 10/03/25
DRAWING NUMBER:
DA-03

DRAWN: AH
REVISION:
B



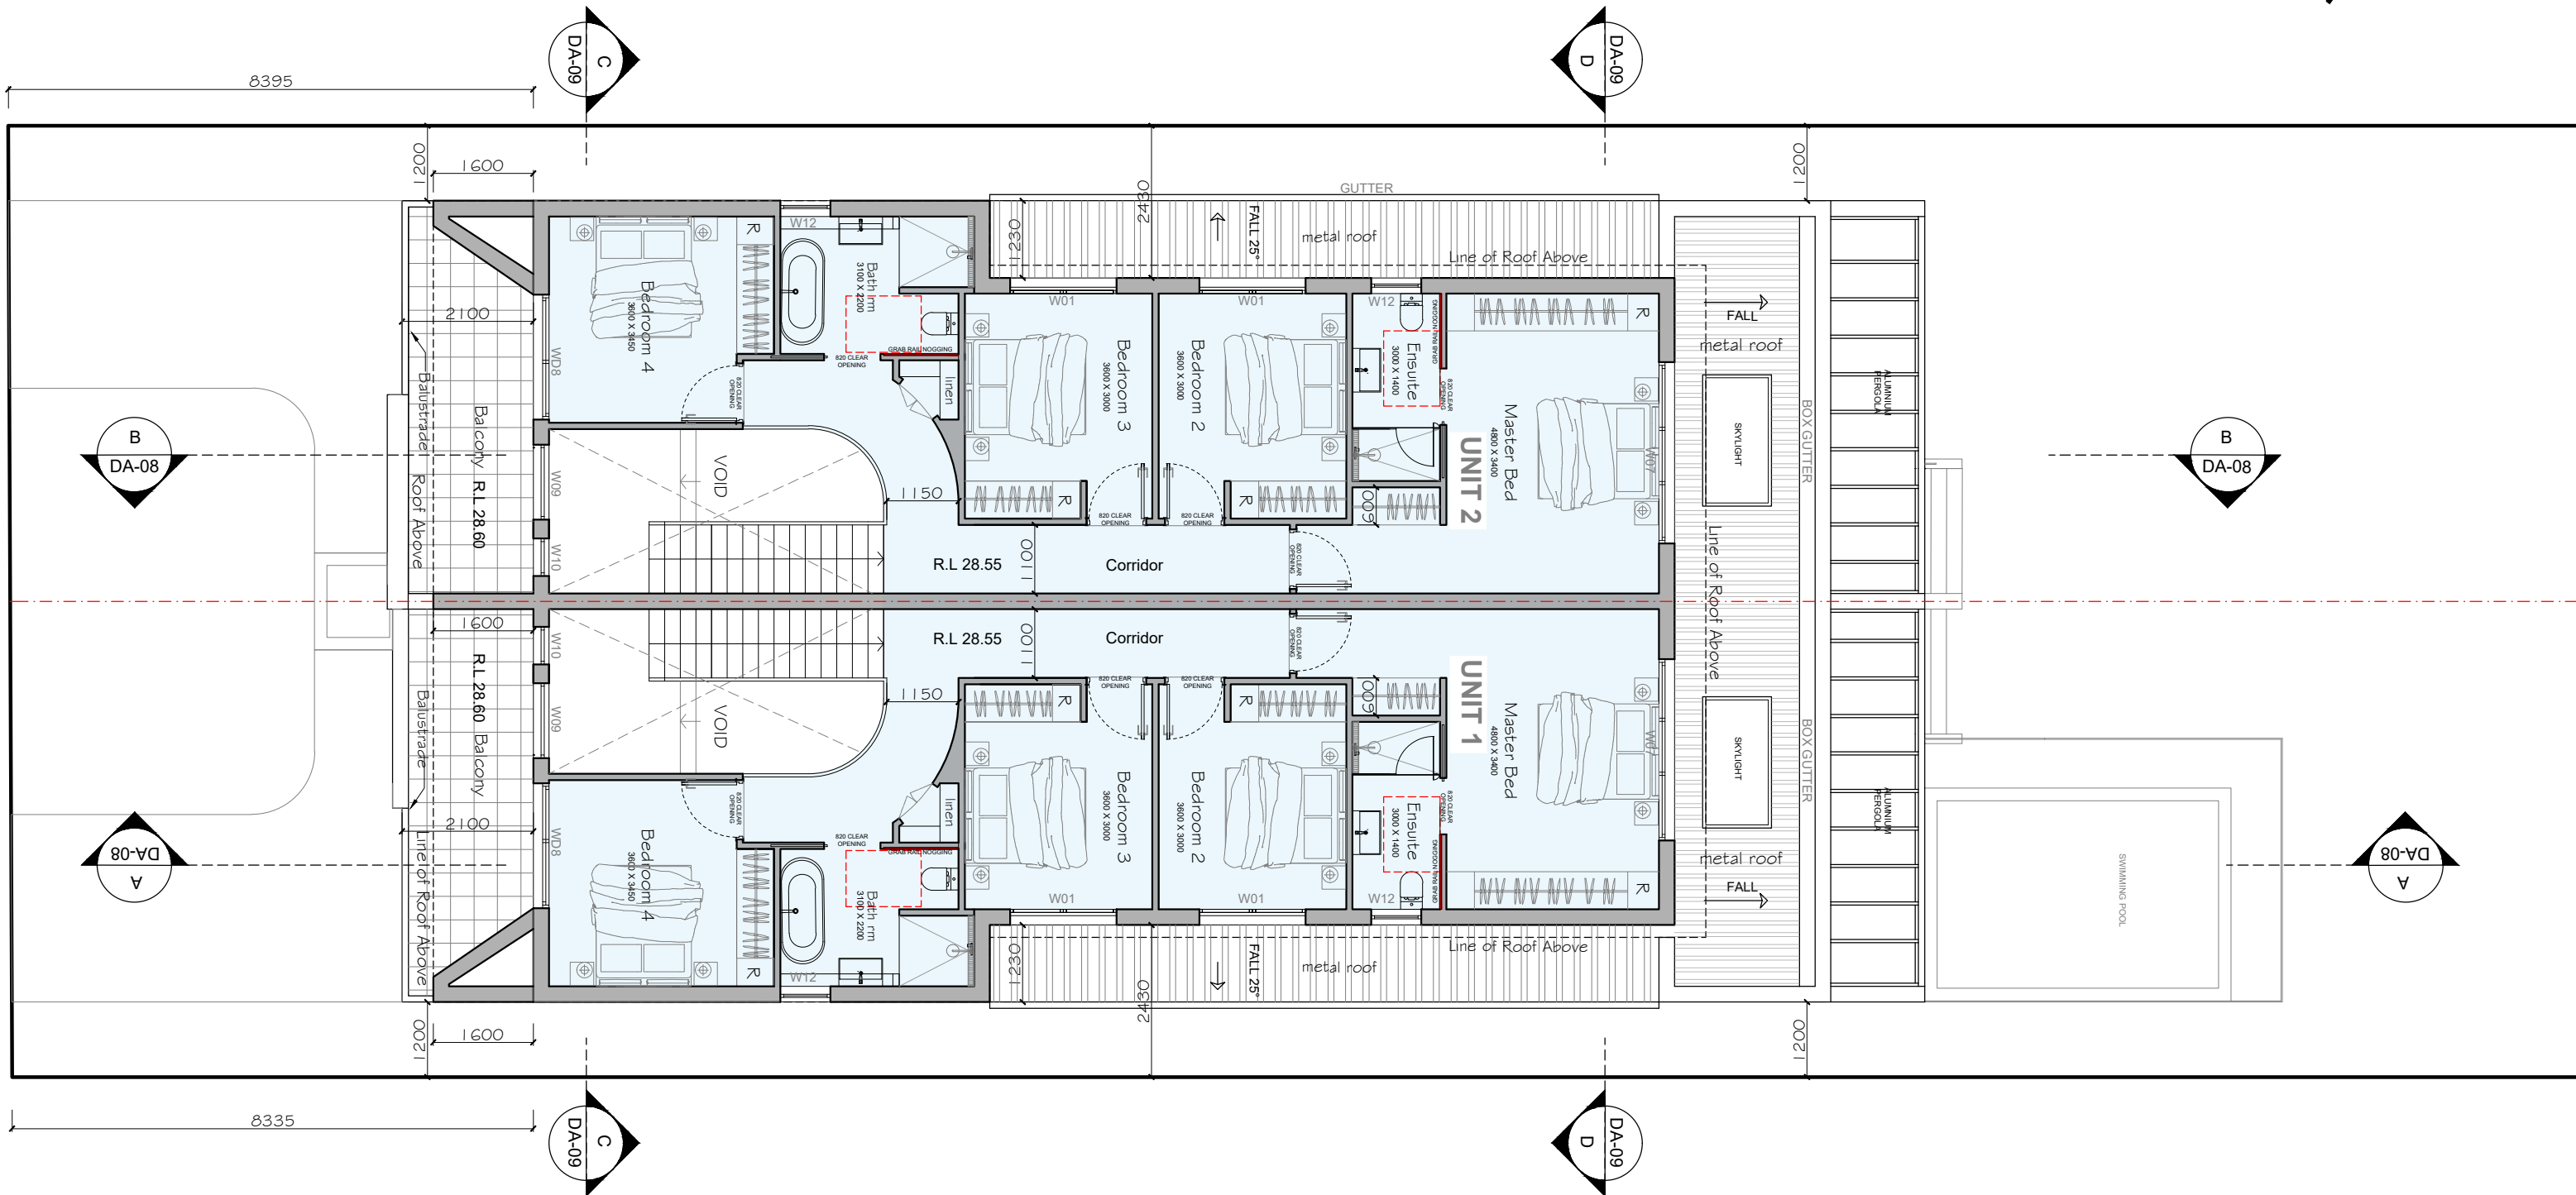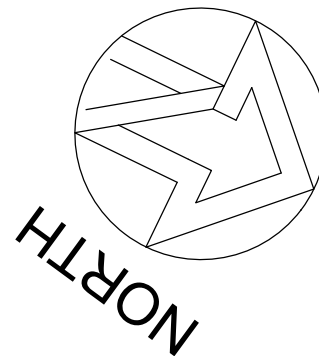

FIRST FLOOR PLAN

1 : 100

Arch: **AMER HAZIM**

- 9a PROSPER STREET CONDELL PARK
- MOB: 0451659099
- Email: amer.hazim@gmail.com

PROJECT
PROPOSED DUAL OCCUPANCY
No.11 LUCERNE STREET BELMORE
LOT 7 IN DP 5200

CLIENT
MR JEAN HANI



REV No. DATE
A 10.03.25
B 16.06.25



REVISION / ISSUE DETAILS
DA SUBMISSION
DA SUBMISSION

DRAWING TITLE
FIRST FLOOR PLAN

SCALE: 1:100 @ A3
PROJECT NUMBER: 25 03
DATE: 10/03/25
DRAWING NUMBER: DA-04
DRAWN: AH
REVISION: B

THIS DOCUMENT IS THE COPYRIGHT OF AMER HAZIM. ALL INFORMATION ILLUSTRATED ON THIS DOCUMENT IS TO BE CHECKED AND VERIFIED ON SITE. IN THE EVENT OF DISCREPANCIES REFER TO ARCHITECT PRIOR TO COMMENCEMENT OF THE WORK. DO NOT SCALE DRAWINGS MANUALLY OR ELECTRONICALLY.



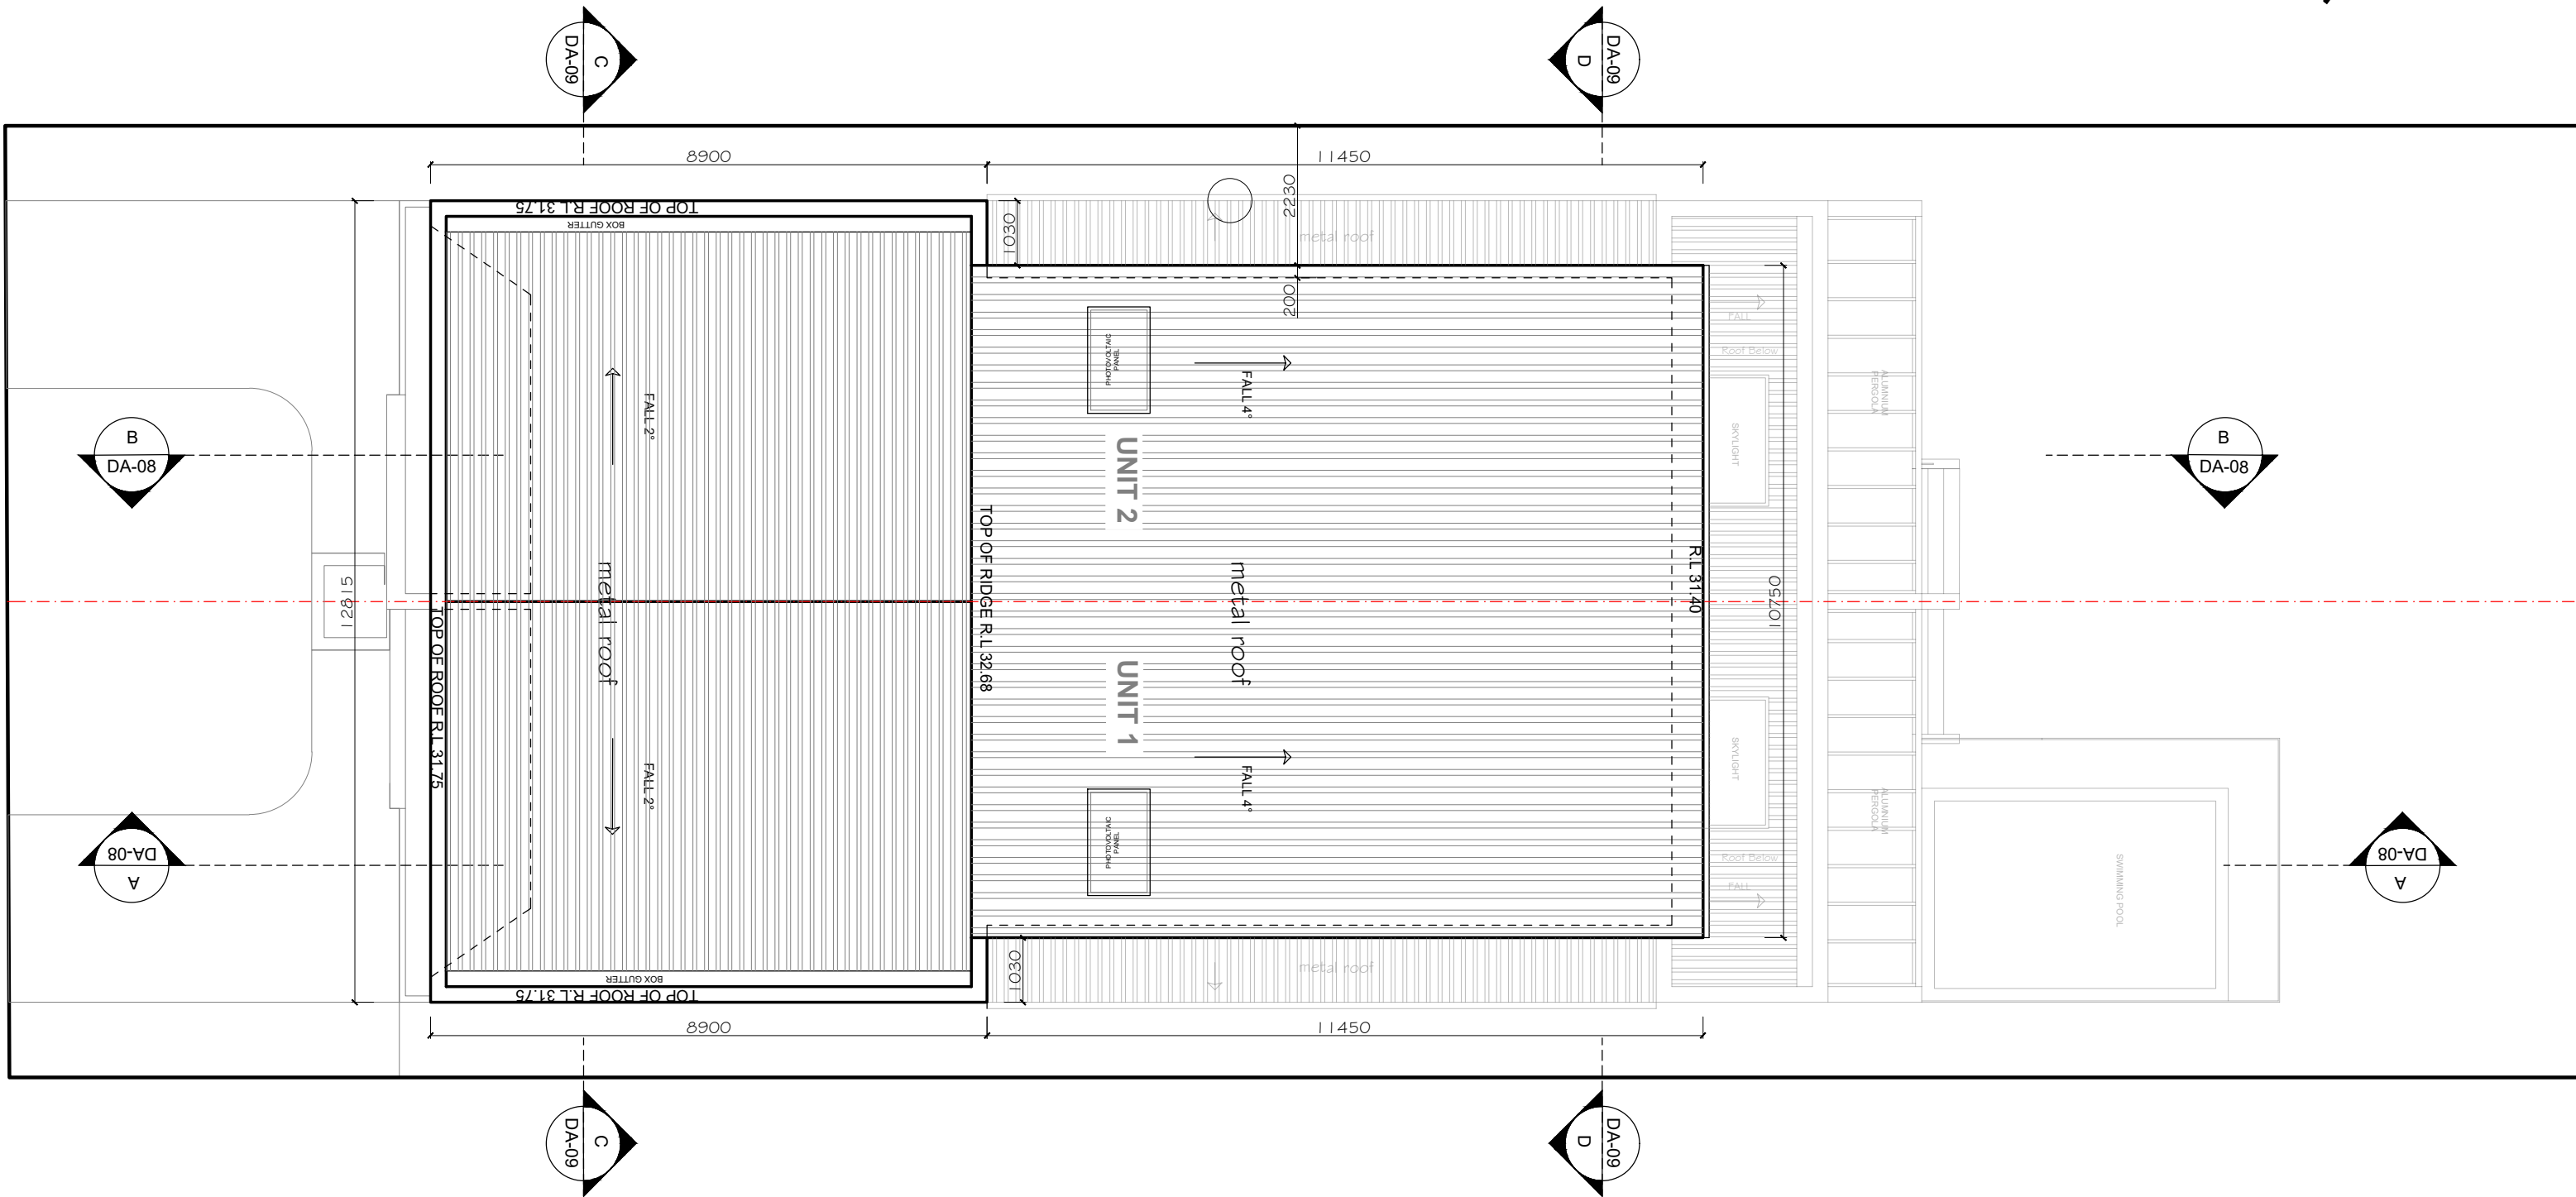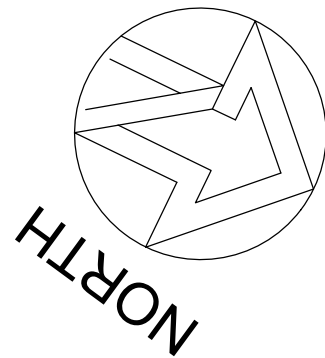

ROOF PLAN

1 : 100

Arch: **AMER HAZIM**

- 9a PROSPER STREET CONDELL PARK
- MOB: 0451659099
- Email: amer.hazim@gmail.com

PROJECT

PROPOSED DUAL OCCUPANCY
No.11 LUCERNE STREET BELMORE
LOT 5 IN DP5200

CLIENT

MR JEAN HANI



REV No.

DATE

REVISION / ISSUE DETAILS

A
B

10.03.25
16.06.25

DA SUBMISSION
DA SUBMISSION

DRAWING TITLE
ROOF PLAN

SCALE: 1:100 @ A3

DATE: 10/03/25

DRAWN: AH


PROJECT NUMBER:
25 03

DRAWING NUMBER:
DA-05

REVISION:
B


THIS DOCUMENT IS THE COPYRIGHT OF AMER HAZIM. ALL INFORMATION ILLUSTRATED ON THIS DOCUMENT IS TO BE CHECKED AND VERIFIED ON SITE. IN THE EVENT OF DISCREPANCIES REFER TO ARCHITECT PRIOR TO COMMENCEMENT OF THE WORK. DO NOT SCALE DRAWINGS MANUALLY OR ELECTRONICALLY.



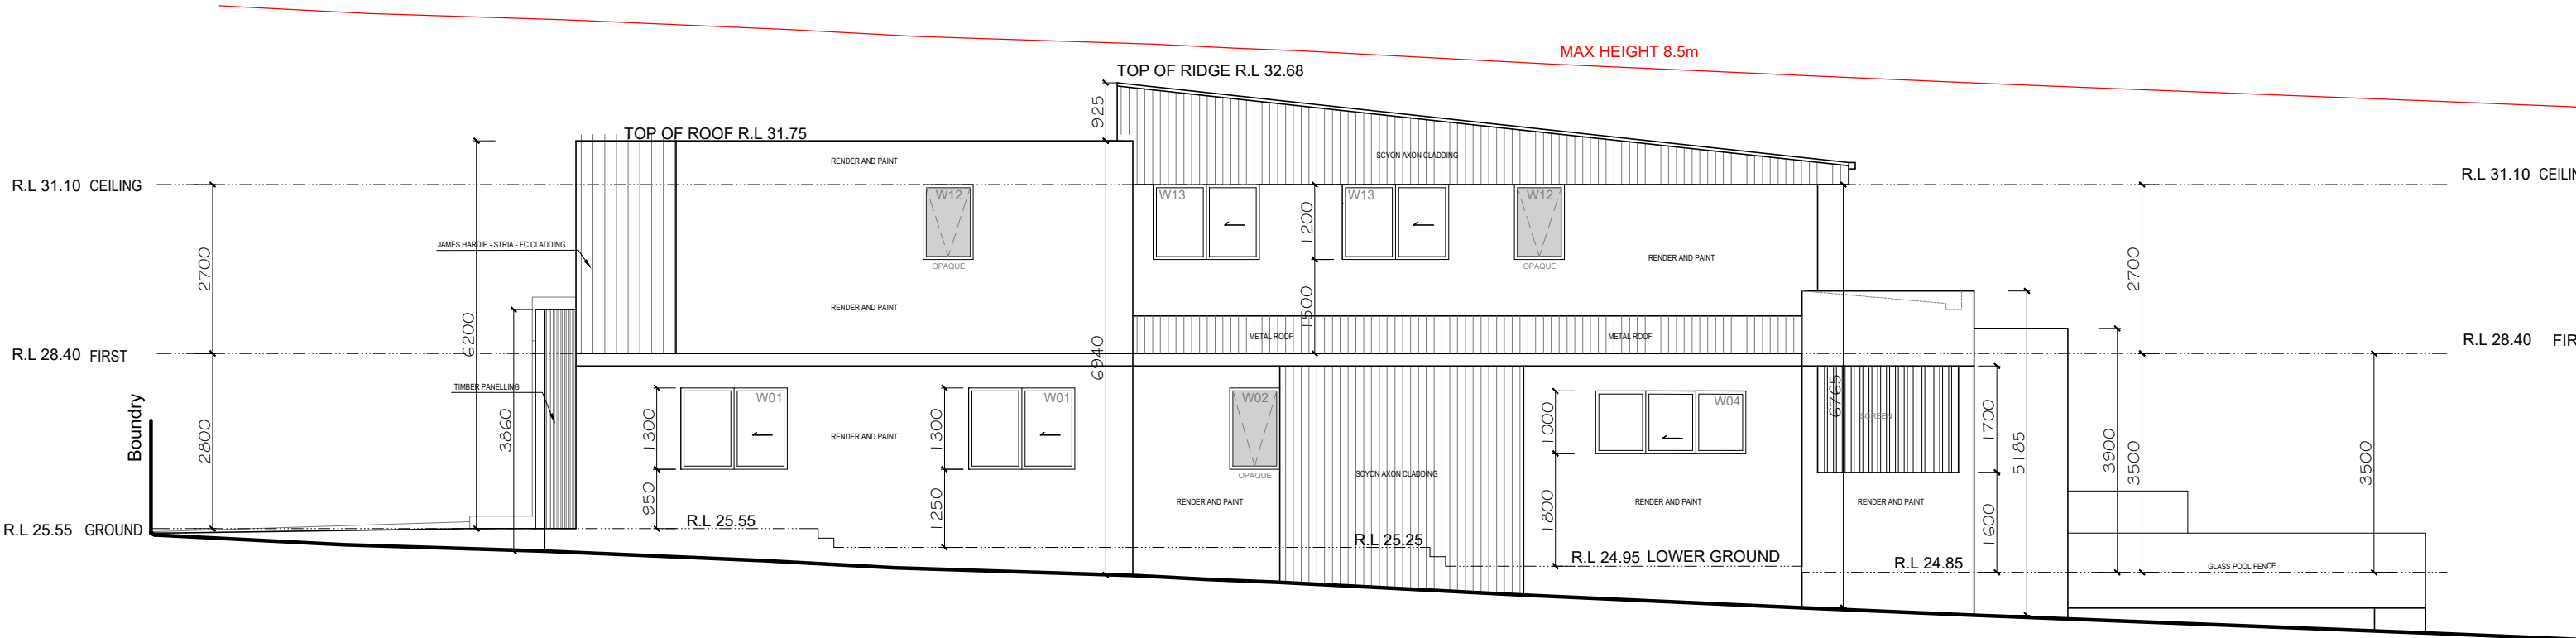

EAST ELEVATION


1 : 100

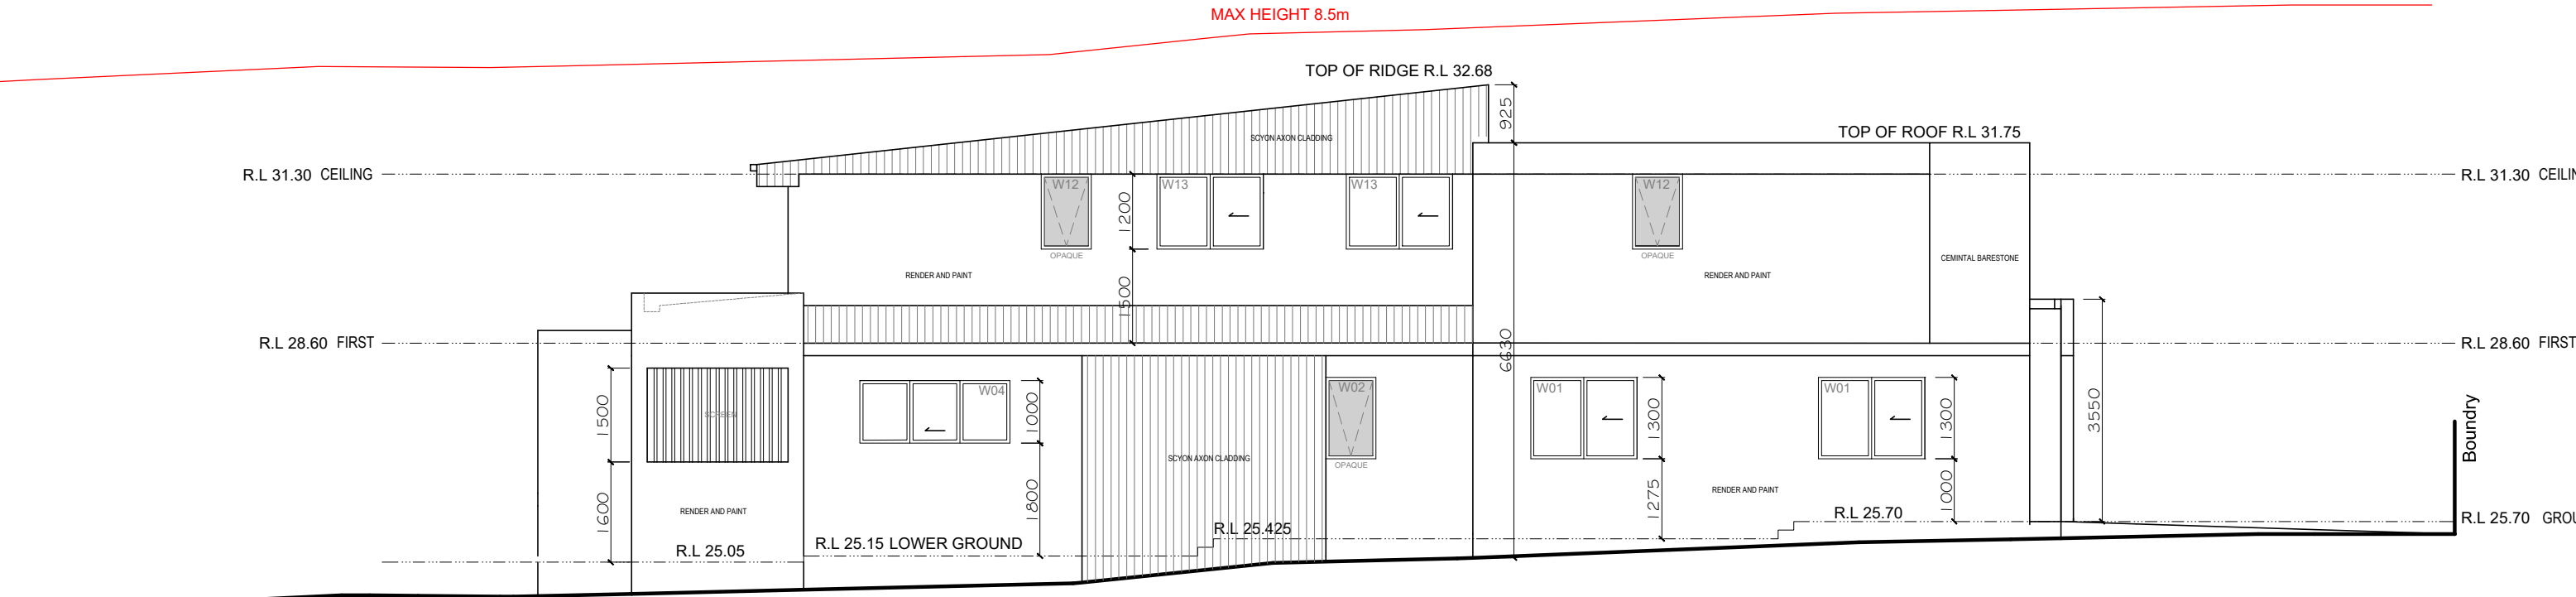

WEST ELEVATION


1 : 100

Arch: AMER HAZIM • 9a PROSPER STREET CONDELL PARK • MOB: 0451659099 • Email: amer.hazim@gmail.com	PROJECT	CLIENT	REV No.	DATE	REVISION / ISSUE DETAILS	DRAWING TITLE	SCALE: 1:100 @ A3	DATE: 10/03/25	DRAWN: AH
	PROPOSED DUAL OCCUPANCY	MR JEAN HANI	A	10.03.25	DA SUBMISSION	EAST AND WEST	PROJECT NUMBER:	DRAWING NUMBER:	REVISION:
	No.11 LUCERNE STREET BELMORE LOT 5 IN DP5200	 	B	16.06.25	DA SUBMISSION	ELEVATION	25 03	DA-06	B
THIS DOCUMENT IS THE COPYRIGHT OF AMER HAZIM. ALL INFORMATION ILLUSTRATED ON THIS DOCUMENT IS TO BE CHECKED AND VERIFIED ON SITE. IN THE EVENT OF DISCREPANCIES REFER TO ARCHITECT PRIOR TO COMMENCEMENT OF THE WORK. DO NOT SCALE DRAWINGS MANUALLY OR ELECTRONICALLY.									

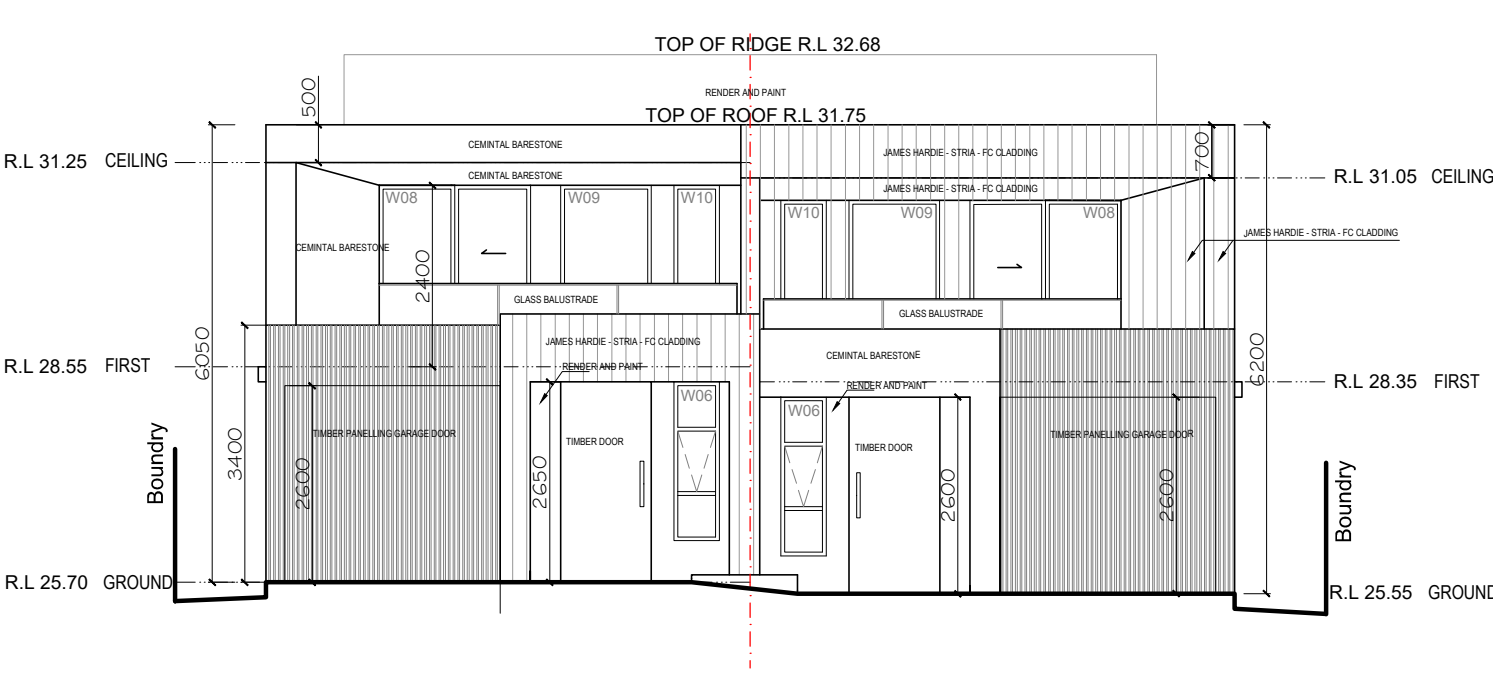


SOUTH ELEVATION

1 : 100

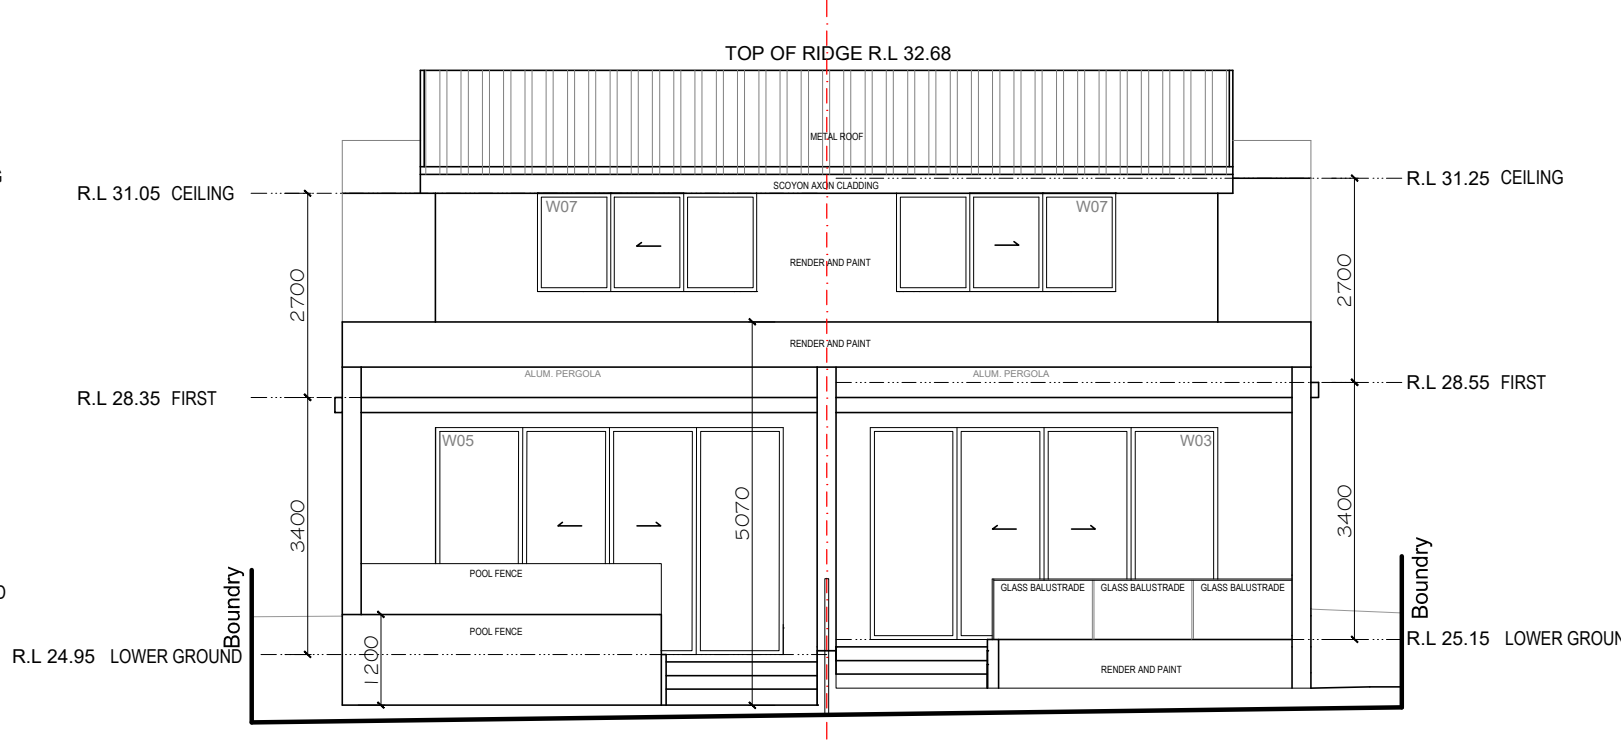


NORTH ELEVATION

1 : 100

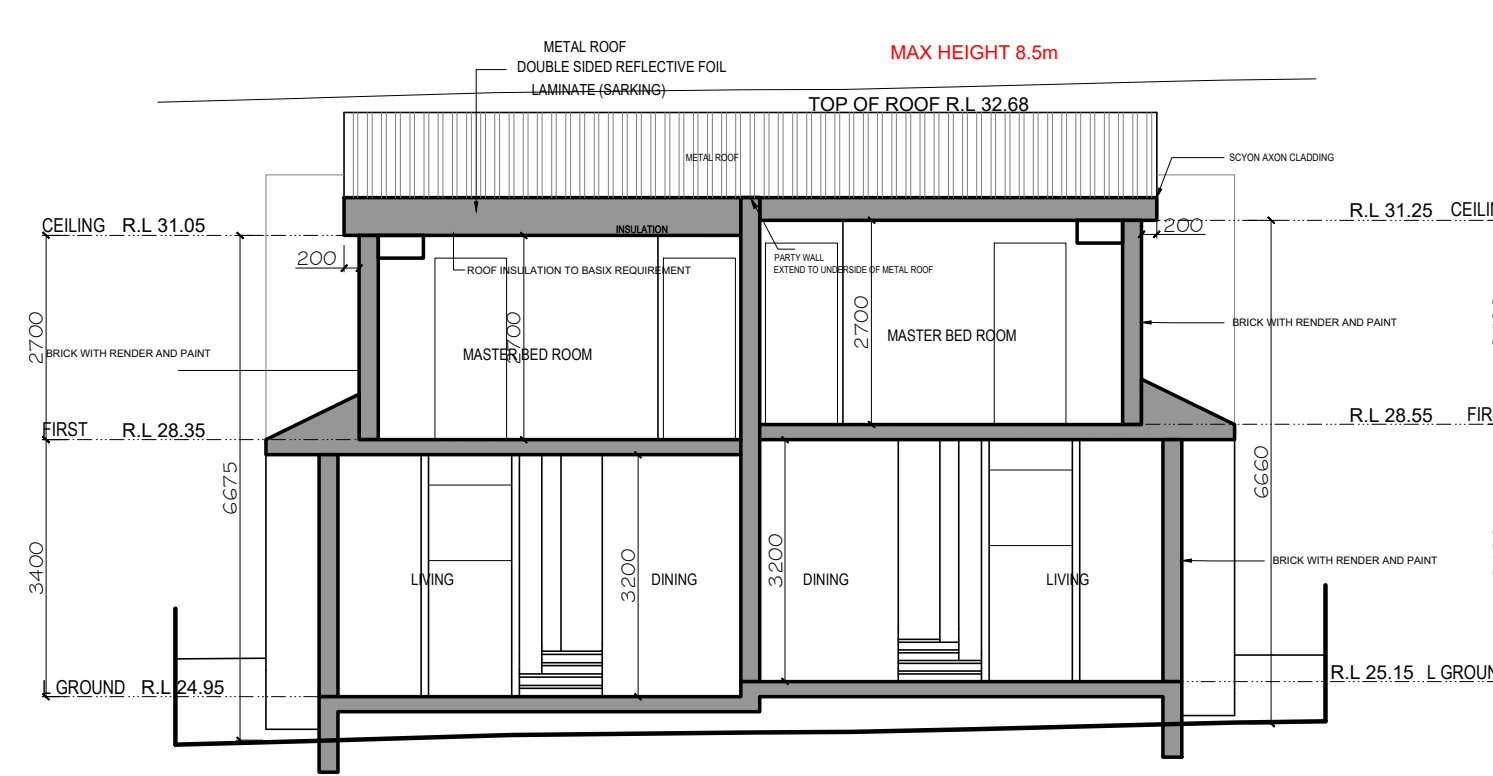

SECTION DD

1 : 100

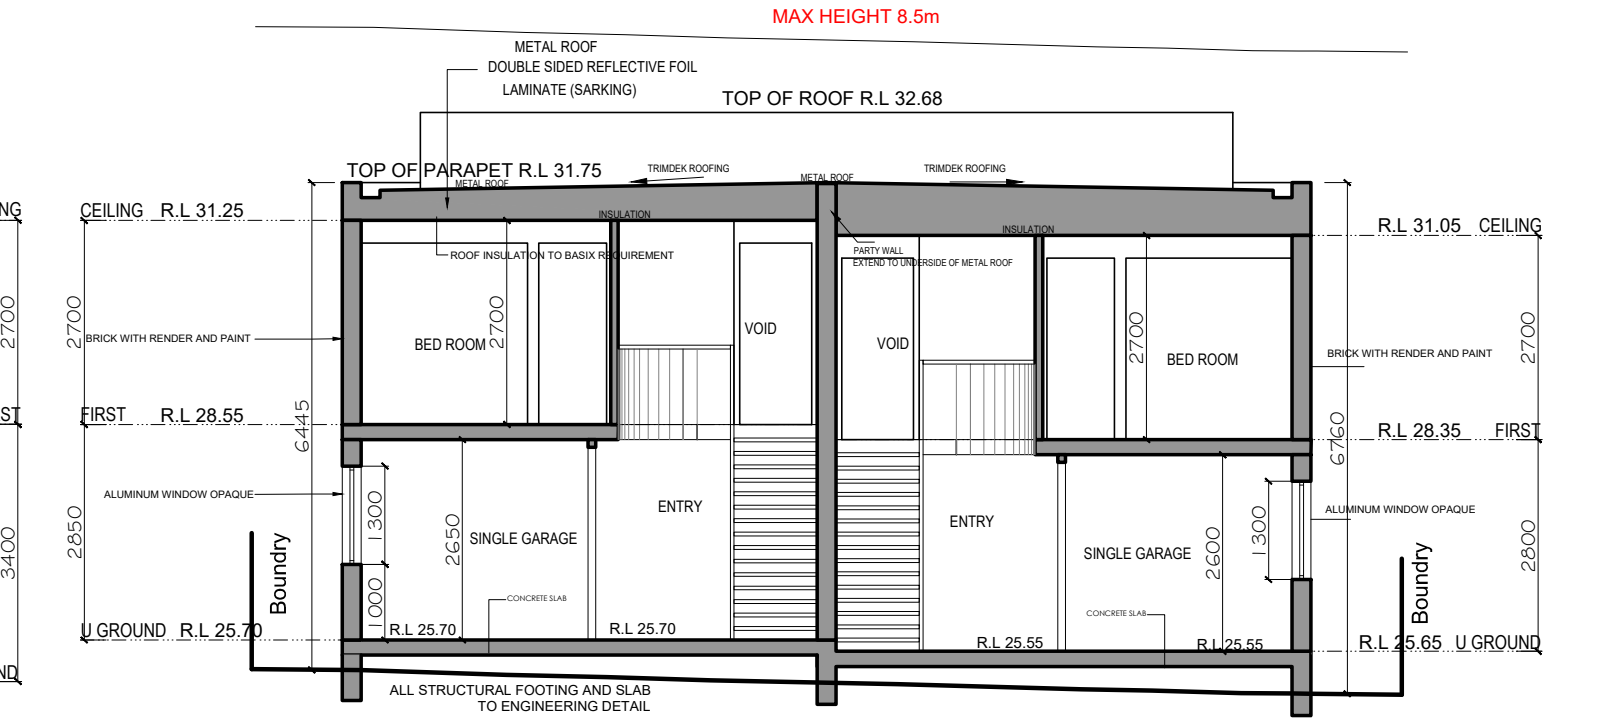


SECTION CC

1 : 100

Arch: AMER HAZIM	PROJECT	CLIENT	REV No.	DATE	REVISION / ISSUE DETAILS	DRAWING TITLE	SCALE: 1:100 @ A3	DATE: 10/03/25	DRAWN: AH
	PROPOSED DUAL OCCUPANCY	MR JEAN HANI	A	10.03.25	DA SUBMISSION	NORTH AND SOUTH	PROJECT NUMBER:	DRAWING NUMBER:	REVISION:
	No.11 LUCERNE STREET BELMORE	 	B	16.06.25	DA SUBMISSION	ELEVATION AND SECTIONS	25 03	DA-07	B
9a PROSPER STREET CONDELL PARK - MOB: 0451659099 - Email: amer.hazim@gmail.com	LOT 7 IN DP 5200					THIS DOCUMENT IS THE COPYRIGHT OF AMER HAZIM. ALL INFORMATION ILLUSTRATED ON THIS DOCUMENT IS TO BE CHECKED AND VERIFIED ON SITE. IN THE EVENT OF DISCREPANCIES REFER TO ARCHITECT PRIOR TO COMMENCEMENT OF THE WORK. DO NOT SCALE DRAWINGS MANUALLY OR ELECTRONICALLY.			


LOC: BELMORE
LGA: CANTERBURY

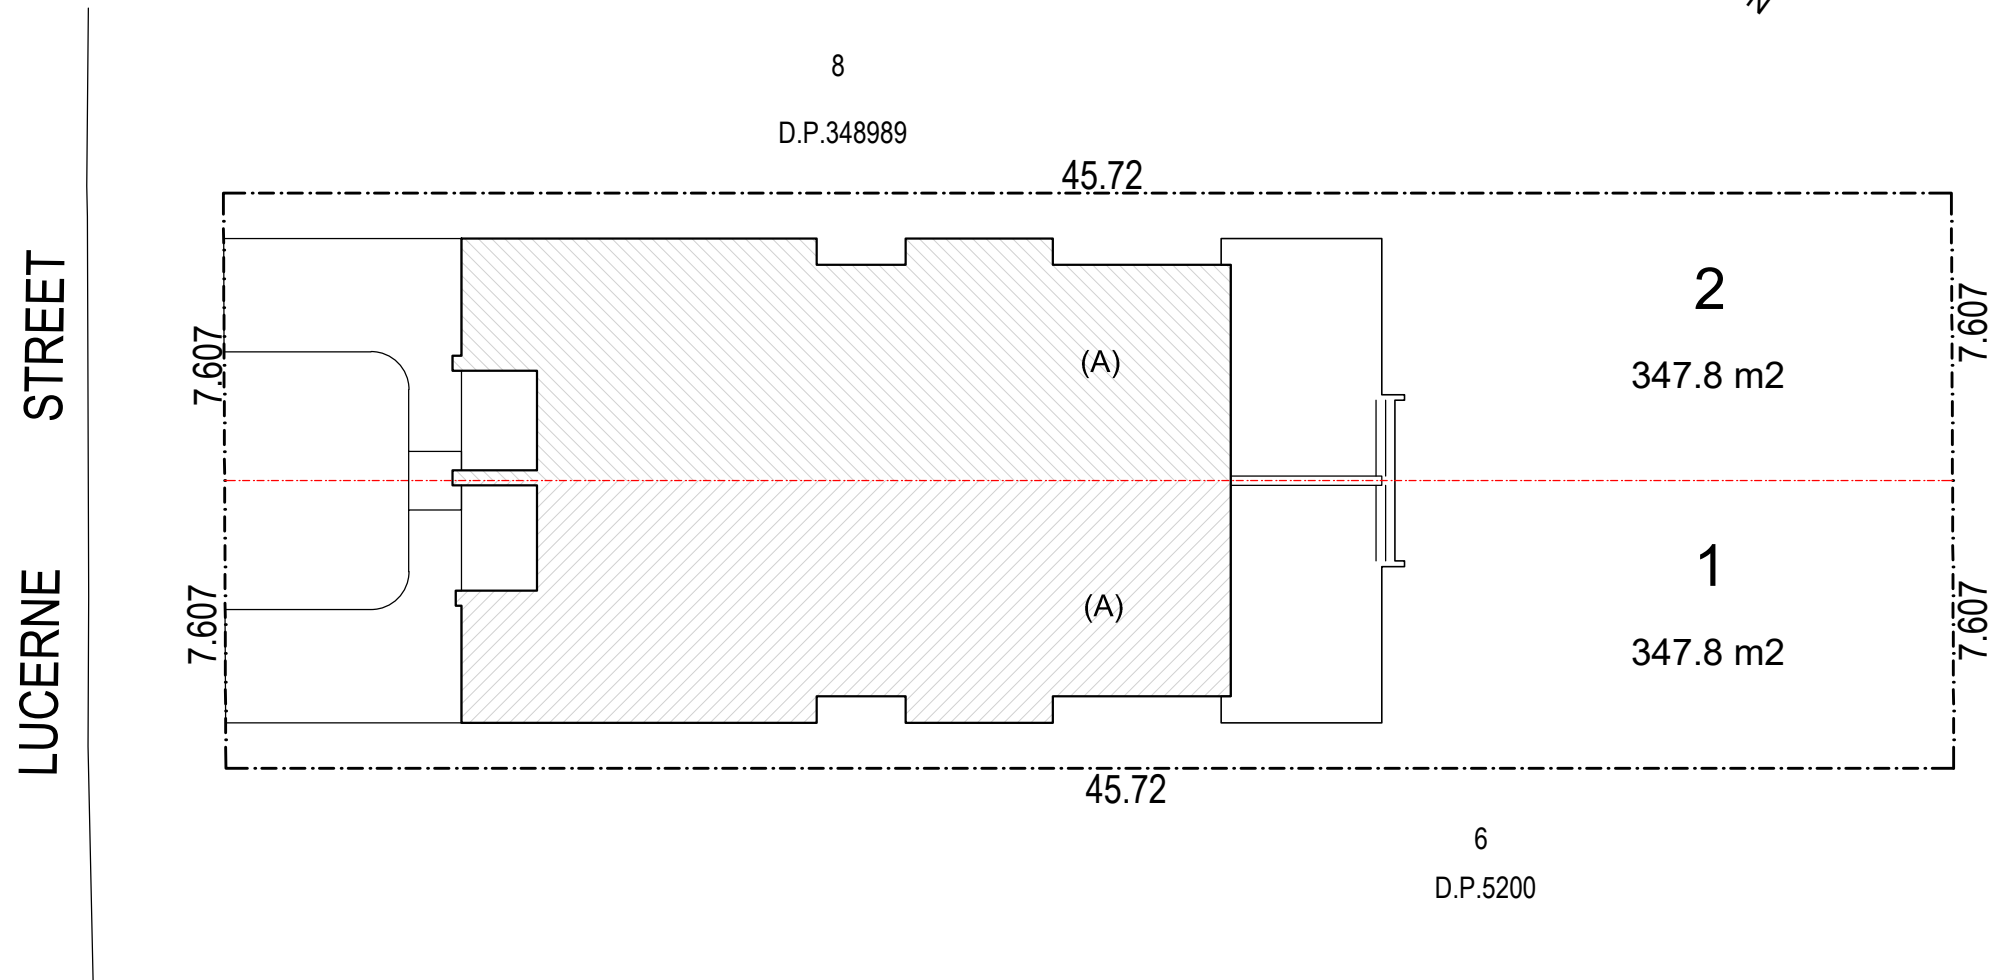


SUBDIVISION PLAN

(A) PROPOSED TWO STOREY DUAL OCCUPANCY


Arch: AMER HAZIM 9a PROSPER STREET CONDELL PARK - MOB: 0451659099 - Email: amer.hazim@gmail.com	PROJECT	CLIENT	REV No.	DATE	REVISION / ISSUE DETAILS	DRAWING TITLE	SCALE: 1:200 @ A3	DATE: 10/03/25	DRAWN: AH
	PROPOSED DUAL OCCUPANCY No.11 LUCERNE STREET BELMORE LOT 7 IN DP 5200	MR JEAN HANI  	A B	10.03.25 16.06.25	DA SUBMISSION DA SUBMISSION	SUBDIVISION PLAN THIS DOCUMENT IS THE COPYRIGHT OF AMER HAZIM. ALL INFORMATION ILLUSTRATED ON THIS DOCUMENT IS TO BE CHECKED AND VERIFIED ON SITE. IN THE EVENT OF DISCREPANCIES REFER TO ARCHITECT PRIOR TO COMMENCEMENT OF THE WORK. DO NOT SCALE DRAWINGS MANUALLY OR ELECTRONICALLY.	PROJECT NUMBER: 25 03	DRAWING NUMBER: DA-10	REVISION: B

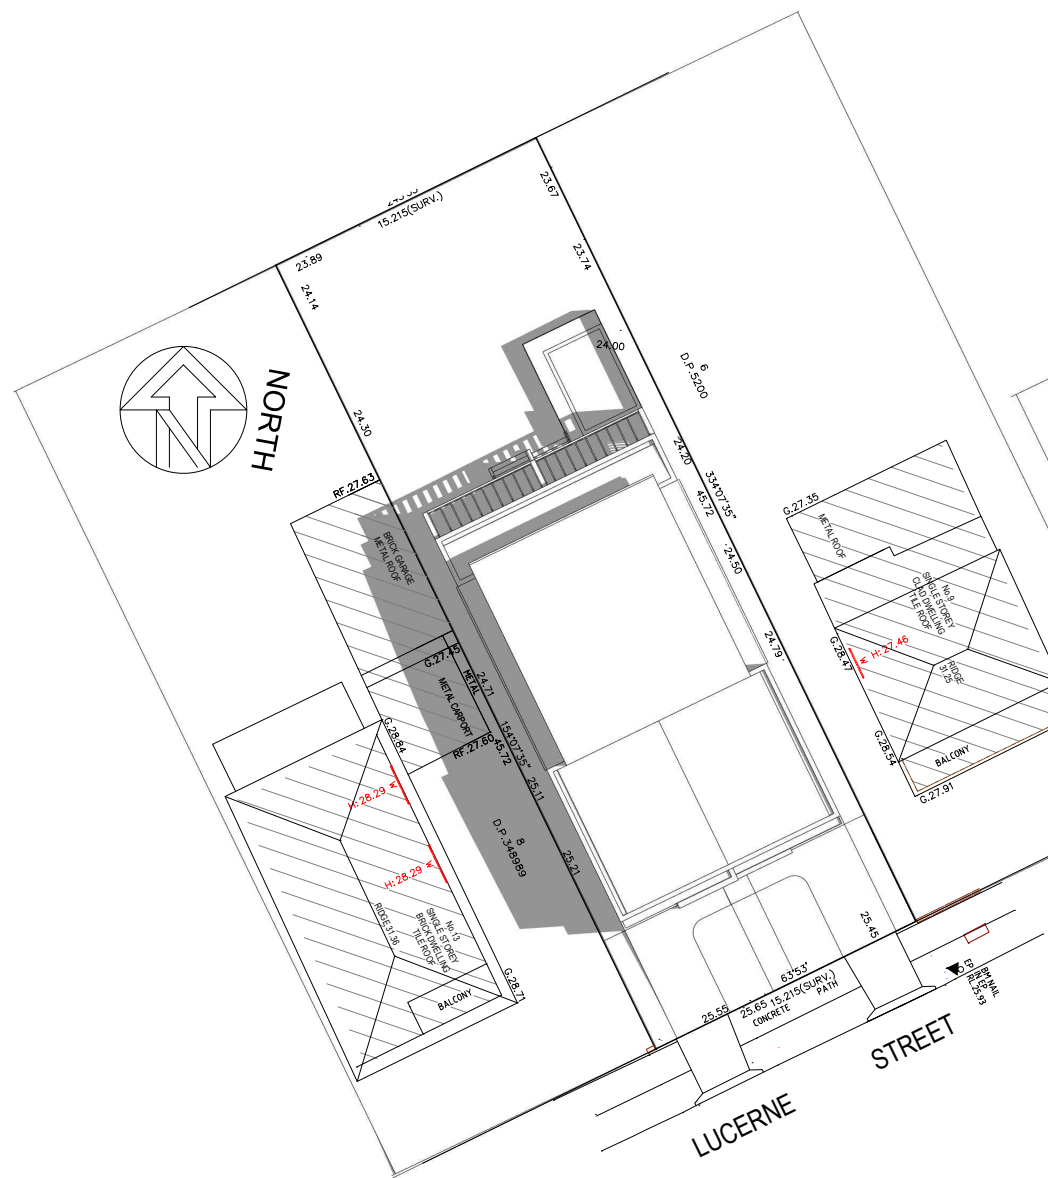

DEC 21st 9 AM

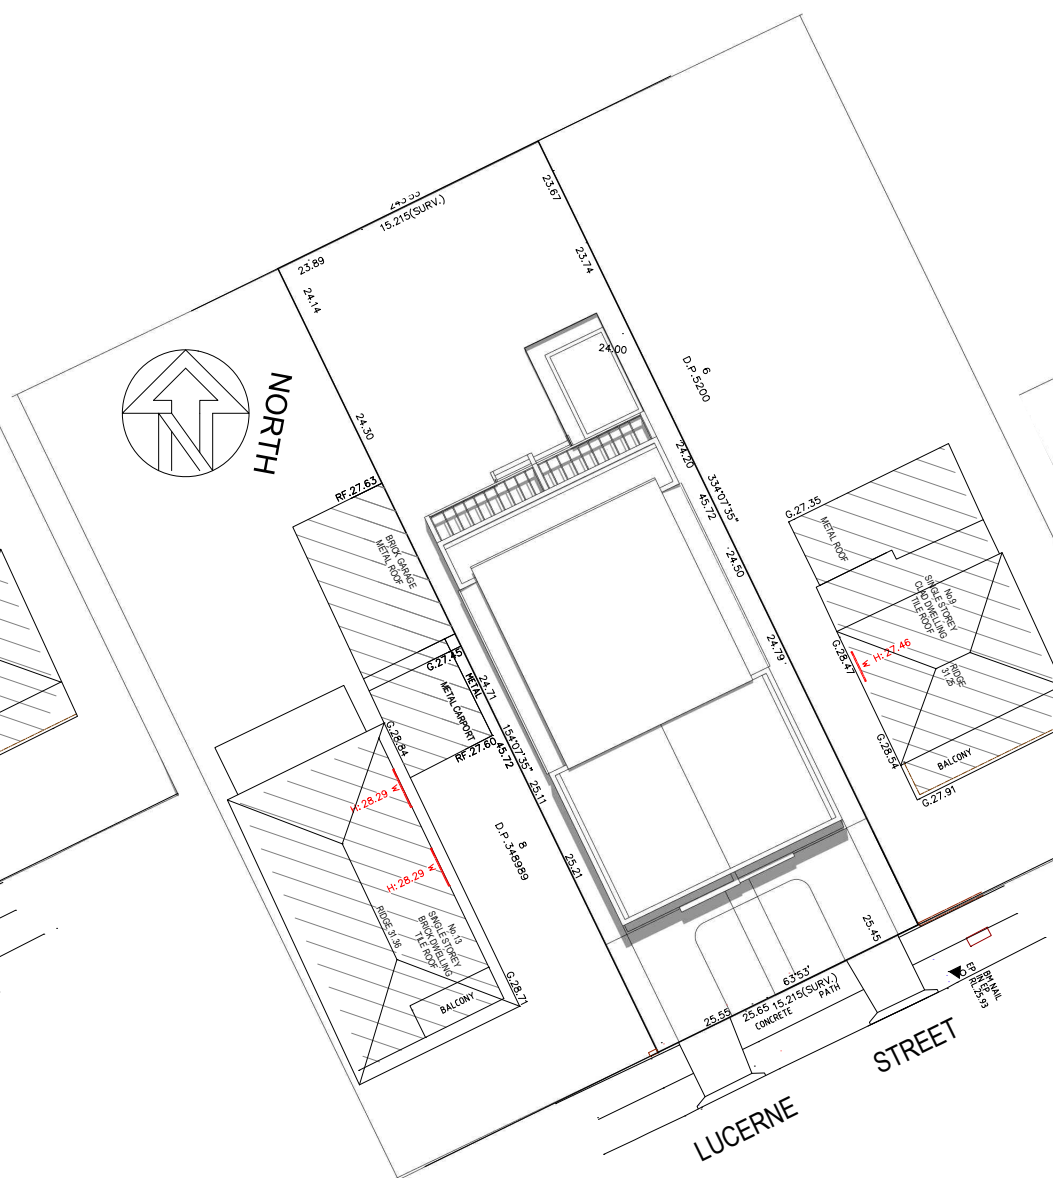

DEC 21st 12 PM

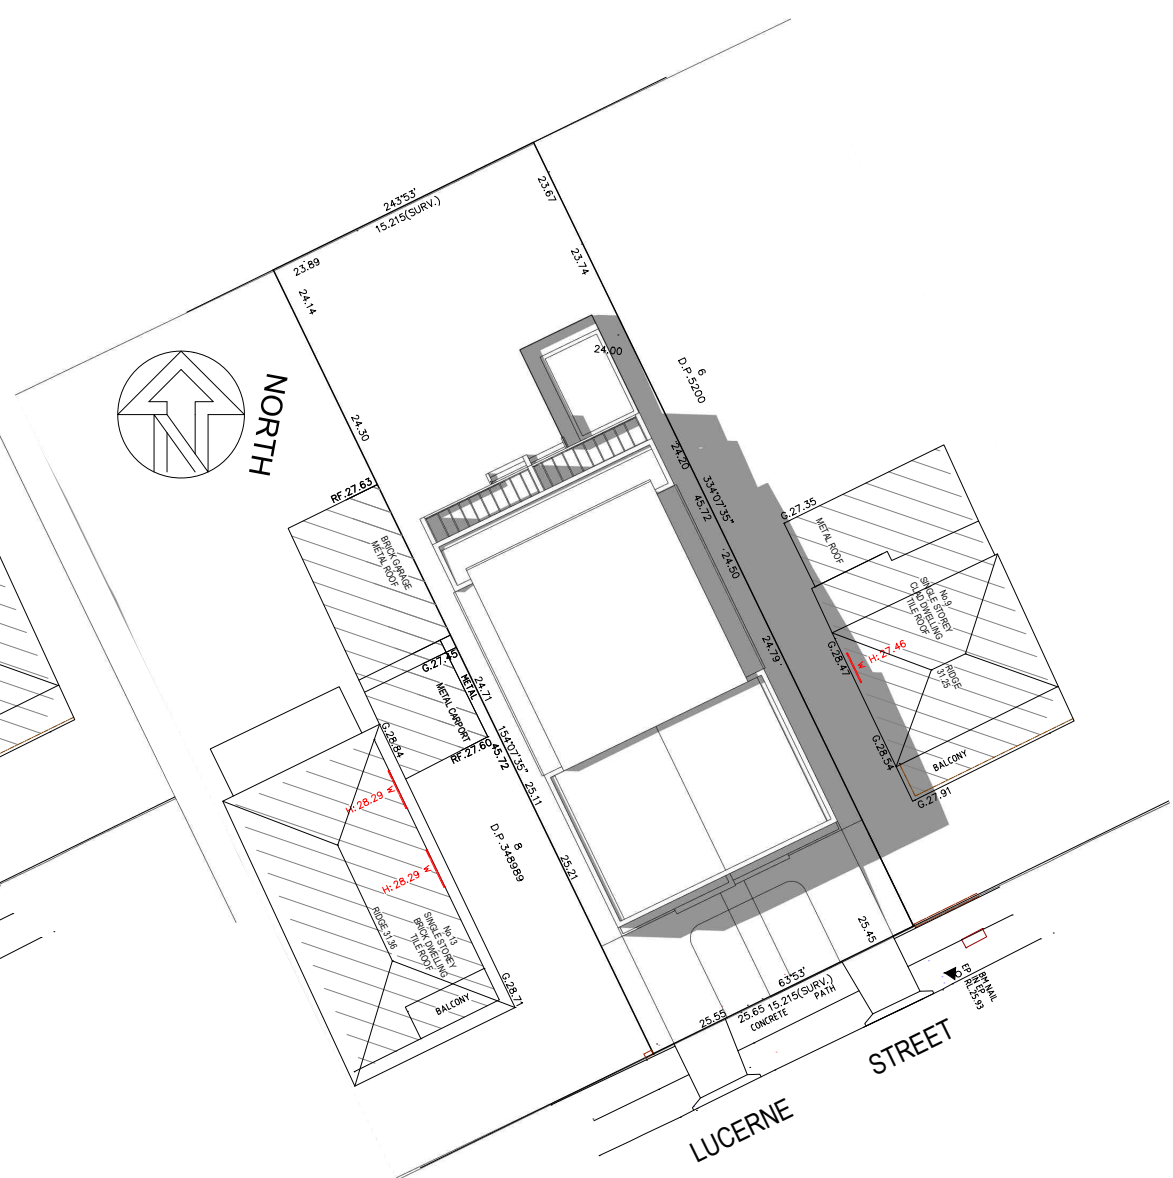

DEC 21st 3 PM

Arch: AMER HAZIM

- 9a PROSPER STREET CONDELL PARK
- MOB: 0451659099
- Email: amer.hazim@gmail.com

PROJECT
PROPOSED DUAL OCCUPANCY
No.11 LUCERNE STREET BELMORE
LOT 7 IN DP 5200

CLIENT
MR JEAN HANI




REV No. DATE REVISION / ISSUE DETAILS
A 10.03.25 DA SUBMISSION
B 16.06.25 DA SUBMISSION

DRAWING TITLE
SHADOW DIAGRAM
DECEMBER 21st


SCALE: 1:100 @ A3
PROJECT NUMBER: 25 03
DATE: 10/03/25
DRAWING NUMBER: DA-11
DRAWN: AH
REVISION: B

THIS DOCUMENT IS THE COPYRIGHT OF AMER HAZIM. ALL INFORMATION ILLUSTRATED ON THIS DOCUMENT IS TO BE CHECKED AND VERIFIED ON SITE. IN THE EVENT OF DISCREPANCIES REFER TO ARCHITECT PRIOR TO COMMENCEMENT OF THE WORK. DO NOT SCALE DRAWINGS MANUALLY OR ELECTRONICALLY.




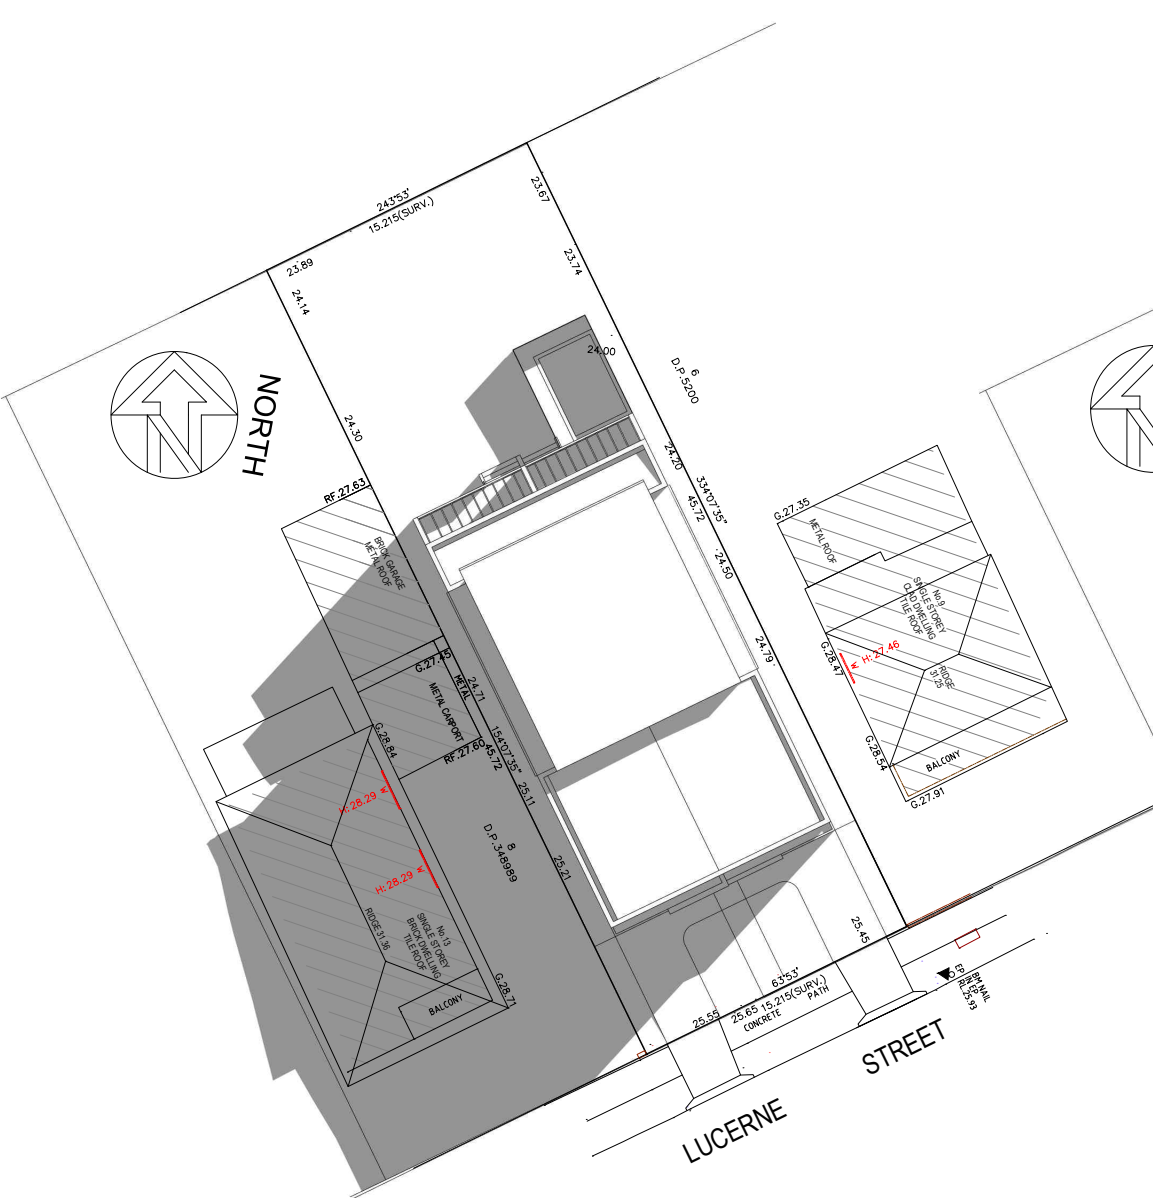

JUNE 21st 9 AM

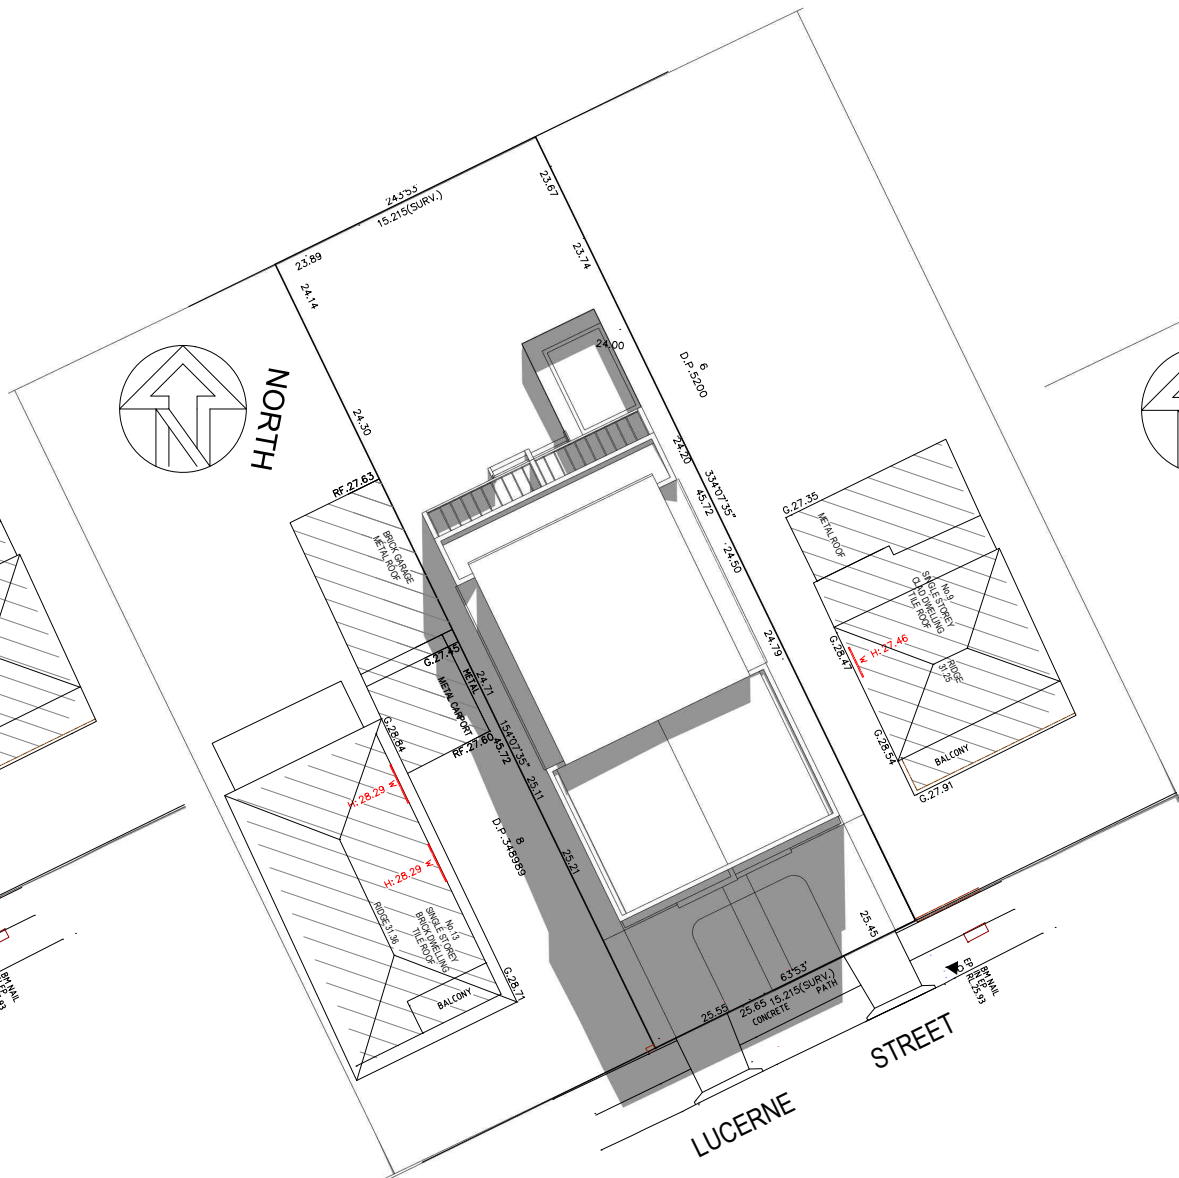

JUNE 21st 12 PM

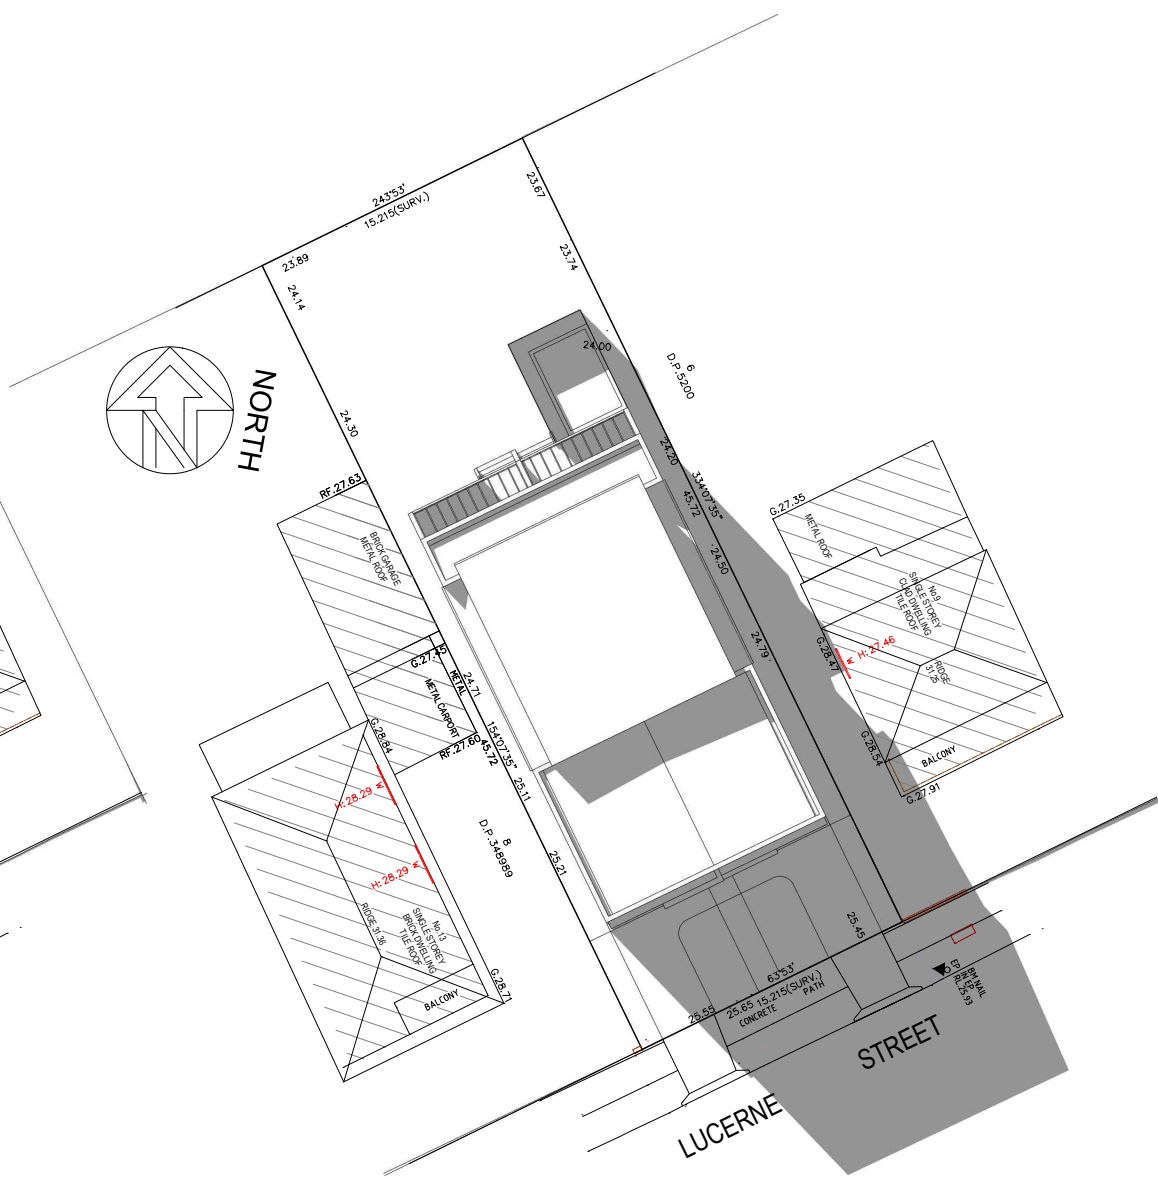

JUNE 21st 3 PM

Arch: AMER HAZIM

- 9a PROSPER STREET CONDELL PARK
- MOB: 0451659099
- Email: amer.hazim@gmail.com

PROJECT
PROPOSED DUAL OCCUPANCY
No.11 LUCERNE STREET BELMORE
LOT 7 IN DP 5200

CLIENT
MR JEAN HANI



REV No. DATE
A 10.03.25
B 16.06.25

REVISION / ISSUE DETAILS
DA SUBMISSION
DA SUBMISSION

DRAWING TITLE
SHADOW DIAGRAM
JUNE 21st


SCALE: 1:100 @ A3
PROJECT NUMBER: 25 03
DATE: 10/03/25
DRAWING NUMBER: DA-12
DRAWN: AH
REVISION: B

THIS DOCUMENT IS THE COPYRIGHT OF AMER HAZIM. ALL INFORMATION ILLUSTRATED ON THIS DOCUMENT IS TO BE CHECKED AND VERIFIED ON SITE. IN THE EVENT OF DISCREPANCIES REFER TO ARCHITECT PRIOR TO COMMENCEMENT OF THE WORK. DO NOT SCALE DRAWINGS MANUALLY OR ELECTRONICALLY.






MARCH/SEP 21st 9 AM

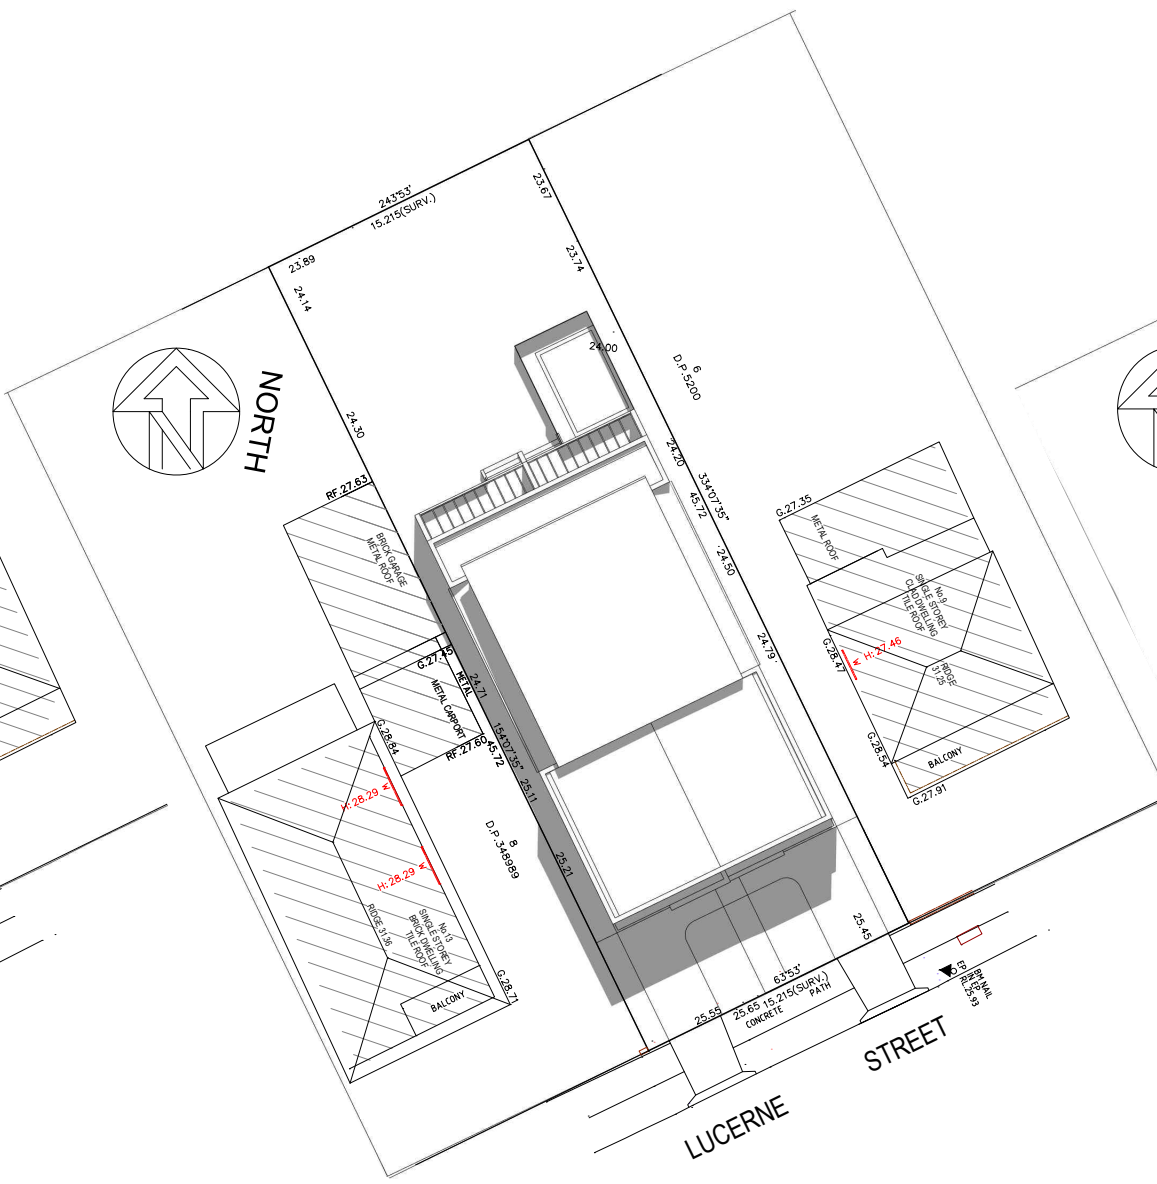

MARCH/SEP 21st 12 PM

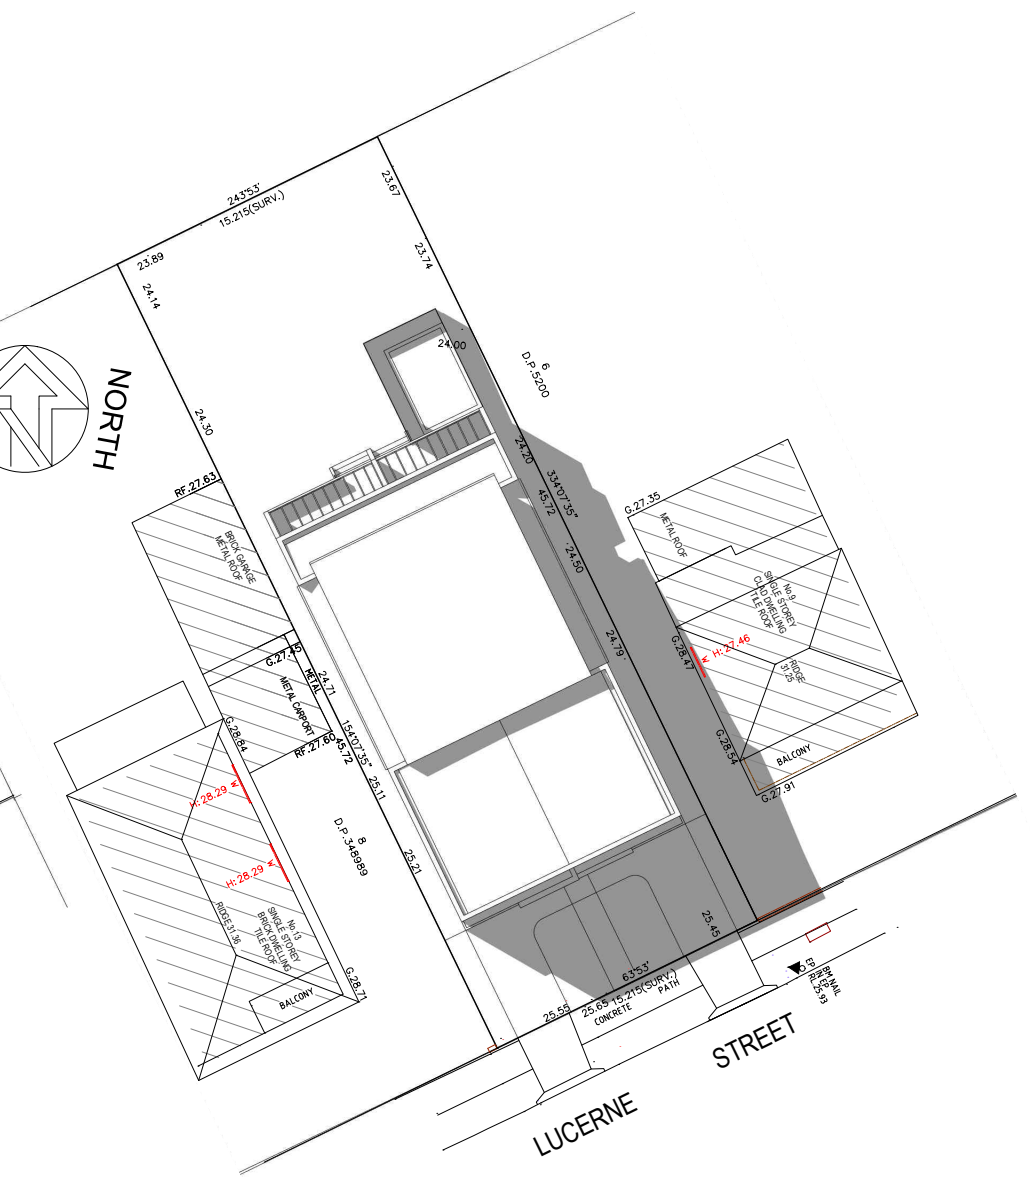

MARCH/SEP 21st 3 PM

Arch: AMER HAZIM

- 9a PROSPER STREET CONDELL PARK
- MOB: 0451659099
- Email: amer.hazim@gmail.com

PROJECT
PROPOSED DUAL OCCUPANCY
No.11 LUCERNE STREET BELMORE
LOT 7 IN DP 5200

CLIENT
MR JEAN HANI





REV No.	DATE	REVISION / ISSUE DETAILS
A	10.03.25	DA SUBMISSION
B	16.06.25	DA SUBMISSION

DRAWING TITLE
SHADOW DIAGRAM
MARCH/SEPTEMBER 21st

SCALE: 1:100 @ A3	DATE: 10/03/25	DRAWN: AH
PROJECT NUMBER: 25 03	DRAWING NUMBER: DA-13	REVISION: B

THIS DOCUMENT IS THE COPYRIGHT OF AMER HAZIM. ALL INFORMATION ILLUSTRATED ON THIS DOCUMENT IS TO BE CHECKED AND VERIFIED ON SITE. IN THE EVENT OF DISCREPANCIES REFER TO ARCHITECT PRIOR TO COMMENCEMENT OF THE WORK. DO NOT SCALE DRAWINGS MANUALLY OR ELECTRONICALLY.



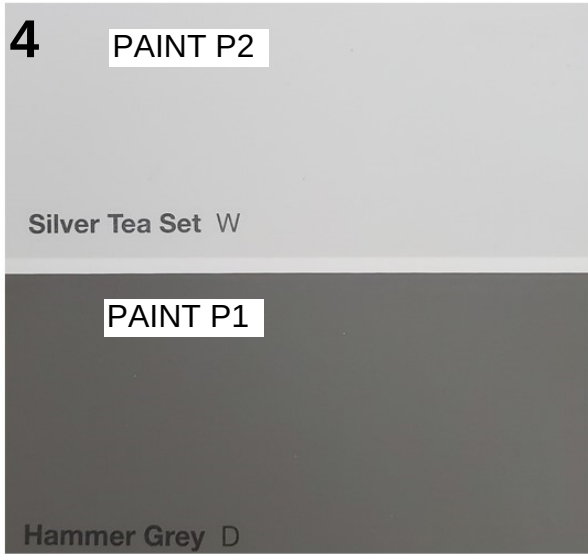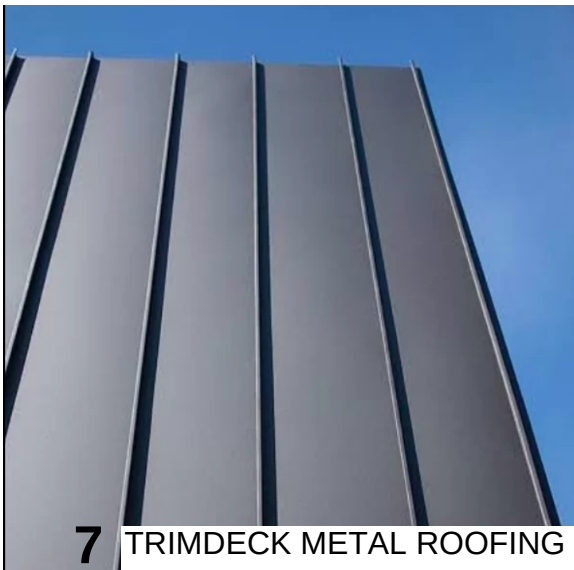

Arch: **AMER HAZIM**

- 9a PROSPER STREET CONDELL PARK
- MOB: 0451659099
- Email: amer.hazim@gmail.com

PROJECT
PROPOSED DUAL OCCUPANCY
No.11 LUCERNE STREET BELMORE
LOT 7 IN DP 5200

CLIENT
MR JEAN HANI



REV No. DATE
A 10.03.25
B 16.06.25

REVISION / ISSUE DETAILS
DA SUBMISSION
DA SUBMISSION




DRAWING TITLE
MATERIAL AND FINISHES

SCALE: 1:100 @ A3
DATE: 10/03/25
PROJECT NUMBER: 25 03
DRAWING NUMBER: DA-14


DRAWN: AH
REVISION: B

THIS DOCUMENT IS THE COPYRIGHT OF AMER HAZIM. ALL INFORMATION ILLUSTRATED ON THIS DOCUMENT IS TO BE CHECKED AND VERIFIED ON SITE. IN THE EVENT OF DISCREPANCIES REFER TO ARCHITECT PRIOR TO COMMENCEMENT OF THE WORK. DO NOT SCALE DRAWINGS MANUALLY OR ELECTRONICALLY.




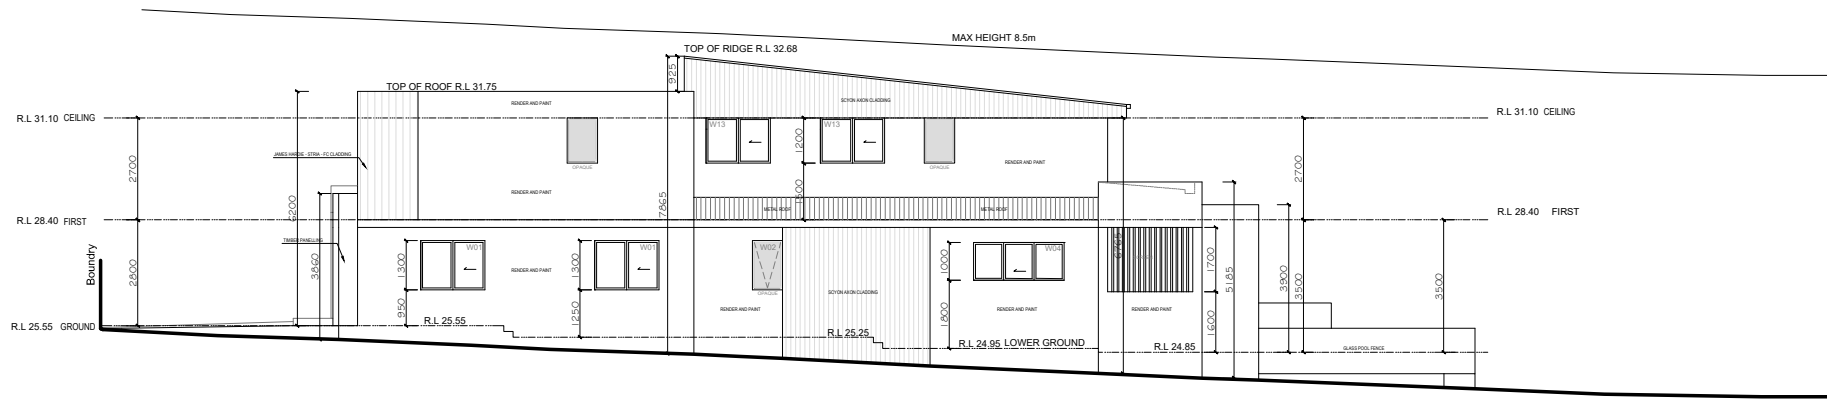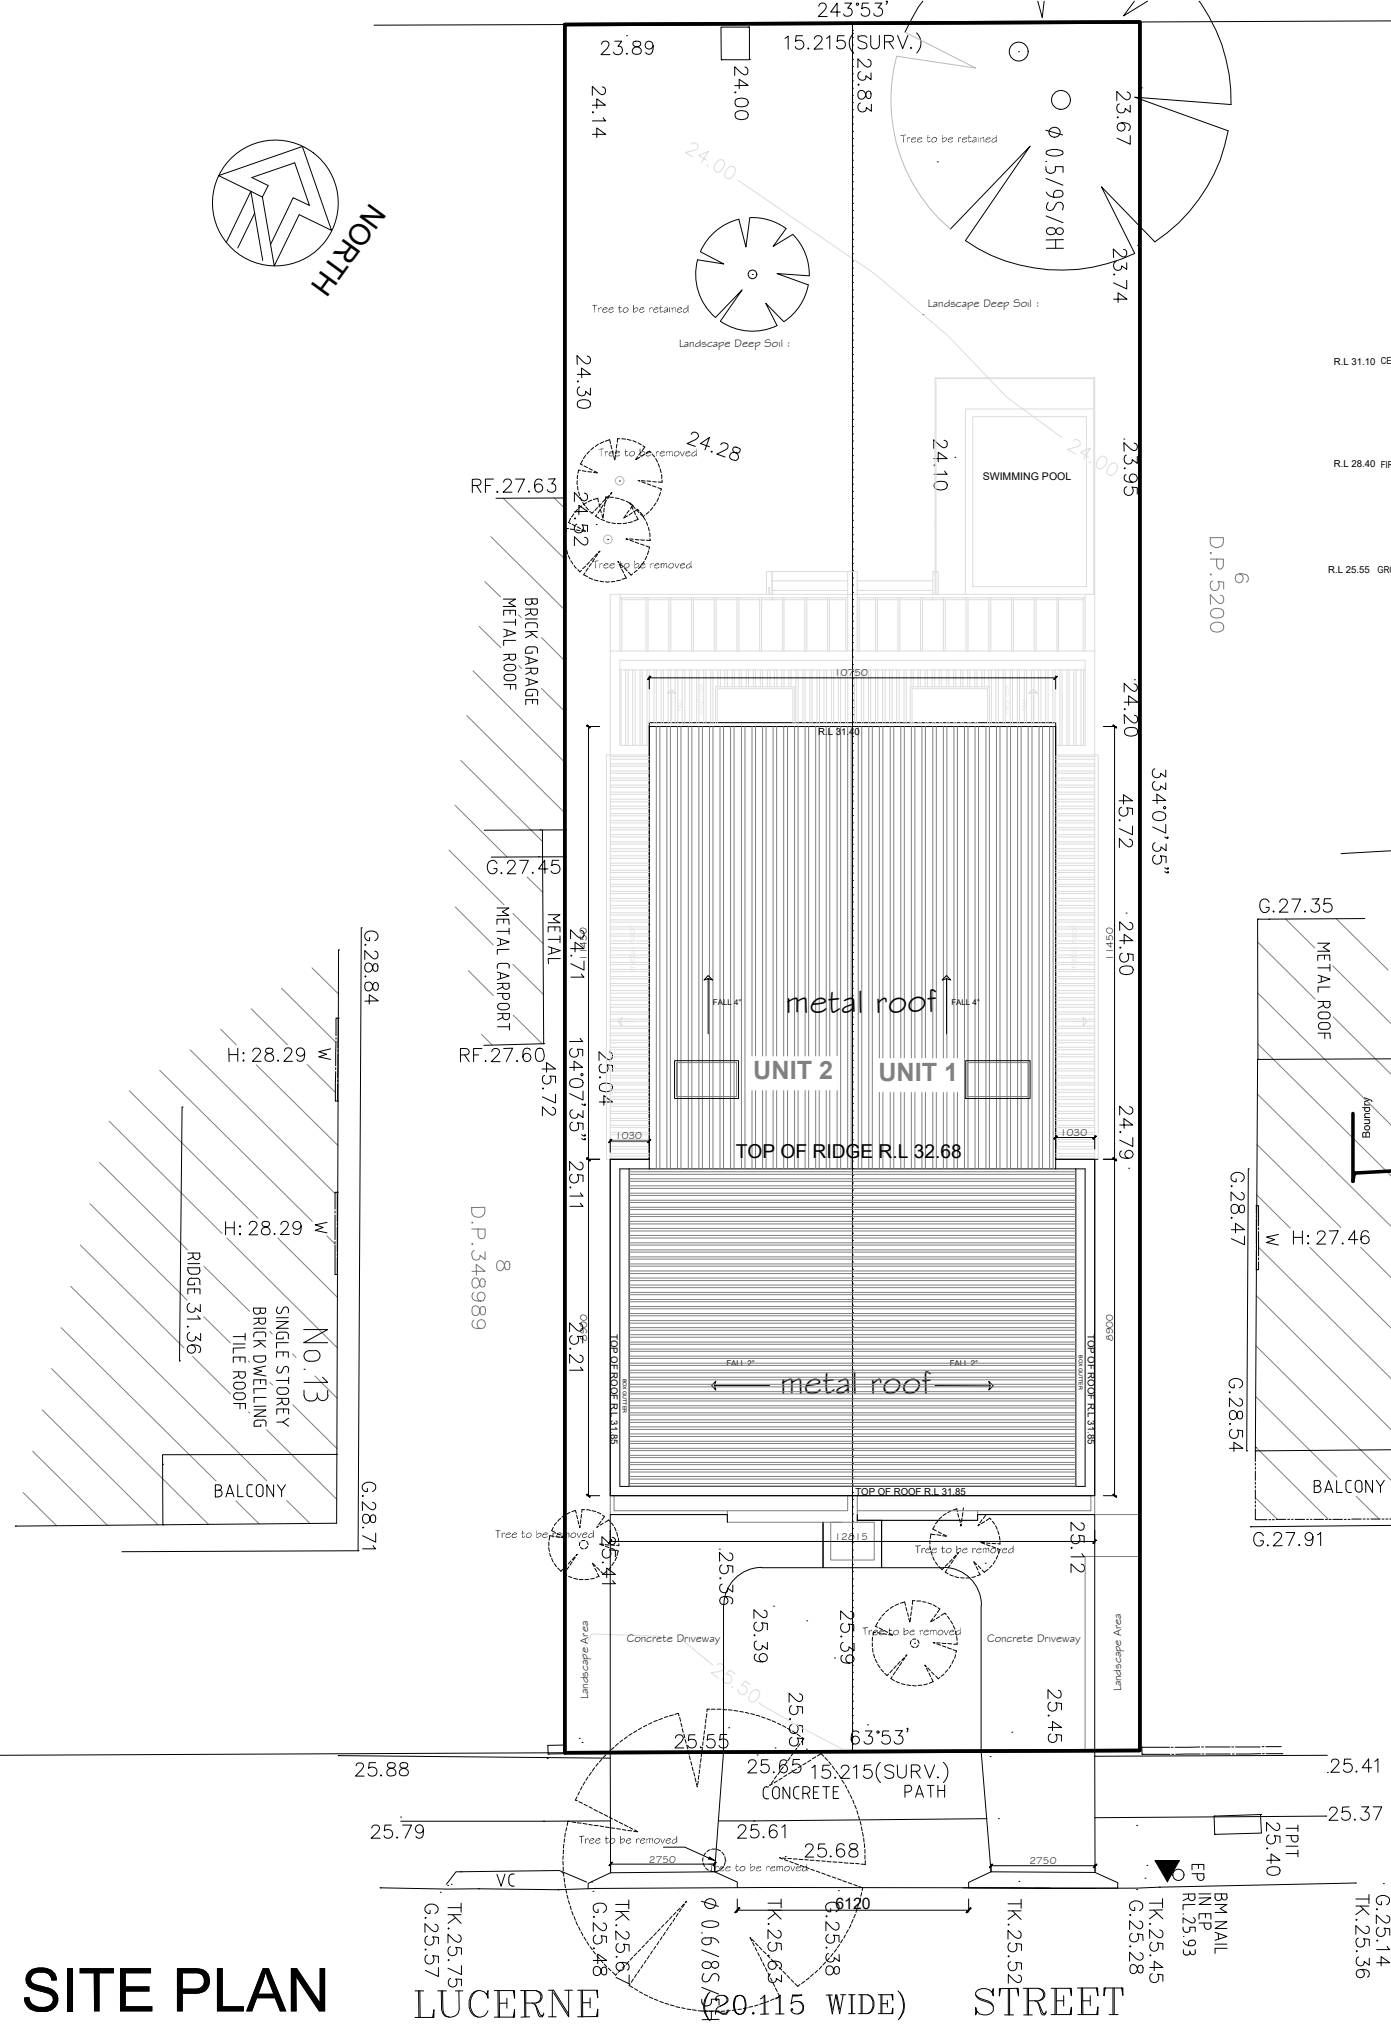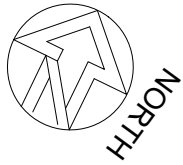


EAST ELEVATION

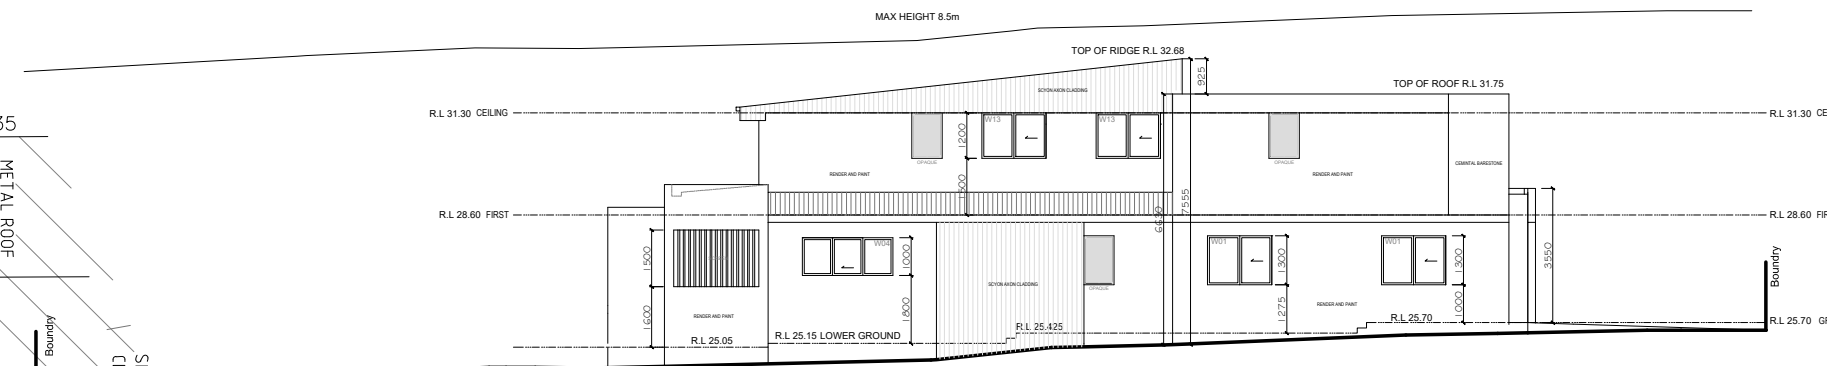

WEST ELEVATION

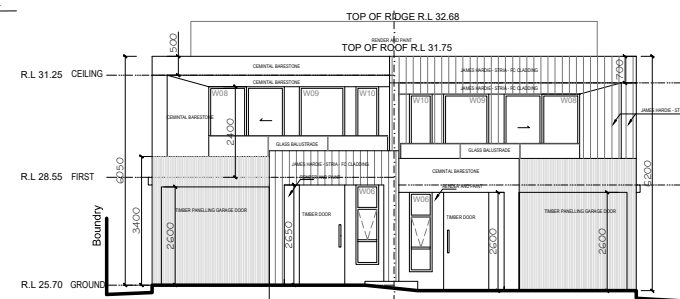

SOUTH ELEVATION

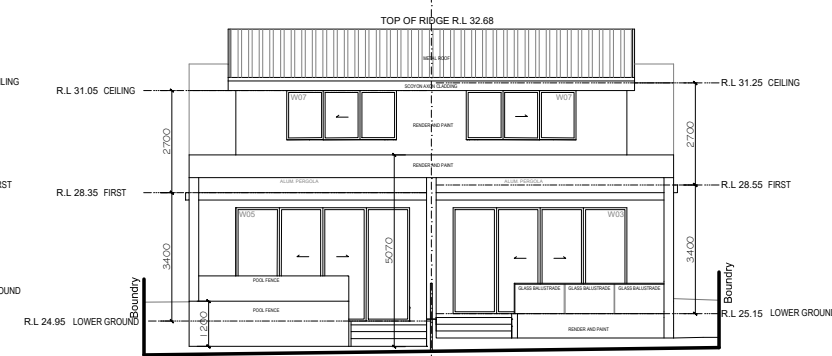

NORTH ELEVATION

SITE PLAN

LUCERNE STREET (20.115 WIDE)

Arch: AMER HAZIM • 9a PROSPER STREET CONDELL PARK • MOB: 0451659099 • Email: amer.hazim@gmail.com	PROJECT	CLIENT	REV No.	DATE	REVISION / ISSUE DETAILS	DRAWING TITLE	SCALE: 1:200 @ A3	DATE: 10/03/25	DRAWN: AH
	PROPOSED DUAL OCCUPANCY	MR JEAN HANI	A	10.03.25	DA SUBMISSION	NOTIFICATION PLAN	PROJECT NUMBER: 25 03	DRAWING NUMBER: DA-NOTI	REVISION: B
	No.11 LUCERNE STREET BELMORE LOT 7 IN DP 5200	 	B	16.06.25	DA SUBMISSION	THIS DOCUMENT IS THE COPYRIGHT OF AMER HAZIM. ALL INFORMATION ILLUSTRATED ON THIS DOCUMENT IS TO BE CHECKED AND VERIFIED ON SITE. IN THE EVENT OF DISCREPANCIES REFER TO ARCHITECT PRIOR TO COMMENCEMENT OF THE WORK. DO NOT SCALE DRAWINGS MANUALLY OR ELECTRONICALLY.			