

SIGNAGE

1 - FLAG POST WITH BANNER ARM (D/S PVC BANNER)

2 - STEEL FRAMED ENTRANCE, BOOM GATE SIGN

ALL SIGNAGE TO BE MINIMUM 1m FROM THE BOUNDARY EXTENTS OR GREATER



1 SITE PLAN
1 : 2000



50 Rundle Mall, Lvl 6, Adelaide SA 5000
Phone: 1300 061 811
Email:
Website:

PROJECT:
FORSTER

ADDRESS:
99 AQUATIC ROAD, DARAWANK (FORSTER), NSW 2428

DRAWING REVISIONS

REV.	DESCRIPTION	DATE	DES
F	TOILET RELOCATED, RECEPTION FP ROTATED & NORTH POINT REMOVED	17/06/25	T.F
E	PLANNING SET	16/06/25	T.F
D	PORTABLE DOUBLE TOILET BY POOL	30/05/25	T.F
C	REVISED KITCHEN LOCATION	25/05/25	T.F
B	REVISED LAYOUT & BBQ SHELTER	14/05/25	T.F
A	NEW CAMP KICTHEN - PRELIMINARY PLANS	12/05/25	T.F

All dimensions and levels shown on drawings are in millimetres (mm) unless otherwise indicated and should be verified on site before commencing building work.


These drawings have been prepared by Discovery Holiday Parks for the purposes of Planning Consent only. The production of drawings for coordination and to comply with statutory requirements, certification and construction is the responsibility of the Contractor(s).

PROPOSED SITE


DRW: T.F CHK: - SCALE: 1:2000 A3
JOB NO. 067-xxx-xxx-SK100 A0100

PLANNING APPROVAL




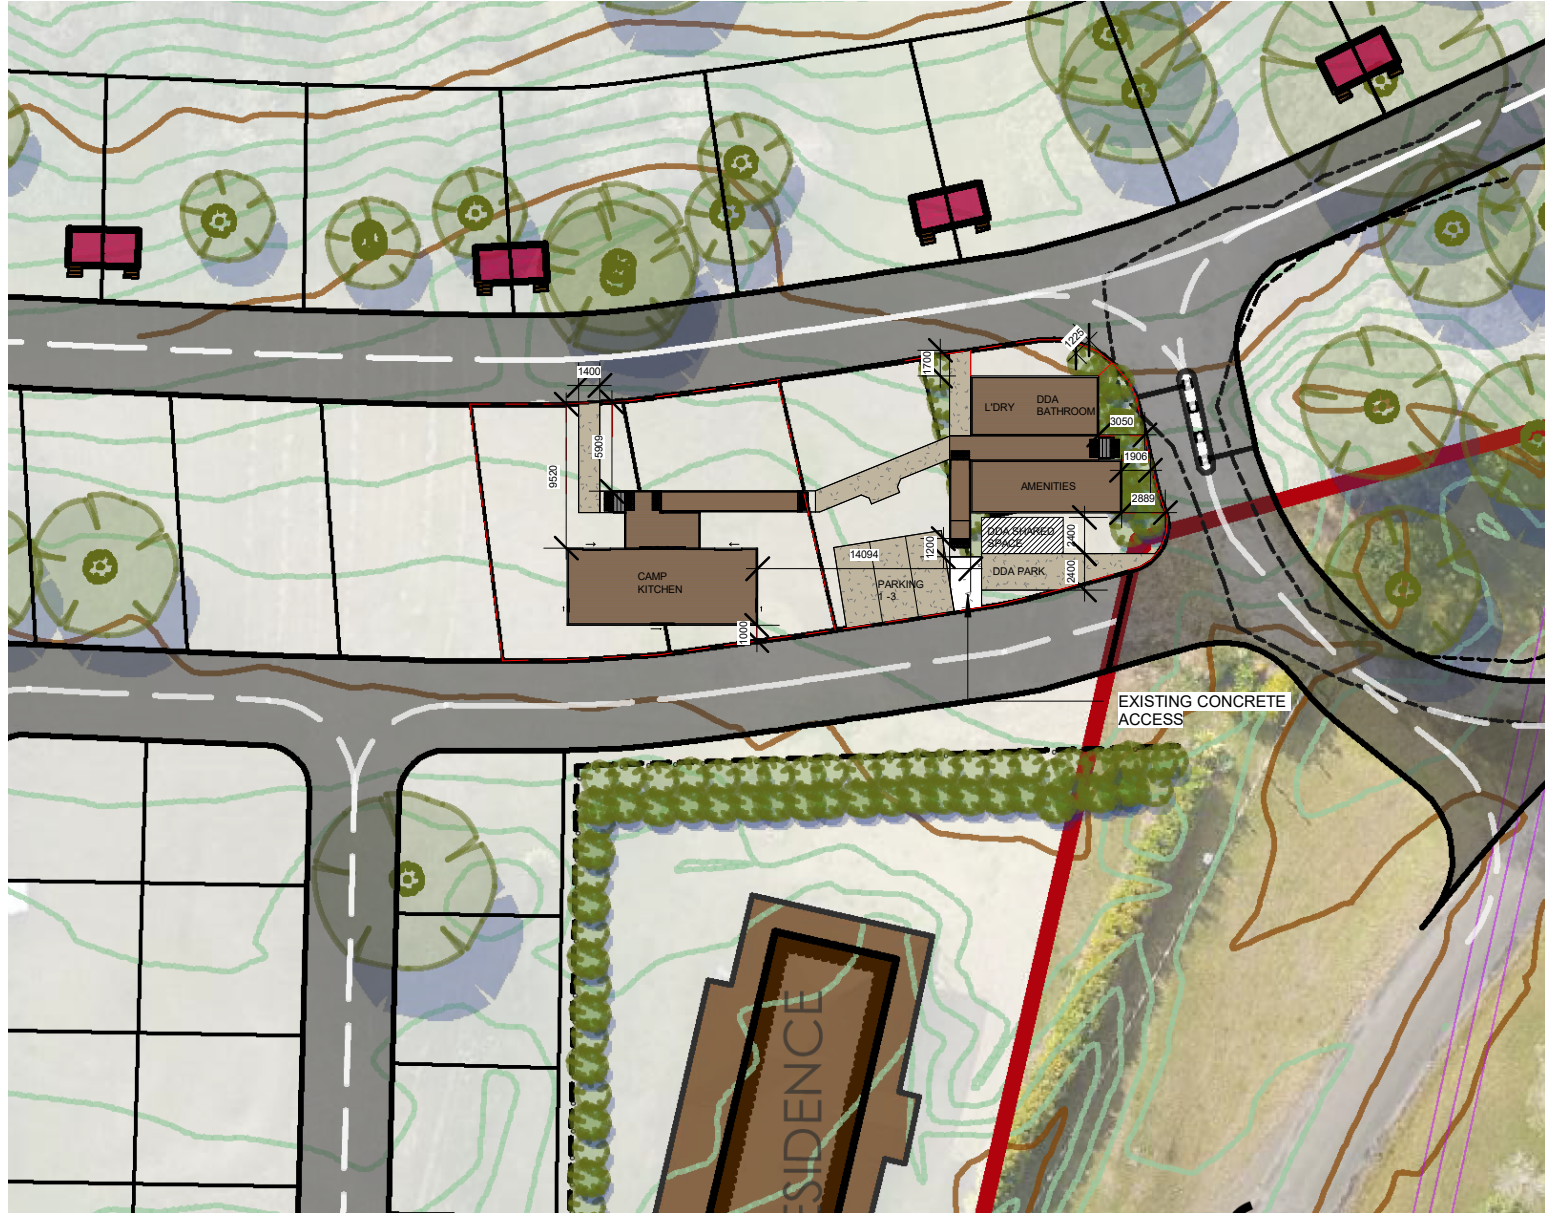

1 PROPOSED CAMP KITCHEN
1 : 500

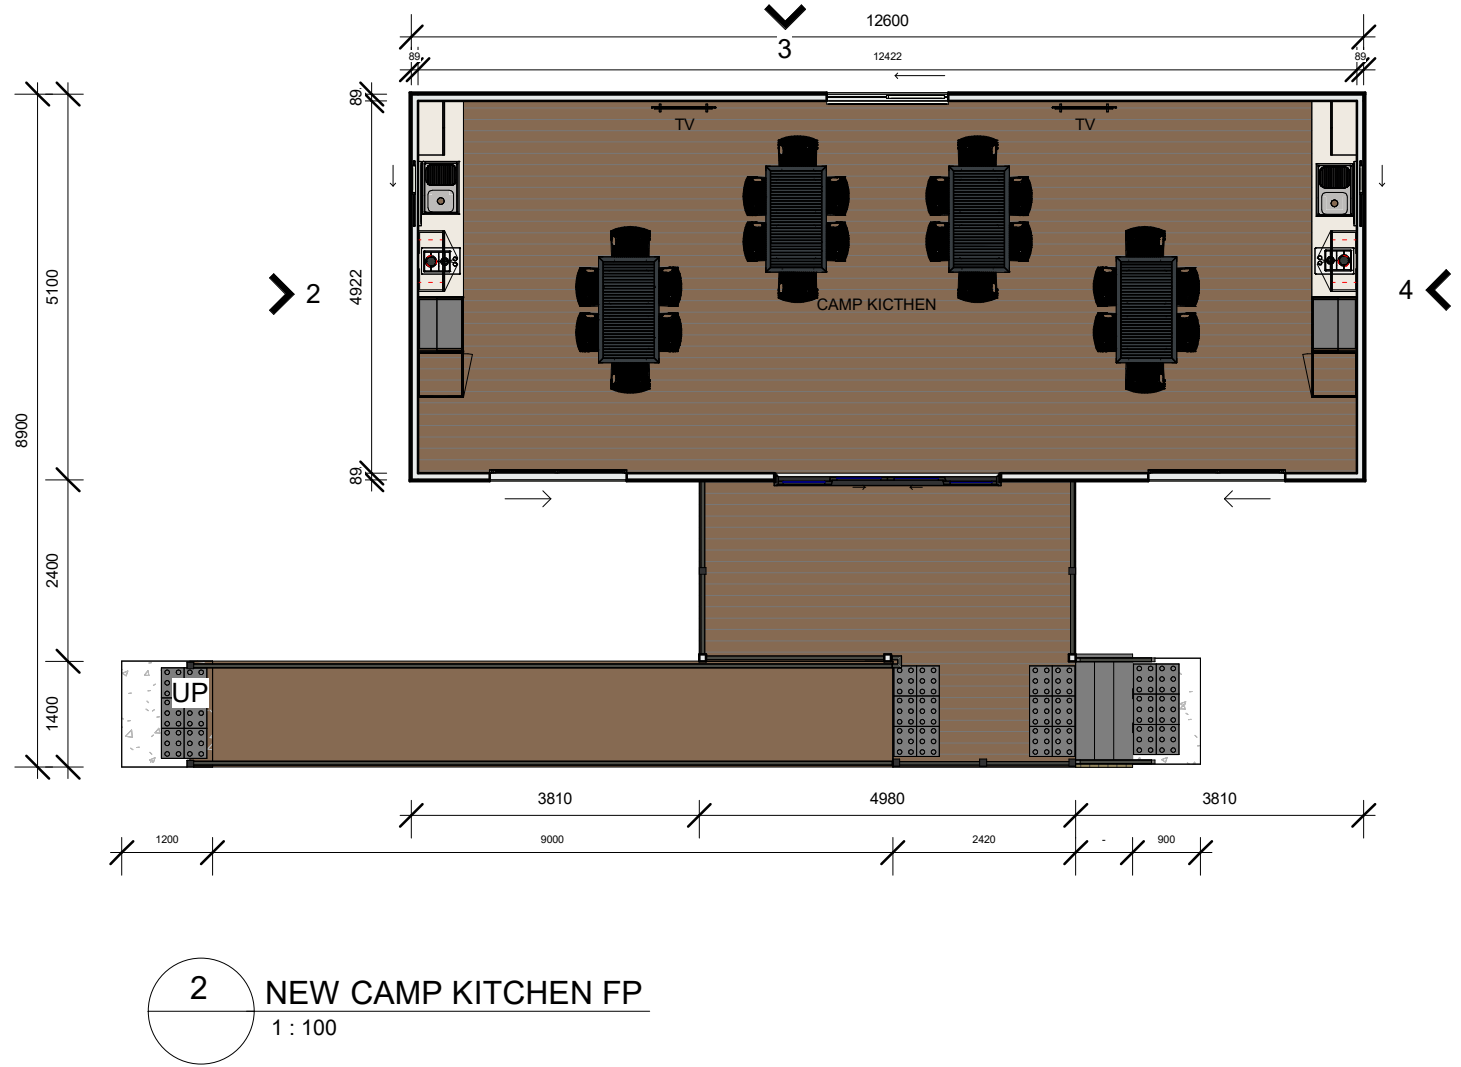


 Discovery PARKS	PROJECT: FORSTER ADDRESS: 99 AQUATIC ROAD, DARAWANK (FORSTER), NSW 2428	DRAWING REVISIONS				All dimensions and levels shown on drawings are in millimetres (mm) unless otherwise indicated and should be verified on site before commencing building work. These drawings have been prepared by Discovery Holiday Parks for the purposes of Planning Consent only. The production of drawings for coordination and to comply with statutory requirements, certification and construction is the responsibility of the Contractor(s). PROPOSED CAMP KITCHEN DRW: T.F CHK: - SCALE: ^{As}_{indicated} A3 JOB NO. 067-xxx-xxx-SK100 A0101
		REV.	DESCRIPTION	DATE	DES	
		E	TOILET RELOCATED, RECEPTION FP ROTATED & NORTH POINT REMOVED	17/06/25	T.F	
		D	PLANNING SET	16/06/25	T.F	
		C	REVISED KITCHEN LOCATION	25/05/25	T.F	
B	REVISED LAYOUT & BBQ SHELTER	14/05/25	T.F			
A	NEW CAMP KICTHEN - PRELIMINARY PLANS	12/05/25	T.F			

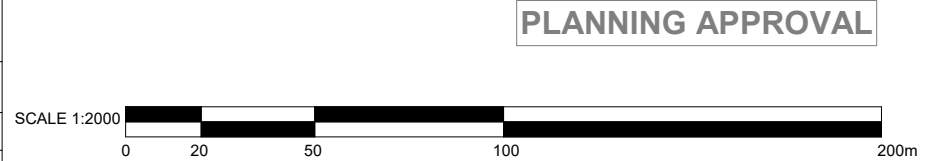



1
A0700

CAMP KICTHEN ELEV 1
1 : 50

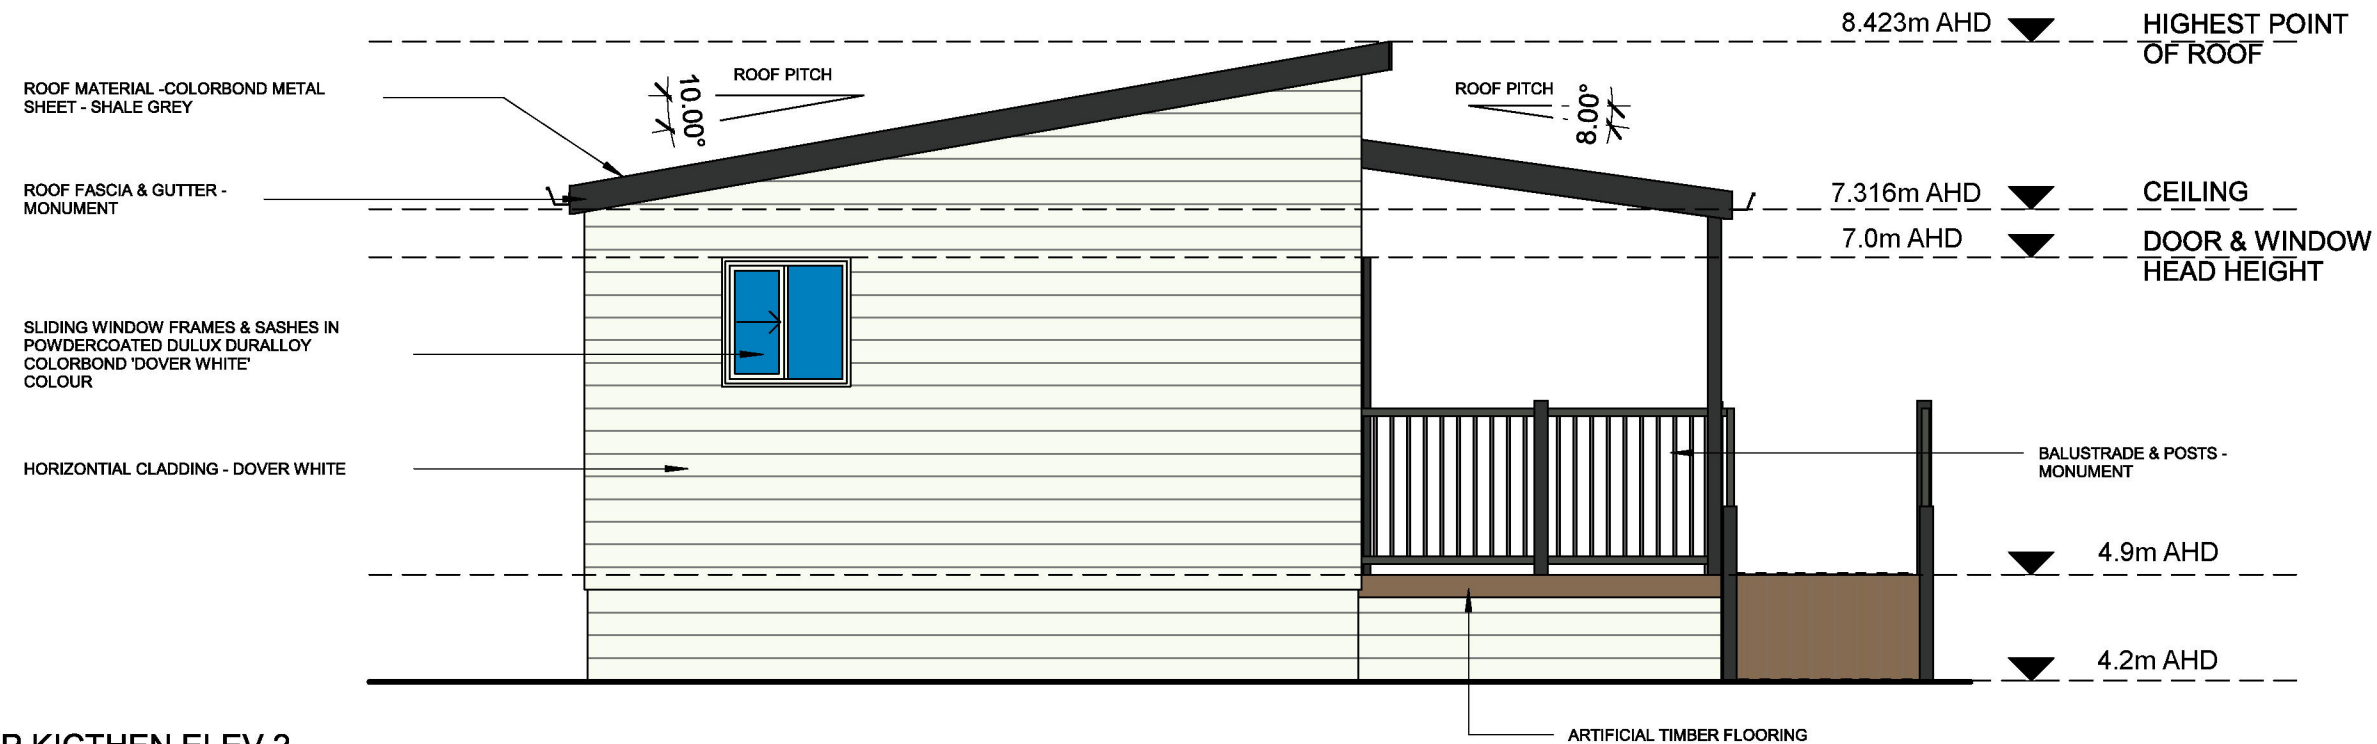

2
A0101

CAMP KICTHEN ELEV 2
1 : 50



**Discovery
PARKS**

50 Rundle Mall, Lvl 6, Adelaide SA 5000
Phone: 1300 061 811
Email:
Website:

PROJECT:
FORSTER

ADDRESS:
99 AQUATIC ROAD, DARAWANK (FORSTER), NSW 2428

DRAWING REVISIONS				
REV.	DESCRIPTION	DATE	DES	
E	PLANNING SET	16/06/25	T.F	
D	REVISED COLOURS & RECEPTION PATH	5/6/25	T.F	
C	REVISED COLOURS	3/06/25	T.F	
B	REVISED KITCHEN LOCATION	25/05/25	T.F	
A	REVISED LAYOUT & BBQ SHELTER	14/05/25	T.F	

All dimensions and levels shown on drawings are in millimetres (mm) unless otherwise indicated and should be verified on site before commencing building work.

These drawings have been prepared by Discovery Holiday Parks for the purposes of Planning Consent only. The production of drawings for coordination and to comply with statutory requirements, certification and construction is the responsibility of the Contractor(s).

CAMP KITCHEN ELEV 1


DRW: T.F CHK: - SCALE: 1 : 50 **A3**

JOB NO. 067-xxx-xxx-SK100 **A0102**


PLANNING APPROVAL

SCALE 1:2000



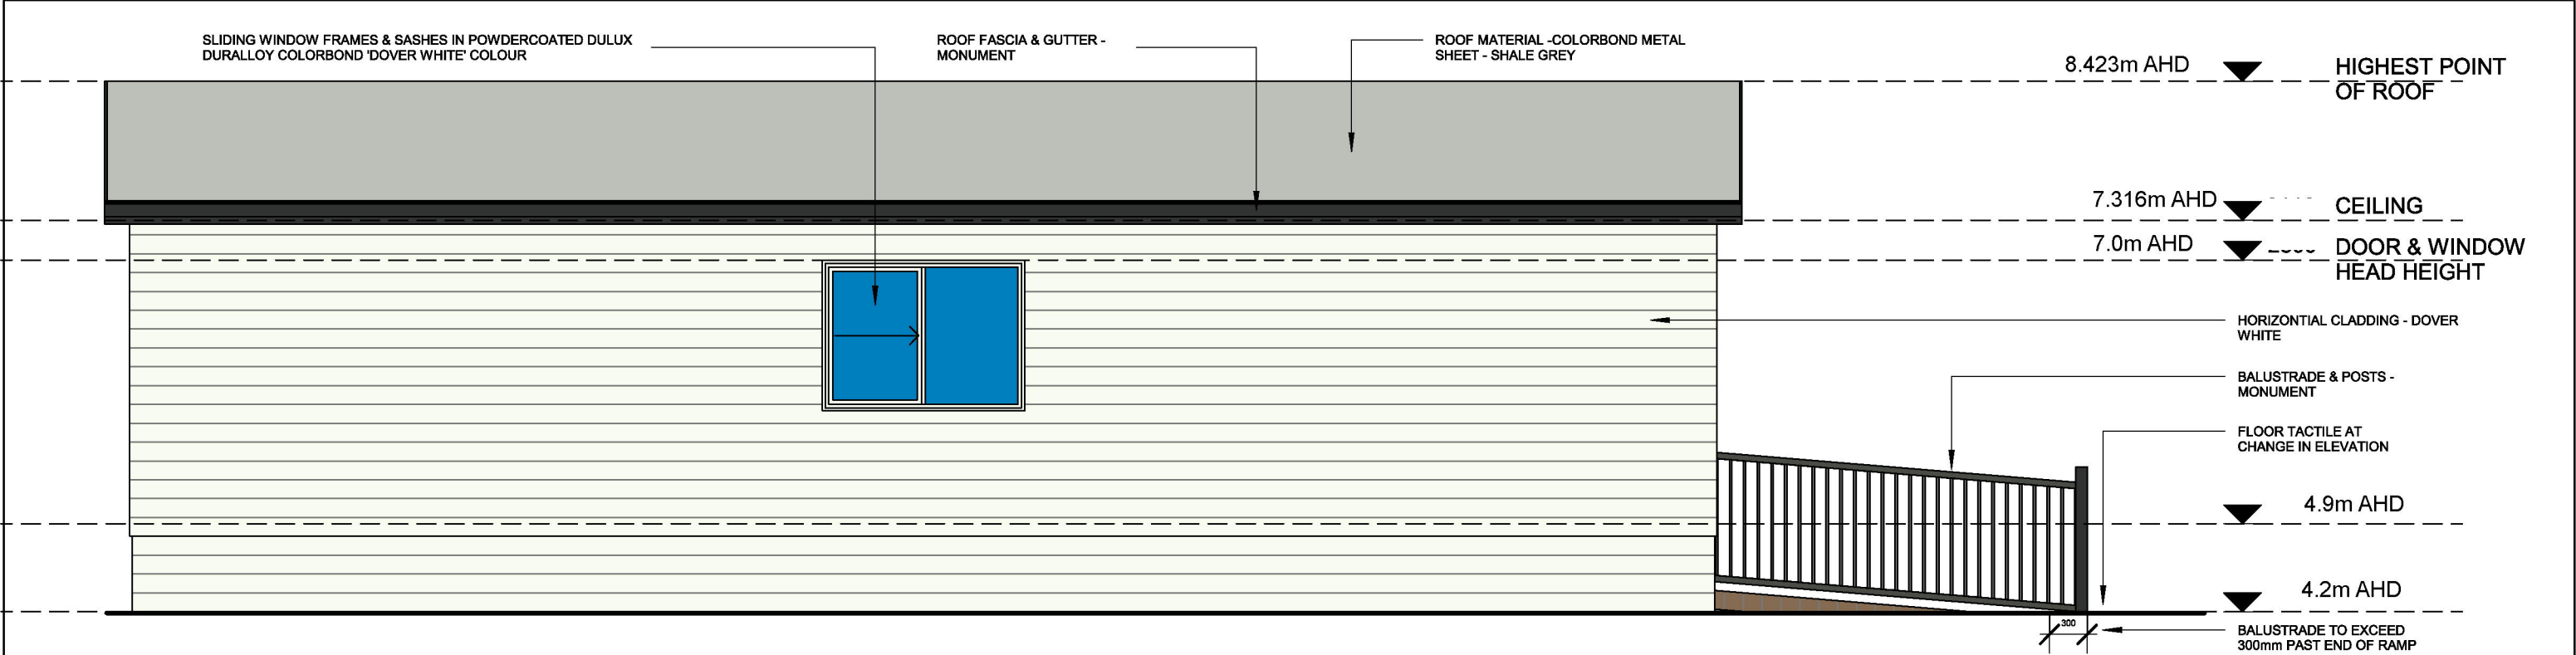

3
A0101
CAMP KICTHEN ELEV 3
1 : 50

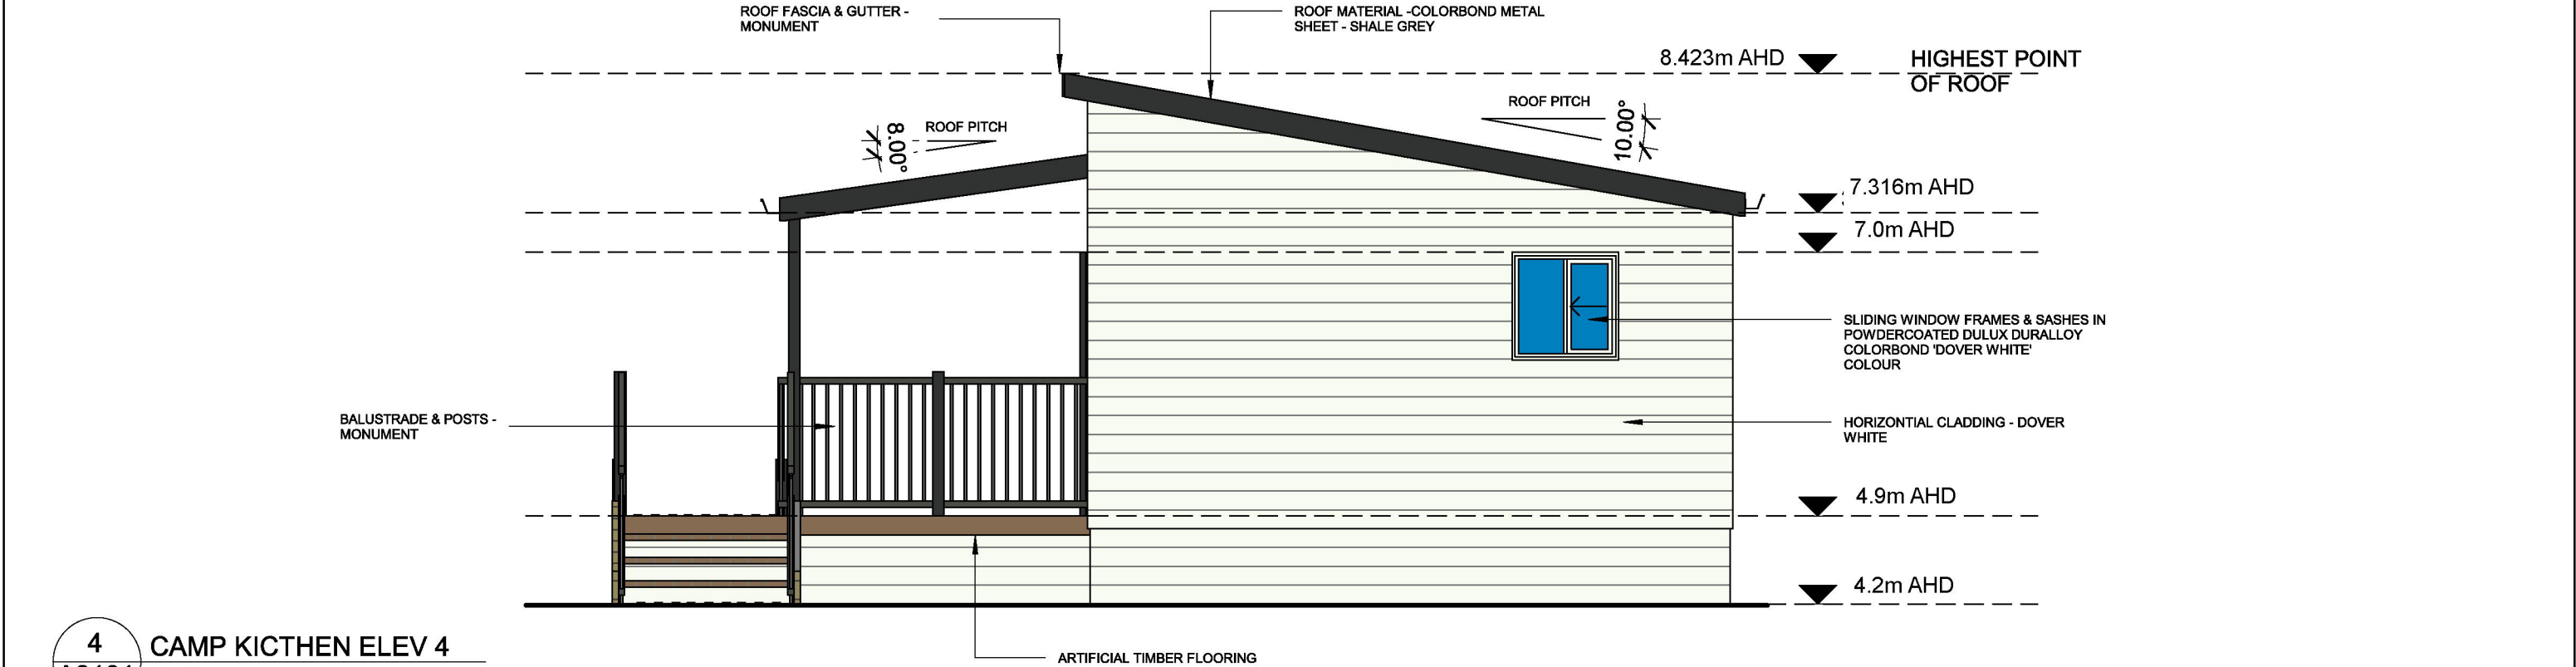

4
A0101
CAMP KICTHEN ELEV 4
1 : 50



**Discovery
PARKS**

50 Rundle Mall, Lvl 6, Adelaide SA 5000
Phone: 1300 061 811
Email:
Website:

PROJECT:
FORSTER

ADDRESS:
99 AQUATIC ROAD, DARAWANK (FORSTER), NSW 2428

DRAWING REVISIONS				
REV.	DESCRIPTION	DATE	DES	
E	PLANNING SET	16/06/25	T.F	
D	REVISED COLOURS & RECEPTION PATH	5/6/25	T.F	
C	REVISED COLOURS	3/06/25	T.F	
B	REVISED KITCHEN LOCATION	25/05/25	T.F	
A	REVISED LAYOUT & BBQ SHELTER	14/05/25	T.F	

All dimensions and levels shown on drawings are in millimetres (mm) unless otherwise indicated and should be verified on site before commencing building work.

These drawings have been prepared by Discovery Holiday Parks for the purposes of Planning Consent only. The production of drawings for coordination and to comply with statutory requirements, certification and construction is the responsibility of the Contractor(s).


CAMP KITCHEN ELEV 2



DRW: T.F CHK: - SCALE: 1 : 50 **A3**

JOB NO. 067-xxx-xxx-SK100 **A0103**


PLANNING APPROVAL

SCALE 1:2000

 

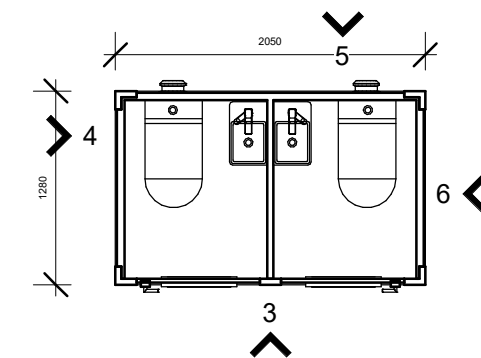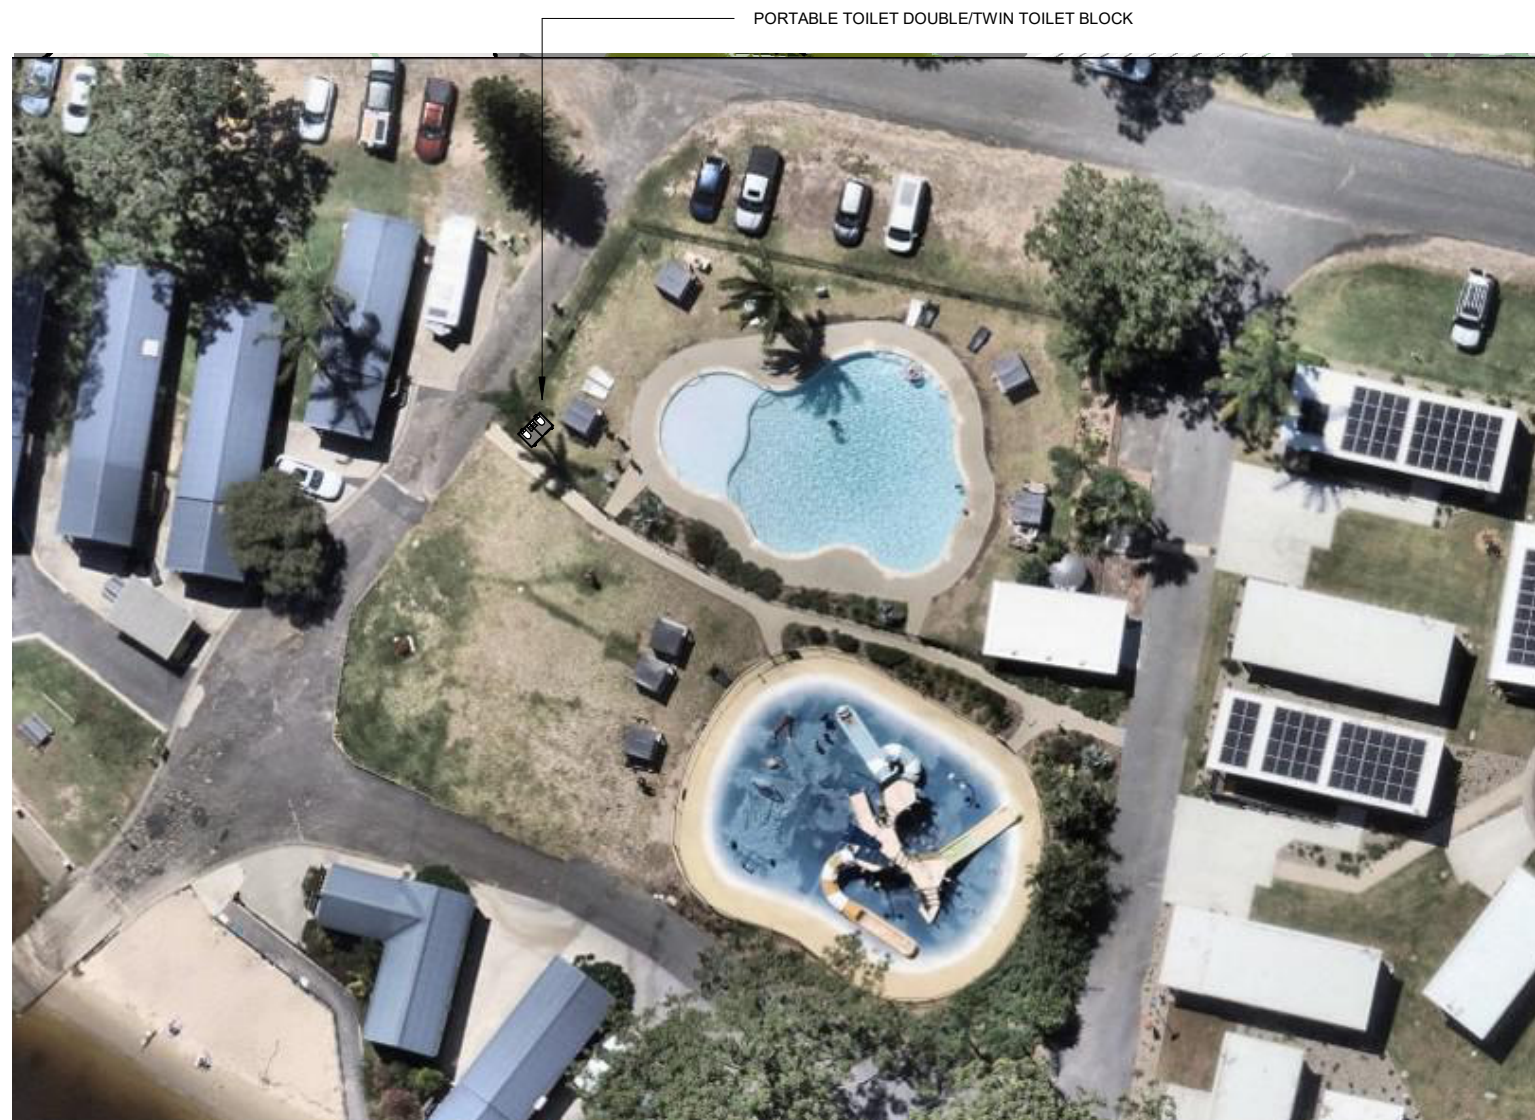


2 PORTABLE DOUBLE TOILET FP
1 : 50

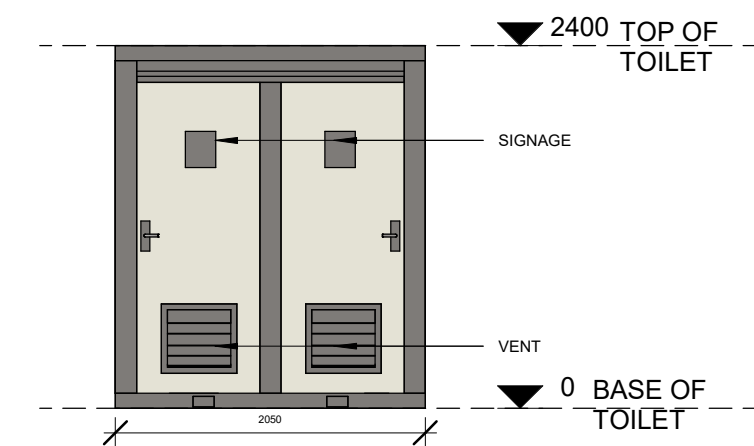


3 PORTABLE TOILET - FRONT 1
A0105 1:50


1 PROPOSED PORTABLE TOILETS
1 : 500

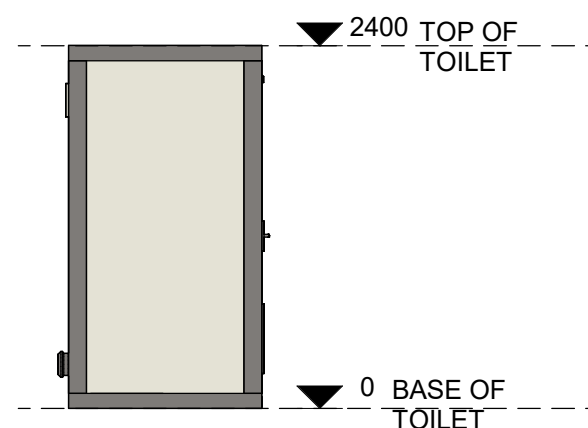

4 PORTABLE TOILET - ELEV 2
A0105 1:50

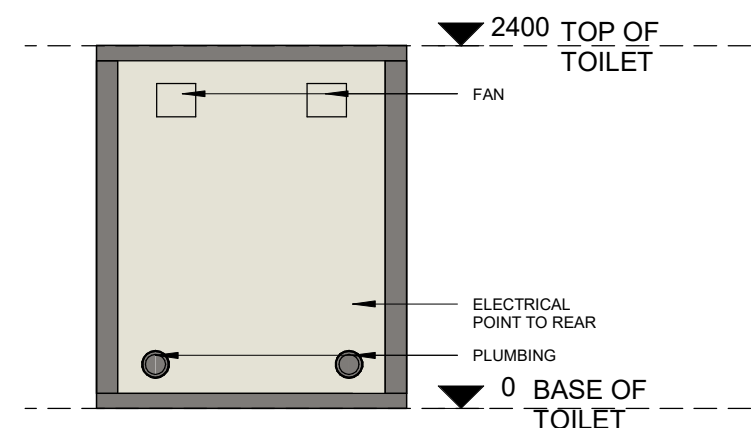

5 PORTABLE TOILET - ELEV 3
A0105 1 : 50

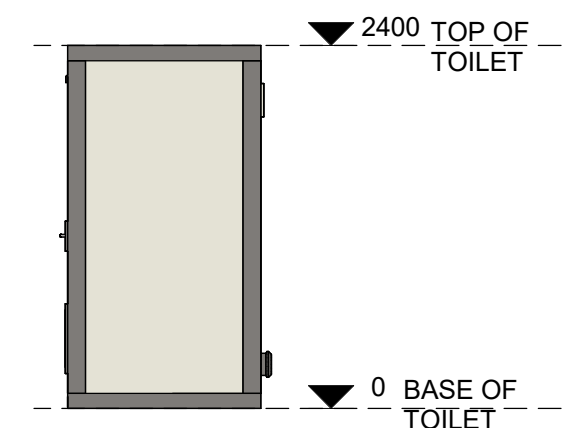

6 PORTABLE TOILET - ELEV 4
A0105 1:50



Discovery PARKS

PROJECT:
FORSTER

ADDRESS:
99 AQUATIC ROAD, DARAWANK (FORSTER), NSW 2428

50 Rundle Mall, Lvl 6, Adelaide SA 5000
Phone: 1300 061 811
Email:
Website:

DRAWING REVISIONS			
REV.	DESCRIPTION	DATE	DES
C	TOILET RELOCATED, RECEPTION FP ROTATED & NORTH POINT REMOVED	17/06/25	T.F
B	PLANNING SET	16/06/25	T.F
A	PORTABLE DOUBLE TOILET BY POOL	30/05/25	T.F

All dimensions and levels shown on drawings are in millimetres (mm) unless otherwise indicated and should be verified on site before commencing building work.

These drawings have been prepared by Discovery Holiday Parks for the purposes of Planning Consent only. The production of drawings for coordination and to comply with statutory requirements, certification and construction is the responsibility of the Contractor(s).

PORTABLE TOILET

DRW: T.F
 CHK: -
 SCALE: ^{As}Indicated
 A3

JOB NO. 067-xxx-xxx-SK100
 A010

PLANNING APPROVAL

SCALE 1:2000

0 20 50 100 200m

SIGNAGE

- 1 - FLAG POST WITH BANNER ARM (D/S PVC BANNER)
2 - STEEL FRAMED ENTRANCE, BOOM GATE SIGN



1 SIGNAGE
1 : 2000



50 Rundle Mall, Lvl 6, Adelaide SA 5000
Phone: 1300 061 811
Email:
Website:

PROJECT:
FORSTER

ADDRESS:
99 AQUATIC ROAD, DARAWANK (FORSTER), NSW 2428

DRAWING REVISIONS

REV.	DESCRIPTION	DATE	DES
B	TOILET RELOCATED, RECEPTION FP ROTATED & NORTH POINT REMOVED	17/06/25	T.F
A	PLANNING SET	16/06/25	T.F

All dimensions and levels shown on drawings are in millimetres (mm) unless otherwise indicated and should be verified on site before commencing building work.


These drawings have been prepared by Discovery Holiday Parks for the purposes of Planning Consent only. The production of drawings for coordination and to comply with statutory requirements, certification and construction is the responsibility of the Contractor(s).

SIGNAGE - MASTER

DRW: T.F CHK: - SCALE: 1 : 2000 A3
JOB NO. 067-xxx-xxx-SK100 A0106

PLANNING APPROVAL



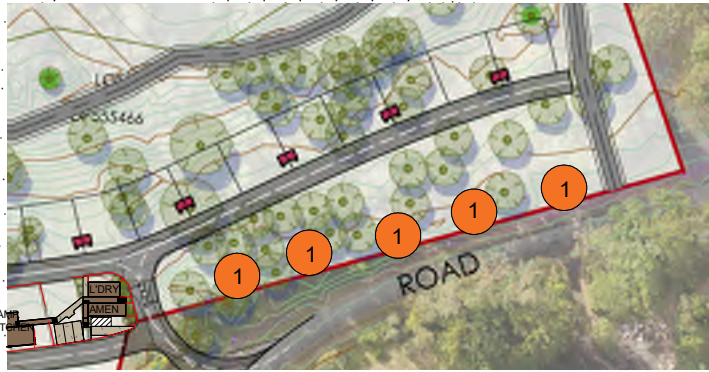

BANNER FLAGS ALONG PARK FRONTAGE
Double-sided acrylic flag banners
New poles required with bracket top and bottom
Banners: 800mm w x 1900mm h
Qty: 5

2 SIGNAGE - 1
1 : 2000

1 BANNER FLAGS
A0700 1 : 20



PROJECT:
FORSTER

ADDRESS:
99 AQUATIC ROAD, DARAWANK (FORSTER), NSW 2428

DRAWING REVISIONS

REV.	DESCRIPTION	DATE	DES
C	TOILET RELOCATED; RECEPTION FP ROTATED & NORTH POINT REMOVED	17/06/25	T.F
B	PLANNING SET	16/06/25	T.F
A	PORTABLE DOUBLE TOILET BY POOL	30/05/25	T.F


All dimensions and levels shown on drawings are in millimetres (mm) unless otherwise indicated and should be verified on site before commencing building work.


These drawings have been prepared by Discovery Holiday Parks for the purposes of Planning Consent only. The production of drawings for coordination and to comply with statutory requirements, certification and construction is the responsibility of the Contractor(s).

SIGNAGE - 1

DRW: T.F CHK: SCALE: As indicated A3
JOB NO. 067-xxx-xxx-SK100 A0107


PLANNING APPROVAL

 

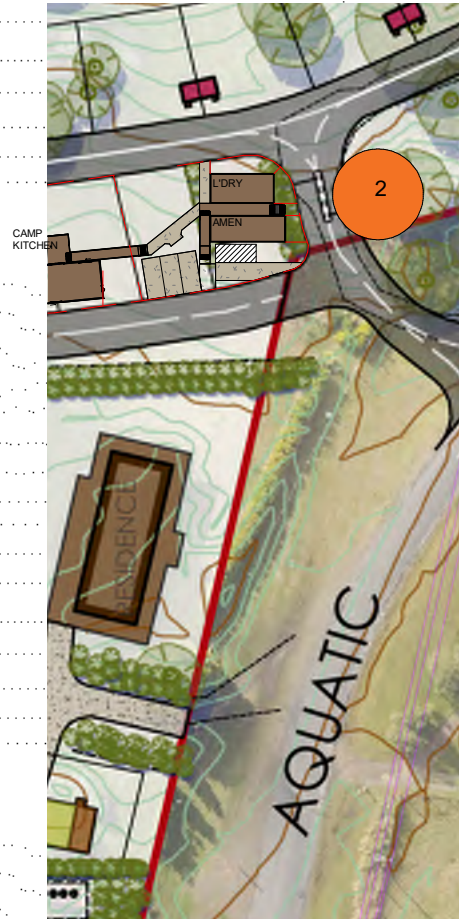

2 SIGNAGE - 2
1: 1000

ENTRANCE BOOMGATE RECEPTION WAYFINDING
New Framework required to support single-sided ACM Panel
Estimated size 2400mm W x 1400mm H
Qty: 1 confirmed

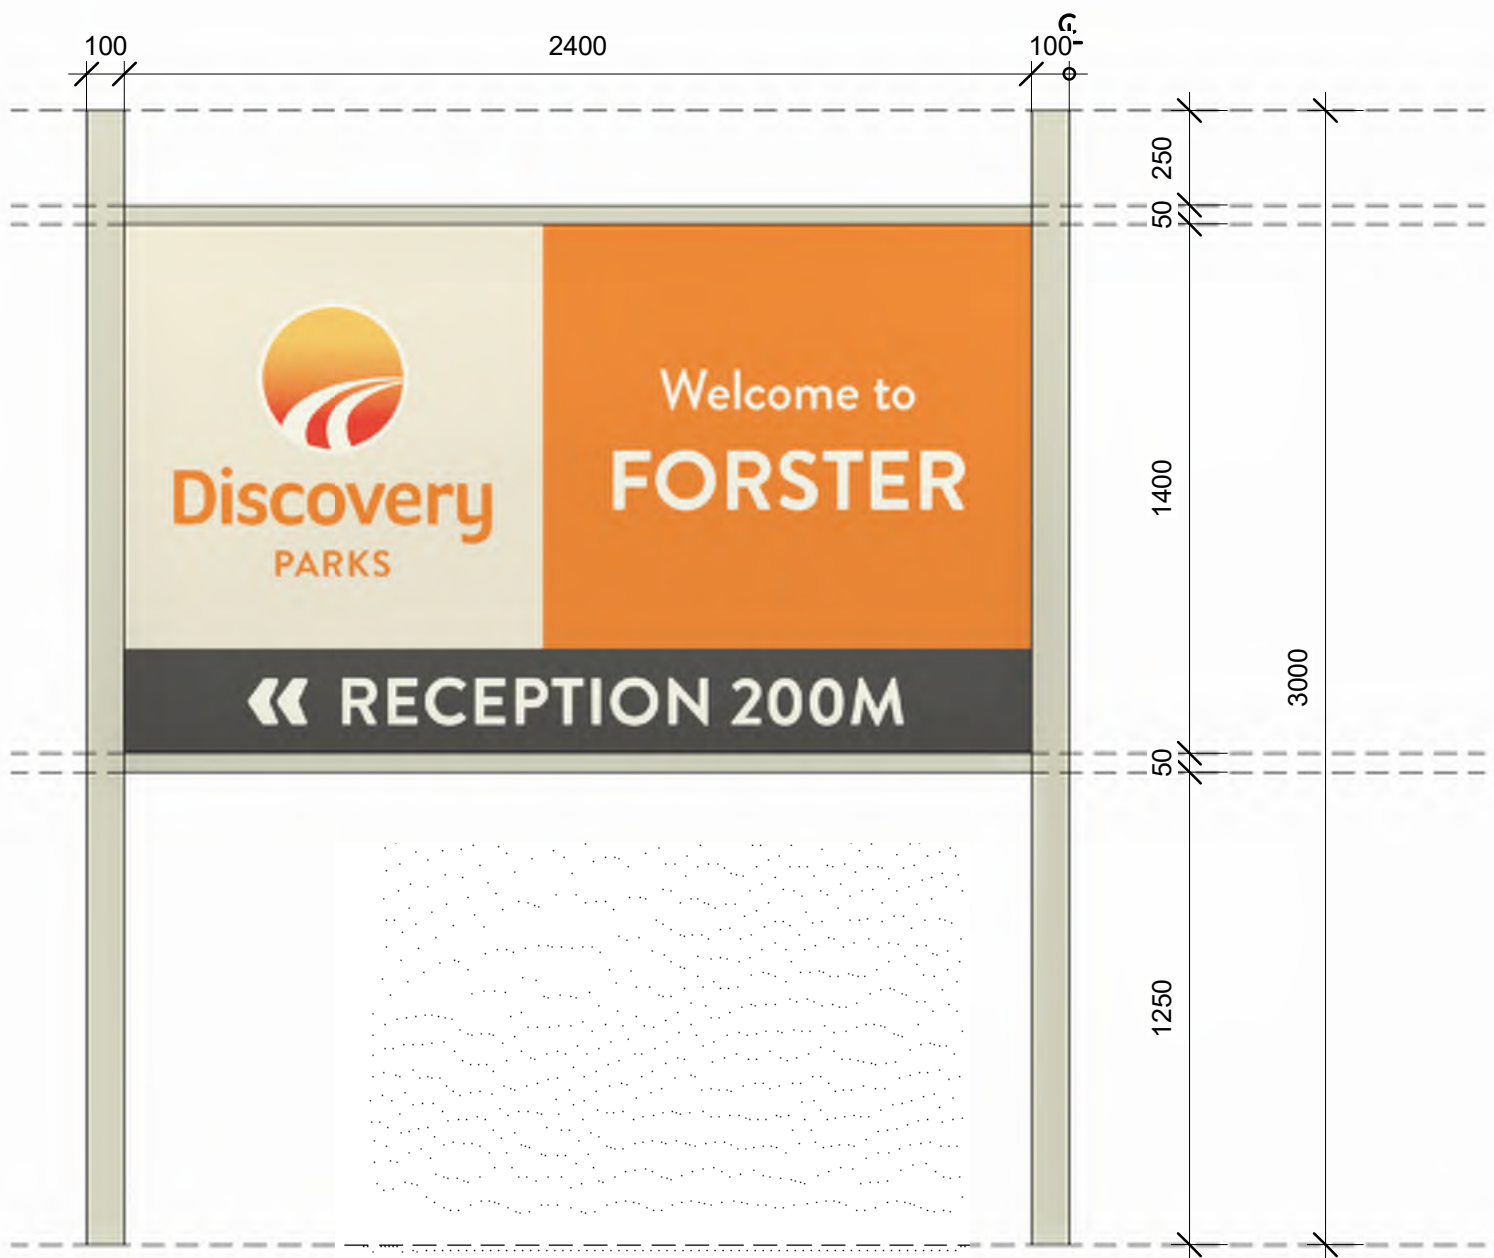

1 SIGNAGE - METAL FRAMED SIGN - 2400W x 1400H
A0700 1: 20



**Discovery
PARKS**

50 Rundle Mall, Lvl 6, Adelaide SA 5000
Phone: 1300 061 811
Email:
Website:

PROJECT:
FORSTER

ADDRESS:
99 AQUATIC ROAD, DARAWANK (FORSTER), NSW 2428

DRAWING REVISIONS				
REV.	DESCRIPTION	DATE	DES	
C	TOILET RELOCATED; RECEPTION FP ROTATED & NORTH POINT REMOVED	17/06/25	T.F	
B	PLANNING SET	16/06/25	T.F	
A	PORTABLE DOUBLE TOILET BY POOL	30/05/25	T.F	

All dimensions and levels shown on drawings are in millimetres (mm) unless otherwise indicated and should be verified on site before commencing building work.

These drawings have been prepared by Discovery Holiday Parks for the purposes of Planning Consent only. The production of drawings for coordination and to comply with statutory requirements, certification and construction is the responsibility of the Contractor(s).

SIGNAGE - 2

DRW: T.F CHK: SCALE: As indicated A3

JOB NO. 067-xxx-xxx-SK100 A0108

PLANNING APPROVAL

SCALE 1:20

0

0.2

0.4

0.6

0.8

1.0

2m